DOCUMENT NOT CONSIDERED FINAL
UNTIL ALL SIGNATURES ARE COMPLETED

PROJECT REFERENCE NO.	SHEET NO.
U-4405	UC-42

DESIGNED BY: AMH
DRAWN BY: AMH/AB
CHECKED BY: AMH
APPROVED BY: MWF
REVISED:

NORTH CAROLINA DEPARTMENT OF TRANSPORTATION
UTILITIES ENGINEERING SEC.
PHONE: (919)707-6690
FAX: (919)250-4151

NORTH CAROLINA PROFESSIONAL SEAL 025490 ENGINEER MARK W FISHER

UTILITY CONSTRUCTION PLANS ONLY

UTILITY CONSTRUCTION

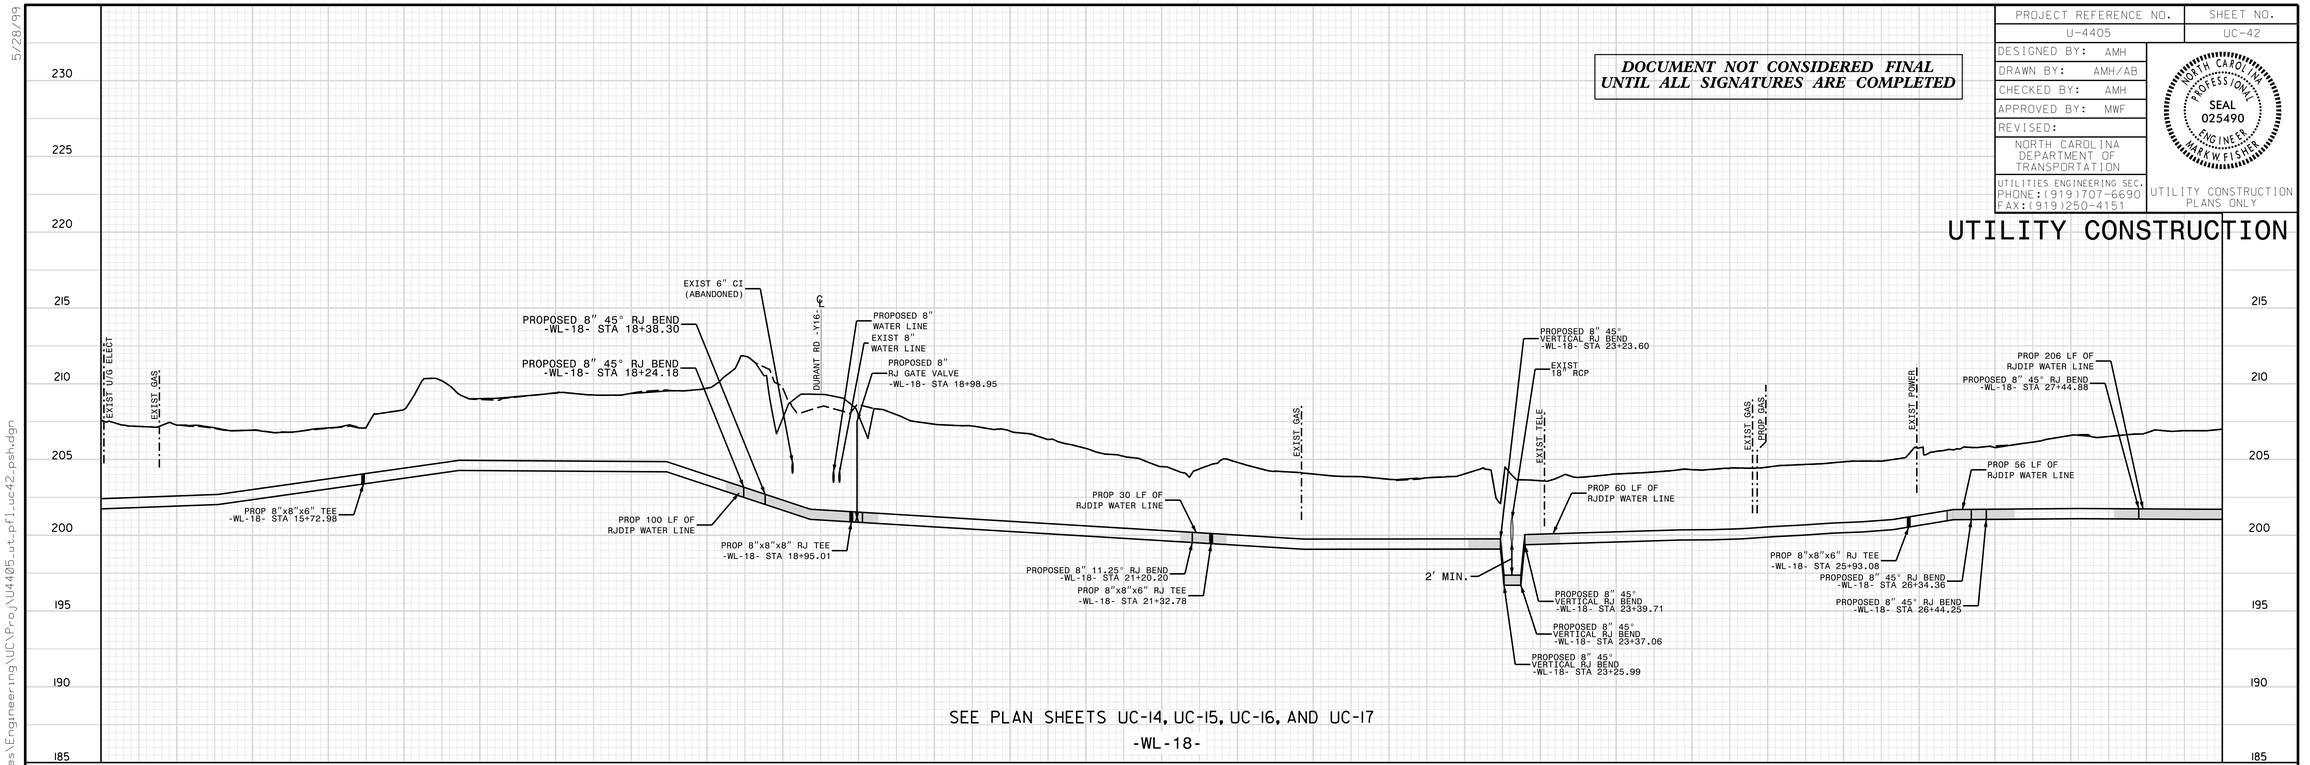

SEE PLAN SHEETS UC-14, UC-15, UC-16, AND UC-17
-WL-18-

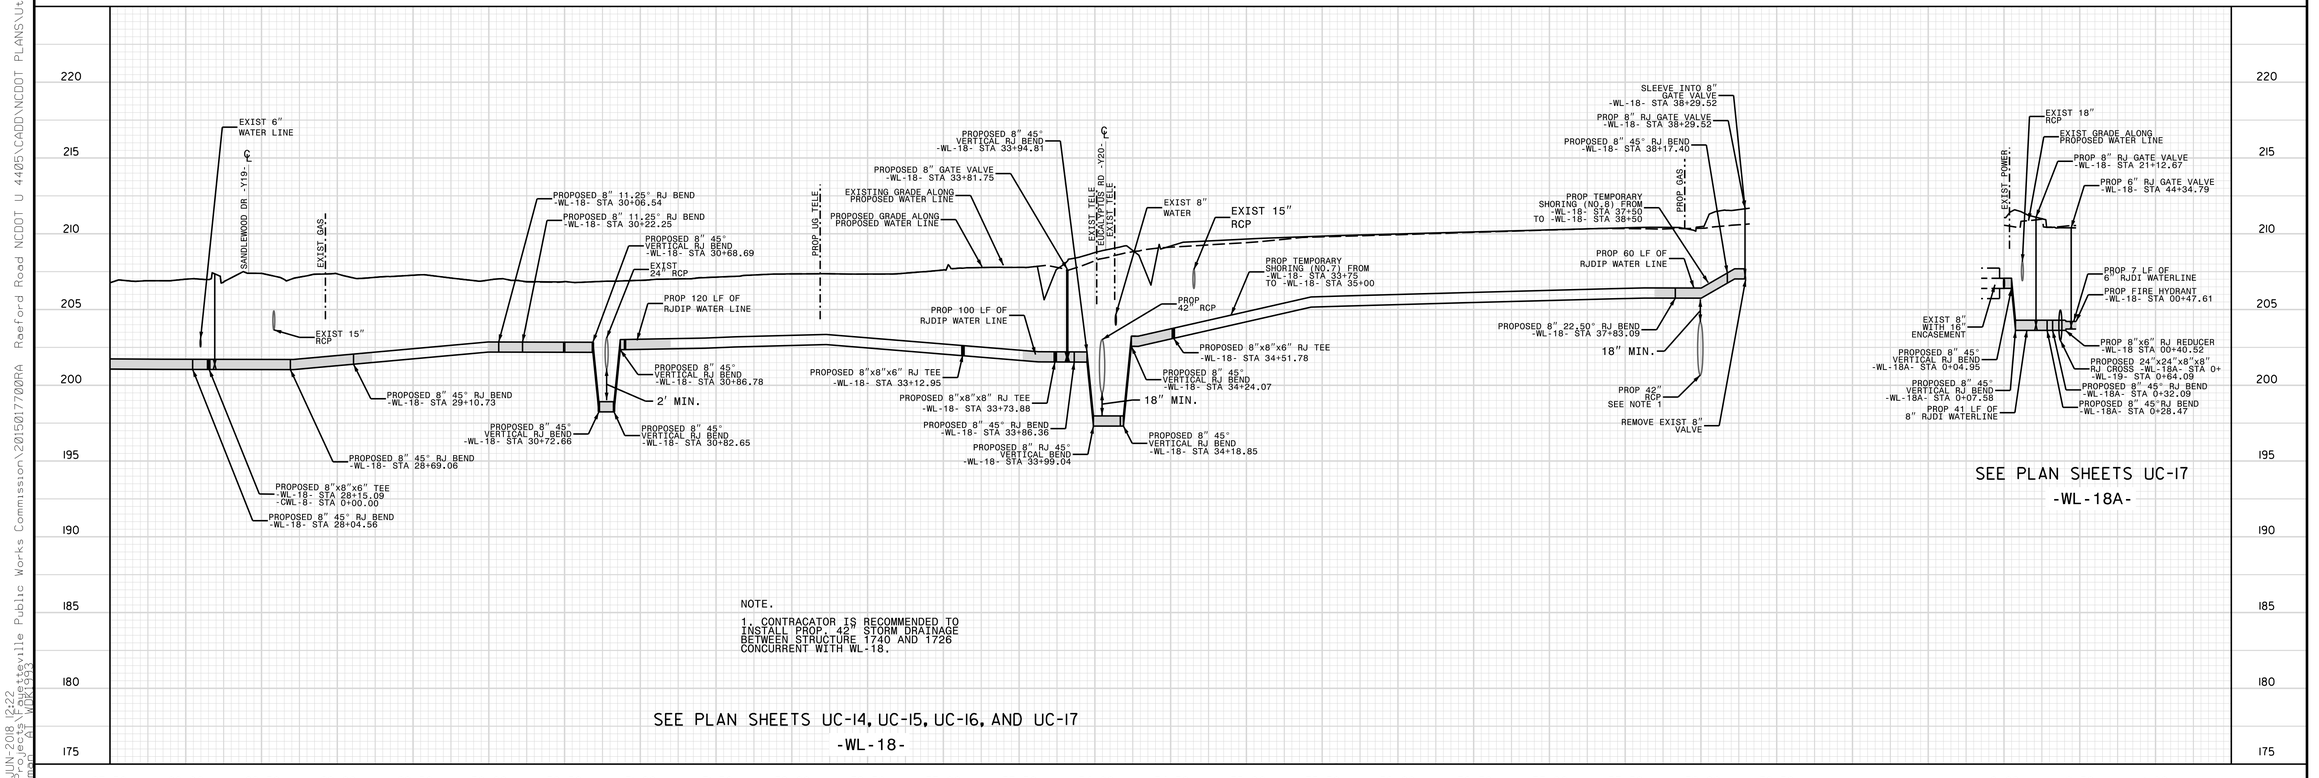

NOTE.

1. CONTRACATOR IS RECOMMENDED TO INSTALL PROP. 42" STORM DRAINAGE BETWEEN STRUCTURE 1740 AND 1726 CONCURRENT WITH WL-18.

SEE PLAN SHEETS UC-14, UC-15, UC-16, AND UC-17
-WL-18-

SEE PLAN SHEETS UC-17
-WL-18A-

07-JUN-2018 12:22
C:\Projects\Fayetteville Public Works Commission\2015017700RA Raeford Road NCDOT U 4405\CADD\NCDOT PLANS\Utilities\Engineering\UC\Proj\U4405_ut_pfl_uc42_psh.dgn
dhumphrey
WORKING