DOCUMENT NOT CONSIDERED FINAL UNTIL ALL SIGNATURES ARE COMPLETED

PROJECT REFERENCE NO.	SHEET NO.
U-4405	UC-48
DESIGNED BY: AMH	8/8/2018
DRAWN BY: AMH/AB	
CHECKED BY: AMH	
APPROVED BY: MWF	
REVISED:	
NORTH CAROLINA DEPARTMENT OF TRANSPORTATION	
UTILITIES ENGINEERING SEC. PHONE:(919)707-6690 FAX:(919)250-4151	UTILITY CONSTRUCTION PLANS ONLY

NORTH CAROLINA PROFESSIONAL SEAL 025490 ENGINEER MARK W. FISHER

UTILITY CONSTRUCTION

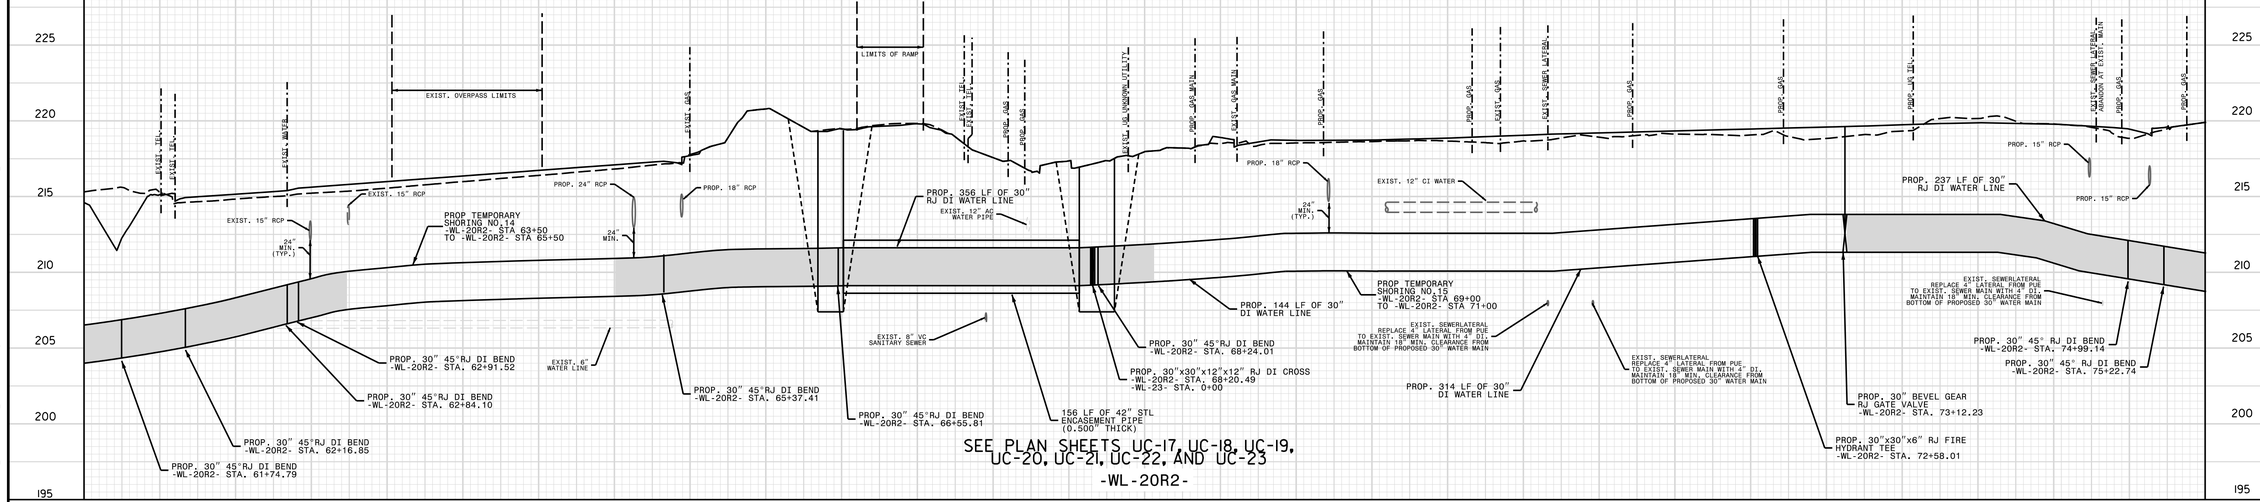

1. EXIST 30" RCP WILL CONFLICT WITH BORE PIT EXCAVATION AND OPERATION. CONTRACTOR SHALL COORDINATE WORK WITH PROP 30" RCP SO EXIST. 30" CAN BE REMOVED PRIOR TO BORE. OTHERWISE, CONTRACTOR SHALL BE RESPONSIBLE FOR BYPASS PUMPING STORM DRAINAGE AROUND BORE PIT

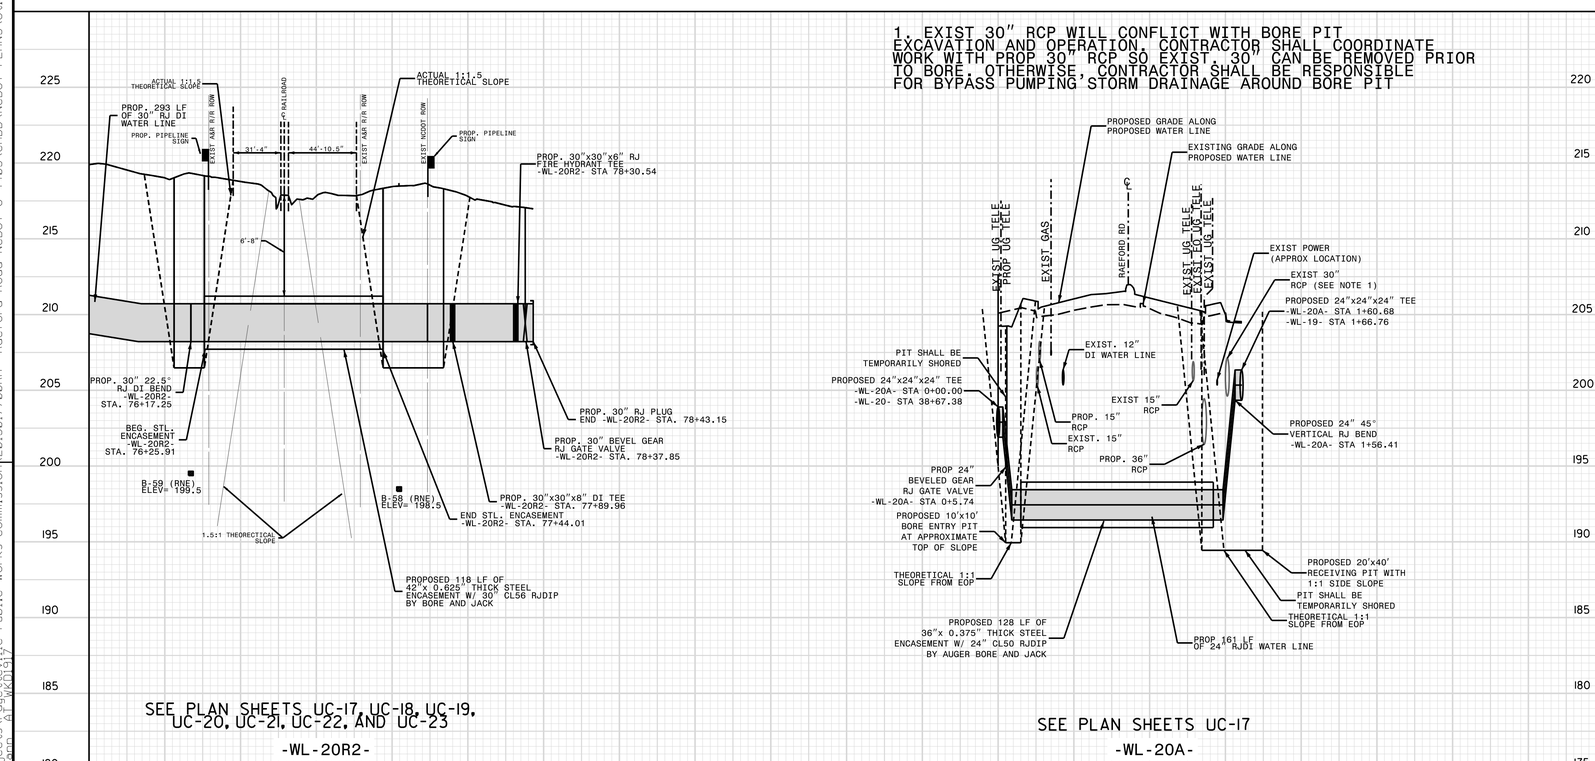

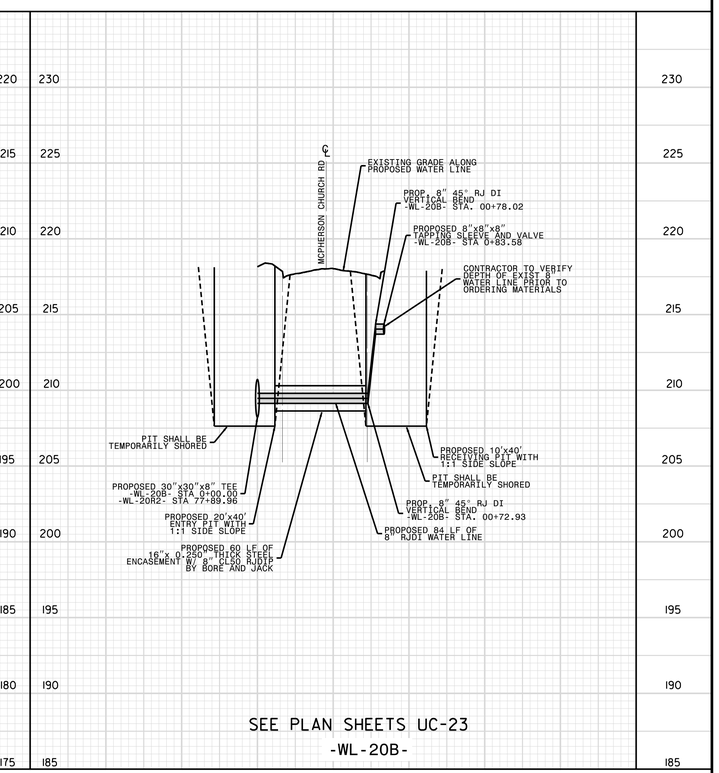

REVISIONS

UTILITY REV - JULY 23,2018 - SHEETED PROP VALVE TO -WL-20R2- STA 78+37.85
- ADDED LABELS FOR PROP. 30"x30"x12"x12" AT WL-20R2 STA 68+20
- ADDED LABELS FOR PROP. 30"x30" AT WL-20R2 STA 68+20
- REVISED LENGTH CALLOUT FOR 42" ENCASEMENT

07-AUG-2018 08:58
LT_Fisher@ncdot.gov
abernard@ncdot.gov

2015017700RA Raeford Road NCDOT U 4405\CADD\NCDOT PLANS\Utilities\Engineering\UC\Proj\U4405_ut_pfl_uc48_psh.dgn

Fayetteville Public Works Commission