PROJECT REFERENCE NO.	SHEET NO.
U-4405	UC-54

DESIGNED BY: AMH
DRAWN BY: AMH/AB
CHECKED BY: AMH
APPROVED BY: MWF
REVISED:

NORTH CAROLINA DEPARTMENT OF TRANSPORTATION

UTILITIES ENGINEERING SEC.
PHONE:(919)707-6690
FAX:(919)250-4151

8/3/2018

NORTH CAROLINA PROFESSIONAL SEAL 025490 ENGINEER MARK W. FISHER

UTILITY CONSTRUCTION PLANS ONLY

DOCUMENT NOT CONSIDERED FINAL UNTIL ALL SIGNATURES ARE COMPLETED

UTILITY CONSTRUCTION

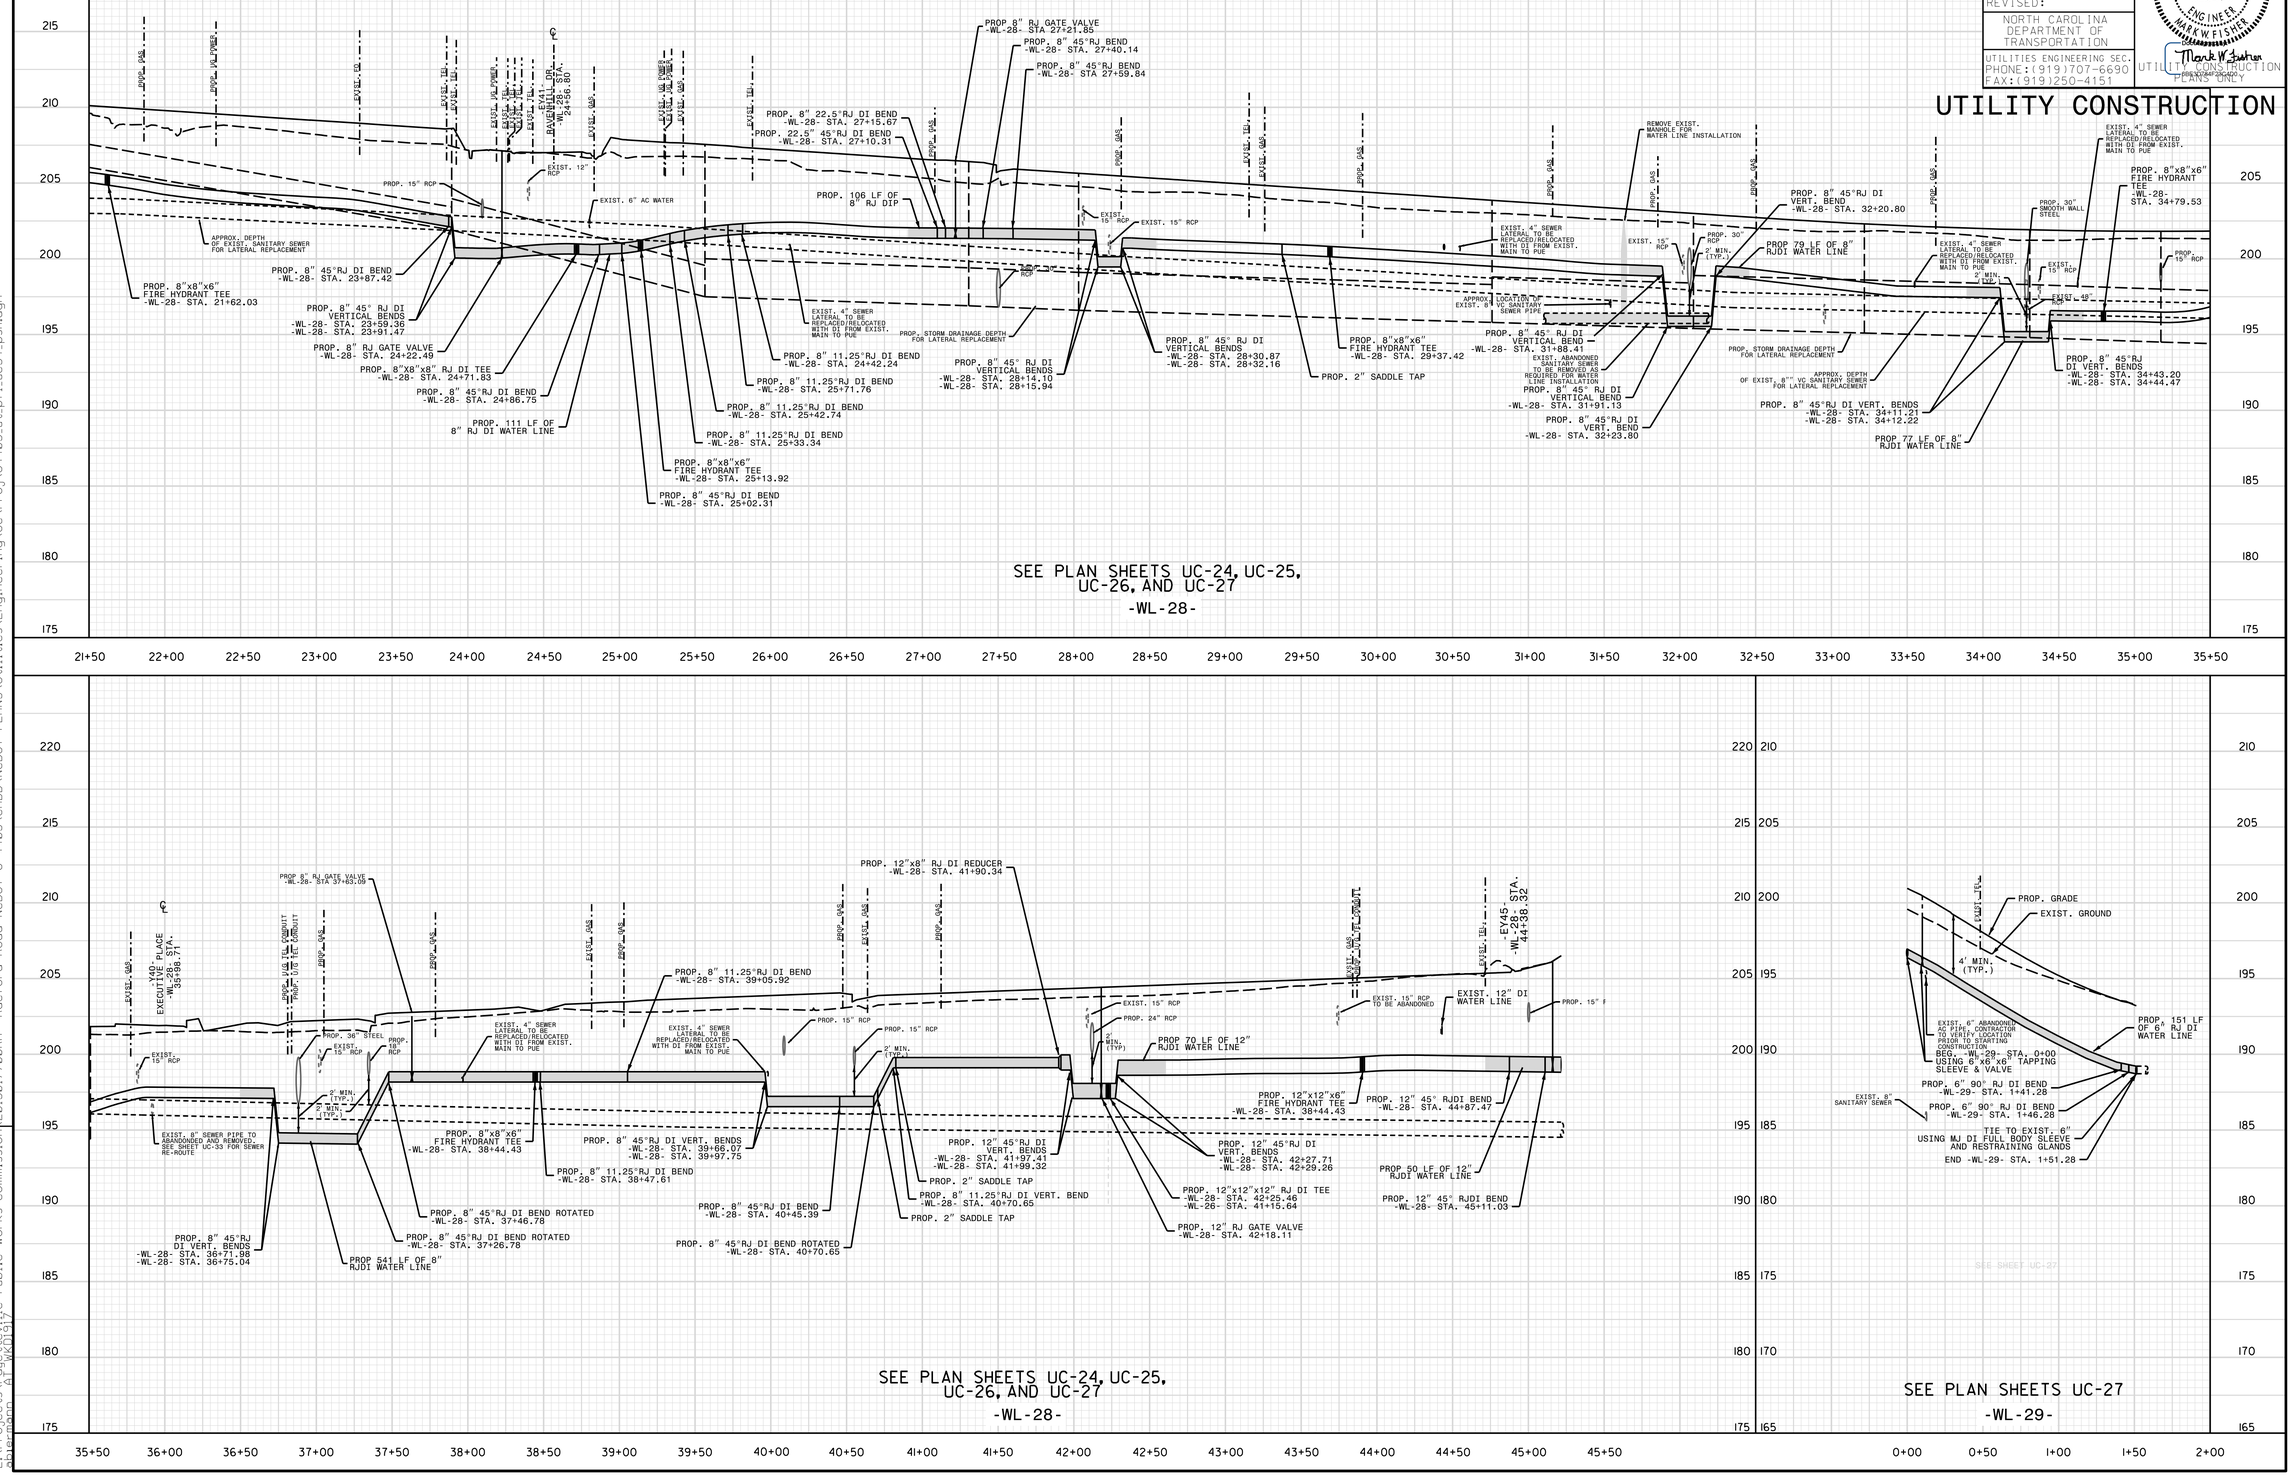

REVISIONS

UTILITY REV. - JULY 23,2018 - SHIFTED AN IN LINE VALVE TO WL-28 STA 24+22.49 ADDED AN IN LINE VALVE AT WL-28- STA. 37+63.05

2015017700RA Raeford Road NCDOT U 4405\CADD\NCDOT PLANS\Utilities\Engineering\UC\Proj\U4405_ut_pfl_uc54_psh.dgn

27-JUL-2018 14:20
User: Mcfarland, Abigail W
Alternate: Alternate 1 - WX0917

5/28/99