PROJECT REFERENCE NO.	SHEET NO.
2020CPT.05.04.20921.1	1

WAKE COUNTY SOUTH
2020 RESURFACING

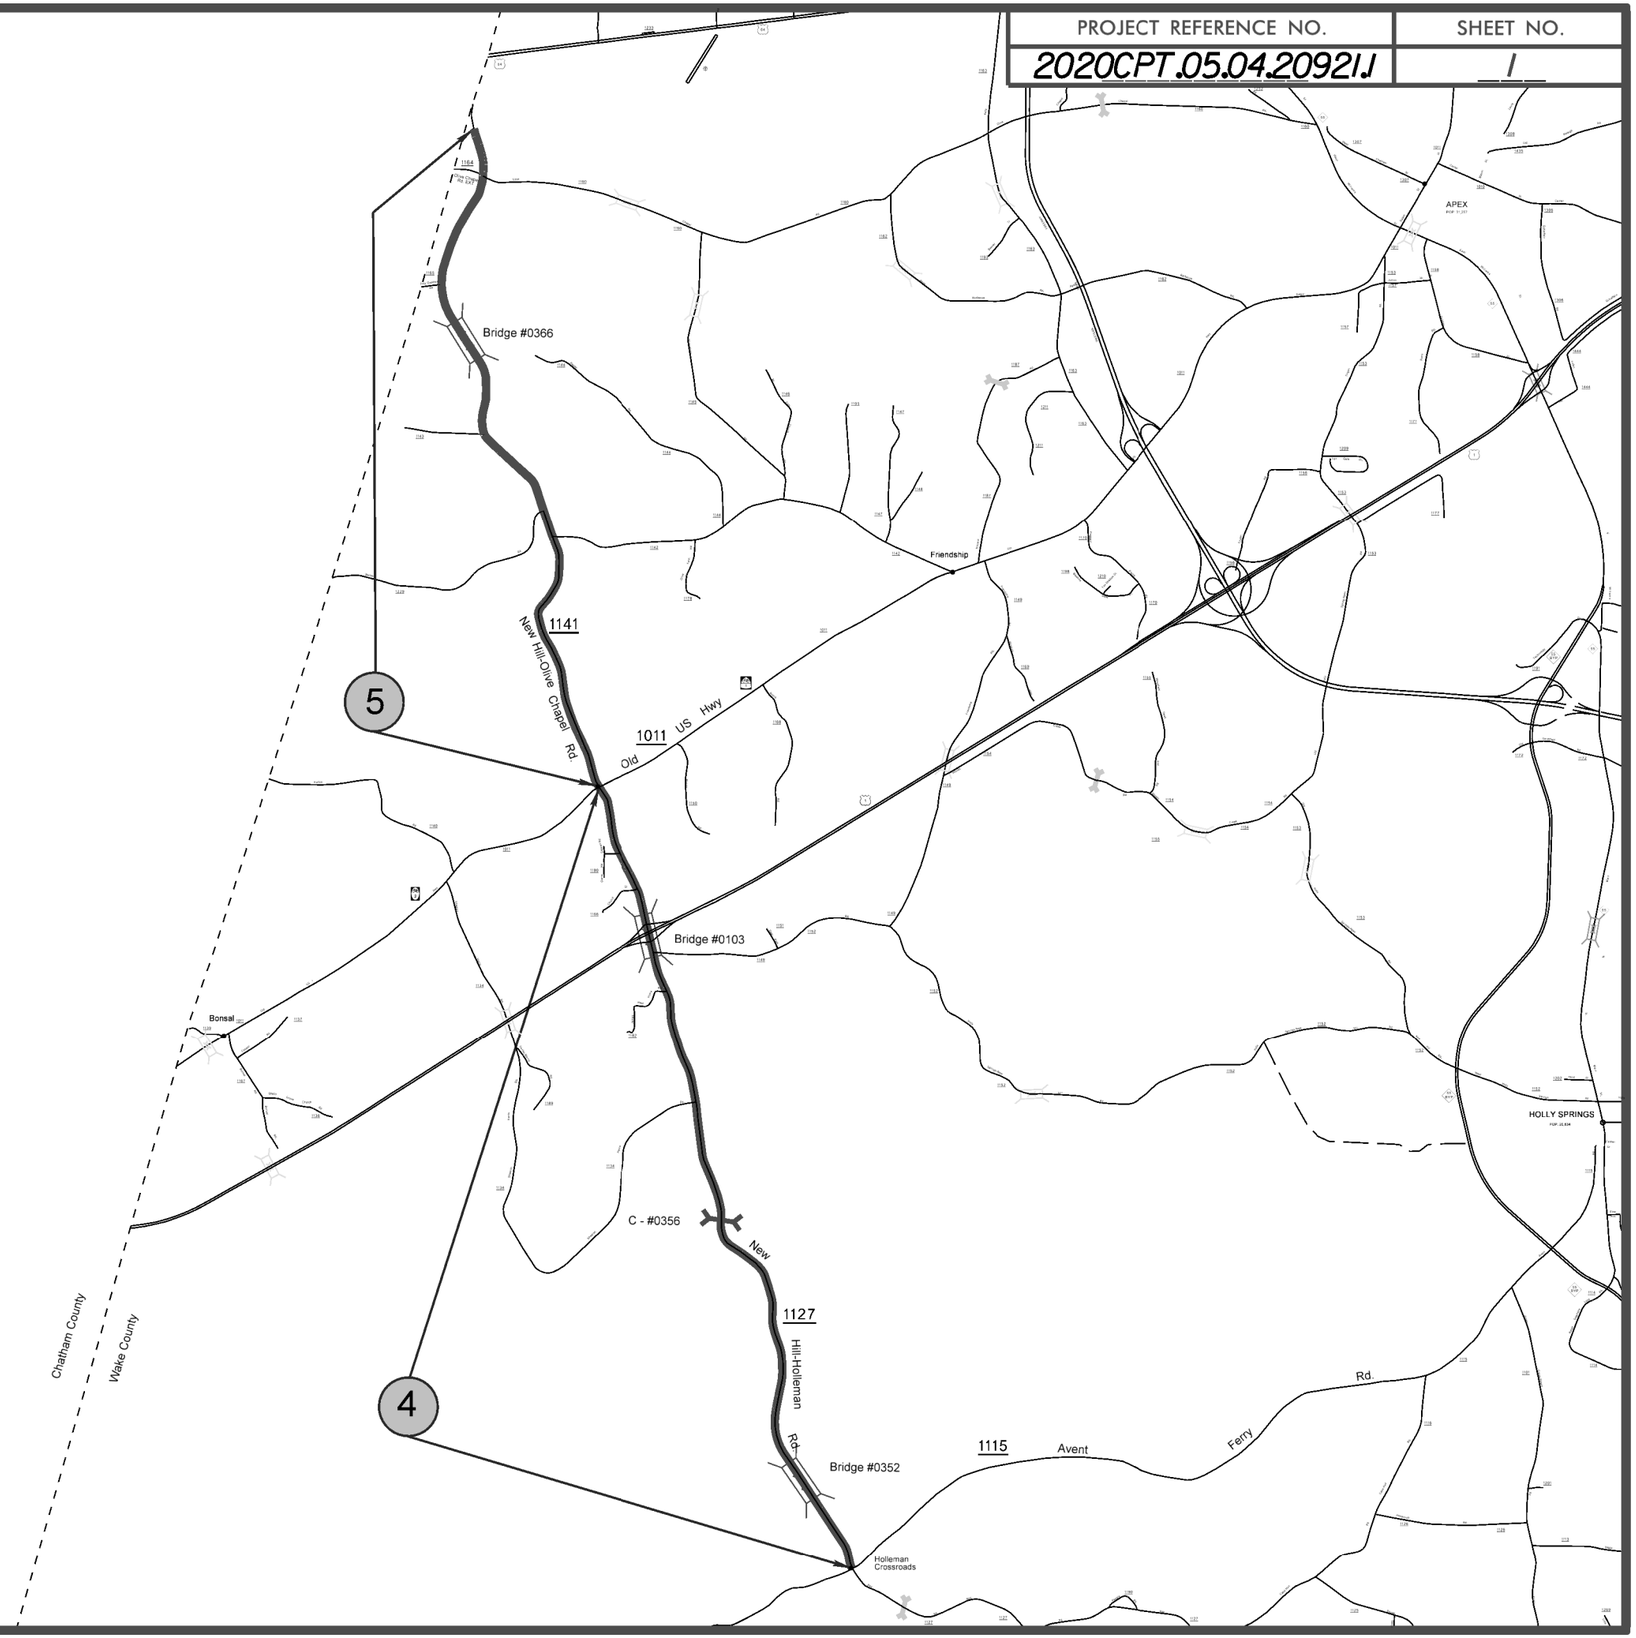

5/14/99

$$$$$SYSTIME$$$$$
$$$$$FILENAME$$$$$