DOCUMENT NOT CONSIDERED FINAL UNTIL ALL SIGNATURES ARE COMPLETED

PROJECT REFERENCE NO.	SHEET NO.
U-4405	UC-34

DESIGNED BY: AMH
DRAWN BY: AMH/AB
CHECKED BY: AMH
APPROVED BY: MWF
REVISED:

NORTH CAROLINA DEPARTMENT OF TRANSPORTATION

UTILITIES ENGINEERING SEC.
PHONE:(919)707-6690
FAX:(919)250-4151

8/3/2018
NORTH CAROLINA PROFESSIONAL SEAL 025490 ENGINEER MARK W. FISHER
Mark W. Fisher
UTILITY CONSTRUCTION PLANS ONLY

UTILITY CONSTRUCTION

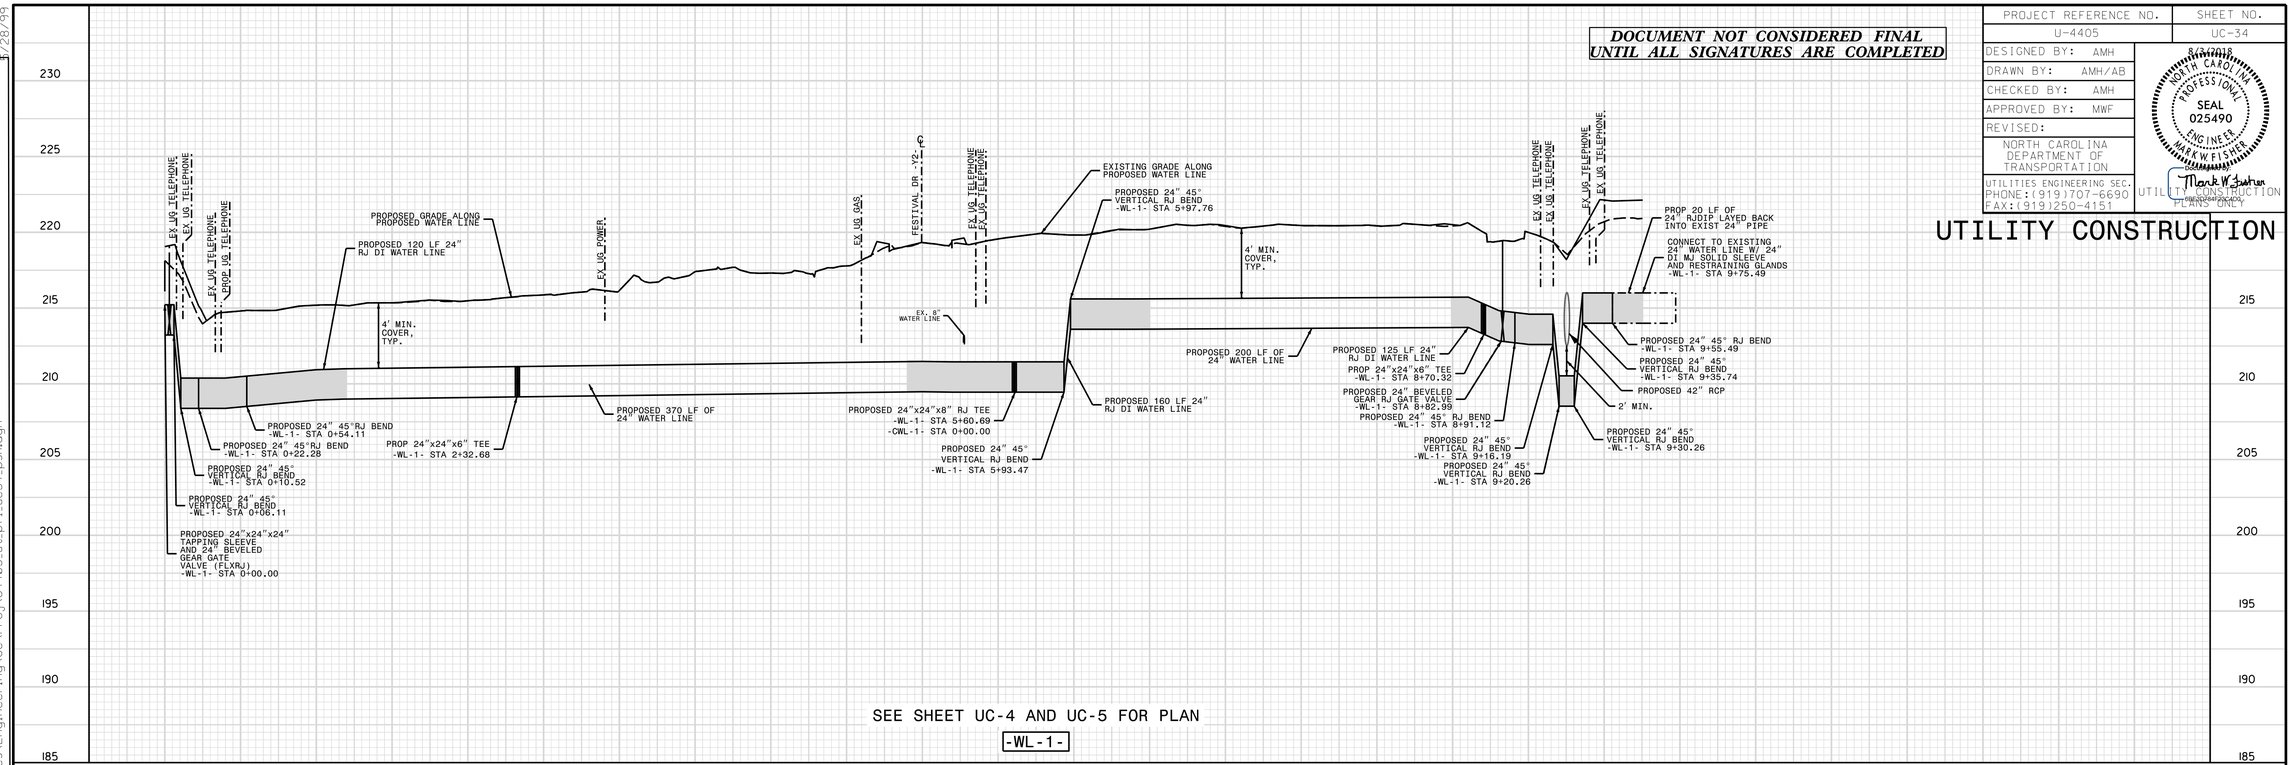

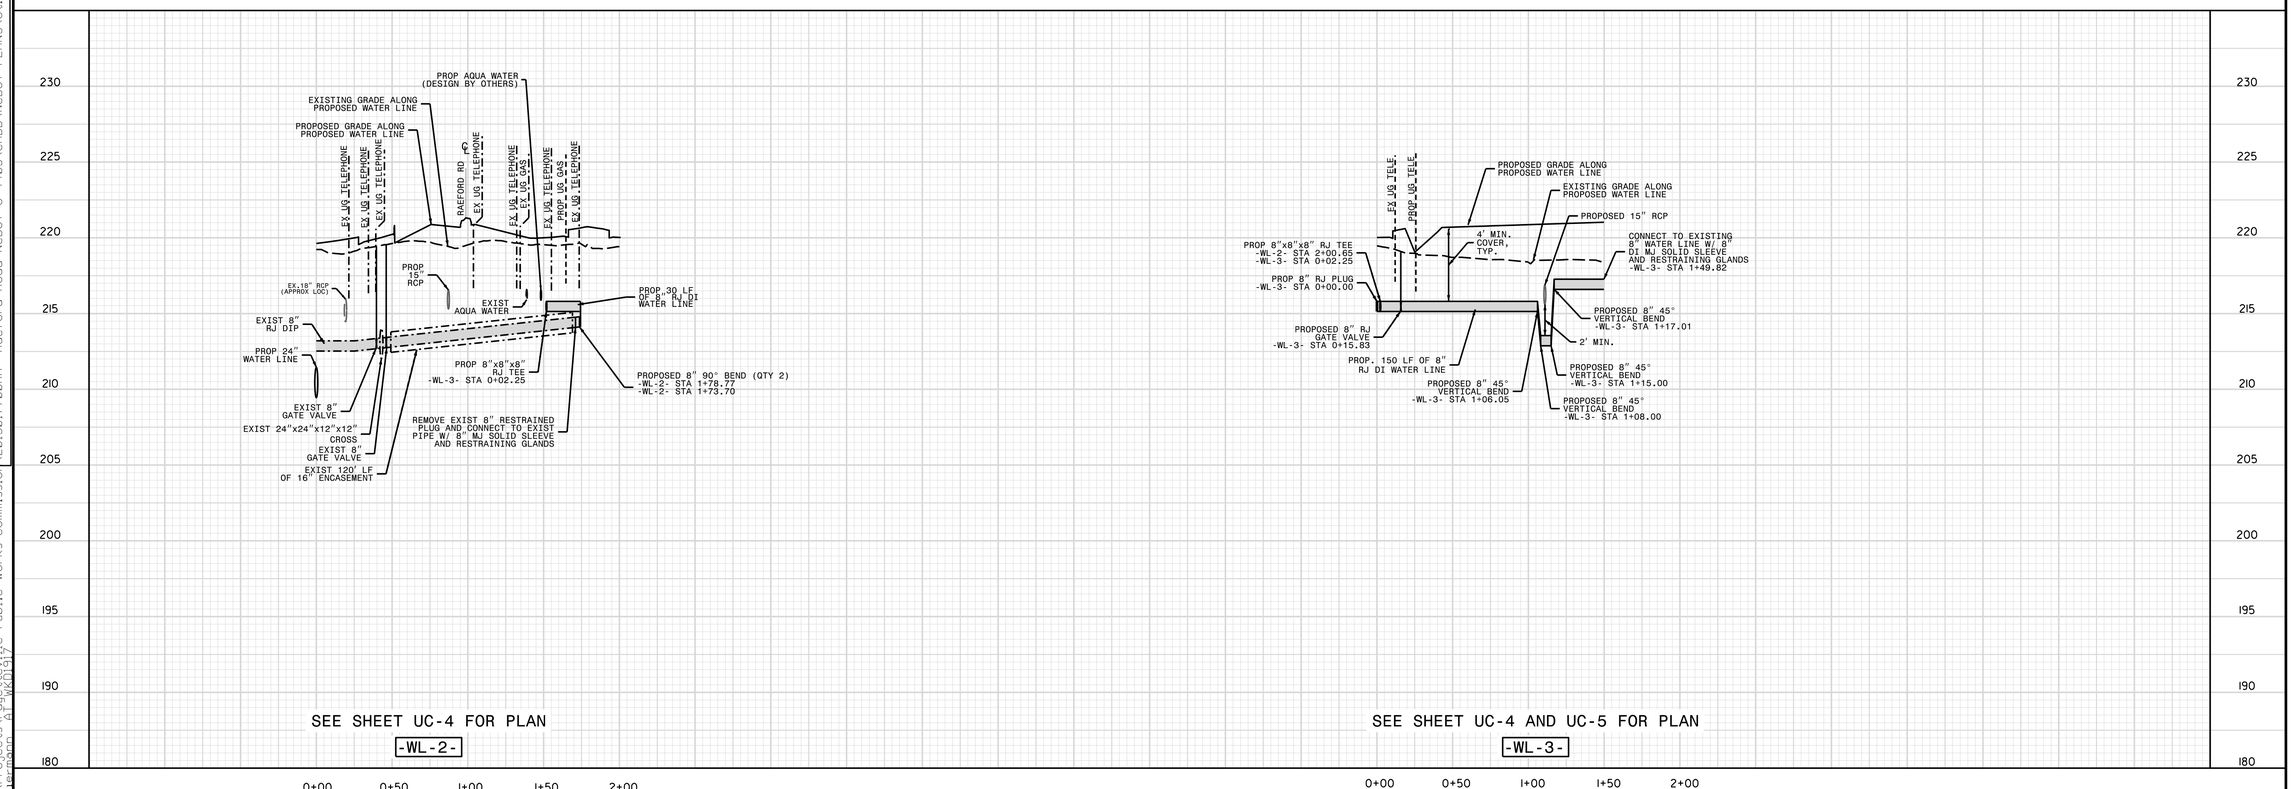

REVISIONS

UTILITY REV. - JULY 23,2018 - MODIFIED RJDIP SIZE ON A CALLOUT

27-JUL-2018 15:19
U:\Projects\Fayetteville Public Works Commission\2015017700RA Raeford Road NCDOT U 4405\CADD\NCDOT PLANS\Utilities\Engineering\UC\Proj\U4405_ut_pfl_uc34_psh.dgn
ahernandez A Psh WX0197