DOCUMENT NOT CONSIDERED FINAL UNTIL ALL SIGNATURES ARE COMPLETED

PROJECT REFERENCE NO.	SHEET NO.
U-4405	UC-46

DESIGNED BY: AMH
DRAWN BY: AMH/AB
CHECKED BY: AMH
APPROVED BY: MWF
REVISED:

NORTH CAROLINA DEPARTMENT OF TRANSPORTATION

UTILITIES ENGINEERING SEC.
PHONE:(919)707-6690
FAX:(919)250-4151

8/3/2018
NORTH CAROLINA PROFESSIONAL SEAL 025490 ENGINEER MARK W. FISHER
Mark W. Fisher
DOCUMENT NOT CONSIDERED FINAL UNTIL FINAL SIGNATURE IS ADDED TO THESE PLANS ONLY

UTILITY CONSTRUCTION

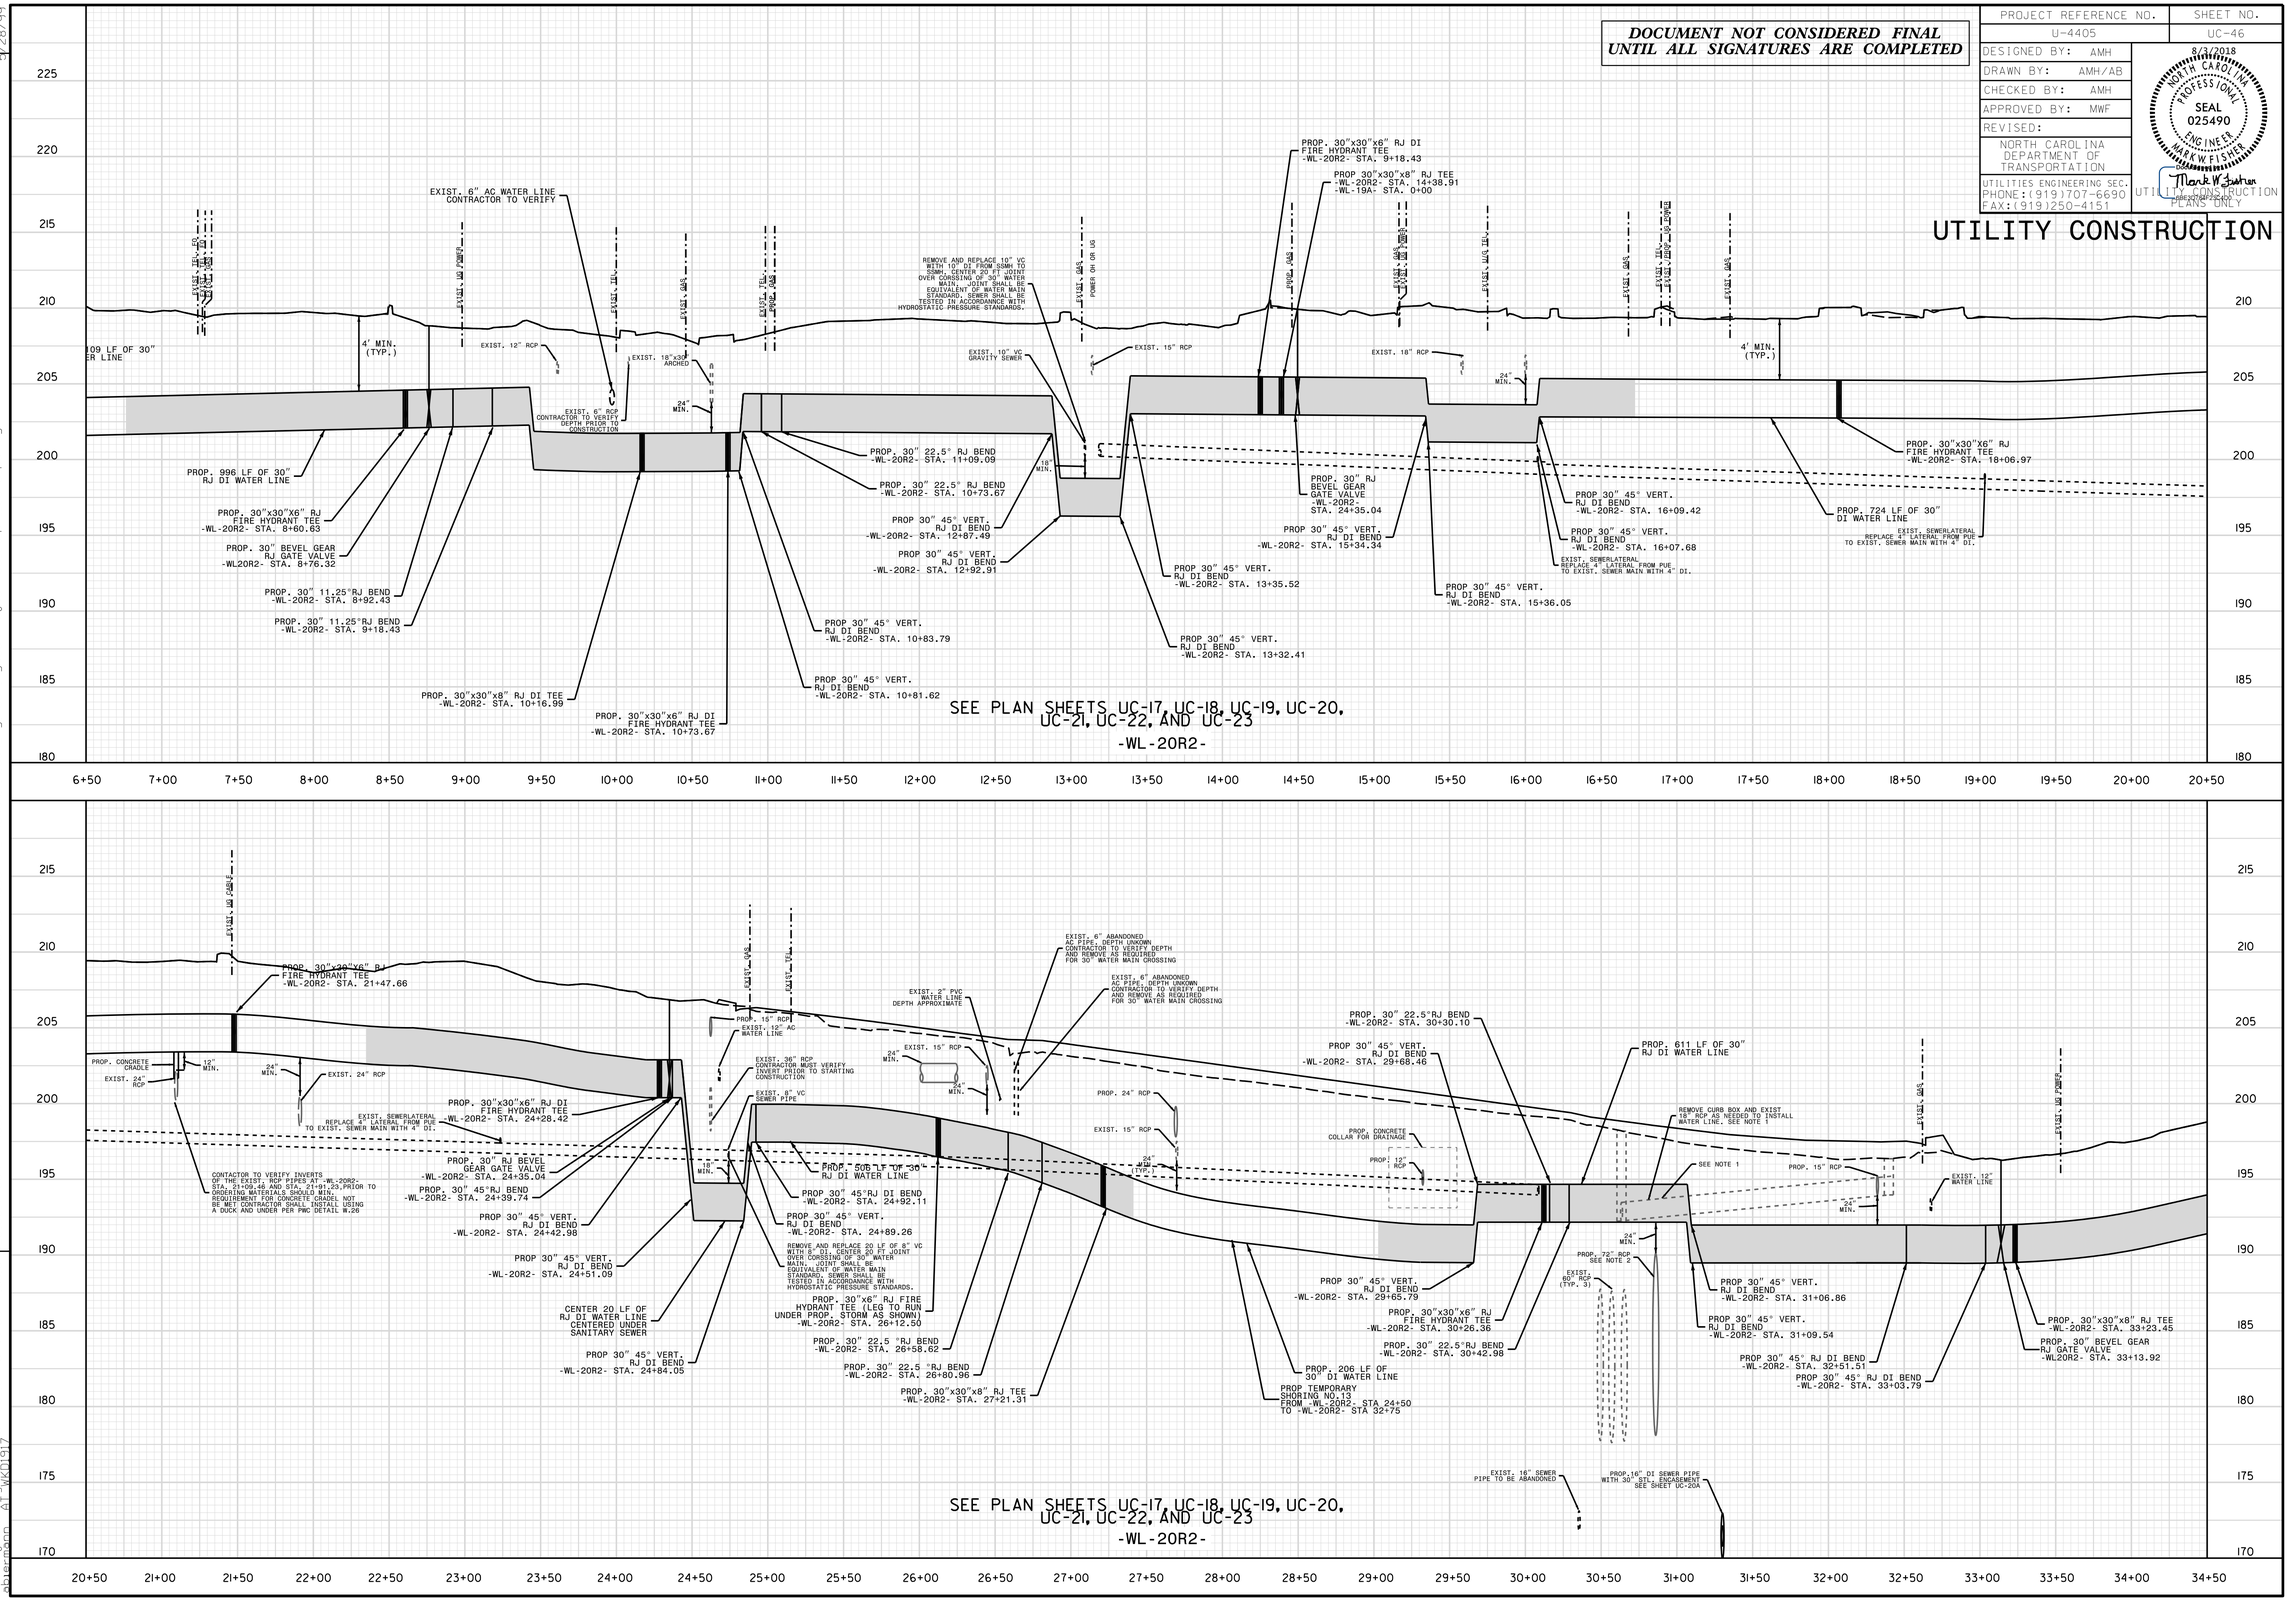

REVISIONS

UTILITY REV. - JULY 23,2018 - REVISED PUDP LENGTH FROM 182 LF TO 206 LF AT -WL-20R2- STA 24+35 AT -WL-20R2- STA 33+13

5/28/99

27-JUL-2018 14:19
U:\Projects\Fayetteville Public Works Commission\2015017700RA Raeford Road NCDOT U 4405\CADD\NCDOT PLANS\Utilities\Engineering\UC\Proj\U4405_ut_pfl_uc46_psh.dgn
abernathy
ATTS WX0197