PROJECT REFERENCE NO.	SHEET NO.
2020CPT.05.04.20921.1	4

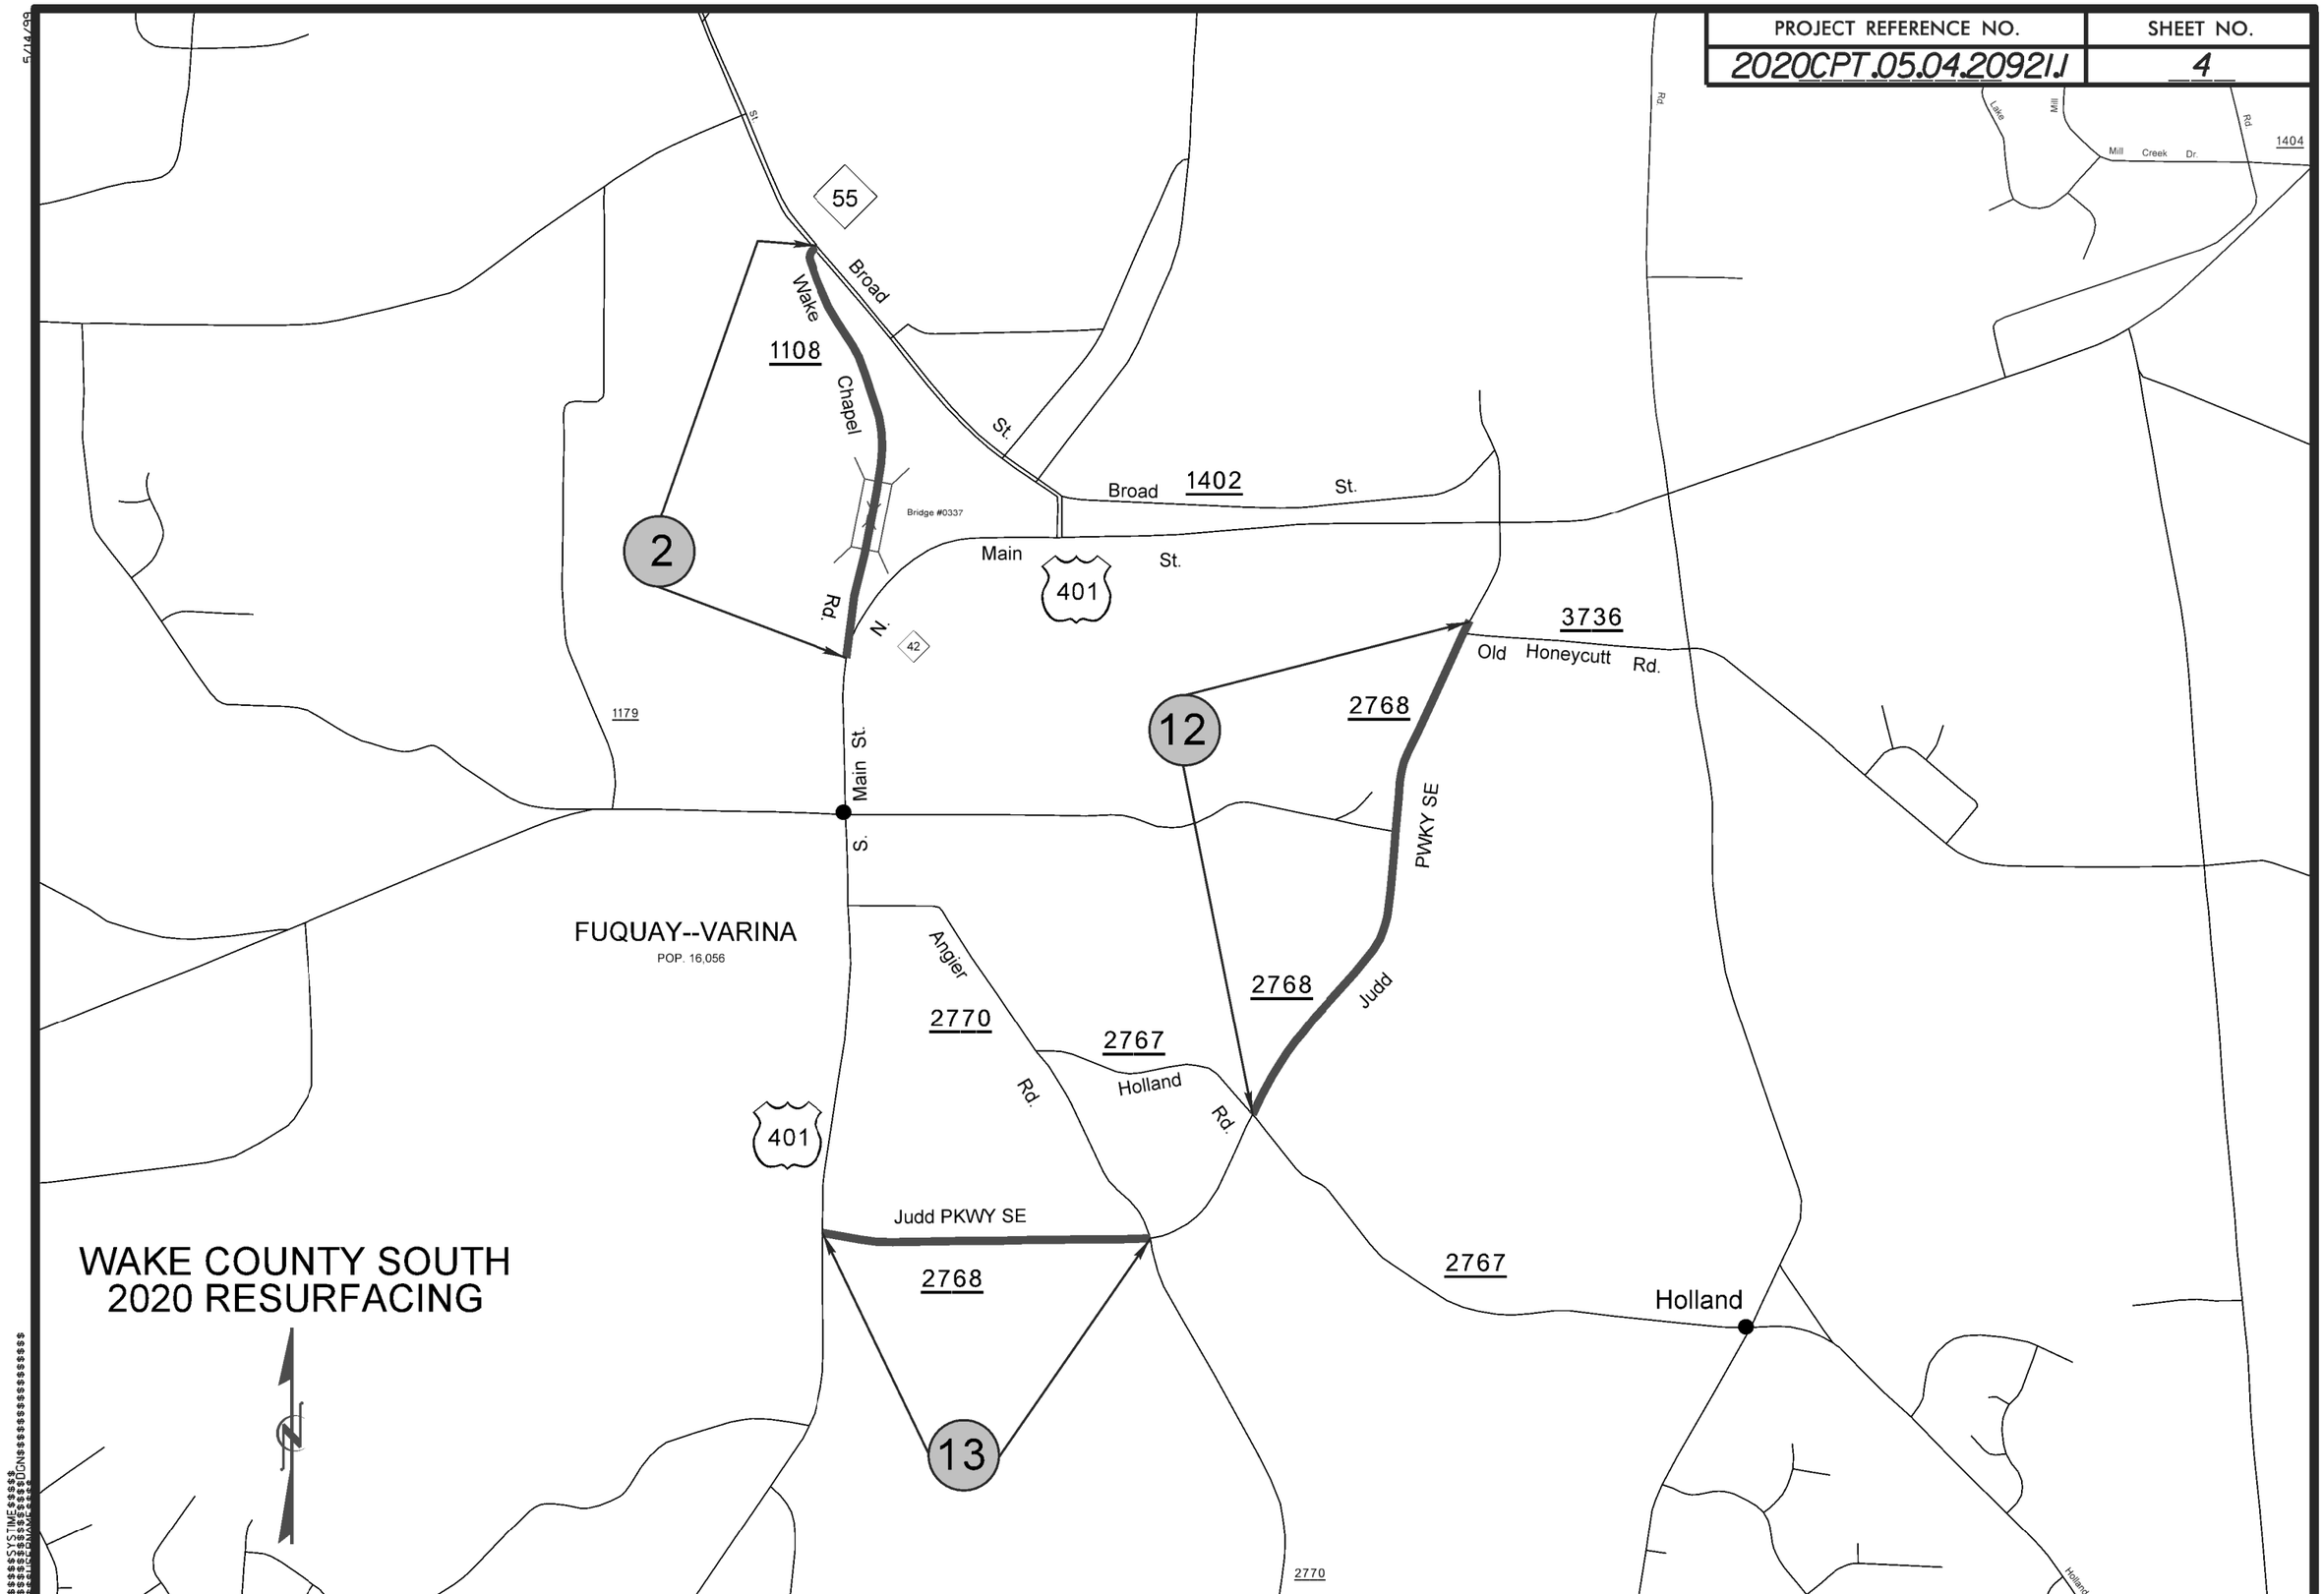

WAKE COUNTY SOUTH
2020 RESURFACING