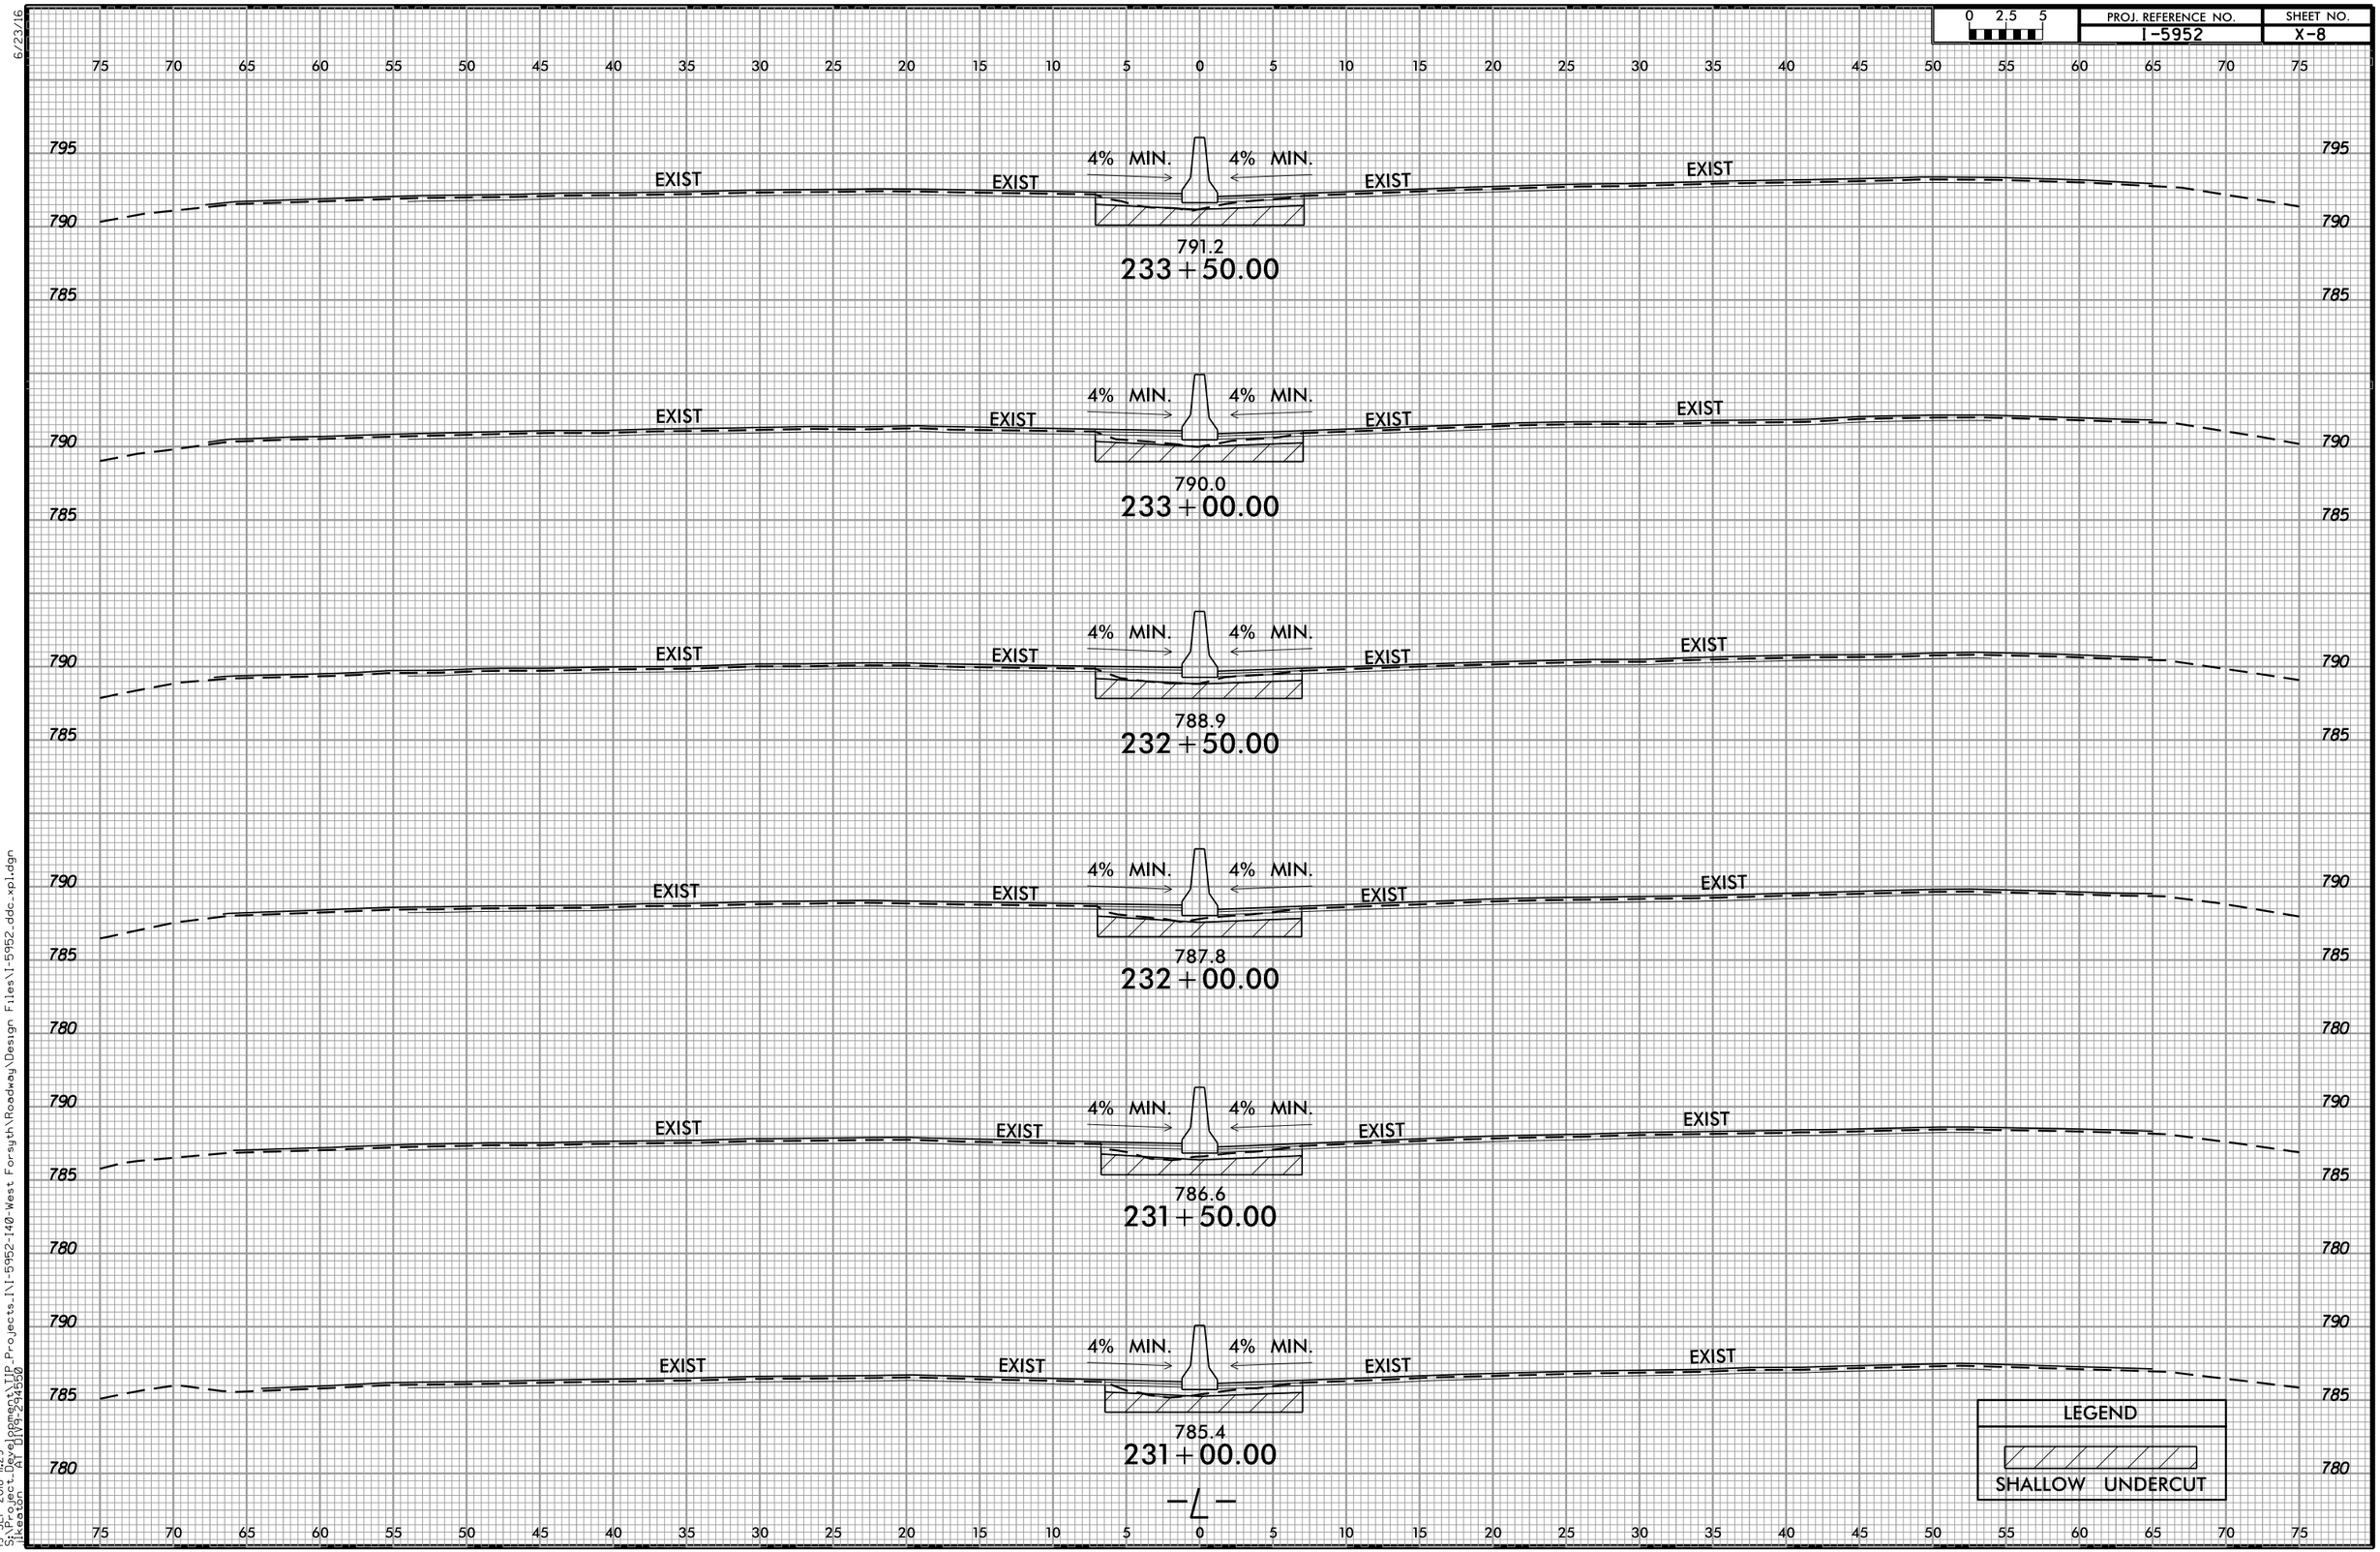

6/23/16

19-SEP-2018 11:29
S:\Project_Development\TIP_Projects_I\I-5952-140-West Forsyth\Roadway\Design Files\I-5952_ddc_xpl.dgn
Ilkeaton AT DIV9-294550