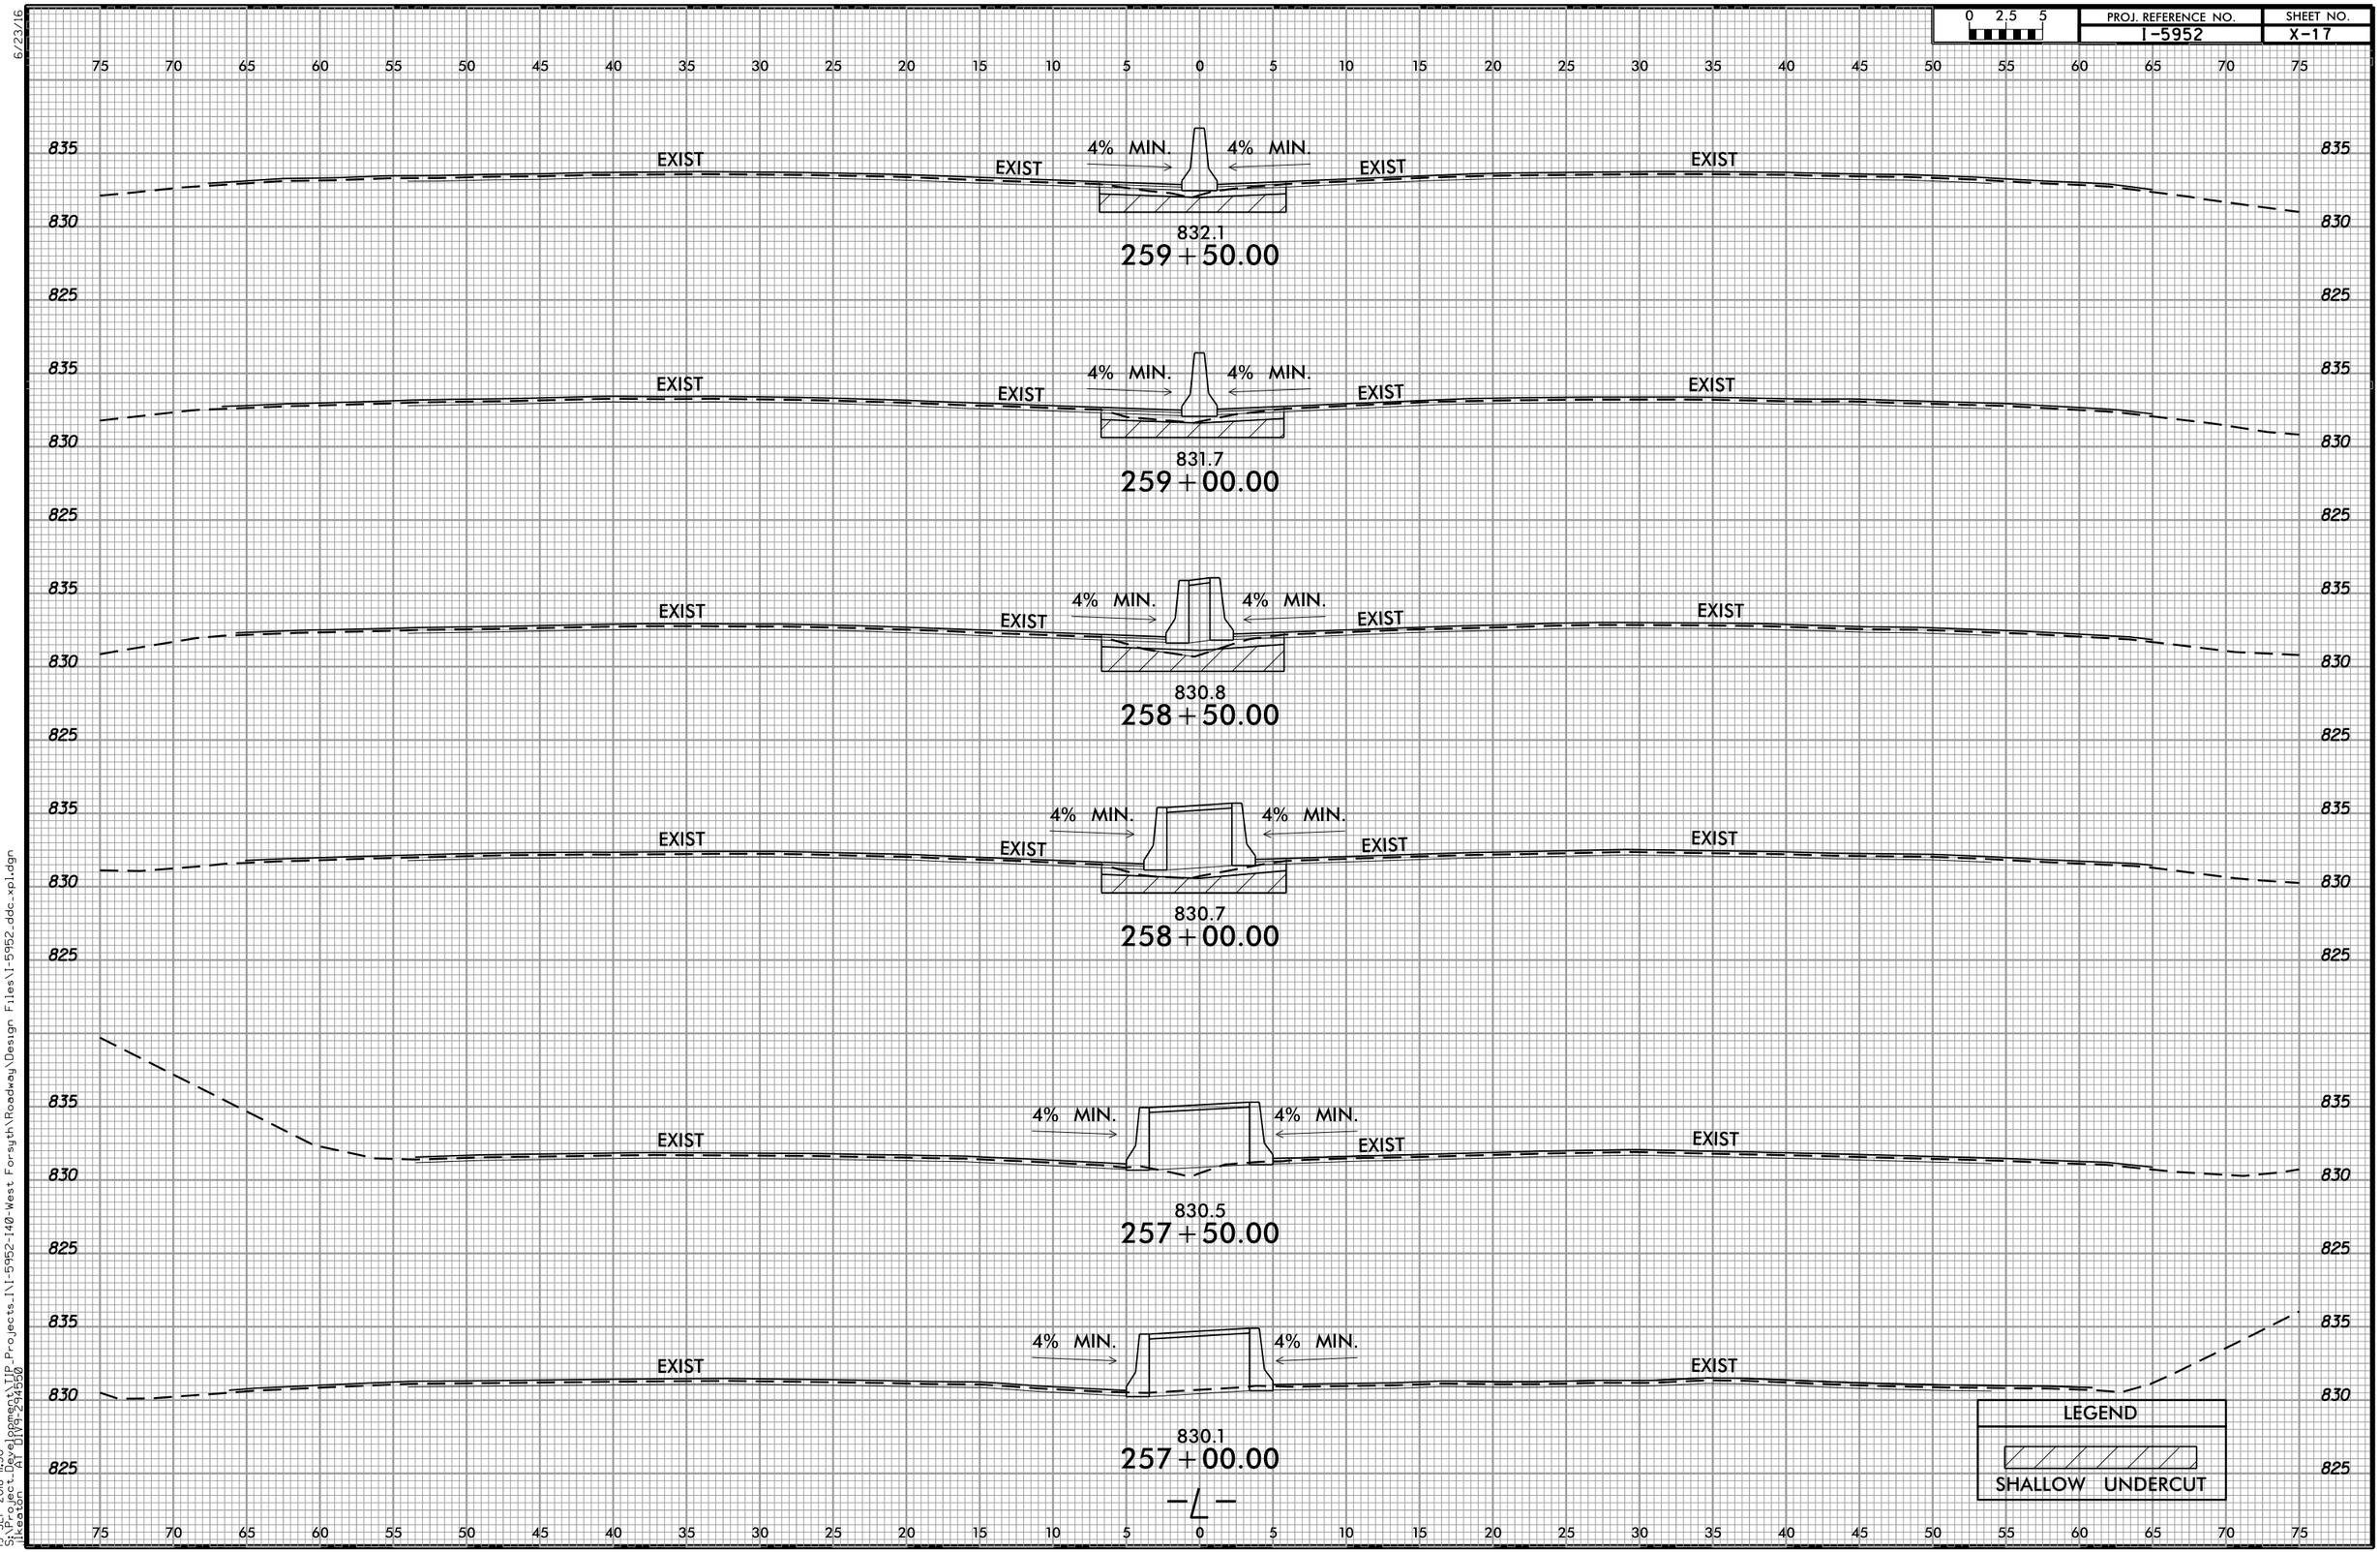

6/23/16
19-SEP-2018 11:30
S:\Project_Development\TIP_Projects_I\I-5952-140-West Forsyth\Roadway\Design Files\I-5952_ddc_xpl.dgn
tkeaton AT DIN9-294590