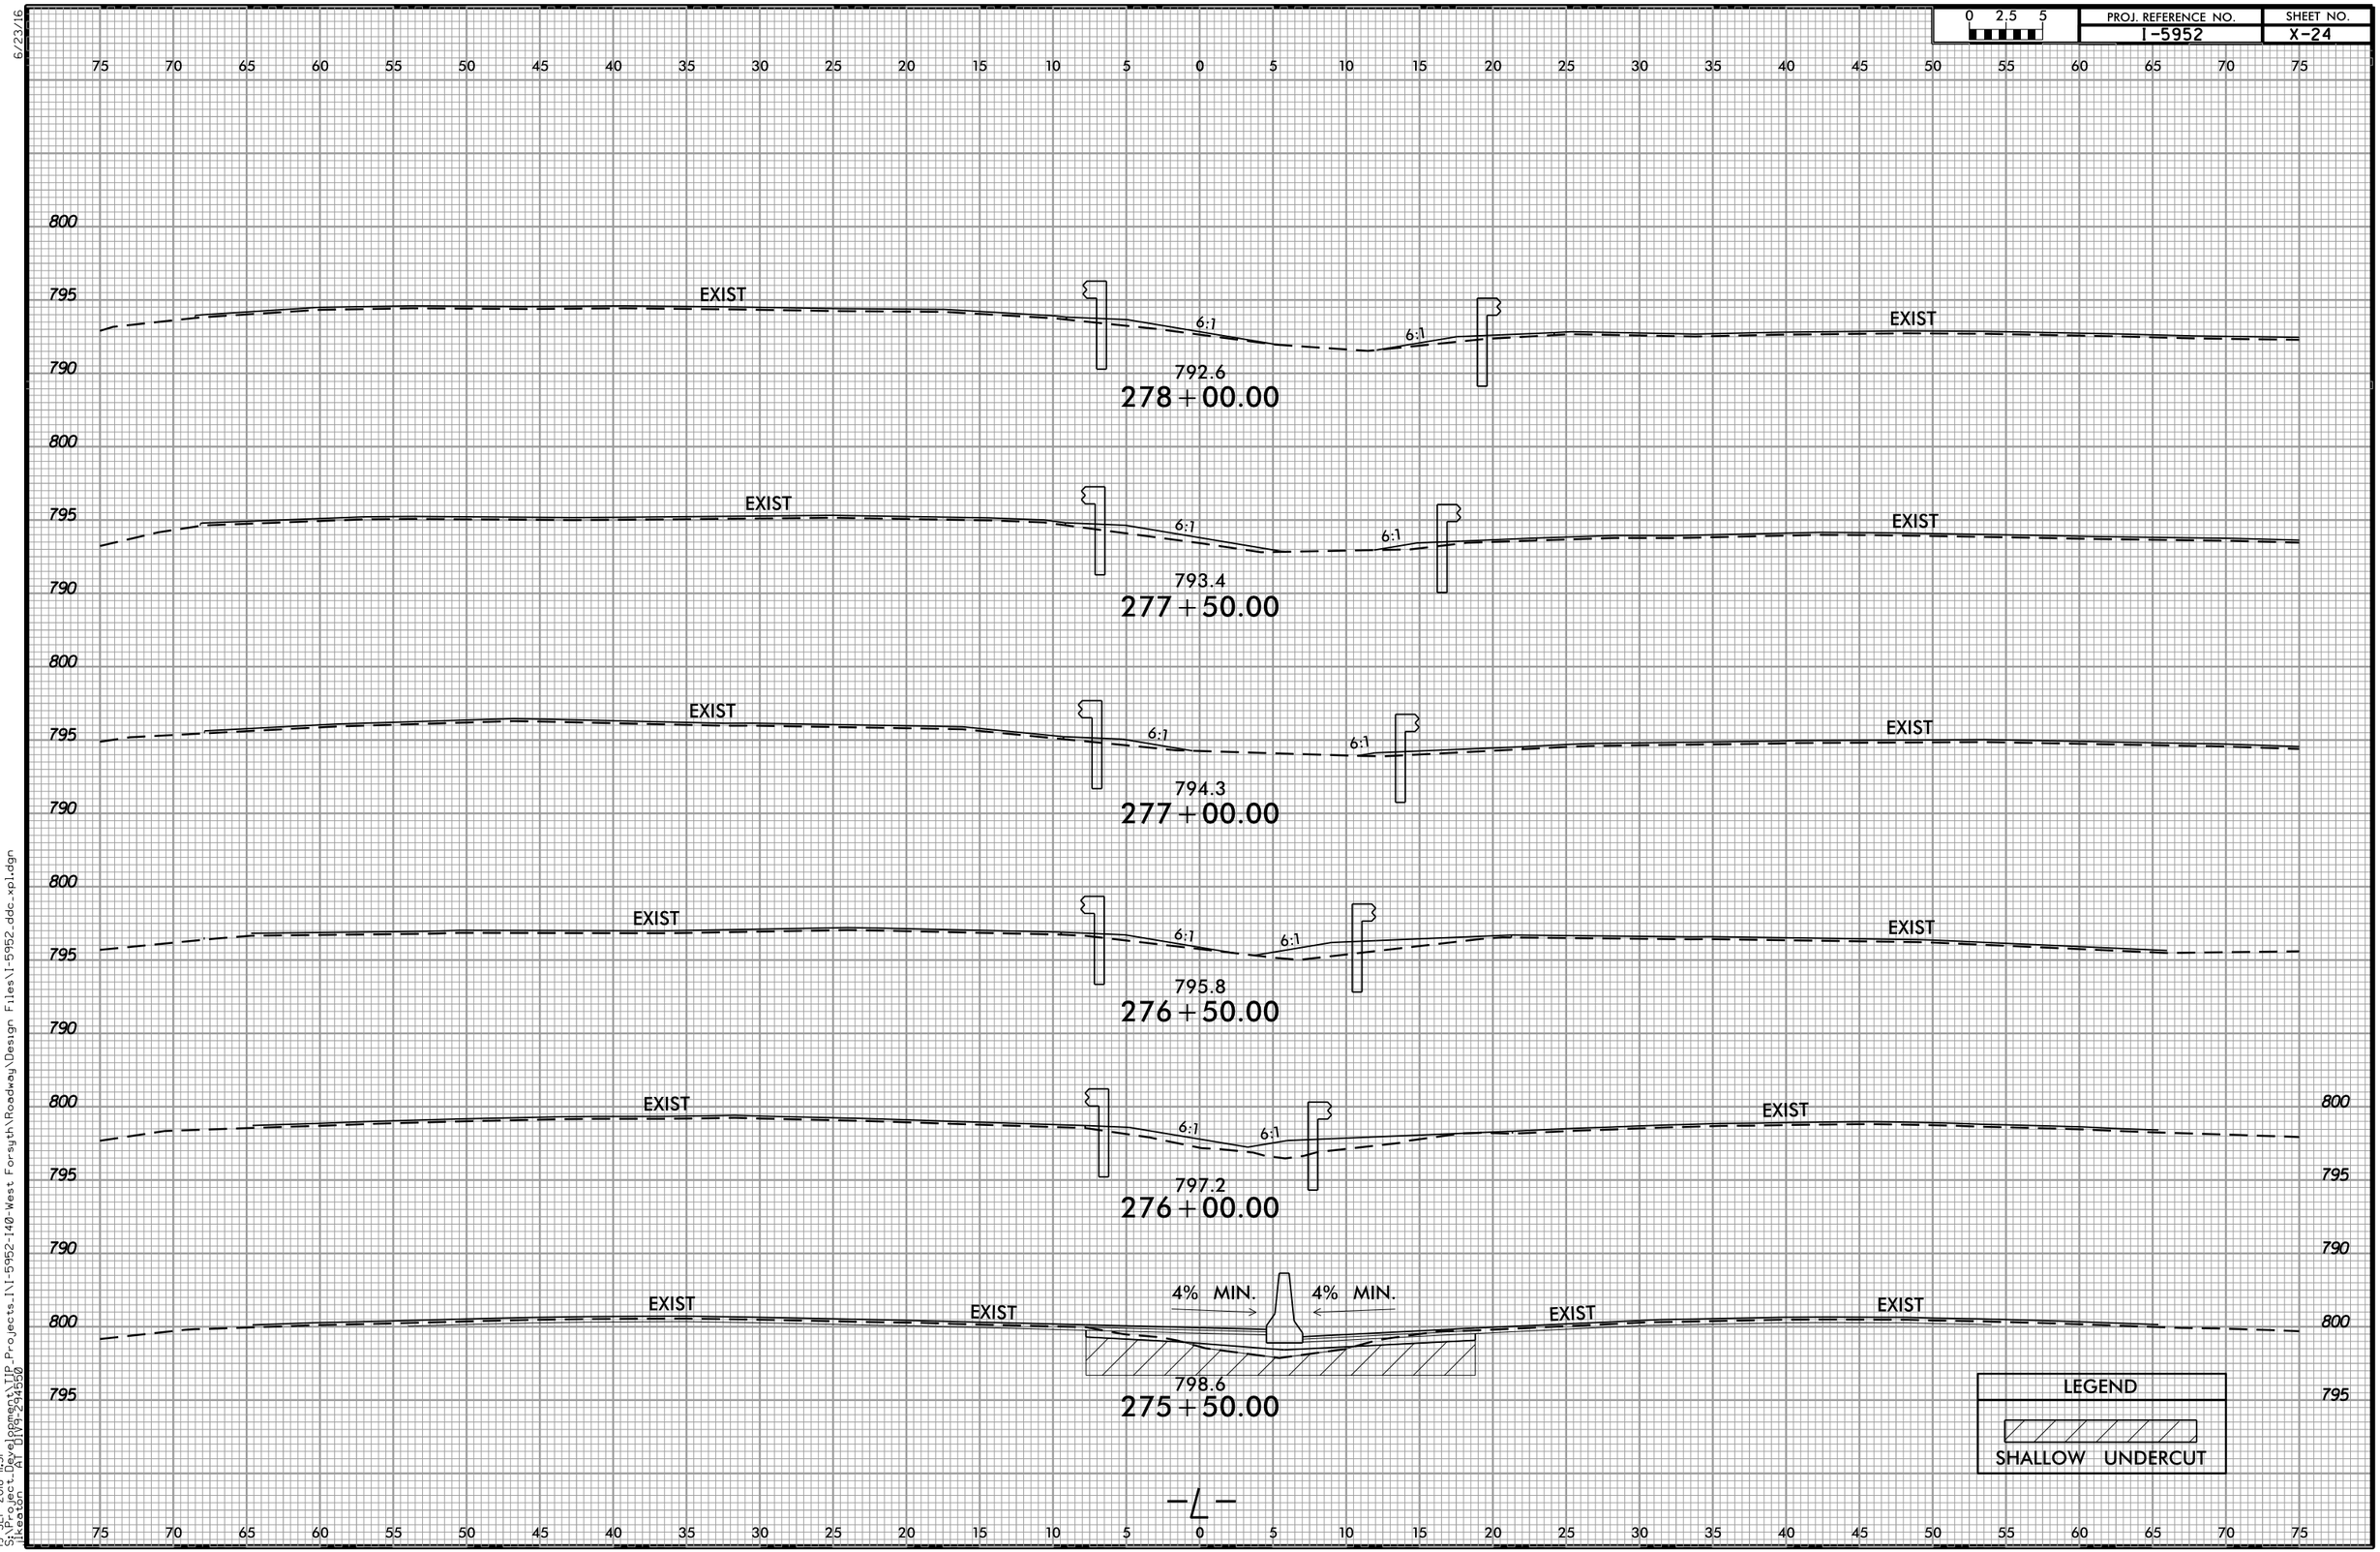


6/23/16

19-SEP-2018 11:31
S:\Project_Development\TIP_Projects_I\I-5952-140-West Forsyth\Roadway\Design Files\I-5952_ddc_xpl.dgn
Ilkeston AT DIV9-294550