PROJECT REFERENCE NO.	SHEET NO.
U-5840	EC-08/CONST.08
R/W SHEET NO.	

STV 100 Years
STV Engineers, Inc.
900 West Trade St., Suite 715
Charlotte, NC 28202
NC License Number F-0991

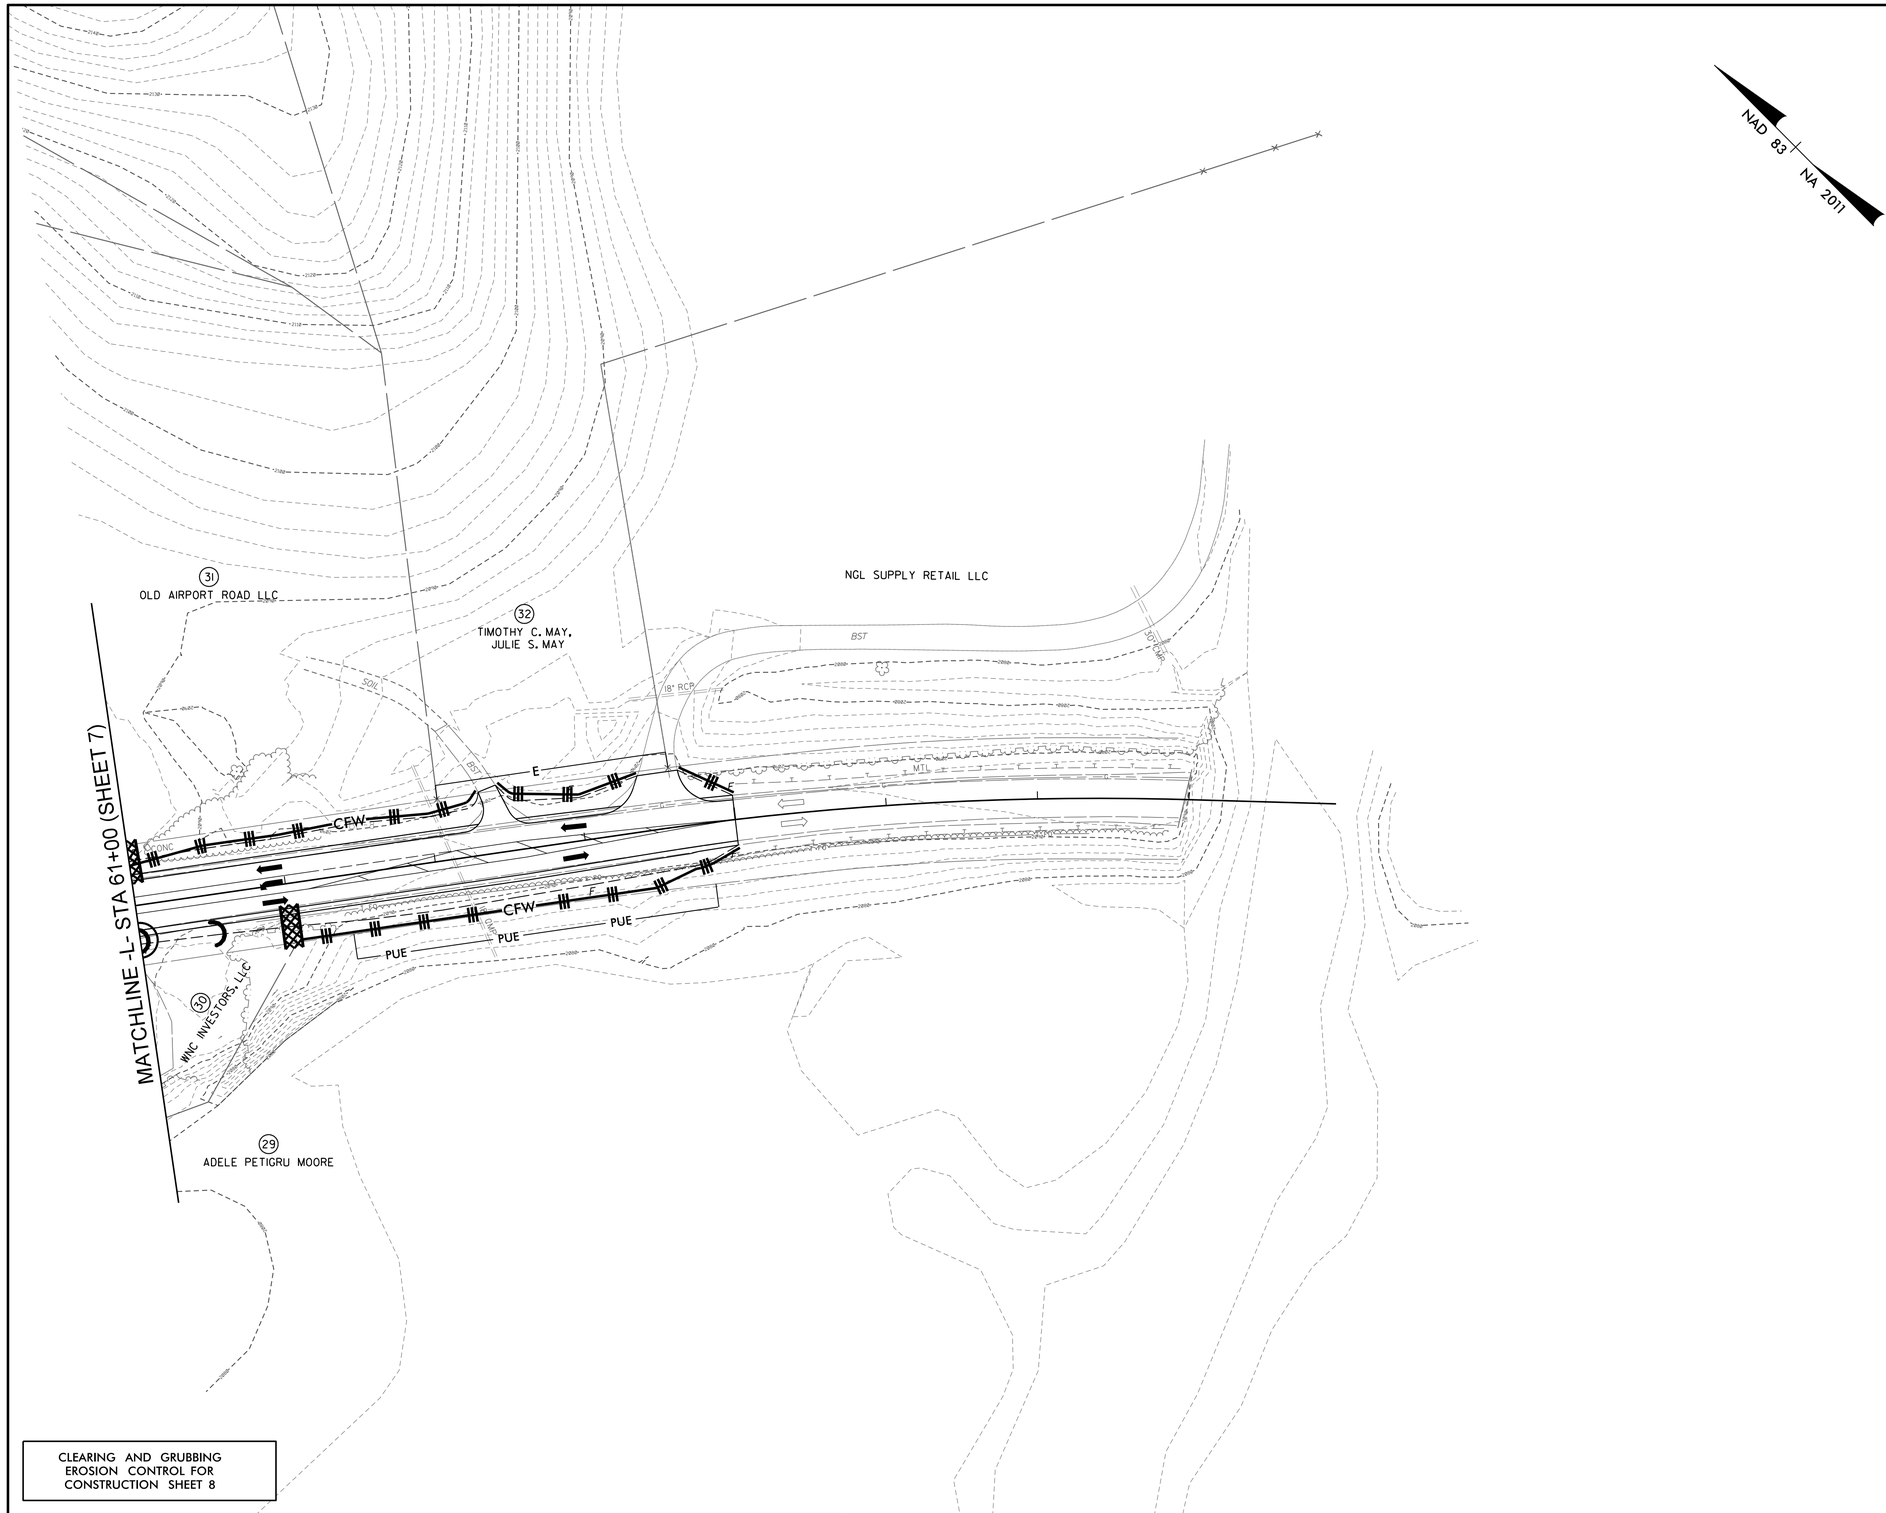

CLEARING AND GRUBBING
EROSION CONTROL FOR
CONSTRUCTION SHEET 8

NOTE:
PERIMETER EROSION CONTROL MEASURES SHALL BE INSTALLED DURING CLEARING AND GRUBBING PHASE.

NOTE:
PLACE TEMPORARY ROCK SEDIMENT DAMS TYPE – B AND TEMPORARY ROCK SILT CHECKS TYPE – A AT DRAINAGE OUTLETS.

SEE SHEET 11 FOR -L- PROFILE

5/14/2018
R:\Hydraulics\CADD\PSH\EC\U-5840_EC-C&G\U-5840_hyd_psh_EC08.dgn
ohillsmr2