PROJECT REFERENCE NO.	SHEET NO.
U-5840	EC-11/CONST.06
R/W SHEET NO.	

STV 100 Years
STV Engineers, Inc.
900 West Trade St., Suite 715
Charlotte, NC 28202
NC License Number F-0991

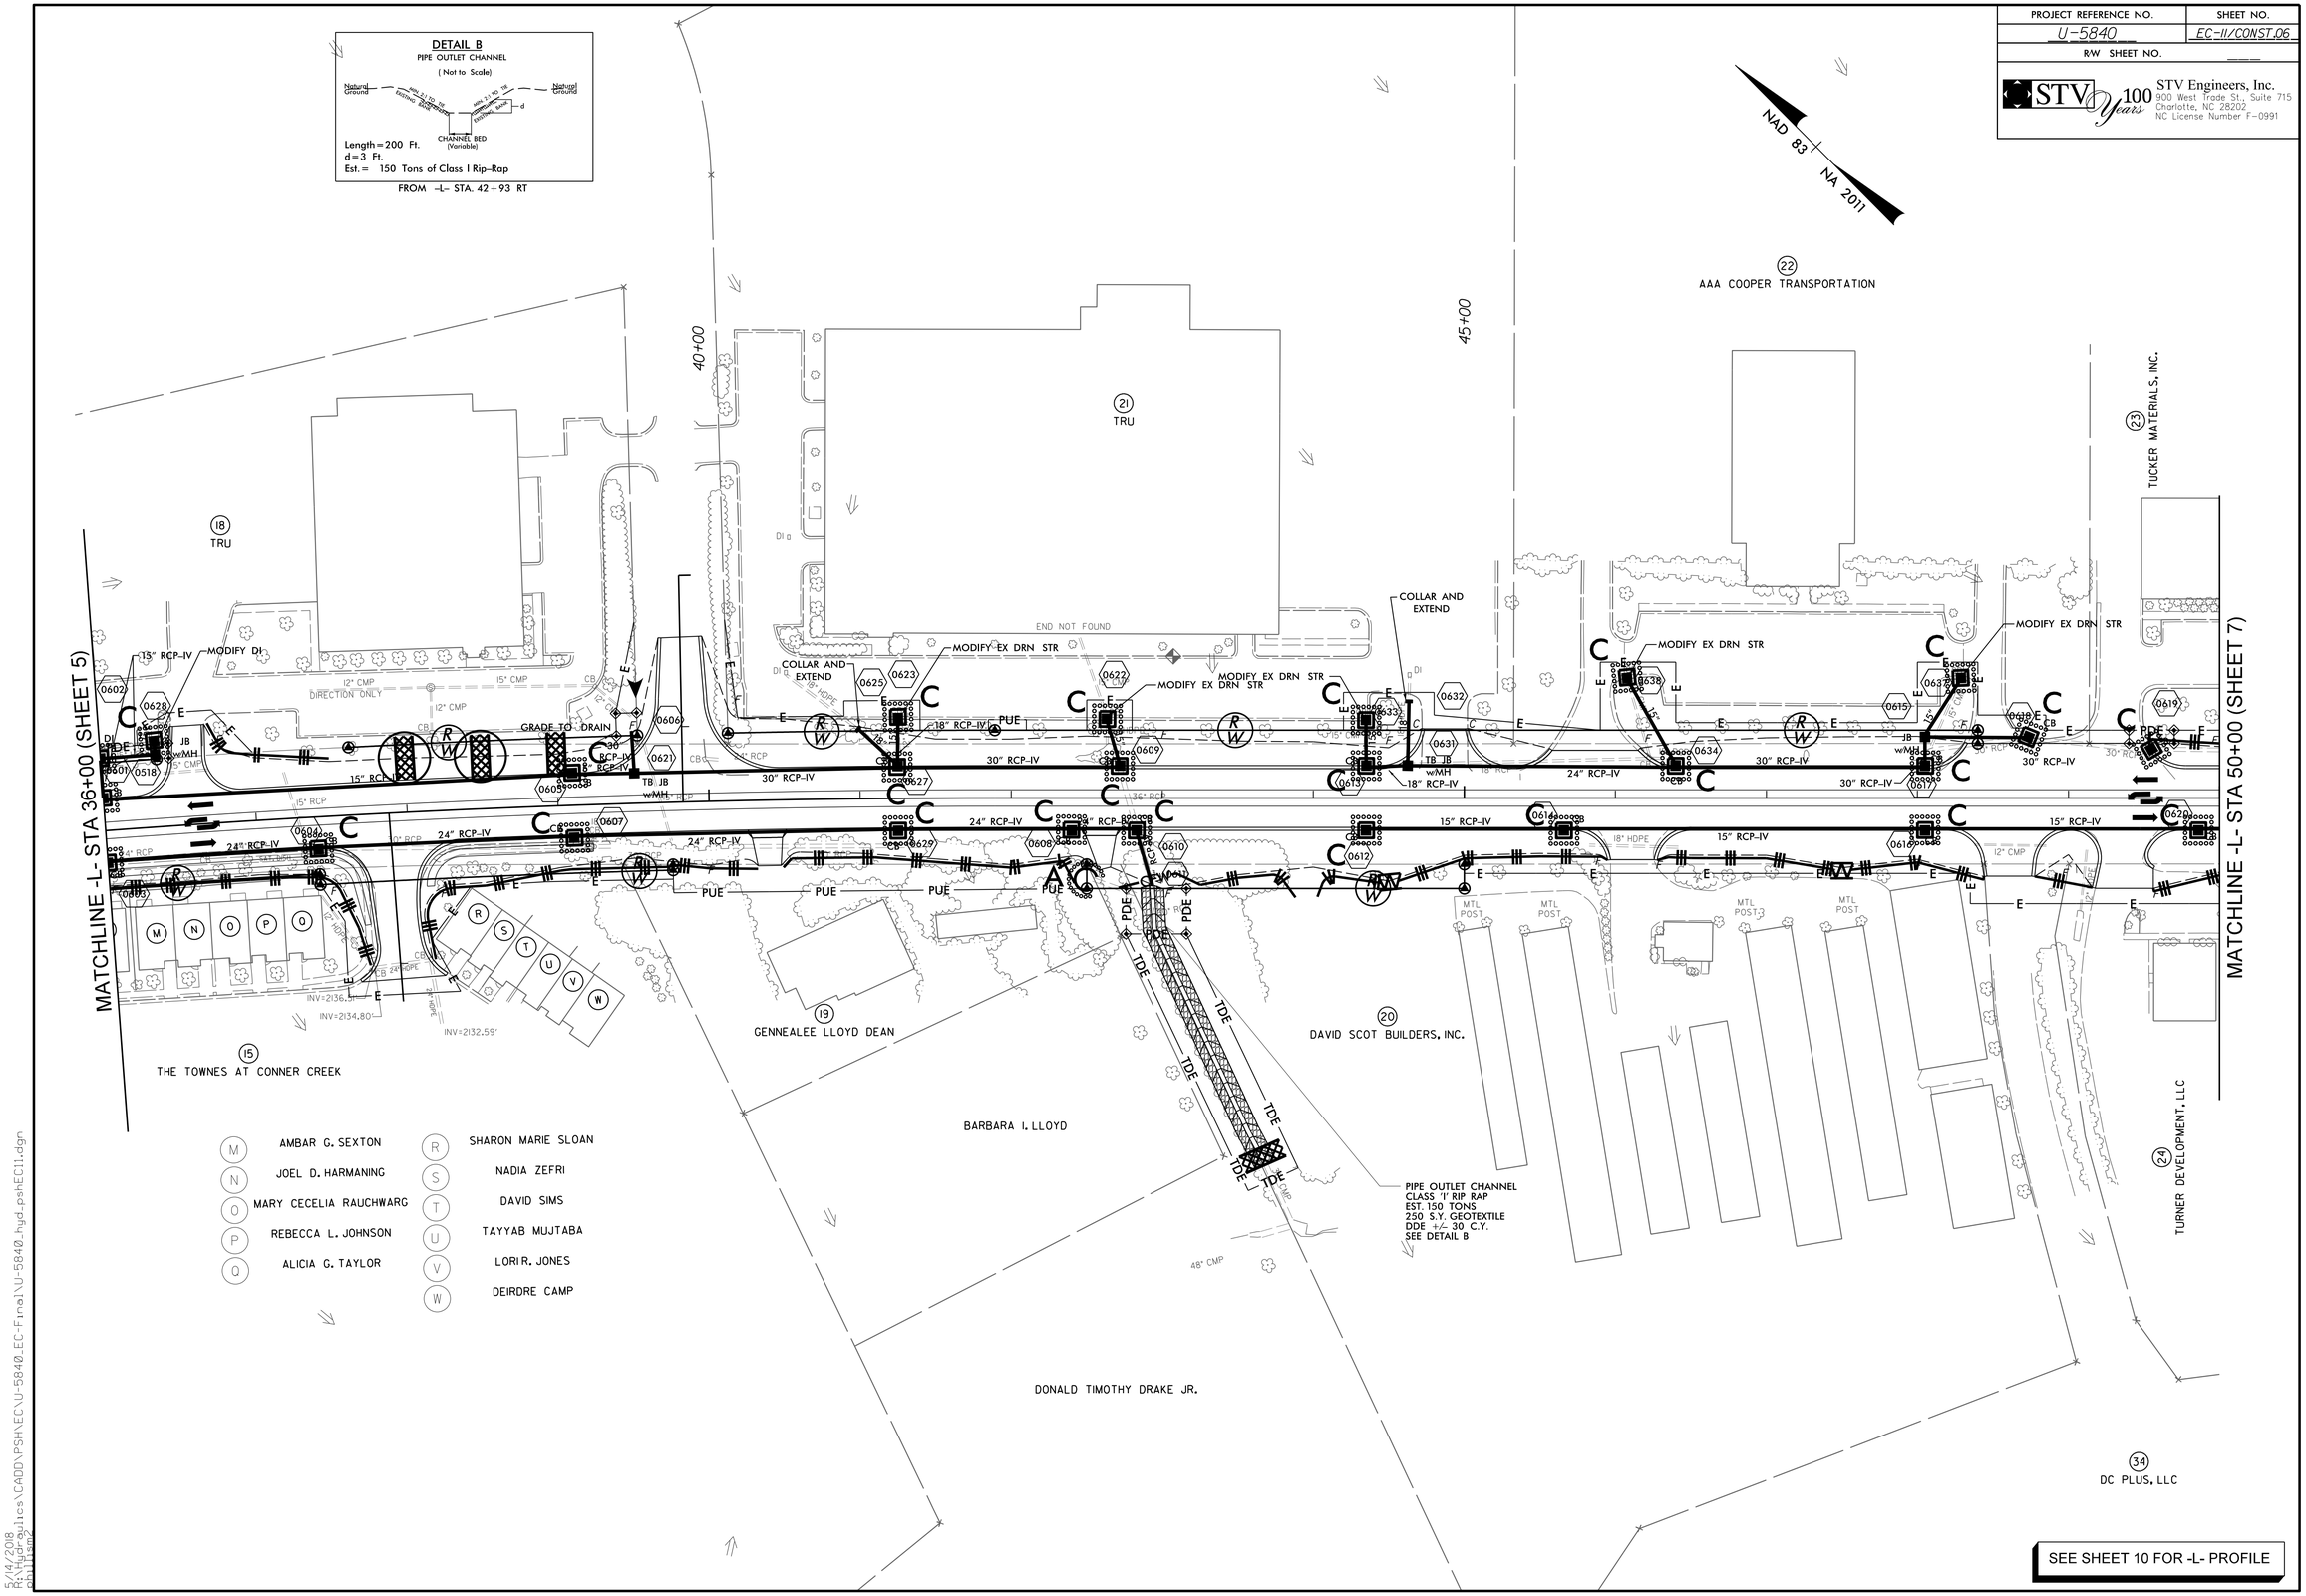

5/14/2018
R:\Roadways\CADD\PSH\EC\U-5840_EC-Final\U-5840_hyd_pshEC11.dgn
phillipsmp