DocuSign Envelope ID: A27882DC-D5A5-405A-A857-A8420D030326

5/14/99

SCALE 1" = 50'

0 50 100 150 200

NAD 83 / NA 2011

PROJECT REFERENCE NO.	SHEET NO.
U-5840	UC-8

DESIGNED BY: CTH
DRAWN BY: CTH
CHECKED BY: ASV
APPROVED BY: XMD
REVISED:

NORTH CAROLINA DEPARTMENT OF TRANSPORTATION

UTILITIES ENGINEERING SEC.
PHONE:(919)707-6690
FAX:(919)250-4151

DocuSigned by: CAROL INGRAM
DocuSigned by: ANDREW S. VANE
PE SEAL 025221 ENGINEER
8/3/2018

UTILITY CONSTRUCTION PLANS ONLY

UTILITY CONSTRUCTION

STV 100 Years
STV Engineers, Inc.
900 West Trade St., Suite 715
Charlotte, NC 28202
NC License Number F-0991

DOCUMENT NOT CONSIDERED FINAL UNLESS ALL SIGNATURES COMPLETED

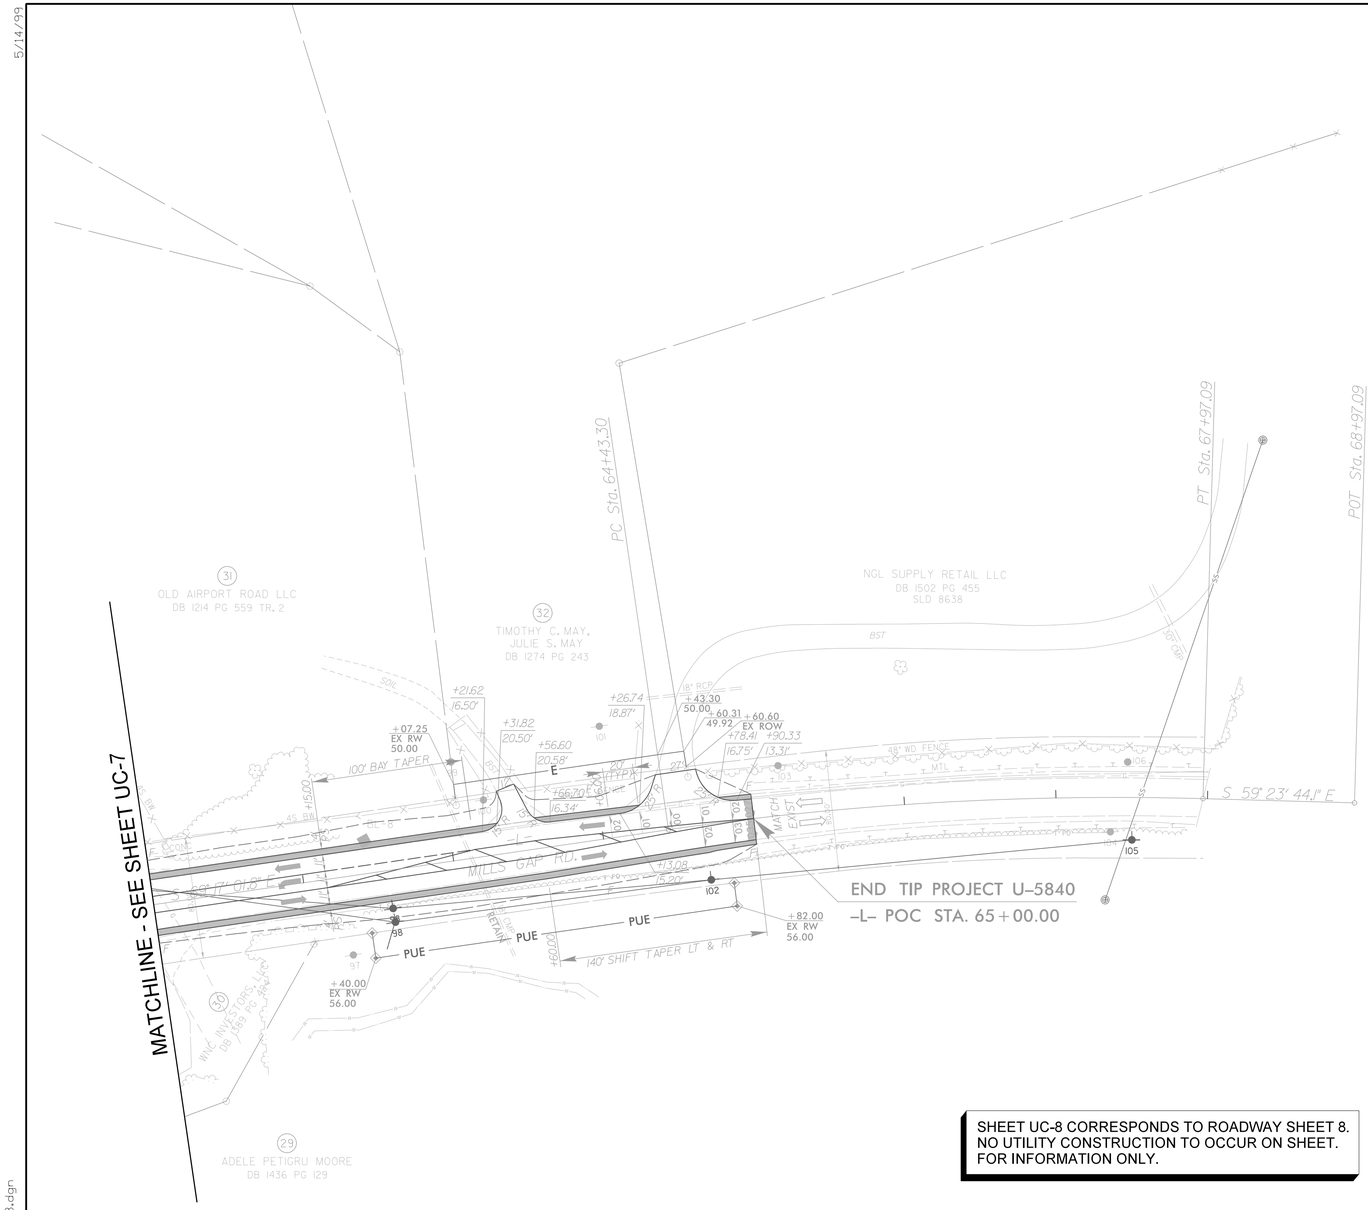

SHEET UC-8 CORRESPONDS TO ROADWAY SHEET 8.
NO UTILITY CONSTRUCTION TO OCCUR ON SHEET.
FOR INFORMATION ONLY.

5/14/2018
R:\Utilities\Water and Sewer\Sheet Files\U-5840_WS_UC8.dgn
phillsm2