DocuSign Envelope ID: A27882DC-D5A5-405A-A857-A8420D030326

PROJECT REFERENCE NO.	SHEET NO.
U-5840	UC-11
DESIGNED BY: CTH	
DRAWN BY: CTH	
CHECKED BY: ASV	
APPROVED BY: XMD	
REVISED:	

NORTH CAROLINA DEPARTMENT OF TRANSPORTATION

UTILITIES ENGINEERING SEC.
PHONE:(919)707-6690
FAX:(919)250-4151

DocuSigned by: CAROLINA ANDREWS VANE, P.E. SEAL 025221 ENGINEER 8/3/2018
UTILITY CONSTRUCTION PLANS ONLY

UTILITY CONSTRUCTION

STV 100 Years
STV Engineers, Inc.
900 West Trade St., Suite 715
Charlotte, NC 28202
NC License Number F-0991

DOCUMENT NOT CONSIDERED FINAL UNLESS ALL SIGNATURES COMPLETED

PROP. 16" WATER LINE -WL3- CANE CREEK ROAD

SCALE: 1" = 50' HORIZONTAL
1" = 10' VERTICAL

NOTES:
1. COORDINATE WATER LINE CONSTRUCTION WITH CULVERT INSTALLATION. INSTALL NO.57 STONE FROM SPRING LINE OF WATER LINE TO SPRING LINE OF CULVERT FOR ENTIRE WATER LINE TRENCH WIDTH.

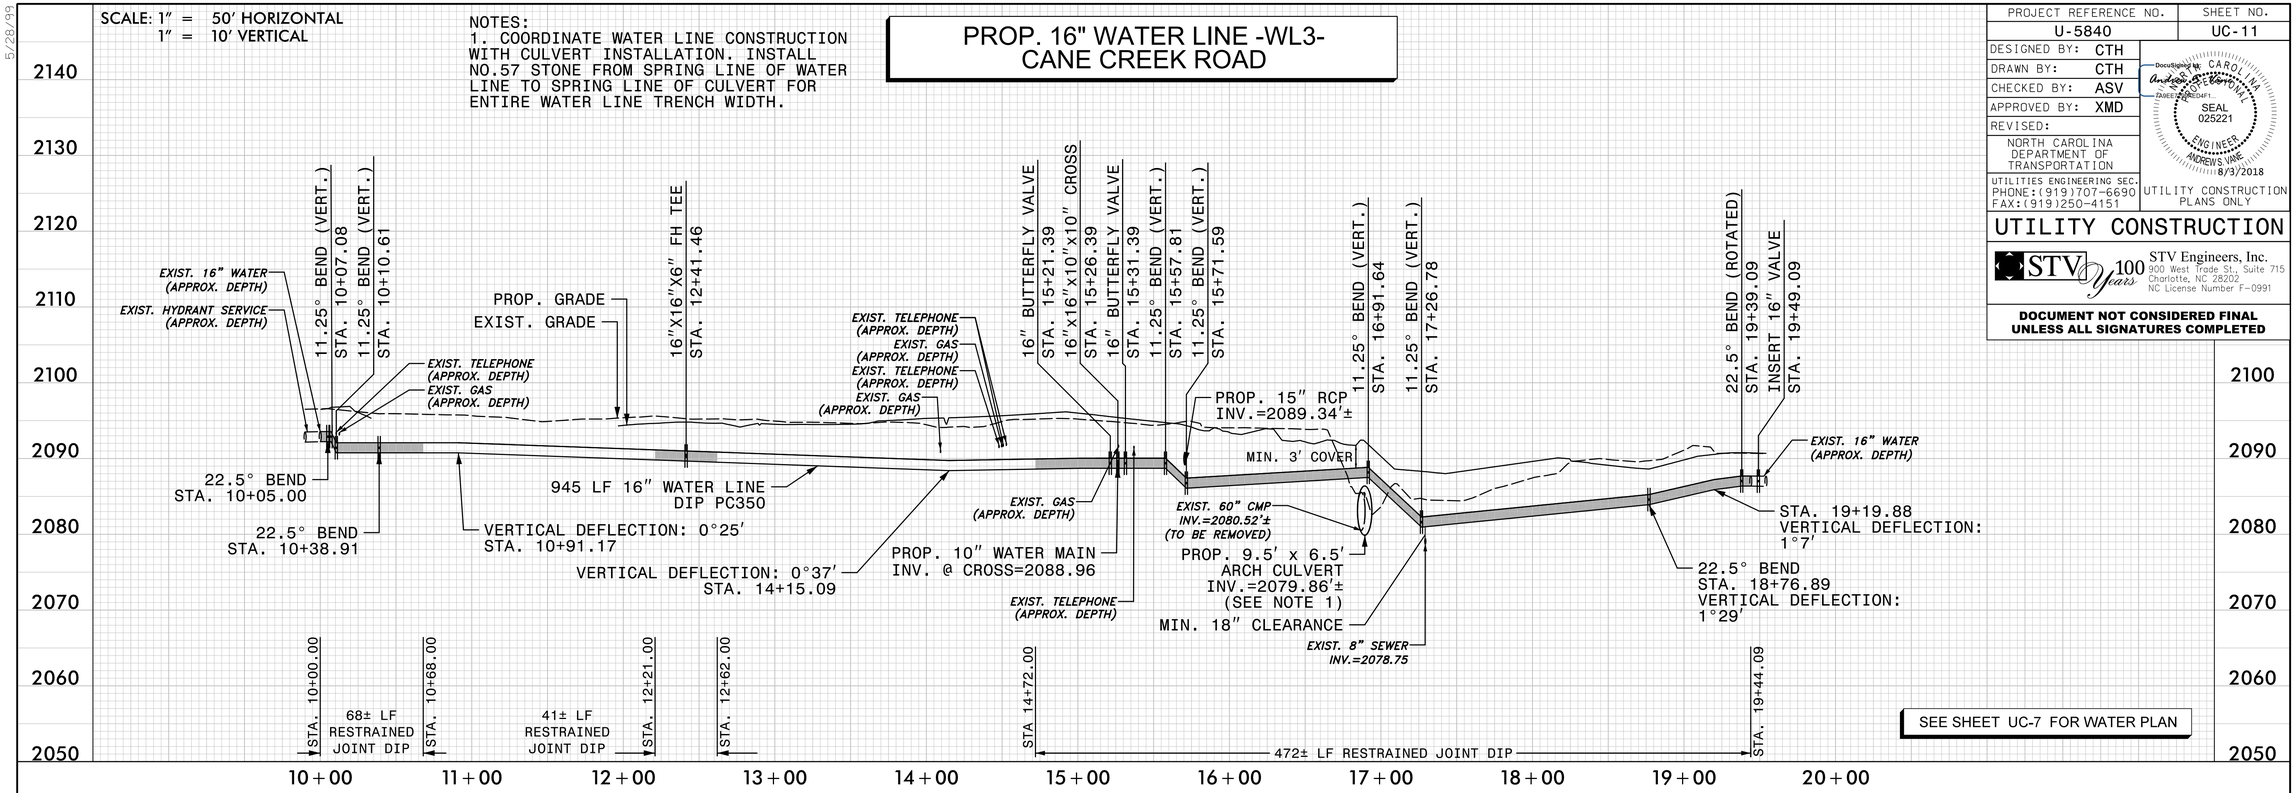

SEE SHEET UC-7 FOR WATER PLAN

PROP. 8" SEWER LINE -S1- OLD AIRPORT ROAD, JONES CIRCLE

SCALE: 1" = 50' HORIZONTAL
1" = 10' VERTICAL

NOTES:
1. CORE DRILL EXISTING MANHOLE AND CONNECT, REWORKING BENCH AND INVERTS

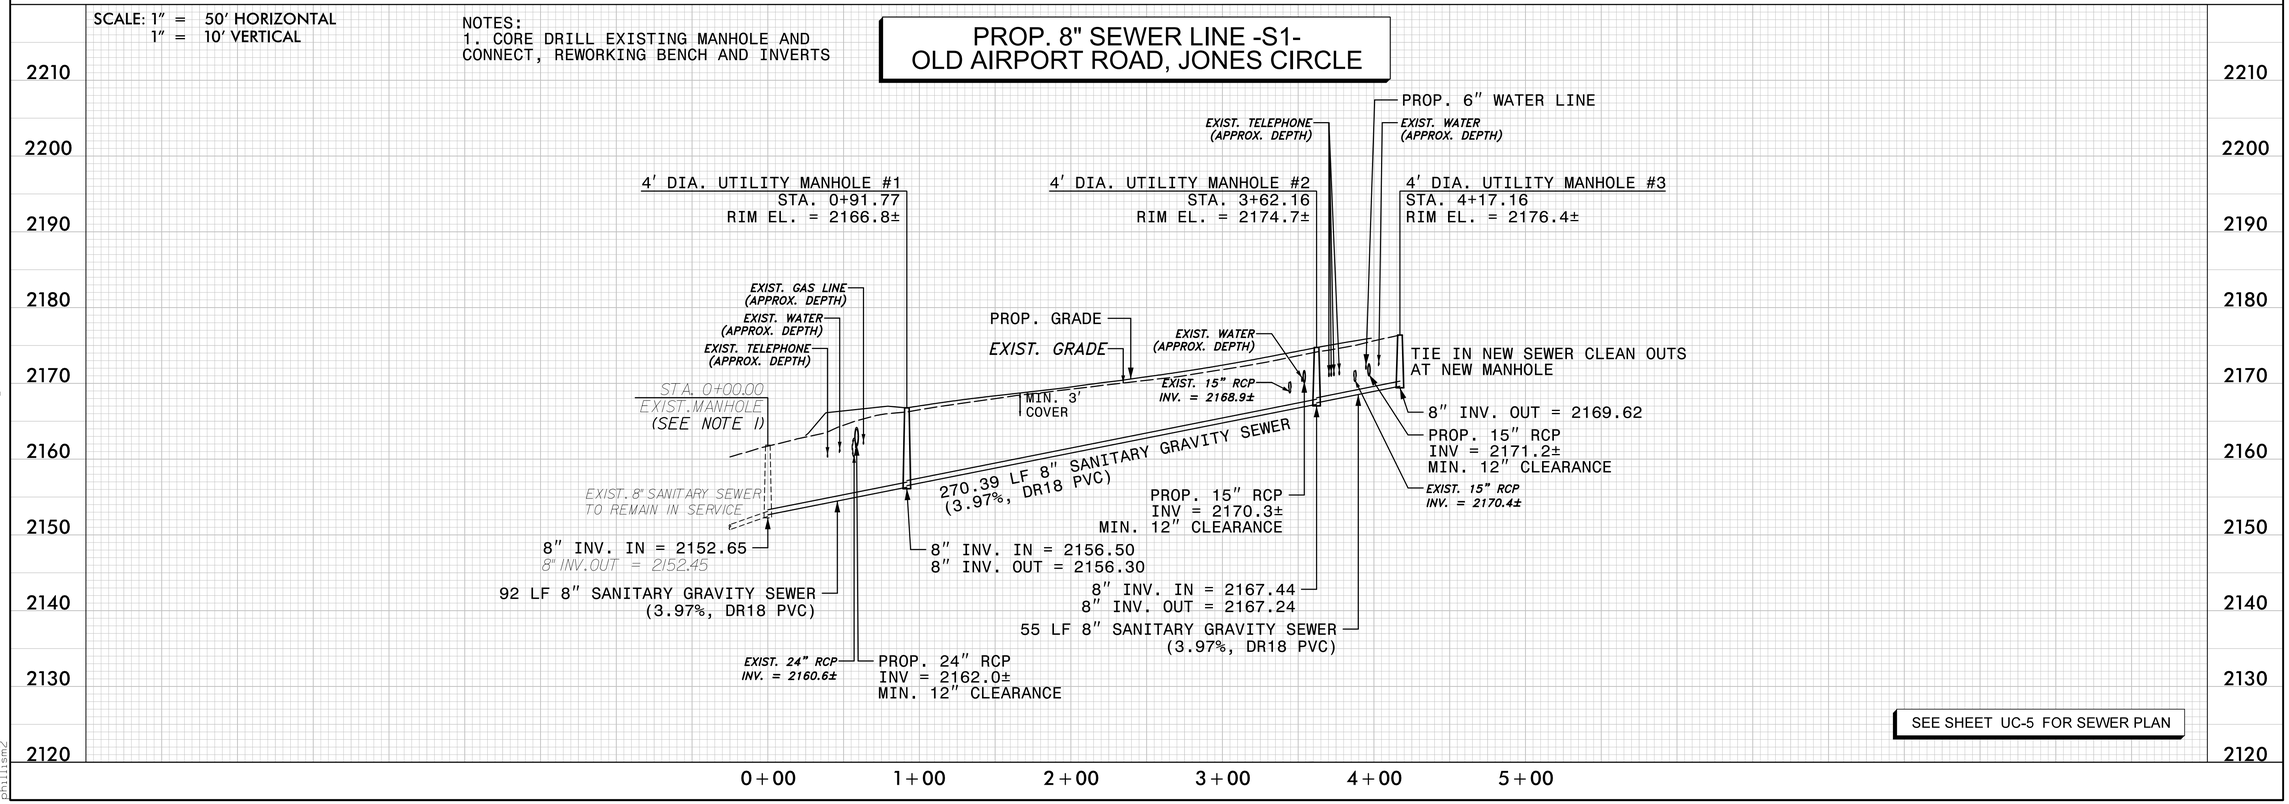

SEE SHEET UC-5 FOR SEWER PLAN

5/28/99

5/14/2018
R:\Utilities\Water and Sewer\Sheet Files\U-5840_WS_UC11.dgn
phillsm2