PROJECT REFERENCE NO.	SHEET NO.
U-5840	U04

UTILITIES BY OTHERS

NOTE:
ALL UTILITY WORK SHOWN ON THIS SHEET WILL BE DONE BY OTHERS. NO PAYMENT WILL BE MADE TO THE CONTRACTOR FOR UTILITY WORK SHOWN ON THIS SHEET.

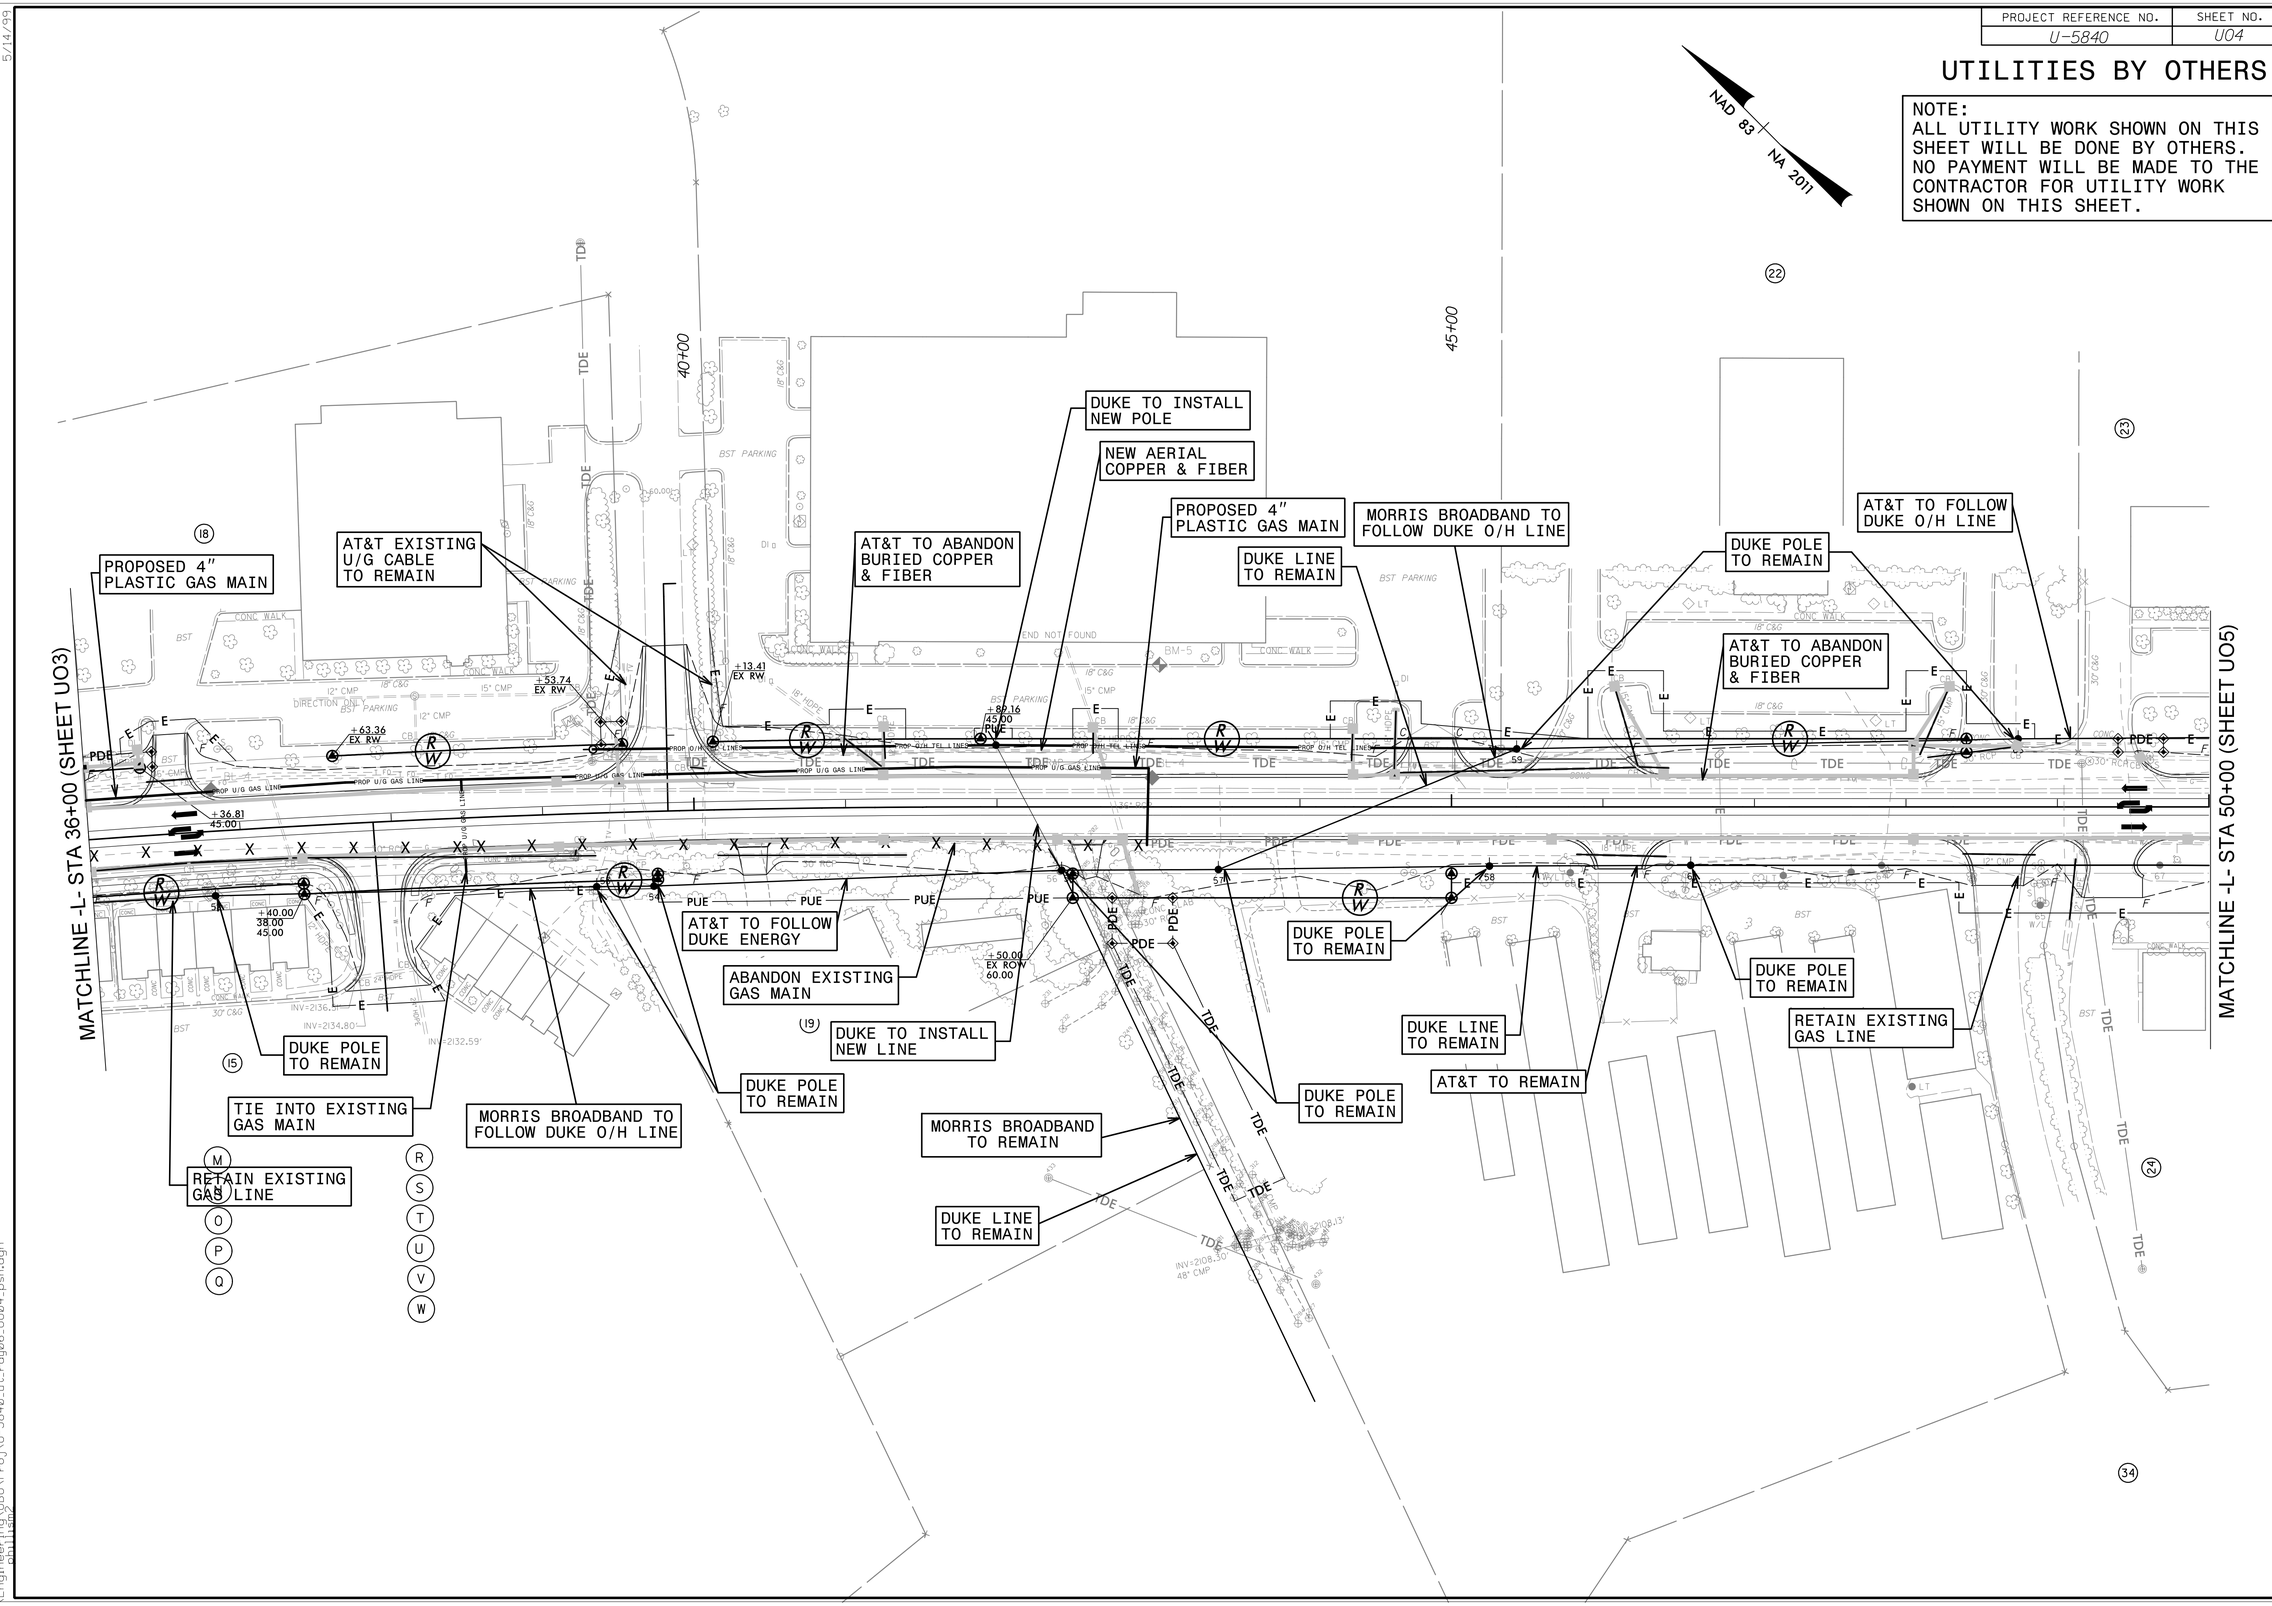

5/14/99

5/14/2008
Utilities\Engineering\UBO\Proj\U-5840_ut_rdy06_U004_psh.dgn