PROJECT REFERENCE NO.	SHEET NO.
I-5823	5
R/W SHEET NO.	
ROADWAY DESIGN ENGINEER	HYDRAULICS ENGINEER
NORTH CAROLINA PROFESSIONAL SEAL 045458 ENGINEER SCOTT A. JONES	NORTH CAROLINA PROFESSIONAL SEAL 045458 ENGINEER SCOTT A. JONES
DocuSigned by: Scott Jones 12/12/2018	DocuSigned by: Scott Jones 12/12/2018

DOCUMENT NOT CONSIDERED FINAL UNLESS ALL SIGNATURES COMPLETED

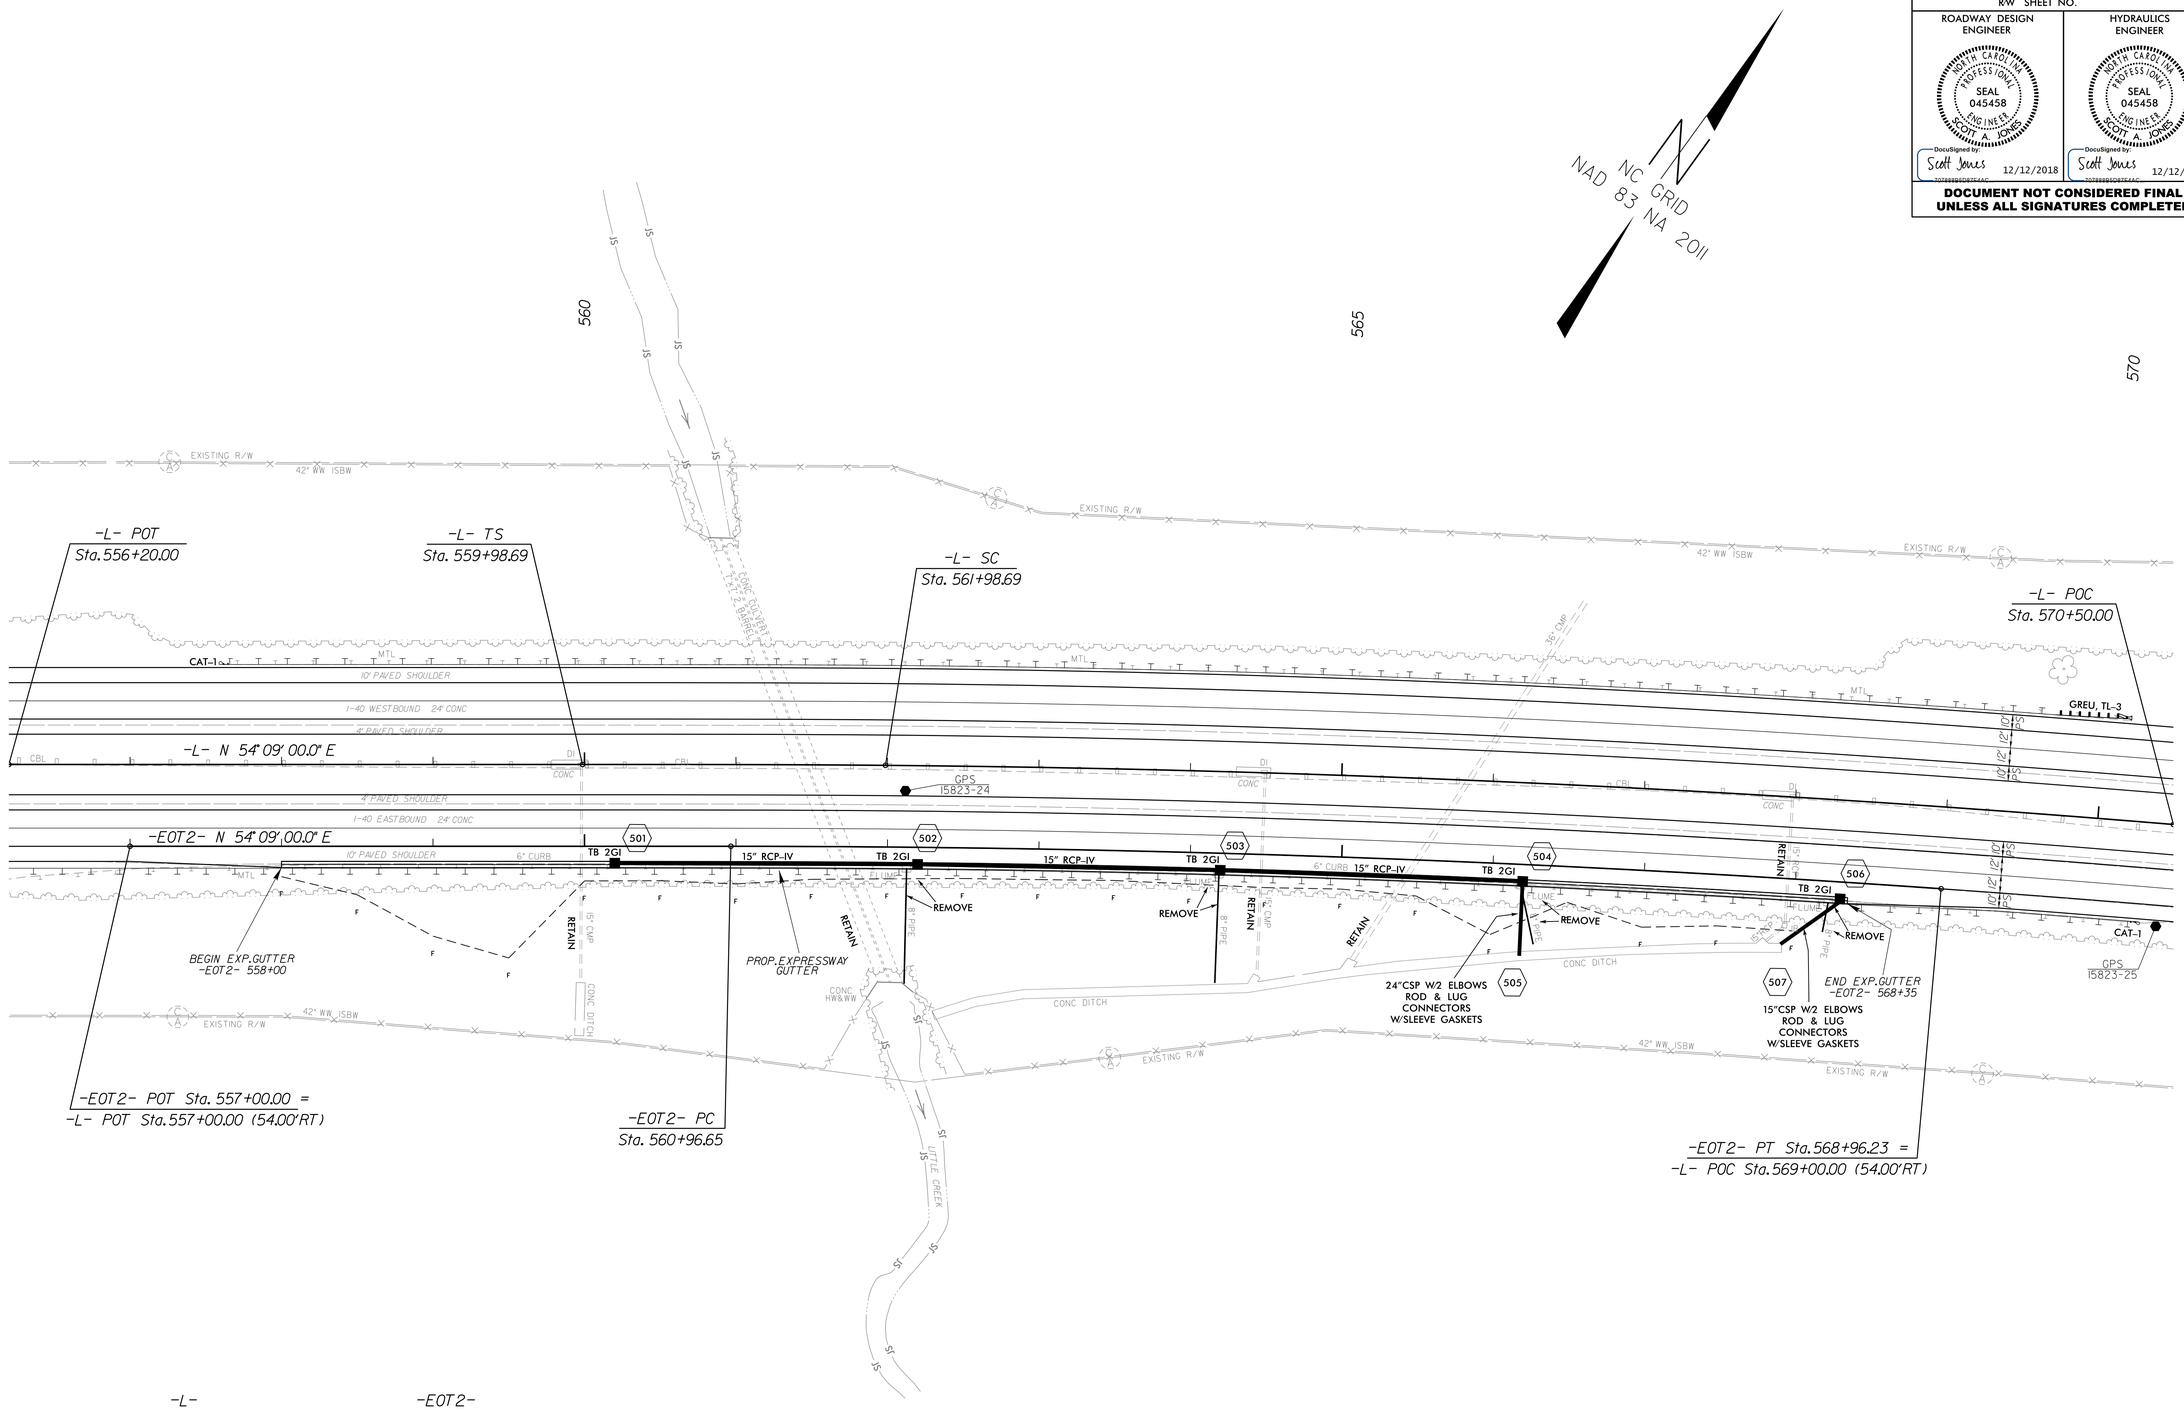

-L-

PIs Sta 561+32.02	PI Sta = 573+42.47
Θs = 0° 30' 00.0"	Δ = 11° 24' 00.00" (RT)
Ls = 200.00'	D = 0° 30' 00.00"
LT = 133.33'	L = 2,280.00
ST = 66.67'	T = 1,143.78
	R = 11,459.16

-EOT2-

PI Sta 12+96.60
Δ = 4° 01' 00.6" (RT)
D = 0° 30' 08.5"
L = 799.58'
T = 399.96'
R = 11,405.16'

NOTE:
SEE SHEET X-9 TO X-18
FOR CROSS SECTIONS

8/17/99

12-DEC-2018 14:24
S:\Project_Development\TIP_Projects_I\I-5823-I40-Davie\Roadway\DesignFiles\I5823_ddc_psh5.dgn
$$$$USERNAME$$$$