PROJECT REFERENCE NO.	SHEET NO.
2020CPT.05J4J092I1,etc.	3

2020 East Wake Coounty Resurfacing

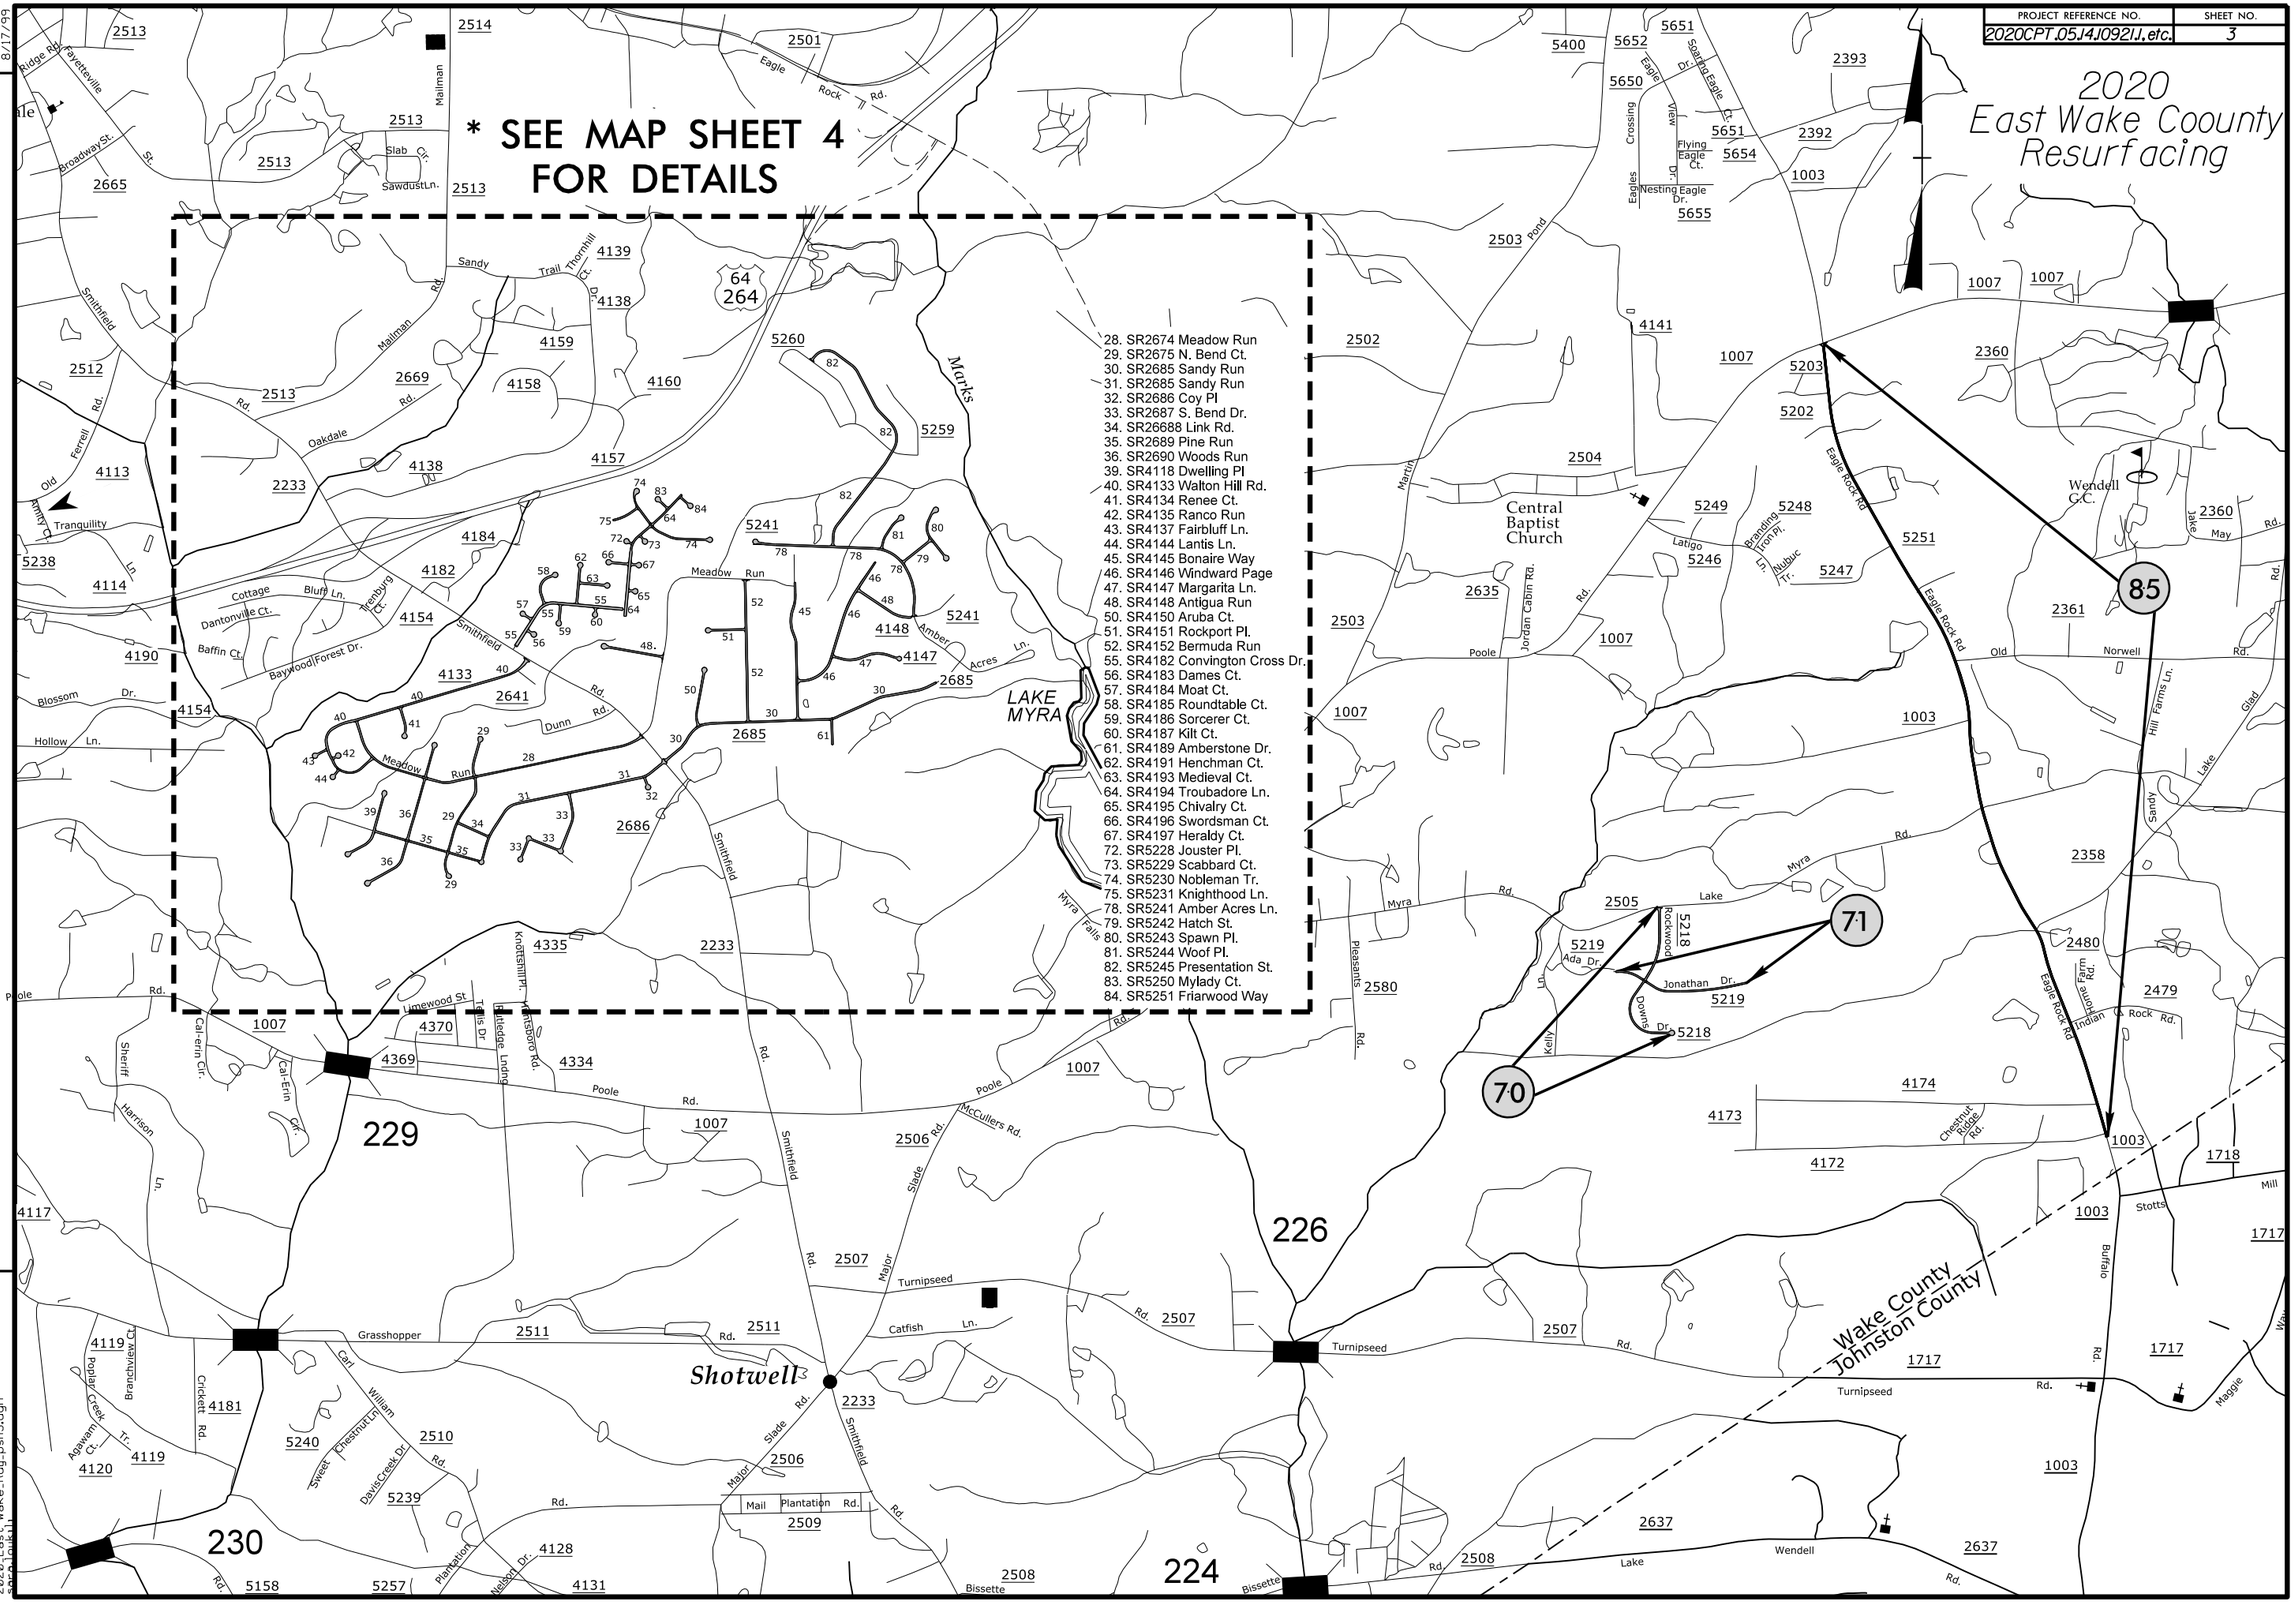

REVISIONS

8/17/99

21-SEP-2018 11:10
2020_East_Wake_Rdy_psh3.dgn