PROJECT REFERENCE NO.	SHEET NO.
2020CPT.05.14.09211.etc.	9

2020 East Wake County Resurfacing

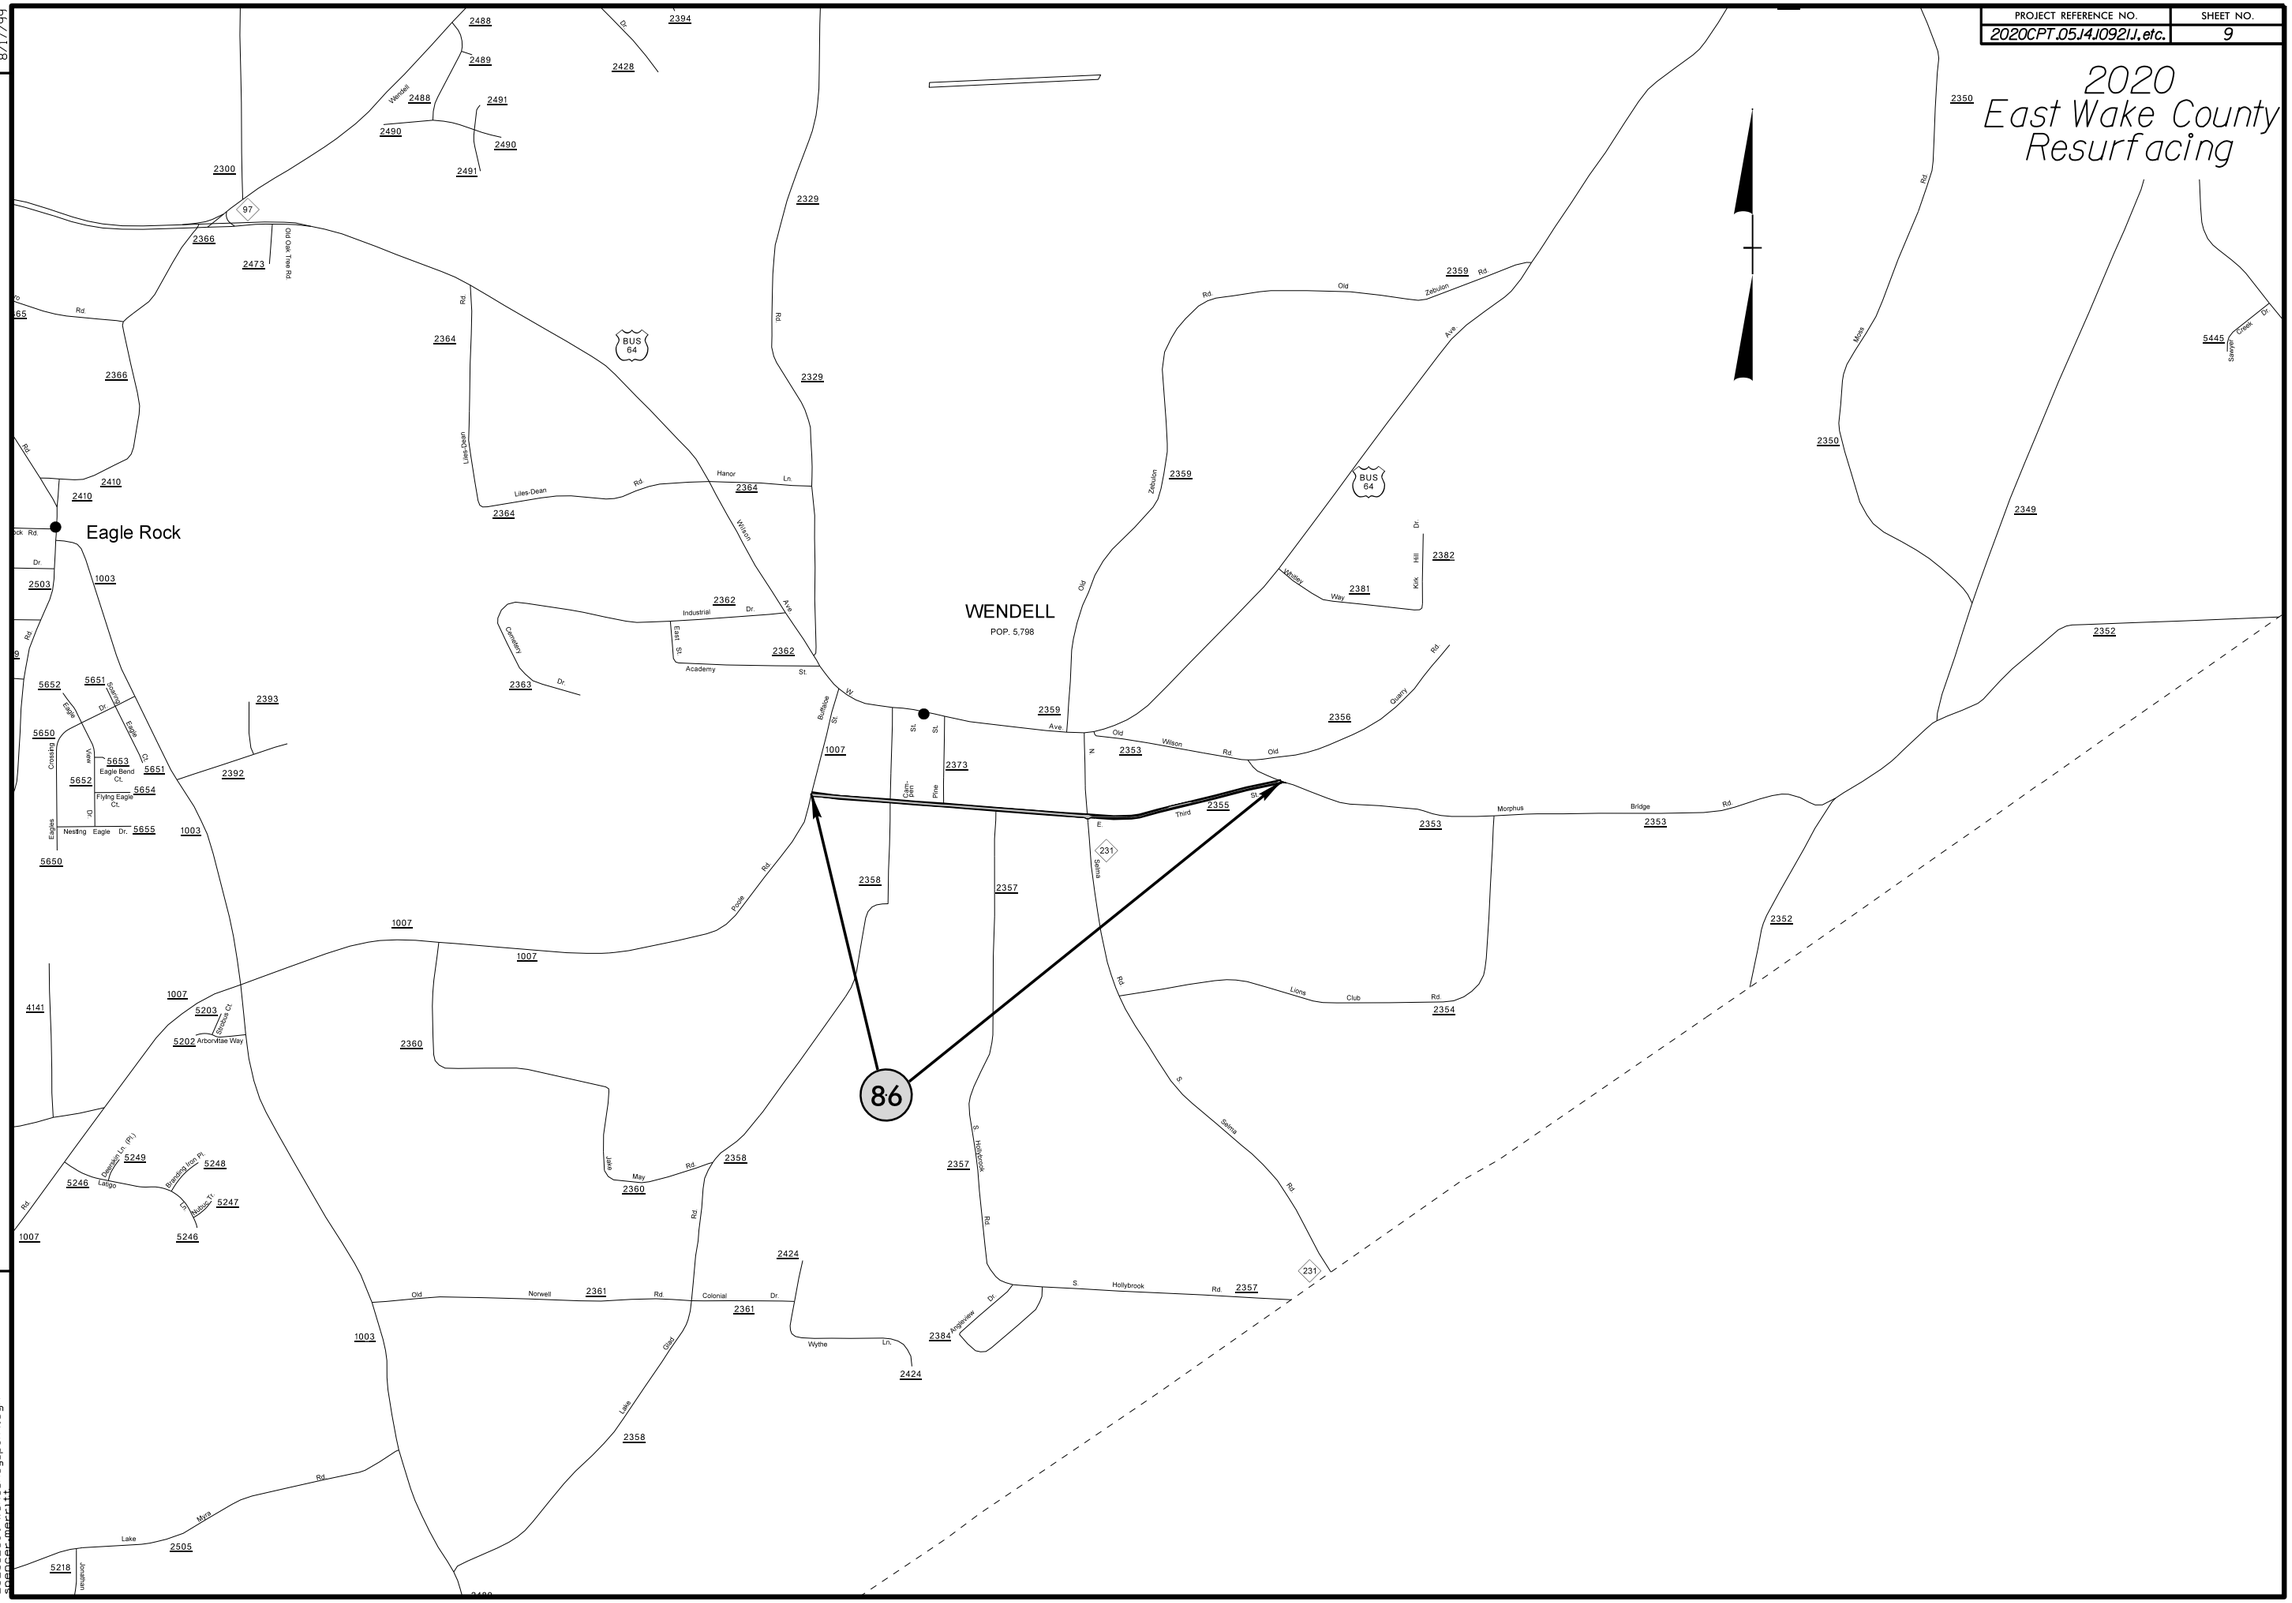

REVISIONS

8/17/99

11-OCT-2018 13:55
2020_East Wake_Rdy_psh9.dgn
speccer_merritt