WBS ELEMENT	SHEET NO.
2019CPT.08.05.10531 2019CPT.08.05.20531	6

MAP #4

DETAIL AND TYPICAL #8

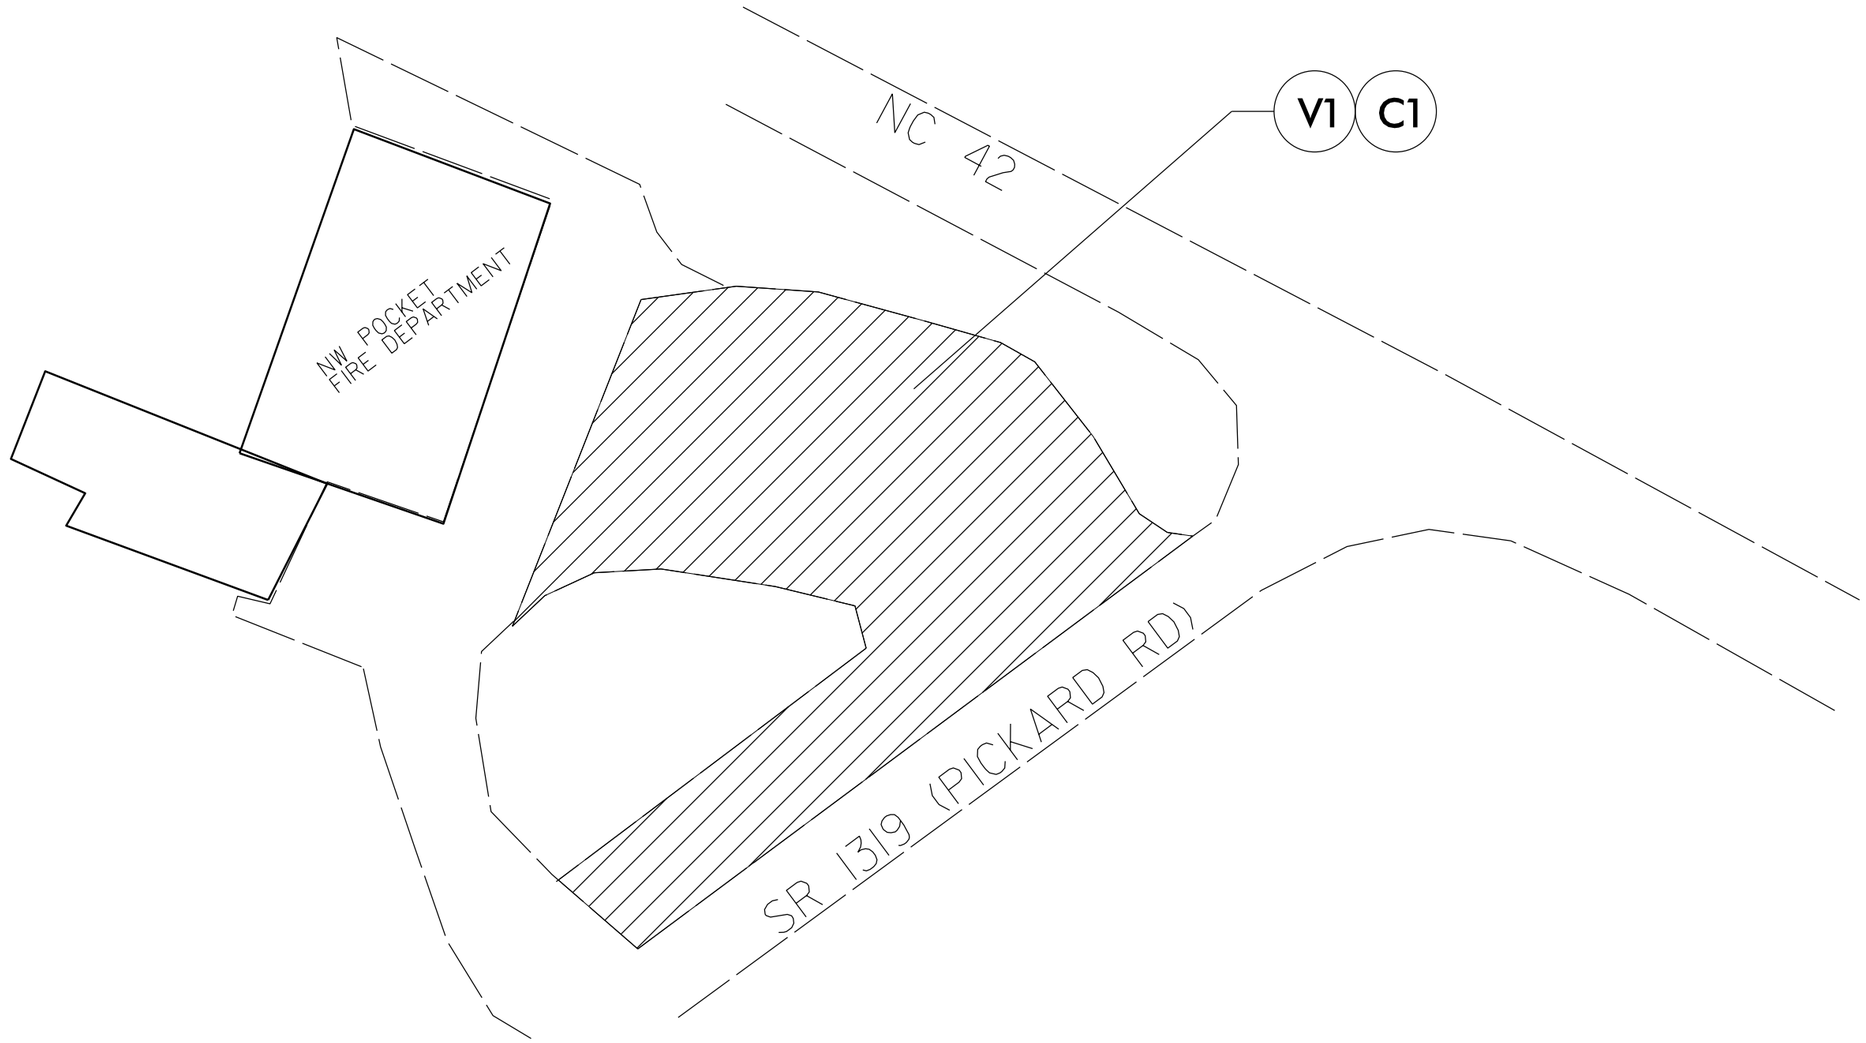

PAVEMENT SCHEDULE

C1	PROP. APPROX. 1.5" ASPHALT CONCRETE SURFACE COURSE, TYPE S9.5B, AT AN AVERAGE RATE OF 165 LBS. PER SQ. YD.
V1	1.5" MILLING

040397
18-DEC-2018 13:05
ACING\Jenuine\2019\Lee\Lee_February_2019_Submittal\Lee_County_Maps_Typ.dgn
ayis AT DIVR-3126711