DocuSign Envelope ID: C2D054F2-78FA-4233-A30C-1586102816A2

PROJECT REFERENCE NO.	SHEET NO.
U-4902D	SCP. 11

NO WORK THIS SHEET

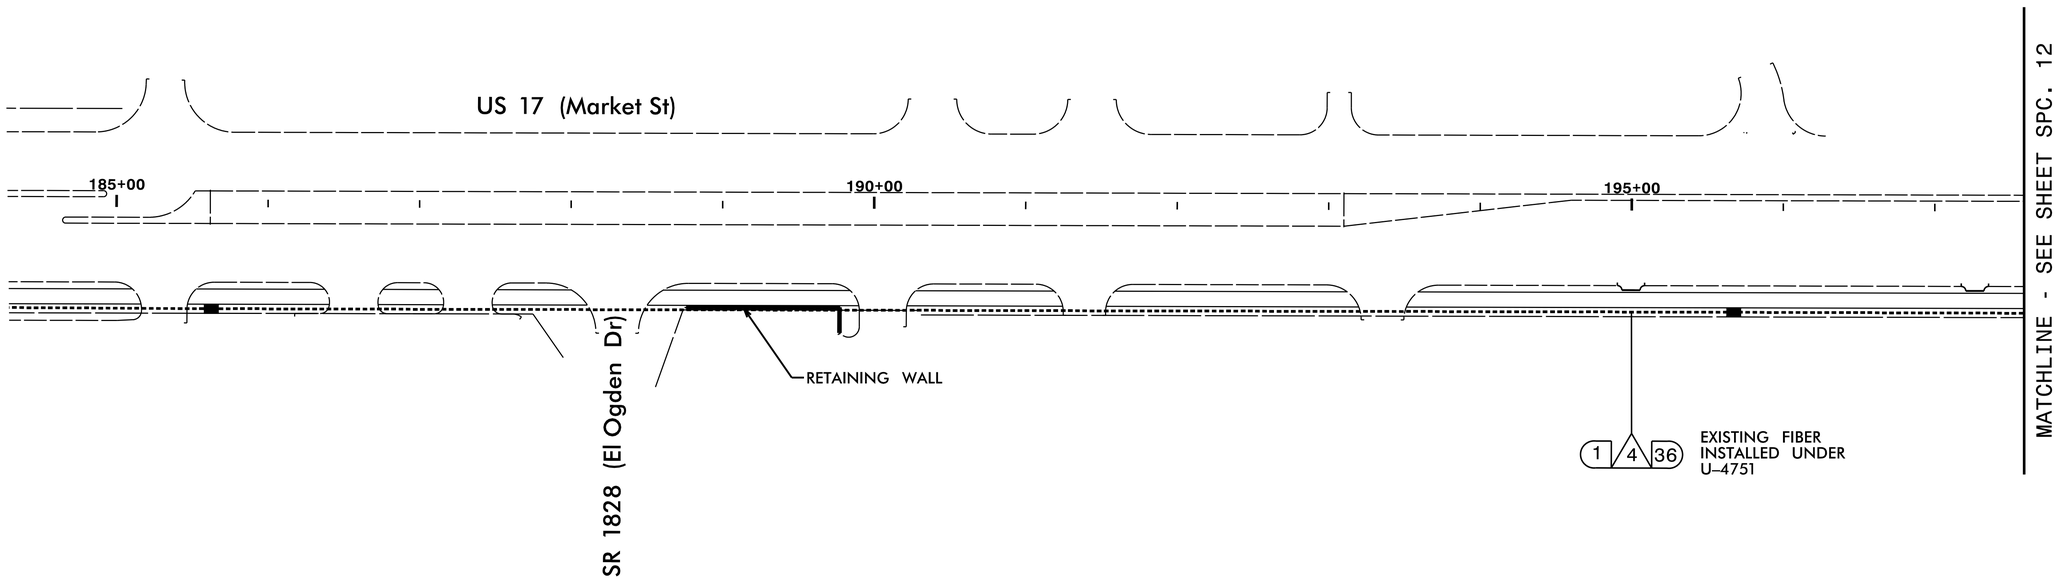

TMP - FINAL

DOCUMENT NOT CONSIDERED FINAL UNLESS ALL SIGNATURES COMPLETED

Plans Prepared for:

STATE OF NORTH CAROLINA DEPARTMENT OF TRANSPORTATION
Mobility, Transportation Equity and Safety Initiatives
Project Transportation Systems Section
750 N. Greenfield Pkwy., Garner, NC 27529

US 17 (MARKET ST)
CABLE ROUTING PLAN

Division 03 New Hanover Co. Wilmington

PLAN DATE:	February 2018	REVIEWED BY:	T.R. Terrell
PREPARED BY:	N.K. Vlanich	REVIEWED BY:	N.R. Simmons

SCALE 0 50 1"=50'

REVISIONS	INIT.	DATE

SEAL

NORTH CAROLINA PROFESSIONAL SEAL 031464 ENGINEER NATASHA R. SIMMONS

DocuSigned by:
Natasha R. Simmons 8/1/2018
F6DA80E3ADA404...
SIGNATURE DATE

CADD Filename: U4902D_SCP_11.dgn

HNTB

HNTB NORTH CAROLINA, P.C.
343 E. Six Forks Road, Suite 200
Raleigh, North Carolina 27609
NC License No: C-1554
(919) 546-8997