This electronic collection of documents is provided for the convenience of the user and is Not a Certified Document –

The documents contained herein were originally issued and sealed by the individuals whose names and license numbers appear on each page, on the dates appearing with their signature on that page.
This file or an individual page shall not be considered a certified document.

PROJECT REFERENCE NO.	SHEET NO.
U-5968	Sig 45.0

DEFAULT PHASING DIAGRAM

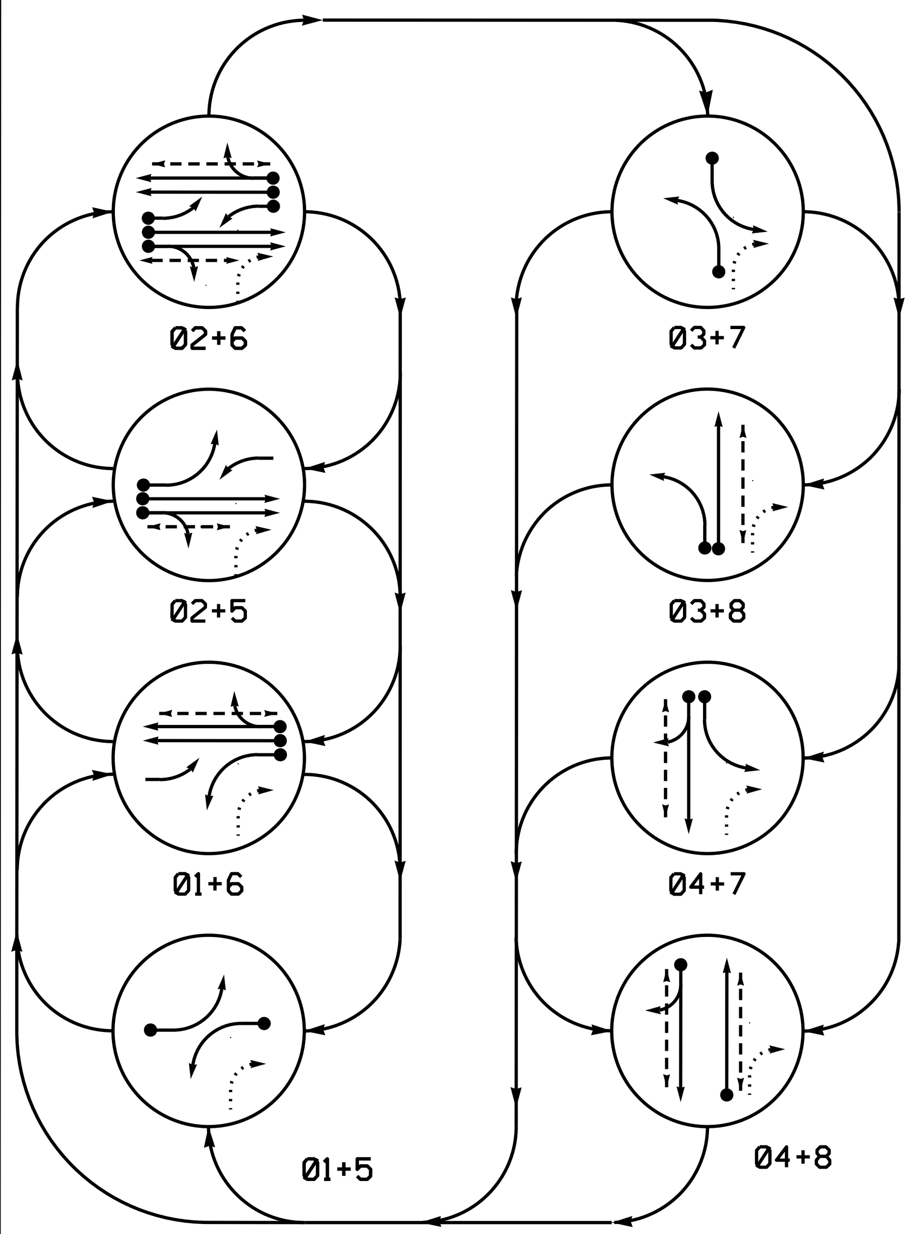

DEFAULT EV PREEMPT PHASES

(Medium Priority)

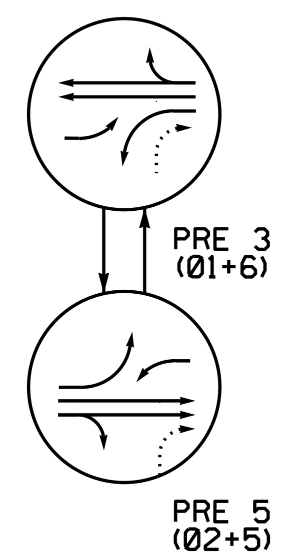

ALTERNATE EV PREEMPT PHASES

(Medium Priority)

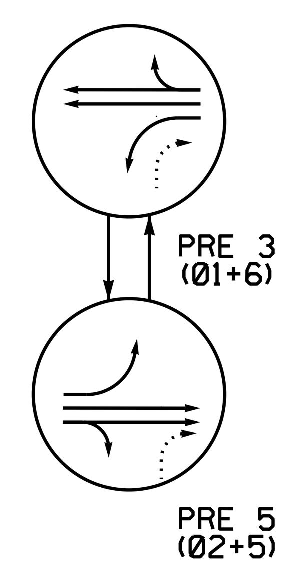

ALTERNATIVE PHASING DIAGRAM

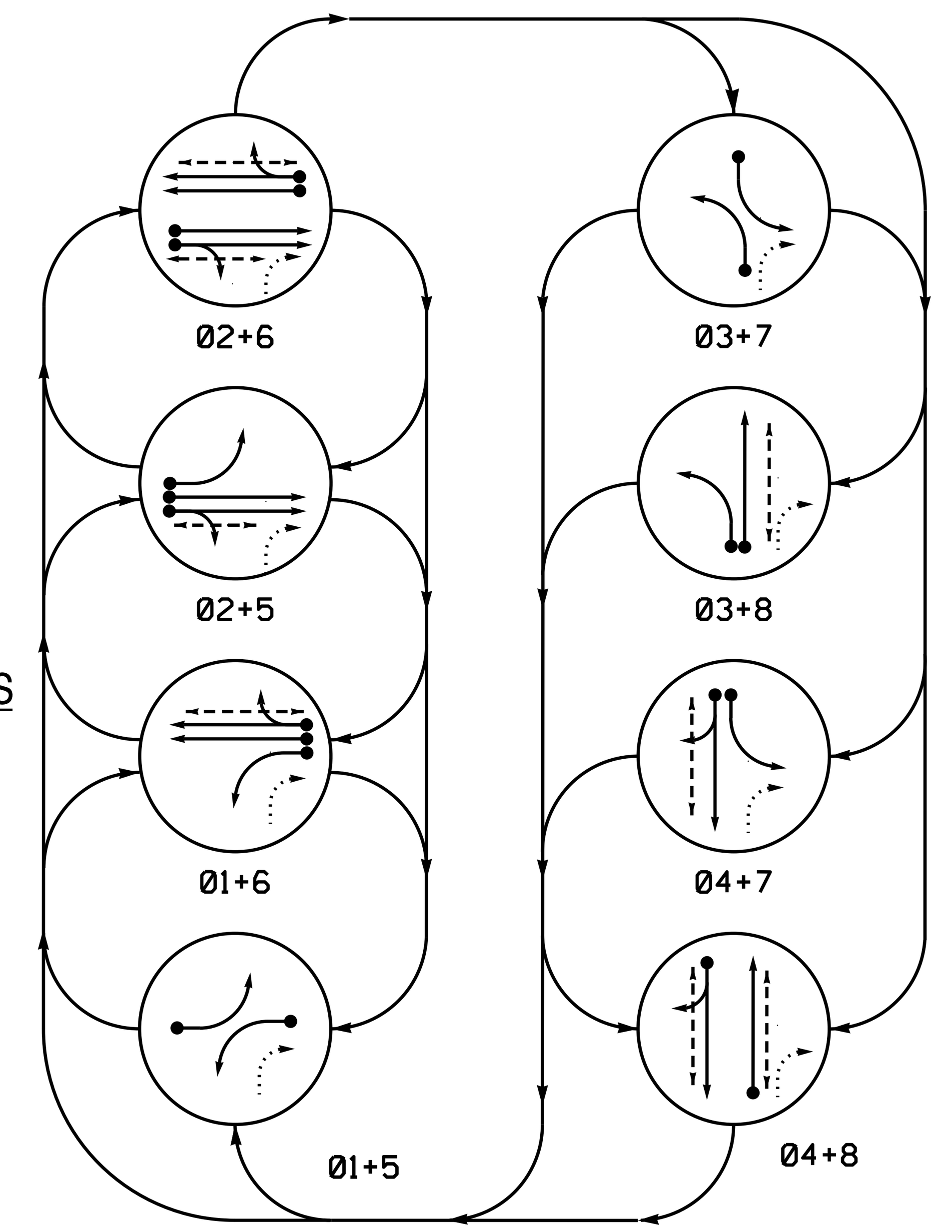

PHASING DIAGRAM DETECTION LEGEND

- ←● DETECTED MOVEMENT
- ← UNDETECTED MOVEMENT (OVERLAP)
- ←---- UNSIGNALIZED MOVEMENT
- ←----→ PEDESTRIAN MOVEMENT

DEFAULT PHASING TABLE OF OPERATION

SIGNAL FACE	PHASE Ø1+5	Ø1+6	Ø2+5	Ø2+6	Ø3+7	Ø3+8	Ø4+7	Ø4+8	PRE3	PRE5	FLASH
11	←	←	←F/Y	←F/Y	←R	←R	←R	←R	←	←F/Y	←Y
21, 22	R	R	G	G	R	R	R	R	R	G	Y
31	←R	←R	←R	←R	←	←	←R	←R	←R	←R	←R
41, 42	R	R	R	R	R	R	G	G	R	R	R
51	←	←F/Y	←	←F/Y	←R	←R	←R	←R	←F/Y	←	←Y
61, 62	R	G	R	G	R	R	R	R	G	R	Y
71	←R	←R	←R	←R	←	←R	←	←R	←R	←R	←R
81, 82	R	R	R	R	R	G	R	G	R	R	R
P21, P22	DW	DW	W	W	DW	DW	DW	DW	DW	DW	DRK
P41, P42	DW	DW	DW	DW	DW	DW	W	W	DW	DW	DRK
P61, P62	DW	W	DW	W	DW	DW	DW	DW	DW	DW	DRK
P81, P82	DW	DW	DW	DW	DW	W	DW	W	DW	DW	DRK

ALTERNATE PHASING TABLE OF OPERATION

SIGNAL FACE	PHASE Ø1+5	Ø1+6	Ø2+5	Ø2+6	Ø3+7	Ø3+8	Ø4+7	Ø4+8	PRE3	PRE5	FLASH
11	←	←	←R	←R	←R	←R	←R	←R	←	←R	←Y
21, 22	R	R	G	G	R	R	R	R	R	G	Y
31	←R	←R	←R	←R	←	←	←R	←R	←R	←R	←R
41, 42	R	R	R	R	R	R	G	G	R	R	R
51	←	←R	←	←R	←R	←R	←R	←R	←R	←	←Y
61, 62	R	G	R	G	R	R	R	R	G	R	Y
71	←R	←R	←R	←R	←	←R	←	←R	←R	←R	←R
81, 82	R	R	R	R	R	G	R	G	R	R	R
P21, P22	DW	DW	W	W	DW	DW	DW	DW	DW	DW	DRK
P41, P42	DW	DW	DW	DW	DW	DW	W	W	DW	DW	DRK
P61, P62	DW	W	DW	W	DW	DW	DW	DW	DW	DW	DRK
P81, P82	DW	DW	DW	DW	DW	W	DW	W	DW	DW	DRK

ASC/3 DETECTOR INSTALLATION CHART

DETECTOR: LOOP	SIZE (FT)	DISTANCE FROM STOPBAR (FT)	TURNS	NEW LOOP	PROGRAMMING: PHASE	CALLING	EXTEND TIME	DELAY TIME	USE ADDED INITIAL	TYPE	SYSTEM LOOP	NEW CARD
1A	6X40	0	2-4-2	-	1	Yes	-	•15	-	S	-	X
					#6	Yes	-	-	-	S	-	X
2A	6X6	70	3	-	2	Yes	-	-	-	S	-	X
2B	6X6	70	3	-	2	Yes	-	-	-	S	-	X
3A	6X40	0	2-4-2	-	3	Yes	-	3	-	S	-	X
4A	6X40	0	2-4-2	-	4	Yes	-	10	-	S	-	X
4B	6X6	0	4	-	4	Yes	-	15	-	S	-	X
5A	6X40	0	2-4-2	-	5	Yes	-	•15	-	S	-	X
					#2	Yes	-	-	-	S	-	X
6A	6X6	70	4	-	6	Yes	-	-	-	S	-	X
6B	6X6	70	4	-	6	Yes	-	-	-	S	-	X
7A	6X40	0	2-4-2	-	7	Yes	-	3	-	S	-	X
8A	6X40	0	2-4-2	-	8	Yes	-	-	-	S	-	X
S1	6X40	0	2-4-2	X	-	No	-	-	-	N	X	X
S2	6X40	0	2-4-2	X	-	No	-	-	-	N	X	X
S3	6X40	0	2-4-2	X	-	No	-	-	-	N	X	X
S4	6X40	0	2-4-2	X	-	No	-	-	-	N	X	X

•Disable Delay During Alternate Phasing operation.

#Disable phase call for loop during Alternate Phasing operation.

8 Phase Fully Actuated w/ Emergency Vehicle Preemption (Durham Signal System)

NOTES

1. Refer to "Roadway Standard Drawings NCDOT" dated January 2018 and "Standard Specifications for Roads and Structures" dated January 2018.
2. Do not program signal for late night flashing operation unless otherwise directed by the Engineer.
3. Phase 1 and/or phase 5 may be lagged.
4. Phase 3 and/or phase 7 may be lagged.
5. Set all detector units to presence mode.
6. Locate new cabinet so as not to obstruct sight distance of vehicles turning right on red.
7. Omit "WALK" and flashing "DON'T WALK" with no pedestrian calls.
8. Program pedestrian heads to countdown the flashing "Don't Walk" time only.
9. Pavement markings are existing.
10. The Division (City) Traffic Engineer will determine the hours of use for each phasing plan.
11. Maximum times shown in timing chart are for free-run operation only. Coordinated signal system timing values supersede these values.
12. Loop data based on previous plan and/or field observations.
13. Install new cabinet on the existing cabinet foundation.
14. Install GPS emergency preemption system per manufacturer's instructions to achieve preemption needed, as shown in phasing diagram.
15. Remove existing optical detection equipment.

ASC/3 EV PREEMPT

FUNCTION	PRE 3	PRE 5
Exit Phase(s)	2,6	2,6
Preempt Override	OFF	OFF
Delay Time	0	0
Ped Clear Through Yellow	Y	Y
Terminate Phases	N	N
Entrance Walk	1	1
Entrance Ped Clear	10	10
Entrance Min Green	1	1
Entrance Yellow Change	25.5*	25.5*
Entrance Red Clear	25.5*	25.5*
Minimum Dwell Time	7	7
Preempt Input Extension Time **	2	2
Preempt Max Time	120	120
Exit Yellow Change	25.5*	25.5*
Exit Red Clear	25.5*	25.5*

* Time defaults to time used for phase during normal operation.
** Program Timing on GPS Detection Unit

ACCESSIBLE PEDESTRIAN SIGNAL OPERATION

SIGNAL FACE	VOICE	TONES	INTERVAL	SPEECH MESSAGE
P21	X	-	Walk	Lawson. Walk sign is on to cross Lawson.
			Flashing Don't Walk / Don't Walk	Wait. Wait to cross Lawson.
P22	-	X	Walk	(Rapid Ticks)
			Flashing Don't Walk / Don't Walk	-
P41	-	X	Walk	(Rapid Ticks)
			Flashing Don't Walk / Don't Walk	-
P42	X	-	Walk	Alston. Walk sign is on to cross Alston.
			Flashing Don't Walk / Don't Walk	Wait. Wait to cross Alston.
P61,P62	X	-	Walk	Lawson. Walk sign is on to cross Lawson.
			Flashing Don't Walk / Don't Walk	Wait. Wait to cross Lawson.
P81,P82	X	-	Walk	Alston. Walk sign is on to cross Alston.
			Flashing Don't Walk / Don't Walk	Wait. Wait to cross Alston.

•Volume should be set to 5dB over ambient noise level.

ASC/3 TIMING CHART

FEATURE	PHASE 1	2	3	4	5	6	7	8
Min Green *	7	10	7	7	7	10	7	7
Walk *	0	7	0	7	0	7	0	7
Ped Clear	0	10	0	15	0	16	0	14
Veh. Extension *	2.0	3.0	2.0	2.0	2.0	3.0	2.0	2.0
Max 1 *	15	60	15	20	15	60	15	20
Yellow	3.0	4.0	3.0	3.8	3.0	4.0	3.0	3.6
Red Clear	2.4	2.2	3.3	2.0	2.8	2.2	2.9	2.0
Actuations B4 Add *	-	-	-	-	-	-	-	-
Seconds /Actuation *	-	-	-	-	-	-	-	-
Max Initial *	-	-	-	-	-	-	-	-
Time Before Reduction *	-	-	-	-	-	-	-	-
Time To Reduce *	-	-	-	-	-	-	-	-
Minimum Gap	-	-	-	-	-	-	-	-
Locking Detector	-	X	-	-	-	X	-	-
Recall Position	-	VEH. RECALL	-	-	-	VEH. RECALL	-	-
Dual Entry	-	-	-	-	-	-	-	-
Simultaneous Gap	X	X	X	X	X	X	X	X

* These values may be field adjusted. Do not adjust Min Green and Extension times for phases 2 and 6 lower than what is shown. Min Green for all other phases should not be lower than 4 seconds.

SIGNAL FACE I.D.

All Heads L.E.D.

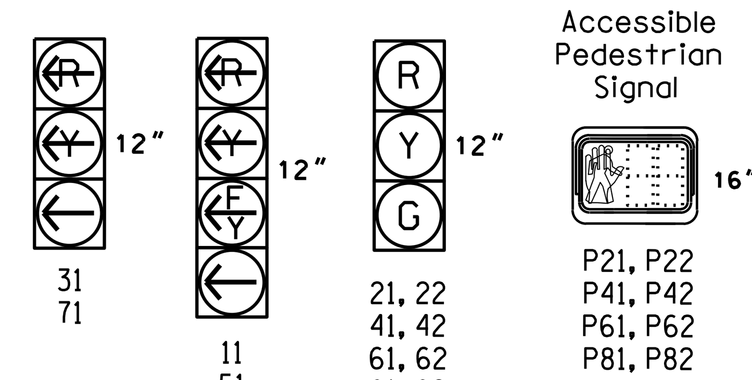

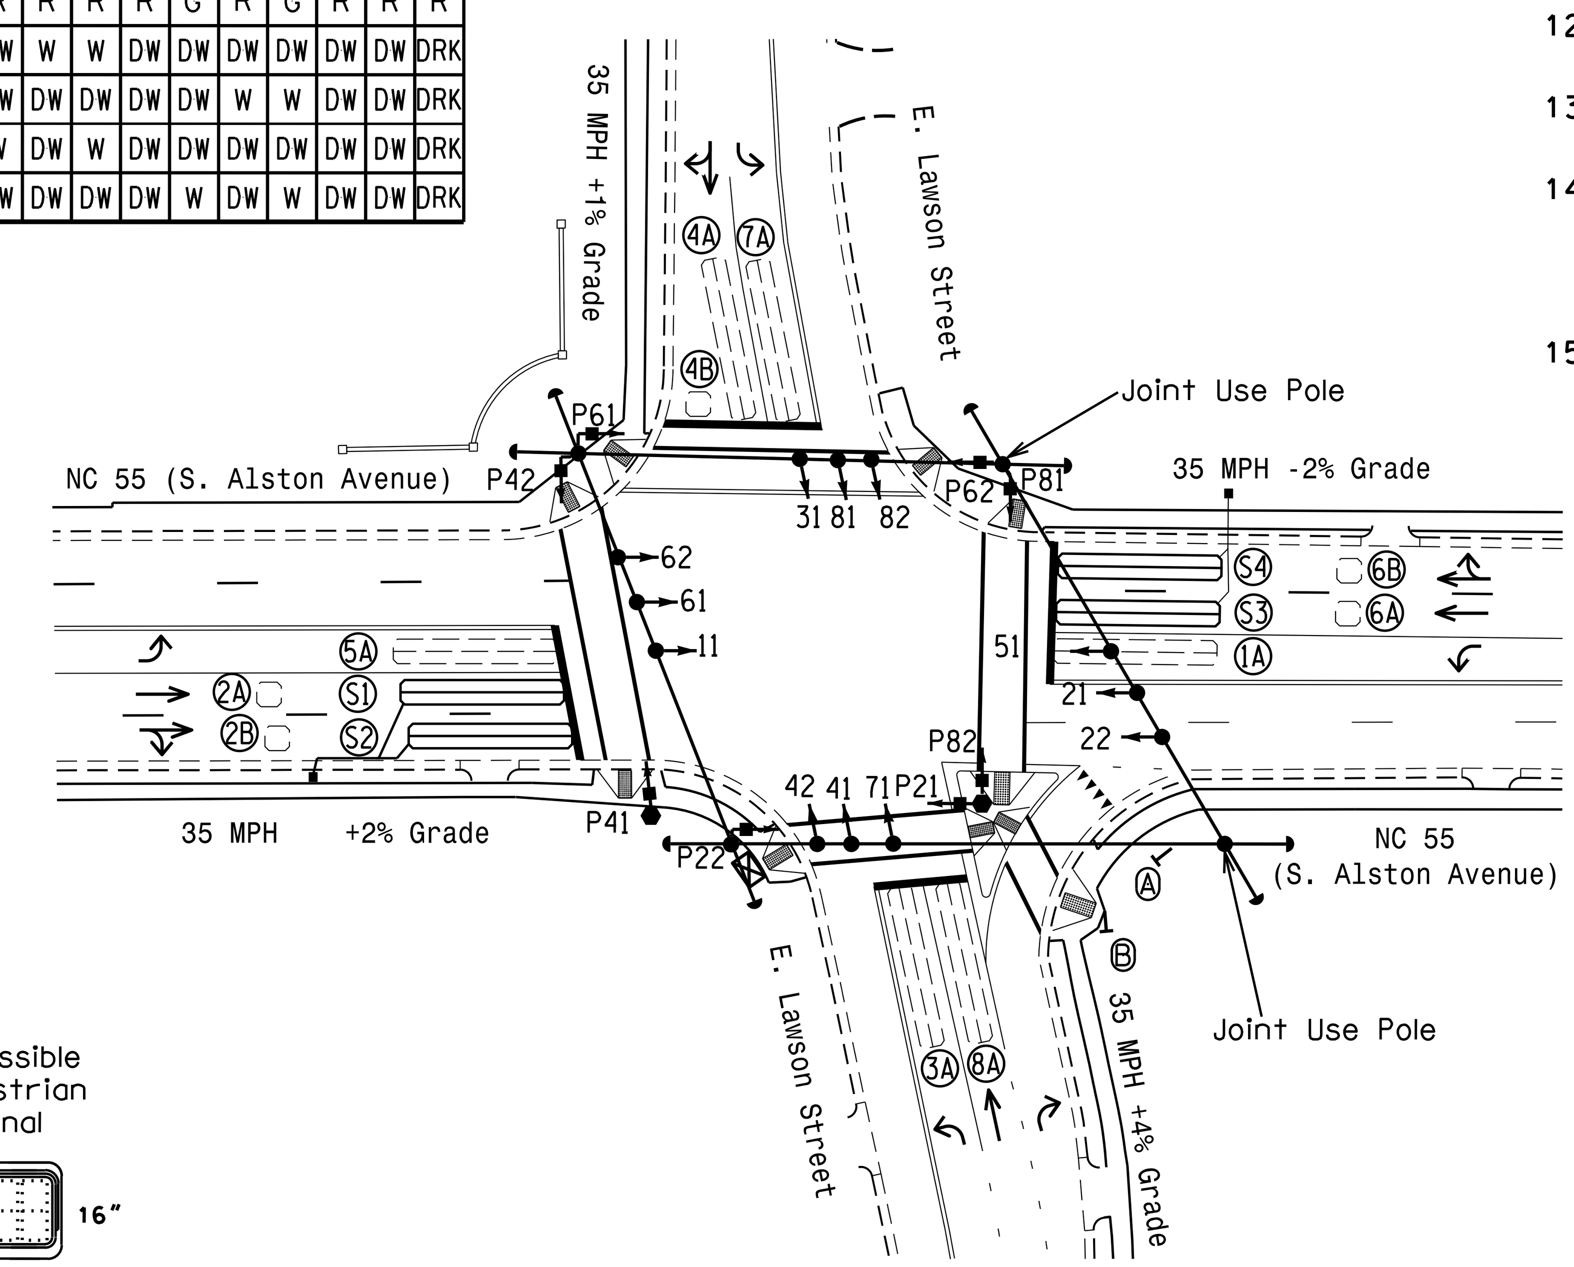

LEGEND

PROPOSED		EXISTING
○→	Traffic Signal Head	●→
◐→	Modified Signal Head	N/A
	Sign	
	Pedestrian Signal Head With Push Button & Sign	
	Signal Pole with Guy	
	Signal Pole with Sidewalk Guy	
	Inductive Loop Detector	
	Controller & Cabinet	
□	Junction Box	■
	2-in Underground Conduit	
N/A	Right of Way	
→	Directional Arrow	→
N/A	Curb Ramp	
○	Type II Signal Pedestal	●
Ⓐ	"YIELD" Sign (R1-2)	Ⓐ
Ⓑ	Pedestrian Crossing Sign (W11-2)	Ⓑ

Signal Upgrade

Prepared in the Office of:

SUMMIT DESIGN AND ENGINEERING SERVICES

NC FIRM LICENSE No: P-0339
504 Meadowlands Drive
Hillsborough, NC 27278
(919) 732-3883
(919) 732-6676 (FAX)

Prepared For

Transportation Mobility and Safety Division — State of North Carolina Department of Transportation — Signal Design Section

750 N.Greenfield Pkwy,Garner,NC 27529

SCALE 0 40 1"=40'

NC 55 (South Alston Avenue) at East Lawson Street

Division 5 | Durham County | Durham

PLAN DATE:	October 2018	REVIEWED BY:	E. Sirgany
PREPARED BY:	J. Smith	REVIEWED BY:	

REVISIONS	INIT.	DATE

DOCUMENT NOT CONSIDERED FINAL UNLESS ALL SIGNATURES COMPLETED

SEAL

NORTH CAROLINA PROFESSIONAL SEAL 018174 ENGINEER EDWARD W. SIRGANY

DocuSigned by: Edward W Sirgany 11/2/2018
39DF9C86A6684E9...
DATE

SIG. INVENTORY NO. 05-0317

$$$$$$SYSTIME$$$$$
$$$$$$$$$$$$DGN$$$$$$$$$$$$$$$$
$$$$USERNAME$$$$

PROJECT REFERENCE NO.	SHEET NO.
U-5968	Sig 45.1

EDI MODEL 2018ECLip-NC CONFLICT MONITOR PROGRAMMING DETAIL

(remove jumpers and set switches as shown)

REMOVE DIODE JUMPERS 1-5, 1-6, 1-9, 1-11, 1-15, 2-5, 2-6, 2-9, 2-11, 2-13, 2-15, 3-7, 3-8, 3-16, 4-7, 4-8, 4-14, 4-16, 5-9, 5-11, 5-13, 6-9, 6-11, 6-13, 6-15, 7-14, 8-14, 8-16, 9-11, 9-13, 9-15, 11-13, 11-15, 13-15, and 14-16.

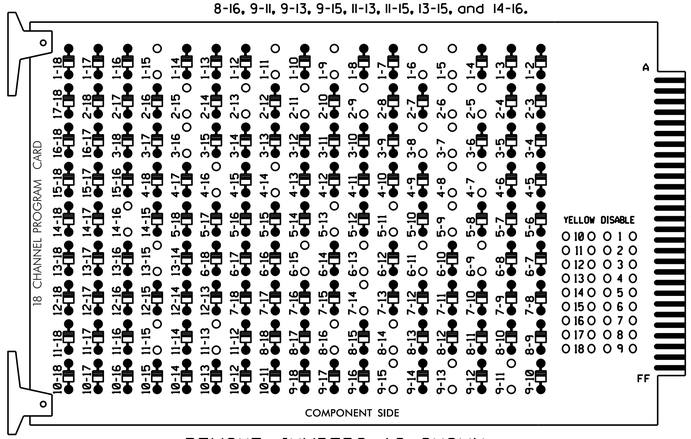

REMOVE JUMPERS AS SHOWN

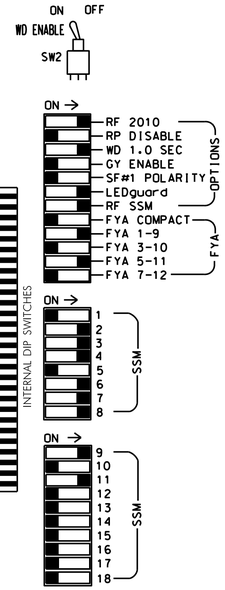

■ = DENOTES POSITION OF SWITCH

NOTES:

1. Card is provided with all diode jumpers in place. Removal of any jumper allows its channels to run concurrently.
2. Ensure jumpers SEL2-SEL5 and SEL9 are present on the monitor board.
3. Ensure that Red Enable is active at all times during normal operation.
4. Integrate monitor with Ethernet network in cabinet.

NOTES

1. To prevent "flash-conflict" problems, insert red flash program blocks for all unused vehicle load switches in the output file. The installer shall verify that signal heads flash in accordance with the Signal Plans.
2. Program controller to start up in phases 2 Walk and 6 Walk.
3. The cabinet and controller are part of the Durham Signal System.
4. Install GPS preemption system. Perform installation according to manufacturer's directions and NCDOT engineer-approved mounting location to accomplish the preemption schemes shown on the Signal Design Plans.

EQUIPMENT INFORMATION

CONTROLLER.....2070LX
CABINET.....332 w/Aux
SOFTWARE.....ECONOLITE ASC/3-2070
CABINET MOUNT.....BASE
OUTPUT FILE POSITIONS...18 WITH AUX. OUTPUT FILE
LOAD SWITCHES USED.....S1,S2,S3,S4,S5,S6,S7,S8,S9, S10,S11,S12,AUX S1,AUX S4
PHASES USED.....1,2,2PED,3,4,4PED,5,6,6PED 7,8,8PED
OVERLAP "A".....*
OVERLAP "B".....NOT USED
OVERLAP "C".....*
OVERLAP "D".....NOT USED

* See overlap programming detail on sheet 2

SIGNAL HEAD HOOK-UP CHART

LOAD SWITCH NO.	S1	S2	S3	S4	S5	S6	S7	S8	S9	S10	S11	S12	AUX S1	AUX S2	AUX S3	AUX S4	AUX S5	AUX S6
CMU CHANNEL NO.	1	2	13	3	4	14	5	6	15	7	8	16	9	10	17	11	12	18
PHASE	1	2	2 PED	3	4	4 PED	5	6	6 PED	7	8	8 PED	OLA	OLB	SPARE	OLC	OLD	SPARE
SIGNAL HEAD NO.	11★	21,22	P21, P22	31	41,42	P41, P42	51★	61,62	P61, P62	71	81,82	P81, P82	11★	NU	NU	51★	NU	NU
RED		128			101			134			107							
YELLOW	*	129			102		*	135			108							
GREEN		130			103			136			109							
RED ARROW				116						122			A121			A114		
YELLOW ARROW				117						123			A122			A115		
FLASHING YELLOW ARROW													A123			A116		
GREEN ARROW	127			118			133			124								
✋			113			104			119			110						
🚶			115			106			121			112						

NU = Not Used

* Denotes install load resistor. See load resistor installation detail on this sheet.

★ See pictorial of head wiring in detail below.

FYA SIGNAL WIRING DETAIL

(wire signal heads as shown)

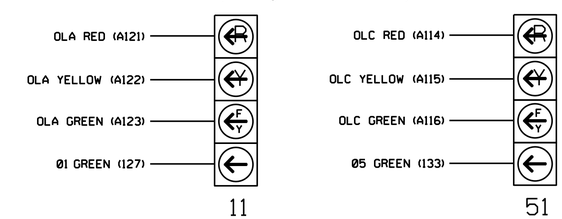

INPUT FILE POSITION LAYOUT

(front view)

		1	2	3	4	5	6	7	8	9	10	11	12	13	14
FILE "I"	U	Ø1 1A	Ø2 2A	SLOT EMPTY	WIRED INPUT ⊗	Ø3 3A	Ø4 4A	SLOT EMPTY	SLOT EMPTY	SYS. DET. S1	SLOT EMPTY	SLOT EMPTY	Ø2 PED DC ISOLATOR	Ø6 PED DC ISOLATOR	FS DC ISOLATOR
	L	NOT USED	Ø2 2B			NOT USED	Ø4 4B			SYS. DET. S2			Ø4 PED DC ISOLATOR	Ø8 PED DC ISOLATOR	ST DC ISOLATOR
FILE "J"	U	Ø5 5A	Ø6 6A	SLOT EMPTY	WIRED INPUT ⊗	Ø7 7A	Ø8 8A	SLOT EMPTY	SLOT EMPTY	SYS. DET. S3	SLOT EMPTY	SLOT EMPTY	GPS PRE		SLOT EMPTY
	L	NOT USED	Ø6 6B			NOT USED	NOT USED			SYS. DET. S4					

EX.: 1A, 2A, ETC. = LOOP NO.'S

⊗ Wired Input - Do not populate slot with detector card

FS = FLASH SENSE
ST = STOP TIME

CONNECT PHASE SELECTOR TO FIELD ETHERNET SWITCH

INPUT FILE CONNECTION & PROGRAMMING CHART

LOOP NO.	LOOP TERMINAL	INPUT FILE POS.	PIN NO.	DETECTOR NO.	NEMA PHASE	CALL	EXTEND TIME	DELAY TIME	ADDED INITIAL	DETECTOR TYPE
1A[1]	TB2-1,2	I1U	56	1 ★	1	YES		15		S
	-	J4U	48	26 ★	6	YES				S
2A	TB2-5,6	I2U	39	2	2	YES				S
2B	TB2-7,8	I2L	43	12	2	YES				S
3A	TB4-5,6	I5U	58	3	3	YES		3		S
4A	TB4-9,10	I6U	41	4	4	YES		10		S
4B	TB4-11,12	I6L	45	14	4	YES		15		S
*S1	TB6-9,10	I9U	60	11	SYS	NO				N
*S2	TB6-11,12	I9L	62	13	SYS	NO				N
5A[2]	TB3-1,2	J1U	55	5 ★	5	YES		15		S
	-	I4U	47	22 ★	2	YES				S
6A	TB3-5,6	J2U	40	6	6	YES				S
6B	TB3-7,8	J2L	44	16	6	YES				S
7A	TB5-5,6	J5U	57	7	7	YES		3		S
8A	TB5-9,10	J6U	42	8	8	YES				S
*S3	TB7-9,10	J9U	59	15	SYS	NO				N
*S4	TB7-11,12	J9L	61	17	SYS	NO				N
PED PUSH BUTTONS										
P21,P22	TB8-4,6	I12U	67	PED 2	2 PED					
P41,P42	TB8-5,6	I12L	69	PED 4	4 PED					
P61,P62	TB8-7,9	I13U	68	PED 6	6 PED					
P81,P82	TB8-8,9	I13L	70	PED 8	8 PED					

NOTE:
INSTALL DC ISOLATORS IN INPUT FILE SLOTS I12 AND I13.

[1] Add jumper from I1-W to J4-W, on rear of input file.
[2] Add jumper from J1-W to I4-W, on rear of input file.
★ See vehicle detector setup programming detail for alternate phasing on sheet 2.
* System detector only. Remove any assigned vehicle phase.

INPUT FILE POSITION LEGEND: J2L
FILE J
SLOT 2
LOWER

LOAD RESISTOR INSTALLATION DETAIL

(install resistors as shown below)

ACCEPTABLE VALUES

VALUE (ohms)	WATTAGE
1.5K - 1.9K	25W (min)
2.0K - 3.0K	10W (min)

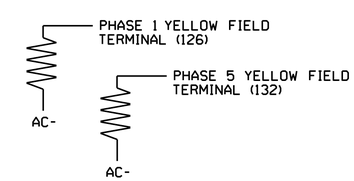

THIS ELECTRICAL DETAIL IS FOR
THE SIGNAL DESIGN: 05-0317
DESIGNED: October 2018
SEALED: November 2, 2018
REVISED: N/A

Electrical Detail - Sheet 1 of 4

DOCUMENT NOT CONSIDERED FINAL UNLESS ALL SIGNATURES COMPLETED

Prepared in the Office of:
SUMMIT DESIGN AND ENGINEERING SERVICES
NC FIRM LICENSE No: P-0339
504 Meadowlands Drive
Hillsborough, NC 27278
(919) 732-3883
(919) 732-6676 (FAX)

ELECTRICAL AND PROGRAMMING DETAILS FOR:

Prepared For:
Transportation Mobility and Safety Division
STATE OF NORTH CAROLINA DEPARTMENT OF TRANSPORTATION
Signal Management Section
750 N.Greenfield Pkwy,Garner,NC 27529

NC 55 (South Alston Avenue) at East Lawson Street

Division 5 Durham County Durham

PLAN DATE: October 2018	REVIEWED BY: E. Sirgany
PREPARED BY: J. Smith	REVIEWED BY:

REVISIONS	INIT.	DATE

SEAL
NORTH CAROLINA PROFESSIONAL SEAL 018174 ENGINEER EDWARD W. SIRGANY

DocuSigned by: Edward W Sirgany 11/2/2018
DOCUSIGN NAME(S) DATE

SIG. INVENTORY NO. 05-0317

$$$$$$SYSTIME$$$$$$
$$$$$$$$$$$$$$$$$$DGN$$$$$$$$$$$$$$$$$$
$$$$$$$$$$$$$$$$$$USERNAME$$$$

PROJECT REFERENCE NO.	SHEET NO.
U-5968	Sig 45.2

ECONOLITE ASC/3-2070 VEHICLE DETECTOR SETUP PROGRAMMING DETAIL FOR ALTERNATE PHASING LOOPS 1A, 5A

(program controller as shown)

IMPORTANT!

Program detectors per the input file connection and programming chart shown on sheet 1 before proceeding.

1. From Main Menu select 8. UTILITIES
2. From UTILITIES Submenu select 1. COPY/CLEAR
3. Copy from DETECTOR PLAN "1" to DETECTOR PLAN "2".

```
COPY / CLEAR UTILITY
      FROM                TO
PHASE TIMING.... . > PHASE TIMING.... .
TIMING PLAN..... . > TIMING PLAN..... .
PH DET OPT PLAN. . > PH DET OPT PLAN. .
DETECTOR PLAN... 1 > DETECTOR PLAN... 2
  TOGGLE TO SELECT A "FROM" AND A "TO"
          THEN PRESS ENTER
```

4. From Main Menu select 6. DETECTORS
5. From DETECTOR Submenu select 2. VEHICLE DETECTOR SETUP
6. Place cursor in VEH DET PLAN [ ] position and enter "2".

   - Place cursor in VEH DETECTOR [ ] position and enter "1".
   - Set delay time to "0".

```
VEH DETECTOR [ 1]   VEH DET PLAN [ 2]
TYPE: S-STANDARD
TS2 DETECTOR..... . ECPI LOG.......   NO
DET PH - 1 2 3 4 5 6 7 8 9 0 1 2 3 4 5 6
 1  1    . . . . . . . . . . . . . . . .
EXTEND TIME...  0.0 DELAY TIME...    0.0
USE ADDED INITIAL . CROSS SWITCH PH..  0
LOCK IN....... NONE NTCIP VOL . OR OCC .
PMT QUEUE DELAY. NO
```

NOTICE VEH DET PLAN 2

ENSURE DELAY IS SET TO '0'

   - Place cursor in VEH DETECTOR [ ] position and enter "26".
   - Set assigned phase to "0".

```
VEH DETECTOR [26]   VEH DET PLAN [ 2]
TYPE: S-STANDARD
TS2 DETECTOR..... . ECPI LOG.......   NO
DET PH - 1 2 3 4 5 6 7 8 9 0 1 2 3 4 5 6
 26 0    . . . . . . . . . . . . . . . .
EXTEND TIME...  0.0 DELAY TIME...    0.0
USE ADDED INITIAL . CROSS SWITCH PH..  0
LOCK IN....... NONE NTCIP VOL . OR OCC .
PMT QUEUE DELAY. NO
```

NOTICE VEH DET PLAN 2

ENSURE PHASE IS SET TO '0'

   - Place cursor in VEH DETECTOR [ ] position and enter "5".
   - Set delay time to "0".

```
VEH DETECTOR [ 5]   VEH DET PLAN [ 2]
TYPE: S-STANDARD
TS2 DETECTOR..... . ECPI LOG.......   NO
DET PH - 1 2 3 4 5 6 7 8 9 0 1 2 3 4 5 6
 5  5    . . . . . . . . . . . . . . . .
EXTEND TIME...  0.0 DELAY TIME...    0.0
USE ADDED INITIAL . CROSS SWITCH PH..  0
LOCK IN....... NONE NTCIP VOL . OR OCC .
PMT QUEUE DELAY. NO
```

NOTICE VEH DET PLAN 2

ENSURE DELAY IS SET TO '0'

   - Place cursor in VEH DETECTOR [ ] position and enter "22".
   - Set assigned phase to "0".

```
VEH DETECTOR [22]   VEH DET PLAN [ 2]
TYPE: S-STANDARD
TS2 DETECTOR..... . ECPI LOG.......   NO
DET PH - 1 2 3 4 5 6 7 8 9 0 1 2 3 4 5 6
 22 0    . . . . . . . . . . . . . . . .
EXTEND TIME...  0.0 DELAY TIME...    0.0
USE ADDED INITIAL . CROSS SWITCH PH..  0
LOCK IN....... NONE NTCIP VOL . OR OCC .
PMT QUEUE DELAY. NO
```

NOTICE VEH DET PLAN 2

ENSURE PHASE IS SET TO '0'

END PROGRAMMING

ECONOLITE ASC/3-2070 OVERLAP PROGRAMMING DETAIL

(program controller as shown)

1. From Main Menu select 2. CONTROLLER
2. From CONTROLLER Submenu select 2. VEHICLE OVERLAPS

OVERLAP A

Select TMG VEH OVLP [A] and 'PPLT FYA'

```
TMG VEH OVLP...[A] TYPE: .....PPLT FYA

PROTECTED LEFT TURN....   PHASE    1
OPPOSING THROUGH.......   PHASE    2

FLASHING ARROW OUTPUT.....CH9  ISOLATE

DELAY START OF: FYA..0.0 CLEARANCE..0.0
ACTION PLAN SF BIT DISABLE........... 1
```

NOTICE SPECIAL FUNCTION BIT "1"

Toggle Twice

OVERLAP C

Select TMG VEH OVLP [C] and 'PPLT FYA'

```
TMG VEH OVLP...[C] TYPE: .....PPLT FYA

PROTECTED LEFT TURN....   PHASE    5
OPPOSING THROUGH.......   PHASE    6

FLASHING ARROW OUTPUT.....CH11 ISOLATE

DELAY START OF: FYA..0.0 CLEARANCE..0.0
ACTION PLAN SF BIT DISABLE........... 5
```

NOTICE SPECIAL FUNCTION BIT "5"

END PROGRAMMING

COUNTDOWN PEDESTRIAN SIGNAL OPERATION

Countdown Ped Signals are required to display timing only during Ped Clearance Interval. Consult Ped Signal Module user's manual for instructions on selecting this feature.

ACCESSIBLE PEDESTRIAN SIGNAL (APS) INSTALLATION NOTES

1. Install push buttons and APS equipment per manufacturer's instructions.
2. Provide a dedicated cable to each push button per manufacturer's instructions.
3. If APS equipment is mounted in cabinet, use filtered power (i.e., Controller Receptacle) to power APS equipment. Do not use Equipment Receptacle, which is a GFCI outlet.
4. Never attempt to operate a standard contact closure push button with the APS system unless cabinet is re-wired for standard button operation or unless explicitly allowed by the manufacturer.
5. Place manufacturer's instructions in cabinet with cabinet prints, signal plans, and electrical details.

Electrical Detail - Sheet 2 of 4

DOCUMENT NOT CONSIDERED FINAL UNLESS ALL SIGNATURES COMPLETED

THIS ELECTRICAL DETAIL IS FOR
THE SIGNAL DESIGN: 05-0317
DESIGNED: October 2018
SEALED: November 2, 2018
REVISED: N/A

Prepared in the Office of:

SUMMIT DESIGN AND ENGINEERING SERVICES

NC FIRM LICENSE No: P-0339
504 Meadowlands Drive
Hillsborough, NC 27278
(919) 732-3883
(919) 732-6676 (FAX)

ELECTRICAL AND PROGRAMMING DETAILS FOR:

Prepared For:

Traffic Engineering Branch, Mobility and Safety Division, Signal Management Section, NORTH CAROLINA DEPARTMENT OF TRANSPORTATION

750 N.Greenfield Pkwy,Garner,NC 27529

NC 55 (South Alston Avenue) at East Lawson Street

Division 5	Durham County		Durham
PLAN DATE: October 2018		REVIEWED BY:	E. Sirgany
PREPARED BY: J. Smith		REVIEWED BY:	

REVISIONS	INIT.	DATE

SEAL

NORTH CAROLINA PROFESSIONAL SEAL 018174 ENGINEER EDWARD W. SIRGANY

DocuSigned by: Edward W Sirgany 11/2/2018

DOCUSIGNED BY: DATE

SIG. INVENTORY NO. 05-0317

$$$$SYSTIME$$$$
$$$$SYSTIME$$$$
$$$$SYSTIME$$$$
$$$$SYSTIME$$$$
$$$$SYSTIME$$$$

ALTERNATE PHASING ACTIVATION DETAIL

TO RUN ALT. PHASING DURING FREE RUN - PROGRAM PAGE CHANGES (SHOWN BELOW) IN A TIME BASED ACTION PLAN. SCHEDULE A DAY PLAN THAT INCLUDES THE ACTION PLAN PROGRAMMED TO SELECT VEH DET PLAN 2 AND ENABLE SF BITS 1 and 5.

TO RUN ALT. PHASING DURING COORDINATION - SELECT THE TIME BASED ACTION PLAN THAT IS PROGRAMMED TO SELECT VEH DET PLAN 2 AND ENABLE SF BITS 1 and 5.

PHASING	VEH DET PLAN	SF BITS ENABLED
ACTIONS REQUIRED TO RUN DEFAULT PHASING	1	NONE
ACTIONS REQUIRED TO RUN ALTERNATE PHASING	2	1.5

IMPORTANT: IF ALT. PHASING IS USED DURING FREE RUN AND COORDINATION, DO NOT OPERATE TIME OF DAY EVENTS CONCURRENTLY WITH COORDINATION PLAN EVENTS IN THE EVENT SCHEDULER. (EX. FREE RUN EVENT SHOULD END BEFORE COORDINATION PLAN EVENT STARTS AND VICE-VERSA).

ALTERNATE PHASING PAGE CHANGE SUMMARY

THE FOLLOWING IS A SUMMARY OF WHAT TAKES PLACE WHEN SF BIT 5 AND VEH DET PLAN 2 ACTIVATE TO CALL THE "ALTERNATE PHASING":

SF BITS 1.5: Modifies overlap parent phases for heads 11 and 51 to run protected turns only.

VEH DET PLAN 2: Disables phase 6 call on loop 1A and reduces delay time for phase 1 call on loop 1A to 0 seconds.

Disables phase 2 call on loop 5A and reduces delay time for phase 5 call on loop 5A to 0 seconds.

ECONOLITE ASC/3-2070 ACTION PLAN PROGRAMMING DETAIL

1. From Main Menu select 5. TIME BASE
2. From TIME BASE Submenu select 2. ACTION PLAN

```
ACTION PLAN...[  1]
PATTERN..........AUTO   SYS OVERRIDE.... NO
TIMING PLAN........ 0   SEQUENCE........  0
VEH DETECTOR PLAN.. 2   DET LOG........NONE
FLASH...........   --   RED REST........ NO
VEH DET DIAG PLN... 0   PED DET DIAG PLN..0
DIMMING ENABLE..   NO   PRIORITY RETURN. NO
PED PR RETURN..    NO   QUEUE DELAY..... NO
PMT COND DELAY     NO
  PHASE   1 2 3 4 5 6 7 8 9 0 1 2 3 4 5 6
PED RCL   . . . . . . . . . . . . . . . .
WALK 2    . . . . . . . . . . . . . . . .
VEX 2     . . . . . . . . . . . . . . . .
VEH RCL   . . . . . . . . . . . . . . . .
MAX RCL   . . . . . . . . . . . . . . . .
MAX 2     . . . . . . . . . . . . . . . .
  PHASE   1 2 3 4 5 6 7 8 9 0 1 2 3 4 5 6
MAX 3     . . . . . . . . . . . . . . . .
CS INH    . . . . . . . . . . . . . . . .
OMIT      . . . . . . . . . . . . . . . .
SPC FCT   X . . . X . . . (1-8)
AUX FCT   . . . (1-3)
          1 2 3 4 5 6 7 8 9 0 1 2 3 4 5
LP 1-15   . . . . . . . . . . . . . . .
LP 16-30  . . . . . . . . . . . . . . .
LP 31-45  . . . . . . . . . . . . . . .
LP 46-60  . . . . . . . . . . . . . . .
LP 61-75  . . . . . . . . . . . . . . .
LP 76-90  . . . . . . . . . . . . . . .
LP 91-100 . . . . . . . . . . . . . . .
```

NOTICE SPECIAL FUNCTION BITS "1" and "5"

THIS ELECTRICAL DETAIL IS FOR
THE SIGNAL DESIGN: 05-0317
DESIGNED: October 2018
SEALED: November 2, 2018
REVISED: N/A

Prepared in the Office of:

SUMMIT DESIGN AND ENGINEERING SERVICES
NC FIRM LICENSE No: P-0339
504 Meadowlands Drive
Hillsborough, NC 27278
(919) 732-3883
(919) 732-6676 (FAX)

Electrical Detail - Sheet 3 of 4

ELECTRICAL AND PROGRAMMING DETAILS FOR:

Prepared For: Transportation Mobility and Safety Division, Traffic Engineering & Signals Management Section, STATE OF NORTH CAROLINA DEPT. OF TRANSPORTATION
750 N.Greenfield Pkwy,Garner,NC 27529

NC 55 (South Alston Avenue) at East Lawson Street

Division 5 Durham County Durham

PLAN DATE:	October 2018	REVIEWED BY:	E. Sirgany
PREPARED BY:	J. Smith	REVIEWED BY:	

REVISIONS	INIT.	DATE

DOCUMENT NOT CONSIDERED FINAL UNLESS ALL SIGNATURES COMPLETED

SEAL
NORTH CAROLINA PROFESSIONAL SEAL 018174 ENGINEER EDWARD W. SIRGANY

DocuSigned by: Edward W Sirgany 11/2/2018
DATE

SIG. INVENTORY NO. 05-0317

$$$$$$SYSTIME$$$$$$
$$$$$$SYSTIME$$$$$$
$$$$$$SESSION$$$$$$
$$$$$$USERNAME$$$$$$

PROJECT REFERENCE NO.	SHEET NO.
U-5968	Sig 45.4

ECONOLITE ASC/3-2070 EMERGENCY VEHICLE PREEMPT PROGRAMMING DETAIL

1. From Main Menu select [4. PREEMPTOR/TSP]
2. From PREEMPTOR/TSP/SCP Submenu select [1. PREEMPT PLAN 1-10]

Place cursor in [ ] next to Preempt Plan and press 3. Then press the right cursor arrow and toggle the controller to YES. Next cursor down. This will select Emergency Vehicle Preempt #3.

```
PREEMPT PLAN [  3]    ENABLE....YES
 VEH/PED 1 2 3 4 5 6 7 8 9 0 1 2 3 4 5 6
 OVERLAP A B C D E F G H I J K L M N O P
TRKCLR V . . . . . . . . . . . . . . . .
TRKCLR O . . . . . . . . . . . . . . . .
ENA TRL  . . . . . . . . . . . . . . . .
DWEL VEH X . . . . X . . . . . . . . . .
DWEL PED . . . . . . . . . . . . . . . .
DWEL OLP . .F1 . . . . . . . . . . . . .
CYC VEH  . . . . . . . . . . . . . . . .
CYC PED  . . . . . . . . . . . . . . . .
CYC OLP  . . . . . . . . . . . . . . . .
EXIT PH  . X . . . X . . . . . . . . . .
EXIT CAL . . . . . . . . . . . . . . . .
SP FUNC  . . . . . . . . . . . . . . . .

ENABLE... YESIPMT OVRIDE..IINTERLOCK. NO
DET LOCK... XIDELAY..    OIINHIBIT...  O
OVERIDE FL. .IDURATION   OICLR-GRN... NO
TERM OLP.  NOIPC>YEL   YESITERM PH    NO
PED DARK.. NOITC RESRV  NOIDWELL FL  OFF
LINK PMT....OIX FLCOLR REDIEXIT OPT. OFF
X TMG PLN...OIRE-SERV..  OIFLT TYPE.HARD
FREE DUR PMTIR1  NOIR2  NOIR3  NOIR4  NO
--TIMING-----WALKIPED CLIMN GRI YELI RED
ENTRANCE TM.    1I    10I    1I25.5I25.5
-----------MIN GRIEXT GRIMX GRI YELI RED
TRACK CLEAR     OI     OI    OI25.5I25.5
-----------MIN DLIPMTEXTIMX TMI YELI RED
DWL/CYC-EXIT    7I   0.0I  120I25.5I25.5
PMT ACTIVE OUT..ON   PMT ACT DWELL...NO
OTHER - PRI PMT.OFF  NON-PRI PMT.....OFF
INH EXT TIME... 0.0  PED PR RETURN...OFF
PRIORITY RETURN.OFF  QUEUE DELAY.... OFF
COND DELAY......OFF
PHASES     1   2   3   4   5   6   7   8
PR RTN%    0   0   0   0   0   0   0   0
PHASES     9  10  11  12  13  14  15  16
PR RTN%    0   0   0   0   0   0   0   0
```

Place cursor in [ ] next to Preempt Plan and press 5. Then press the right cursor arrow and toggle the controller to YES. Next cursor down. This will select Emergency Vehicle Preempt #5.

```
PREEMPT PLAN [  5]    ENABLE....YES
 VEH/PED 1 2 3 4 5 6 7 8 9 0 1 2 3 4 5 6
 OVERLAP A B C D E F G H I J K L M N O P
TRKCLR V . . . . . . . . . . . . . . . .
TRKCLR O . . . . . . . . . . . . . . . .
ENA TRL  . . . . . . . . . . . . . . . .
DWEL VEH . X . . X . . . . . . . . . . .
DWEL PED . . . . . . . . . . . . . . . .
DWEL OLPF1 . . . . . . . . . . . . . . .
CYC VEH  . . . . . . . . . . . . . . . .
CYC PED  . . . . . . . . . . . . . . . .
CYC OLP  . . . . . . . . . . . . . . . .
EXIT PH  . X . . . X . . . . . . . . . .
EXIT CAL . . . . . . . . . . . . . . . .
SP FUNC  . . . . . . . . . . . . . . . .

ENABLE... YESIPMT OVRIDE..IINTERLOCK. NO
DET LOCK... XIDELAY..    OIINHIBIT...  O
OVERIDE FL. .IDURATION   OICLR-GRN... NO
TERM OLP.  NOIPC>YEL   YESITERM PH    NO
PED DARK.. NOITC RESRV  NOIDWELL FL  OFF
LINK PMT....OIX FLCOLR REDIEXIT OPT. OFF
X TMG PLN...OIRE-SERV..  OIFLT TYPE.HARD
FREE DUR PMTIR1  NOIR2  NOIR3  NOIR4  NO
--TIMING-----WALKIPED CLIMN GRI YELI RED
ENTRANCE TM.    1I    10I    1I25.5I25.5
-----------MIN GRIEXT GRIMX GRI YELI RED
TRACK CLEAR     OI     OI    OI25.5I25.5
-----------MIN DLIPMTEXTIMX TMI YELI RED
DWL/CYC-EXIT    7I   0.0I  120I25.5I25.5
PMT ACTIVE OUT..ON   PMT ACT DWELL...NO
OTHER - PRI PMT.OFF  NON-PRI PMT.....OFF
INH EXT TIME... 0.0  PED PR RETURN...OFF
PRIORITY RETURN.OFF  QUEUE DELAY.... OFF
COND DELAY......OFF
PHASES     1   2   3   4   5   6   7   8
PR RTN%    0   0   0   0   0   0   0   0
PHASES     9  10  11  12  13  14  15  16
PR RTN%    0   0   0   0   0   0   0   0
```

PROGRAM EXTEND TIME ON GPS DETECTOR UNITS FOR 2.0 SEC.

ECONOLITE ASC/3-2070 PREEMPT FILTERING PROGRAMMING DETAIL

(program controller as shown)

1. From Main Menu select [4. PREEMPTOR/TSP]
2. From PREEMPT/TSP/SCP Submenu select [2. ENABLE PREEMPT FILTERING & TSP/SCP]

```
ENABLE PREEMPT FILTERING & TSP/SCP
FILTERED     SOLID          PULSING
 INPUT  1 ...BYPASSED.. ...BYPASSED..
        2 ...BYPASSED.. ...BYPASSED..
        3 ..PREEMPT  3. ...BYPASSED..
        4 ...BYPASSED.. ...BYPASSED..
        5 ..PREEMPT  5. ...BYPASSED..
        6 ...BYPASSED.. ...BYPASSED..
        7 ...BYPASSED.. ...BYPASSED..
        8 ...BYPASSED.. ...BYPASSED..
        9 ...BYPASSED.. ...BYPASSED..
       10 ...BYPASSED.. ...BYPASSED..
```

THIS ELECTRICAL DETAIL IS FOR
THE SIGNAL DESIGN: 05-0317
DESIGNED: October 2018
SEALED: November 2, 2018
REVISED: N/A

Electrical Detail - Sheet 4 of 4

DOCUMENT NOT CONSIDERED FINAL UNLESS ALL SIGNATURES COMPLETED

Prepared in the Office of:

SUMMIT DESIGN AND ENGINEERING SERVICES

NC FIRM LICENSE No: P-0339
504 Meadowlands Drive
Hillsborough, NC 27278
(919) 732-3883
(919) 732-6676 (FAX)

ELECTRICAL AND PROGRAMMING DETAILS FOR:

Prepared For:
Traffic Engineering, Mobility and Safety Division
Signal Management Section
NORTH CAROLINA DEPARTMENT OF TRANSPORTATION
750 N.Greenfield Pkwy,Garner,NC 27529

NC 55 (South Alston Avenue)
at
East Lawson Street

Division 5 Durham County Durham

PLAN DATE:	October 2018	REVIEWED BY:	E. Sirgany
PREPARED BY:	J. Smith	REVIEWED BY:	

REVISIONS	INIT.	DATE

SEAL
NORTH CAROLINA PROFESSIONAL SEAL 018174 ENGINEER EDWARD W. SIRGANY

DocuSigned by: Edward W Sirgany 11/2/2018
10CE9C8AA9BAF0... DATE

SIG. INVENTORY NO. 05-0317

$$$$SYSTIME$$$$
$$$$SYSTIME$$$$
$$$$SYSTIME$$$$
$$$$SERVNAME$$$$
$$$$SERVNAME$$$$
$$$$SERVNAME$$$$

DocuSign Envelope ID: A3F8DAFA-3A02-4B3B-A7EA-0DD651296150

PROJECT REFERENCE NO.	SHEET NO.
U-5968	Sig-46.0

PHASING DIAGRAM

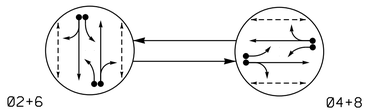

PHASING DIAGRAM DETECTION LEGEND

- DETECTED MOVEMENT
- UNDETECTED MOVEMENT (OVERLAP)
- UNSIGNALIZED MOVEMENT
- PEDESTRIAN MOVEMENT

EV PREEMPT PHASES

(Medium Priority)

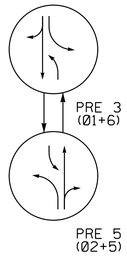

TABLE OF OPERATION

SIGNAL FACE	PHASE Ø2+6	Ø4+8	PRE 3	PRE 5	FLASH
11	~~F Y~~	~~R~~	←	~~F Y~~	~~Y~~
21, 22	G	R	R	G	Y
41	~~R~~	~~F Y~~	~~R~~	~~R~~	~~R~~
42, 43	R	G	R	R	R
51	~~F Y~~	~~R~~	~~F Y~~	←	~~Y~~
61, 62	G	R	G	R	Y
81	~~R~~	~~F Y~~	~~R~~	~~R~~	~~R~~
82, 83	R	G	R	R	R
P21, P22	W	DW	DW	DW	DRK
P41, P42	DW	W	DW	DW	DRK
P61, P62	W	DW	DW	DW	DRK
P81, P82	DW	W	DW	DW	DRK

SIGNAL FACE I.D.

All Heads L.E.D.

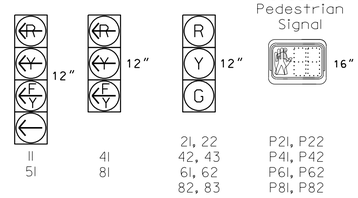

ASC/3 DETECTOR INSTALLATION CHART

DETECTOR					PROGRAMMING							
LOOP	SIZE (FT)	DISTANCE FROM STOPBAR (FT)	TURNS	NEW LOOP	PHASE	CALLING	EXTEND TIME	DELAY TIME	USE ADDED INITIAL	TYPE	SYSTEM LOOP	NEW CARD
2A	6X6	70	Exist	-	2	Yes	-	-	-	S	-	X
2B	6X40	0	2-4-2	-	2	Yes	-	-	-	S	-	X
4A	6X40	+5	2-4-2	-	4	Yes	-	3	-	S	-	X
4B	6X40	0	2-4-2	-	4	Yes	-	10	-	S	-	X
6A	6X6	70	Exist	-	6	Yes	-	-	-	S	-	X
6B	6X40	0	2-4-2	-	6	Yes	-	-	-	S	-	X
8A	6X40	+5	2-4-2	-	8	Yes	-	3	-	S	-	X
8B	6X40	0	2-4-2	-	8	Yes	-	10	-	S	-	X
S116	6X6	689	Exist	-	-	-	-	-	-	N	X	X
S117	6X6	+689	Exist	-	-	-	-	-	-	N	X	X

ACCESSIBLE PEDESTRIAN SIGNAL OPERATION

SIGNAL FACE	VOICE	TONES	INTERVAL	SPEECH MESSAGE
P21,P22	-	X	Walk	(Rapid Ticks)
			Flashing Don't Walk / Don't Walk	-
P41,P42	-	X	Walk	(Rapid Ticks)
			Flashing Don't Walk / Don't Walk	-
P61,P62	-	X	Walk	(Rapid Ticks)
			Flashing Don't Walk / Don't Walk	-
P81,P82	-	X	Walk	(Rapid Ticks)
			Flashing Don't Walk / Don't Walk	-

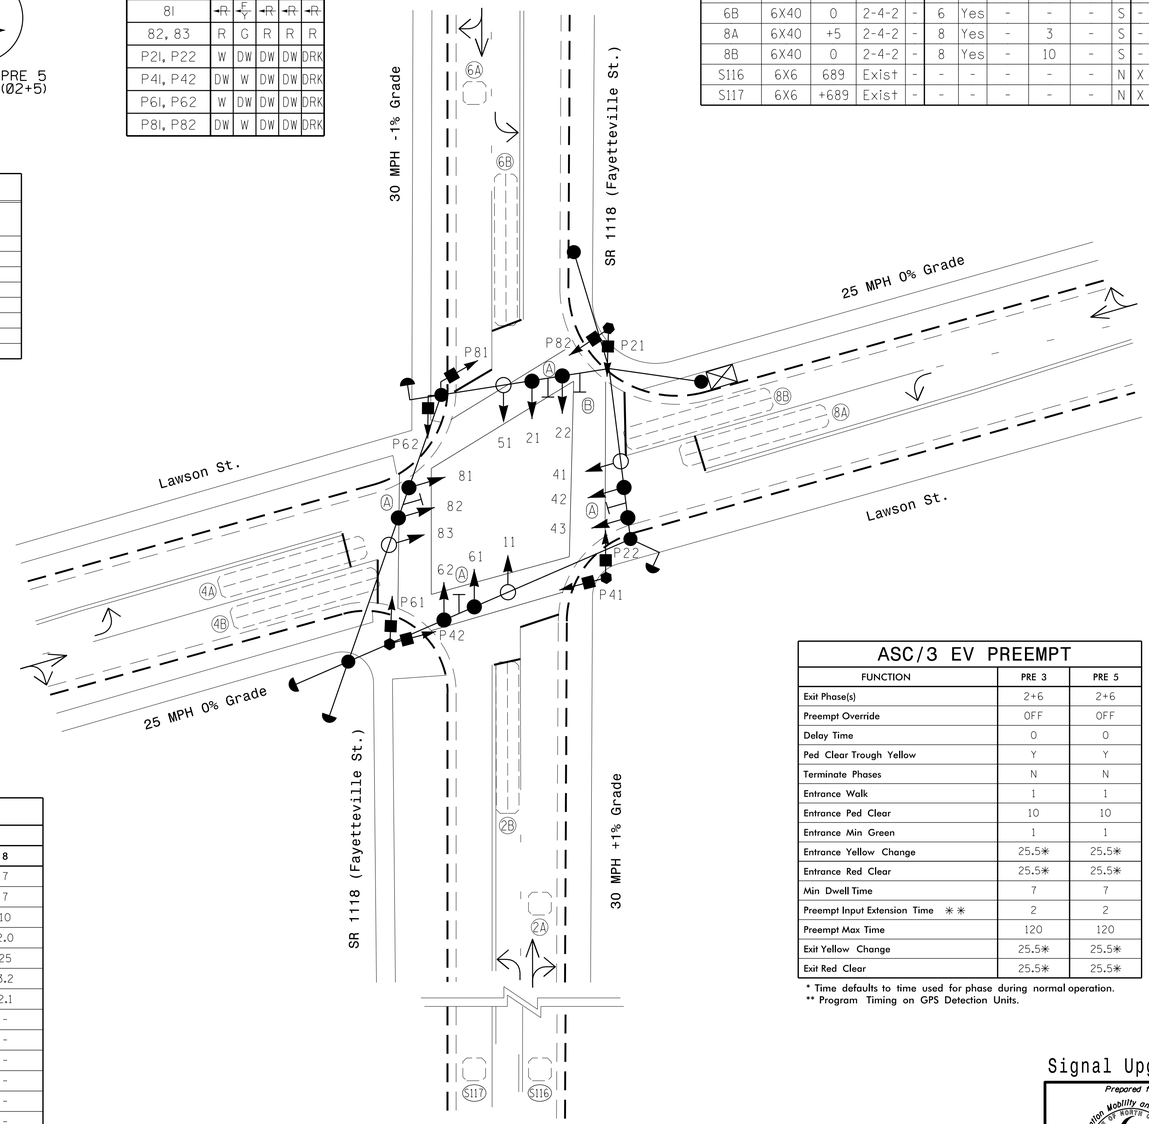

ASC/3 EV PREEMPT

FUNCTION	PRE 3	PRE 5
Exit Phase(s)	2+6	2+6
Preempt Override	OFF	OFF
Delay Time	0	0
Ped Clear Trough Yellow	Y	Y
Terminate Phases	N	N
Entrance Walk	1	1
Entrance Ped Clear	10	10
Entrance Min Green	1	1
Entrance Yellow Change	25.5✱	25.5✱
Entrance Red Clear	25.5✱	25.5✱
Min Dwell Time	7	7
Preempt Input Extension Time ✱✱	2	2
Preempt Max Time	120	120
Exit Yellow Change	25.5✱	25.5✱
Exit Red Clear	25.5✱	25.5✱

* Time defaults to time used for phase during normal operation.
** Program Timing on GPS Detection Units.

ASC/3 TIMING CHART

FEATURE	PHASE 1	2	4	5	6	8
Min Green *	7	10	7	7	10	7
Walk *	0	7	7	0	7	7
Ped Clear	0	11	10	0	8	10
Veh. Extension *	-	3.0	2.0	-	3.0	2.0
Max 1 *	120	45	25	120	45	25
Yellow	3.0	3.6	3.2	3.0	3.6	3.2
Red Clear	1.9	1.4	2.1	1.8	1.4	2.1
Actuations B4 Add *	-	-	-	-	-	-
Seconds /Actuation *	-	-	-	-	-	-
Max Initial *	-	-	-	-	-	-
Time Before Reduction *	-	-	-	-	-	-
Time To Reduce *	-	-	-	-	-	-
Minimum Gap	-	-	-	-	-	-
Locking Detector	-	X	-	-	X	-
Recall Position	-	VEH RECALL	-	-	VEH RECALL	-
Dual Entry	-	-	X	-	-	X
Simultaneous Gap	-	X	X	-	X	X

* These values may be field adjusted. Do not adjust Min Green and Extension times for phases 2 and 6 lower than what is shown. Min Green for all other phases should not be lower than 4 seconds.

2 Phase Fully Actuated W/ EV Preemption (Durham Signal System)

NOTES

1. Refer to "Roadway Standard Drawings NCDOT" dated January 2018 and "Standard Specifications for Roads and Structures" dated January 2018.
2. Do not program signal for late night flashing operation unless otherwise directed by the Engineer.
3. Renumber existing signal heads 41, 42, 81 and 82 as 42, 43, 82 and 83 respectively.
4. Reposition existing signal heads numbered 21, 22, 42, 43, 61, 62, 82 and 83.
5. Set all detector units to presence mode.
6. Locate new cabinet so as not to obstruct sight distance of vehicles turning right on red.
7. Omit "WALK" and flashing "DON'T WALK" with no pedestrian calls.
8. Program pedestrian heads to countdown the flashing "Don't Walk" time only.
9. Pavement markings are existing.
10. Maximum times shown in timing chart are for free-run operation only. Coordinated signal system timing values shall supersede these values.
11. Loop data based on previous plan and/or field observations.
12. Install new cabinet on the existing cabinet foundation.
13. Install GPS emergency preemption system per manufacturer's instructions to achieve preemption needed, as shown in phasing diagram.
14. Remove existing optical detection equipment.

LEGEND

PROPOSED		EXISTING
	Traffic Signal Head	
	Modified Signal Head	N/A
	Sign	
	Pedestrian Signal Head With Push Button & Sign	
	Signal Pole with Guy	
	Signal Pole with Sidewalk Guy	
	Inductive Loop Detector	
	Controller & Cabinet	
	Junction Box	
	2-in Underground Conduit	
N/A	Right of Way	
	Directional Arrow	
Ⓐ	Street Name Sign (D3-1)	Ⓐ
Ⓑ	"NO TURN ON RED" Sign (R10-11a)	Ⓑ

Signal Upgrade

DOCUMENT NOT CONSIDERED FINAL UNLESS ALL SIGNATURES COMPLETED

Prepared for: Transportation Mobility and Safety Division, Signal Design Section, 750 N.Greenfield Pkwy,Garner,NC 27529

Prepared in the offices of: RAMEY KEMP & ASSOCIATES, INC. Transportation Engineers, 5808 Farrington Place, Suite 100, Raleigh, North Carolina 27609, Phone: 919-872-5115, www.rameykemp.com

SR 1118 (Fayetteville St.) at Lawson St.

Division 5 Durham County Durham

PLAN DATE: December 2018 REVIEWED BY: WJ Hamilton

PREPARED BY: TS Popelka RKA PROJ. NO.: 17287 (040)

SCALE 0 20 1"=20'

REVISIONS | INIT. | DATE

SEAL: NORTH CAROLINA PROFESSIONAL SEAL 32396 ENGINEER WILLIAM J. HAMILTON

DocuSigned by: William J. Hamilton 12/19/2018

AUTHORIZED SIGNATURE | DATE

SIG. INVENTORY NO. 05-0318

12/18/2018
R:\Signals\Projects\05-0318_sig.dgn
User:tspopelka

DocuSign Envelope ID: A3F8DAFA-3A02-4B3B-A7EA-0DD651296150

PROJECT REFERENCE NO.	SHEET NO.
U-5968	Sig-46.1

EDI MODEL 2018ECLip-NC CONFLICT MONITOR PROGRAMMING DETAIL

(remove jumpers and set switches as shown)

REMOVE DIODE JUMPERS 1-6, 1-9, 1-11, 2-5, 2-6, 2-9, 2-11, 2-13, 2-15, 4-8, 4-10, 4-12, 4-14, 4-16, 5-9, 5-11, 6-9, 6-11, 6-13, 6-15, 8-10, 8-12, 8-14, 8-16, 9-11, 9-13, 9-15, 10-12, 10-14, 10-16, 11-13, 11-15, 12-14, 12-16, 13-15 AND 14-16.

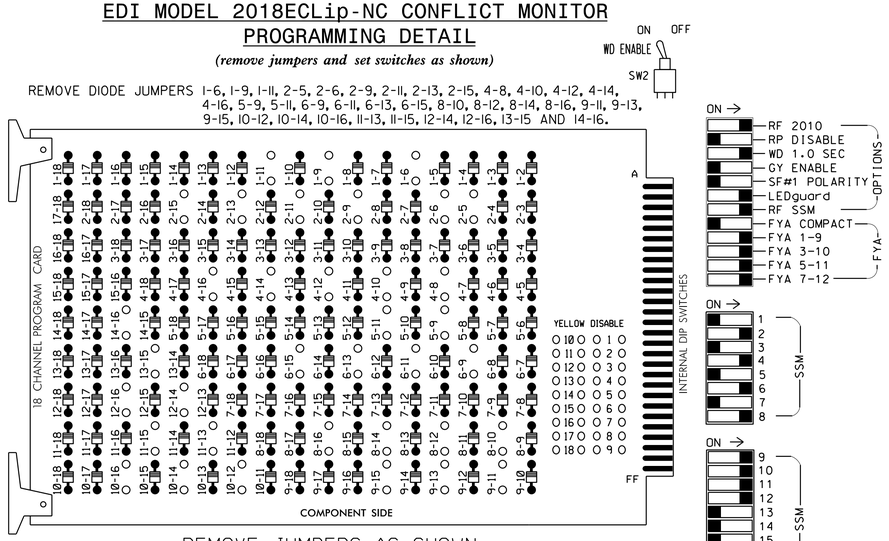

REMOVE JUMPERS AS SHOWN

■ = DENOTES POSITION OF SWITCH

NOTES:

1. Card is provided with all diode jumpers in place. Removal of any jumper allows its channels to run concurrently.
2. Ensure jumpers SEL2-SEL5 and SEL9 are present on the monitor board.
3. Ensure that Red Enable is active at all times during normal operation.
4. Integrate monitor with Ethernet network in cabinet.

NOTES

1. To prevent "flash-conflict" problems, insert red flash program blocks for all unused vehicle load switches in the output file. The installer shall verify that signal heads flash in accordance with the Signal Plans.
2. Program phases 4 and 8 for Dual Entry.
3. Program controller to start up in phase 2 Walk and 6 Walk.
4. The cabinet and controller are part of the Durham Signal System.
5. Install GPS preemption system. Perform installation according to manufacturer's directions and NCDOT engineer-approved mounting location to accomplish the preemption schemes shown on the Signal Design Plans.

EQUIPMENT INFORMATION

CONTROLLER.....2070LX
CABINET.....332 W/ AUX
SOFTWARE.....ECONOLITE ASC/3-2070
CABINET MOUNT.....BASE
OUTPUT FILE POSITIONS...18 WITH AUX. OUTPUT FILE
LOAD SWITCHES USED.....S1,S2,S3,S5,S6,S7,S8,S9,S11,S12
AUX S1,AUX S2,AUX S4,AUX S5
PHASES USED.....1✱,2,2PED,4,4PED,5✱,6,6PED,8,8PED
OVERLAP "A".....✱✱
OVERLAP "B".....✱✱
OVERLAP "C".....✱✱
OVERLAP "D".....✱✱
✱ Phases 1 and 5 only used during Preempt.
✱✱ See overlap programming on sheet 2.

SIGNAL HEAD HOOK-UP CHART

LOAD SWITCH NO.	S1	S2	S3	S4	S5	S6	S7	S8	S9	S10	S11	S12	AUX S1	AUX S2	AUX S3	AUX S4	AUX S5	AUX S6
CMU CHANNEL NO.	1	2	13	3	4	14	5	6	15	7	8	16	9	10	17	11	12	18
PHASE	1	2	2 PED	3	4	4 PED	5	6	6 PED	7	8	8 PED	OLA	OLB	SPARE	OLC	OLD	SPARE
SIGNAL HEAD NO.	11★	21,22	P21, P22	NU	41,42	P41, P42	51★	61,62	P61, P62	NU	82,83	P81, P82	11★	81★	NU	51★	41★	NU
RED		128			101			134			107							
YELLOW	✱	129			102		✱	135			108							
GREEN		130			103			136			109							
RED ARROW													A121	A124		A114	A101	
YELLOW ARROW													A122	A125		A115	A102	
FLASHING YELLOW ARROW													A123	A126		A116	A103	
GREEN ARROW	127						133											
✋			113			104			119			110						
🚶			115			106			121			112						

✱ Denotes install load resistor. See load resistor installation detail this sheet.

★ See pictorial of head wiring in detail this sheet.

NU = Not Used

INPUT FILE POSITION LAYOUT

(front view)

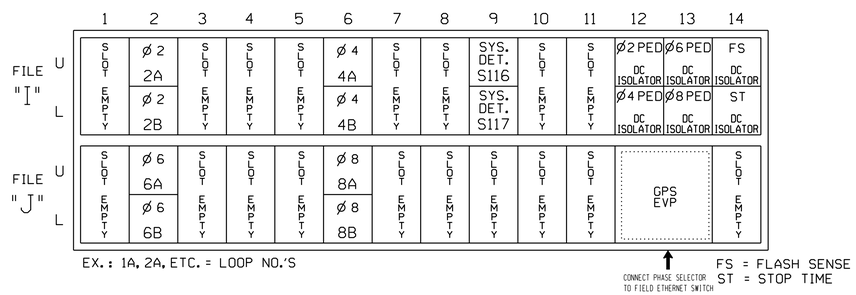

EX.: 1A, 2A, ETC. = LOOP NO.'S

FS = FLASH SENSE
ST = STOP TIME

INPUT FILE CONNECTION & PROGRAMMING CHART

LOOP NO.	LOOP TERMINAL	INPUT FILE POS.	PIN NO.	DETECTOR NO.	NEMA PHASE	CALL	EXTEND TIME	DELAY TIME	ADDED INITIAL	DETECTOR TYPE
2A	TB2-5,6	I2U	39	2	2	YES				S
2B	TB2-7,8	I2L	43	12	2	YES				S
4A	TB4-9,10	I6U	41	4	4	YES		3		S
4B	TB4-11,12	I6L	45	14	4	YES		10		S
✱ S116	TB6-9,10	I9U	60	11	SYS	NO				N
✱ S117	TB6-11,12	I9L	62	13	SYS	NO				N
6A	TB3-5,6	J2U	40	6	6	YES				S
6B	TB3-7,8	J2L	44	16	6	YES				S
8A	TB5-9,10	J6U	42	8	8	YES		3		S
8B	TB5-11,12	J6L	46	18	8	YES		10		S
PED PUSH BUTTONS										
P21,P22	TB8-4,6	I12U	67	PED 2	2 PED					
P41,P42	TB8-5,6	I12L	69	PED 4	4 PED					
P61,P62	TB8-7,9	I13U	68	PED 6	6 PED					
P81,P82	TB8-8,9	I13L	70	PED 8	8 PED					

NOTE:
INSTALL DC ISOLATORS IN INPUT FILE SLOTS I12 AND I13.

✱ System detector only. Remove any assigned vehicle phase.

INPUT FILE POSITION LEGEND: J2L
FILE J
SLOT 2
LOWER

FYA SIGNAL WIRING DETAIL

(wire signal heads as shown)

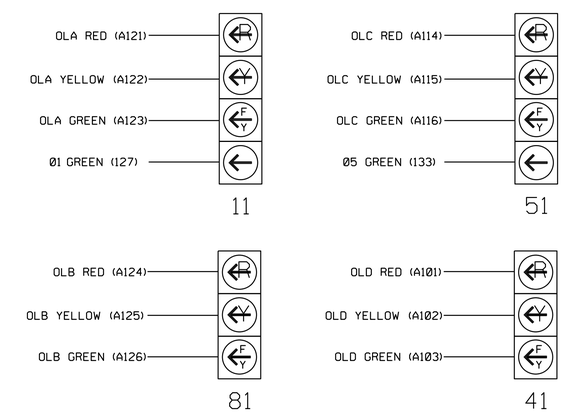

Electrical Detail
Sheet 1 of 4

LOAD RESISTOR INSTALLATION DETAIL

(install resistors as shown)

VALUE (ohms)	WATTAGE
1.5K - 1.9K	25W (min.)
2.0K - 3.0K	10W (min.)

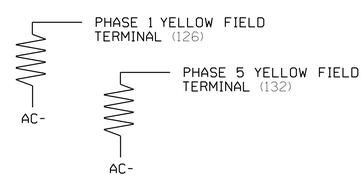

THIS ELECTRICAL DETAIL IS FOR
THE SIGNAL DESIGN: 05-0318
DESIGNED: Dec 2018
SEALED: 12/19/2018
REVISED: N/A

Prepared in the offices of:
RAMEY KEMP & ASSOCIATES, INC.
Transportation Engineers
5808 Farlingdon Place, Suite 100
Raleigh, North Carolina 27609
919-872-5115 Tel, 919-878-5415 Fax,
www.rameykemp.com

ELECTRICAL AND PROGRAMMING DETAILS FOR:

SR 1118 (Fayetteville St.) at Lawson St.

Division 5 Durham County Durham

PLAN DATE:	December 2018	REVIEWED BY:	WJ Hamilton
PREPARED BY:	TS Popelka	RKA PROJ. NO.:	17287 (040)

REVISIONS | INIT. | DATE

DOCUMENT NOT CONSIDERED FINAL UNLESS ALL SIGNATURES COMPLETED

SEAL
NORTH CAROLINA PROFESSIONAL SEAL 32396 ENGINEER WILLIAM J. HAMILTON

DocuSigned by: William J. Hamilton 12/19/2018
A66697046484A4...
SIGNATURE DATE

SIG. INVENTORY NO. 05-0318

750 N.Greenfield Pkwy,Garner,NC 27529

12/18/2018
U-5968_Sig-46.1_05-0318_ele.dgn
User:tpopelka

DocuSign Envelope ID: A3F8DAFA-3A02-4B3B-A7EA-0DD651296150

PROJECT REFERENCE NO.	SHEET NO.
U-5968	Sig-46.2

ECONOLITE ASC/3-2070 OVERLAP PROGRAMMING DETAIL

(program controller as shown)

1. From Main Menu select [2. CONTROLLER]
2. From CONTROLLER Submenu select [2. VEHICLE OVERLAPS]

OVERLAP A

Select TMG VEH OVLP [A] and 'PPLT FYA'

```
TMG VEH OVLP...[A] TYPE: .....PPLT FYA

PROTECTED LEFT TURN....   PHASE    1
OPPOSING THROUGH.......   PHASE    2

FLASHING ARROW OUTPUT.....CH9 ISOLATE

DELAY START OF: FYA..0.0 CLEARANCE..0.0
ACTION PLAN SF BIT DISABLE........... 0
```

Toggle Once

↓

OVERLAP B

Select TMG VEH OVLP [B] and 'OTHER/ECONOLITE'

```
TMG VEH OVLP...[B] TYPE:OTHER/ECONOLITE
  PHASES 1 2 3 4 5 6 7 8 9 0 1 2 3 4 5 6
INCLUDED . . . X . . . . . . . . . . . .
PROTECT  . . . . . . . . . . . . . . . .
PED PRTC . . . . . . . . . . . . . . . .
NOT OVLP . . . . . . . . . . . . . . . .
FLSH GRN . . . 1 . . . . . . . . . . . .
LAG X PH . . . . . . . . . . . . . . . .
LAG 2 PH . . . . . . . . . . . . . . . .

LAG GRN 0.0 YEL 0.0 RED 0.0 ADV GRN 0.0
```

Toggle Once

↓

OVERLAP C

Select TMG VEH OVLP [C] and 'PPLT FYA'

```
TMG VEH OVLP...[C] TYPE: .....PPLT FYA

PROTECTED LEFT TURN....   PHASE    5
OPPOSING THROUGH.......   PHASE    6

FLASHING ARROW OUTPUT.....CH11 ISOLATE

DELAY START OF: FYA..0.0 CLEARANCE..0.0
ACTION PLAN SF BIT DISABLE........... 0
```

Toggle Once

↓

OVERLAP D

Select TMG VEH OVLP [D] and 'OTHER/ECONOLITE'

```
TMG VEH OVLP...[D] TYPE:OTHER/ECONOLITE
  PHASES 1 2 3 4 5 6 7 8 9 0 1 2 3 4 5 6
INCLUDED . . . . . . . X . . . . . . . .
PROTECT  . . . . . . . . . . . . . . . .
PED PRTC . . . . . . . . . . . . . . . .
NOT OVLP . . . . . . . . . . . . . . . .
FLSH GRN . . . . . . . 1 . . . . . . . .
LAG X PH . . . . . . . . . . . . . . . .
LAG 2 PH . . . . . . . . . . . . . . . .

LAG GRN 0.0 YEL 0.0 RED 0.0 ADV GRN 0.0
```

END PROGRAMMING

ACCESSIBLE PEDESTRIAN SIGNAL (APS) INSTALLATION NOTES

1. Install push buttons and APS equipment per manufacturer's instructions.
2. Provide a dedicated cable to each push button per manufacturer's instructions.
3. If APS equipment is mounted in cabinet, use filtered power (i.e., Controller Receptacle) to power APS equipment. Do not use Equipment Receptacle, which is a GFCI outlet.
4. Never attempt to operate a standard contact closure push button with the APS system unless cabinet is re-wired for standard button operation or unless explicitly allowed by the manufacturer.
5. Place manufacturer's instructions in cabinet with cabinet prints, signal plans, and electrical details.

FLASHER CIRCUIT MODIFICATION DETAIL

IN ORDER TO INSURE THAT SIGNALS FLASH CONCURRENTLY ON THE SAME APPROACH, MAKE THE FOLLOWING FLASHER CIRCUIT CHANGES:

1. ON REAR OF PDA - REMOVE WIRE FROM TERM. T2-4 AND TERMINATE ON T2-2.
2. ON REAR OF PDA - REMOVE WIRE FROM TERM. T2-5 AND TERMINATE ON T2-3.
3. REMOVE FLASHER UNIT 2.

THE CHANGES LISTED ABOVE TIES ALL PHASES AND OVERLAPS TO FLASHER UNIT 1.

COUNTDOWN PEDESTRIAN SIGNAL OPERATION

Countdown Ped Signals are required to display timing only during Ped Clearance Interval. Consult Ped Signal Module user's manual for instructions on selecting this feature.

THIS ELECTRICAL DETAIL IS FOR
THE SIGNAL DESIGN: 05-0318
DESIGNED: Dec 2018
SEALED: 12/19/2018
REVISED: N/A

Electrical Detail
Sheet 2 of 4

DOCUMENT NOT CONSIDERED FINAL UNLESS ALL SIGNATURES COMPLETED

Prepared in the offices of:

RAMEY KEMP & ASSOCIATES, INC.
Transportation Engineers
5808 Faringdon Place, Suite 100
Raleigh, North Carolina 27609
919-872-5115 Tel, 919-878-5416 Fax,
www.rameykemp.com

ELECTRICAL AND PROGRAMMING DETAILS FOR:

SR 1118 (Fayetteville St.)
at
Lawson St.

Division 5 Durham County Durham

PLAN DATE:	December 2018	REVIEWED BY:	WJ Hamilton
PREPARED BY:	TS Popelka	RKA PROJ. NO.:	17287 (040)

REVISIONS	INIT.	DATE

SEAL
NORTH CAROLINA PROFESSIONAL SEAL 32396 ENGINEER WILLIAM J. HAMILTON

DocuSigned by: William J. Hamilton 12/19/2018
A6B6D7D4A4A44A4...
SIGNATURE DATE

SIG. INVENTORY NO. 05-0318

12/18/2018
U:\Projects\05-0318\05-0318.ele2.dgn
User:tspopelka

DocuSign Envelope ID: A3F8DAFA-3A02-4B3B-A7EA-0DD651296150

PROJECT REFERENCE NO.	SHEET NO.
U-5968	Sig-46.3

ECONOLITE ASC/3-2070 EMERGENCY VEHICLE PREEMPT PROGRAMMING DETAIL

(program controller as shown)

1. From Main Menu select [4. PREEMPTOR/TSP]
2. From PREEMPTOR/TSP/SCP Submenu select [1. PREEMPT PLAN 1-10]

Place cursor in [ ] next to Preempt Plan and press 3. Then press the right cursor arrow and toggle the controller to YES. Next cursor down. This will select Emergency Vehicle Preempt #3.

```
PREEMPT PLAN [  3]    ENABLE....YES
 VEH/PED 1 2 3 4 5 6 7 8 9 0 1 2 3 4 5 6
 OVERLAP A B C D E F G H I J K L M N O P
TRKCLR V . . . . . . . . . . . . . . . .
TRKCLR O . . . . . . . . . . . . . . . .
ENA TRL  . . . . . . . . . . . . . . . .
DWEL VEH X . . . . X . . . . . . . . . .
DWEL PED . . . . . . . . . . . . . . . .
DWEL OLPF1 .F1 . . . . . . . . . . . . .
CYC VEH  . . . . . . . . . . . . . . . .
CYC PED  . . . . . . . . . . . . . . . .
CYC OLP  . . . . . . . . . . . . . . . .
EXIT PH  . X . . . X . . . . . . . . . .
EXIT CAL . . . . . . . . . . . . . . . .
SP FUNC  . . . . . . . . . . . . . . . .

ENABLE... YES|PMT OVRIDE..|INTERLOCK. NO
DET LOCK... X|DELAY..    O|INHIBIT...  O
OVERIDE FL. .|DURATION   O|CLR-GRN... NO
TERM OLP.  NO|PC>YEL   YES|TERM PH    NO
PED DARK.. NO|TC RESRV  NO|DWELL FL  OFF
LINK PMT....O|X FLCOLR RED|EXIT OPT. OFF
X TMG PLN...O|RE-SERV..  O|FLT TYPE.HARD
FREE DUR PMT|R1  NO|R2  NO|R3  NO|R4  NO
--TIMING-----WALK|PED CLMN GRI YEL| RED
ENTRANCE TM.    1|    10|    1|25.5|25.5
-----------MIN GRI|EXT GRI|MX GRI YEL| RED
TRACK CLEAR     0|     0|    0|25.5|25.5
-----------MIN DL|PMT|EXT|MX TMI YEL| RED
DWL/CYC-EXIT    7|   0.0|  120|25.5|25.5
PMT ACTIVE OUT..ON   PMT ACT DWELL...NO
OTHER - PRI PMT.OFF  NON-PRI PMT.....OFF
INH EXT TIME... 0.0  PED PR RETURN...OFF
PRIORITY RETURN.OFF  QUEUE DELAY.... OFF
COND DELAY......OFF
PHASES     1   2   3   4   5   6   7   8
PR RTN%    0   0   0   0   0   0   0   0
PHASES     9  10  11  12  13  14  15  16
PR RTN%    0   0   0   0   0   0   0   0
```

Place cursor in [ ] next to Preempt Plan and press 3. Then press the right cursor arrow and toggle the controller to YES. Next cursor down. This will select Emergency Vehicle Preempt #5.

```
PREEMPT PLAN [  5]    ENABLE....YES
 VEH/PED 1 2 3 4 5 6 7 8 9 0 1 2 3 4 5 6
 OVERLAP A B C D E F G H I J K L M N O P
TRKCLR V . . . . . . . . . . . . . . . .
TRKCLR O . . . . . . . . . . . . . . . .
ENA TRL  . . . . . . . . . . . . . . . .
DWEL VEH . X . . X . . . . . . . . . . .
DWEL PED . . . . . . . . . . . . . . . .
DWEL OLP F1.F1 . . . . . . . . . . . . .
CYC VEH  . . . . . . . . . . . . . . . .
CYC PED  . . . . . . . . . . . . . . . .
CYC OLP  . . . . . . . . . . . . . . . .
EXIT PH  . X . . . X . . . . . . . . . .
EXIT CAL . . . . . . . . . . . . . . . .
SP FUNC  . . . . . . . . . . . . . . . .

ENABLE... YES|PMT OVRIDE..|INTERLOCK. NO
DET LOCK... X|DELAY..    O|INHIBIT...  O
OVERIDE FL. .|DURATION   O|CLR-GRN... NO
TERM OLP.  NO|PC>YEL   YES|TERM PH    NO
PED DARK.. NO|TC RESRV  NO|DWELL FL  OFF
LINK PMT....O|X FLCOLR RED|EXIT OPT. OFF
X TMG PLN...O|RE-SERV..  O|FLT TYPE.HARD
FREE DUR PMT|R1  NO|R2  NO|R3  NO|R4  NO
--TIMING-----WALK|PED CLMN GRI YEL| RED
ENTRANCE TM.    1|    10|    1|25.5|25.5
-----------MIN GRI|EXT GRI|MX GRI YEL| RED
TRACK CLEAR     0|     0|    0|25.5|25.5
-----------MIN DL|PMT|EXT|MX TMI YEL| RED
DWL/CYC-EXIT    7|   0.0|  120|25.5|25.5
PMT ACTIVE OUT..ON   PMT ACT DWELL...NO
OTHER - PRI PMT.OFF  NON-PRI PMT.....OFF
INH EXT TIME... 0.0  PED PR RETURN...OFF
PRIORITY RETURN.OFF  QUEUE DELAY.... OFF
COND DELAY......OFF
PHASES     1   2   3   4   5   6   7   8
PR RTN%    0   0   0   0   0   0   0   0
PHASES     9  10  11  12  13  14  15  16
PR RTN%    0   0   0   0   0   0   0   0
```

PROGRAM EXTEND TIME ON GPS DETECTOR UNITS FOR 2.0 SEC.

ECONOLITE ASC/3-2070 PREEMPT FILTERING PROGRAMMING DETAIL

(program controller as shown)

1. From Main Menu select [4. PREEMPTOR/TSP]
2. From PREEMPT/TSP/SCP Submenu select [2. ENABLE PREEMPT FILTERING & TSP/SCP]

```
ENABLE PREEMPT FILTERING & TSP/SCP
FILTERED     SOLID         PULSING
INPUT  1 ...BYPASSED.. ...BYPASSED..
       2 ...BYPASSED.. ...BYPASSED..
       3 ..PREEMPT  3. ...BYPASSED..
       4 ...BYPASSED.. ...BYPASSED..
       5 ..PREEMPT  5. ...BYPASSED..
       6 ...BYPASSED.. ...BYPASSED..
       7 ...BYPASSED.. ...BYPASSED..
       8 ...BYPASSED.. ...BYPASSED..
       9 ...BYPASSED.. ...BYPASSED..
      10 ...BYPASSED.. ...BYPASSED..
```

THIS ELECTRICAL DETAIL IS FOR
THE SIGNAL DESIGN: 05-0318
DESIGNED: Dec 2018
SEALED: 12/19/2018
REVISED: N/A

Electrical Detail
Sheet 3 of 4

DOCUMENT NOT CONSIDERED FINAL UNLESS ALL SIGNATURES COMPLETED

ELECTRICAL AND PROGRAMMING DETAILS FOR:

SR 1118 (Fayetteville St.)
at
Lawson St.

Division 5 Durham County Durham

PLAN DATE: December 2018 REVIEWED BY: WJ Hamilton
PREPARED BY: TS Popelka RKA PROJ. NO.: 17287 (040)

REVISIONS	INIT.	DATE

SEAL
NORTH CAROLINA PROFESSIONAL SEAL 32396 ENGINEER WILLIAM J. HAMILTON
DocuSigned by: William J. Hamilton 12/19/2018
AUTHORIZATION SIGNATURE DATE
SIG. INVENTORY NO. 05-0318

Prepared in the offices of:
RAMEY KEMP & ASSOCIATES, INC.
Transportation Engineers
5808 Faringdon Place, Suite 100
Raleigh, North Carolina 27609
919-872-5115 Tel, 919-878-5416 Fax,
www.rameykemp.com

750 N.Greenfield Pkwy,Garner,NC 27529

12/18/2018
R:\Traffic\Projects\05-0318_elec3.dgn
User:tpopelka

DocuSign Envelope ID: A3F8DAFA-3A02-4B3B-A7EA-0DD651296150

PROJECT REFERENCE NO.	SHEET NO.
U-5968	Sig-46.4

ECONOLITE ASC/3-2070 LOGIC PROCESSOR PROGRAMMING DETAIL FOR PREEMPT ONLY PHASE OMIT

(program controller as shown)

1. From Main Menu select 1. CONFIGURATION
2. From CONFIGURATION Submenu select 8. LOGIC PROCESSOR
3. From LOGIC PROCESSOR Submenu select 2. LOGIC STATEMENTS

ENTER A "1" IN THE LP# FIELD, PRESS 'ENTER', AND PROGRAM AS SHOWN.

```
LP#:   1  COPY FROM:   1  ACTIVE:  M   (T/F)

IF     PREEMPT ACTIVE          3   IS  OFF
THEN   CTR OMIT PHASE          1       ON

ELSE
```

LOGIC FOR OMITTING PHASE 1 AT STARTUP AND/OR NOT IN PREEMPT

ENTER A "2" IN THE LP# FIELD, PRESS 'ENTER', AND PROGRAM AS SHOWN.

```
LP#:   2  COPY FROM:   1  ACTIVE:  M   (T/F)

IF     PREEMPT ACTIVE          5   IS  OFF
THEN   CTR OMIT PHASE          5       ON

ELSE
```

LOGIC FOR OMITTING PHASE 5 AT STARTUP AND/OR NOT IN PREEMPT

1. From Main Menu select 1. CONFIGURATION
2. From CONFIGURATION Submenu select 8. LOGIC PROCESSOR
3. From LOGIC PROCESSOR Submenu select 1. LOGIC STATEMENT CONTROL

ENABLE LOGIC PROCESSOR STATEMENT 1 BY POSITIONING THE CURSOR OVER THE FIELDS SHOWN BELOW AND USING THE TOGGLE KEY TO ENABLE THEM.

LOGIC STATEMENT CONTROL

	1	2	3	4	5	6	7	8	9	0	1	2	3	4	5
LP 1-15	E	E	.	.	.	.	.	.	.	.	.	.	.	.	.
LP 16-30	.	.	.	.	.	.	.	.	.	.	.	.	.	.	.
LP 31-45	.	.	.	.	.	.	.	.	.	.	.	.	.	.	.
LP 46-60	.	.	.	.	.	.	.	.	.	.	.	.	.	.	.
LP 61-75	.	.	.	.	.	.	.	.	.	.	.	.	.	.	.
LP 76-90	.	.	.	.	.	.	.	.	.	.	.	.	.	.	.

END PROGRAMMING

THIS ELECTRICAL DETAIL IS FOR
THE SIGNAL DESIGN: 05-0318
DESIGNED: Dec 2018
SEALED: 12/19/2018
REVISED: N/A

Electrical Detail
Sheet 4 of 4

DOCUMENT NOT CONSIDERED FINAL UNLESS ALL SIGNATURES COMPLETED

Prepared in the offices of:

RAMEY KEMP & ASSOCIATES, INC.
Transportation Engineers
5808 Faringdon Place, Suite 100
Raleigh, North Carolina 27609
919-872-5115 Tel, 919-878-5416 Fax,
www.rameykemp.com

ELECTRICAL AND PROGRAMMING DETAILS FOR:

Tennessee Mobility and Safety Division
STATE OF NORTH CAROLINA DEPARTMENT OF TRANSPORTATION
Signals Management Section

750 N.Greenfield Pkwy,Garner,NC 27529

SR 1118 (Fayetteville St.)
at
Lawson St.

Division 5 Durham County Durham

PLAN DATE:	December 2018	REVIEWED BY:	WJ Hamilton
PREPARED BY:	TS Popelka	RKA PROJ. NO.:	17287 (040)

REVISIONS	INIT.	DATE

SEAL
NORTH CAROLINA PROFESSIONAL SEAL 32396 ENGINEER WILLIAM J. HAMILTON

DocuSigned by: William J. Hamilton
A056D0704A4A4A4... 12/19/2018
SIGNATURE DATE

SIG. INVENTORY NO. 05-0318

12/18/2018
rk05-0318_ele4.dgn
User:tspopelka

DocuSign Envelope ID: A3F8DAFA-3A02-4B3B-A7EA-0DD651296150

PROJECT REFERENCE NO.	SHEET NO.
U-5968	Sig-47.0

PHASING DIAGRAM

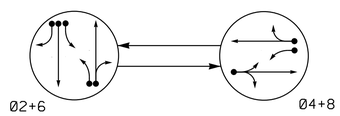

PHASING DIAGRAM DETECTION LEGEND

- DETECTED MOVEMENT
- UNDETECTED MOVEMENT (OVERLAP)
- UNSIGNALIZED MOVEMENT
- PEDESTRIAN MOVEMENT

EV PREEMPT PHASES

(Medium Priority)

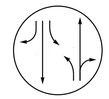

PRE 3
(Ø2+6)

TABLE OF OPERATION

SIGNAL FACE	PHASE Ø2+6	PHASE Ø4+8	PHASE PRE 3	PHASE FLASH
21	~~R~~ ~~Y~~	~~R~~	~~R~~ ~~Y~~	~~Y~~
22, 23	G	R	G	Y
41, 42	R	G	R	R
61	~~R~~ ~~Y~~	~~R~~	~~R~~ ~~Y~~	~~Y~~
62, 63	G	R	G	Y
81	~~R~~ ~~Y~~	~~R~~	~~R~~	~~R~~
82, 83	R	G	R	R

SIGNAL FACE I.D.

All Heads L.E.D.

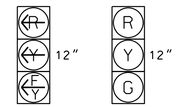

21
61
81

22, 23
41, 42
62, 63
82, 83

ASC/3 DETECTOR INSTALLATION CHART

DETECTOR					PROGRAMMING							
LOOP	SIZE (FT)	DISTANCE FROM STOPBAR (FT)	TURNS	NEW LOOP	PHASE	CALLING	EXTEND TIME	DELAY TIME	USE ADDED INITIAL	TYPE	SYSTEM LOOP	NEW CARD
2A	6X15	30	Exist	-	2	Yes	-	-	-	S	-	X
4A	6X60	0	Exist	-	4	Yes	-	10	-	S	-	X
6A	6X30	30	Exist	-	6	Yes	-	-	-	S	-	X
8A	6X60	0	2-4-2	-	8	Yes	-	3	-	S	-	X
8B	6X60	0	2-4-2	-	8	Yes	-	10	-	S	-	X

2 Phase Fully Actuated w/ EV Preemption (Durham Signal System)

NOTES

1. Refer to "Roadway Standard Drawings NCDOT" dated January 2018 and "Standard Specifications for Roads and Structures" dated January 2018.
2. Do not program signal for late night flashing operation unless otherwise directed by the Engineer.
3. Renumber existing signal heads numbered 21, 22, 61, 62, 81 and 82 as 22, 23, 62, 63, 82 and 83 respectively.
4. Reposition existing signal heads numbered 22, 23, 62, 63, 82 and 83.
5. Set all detector units to presence mode.
6. In the event of loop replacement, refer to the current ITS and Signals Design Manual and submit a Plan of Record to the Signal Design Section.
7. Locate new cabinet so as not to obstruct sight distance of vehicles turning right on red.
8. Pavement markings are existing.
9. Maximum times shown in timing chart are for free-run operation only. Coordinated signal system timing values shall supersede these values.
10. Loop data based on previous plan and/or field observations.
11. Install GPS emergency preemption system per manufacturer's instructions to achieve preemption needed, as shown in phasing diagram.
12. Remove existing optical detection equipment.

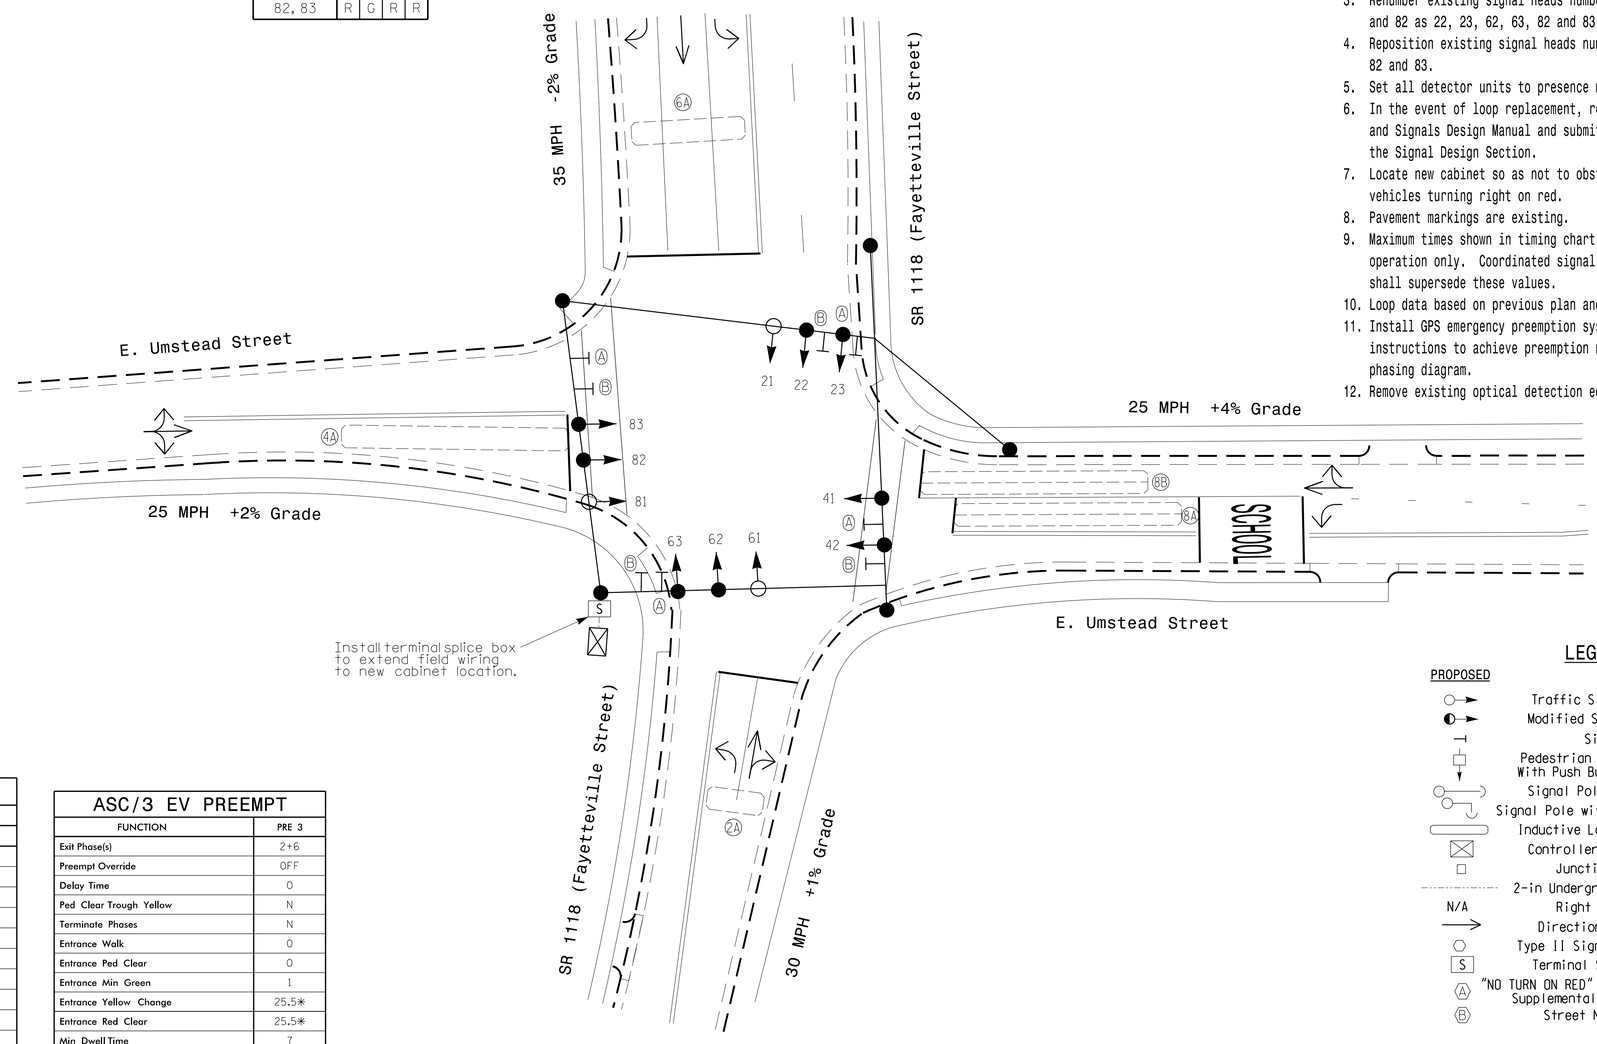

LEGEND

PROPOSED		EXISTING
	Traffic Signal Head	
	Modified Signal Head	N/A
	Sign	
	Pedestrian Signal Head With Push Button & Sign	
	Signal Pole with Guy	
	Signal Pole with Sidewalk Guy	
	Inductive Loop Detector	
	Controller & Cabinet	
	Junction Box	
	2-in Underground Conduit	
N/A	Right of Way	
	Directional Arrow	
	Type II Signal Pedestal	
S	Terminal Splice Box	S
A	"NO TURN ON RED" Sign (R10-11a) w/ Supplemental Times Plaque	A
B	Street Name Sign	B

ASC/3 TIMING CHART

FEATURE	PHASE 2	PHASE 4	PHASE 6	PHASE 8
Min Green *	10	7	10	7
Walk *	0	0	0	0
Ped Clear	0	0	0	0
Veh. Extension *	2.0	2.0	2.0	2.0
Max 1 *	40	25	40	25
Yellow	4.0	3.1	4.0	3.1
Red Clear	2.3	2.4	2.3	2.4
Actuations B4 Add *	-	-	-	-
Seconds /Actuation *	-	-	-	-
Max Initial *	-	-	-	-
Time Before Reduction *	-	-	-	-
Time To Reduce *	-	-	-	-
Minimum Gap	-	-	-	-
Locking Detector	X	-	X	-
Recall Position	VEH RECALL	-	VEH RECALL	-
Dual Entry	-	X	-	X
Simultaneous Gap	X	X	X	X

* These values may be field adjusted. Do not adjust Min Green and Extension times for phases 2 and 6 lower than what is shown. Min Green for all other phases should not be lower than 4 seconds.

ASC/3 EV PREEMPT

FUNCTION	PRE 3
Exit Phase(s)	2+6
Preempt Override	OFF
Delay Time	0
Ped Clear Trough Yellow	N
Terminate Phases	N
Entrance Walk	0
Entrance Ped Clear	0
Entrance Min Green	1
Entrance Yellow Change	25.5✳
Entrance Red Clear	25.5✳
Min Dwell Time	7
Preempt Input Extension Time ✳✳	2
Preempt Max Time	120
Exit Yellow Change	25.5✳
Exit Red Clear	25.5✳

* Time defaults to time used for phase during normal operation.
** Program Timing on GPS Detection Unit.

Signal Upgrade

Prepared for: Transportation Mobility and Safety Division, Signal Design Section, Bureau of Transportation, Department of Transportation, State of North Carolina
750 N.Greenfield Pkwy,Garner,NC 27529

SR 1118 (Fayetteville St.)
at
E. Umstead St.

Division 5 Durham County Durham

PLAN DATE: December 2018 REVIEWED BY: WJ Hamilton
PREPARED BY: TS Popelka RKA PROJ. NO.: 17287 (040)

SCALE 0 20 1"=20'

REVISIONS	INIT.	DATE

Prepared in the offices of:
RAMEY KEMP & ASSOCIATES, INC.
Transportation Engineers
5808 Faringdon Place, Suite 100
Raleigh, North Carolina 27609
Phone: 919-872-5115
www.rameykemp.com

DOCUMENT NOT CONSIDERED FINAL UNLESS ALL SIGNATURES COMPLETED

SEAL
NORTH CAROLINA PROFESSIONAL SEAL 32396 ENGINEER WILLIAM J. HAMILTON

DocuSigned by: William J. Hamilton 12/19/2018
SIGNATURE DATE

SIG. INVENTORY NO. 05-0319

12/17/2018
U-5968_PROJ-05-0319_sig-dgn
User:tpopelka

DocuSign Envelope ID: A3F8DAFA-3A02-4B3B-A7EA-0DD651296150

PROJECT REFERENCE NO.	SHEET NO.
U-5968	Sig-47.1

EDI MODEL 2018ECLip-NC CONFLICT MONITOR PROGRAMMING DETAIL

(remove jumpers and set switches as shown)

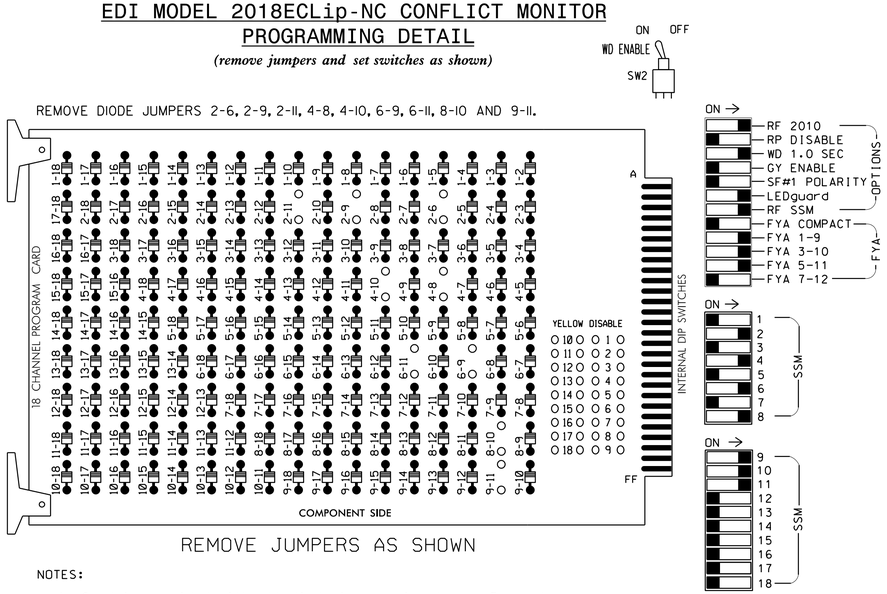

NOTES:

1. Card is provided with all diode jumpers in place. Removal of any jumper allows its channels to run concurrently.
2. Ensure jumpers SEL2-SEL5 and SEL9 are present on the monitor board.
3. Ensure that Red Enable is active at all times during normal operation.
4. Integrate monitor with Ethernet network in cabinet.

■ = DENOTES POSITION OF SWITCH

NOTES

1. To prevent "flash-conflict" problems, insert red flash program blocks for all unused vehicle load switches in the output file. The installer shall verify that signal heads flash in accordance with the Signal Plans.
2. Program phases 4 and 8 for Dual Entry.
3. Program controller to start up in phase 2 Green and 6 Green.
4. The cabinet and controller are part of the Durham Signal System.
5. Install GPS preemption system. Perform installation according to manufacturer's directions and NCDOT engineer-approved mounting location to accomplish the preemption schemes shown on the Signal Design Plan.

EQUIPMENT INFORMATION

CONTROLLER.....2070LX
CABINET.....332 W/ AUX
SOFTWARE.....ECONOLITE ASC/3-2070
CABINET MOUNT.....BASE
OUTPUT FILE POSITIONS...18 WITH AUX. OUTPUT FILE
LOAD SWITCHES USED.....S2,S5,S8,S11,AUX S1,AUX S2, AUX S4
PHASES USED.....2,4,6,8
OVERLAP "A".....*
OVERLAP "B".....*
OVERLAP "C".....*
OVERLAP "D".....NOT USED

* See overlap programming on sheet 2.

SIGNAL HEAD HOOK-UP CHART

LOAD SWITCH NO.	S1	S2	S3	S4	S5	S6	S7	S8	S9	S10	S11	S12	AUX S1	AUX S2	AUX S3	AUX S4	AUX S5	AUX S6
CMU CHANNEL NO.	1	2	13	3	4	14	5	6	15	7	8	16	9	10	17	11	12	18
PHASE	1	2	2 PED	3	4	4 PED	5	6	6 PED	7	8	8 PED	OLA	OLB	SPARE	OLC	OLD	SPARE
SIGNAL HEAD NO.	NU	22,23	NU	NU	41,42	NU	NU	62,63	NU	NU	82,83	NU	61★	81★	NU	21★	NU	NU
RED		128			101			134			107							
YELLOW		129			102			135			108							
GREEN		130			103			136			109							
RED ARROW													A121	A124		A114		
YELLOW ARROW													A122	A125		A115		
FLASHING YELLOW ARROW													A123	A126		A116		
GREEN ARROW																		

NU = Not Used

★ See pictorial of head wiring in detail this sheet.

INPUT FILE POSITION LAYOUT

(front view)

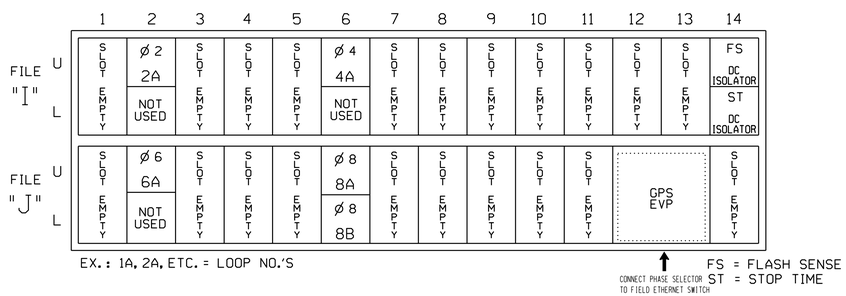

INPUT FILE CONNECTION & PROGRAMMING CHART

LOOP NO.	LOOP TERMINAL	INPUT FILE POS.	PIN NO.	DETECTOR NO.	NEMA PHASE	CALL	EXTEND TIME	DELAY TIME	ADDED INITIAL	DETECTOR TYPE
2A	TB2-5,6	I2U	39	2	2	YES				S
4A	TB4-9,10	I6U	41	4	4	YES		10		S
6A	TB3-5,6	J2U	40	6	6	YES				S
8A	TB5-9,10	J6U	42	8	8	YES		3		S
8B	TB5-11,12	J6L	46	18	8	YES		10		S

INPUT FILE POSITION LEGEND: J2L
FILE J
SLOT 2
LOWER

FYA SIGNAL WIRING DETAIL

(wire signal heads as shown)

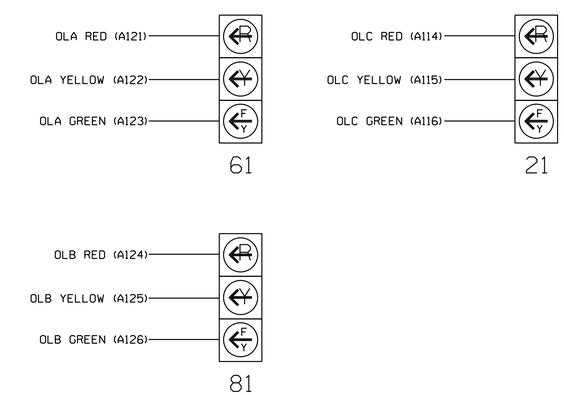

Electrical Detail
Sheet 1 of 3

THIS ELECTRICAL DETAIL IS FOR
THE SIGNAL DESIGN: 05-0319
DESIGNED: Dec 2018
SEALED: 12/19/2018
REVISED: N/A

Prepared in the offices of:
RAMEY KEMP & ASSOCIATES, INC.
Transportation Engineers
5808 Faringdon Place, Suite 100
Raleigh, North Carolina 27609
919-872-5115 Tel, 919-878-5416 Fax,
www.rameykemp.com

ELECTRICAL AND PROGRAMMING DETAILS FOR:

NC DEPARTMENT OF TRANSPORTATION
Transportation Mobility and Safety Division
Signal Management Section
750 N.Greenfield Pkwy,Garner,NC 27529

SR 1118 (Fayetteville St.)
at
E. Umstead St.

Division 5 Durham County Durham

PLAN DATE:	December 2018	REVIEWED BY:	WJ Hamilton
PREPARED BY:	TS Popelka	RKA PROJ. NO.:	17287 (040)

REVISIONS	INIT.	DATE

DOCUMENT NOT CONSIDERED FINAL UNLESS ALL SIGNATURES COMPLETED

SEAL
NORTH CAROLINA PROFESSIONAL SEAL 32396 ENGINEER WILLIAM J. HAMILTON

DocuSigned by: William J. Hamilton A6660D70464846... 12/19/2018
SIGNATURE DATE

SIG. INVENTORY NO. 05-0319

12/19/2018
U-5968_Sig-47_05-0319_ele.dgn
User:tpopelko

DocuSign Envelope ID: A3F8DAFA-3A02-4B3B-A7EA-0DD651296150

PROJECT REFERENCE NO.	SHEET NO.
U-5968	Sig-47.2

ECONOLITE ASC/3-2070 OVERLAP PROGRAMMING DETAIL

(program controller as shown)

1. From Main Menu select [2. CONTROLLER]
2. From CONTROLLER Submenu select [2. VEHICLE OVERLAPS]

OVERLAP A

Select TMG VEH OVLP [A] and 'OTHER/ECONOLITE'

```
TMG VEH OVLP...[A] TYPE:OTHER/ECONOLITE
  PHASES 1 2 3 4 5 6 7 8 9 0 1 2 3 4 5 6
INCLUDED . X . . . . . . . . . . . . . .
PROTECT  . . . . . . . . . . . . . . . .
PED PRTC . . . . . . . . . . . . . . . .
NOT OVLP . . . . . . . . . . . . . . . .
FLSH GRN . 1 . . . . . . . . . . . . . .
LAG X PH . . . . . . . . . . . . . . . .
LAG 2 PH . . . . . . . . . . . . . . . .

LAG GRN 0.0 YEL 0.0 RED 0.0 ADV GRN 0.0
```

Toggle Once

↓

OVERLAP B

Select TMG VEH OVLP [B] and 'OTHER/ECONOLITE'

```
TMG VEH OVLP...[B] TYPE:OTHER/ECONOLITE
  PHASES 1 2 3 4 5 6 7 8 9 0 1 2 3 4 5 6
INCLUDED . . . X . . . . . . . . . . . .
PROTECT  . . . . . . . . . . . . . . . .
PED PRTC . . . . . . . . . . . . . . . .
NOT OVLP . . . . . . . . . . . . . . . .
FLSH GRN . . . 1 . . . . . . . . . . . .
LAG X PH . . . . . . . . . . . . . . . .
LAG 2 PH . . . . . . . . . . . . . . . .

LAG GRN 0.0 YEL 0.0 RED 0.0 ADV GRN 0.0
```

Toggle Once

↓

OVERLAP C

Select TMG VEH OVLP [C] and 'OTHER/ECONOLITE'

```
TMG VEH OVLP...[C] TYPE:OTHER/ECONOLITE
  PHASES 1 2 3 4 5 6 7 8 9 0 1 2 3 4 5 6
INCLUDED . . . . . X . . . . . . . . . .
PROTECT  . . . . . . . . . . . . . . . .
PED PRTC . . . . . . . . . . . . . . . .
NOT OVLP . . . . . . . . . . . . . . . .
FLSH GRN . . . . . 1 . . . . . . . . . .
LAG X PH . . . . . . . . . . . . . . . .
LAG 2 PH . . . . . . . . . . . . . . . .

LAG GRN 0.0 YEL 0.0 RED 0.0 ADV GRN 0.0
```

END PROGRAMMING

FLASHER CIRCUIT MODIFICATION DETAIL

IN ORDER TO INSURE THAT SIGNALS FLASH CONCURRENTLY ON THE SAME APPROACH, MAKE THE FOLLOWING FLASHER CIRCUIT CHANGES:

1. ON REAR OF PDA - REMOVE WIRE FROM TERM. T2-4 AND TERMINATE ON T2-2.
2. ON REAR OF PDA - REMOVE WIRE FROM TERM. T2-5 AND TERMINATE ON T2-3.
3. REMOVE FLASHER UNIT 2.

THE CHANGES LISTED ABOVE TIES ALL PHASES AND OVERLAPS TO FLASHER UNIT 1.

THIS ELECTRICAL DETAIL IS FOR
THE SIGNAL DESIGN: 05-0319
DESIGNED: Dec 2018
SEALED: 12/19/2018
REVISED: N/A

Electrical Detail
Sheet 2 of 3

DOCUMENT NOT CONSIDERED FINAL UNLESS ALL SIGNATURES COMPLETED

Prepared in the offices of:
RAMEY KEMP & ASSOCIATES, INC.
Transportation Engineers
5808 Faringdon Place, Suite 100
Raleigh, North Carolina 27609
919-872-5115 Tel, 919-878-5416 Fax,
www.rameykemp.com

ELECTRICAL AND PROGRAMMING DETAILS FOR:

750 N.Greenfield Pkwy,Garner,NC 27529

SR 1118 (Fayetteville St.)
at
E. Umstead St.

Division 5 Durham County Durham

PLAN DATE:	December 2018	REVIEWED BY:	WJ Hamilton
PREPARED BY:	TS Popelka	RKA PROJ. NO.:	17287 (040)

REVISIONS	INIT.	DATE

SEAL
NORTH CAROLINA PROFESSIONAL SEAL 32396 ENGINEER WILLIAM J. HAMILTON

DocuSigned by: William J. Hamilton A056D704644484 12/19/2018
SIGNATURE DATE
SIG. INVENTORY NO. 05-0319

12/17/2018
R:\Signals\Projects\05-0319_ele2.dgn
User:tspopelka

DocuSign Envelope ID: A3F8DAFA-3A02-4B3B-A7EA-0DD651296150

PROJECT REFERENCE NO.	SHEET NO.
U-5968	Sig-47.3

ECONOLITE ASC/3-2070 EMERGENCY VEHICLE PREEMPT PROGRAMMING DETAIL

(program controller as shown)

1. From Main Menu select [4. PREEMPTOR/TSP]
2. From PREEMPTOR/TSP/SCP Submenu select [1. PREEMPT PLAN 1-10]

Place cursor in [ ] next to Preempt Plan and press 3. Then press the right cursor arrow and toggle the controller to YES. Next cursor down. This will select Emergency Vehicle Preempt #3.

```
PREEMPT PLAN [  3]    ENABLE....YES
 VEH/PED 1 2 3 4 5 6 7 8 9 0 1 2 3 4 5 6
 OVERLAP A B C D E F G H I J K L M N O P
TRKCLR V . . . . . . . . . . . . . . . .
TRKCLR O . . . . . . . . . . . . . . . .
ENA TRL  . . . . . . . . . . . . . . . .
DWEL VEH . X . . . X . . . . . . . . . .
DWEL PED . . . . . . . . . . . . . . . .
DWEL OLPF1 .F1 . . . . . . . . . . . . .
CYC VEH  . . . . . . . . . . . . . . . .
CYC PED  . . . . . . . . . . . . . . . .
CYC OLP  . . . . . . . . . . . . . . . .
EXIT PH  . X . . . X . . . . . . . . . .
EXIT CAL . . . . . . . . . . . . . . . .
SP FUNC  . . . . . . . . . . . . . . . .

ENABLE... YES|PMT OVRIDE..|INTERLOCK. NO
DET LOCK... X|DELAY..    0|INHIBIT...  0
OVERIDE FL. .|DURATION   0|CLR-GRN... NO
TERM OLP.  NO|PC>YEL    NO|TERM PH    NO
PED DARK.. NO|TC RESRV  NO|DWELL FL  OFF
LINK PMT....0|X FLCOLR RED|EXIT OPT. OFF
X TMG PLN...0|RE-SERV..  0|FLT TYPE.HARD
FREE DUR PMT|R1  NO|R2  NO|R3  NO|R4  NO
--TIMING-----WALK|PED CLIMN GR| YEL| RED
ENTRANCE TM.    0|     0|    1|25.5|25.5
-----------MIN GR|EXT GRIMX GR| YEL| RED
TRACK CLEAR     0|     0|    0|25.5|25.5
-----------MIN DL|PMTEXTIMX TM| YEL| RED
DWL/CYC-EXIT    7|   0.0|  120|25.5|25.5
PMT ACTIVE OUT..ON   PMT ACT DWELL...NO
OTHER - PRI PMT.OFF  NON-PRI PMT.....OFF
INH EXT TIME... 0.0  PED PR RETURN...OFF
PRIORITY RETURN.OFF  QUEUE DELAY.... OFF
COND DELAY......OFF
PHASES     1   2   3   4   5   6   7   8
PR RTN%    0   0   0   0   0   0   0   0
PHASES     9  10  11  12  13  14  15  16
PR RTN%    0   0   0   0   0   0   0   0
```

PROGRAM EXTEND TIME ON GPS DETECTOR UNIT FOR 2.0 SEC.

ECONOLITE ASC/3-2070 PREEMPT FILTERING PROGRAMMING DETAIL

(program controller as shown)

1. From Main Menu select [4. PREEMPTOR/TSP]
2. From PREEMPT/TSP/SCP Submenu select [2. ENABLE PREEMPT FILTERING & TSP/SCP]

```
ENABLE PREEMPT FILTERING & TSP/SCP
FILTERED     SOLID          PULSING
INPUT  1 ...BYPASSED.. ...BYPASSED..
       2 ...BYPASSED.. ...BYPASSED..
       3 ..PREEMPT  3. ...BYPASSED..
       4 ...BYPASSED.. ...BYPASSED..
       5 ...BYPASSED.. ...BYPASSED..
       6 ...BYPASSED.. ...BYPASSED..
       7 ...BYPASSED.. ...BYPASSED..
       8 ...BYPASSED.. ...BYPASSED..
       9 ...BYPASSED.. ...BYPASSED..
      10 ...BYPASSED.. ...BYPASSED..
```

THIS ELECTRICAL DETAIL IS FOR
THE SIGNAL DESIGN: 05-0319
DESIGNED: Dec 2018
SEALED: 12/19/2018
REVISED: N/A

Electrical Detail
Sheet 3 of 3

DOCUMENT NOT CONSIDERED FINAL UNLESS ALL SIGNATURES COMPLETED

Prepared in the offices of:
RAMEY KEMP & ASSOCIATES, INC.
Transportation Engineers
5808 Farrington Place, Suite 100
Raleigh, North Carolina 27609
919-872-5115 Tel, 919-878-0416 Fax,
www.rameykemp.com

ELECTRICAL AND PROGRAMMING DETAILS FOR:

SR 1118 (Fayetteville St.)
at
E. Umstead St.

Division 5 Durham County Durham

PLAN DATE:	December 2018	REVIEWED BY:	WJ Hamilton
PREPARED BY:	TS Popelka	RKA PROJ. NO.:	17287 (040)

REVISIONS	INIT.	DATE

SEAL
NORTH CAROLINA PROFESSIONAL SEAL 32396 ENGINEER WILLIAM J. HAMILTON

DocuSigned by: William J. Hamilton 12/19/2018
A056D704648484
SIGNATURE DATE

SIG. INVENTORY NO. 05-0319

12/17/2018
U-5968_sig_05-0319_ele3.dgn
User:tpopelko

DocuSign Envelope ID: DBF03BB9-B0B2-4696-9D4D-F5D5477BFB20

PROJECT REFERENCE NO.	SHEET NO.
U-5968	SIG. 48.0

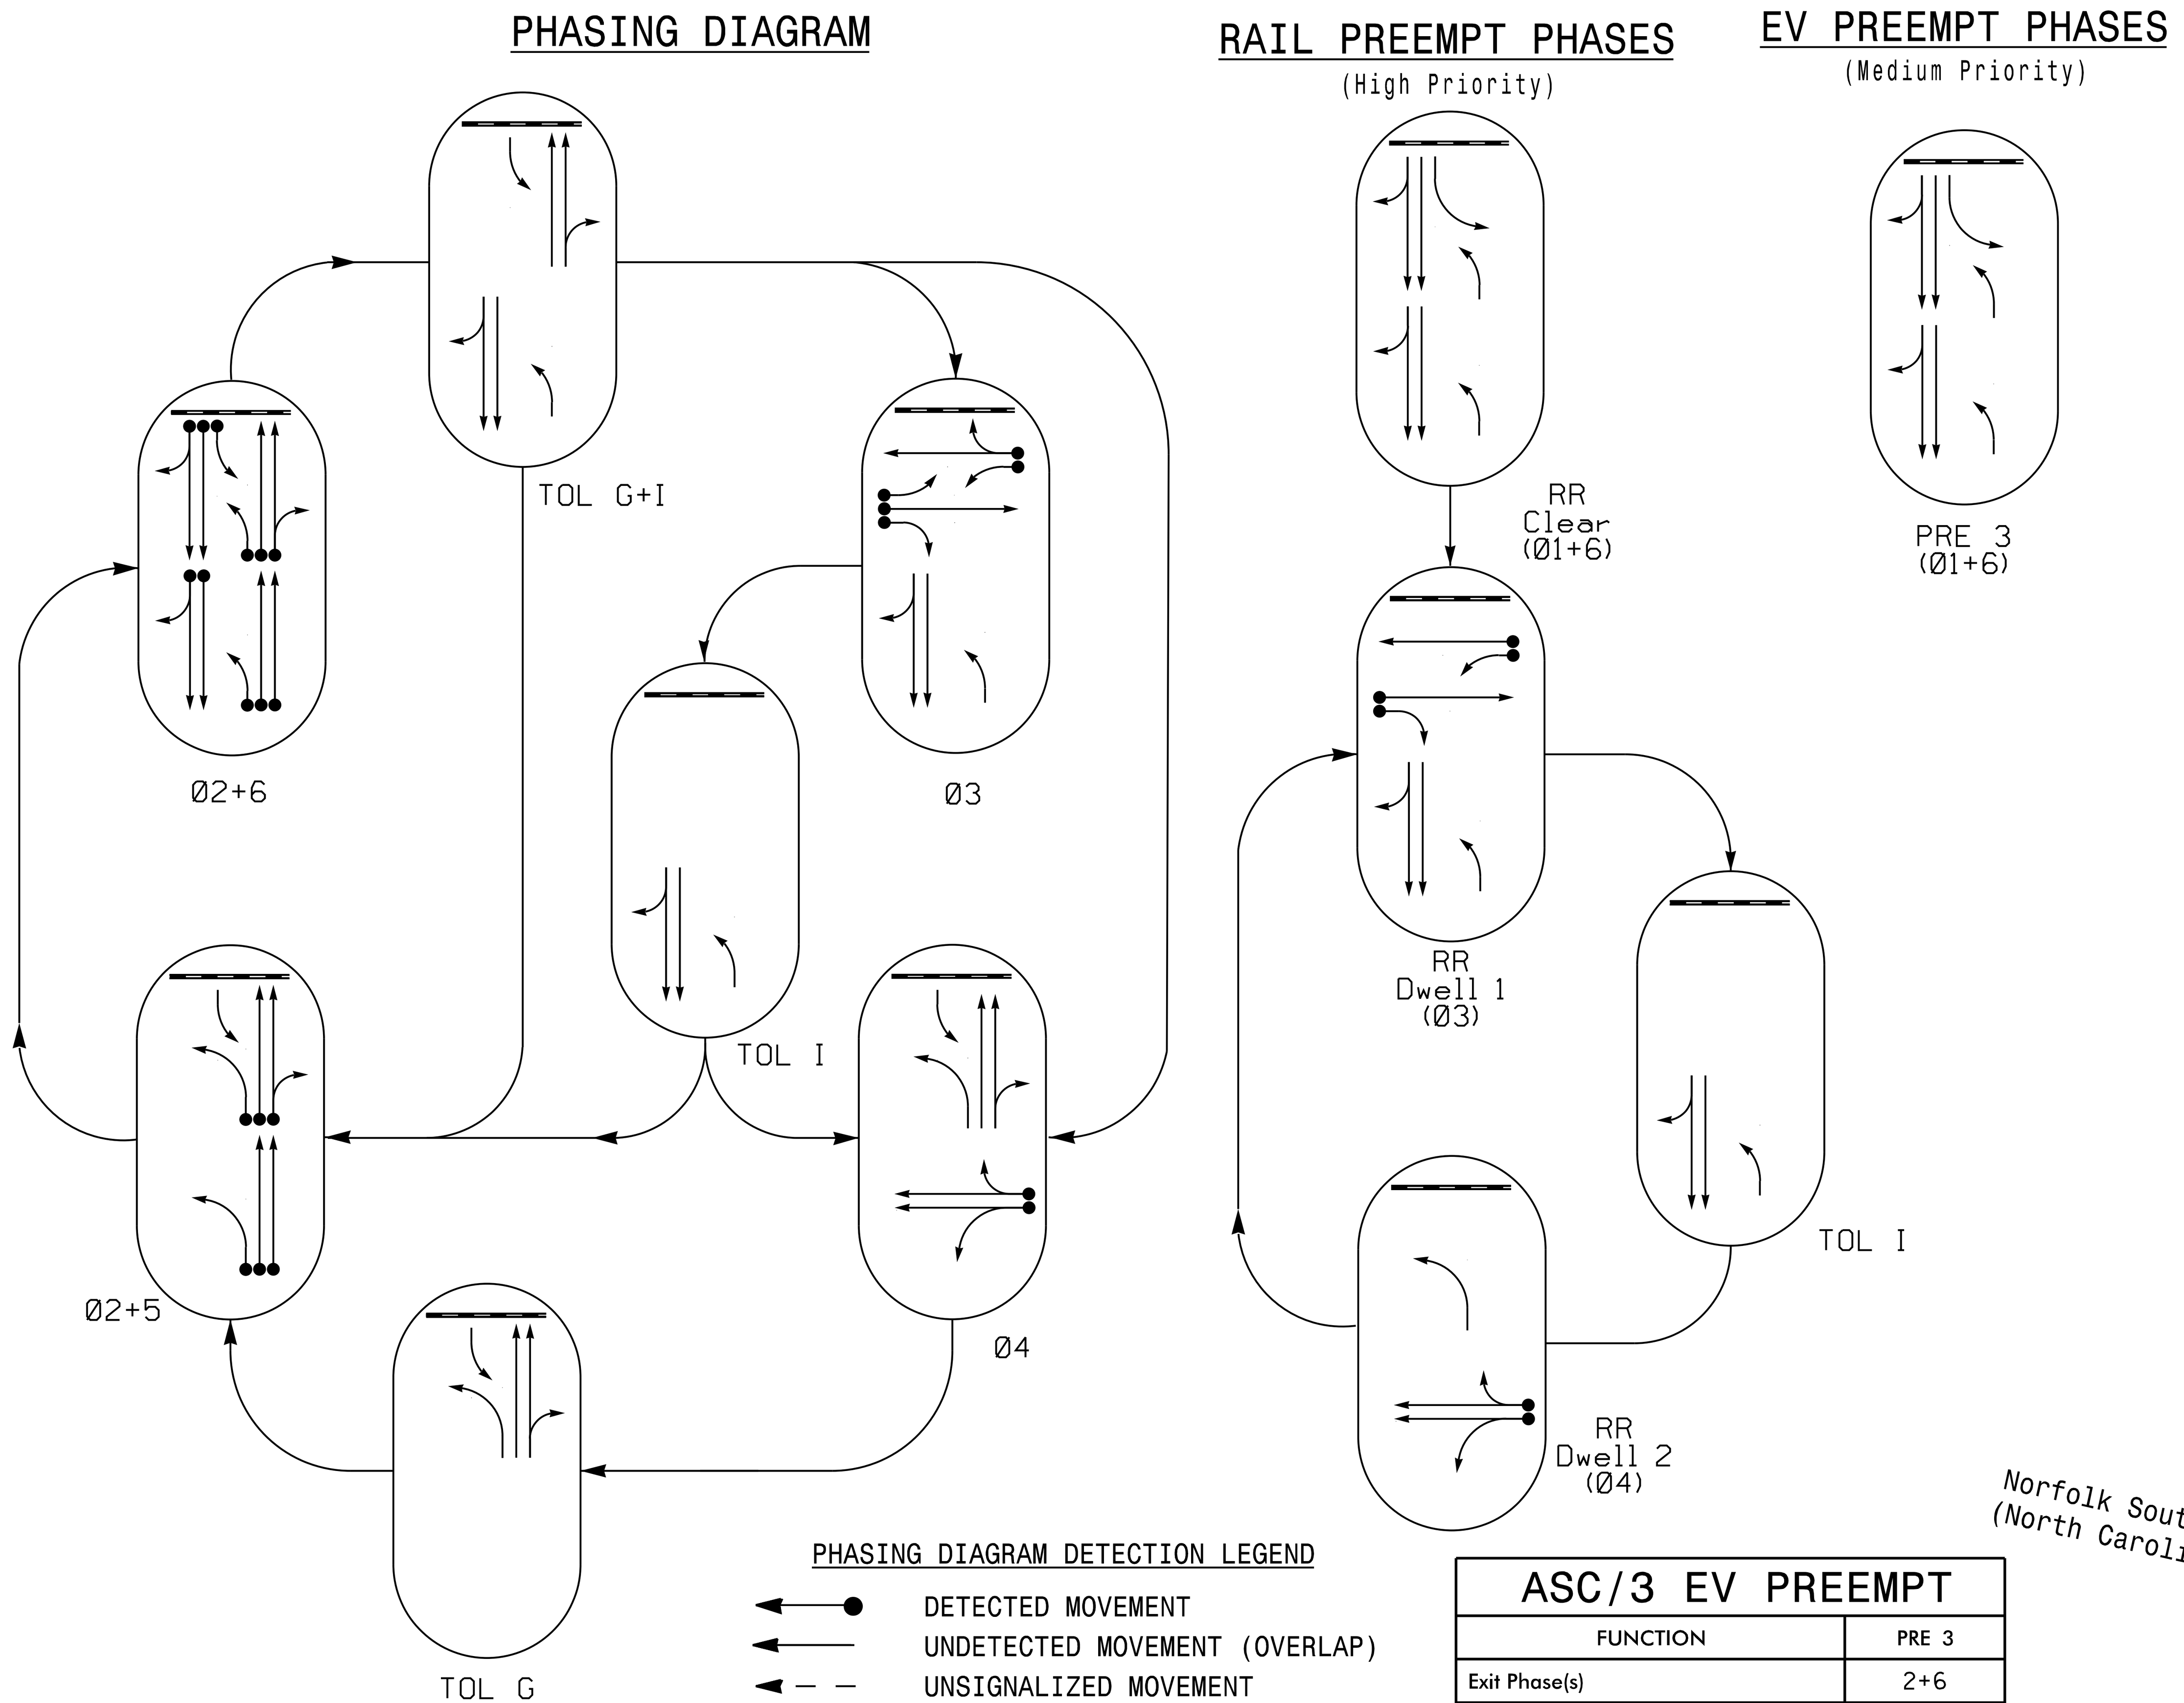

PHASING DIAGRAM DETECTION LEGEND

- DETECTED MOVEMENT
- UNDETECTED MOVEMENT (OVERLAP)
- UNSIGNALIZED MOVEMENT
- PEDESTRIAN MOVEMENT

TABLE OF OPERATION

SIGNAL FACE	Ø2+5	Ø2+6	TOL G+I	Ø3	TOL I	Ø4	TOL G	PRE 3	RR CLR	RR DWELL 1	TOL I	RR DWELL 2	FLASH
11	[flashing yellow arrow ←]	[flashing yellow arrow ←]	[flashing yellow arrow ←]	[red arrow ←]	[red arrow ←]	[flashing yellow arrow ←]	[flashing yellow arrow ←]	[green arrow ←]	[green arrow ←]	[red arrow ←]	[red arrow ←]	[red arrow ←]	[yellow arrow ←]
21,22	[green arrow ↑]	[green arrow ↑]	R	R	R	R	R	R	R	R	R	R	Y
23,24	G	G	G	R	R	G	G	R	R	R	R	R	Y
31	[red arrow ←]	[red arrow ←]	[red arrow ←]	[flashing yellow arrow ←]	[red arrow ←]	[red arrow ←]	[red arrow ←]	[red arrow ←]	[red arrow ←]	[red arrow ←]	[red arrow ←]	[red arrow ←]	[red arrow ←]
32,33,34,35	R	R	R	G	R	R	R	R	R	G	R	R	R
41,42	R	R	R	R	R	G	R	R	R	R	R	G	R
51	[green arrow ←]	[flashing yellow arrow ←]	[flashing yellow arrow ←]	[flashing yellow arrow ←]	[flashing yellow arrow ←]	[red arrow ←]	[red arrow ←]	[flashing yellow arrow ←]	[flashing yellow arrow ←]	[flashing yellow arrow ←]	[flashing yellow arrow ←]	[red arrow ←]	[yellow arrow ←]
52	[green arrow ←]	[flashing yellow arrow ←]	[red arrow ←]	[red arrow ←]	[red arrow ←]	[green arrow ←]	[green arrow ←]	[flashing yellow arrow ←]	[flashing yellow arrow ←]	[red arrow ←]	[red arrow ←]	[green arrow ←]	[yellow arrow ←]
61,62	R	G	R	R	R	R	R	G	G	R	R	R	Y
63,64	R	G	G	G	G	R	R	G	G	G	G	R	Y
SIGN A	OFF	OFF	OFF	OFF	OFF	OFF	OFF	OFF	ON	ON	OFF	ON	#

SEE NOTE 12

ASC/3 DETECTOR INSTALLATION CHART

DETECTOR					PROGRAMMING							
LOOP / ZONE	SIZE (FT)	DISTANCE FROM STOPBAR (FT)	TURNS	NEW LOOP	PHASE	CALLING	EXTEND TIME	DELAY TIME	USE ADDED INITIAL	TYPE	SYSTEM LOOP	NEW CARD
1A	6X45	+5	EXIST	-	1	Yes	-	15	-	S	-	X
					6	Yes	-	-	-	S	-	X
2A#	6X40	0	#	-	2	Yes	-	-	-	S	-	X
2B#	6X40	0	#	-	2	Yes	-	-	-	S	-	X
2C	6X40	0	2-4-2	-	2	Yes	-	-	-	S	-	X
2D	6X40	0	2-4-2	-	2	Yes	-	-	-	S	-	X
3A	6X60	+5	EXIST	-	3	Yes	-	3	-	S	-	X
3B	6X60	+5	EXIST	-	3	Yes	-	-	-	S	-	X
3C	6X60	+5	EXIST	-	3	Yes	-	15	-	S	-	X
3D	6X60	+5	EXIST	-	3	Yes	-	3	-	S	-	X
3E	6X60	+5	EXIST	-	3	Yes	-	10	-	S	-	X
4A	6X60	+5	EXIST	-	4	Yes	-	-	-	S	-	X
4B	6X60	+5	EXIST	-	4	Yes	-	10	-	S	-	X
5A#	6X40	0	#	-	5	Yes	-	15	-	S	-	X
					2	Yes	-	-	-	S	-	X
5B	6X40	0	2-4-2	-	5	Yes	-	15	-	S	-	X
					2	Yes	-	-	-	S	-	X
6A	6X45	+5	EXIST	-	6	Yes	-	-	-	S	-	X
6B	6X45	+5	EXIST	-	6	Yes	-	-	-	S	-	X
6C	6X40	+5	2-4-2	-	6	Yes	-	-	-	S	-	X
6D	6X40	+5	2-4-2	-	6	Yes	-	-	-	S	-	X

Video Detection Zone

4 PHASE
FULLY ACTUATED W/ RAILROAD AND EMERGENCY PREEMPTION (DURHAM SIGNAL SYSTEM)

NOTES

1. Refer to "Roadway Standard Drawings NCDOT" dated January 2018 and "Standard Specifications for Roads and Structures" dated January 2018.
2. This location contains railroad preemption phasing. Do not program signal for late night flashing operation.
3. Phase 5 may be lagged.
4. The order of phase 3 and phase 4 may be reversed.
5. Reposition existing signal heads numbered 24, 32, 33, and 62.
6. Set all detector units to presence mode.
7. In the event of loop replacement, refer to the current ITS and Signal Design Manual and submit a Plan of Record to the Signal Design Section.
8 Locate new cabinet so as not to obstruct sight distance of vehicles turning right on red.
9. Remove existing "Left Turn Yield on Green" ball signs (R10-12).
10. Remove existing "Oncoming Traffic may have Extended Green" sign (W25-2).
11. Pavement markings are existing.
12. Ensure flashing operation does not alter operation of blankout signs.
13. Program parent phases for Overlap "P" for all phases used in normal operation.
14. Maximum times shown in timing chart are for free-run operation only. Coordinated signal system timing values shall supersede these values.
15. Loop data based on previous plan and/or field observations.
16. Install new cabinet on the existing cabinet foundation.
17. Reconnect lead-in cable to separate loops 2A & 2B, 2C & 2D, 2E & 2F, 6A & 6B, 6C & 6D, and 6E & 6F, as shown.
18. Existing signal heads 41, 42, 43, 44, 81, and 82 have been relabeled to 32, 33, 34, 35, 41, and 42, respectively.
19. Install GPS emergency preemption system per manufacturer's instructions to achieve preemption needed, as shown in phasing diagram.
20. Remove existing optical detection equipment.
21. A video detection system is in use for loop locations 2A, 2B and 5A only.
22. Railroad preemption shall have priority over emergency vehicle preemption.

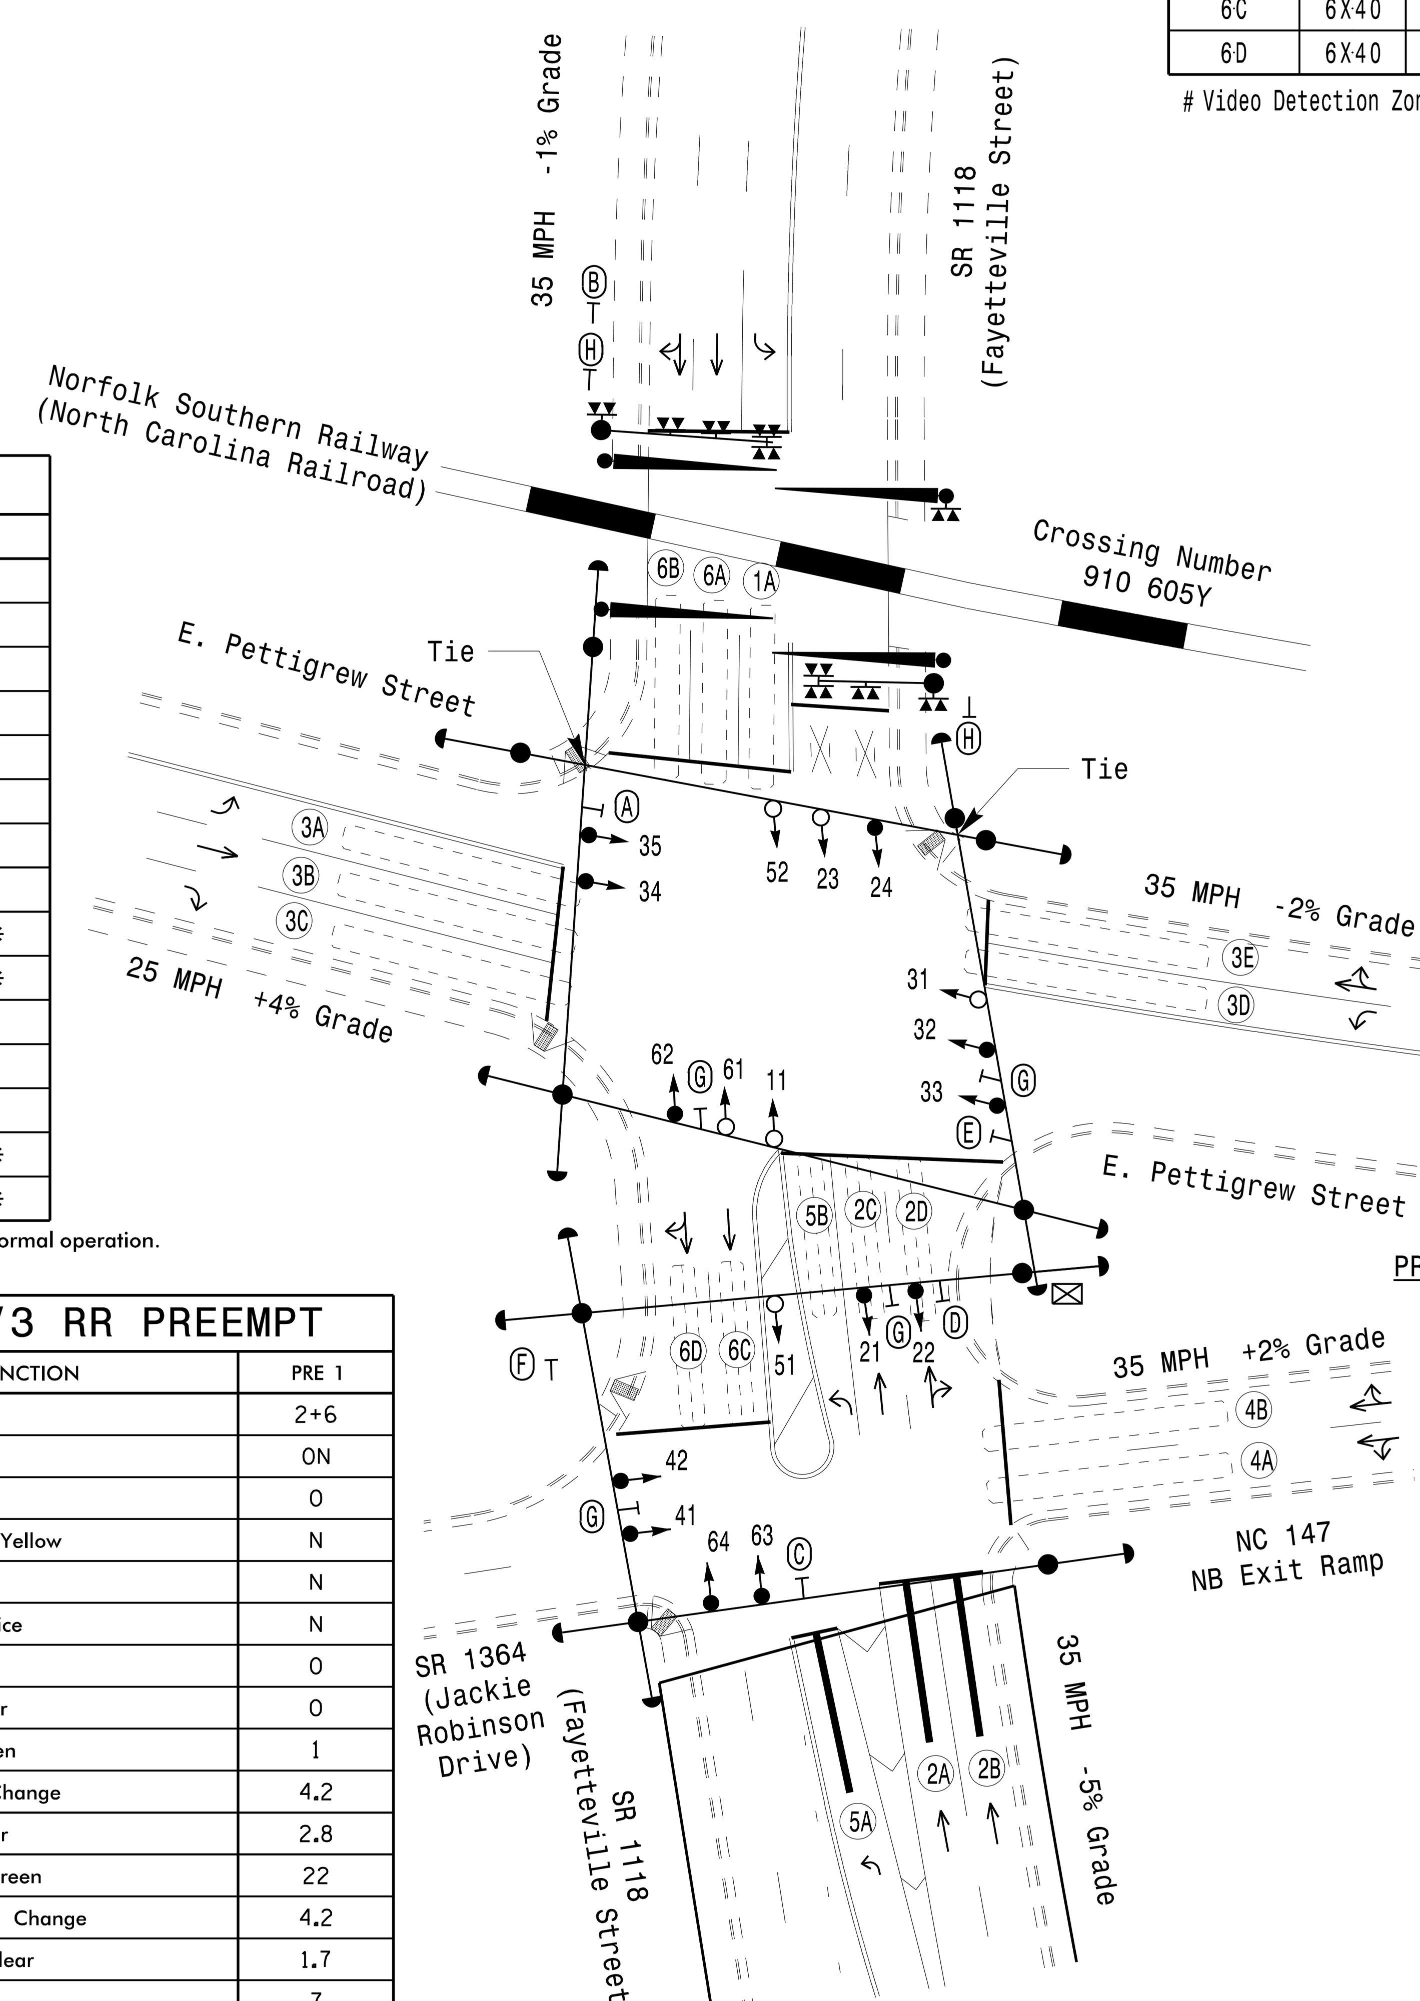

SIGNAL FACE I.D.

All Heads L.E.D.

Denotes Louvered Signal Head

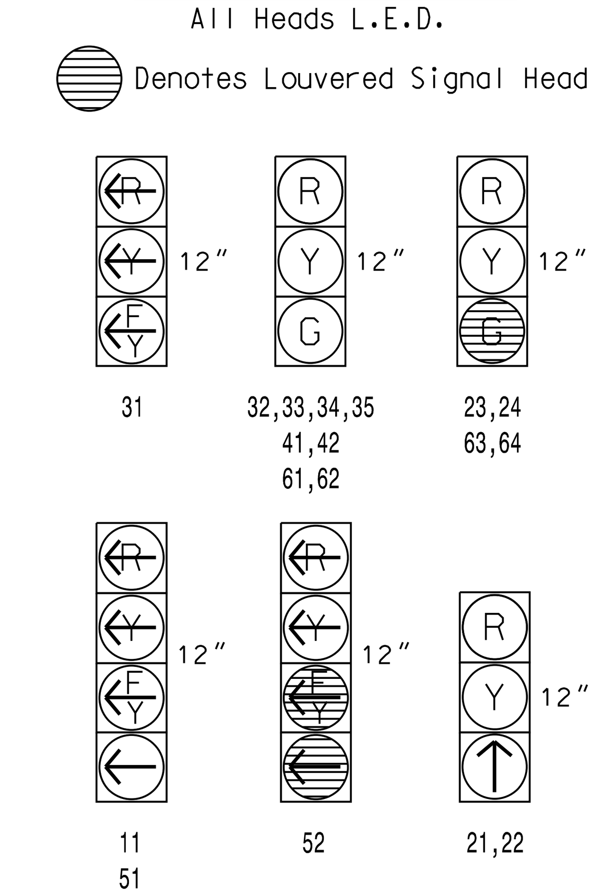

ASC/3 EV PREEMPT

FUNCTION	PRE 3
Exit Phase(s)	2+6
Preempt Override	OFF
Delay Time	0
Ped Clear Through Yellow	N
Terminate Phases	N
Entrance Walk	0
Entrance Ped Clear	0
Entrance Min Green	1
Entrance Yellow Change	25.5*
Entrance Red Clear	25.5*
Minimum Dwell Time	7
Preempt Input Extension Time **	2.0
Preempt Max Time	120
Exit Yellow Change	25.5*
Exit Red Clear	25.5*

* Time defaults to time used for phase during normal operation.
** Program timing on GPS detector unit.

ASC/3 TIMING CHART

FEATURE	PHASE 1(PRE)	2	3	4	5	6	TOL G	OLH	TOL I
Min Green *	7	10	7	7	7	10	2.1	7	3.3
Walk *	0	0	0	0	0	0			
Ped Clear	0	0	0	0	0	0			
Veh. Extension *	2.0	1.0	1.0	1.0	2.0	1.0			
Max 1 *	20	45	30	30	20	45			
Yellow	3.0	4.2	4.0	3.7	3.1	4.2	4.2	3.1	4.2
Red Clear	2.6	1.0	2.8	1.7	1.8	1.7	1.7	2.8	1.0
Actuations B4 Add *	-	-	-	-	-	-			
Seconds /Actuation *	-	-	-	-	-	-			
Max Initial *	-	-	-	-	-	-			
Time Before Reduction *	-	-	-	-	-	-			
Time To Reduce *	-	-	-	-	-	-			
Minimum Gap	-	-	-	-	-	-			
Locking Detector	-	-	-	-	-	-			
Recall Position	-	VEH. RECALL	-	-	-	VEH. RECALL			
Dual Entry	-	-	-	-	-	-			
Simultaneous Gap	X	X	X	X	X	X			

* These values may be field adjusted. Do not adjust Min Green and Extension times for phases 2 and 6 lower than what is shown. Min Green for all other phases should not be lower than 4 seconds.

ASC/3 RR PREEMPT

FUNCTION	PRE 1
Exit Phase(s)	2+6
Preempt Override	ON
Delay Time	0
Ped Clear Trough Yellow	N
Terminate Phases	N
Track Clear Reservice	N
Entrance Walk	0
Entrance Ped Clear	0
Entrance Min Green	1
Entrance Yellow Change	4.2
Entrance Red Clear	2.8
Track Clear Min Green	22
Track Clear Yellow Change	4.2
Track Clear Red Clear	1.7
Min Dwell Time	7
Exit Yellow Change	25.5*
Exit Red Clear	25.5*

* Time defaults to time used for phase during normal operation.

THIS SIGNAL WAS DESIGNED FOR ADVANCE PREEMPTION

SIGNS

PROPOSED		EXISTING
(A)	"NO RIGHT TURN - TRAIN" LED Blankout Sign	(A)
(B)	"DO NOT STOP ON TRACKS" Sign (R8-8)	(B)
(C)	No Left Turn Sign (R3-2)	(C)
(D)	No Right Turn Sign (R3-1)	(D)
(E)	Right Arrow "ONLY" Sign (R3-5R)	(E)
(F)	"NO TURN ON RED" Sign (R10-11)	(F)
(G)	Street Sign (D3-1)	(G)
(H)	"STOP HERE WHEN FLASHING" Sign (R8-10)	(H)

LEGEND

PROPOSED		EXISTING
	Traffic Signal Head	
	Modified Signal Head	N/A
	Sign	
	Pedestrian Signal Head With Push Button & Sign	
	Signal Pole with Guy	
	Signal Pole with Sidewalk Guy	
	Inductive Loop Detector	
	Controller & Cabinet	
	Junction Box	
	2-in Underground Conduit	
N/A	Right of Way	
	Directional Arrow	
N/A	Curb Ramp	
	Video Detection Area	
N/A	Railroad Cantilever	
N/A	Railroad Gate and Flasher	
N/A	Railroad Tracks	

DOCUMENT NOT CONSIDERED FINAL UNLESS ALL SIGNATURES COMPLETED

Signal Upgrade

Prepared For: Transportation Mobility and Safety Division, Signal Design Section, 750 N.Greenfield Pkwy, Garner, NC 27529

PLANS PREPARED IN THE OFFICE OF:
Kimley»Horn
NC License #F-0102
421 Fayetteville Street, Suite 600
Raleigh, NC 27601
(919) 677-2000

SCALE 0 40 — 1"=40'

SR 1118 (Fayetteville Street) at E. Pettigrew Street and NC 147 NB Exit Ramp/ SR 1364 (Jackie Robinson Drive)

Division 5	Durham County	Durham
PLAN DATE: May 2018	REVIEWED BY: SL Phillips	
PREPARED BY: DA Waller	REVIEWED BY: KP Baumann	

REVISIONS | INIT. | DATE

SEAL — NORTH CAROLINA PROFESSIONAL ENGINEER SEAL 032607 STACE L. PHILLIPS

DocuSigned by: 0C67A56E080B437 — 12/19/2018
SIGNATURE — DATE
SIG. INVENTORY NO. 05-0321

12/19/2018
K:\RAL_TPTO_ITS\011036410 - Durham Signal System\Signals\S4 - Signal Design\GROUP 6\U-5968_050321-2018.dgn
derrick.waller

DocuSign Envelope ID: DBF03BB9-B0B2-4696-9D4D-F5D5477BFB20

PROJECT REFERENCE NO.	SHEET NO.
U-5968	SIG. 48.1

EDI MODEL 2018ECLip-NC CONFLICT MONITOR PROGRAMMING DETAIL

(remove jumpers and set switches as shown)

REMOVE DIODE JUMPERS 1-6, 1-8, 1-9, 1-11, 1-12, 2-4, 2-5, 2-6, 2-7, 2-8, 2-9, 2-11, 2-12, 4-5, 4-6, 4-7, 4-8, 4-9, 4-11, 4-12, 4-18, 5-7, 5-9, 5-11, 5-12, 6-8, 6-9, 6-11, 6-12, 7-9, 7-11, 7-12, 7-18, 8-9, 8-10, 8-11, 8-12, 8-17, 9-11, 9-12, 9-18, 10-11, 10-17, 11-12, 11-17, and 12-18.

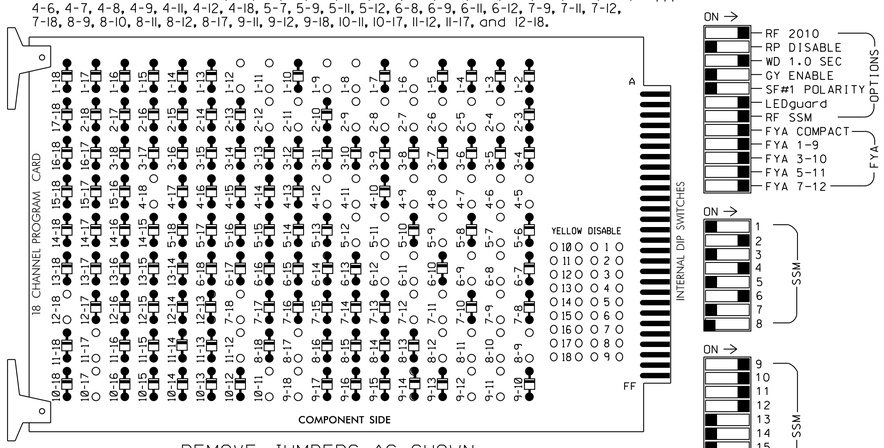

■ = DENOTES POSITION OF SWITCH

NOTES:

1. Card is provided with all diode jumpers in place. Removal of any jumper allows its channels to run concurrently.
2. Ensure jumpers SEL2-SEL5 and SEL9 are present on the monitor board.
3. Ensure that Red Enable is active at all times during normal operation.
4. Integrate monitor with Ethernet network in cabinet.

NOTES

1. To prevent "flash-conflict" problems, insert red flash program blocks for all unused vehicle load switches in the output file. The installer shall verify that signal heads flash in accordance with the Signal Plans.
2. Program controller to start up in phase 2 Green and 6 Green.
3. The cabinet and controller are part of the Durham Signal System.
4. Install GPS preemption system. Perform installation according to manufacturer's directions and NCDOT engineer - approved mounting location to accomplish the preemption schemes shown on the Signal Design Plans.

EQUIPMENT INFORMATION

CONTROLLER.....2070LX
CABINET.....332 W/AUX
SOFTWARE.....ECONOLITE ASC/3-2070
CABINET MOUNT.....BASE
OUTPUT FILE POSITIONS...18 WITH AUX. OUTPUT FILE
LOAD SWITCHES USED.....S1,S2,S5,S7,S8,S10,S11,AUX S1, AUX S2,AUX S3,AUX S4,AUX S5,AUX S6
PHASES USED.....1#,2,3,4,5,6
OVERLAP "A".....*
OVERLAP "B".....*
OVERLAP "C".....*
OVERLAP "D".....*
OVERLAP "E".....*
OVERLAP "F".....*
OVERLAP "G".....*
OVERLAP "H".....*
OVERLAP "I".....*
OVERLAP "P".....*

* See overlap programming detail on sheet 2
# Phase 1 used during preempt only

SIGNAL HEAD HOOK-UP CHART

LOAD SWITCH NO.	S1	S2	S3	S4	S5	S6	S7	S8	S9	S10	S11	S12	AUX S1	AUX S2	AUX S3	AUX S4	AUX S5	AUX S6
CMU CHANNEL NO.	1	2	13	3	4	14	5	6	15	7	8	16	9	10	17	11	12	18
PHASE	1	2	2PED	3	OLG	4PED	5	6	6 PED	OLH	OLI	8 PED	OLA	OLB	OLE	OLC	OLD	OLF
SIGNAL HEAD NO.	11★	21,22	NU	NC	23,24	NU	51★	61,62	NU	52★	63,64	NU	11★	31★	32,33 34,35	51★	52★	41,42
RED		128			101			134			107				A111			A104
YELLOW	*	129			102		*	135		*	108				A112			A105
GREEN					103			136			109				A113			A106
RED ARROW													A121	A124		A114	A101	
YELLOW ARROW													A122	A125		A115	A102	
FLASHING YELLOW ARROW													A123	A126		A116	A103	
GREEN ARROW	127	130					133			124								

NU = Not Used

* Denotes install load resistor. See load resistor installation detail this sheet.

★ See pictorial of head wiring in detail this sheet.

FYA SIGNAL WIRING DETAIL

(wire signal heads as shown)

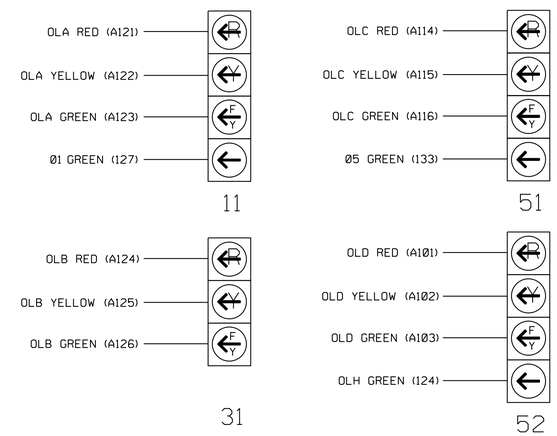

INPUT FILE POSITION LAYOUT

(front view)

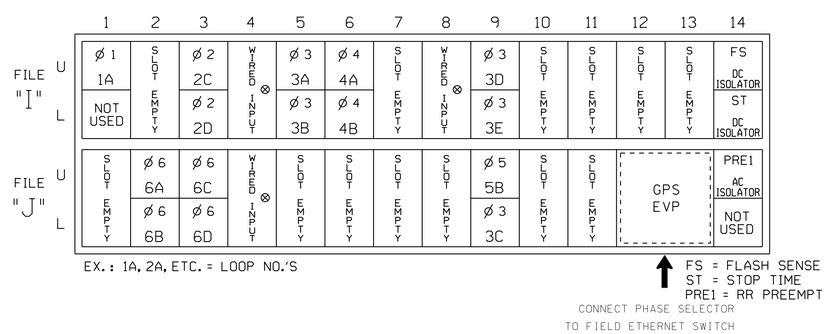

⊗ Wired Input - Do not populate slot with detector card

INPUT FILE CONNECTION & PROGRAMMING CHART

LOOP NO.	LOOP TERMINAL	INPUT FILE POS.	PIN NO.	DETECTOR NO.	NEMA PHASE	CALL	EXTEND TIME	DELAY TIME	ADDED INITIAL	DETECTOR TYPE
1A [1]	TB2-1,2	I1U	56	1	1	YES		15		S
	-	J4U	48	26	6	YES				S
2C	TB2-9,10	I3U	63	32	2	YES				S
2D	TB2-11,12	I3L	76	42	2	YES				S
3A	TB4-5,6	I5U	58	3	3	YES		3		S
3B	TB4-7,8	I5L	58	3	3	YES				S
3C	TB7-11,12	J9L	61	17	3	YES		15		S
3D	TB6-9,10	I9U	60	11	3	YES		3		S
3E	TB6-11,12	I9L	62	13	3	YES		10		S
4A	TB4-9,10	I6U	41	4	4	YES				S
4B	TB4-11,12	I6L	45	14	4	YES		10		S
5B [2]	TB7-9,10	J9U	59	15	5	YES		15		S
	-	I8U	49	24	2	YES				S
6A	TB3-5,6	J2U	40	6	6	YES				S
6B	TB3-7,8	J2L	44	16	6	YES				S
6C	TB3-9,10	J3U	64	36	6	YES				S
6D	TB3-11,12	J3L	77	46	6	YES				S

[1] Add jumper from I1-W to J4-W, on rear of input file.
[2] Add jumper from J9-W to I8-W, on rear of input file.

INPUT FILE POSITION LEGEND: J2L
FILE J
SLOT 2
LOWER

LOAD RESISTOR INSTALLATION DETAIL

(install resistors as shown)

ACCEPTABLE VALUES

VALUE (ohms)	WATTAGE
1.5K - 1.9K	25W (min)
2.0K - 3.0K	10W (min)

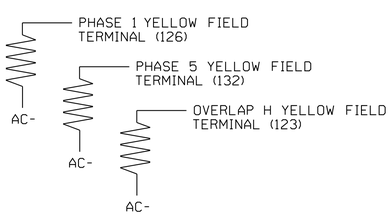

SPECIAL DETECTOR NOTE

Install video detection system for vehicle detection. Perform installation according to manufacture's directions and NCDOT engineer- approved mounting locations to accomplish the detection schemes shown on the Signal Design Plans.

THIS ELECTRICAL DETAIL IS FOR
THE SIGNAL DESIGN: 05-0321
DESIGNED: MAY 2018
SEALED: 12/19/2018
REVISED: N/A

Electrical Detail - Sheet 1 of 5

DOCUMENT NOT CONSIDERED FINAL UNLESS ALL SIGNATURES COMPLETED

ELECTRICAL AND PROGRAMMING DETAILS FOR:

Prepared For:
Traffic Engineering Branch of North Carolina Department of Transportation
Mobility and Safety Division
Signals Management Section
750 N.Greenfield Pkwy,Garner,NC 27529

SR 1118 (Fayetteville Street) at E. Pettigrew Street and NC 147 NB Exit Ramp/ SR 1364 (Jackie Robinson Drive)
Division 5 Durham County Durham

PLAN DATE:	May 2018	REVIEWED BY:	SL Phillips
PREPARED BY:	DA Waller	REVIEWED BY:	KP Baumann

REVISIONS	INIT.	DATE

SEAL
NORTH CAROLINA PROFESSIONAL SEAL 032607 ENGINEER STACIE L. PHILLIPS

DocuSigned by: 12/19/2018
DC87A58ED9D8437
SIGNATURE DATE

SIG. INVENTORY NO. 05-0321

PLANS PREPARED IN THE OFFICE OF:
Kimley»Horn
NC License #F-0102
421 Fayetteville Street, Suite 600
Raleigh, NC 27601
(919) 677-2000

12/19/2018
K:\48U_TPTDM_ITS\011036410 - Durham Signal System\Signals\S4 - Signal Design\GROUP 6\U-5968_050321-2018e1.dgn
derrick.waller

DocuSign Envelope ID: DBF03BB9-B0B2-4696-9D4D-F5D5477BFB20

PROJECT REFERENCE NO.	SHEET NO.
U-5968	SIG. 48.2

ECONOLITE ASC/3-2070 OVERLAP PROGRAMMING DETAIL

(program controller as shown)

1. From Main Menu select [2. CONTROLLER]
2. From CONTROLLER Submenu select [2. VEHICLE OVERLAPS]

Toggle to 'Overlap G'

OVERLAP G

Select TMG VEH OVLP [G] and 'NORMAL'

```
TMG VEH OVLP...[G] TYPE: .......NORMAL
  PHASES 1 2 3 4 5 6 7 8 9 0 1 2 3 4 5 6
INCLUDED . X . X . . . . . . . . . . . .

LAG GRN 2.1 YEL 4.2 RED 1.7
```

Toggle Once

OVERLAP H

Select TMG VEH OVLP [H] and 'OTHER/ECONOLITE'

```
TMG VEH OVLP...[H] TYPE:OTHER/ECONOLITE
  PHASES 1 2 3 4 5 6 7 8 9 0 1 2 3 4 5 6
INCLUDED . . . X X . . . . . . . . . . .
PROTECT  . . . . . . . . . . . . . . . .
PED PRTC . . . . . . . . . . . . . . . .
NOT OVLP . . . . . . . . . . . . . . . .
FLSH GRN . . . . . . . . . . . . . . . .
LAG X PH . . . X . . . . . . . . . . . .
LAG 2 PH . . . . . . . . . . . . . . . .

LAG GRN 2.1 YEL 3.1 RED 2.8 ADV GRN 0.0
```

Toggle Once

OVERLAP I

Select TMG VEH OVLP [I] and 'NORMAL'

```
TMG VEH OVLP...[I] TYPE: .......NORMAL
  PHASES 1 2 3 4 5 6 7 8 9 0 1 2 3 4 5 6
INCLUDED . . X . . X . . . . . . . . . .

LAG GRN 3.3 YEL 4.2 RED 1.0
```

Toggle to 'Overlap P'

OVERLAP P

Select TMG VEH OVLP [P] and 'NORMAL'

```
TMG VEH OVLP...[P] TYPE: .......NORMAL
  PHASES 1 2 3 4 5 6 7 8 9 0 1 2 3 4 5 6
INCLUDED . X X X X . . . . . . . . . . .

LAG GRN 0.0 YEL 0.0 RED 0.0
```

Toggle Once

OVERLAP A

Select TMG VEH OVLP [A] and 'OTHER/ECONOLITE'

```
TMG VEH OVLP...[A] TYPE:OTHER/ECONOLITE
  PHASES 1 2 3 4 5 6 7 8 9 0 1 2 3 4 5 6
INCLUDED X X . X . . . . . . . . . . . .
PROTECT  . . . . . . . . . . . . . . . .
PED PRTC . . . . . . . . . . . . . . . .
NOT OVLP . . . . . . . . . . . . . . . .
FLSH GRN . 1 . 1 . . . . . . . . . . . .
LAG X PH . X . X . . . . . . . . . . . .
LAG 2 PH . . . . . . . . . . . . . . . .

LAG GRN 2.1 YEL 4.2 RED 1.7 ADV GRN 0.0
```

Toggle Once

OVERLAP B

Select TMG VEH OVLP [B] and 'OTHER/ECONOLITE'

```
TMG VEH OVLP...[B] TYPE:OTHER/ECONOLITE
  PHASES 1 2 3 4 5 6 7 8 9 0 1 2 3 4 5 6
INCLUDED . . X . . . . . . . . . . . . .
PROTECT  . . . . . . . . . . . . . . . .
PED PRTC . . . . . . . . . . . . . . . .
NOT OVLP . . . . . . . . . . . . . . . .
FLSH GRN . . 1 . . . . . . . . . . . . .
LAG X PH . . . . . . . . . . . . . . . .
LAG 2 PH . . . . . . . . . . . . . . . .

LAG GRN 0.0 YEL 0.0 RED 0.0 ADV GRN 0.0
```

Toggle Once

OVERLAP C

Select TMG VEH OVLP [C] and 'OTHER/ECONOLITE'

```
TMG VEH OVLP...[C] TYPE:OTHER/ECONOLITE
  PHASES 1 2 3 4 5 6 7 8 9 0 1 2 3 4 5 6
INCLUDED . . X . X X . . . . . . . . . .
PROTECT  . . . . . . . . . . . . . . . .
PED PRTC . . . . . . . . . . . . . . . .
NOT OVLP . . . . . . . . . . . . . . . .
FLSH GRN . . 1 . . 1 . . . . . . . . . .
LAG X PH . . X . . X . . . . . . . . . .
LAG 2 PH . . . . . . . . . . . . . . . .

LAG GRN 3.3 YEL 4.2 RED 1.0 ADV GRN 0.0
```

Toggle Once

OVERLAP D

Select TMG VEH OVLP [D] and 'PPLT FYA'

```
TMG VEH OVLP...[D] TYPE: .....PPLT FYA

PROTECTED LEFT TURN....   OVERLAP  H
OPPOSING THROUGH.......   PHASE    6

FLASHING ARROW OUTPUT.....CH12 ISOLATE

DELAY START OF: FYA..0.0 CLEARANCE..0.0
ACTION PLAN SF BIT DISABLE........... 0
```

Toggle Once

OVERLAP E

Select TMG VEH OVLP [E] and 'NORMAL'

```
TMG VEH OVLP...[E] TYPE: .......NORMAL
  PHASES 1 2 3 4 5 6 7 8 9 0 1 2 3 4 5 6
INCLUDED . . X . . . . . . . . . . . . .

LAG GRN 0.0 YEL 0.0 RED 0.0
```

Toggle Once

OVERLAP F

Select TMG VEH OVLP [F] and 'NORMAL'

```
TMG VEH OVLP...[F] TYPE: .......NORMAL
  PHASES 1 2 3 4 5 6 7 8 9 0 1 2 3 4 5 6
INCLUDED . . . X . . . . . . . . . . . .

LAG GRN 0.0 YEL 0.0 RED 0.0
```

END PROGRAMMING

FLASHER CIRCUIT MODIFICATION DETAIL

IN ORDER TO ENSURE THAT SIGNALS FLASH CONCURRENTLY ON THE SAME APPROACH, MAKE THE FOLLOWING FLASHER CIRCUIT CHANGES:

1. ON REAR OF PDA - REMOVE WIRE FROM TERM. T2-4 AND TERMINATE ON T2-2.
2. ON REAR OF PDA - REMOVE WIRE FROM TERM. T2-5 AND TERMINATE ON T2-3.
3. REMOVE FLASHER UNIT 2.

THE CHANGES LISTED ABOVE TIES ALL PHASES AND OVERLAPS TO FLASHER UNIT 1.

ECONOLITE ASC/3-2070 PREEMPT FILTERING PROGRAMMING DETAIL

(program controller as shown)

1. From Main Menu select [4. PREEMPTOR/TSP]
2. From PREEMPT/TSP/SCP Submenu select [2. ENABLE PREEMPT FILTERING & TSP/SCP]

```
ENABLE PREEMPT FILTERING & TSP/SCP
FILTERED     SOLID          PULSING
INPUT  1 ...BYPASSED.. ...BYPASSED..
       2 ...BYPASSED.. ...BYPASSED..
       3 ..PREEMPT  3. ...BYPASSED..
       4 ..PREEMPT  4. ...BYPASSED..
       5 ..PREEMPT  5. ...BYPASSED..
       6 ..PREEMPT  6. ...BYPASSED..
       7 ...BYPASSED.. ...BYPASSED..
       8 ...BYPASSED.. ...BYPASSED..
       9 ...BYPASSED.. ...BYPASSED..
      10 ...BYPASSED.. ...BYPASSED..
```

THIS ELECTRICAL DETAIL IS FOR
THE SIGNAL DESIGN: 05-0321
DESIGNED: MAY 2018
SEALED: 12/19/2018
REVISED: N/A

Electrical Detail - Sheet 2 of 5

DOCUMENT NOT CONSIDERED FINAL UNLESS ALL SIGNATURES COMPLETED

ELECTRICAL AND PROGRAMMING DETAILS FOR:

Prepared For:
SL Transportation Mobility and Safety Division
Traffic Engineering & Safety Systems Branch
Signals Management Section
STATE OF NORTH CAROLINA DEPARTMENT OF TRANSPORTATION
750 N.Greenfield Pkwy,Garner,NC 27529

SR 1118 (Fayetteville Street) at E. Pettigrew Street and NC 147 NB Exit Ramp/ SR 1364 (Jackie Robinson Drive)

Division 5 Durham County Durham

PLAN DATE: May 2018		REVIEWED BY:	SL Phillips
PREPARED BY: DA Waller		REVIEWED BY:	KP Baumann

REVISIONS	INIT.	DATE

SEAL

NORTH CAROLINA PROFESSIONAL SEAL 032607 ENGINEER STACIE L. PHILLIPS

DocuSigned by: 12/19/2018
SIGNATURE DATE

SIG. INVENTORY NO. 05-0321

PLANS PREPARED IN THE OFFICE OF:
Kimley»Horn
NC License #F-0102
421 Fayetteville Street, Suite 600
Raleigh, NC 27601
(919) 677-2000

12/19/2018
K:\RAL_TPTM_ITS\011036410 - Durham Signal System\Signals\54 - Signal Design\GROUP E\U-5968_05032I-2018a2.dgn
derrick.waller

DocuSign Envelope ID: DBF03BB9-B0B2-4696-9D4D-F5D5477BFB20

PROJECT REFERENCE NO.	SHEET NO.
U-5968	SIG. 48.3

ECONOLITE ASC/3-2070 EMERGENCY VEHICLE PREEMPT PROGRAMMING DETAIL

(program controller as shown)

1. From Main Menu select [4. PREEMPTOR/TSP]
2. From PREEMPTOR/TSP/SCP Submenu select [1. PREEMPT PLAN 1-10]

Place cursor in [ ] next to Preempt Plan and press 3. Then press the right cursor arrow and toggle the controller to YES. Next cursor down. This will select Emergency Vehicle Preempt #3.

```
PREEMPT PLAN [  3]    ENABLE....YES
 VEH/PED 1 2 3 4 5 6 7 8 9 0 1 2 3 4 5 6
 OVERLAP A B C D E F G H I J K L M N O P
TRKCLR V . . . . . . . . . . . . . . . .
TRKCLR O . . . . . . . . . . . . . . . .
ENA TRL  . . . . . . . . . . . . . . . .
DWEL VEH X . . . . X . . . . . . . . . .
DWEL PED . . . . . . . . . . . . . . . .
DWEL OLP F1.F1F1 . . . . X . . . . . . .
CYC VEH  . . . . . . . . . . . . . . . .
CYC PED  . . . . . . . . . . . . . . . .
CYC OLP  . . . . . . . . . . . . . . . .
EXIT PH  . X . . . X . . . . . . . . . .
EXIT CAL . . . . . . . . . . . . . . . .
SP FUNC  . . . . . . . . . . . . . . . .

ENABLE... YESIPMT OVRIDE..IINTERLOCK. NO
DET LOCK... XIDELAY..    OIINHIBIT...  O
OVERIDE FL. .IDURATION   OICLR-GRN... NO
TERM OLP.  NOIPC>YEL    NOITERM PH    NO
PED DARK.. NOITC RESRV  NOIDWELL FL  OFF
LINK PMT....OIX FLCOLR REDIEXIT OPT. OFF
X TMG PLN...OIRE-SERV..  OIFLT TYPE.HARD
FREE DUR PMTIR1  NOIR2  NOIR3  NOIR4  NO
--TIMING-----WALKIPED CLIMN GRI YELI RED
ENTRANCE TM.    OI     OI    1I25.5I25.5
-----------MIN GRIEXT GRIMX GRI YELI RED
TRACK CLEAR     OI     OI    OI25.5I25.5
-----------MIN DLIPMTEXTIMX TMI YELI RED
DWL/CYC-EXIT    7I   0.0I  12OI25.5I25.5
PMT ACTIVE OUT..ON   PMT ACT DWELL...NO
OTHER - PRI PMT.OFF  NON-PRI PMT.....OFF
INH EXT TIME... 0.0  PED PR RETURN...OFF
PRIORITY RETURN.OFF  QUEUE DELAY.... OFF
COND DELAY......OFF
PHASES     1   2   3   4   5   6   7   8
PR RTN%    0   0   0   0   0   0   0   0
PHASES     9  10  11  12  13  14  15  16
PR RTN%    0   0   0   0   0   0   0   0
```

PROGRAM EXTEND TIME ON GPS DETECTOR UNITS FOR 2.0 SEC.

ECONOLITE ASC/3-2070 LOAD SWITCH ASSIGNMENT DETAIL

(program controller as shown)

To assign load switches S5, S10, and S11 as OLG, OLH and OLI, program LD SWITCH 4 as OVLP '7' TYPE 'O', LD SWITCH 7 as OVLP '8' TYPE 'O' and LD SWITCH 8 as OVLP '9' TYPE 'O' as shown below.

1. From Main Menu select [1. CONFIGURATION]
2. From CONFIGURATION Submenu select [3. LOAD SW ASSIGN]

LD SWITCH ASSIGN

	PHASE /OVLP	TYPE	DIMMING R	Y	G	D	---FLASH--- PWR	AUT	TGR
1	1	V	.	.	.	+	A	R	X
2	2	V	.	.	.	+	A	Y	.
3	3	V	.	.	.	+	A	R	X
4	7	O	.	.	.	+	A	Y	.
5	5	V	.	.	.	−	A	R	.
6	6	V	.	.	.	−	A	Y	X
7	8	O	.	.	.	−	A	R	.
8	9	O	.	.	.	−	A	Y	X
9	1	O	.	.	.	+	A	R	X
10	2	O	.	.	.	+	A	R	X
11	3	O	.	.	.	−	A	R	.
12	4	O	.	.	.	−	A	R	.
13	2	P	.	.	.	+	A	.	.
14	4	P	.	.	.	−	A	.	.
15	6	P	.	.	.	+	A	.	.
16	8	P	.	.	.	−	A	.	.

NOTICE OVERLAP G ASSIGNED TO LD SWITCH 4 → (LD SWITCH 4)

NOTICE OVERLAP H ASSIGNED TO LD SWITCH 7 → (LD SWITCH 7)

NOTICE OVERLAP I ASSIGNED TO LD SWITCH 8 → (LD SWITCH 8)

THIS ELECTRICAL DETAIL IS FOR
THE SIGNAL DESIGN: 05-0321
DESIGNED: MAY 2018
SEALED: 12/19/2018
REVISED: N/A

Electrical Detail - Sheet 3 of 5

DOCUMENT NOT CONSIDERED FINAL UNLESS ALL SIGNATURES COMPLETED

PLANS PREPARED IN THE OFFICE OF:
Kimley»Horn
NC License #F-0102
421 Fayetteville Street, Suite 600
Raleigh, NC 27601
(919) 677-2000

ELECTRICAL AND PROGRAMMING DETAILS FOR:

Prepared For:
Transportation Mobility and Safety Division
STATE OF NORTH CAROLINA
DEPARTMENT OF TRANSPORTATION
ITS & Signal Management Section
750 N.Greenfield Pkwy,Garner,NC 27529

SR 1118 (Fayetteville Street) at E. Pettigrew Street and NC 147 NB Exit Ramp/ SR 1364 (Jackie Robinson Drive)
Division 5 Durham County Durham

PLAN DATE:	May 2018	REVIEWED BY:	SL Phillips
PREPARED BY:	DA Waller	REVIEWED BY:	KP Baumann

REVISIONS	INIT.	DATE

SEAL
NORTH CAROLINA PROFESSIONAL SEAL 032607 ENGINEER STACIE L. PHILLIPS
DocuSigned by: 12/19/2018
0C87A59ED60B437...
SIGNATURE DATE
SIG. INVENTORY NO. 05-0321

12/19/2018
K:\RAL_TPB_ITS\011036410 - Durham Signal System\Signals\S4 - Signal Design\GROUP 6\U-5968_050321-2018e3.dgn
derrick.waller

DocuSign Envelope ID: DBF03BB9-B0B2-4696-9D4D-F5D5477BFB20

PROJECT REFERENCE NO.	SHEET NO.
U-5968	SIG. 48.4

ECONOLITE ASC/3-2070 LOGIC PROCESSOR PROGRAMMING DETAIL

(program controller as shown)

1. From Main Menu select [1. CONFIGURATION]
2. From CONFIGURATION Submenu select [8. LOGIC PROCESSOR]
3. From LOGIC PROCESSOR Submenu select [2. LOGIC STATEMENTS]

ENTER A "1" IN THE LP# FIELD, PRESS 'ENTER', AND PROGRAM AS SHOWN.

```
LP#:   1  COPY FROM:   1  ACTIVE:  M   (T/F)

IF  PMT PREEMPT ACTIVE             1   IS  OFF

THEN  CTR OMIT PHASE               1       ON
```

LOGIC FOR OMITTING PHASE 1 AS STARTUP AND/OR WHEN NOT IN PREEMPT

```
LP#:   2  COPY FROM:   2  ACTIVE:  M   (T/F)

IF  CTR PHASE TIMING               1   IS  ON
AND VEH RED ON  PHASE              1   IS  ON

THEN  SIG SET OLP RED              1       ON
      SIG SET OLP YELLOW           1       OFF
```

LOGIC FOR OMITTING FYA ON HEAD 11 DURING PHASE 1

```
LP#:   3  COPY FROM:   3  ACTIVE:  M   (T/F)

IF  VEH YELLOW ON PHASE            1   IS  ON

THEN  SIG SET OLP YELLOW           1       ON
```

```
LP#:   4  COPY FROM:   4  ACTIVE:  M   (T/F)

IF  CTR PHASE TIMING               1   IS  ON

THEN  SIG SET OLP GREEN            1       OFF
```

```
LP#:   5  COPY FROM:   5  ACTIVE:  M   (T/F)

IF  CTR PHASE TIMING               5   IS  ON
AND VEH RED ON  PHASE              5   IS  ON

THEN  SIG SET OLP RED              3       ON
      SIG SET OLP YELLOW           3       OFF
```

LOGIC FOR OMITTING FYA ON HEAD 51 DURING PHASE 5

```
LP#:   6  COPY FROM:   6  ACTIVE:  M   (T/F)

IF  VEH YELLOW ON PHASE            5   IS  ON

THEN  SIG SET OLP YELLOW           3       ON
```

```
LP#:   7  COPY FROM:   7  ACTIVE:  M   (T/F)

IF  CTR PHASE TIMING               5   IS  ON

THEN  SIG SET OLP GREEN            3       OFF
```

1. From Main Menu select [1. CONFIGURATION]
2. From CONFIGURATION Submenu select [8. LOGIC PROCESSOR]
3. From the LOGIC PROCESSOR Submenu select [1. LOGIC STATEMENT CONTROL]

ENABLE LOGIC PROCESSOR STATEMENTS 1-7 BY POSITIONING THE CURSOR OVER THE FIELDS SHOWN BELOW AND USING THE TOGGLE KEY TO ENABLE THEM.

LOGIC STATEMENT CONTROL

	1	2	3	4	5	6	7	8	9	0	1	2	3	4	5	6
LP 1-15	E	E	E	E	E	E	E	.	.	.	.	.	.	.	.	.
LP 16-30	.	.	.	.	.	.	.	.	.	.	.	.	.	.	.	.
LP 31-45	.	.	.	.	.	.	.	.	.	.	.	.	.	.	.	.
LP 46-60	.	.	.	.	.	.	.	.	.	.	.	.	.	.	.	.
LP 61-75	.	.	.	.	.	.	.	.	.	.	.	.	.	.	.	.
LP 76-90	.	.	.	.	.	.	.	.	.	.	.	.	.	.	.	.

END PROGRAMMING

THIS ELECTRICAL DETAIL IS FOR
THE SIGNAL DESIGN: 05-0321
DESIGNED: MAY 2018
SEALED: 12/19/2018
REVISED: N/A

Electrical Detail - Sheet 4 of 5

DOCUMENT NOT CONSIDERED FINAL UNLESS ALL SIGNATURES COMPLETED

PLANS PREPARED IN THE OFFICE OF:
Kimley»Horn
NC License #F-0102
421 Fayetteville Street, Suite 600
Raleigh, NC 27601
(919) 677-2000

ELECTRICAL AND PROGRAMMING DETAILS FOR:

Prepared For:
Mobility and Safety Division
State of North Carolina
Department of Transportation
Signals Management Section
750 N.Greenfield Pkwy,Garner,NC 27529

SR 1118 (Fayetteville Street)
at E. Pettigrew Street
and NC 147 NB Exit Ramp/
SR 1364 (Jackie Robinson Drive)
Division 5 Durham County Durham

PLAN DATE:	May 2018	REVIEWED BY:	SL Phillips
PREPARED BY:	DA Waller	REVIEWED BY:	KP Baumann

REVISIONS	INIT.	DATE

SEAL
NORTH CAROLINA PROFESSIONAL SEAL 032607 ENGINEER STACIE L. PHILLIPS

DocuSigned by:
DC87A59ED0D8437...
12/19/2018
SIGNATURE DATE

SIG. INVENTORY NO. 05-0321

12/19/2018
X:\HSL\TPTM_ITS\011036410 - Durham Signal System\Signals\S4 - Signal Design\GROUP 6\U-5968_050321-2018e4.dgn
darrick.waller

DocuSign Envelope ID: DBF03BB9-B0B2-4696-9D4D-F5D5477BFB20

PROJECT REFERENCE NO.	SHEET NO.
U-5968	SIG. 48.5

ECONOLITE ASC/3-2070 RAILROAD PREEMPT PROGRAMMING DETAIL

(program controller as shown)

1. From Main Menu select [4. PREEMPTOR/TSP]
2. From PREEMPTOR/TSP/SCP Submenu select [1. PREEMPT PLAN 1-10]

Place cursor in [ ] next to Preempt Plan and press 1. Then press the right cursor arrow and toggle the controller to YES. Next cursor down. This will select Railroad Preempt #1.

```
PREEMPT PLAN [  1]     ENABLE....YES
 VEH/PED 1 2 3 4 5 6 7 8 9 0 1 2 3 4 5 6
 OVERLAP A B C D E F G H I J K L M N O P
TRKCLR V X . . . . X . . . . . . . . . .
TRKCLR O F1.F1F1 X . . . X . . . . . . .
ENA TRL  . . . . . . . . X . . . . . . .
DWEL VEH . . . . . . . . . . . . . . . .
DWEL PED . . . . . . . . . . . . . . . .
DWEL OLP . . . . . . . . . . . . . . . .
CYC VEH  . . . . . . . . . . . . . . . .
CYC PED  . . . . . . . . . . . . . . . .
CYC OLP  . .F1F1 X X . X X . . . . . . .
EXIT PH  . X . . . X . . . . . . . . . .
EXIT CAL . . . . . . . . . . . . . . . .
SP FUNC  . . . . . . . . . . . . . . . .

ENABLE... YES|PMT OVRIDE.X|INTERLOCK. NO
DET LOCK... X|DELAY..    0|INHIBIT...  0
OVERIDE FL. .|DURATION   0|CLR-GRN... NO
TERM OLP.ASAP|PC>YEL    NO|TERM PH    NO
PED DARK.. NO|TC RESRV YES|DWELL FL  OFF
LINK PMT....0|X FLCOLR RED|EXIT OPT. OFF
X TMG PLN...0|RE-SERV..  0|FLT TYPE.HARD
FREE DUR PMT|R1  NO|R2  NO|R3  NO|R4  NO
--TIMING-----WALK|PED CLM|N GR| YEL| RED
ENTRANCE TM.    0|     0|    1|25.5|25.5
-----------MIN GR|EXT GR|MX GR| YEL| RED
TRACK CLEAR    22|     0|    0|25.5|25.5
-----------MIN DL|PMTEXT|IMX TM| YEL| RED
DWL/CYC-EXIT    7|   0.0|    0|25.5|25.5
PMT ACTIVE OUT..ON   PMT ACT DWELL...NO
OTHER - PRI PMT.OFF  NON-PRI PMT.....OFF
INH EXT TIME... 0.0  PED PR RETURN...OFF
PRIORITY RETURN.OFF  QUEUE DELAY.... OFF
COND DELAY......OFF
PHASES      1   2   3   4   5   6   7   8
PR RTN%     0   0   0   0   0   0   0   0
PHASES      9  10  11  12  13  14  15  16
PR RTN%     0   0   0   0   0   0   0   0
```

RAILROAD PREEMPTION WIRING DETAIL

(wire as shown below)

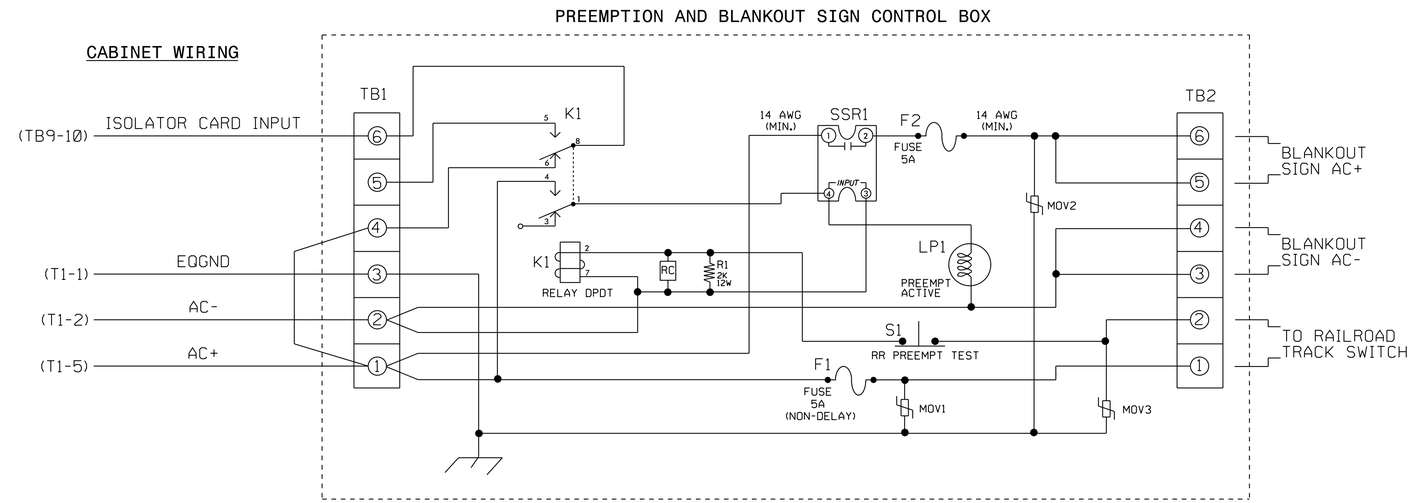

NOTES

1. Relay K1 is shown in the energized (Preempt not active) normal operation state.
2. Relay K1 is a DPDT with 120VAC coil with octal base.
3. Relay SSR1 is a SPST (normally open) Solid State Relay with AC input and AC (25 amp) output.
4. AC Isolator Card shall activate preemption upon removal of AC+ from the input (as shown above). To accomplish this set invert dip switch on AC Isolator Card.
5. IMPORTANT!! A jumper must be added between input file terminals J14-E and J14-K if not already present. Also, terminal TB9-12 (on input panel) shall be connected to AC neutral (jumper may have to be added).

FRONT VIEW

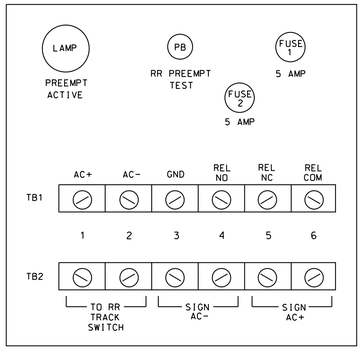

PREEMPT 1 AC ISOLATOR (MODEL 252) OUTPUT PROGRAMMING DETAIL

(set DIP switches as shown below)

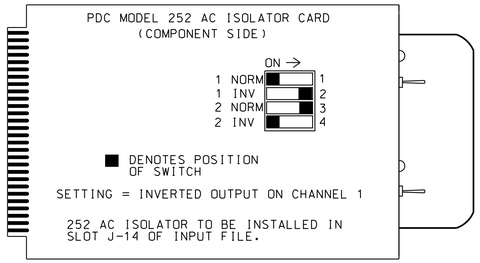

NOTE: IF ANOTHER MANUFACTURER TYPE OF AC ISOLATOR IS USED, OUTPUT PROGRAMMING IS LIKELY NOT TO EQUATE TO THAT SHOWN ABOVE.

THIS ELECTRICAL DETAIL IS FOR
THE SIGNAL DESIGN: 05-0321
DESIGNED: MAY 2018
SEALED: 12/19/2018
REVISED: N/A

Electrical Detail - Sheet 5 of 5

DOCUMENT NOT CONSIDERED FINAL UNLESS ALL SIGNATURES COMPLETED

ELECTRICAL AND PROGRAMMING DETAILS FOR:

SR 1118 (Fayetteville Street) at E. Pettigrew Street and NC 147 NB Exit Ramp/ SR 1364 (Jackie Robinson Drive)

Division 5 Durham County Durham

PLAN DATE: May 2018		REVIEWED BY:	SL Phillips
PREPARED BY: DA Waller		REVIEWED BY:	KP Baumann

REVISIONS	INIT.	DATE

Prepared For: Transportation Mobility and Safety Division, Traffic Engineering Branch, Signal Management Section, Division of Highways, State of North Carolina
750 N.Greenfield Pkwy,Garner,NC 27529

PLANS PREPARED IN THE OFFICE OF:
Kimley»Horn
NC License #F-0102
421 Fayetteville Street, Suite 600
Raleigh, NC 27601
(919) 677-2000

SEAL
NORTH CAROLINA PROFESSIONAL SEAL 032607 ENGINEER STACY L. PHILLIPS
DocuSigned by: 5C87A59ED608437...
12/19/2018
SIGNATURE DATE
SIG. INVENTORY NO. 05-0321

12/19/2018
k:\RAL_ITS\m_ITS\01103641 0 - Durham Signal System\Signals\S4 - Signal Design\GROUP 6\U-5968_050321-2018e5.dgn
derrick.waller

DocuSign Envelope ID: A3F8DAFA-3A02-4B3B-A7EA-0DD651296150

PROJECT REFERENCE NO.	SHEET NO.
U-5968	Sig-49.0

DEFAULT PHASING DIAGRAM

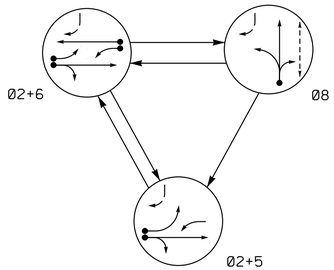

DEFAULT EV PREEMPT PHASES

(Medium Priority)

PRE3
(Ø2+6)

DEFAULT PHASING TABLE OF OPERATION					
SIGNAL FACE	PHASE				
	Ø2+5	Ø2+6	Ø8	PRE3	FLASH
21, 22	G	G	R	G	Y
51	-	F Y	R	F Y	Y
61	F Y	F Y	R	F Y	Y
62, 63	R	G	R	G	Y
81, 82	R	R	G	R	R
P81, P82	DW	DW	W	DW	DRK

ALTERNATE PHASING DIAGRAM

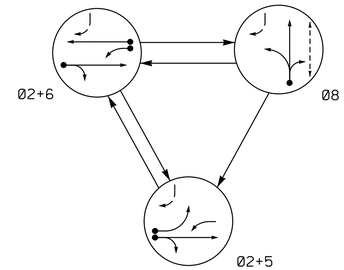

ALTERNATE EV PREEMPT PHASES

(Medium Priority)

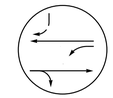

PRE3
(Ø2+6)

ALTERNATE PHASING TABLE OF OPERATION					
SIGNAL FACE	PHASE				
	Ø2+5	Ø2+6	Ø8	PRE3	FLASH
21, 22	G	G	R	G	Y
51	-	R	R	R	Y
61,	F Y	F Y	R	F Y	Y
62, 63	R	G	R	G	Y
81, 82	R	R	G	R	R
P81, P82	DW	DW	W	DW	DRK

SIGNAL FACE I.D.

All Heads L.E.D.

F Y G = Bimodal Section

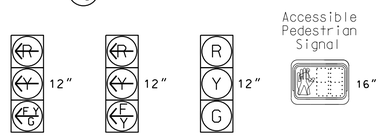

51 | 61 | 21, 22, 62, 63, 81, 82 | P81, P82

PHASING DIAGRAM DETECTION LEGEND

- DETECTED MOVEMENT
- UNDETECTED MOVEMENT (OVERLAP)
- UNSIGNALIZED MOVEMENT
- PEDESTRIAN MOVEMENT

ASC/3 DETECTOR INSTALLATION CHART

DETECTOR					PROGRAMMING							
LOOP	SIZE (FT)	DISTANCE FROM STOPBAR (FT)	TURNS	NEW LOOP	PHASE	CALLING	EXTEND TIME	DELAY TIME	USE ADDED INITIAL	TYPE	SYSTEM LOOP	NEW CARD
2A	6X6	70	Exist	-	2	Yes	-	-	-	S	-	X
5A	6X40	0	2-4-2	-	5	Yes	-	15✳	-	S	-	X
					2#	Yes	-	-	-	S	-	X
6A	6X6	70	Exist	-	6	Yes	-	-	-	S	-	X
6B	6X6	70	Exist	-	6	Yes	-	-	-	S	-	X
8A	6X40	0	Exist	-	8	Yes	-	10	-	S	-	X

✳Reduce delay to 3 seconds during Alternate Phasing operation.
#Disable phase call for loop during Alternate Phasing operation.

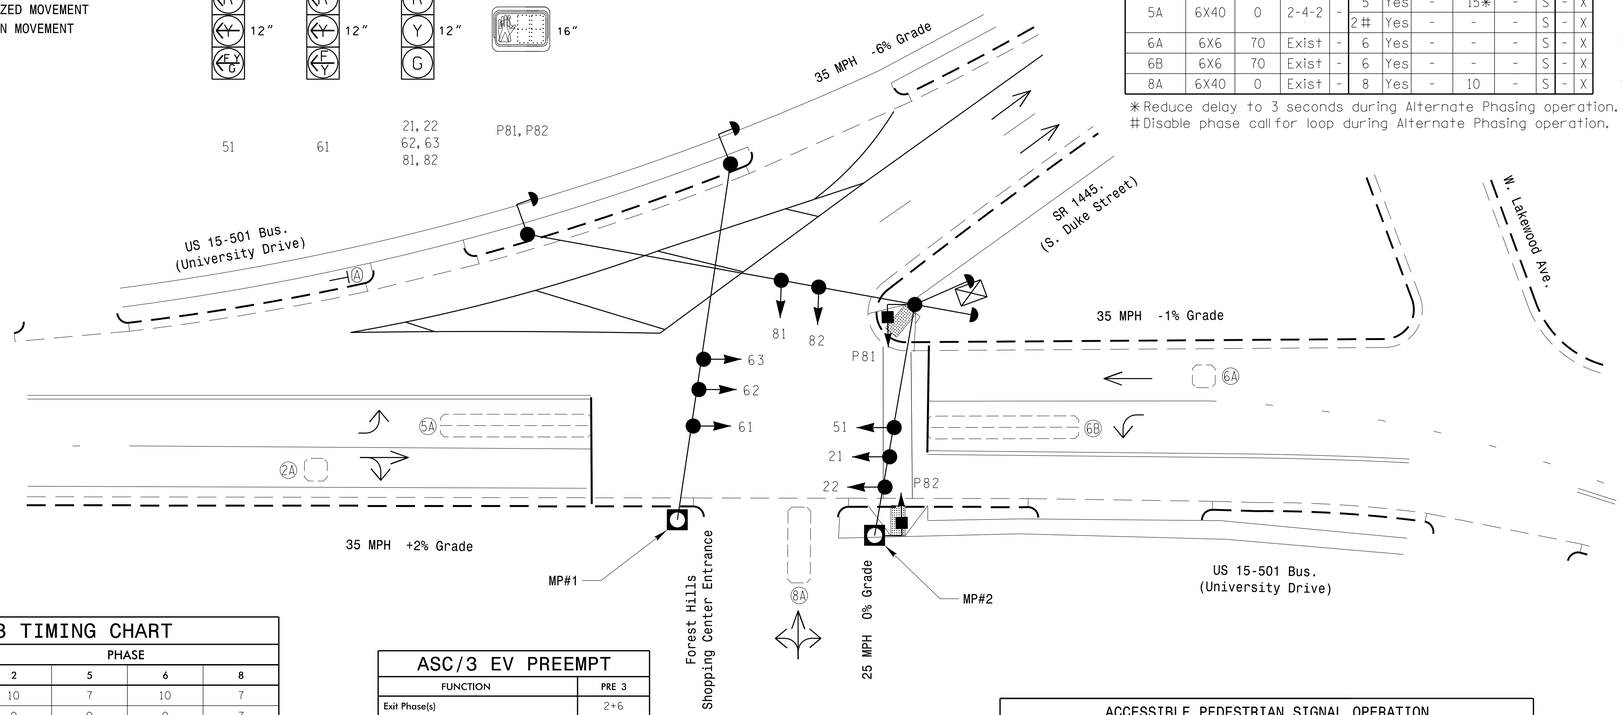

3 Phase
Fully Actuated
W/ EV Preemption
(Durham Signal System)

NOTES

1. Refer to "Roadway Standard Drawings NCDOT" dated January 2018 and "Standard Specifications for Roads and Structures" dated January 2018.
2. Do not program signal for late night flashing operation unless otherwise directed by the Engineer.
3. Phase 5 may be lagged.
4. Renumber existing signal heads 61, 62 and 63 as 62, 63 and 61 respectively.
5. Set all detector units to presence mode.
6. Locate new cabinet so as not to obstruct sight distance of vehicles turning right on red.
7. Omit "WALK" and flashing "DON'T WALK" with no pedestrian calls.
8. Program pedestrian heads to countdown the flashing "Don't Walk" time only.
9. Pavement markings are existing.
10. Maximum times shown in timing chart are for free-run operation only. Coordinated signal system timing values shall supersede these values.
11. The Division (City) Traffic Engineer will determine the hours of use for each phasing plan.
12. Loop data based on previous plan and/or field observations.
13. Install new cabinet on the existing cabinet foundation.
14. Reconnect loops and heads in cabinet as indicated to match current NCDOT standards.
15. Install GPS emergency preemption system per manufacturer's instructions to achieve preemption needed, as shown in phasing diagram.
16. Remove existing optical detection equipment.

LEGEND

PROPOSED		EXISTING
	Traffic Signal Head	
	Modified Signal Head	N/A
	Sign	
	Pedestrian Signal Head With Push Button & Sign	
	Type II Signal Pedestal	
	Signal Pole with Guy	
	Signal Pole with Sidewalk Guy	
	Inductive Loop Detector	
	Controller & Cabinet	
	Junction Box	
	2-in Underground Conduit	
N/A	Right of Way	
	Directional Arrow	
	Metal Strain Pole	
	"YIELD" Sign (R1-2)	

ASC/3 TIMING CHART

FEATURE	PHASE 2	5	6	8
Min Green *	10	7	10	7
Walk *	0	0	0	7
Ped Clear	0	0	0	9
Veh. Extension *	3.0	2.0	3.0	2.0
Max 1 *	45	15	45	30
Yellow	3.9	3.0	3.9	3.2
Red Clear	1.6	1.8	1.6	1.7
Actuations B4 Add *	-	-	-	-
Seconds /Actuation *	-	-	-	-
Max Initial *	-	-	-	-
Time Before Reduction *	-	-	-	-
Time To Reduce *	-	-	-	-
Minimum Gap	-	-	-	-
Locking Detector	X	-	X	-
Recall Position	VEH RECALL	-	VEH RECALL	-
Dual Entry	-	-	-	-
Simultaneous Gap	X	X	X	X

* These values may be field adjusted. Do not adjust Min Green and Extension times for phases 2 and 6 lower than what is shown. Min Green for all other phases should not be lower than 4 seconds.

ASC/3 EV PREEMPT

FUNCTION	PRE 3
Exit Phase(s)	2+6
Preempt Override	OFF
Delay Time	0
Ped Clear Trough Yellow	Y
Terminate Phases	N
Entrance Walk	1
Entrance Ped Clear	10
Entrance Min Green	1
Entrance Yellow Change	25.5✳
Entrance Red Clear	25.5✳
Min Dwell Time	7
Preempt Input Extension Time ✳✳	2
Preempt Max Time	120
Exit Yellow Change	25.5✳
Exit Red Clear	25.5✳

* Time defaults to time used for phase during normal operation.
** Program Timing on GPS Detection Unit.

ACCESSIBLE PEDESTRIAN SIGNAL OPERATION

SIGNAL FACE	VOICE	TONES	INTERVAL	SPEECH MESSAGE
P81,P82	-	X	Walk	(Rapid Ticks)
			Flashing Don't Walk / Don't Walk	-

Signal Upgrade

Prepared in the offices of:

RAMEY KEMP & ASSOCIATES, INC.
Transportation Engineers
5808 Faringdon Place, Suite 100
Raleigh, North Carolina 27609
919-872-5115 Tel. 919-878-6416 Fax.
www.rameykemp.com

Prepared for: Transportation Mobility and Safety Division, Signal Design Section, NORTH CAROLINA DEPARTMENT OF TRANSPORTATION
750 N.Greenfield Pkwy,Garner,NC 27529

US 15-501 Bus. (University Dr.)
at
SR 1445 (S. Duke St.) /
Forest Hills Shopping Ctr. Ent.

Division 5 Durham County Durham

PLAN DATE: December 2018	REVIEWED BY: WJ Hamilton
PREPARED BY: TS Popelka	RKA PROJ. NO.: 17287 (040)

SCALE 0 20 1"=20'

REVISIONS	INIT.	DATE

DOCUMENT NOT CONSIDERED FINAL UNLESS ALL SIGNATURES COMPLETED

SEAL
NORTH CAROLINA PROFESSIONAL SEAL 32396 ENGINEER WILLIAM J. HAMILTON

DocuSigned by: William J. Hamilton A0960D7A4A8A84...
SIGNATURE 12/19/2018 DATE

SIG. INVENTORY NO. 05-0324

12/18/2018
r:\05-0324#05-0324_sig.dgn
User:tpopelka

DocuSign Envelope ID: A3F8DAFA-3A02-4B3B-A7EA-0DD651296150

PROJECT REFERENCE NO.	SHEET NO.
U-5968	Sig-49.1

EDI MODEL 2018ECLip-NC CONFLICT MONITOR PROGRAMMING DETAIL

(remove jumpers and set switches as shown)

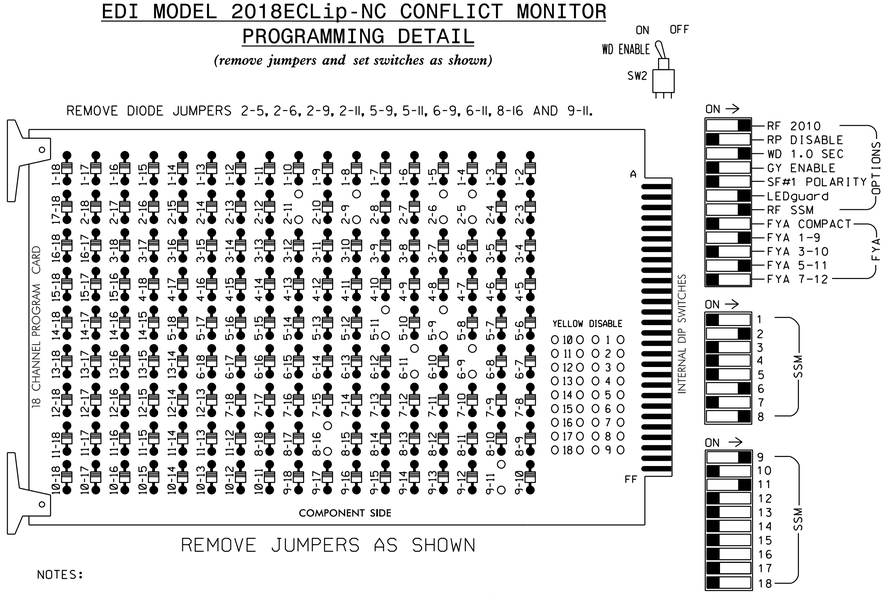

■ = DENOTES POSITION OF SWITCH

NOTES:

1. Card is provided with all diode jumpers in place. Removal of any jumper allows its channels to run concurrently.
2. Ensure jumpers SEL2-SEL5 and SEL9 are present on the monitor board.
3. Ensure that Red Enable is active at all times during normal operation.
4. Integrate monitor with Ethernet network in cabinet.

NOTES

1. To prevent "flash-conflict" problems, insert red flash program blocks for all unused vehicle load switches in the output file. The installer shall verify that signal heads flash in accordance with the Signal Plans.
2. Program controller to start up in phase 2 Green and 6 Green.
3. The cabinet and controller are part of the Durham Signal System.
4. Install GPS preemption system. Perform installation according to manufacturer's directions and NCDOT engineer-approved mounting location to accomplish the preemption schemes shown on the Signal Design Plans.

EQUIPMENT INFORMATION

CONTROLLER.....2070LX
CABINET.....332 W/ AUX
SOFTWARE.....ECONOLITE ASC/3-2070
CABINET MOUNT.....BASE
OUTPUT FILE POSITIONS...18 WITH AUX. OUTPUT FILE
LOAD SWITCHES USED.....S2,S7,S8,S11,S12,AUX S1,AUX S4
PHASES USED.....2,5,6,8,8PED
OVERLAP "A".....✳
OVERLAP "B".....NOT USED
OVERLAP "C".....✳
OVERLAP "D".....NOT USED

✳ See overlap programming on sheet 2.

SIGNAL HEAD HOOK-UP CHART

LOAD SWITCH NO.	S1	S2	S3	S4	S5	S6	S7	S8	S9	S10	S11	S12	AUX S1	AUX S2	AUX S3	AUX S4	AUX S5	AUX S6
CMU CHANNEL NO.	1	2	13	3	4	14	5	6	15	7	8	16	9	10	17	11	12	18
PHASE	1	2	2 PED	3	4	4 PED	5	6	6 PED	7	8	8 PED	OLA	OLB	SPARE	OLC	OLD	SPARE
SIGNAL HEAD NO.	NU	21,22	NU	NU	NU	NU	51★	62,63	NU	NU	81,82	P81, P82	61★	NU	NU	51★	NU	NU
RED		128						134			107							
YELLOW		129					✳	135			108							
GREEN		130						136			109							
RED ARROW													A121			A114		
YELLOW ARROW													A122			A115		
FLASHING YELLOW ARROW													A123			A116		
GREEN ARROW							133											
✋												110						
🚶												112						

NU = Not Used

✳ Denotes install load resistor. See load resistor installation detail this sheet.

★ See pictorial of head wiring in detail this sheet.

INPUT FILE POSITION LAYOUT

(front view)

	1	2	3	4	5	6	7	8	9	10	11	12	13	14
FILE "I" U	SLOT EMPTY	Ø2 2A	SLOT EMPTY	WIRED INPUT ⊗	SLOT EMPTY	SLOT EMPTY	SLOT EMPTY	SLOT EMPTY	SLOT EMPTY	SLOT EMPTY	SLOT EMPTY	SLOT EMPTY	NOT USED	FS DC ISOLATOR
FILE "I" L		NOT USED											Ø8PED DC ISOLATOR	ST DC ISOLATOR
FILE "J" U	Ø5 5A	Ø6 6A	SLOT EMPTY	SLOT EMPTY	SLOT EMPTY	Ø8 8A	SLOT EMPTY	SLOT EMPTY	SLOT EMPTY	SLOT EMPTY	SLOT EMPTY	GPS EVP		SLOT EMPTY
FILE "J" L		NOT USED				NOT USED								

EX.: 1A, 2A, ETC. = LOOP NO.'S

CONNECT PHASE SELECTOR TO FIELD ETHERNET SWITCH

FS = FLASH SENSE
ST = STOP TIME

⊗ Wired Input - Do not populate slot with detector card

INPUT FILE CONNECTION & PROGRAMMING CHART

LOOP NO.	LOOP TERMINAL	INPUT FILE POS.	PIN NO.	DETECTOR NO.	NEMA PHASE	CALL	EXTEND TIME	DELAY TIME	ADDED INITIAL	DETECTOR TYPE
2A	TB2-5,6	I2U	39	2	2	YES				S
5A[1]	TB3-1,2	J1U	55	5★	5	YES		15		S
	-	I4U	47	22★	2	YES				S
6A	TB3-5,6	J2U	40	6	6	YES				S
6B	TB3-7,8	J2L	44	16	6	YES				S
8A	TB5-9,10	J6U	42	8	8	YES		10		S
PED PUSH BUTTONS										
P81,P82	TB8-8,9	I13L	70	PED 8	8 PED					

NOTE:
INSTALL DC ISOLATORS IN INPUT FILE SLOT I13.

[1] Add jumper from J1-W to I4-W, on rear of input file.

★ For the detectors to work as shown on the signal design plan, see the Vehicle Detector Setup Programming Detail for Alternate Phasing on sheet 2.

INPUT FILE POSITION LEGEND: J2L
FILE J
SLOT 2
LOWER

FYA SIGNAL WIRING DETAIL

(wire signal heads as shown)

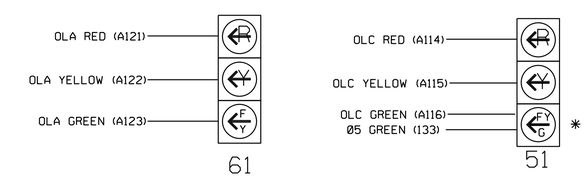

✳ Bimodal Section

LOAD RESISTOR INSTALLATION DETAIL

(install resistor as shown)

VALUE (ohms)	WATTAGE
1.5K - 1.9K	25W (min.)
2.0K - 3.0K	10W (min.)

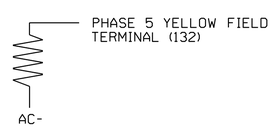

COUNTDOWN PEDESTRIAN SIGNAL OPERATION

Countdown Ped Signals are required to display timing only during Ped Clearance Interval. Consult Ped Signal Module user's manual for instructions on selecting this feature.

THIS ELECTRICAL DETAIL IS FOR
THE SIGNAL DESIGN: 05-0324
DESIGNED: Dec 2018
SEALED: 12/19/2018
REVISED: N/A

Prepared in the offices of:
RAMEY KEMP & ASSOCIATES, INC.
Transportation Engineers
5808 Faringdon Place, Suite 100
Raleigh, North Carolina 27609
919-872-5115 Tel, 919-878-5416 Fax,
www.rameykemp.com

Electrical Detail
Sheet 1 of 4

DOCUMENT NOT CONSIDERED FINAL UNLESS ALL SIGNATURES COMPLETED

ELECTRICAL AND PROGRAMMING DETAILS FOR:

NC Department of Transportation Mobility and Safety Division Traffic Engineering & Safety Systems Branch

750 N.Greenfield Pkwy,Garner,NC 27529

US 15-501 Bus. (University Dr.)
at
SR 1445 (S. Duke St.)/
Forest Hills Shopping Ctr. Ent.

Division 5 Durham County Durham

PLAN DATE:	December 2018	REVIEWED BY:	WJ Hamilton
PREPARED BY:	TS Popelka	RKA PROJ. NO.:	17287 (040)

REVISIONS	INIT.	DATE

SEAL
NORTH CAROLINA PROFESSIONAL SEAL 32396 ENGINEER WILLIAM J. HAMILTON

DocuSigned by: William J. Hamilton 12/19/2018
A0E6D07D4E4E4E4...
SIGNATURE DATE

SIG. INVENTORY NO. 05-0324

12/18/2018
U-5968_Sig-49.1_#05-0324_ele.dgn
User:tpopelka

DocuSign Envelope ID: A3F8DAFA-3A02-4B3B-A7EA-0DD651296150

PROJECT REFERENCE NO.	SHEET NO.
U-5968	Sig-49.2

ECONOLITE ASC/3-2070 OVERLAP PROGRAMMING DETAIL

(program controller as shown)

1. From Main Menu select [2. CONTROLLER]
2. From CONTROLLER Submenu select [2. VEHICLE OVERLAPS]

OVERLAP A

Select TMG VEH OVLP [A] and 'OTHER/ECONOLITE'

```
TMG VEH OVLP...[A] TYPE:OTHER/ECONOLITE
  PHASES 1 2 3 4 5 6 7 8 9 0 1 2 3 4 5 6
INCLUDED . X . . . . . . . . . . . . . .
PROTECT  . . . . . . . . . . . . . . . .
PED PRTC . . . . . . . . . . . . . . . .
NOT OVLP . . . . . . . . . . . . . . . .
FLSH GRN . 1 . . . . . . . . . . . . . .
LAG X PH . . . . . . . . . . . . . . . .
LAG 2 PH . . . . . . . . . . . . . . . .

LAG GRN 0.0 YEL 0.0 RED 0.0 ADV GRN 0.0
```

Toggle Twice

↓

OVERLAP C

Select TMG VEH OVLP [C] and 'PPLT FYA'

```
TMG VEH OVLP...[C] TYPE: .....PPLT FYA

PROTECTED LEFT TURN....   PHASE    5
OPPOSING THROUGH.......   PHASE    6

FLASHING ARROW OUTPUT.....CH11 ISOLATE

DELAY START OF: FYA..0.0 CLEARANCE..0.0
ACTION PLAN SF BIT DISABLE........... 5
```

← NOTICE ACTION PLAN SF BIT "5"

END PROGRAMMING

ECONOLITE ASC/3-2070 VEHICLE DETECTOR SETUP PROGRAMMING DETAIL FOR ALTERNATE PHASING LOOP 5A

(program controller as shown)

IMPORTANT!

Program detectors per the input file connection and programming chart shown on sheet 1 before proceeding.

1. From Main Menu select [8. UTILITIES]
2. From UTILITIES Submenu select [1. COPY/CLEAR]
3. Copy from DETECTOR PLAN "1" to DETECTOR PLAN "2".

```
COPY / CLEAR UTILITY
      FROM                TO
PHASE TIMING.... . > PHASE TIMING.... .
TIMING PLAN..... . > TIMING PLAN..... .
PH DET OPT PLAN. . > PH DET OPT PLAN. .
DETECTOR PLAN... 1 > DETECTOR PLAN... 2
  TOGGLE TO SELECT A "FROM" AND A "TO"
            THEN PRESS ENTER
```

4. From Main Menu select [6. DETECTORS]
5. From DETECTOR Submenu select [2. VEHICLE DETECTOR SETUP]
6. Place cursor in VEH DET PLAN [ ] position and enter "2".

- Place cursor in VEH DETECTOR [ ] position and enter "5".
- Set delay time to "3".

```
VEH DETECTOR [ 5]   VEH DET PLAN [ 2]
TYPE: S-STANDARD
TS2 DETECTOR..... . ECPI LOG.......   NO
DET PH - 1 2 3 4 5 6 7 8 9 0 1 2 3 4 5 6
 5  5   . . . . . . . . . . . . . . . .
EXTEND TIME...  0.0 DELAY TIME...    3.0
USE ADDED INITIAL . CROSS SWITCH PH..  0
LOCK IN....... NONE NTCIP VOL . OR OCC .
PMT QUEUE DELAY. NO
```

← NOTICE VEH DET PLAN 2

← ENSURE DELAY IS SET TO '3'

↓

- Place cursor in VEH DETECTOR [ ] position and enter "22".
- Set assigned phase to "0".

```
VEH DETECTOR [22]   VEH DET PLAN [ 2]
TYPE: S-STANDARD
TS2 DETECTOR..... . ECPI LOG.......   NO
DET PH - 1 2 3 4 5 6 7 8 9 0 1 2 3 4 5 6
 22 0   . . . . . . . . . . . . . . . .
EXTEND TIME...  0.0 DELAY TIME...    0.0
USE ADDED INITIAL . CROSS SWITCH PH..  0
LOCK IN....... NONE NTCIP VOL . OR OCC .
PMT QUEUE DELAY. NO
```

← NOTICE VEH DET PLAN 2

→ ENSURE PHASE IS SET TO "0"

END PROGRAMMING

Electrical Detail
Sheet 2 of 4

THIS ELECTRICAL DETAIL IS FOR
THE SIGNAL DESIGN: 05-0324
DESIGNED: Dec 2018
SEALED: 12/19/2018
REVISED: N/A

Prepared in the offices of:

RAMEY KEMP & ASSOCIATES, INC.
Transportation Engineers
5808 Faringdon Place, Suite 100
Raleigh, North Carolina 27609
919-872-5115 Tel, 919-878-5416 Fax,
www.rameykemp.com

ELECTRICAL AND PROGRAMMING DETAILS FOR:

US 15-501 Bus. (University Dr.)
at
SR 1445 (S. Duke St.)/
Forest Hills Shopping Ctr. Ent.

Division 5 Durham County Durham

PLAN DATE: December 2018		REVIEWED BY:	WJ Hamilton
PREPARED BY: TS Popelka		RKA PROJ. NO.:	17287 (040)

REVISIONS	INIT.	DATE

DOCUMENT NOT CONSIDERED FINAL UNLESS ALL SIGNATURES COMPLETED

SEAL

NORTH CAROLINA PROFESSIONAL SEAL 32396 ENGINEER WILLIAM J. HAMILTON

DocuSigned by: William J. Hamilton 12/19/2018
A06A0D7DA6A84BE...
SIGNATURE DATE

SIG. INVENTORY NO. 05-0324

12/18/2018
U-5968_sig_05-0324_ele2.dgn
User:tspopelka

DocuSign Envelope ID: A3F8DAFA-3A02-4B3B-A7EA-0DD651296150

ALTERNATE PHASING ACTIVATION DETAIL

TO RUN ALT. PHASING DURING FREE RUN - PROGRAM CHANGES (SHOWN BELOW) IN A TIME BASED ACTION PLAN. SCHEDULE A DAY PLAN THAT INCLUDES THE ACTION PLAN PROGRAMMED TO SELECT VEH DET PLAN 2 AND ENABLE SF BIT 5.

TO RUN ALT. PHASING DURING COORDINATION - SELECT THE TIME BASED ACTION PLAN THAT IS PROGRAMMED TO SELECT VEH DET PLAN 2 AND ENABLE SF BIT 5.

PHASING	VEH DET PLAN	SF BITS ENABLED
ACTIONS REQUIRED TO RUN DEFAULT PHASING	1	NONE
ACTIONS REQUIRED TO RUN ALTERNATE PHASING	2	5

IMPORTANT: IF ALT. PHASING IS USED DURING FREE RUN AND COORDINATION, DO NOT OPERATE TIME OF DAY EVENTS CONCURRENTLY WITH COORDINATION PLAN EVENTS IN THE EVENT SCHEDULER. (EX. FREE RUN EVENT SHOULD END BEFORE COORDINATION PLAN EVENT STARTS AND VICE-VERSA).

ALTERNATE PHASING CHANGE SUMMARY

THE FOLLOWING IS A SUMMARY OF WHAT TAKES PLACE WHEN SF BIT 5 AND VEH DET PLAN 2 ACTIVATE TO CALL THE "ALTERNATE PHASING":

SF BIT 5: Modifies overlap parent phases for head 51 to run protected turns only.

VEH DET PLAN 2: Disables phase 2 call on loop 5A and reduces delay time for phase 5 call on loop 5A to 3 seconds.

ECONOLITE ASC/3-2070 ACTION PLAN PROGRAMMING DETAIL

1. From Main Menu select [5. TIME BASE]
2. From TIME BASE Submenu select [2. ACTION PLAN]

```
ACTION PLAN...[  1]
PATTERN..........AUTO   SYS OVERRIDE.... NO
TIMING PLAN........ 0   SEQUENCE........  0
VEH DETECTOR PLAN.. 2   DET LOG........NONE
FLASH...........   --   RED REST........ NO
VEH DET DIAG PLN... 0   PED DET DIAG PLN..0
DIMMING ENABLE..   NO   PRIORITY RETURN. NO
PED PR RETURN..    NO   QUEUE DELAY..... NO
PMT COND DELAY     NO
  PHASE   1  2  3  4  5  6  7  8  9  0  1  2  3  4  5  6
PED RCL   .  .  .  .  .  .  .  .  .  .  .  .  .  .  .  .
WALK 2    .  .  .  .  .  .  .  .  .  .  .  .  .  .  .  .
VEX 2     .  .  .  .  .  .  .  .  .  .  .  .  .  .  .  .
VEH RCL   .  .  .  .  .  .  .  .  .  .  .  .  .  .  .  .
MAX RCL   .  .  .  .  .  .  .  .  .  .  .  .  .  .  .  .
MAX 2     .  .  .  .  .  .  .  .  .  .  .  .  .  .  .  .
  PHASE   1  2  3  4  5  6  7  8  9  0  1  2  3  4  5  6
MAX 3     .  .  .  .  .  .  .  .  .  .  .  .  .  .  .  .
CS INH    .  .  .  .  .  .  .  .  .  .  .  .  .  .  .  .
OMIT      .  .  .  .  .  .  .  .  .  .  .  .  .  .  .  .
SPC FCT   .  .  .  .  X  .  .  .  (1-8)
AUX FCT   .  .  .  (1-3)
          1  2  3  4  5  6  7  8  9  0  1  2  3  4  5
LP 1-15   .  .  .  .  .  .  .  .  .  .  .  .  .  .  .
LP 16-30  .  .  .  .  .  .  .  .  .  .  .  .  .  .  .
LP 31-45  .  .  .  .  .  .  .  .  .  .  .  .  .  .  .
LP 46-60  .  .  .  .  .  .  .  .  .  .  .  .  .  .  .
LP 61-75  .  .  .  .  .  .  .  .  .  .  .  .  .  .  .
LP 76-90  .  .  .  .  .  .  .  .  .  .  .  .  .  .  .
LP 91-100 .  .  .  .  .  .  .  .  .  .  .  .  .  .  .
```

ACCESSIBLE PEDESTRIAN SIGNAL (APS) INSTALLATION NOTES

1. Install push buttons and APS equipment per manufacturer's instructions.
2. Provide a dedicated cable to each push button per manufacturer's instructions.
3. If APS equipment is mounted in cabinet, use filtered power (i.e., Controller Receptacle) to power APS equipment. Do not use Equipment Receptacle, which is a GFCI outlet.
4. Never attempt to operate a standard contact closure push button with the APS system unless cabinet is re-wired for standard button operation or unless explicitly allowed by the manufacturer.
5. Place manufacturer's instructions in cabinet with cabinet prints, signal plans, and electrical details.

THIS ELECTRICAL DETAIL IS FOR
THE SIGNAL DESIGN: 05-0324
DESIGNED: Dec 2018
SEALED: 12/19/2018
REVISED: N/A

Electrical Detail
Sheet 3 of 4

ELECTRICAL AND PROGRAMMING DETAILS FOR:

US 15-501 Bus. (University Dr.)
at
SR 1445 (S. Duke St.)/
Forest Hills Shopping Ctr. Ent.

Division 5 Durham County Durham

PLAN DATE: December 2018	REVIEWED BY: WJ Hamilton
PREPARED BY: TS Popelka	RKA PROJ. NO.: 17287 (040)

REVISIONS	INIT.	DATE

DOCUMENT NOT CONSIDERED FINAL UNLESS ALL SIGNATURES COMPLETED

SEAL

NORTH CAROLINA PROFESSIONAL SEAL 32396 ENGINEER WILLIAM J. HAMILTON

DocuSigned by: William J. Hamilton A0560D704648484 12/19/2018

SIGNATURE DATE

SIG. INVENTORY NO. 05-0324

Prepared in the offices of:

RAMEY KEMP & ASSOCIATES, INC.
Transportation Engineers
5808 Faringdon Place, Suite 100
Raleigh, North Carolina 27609
919-872-5115 Tel, 919-878-5416 Fax,
www.rameykemp.com

NC Department of Transportation Mobility and Safety Division Traffic Engineering Branch Signal Management Section
750 N.Greenfield Pkwy,Garner,NC 27529

12/18/2018
R:\Traffic\Projects\05-0324\05-0324_eld3.dgn
User:tpopelka

DocuSign Envelope ID: A3F8DAFA-3A02-4B3B-A7EA-0DD651296150

PROJECT REFERENCE NO.	SHEET NO.
U-5968	Sig-49.4

ECONOLITE ASC/3-2070 EMERGENCY VEHICLE PREEMPT PROGRAMMING DETAIL

(program controller as shown)

1. From Main Menu select [4. PREEMPTOR/TSP]
2. From PREEMPTOR/TSP/SCP Submenu select [1. PREEMPT PLAN 1-10]

Place cursor in [ ] next to Preempt Plan and press 3. Then press the right cursor arrow and toggle the controller to YES. Next cursor down. This will select Emergency Vehicle Preempt #3.

```
PREEMPT PLAN [  3]    ENABLE....YES
 VEH/PED 1 2 3 4 5 6 7 8 9 0 1 2 3 4 5 6
 OVERLAP A B C D E F G H I J K L M N O P
TRKCLR V . . . . . . . . . . . . . . . .
TRKCLR O . . . . . . . . . . . . . . . .
ENA TRL  . . . . . . . . . . . . . . . .
DWEL VEH . X . . . X . . . . . . . . . .
DWEL PED . . . . . . . . . . . . . . . .
DWEL OLPF1 .F1 . . . . . . . . . . . . .
CYC VEH  . . . . . . . . . . . . . . . .
CYC PED  . . . . . . . . . . . . . . . .
CYC OLP  . . . . . . . . . . . . . . . .
EXIT PH  . X . . . X . . . . . . . . . .
EXIT CAL . . . . . . . . . . . . . . . .
SP FUNC  . . . . . . . . . . . . . . . .

ENABLE... YESIPMT OVRIDE..IINTERLOCK. NO
DET LOCK... XIDELAY..    OIINHIBIT...  O
OVERIDE FL. .IDURATION   OICLR-GRN... NO
TERM OLP.  NOIPC>YEL   YESITERM PH    NO
PED DARK.. NOITC RESRV  NOIDWELL FL  OFF
LINK PMT....OIX FLCOLR REDIEXIT OPT. OFF
X TMG PLN...OIRE-SERV..  OIFLT TYPE.HARD
FREE DUR PMTIR1  NOIR2  NOIR3  NOIR4  NO
--TIMING-----WALKIPED CLIMN GRI YELI RED
ENTRANCE TM.    1I    10I    1I25.5I25.5
-----------MIN GRIEXT GRIMX GRI YELI RED
TRACK CLEAR     OI     OI    OI25.5I25.5
-----------MIN DLIPMTEXTIMX TMI YELI RED
DWL/CYC-EXIT    7I   0.0I  120I25.5I25.5
PMT ACTIVE OUT..ON   PMT ACT DWELL...NO
OTHER - PRI PMT.OFF  NON-PRI PMT.....OFF
INH EXT TIME... 0.0  PED PR RETURN...OFF
PRIORITY RETURN.OFF  QUEUE DELAY.... OFF
COND DELAY......OFF
PHASES     1   2   3   4   5   6   7   8
PR RTN%    0   0   0   0   0   0   0   0
PHASES     9  10  11  12  13  14  15  16
PR RTN%    0   0   0   0   0   0   0   0
```

PROGRAM EXTEND TIME ON GPS DETECTOR UNITS FOR 2.0 SEC.

ECONOLITE ASC/3-2070 PREEMPT FILTERING PROGRAMMING DETAIL

(program controller as shown)

1. From Main Menu select [4. PREEMPTOR/TSP]
2. From PREEMPT/TSP/SCP Submenu select [2. ENABLE PREEMPT FILTERING & TSP/SCP]

```
ENABLE PREEMPT FILTERING & TSP/SCP
FILTERED     SOLID          PULSING
INPUT  1 ...BYPASSED.. ...BYPASSED..
       2 ...BYPASSED.. ...BYPASSED..
       3 ..PREEMPT  3. ...BYPASSED..
       4 ...BYPASSED.. ...BYPASSED..
       5 ...BYPASSED.. ...BYPASSED..
       6 ...BYPASSED.. ...BYPASSED..
       7 ...BYPASSED.. ...BYPASSED..
       8 ...BYPASSED.. ...BYPASSED..
       9 ...BYPASSED.. ...BYPASSED..
      10 ...BYPASSED.. ...BYPASSED..
```

THIS ELECTRICAL DETAIL IS FOR
THE SIGNAL DESIGN: 05-0324
DESIGNED: Dec 2018
SEALED: 12/19/2018
REVISED: N/A

Electrical Detail
Sheet 4 of 4

DOCUMENT NOT CONSIDERED FINAL UNLESS ALL SIGNATURES COMPLETED

Prepared in the offices of:
RAMEY KEMP & ASSOCIATES, INC.
Transportation Engineers
5808 Faringdon Place, Suite 100
Raleigh, North Carolina 27609
919-872-5115 Tel, 919-878-5416 Fax,
www.rameykemp.com

ELECTRICAL AND PROGRAMMING DETAILS FOR:

SII Transportation Mobility and Safety Division
Traffic Engineering Branch
Signals Management Section
750 N.Greenfield Pkwy,Garner,NC 27529

US 15-501 Bus. (University Dr.)
at
SR 1445 (S. Duke St.)/
Forest Hills Shopping Ctr. Ent.

Division 5 Durham County Durham

PLAN DATE:	December 2018	REVIEWED BY:	WJ Hamilton
PREPARED BY:	TS Popelka	RKA PROJ. NO.:	17287 (040)

REVISIONS	INIT.	DATE

SEAL
NORTH CAROLINA PROFESSIONAL SEAL 32396 ENGINEER WILLIAM J. HAMILTON

DocuSigned by: William J. Hamilton 12/19/2018
A056D704648484
SIGNATURE DATE

SIG. INVENTORY NO. 05-0324

12/18/2018
05-0324_ele4.dgn
User: tpopelka

DocuSign Envelope ID: A3F8DAFA-3A02-4B3B-A7EA-0DD651296150

PROJECT REFERENCE NO.	SHEET NO.
U-5968	Sig-50.0

PHASING DIAGRAM

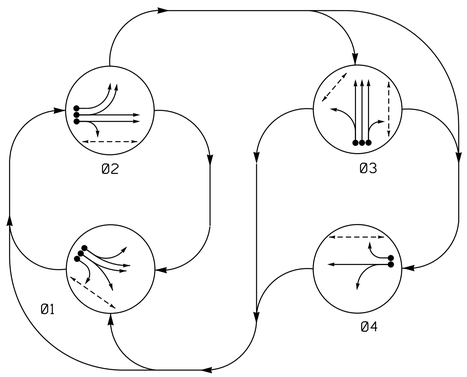

PHASING DIAGRAM DETECTION LEGEND

- DETECTED MOVEMENT
- UNDETECTED MOVEMENT (OVERLAP)
- UNSIGNALIZED MOVEMENT
- PEDESTRIAN MOVEMENT

TABLE OF OPERATION

SIGNAL FACE	PHASE 01	02	03	04	FLASH
11	G	R	R	R	R
12, 13, 14	G	R	R	R	R
21	R	R	R	R	R
22	R	G	R	R	R
23	R	G	R	R	R
31	R	R	G	R	R
32, 33	R	R	G	R	R
41	R	R	R	G	R
42	R	R	R	G	R
P11, P12	W	DW	DW	DW	DRK
P21, P22	DW	W	DW	DW	DRK
P31, P32, P33, P34	DW	DW	W	DW	DRK
P41, P42	DW	DW	DW	W	DRK

SIGNAL FACE I.D.

All Heads L.E.D.

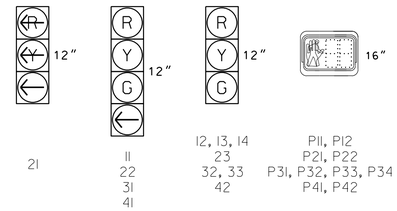

ASC/3 DETECTOR INSTALLATION CHART

DETECTOR					PROGRAMMING							
LOOP	SIZE (FT)	DISTANCE FROM STOPBAR (FT)	TURNS	NEW LOOP	PHASE	CALLING	EXTEND TIME	DELAY TIME	USE ADDED INITIAL	TYPE	SYSTEM LOOP	NEW CARD
1A	6X6	70	Exist	-	1	Yes	-	-	-	S	-	X
1B	6X6	70	Exist	-	1	Yes	-	-	-	S	-	X
1C	6X6	70	Exist	-	1	Yes	-	-	-	S	-	X
2A	6X6	70	Exist	-	2	Yes	-	-	-	S	-	X
2B	6X6	70	Exist	-	2	Yes	-	-	-	S	-	X
2C	6X6	70	Exist	-	2	Yes	-	-	-	S	-	X
3A	6X6	70	Exist	-	3	Yes	-	-	-	S	-	X
3B	6X6	70	Exist	-	3	Yes	-	-	-	S	-	X
3C	6X6	70	Exist	-	3	Yes	-	-	-	S	-	X
4A	6X6	70	Exist	-	4	Yes	-	-	-	S	-	X
4B	6X6	70	Exist	-	4	Yes	-	-	-	S	-	X

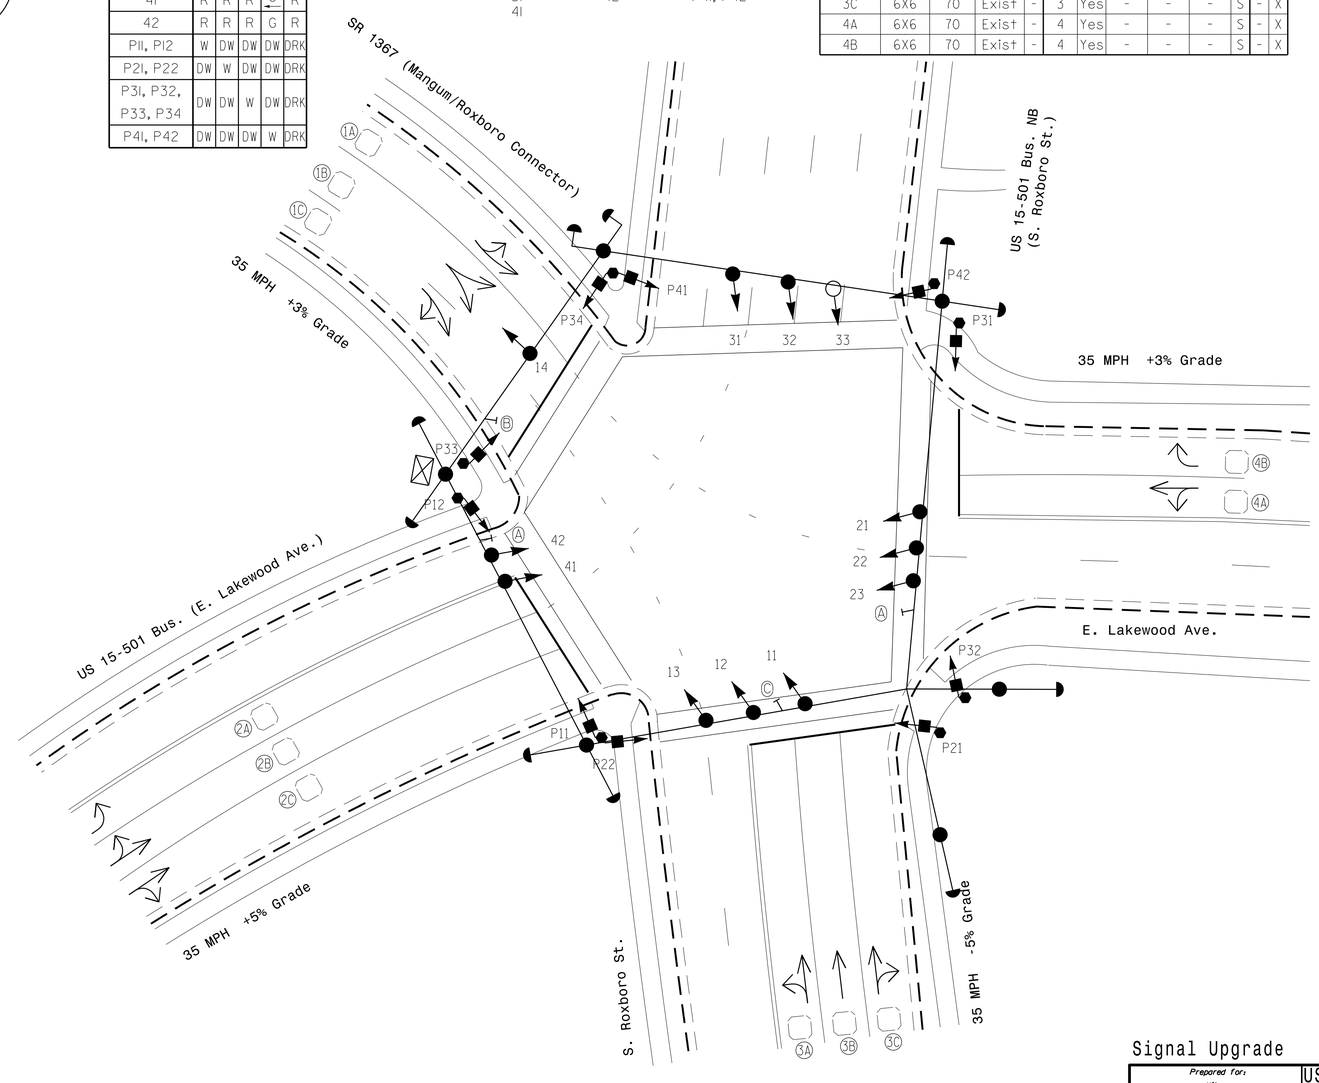

4 Phase
Fully Actuated
(Durham Signal System)

NOTES

1. Refer to "Roadway Standard Drawings NCDOT" dated January 2018 and "Standard Specifications for Roads and Structures" dated January 2018.
2. Do not program signal for late night flashing operation unless otherwise directed by the Engineer.
3. The order of phases 1, 3 and 4 may be altered.
4. Reposition existing signal heads numbered 31 and 32.
5. Set all detector units to presence mode.
6. Locate new cabinet so as not to obstruct sight distance of vehicles turning right on red.
7. Omit "WALK" and flashing "DON'T WALK" with no pedestrian calls.
8. Program pedestrian heads to countdown the flashing "Don't Walk" time only.
9. Pavement markings are existing.
10. Maximum times shown in timing chart are for free-run operation only. Coordinated signal system timing values shall supersede these values.
11. Loop data based on previous plan and/or field observations.
12. Install new cabinet on the existing cabinet foundation.

LEGEND

PROPOSED		EXISTING
	Traffic Signal Head	
	Modified Signal Head	N/A
	Sign	
	Pedestrian Signal Head With Push Button & Sign	
	Signal Pole with Guy	
	Signal Pole with Sidewalk Guy	
	Inductive Loop Detector	
	Controller & Cabinet	
	Junction Box	
	2-in Underground Conduit	
N/A	Right of Way	
	Directional Arrow	
	Type II Signal Pedestal	
A	"NO TURN ON RED" Sign (R10-11)	A
B	"TURNING VEHICLES" Yield to Peds Sign (R10-15)	B
C	Lane Control Sign	C

ASC/3 TIMING CHART

FEATURE	PHASE 1	2	3	4
Min Green *	7	10	7	7
Walk *	7	7	7	7
Ped Clear	11	17	21	17
Veh. Extension *	3.0	3.0	3.0	3.0
Max 1 *	25	40	25	25
Yellow	3.7	3.6	4.2	3.7
Red Clear	2.6	2.6	2.1	2.2
Actuations B4 Add *	-	-	-	-
Seconds /Actuation *	-	-	-	-
Max Initial *	-	-	-	-
Time Before Reduction *	-	-	-	-
Time To Reduce *	-	-	-	-
Minimum Gap	-	-	-	-
Locking Detector	X	X	X	X
Recall Position	-	VEH RECALL	-	-
Dual Entry	-	-	-	-
Simultaneous Gap	X	X	X	X

* These values may be field adjusted. Do not adjust Min Green and Extension times for phase 2 lower than what is shown. Min Green for all other phases should not be lower than 4 seconds.

12/19/2018
17:46:01
User:tpopelka
pw:...\05-0325_sig_dgn

Signal Upgrade

Prepared for:
Transportation Mobility and Safety Division
Signal Design Section
750 N.Greenfield Pkwy,Garner,NC 27529

Prepared in the offices of:
RAMEY KEMP & ASSOCIATES, INC.
Transportation Engineers
5808 Faringdon Place, Suite 100
Raleigh, North Carolina 27609
919-872-5115 Tel, 919-878-5416 Fax.
www.rameykemp.com

SCALE 1"=20' (0 – 20)

US 15-501 Bus. (S. Roxboro St.)
at
US 15-501 Bus. (Lakewood Ave.)/
SR 1367 (Mangum-Roxboro Con.)

Division 5 Durham County Durham

PLAN DATE:	December 2018	REVIEWED BY:	WJ Hamilton
PREPARED BY:	TS Popelka	RKA PROJ. NO.:	17287 (040)

REVISIONS	INIT.	DATE

DOCUMENT NOT CONSIDERED FINAL UNLESS ALL SIGNATURES COMPLETED

SEAL
NORTH CAROLINA PROFESSIONAL SEAL 32396 ENGINEER WILLIAM J. HAMILTON

DocuSigned by: William J. Hamilton 12/19/2018
A5560D7A45484...
SIGNATURE DATE

SIG. INVENTORY NO. 05-0325

DocuSign Envelope ID: A3F8DAFA-3A02-4B3B-A7EA-0DD651296150

PROJECT REFERENCE NO.	SHEET NO.
U-5968	Sig-50.1

EDI MODEL 2018ECLip-NC CONFLICT MONITOR PROGRAMMING DETAIL

(remove jumpers and set switches as shown)

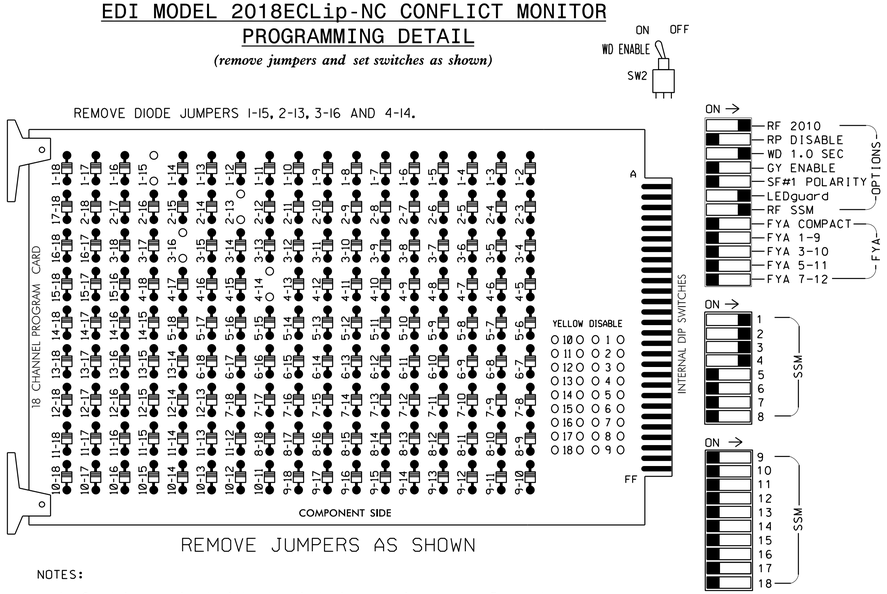

■ = DENOTES POSITION OF SWITCH

NOTES:

1. Card is provided with all diode jumpers in place. Removal of any jumper allows its channels to run concurrently.
2. Ensure jumpers SEL2-SEL5 and SEL9 are present on the monitor board.
3. Ensure that Red Enable is active at all times during normal operation.
4. Integrate monitor with Ethernet network in cabinet.

NOTES

1. To prevent "flash-conflict" problems, insert red flash program blocks for all unused vehicle load switches in the output file. The installer shall verify that signal heads flash in accordance with the Signal Plans.
2. Program controller to start up in phase 2 Walk.
3. The cabinet and controller are part of the Durham Signal System.

EQUIPMENT INFORMATION

CONTROLLER.....2070LX
CABINET.....332
SOFTWARE.....ECONOLITE ASC/3-2070
CABINET MOUNT.....BASE
OUTPUT FILE POSITIONS...12
LOAD SWITCHES USED.....S1,S2,S3,S4,S5,S6,S9,S12
PHASES USED.....1,1PED,2,2PED,3,3PED,4,4PED
OVERLAPS.....NONE

SIGNAL HEAD HOOK-UP CHART

LOAD SWITCH NO.	S1		S2			S3	S4		S5		S6	S7	S8	S9	S10	S11	S12
CMU CHANNEL NO.	1		2			13	3		4		14	5	6	15	7	8	16
PHASE	1		2			2 PED	3		4		4 PED	5	6	1 PED	7	8	3 PED
SIGNAL HEAD NO.	11	12,13, 14	21	22	23	P21, P22	31	32,33	41	42	P41, P42	NU	NU	P11, P12	NU	NU	P31,P32 P33,P34
RED	125	125		128	128		116	116	101	101							
YELLOW	126	126		129	129		117	117	102	102							
GREEN	127	127		130	130		118	118	103	103							
RED ARROW			128														
YELLOW ARROW			129														
GREEN ARROW	127		130	130			118		103								
✋						113					104			119			110
🚶						115					106			121			112

NU = Not Used

COUNTDOWN PEDESTRIAN SIGNAL OPERATION

Countdown Ped Signals are required to display timing only during Ped Clearance Interval. Consult Ped Signal Module user's manual for instructions on selecting this feature.

INPUT FILE POSITION LAYOUT

(front view)

		1	2	3	4	5	6	7	8	9	10	11	12	13	14
FILE "I"	U	Ø 1 1A	Ø 2 2A	Ø 2 2C	SLOT EMPTY	Ø 3 3A	Ø 3 3B	Ø 4 4A	SLOT EMPTY	Ø 1 1B	SLOT EMPTY	SLOT EMPTY	Ø2 PED DC ISOLATOR	Ø1 PED DC ISOLATOR	FS DC ISOLATOR
	L	NOT USED	Ø 2 2B	NOT USED		NOT USED	Ø 3 3C	Ø 4 4B		Ø 1 1C			Ø4 PED DC ISOLATOR	Ø3 PED DC ISOLATOR	ST DC ISOLATOR
FILE "J"	U	SLOT EMPTY	SLOT EMPTY	SLOT EMPTY	SLOT EMPTY	SLOT EMPTY	SLOT EMPTY	SLOT EMPTY	SLOT EMPTY	SLOT EMPTY	SLOT EMPTY	SLOT EMPTY	SLOT EMPTY	SLOT EMPTY	SLOT EMPTY
	L														

EX.: 1A, 2A, ETC. = LOOP NO.'S

FS = FLASH SENSE
ST = STOP TIME

INPUT FILE CONNECTION & PROGRAMMING CHART

LOOP NO.	LOOP TERMINAL	INPUT FILE POS.	PIN NO.	DETECTOR NO.	NEMA PHASE	CALL	EXTEND TIME	DELAY TIME	ADDED INITIAL	DETECTOR TYPE
1A	TB2-1,2	I1U	56	1	1	YES				S
1B	TB6-9,10	I9U	60	11	1	YES				S
1C	TB6-11,12	I9L	62	13	1	YES				S
2A	TB2-5,6	I2U	39	2	2	YES				S
2B	TB2-7,8	I2L	43	12	2	YES				S
2C	TB2-9,10	I3U	63	32	2	YES				S
3A	TB4-5,6	I5U	58	3	3	YES				S
3B	TB4-9,10	I6U	41	4	3	YES				S
3C	TB4-11,12	I6L	45	14	3	YES				S
4A	TB6-1,2	I7U	65	34	4	YES				S
4B	TB6-3,4	I7L	78	44	4	YES				S
PED PUSH BUTTONS										
P21,P22	TB8-4,6	I12U	67	PED 2	2 PED					
P41,P42	TB8-5,6	I12L	69	PED 4	4 PED					
P11,P12	TB8-7,9	I13U	68	PED 6	1 PED					
P31, P32, P33, P34	TB8-8,9	I13L	70	PED 8	3 PED					

NOTE:
INSTALL DC ISOLATORS IN INPUT FILE SLOTS I12 AND I13.

INPUT FILE POSITION LEGEND: J2L
FILE J
SLOT 2
LOWER

THIS ELECTRICAL DETAIL IS FOR
THE SIGNAL DESIGN: 05-0325
DESIGNED: Dec 2018
SEALED: 12/19/2018
REVISED: N/A

Electrical Detail
Sheet 1 of 2

DOCUMENT NOT CONSIDERED FINAL UNLESS ALL SIGNATURES COMPLETED

ELECTRICAL AND PROGRAMMING DETAILS FOR:

US 15-501 Bus. (S. Roxboro St.)
at
US 15-501 Bus. (Lakewood Ave.)/
SR 1367 (Mangum/Roxboro Con.)

Division 5 Durham County Durham

PLAN DATE: December 2018	REVIEWED BY: WJ Hamilton
PREPARED BY: TS Popelka	RKA PROJ. NO.: 17287 (040)

REVISIONS	INIT.	DATE

SEAL
NORTH CAROLINA PROFESSIONAL SEAL 32396 ENGINEER WILLIAM J. HAMILTON

DocuSigned by: William J. Hamilton 12/19/2018
SIGNATURE DATE
SIG. INVENTORY NO. 05-0325

Prepared in the offices of:
RAMEY KEMP & ASSOCIATES, INC.
Transportation Engineers
5808 Faringdon Place, Suite 100
Raleigh, North Carolina 27609
919-872-5115 Tel, 919-878-5416 Fax,
www.rameykemp.com

750 N.Greenfield Pkwy,Garner,NC 27529

12/18/2018
R:\Traffic\Projects\05-0325_ele.dgn
User:tspopelka

DocuSign Envelope ID: A3F8DAFA-3A02-4B3B-A7EA-0DD651296150

PROJECT REFERENCE NO.	SHEET NO.
U-5968	Sig-50.2

ECONOLITE ASC/3-2070
PED 1 AND 3 PROGRAMMING ASSIGNMENT DETAIL

(program controller as shown)

1. From Main Menu select 6. DETECTORS
2. From DETECTOR Submenu select 3. PED DETECTOR INPUT ASSIGNMENT

PED DET PHASE ASSIGNMENT MODE: NTCIP

PHASE	1	2	3	4	5	6	7	8
DETECTOR	6	2	8	4	0	0	0	0

PHASE	9	10	11	12	13	14	15	16
DETECTOR	0	0	0	0	0	0	0	0

NOTICE PED DETECTOR 8 ASSIGNED TO PHASE 3 AND PED DETECTOR 6 ASSIGNED TO PHASE 1

1. From Main Menu select 1. CONFIGURATION
2. From CONFIGURATION Submenu select 3. LOAD SW ASSIGN

LD SWITCH ASSIGN

	PHASE /OVLP	TYPE	DIMMING R	Y	G	D	PWR	FLASH AUT	FLASH TGR
1	1	V	.	.	.	+	A	R	X
2	2	V	.	.	.	+	A	Y	.
3	3	V	.	.	.	+	A	R	X
4	4	V	.	.	.	+	A	R	.
5	5	V	.	.	.	−	A	R	.
6	6	V	.	.	.	−	A	Y	X
7	7	V	.	.	.	−	A	R	.
8	8	V	.	.	.	−	A	R	X
9	1	O	.	.	.	+	A	R	X
10	2	O	.	.	.	+	A	R	X
11	3	O	.	.	.	−	A	R	.
12	4	O	.	.	.	−	A	R	.
13	2	P	.	.	.	+	A	.	.
14	4	P	.	.	.	−	A	.	.
15	1	P	.	.	.	+	A	.	.
16	3	P	.	.	.	−	A	.	.

NOTICE PHASE 1 PED ASSIGNED TO LD SWITCH 15

NOTICE PHASE 3 PED ASSIGNED TO LD SWITCH 16

THIS ELECTRICAL DETAIL IS FOR
THE SIGNAL DESIGN: 05-0325
DESIGNED: Dec 2018
SEALED: 12/19/2018
REVISED: N/A

Electrical Detail
Sheet 2 of 2

DOCUMENT NOT CONSIDERED FINAL UNLESS ALL SIGNATURES COMPLETED

Prepared in the offices of:
RAMEY KEMP & ASSOCIATES, INC.
Transportation Engineers
5808 Faringdon Place, Suite 100
Raleigh, North Carolina 27609
919-872-5115 Tel, 919-878-5416 Fax,
www.rameykemp.com

ELECTRICAL AND PROGRAMMING DETAILS FOR:

US 15-501 Bus. (S. Roxboro St.)
at
US 15-501 Bus. (Lakewood Ave.)/
SR 1367 (Mangum/Roxboro Con.)

Division 5 Durham County Durham

PLAN DATE:	December 2018	REVIEWED BY:	WJ Hamilton
PREPARED BY:	TS Popelka	RKA PROJ. NO.:	17287 (040)

REVISIONS	INIT.	DATE

750 N.Greenfield Pkwy,Garner,NC 27529

SEAL
NORTH CAROLINA PROFESSIONAL SEAL 32396 ENGINEER WILLIAM J. HAMILTON

DocuSigned by: William J. Hamilton 12/19/2018
ACCEPTED FOR RELEASE
SIGNATURE DATE
SIG. INVENTORY NO. 05-0325

12/18/2018
ts05-0325_#05-0325_elec2.dgn
User:tspopelka

DocuSign Envelope ID: A3F8DAFA-3A02-4B3B-A7EA-0DD651296150

PROJECT REFERENCE NO.	SHEET NO.
U-5968	Sig-51.0

PHASING DIAGRAM

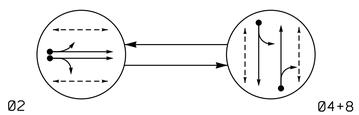

PHASING DIAGRAM DETECTION LEGEND

- DETECTED MOVEMENT
- UNDETECTED MOVEMENT (OVERLAP)
- UNSIGNALIZED MOVEMENT
- PEDESTRIAN MOVEMENT

EV PREEMPT PHASES

(Medium Priority)

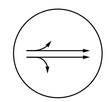

PRE 3
(Ø2)

TABLE OF OPERATION

SIGNAL FACE	PHASE Ø2	Ø4+8	PRE 3	FLASH
21, 22	G	R	G	Y
41, 42	R	G	R	R
81, 82	R	G	R	R
P21, P22, P23, P24	W	DW	DW	DRK
P41, P42	DW	W	DW	DRK
P81, P82	DW	W	DW	DRK

SIGNAL FACE I.D.

All Heads L.E.D.

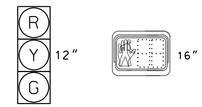

21, 22
41, 42
81, 82

P21, P22, P23, P24
P41, P42
P81, P82

ASC/3 DETECTOR INSTALLATION CHART

DETECTOR					PROGRAMMING							
LOOP	SIZE (FT)	DISTANCE FROM STOPBAR (FT)	TURNS	NEW LOOP	PHASE	CALLING	EXTEND TIME	DELAY TIME	USE ADDED INITIAL	TYPE	SYSTEM LOOP	NEW CARD
2A	6X6	70	Exist	-	2	Yes	-	-	-	S	-	X
2B	6X6	70	Exist	-	2	Yes	-	-	-	S	-	X
4A	6X40	0	2-4-2	-	4	Yes	-	3	-	S	-	X
8A	6X40	0	2-4-2	-	8	Yes	-	10	-	S	-	X

2 Phase
Fully Actuated
w/ EV Preemption
(Durham Signal System)

NOTES

1. Refer to "Roadway Standard Drawings NCDOT" dated January 2018 and "Standard Specifications for Roads and Structures" dated January 2018.
2. Do not program signal for late night flashing operation unless otherwise directed by the Engineer.
3. Set all detector units to presence mode.
4. Locate new cabinet so as not to obstruct sight distance of vehicles turning right on red.
5. Omit "WALK" and flashing "DON'T WALK" with no pedestrian calls.
6. Program pedestrian heads to countdown the flashing "Don't Walk" time only.
7. Pavement markings are existing.
8. Maximum times shown in timing chart are for free-run operation only. Coordinated signal system timing values shall supersede these values.
9. Loop data based on previous plan and/or field observations.
10. Install GPS emergency preemption system per manufacturer's instructions to achieve preemption needed, as shown in phasing diagram.
11. Remove existing optical detection equipment.

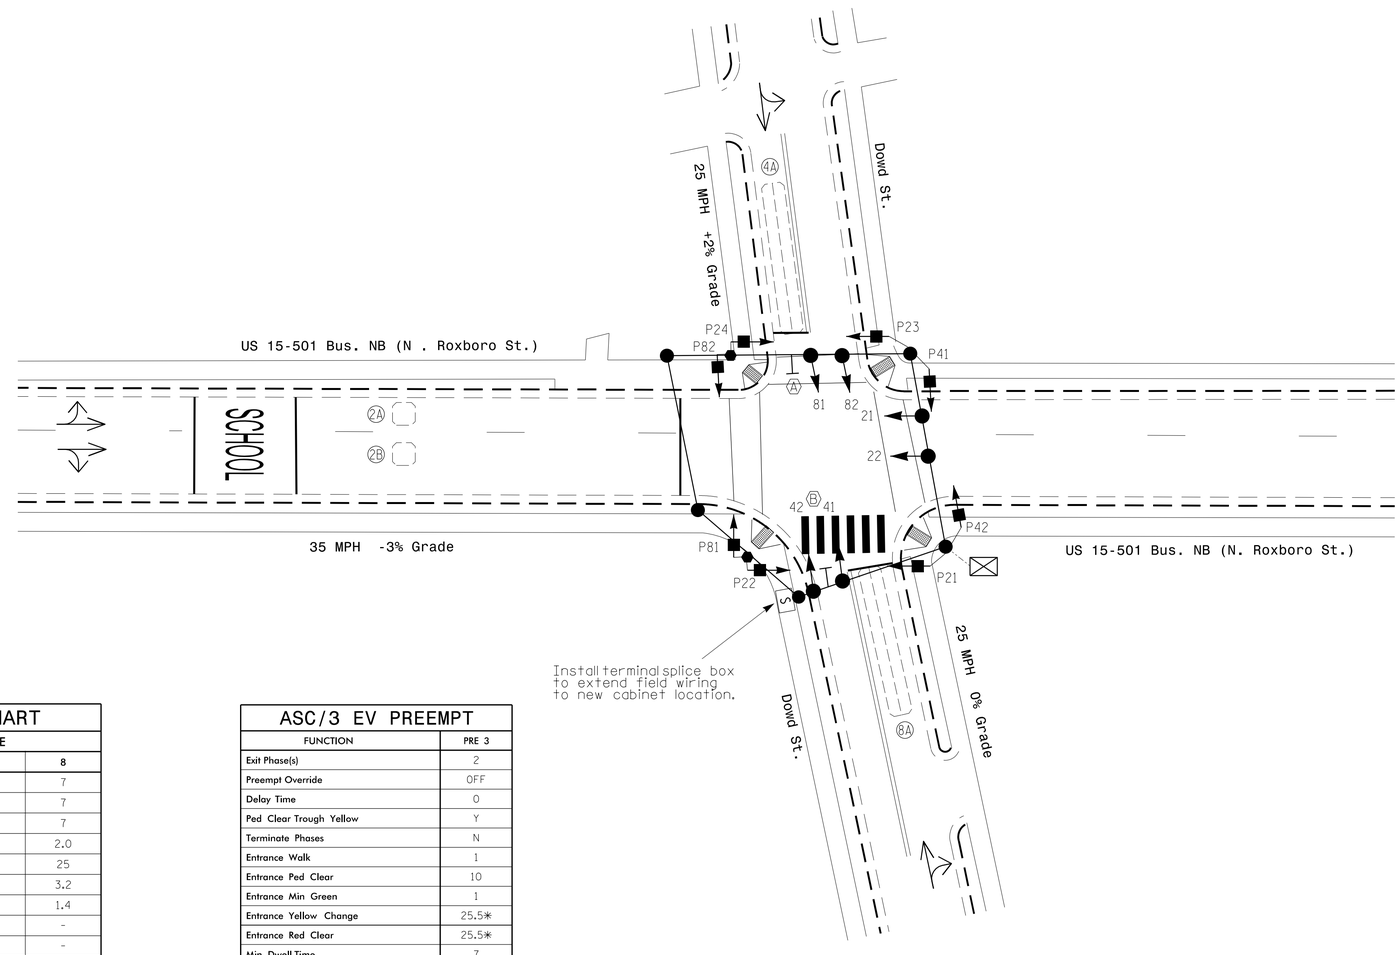

LEGEND

PROPOSED		EXISTING
	Traffic Signal Head	
	Modified Signal Head	N/A
	Sign	
	Pedestrian Signal Head With Push Button & Sign	
	Signal Pole with Guy	
	Signal Pole with Sidewalk Guy	
	Inductive Loop Detector	
	Controller & Cabinet	
	Junction Box	
	2-in Underground Conduit	
N/A	Right of Way	
	Directional Arrow	
	Type II Signal Pedestal	
S	Terminal Splice Box	S
A	No Left Turn Sign (R3-2)	A
B	No Right Turn Sign (R3-1)	B

ASC/3 TIMING CHART

FEATURE	PHASE 2	4	8
Min Green *	10	7	7
Walk *	7	7	7
Ped Clear	5	6	7
Veh. Extension *	2.0	2.0	2.0
Max 1 *	40	25	25
Yellow	4.1	3.1	3.2
Red Clear	1.1	1.4	1.4
Actuations B4 Add *	-	-	-
Seconds /Actuation *	-	-	-
Max Initial *	-	-	-
Time Before Reduction *	-	-	-
Time To Reduce *	-	-	-
Minimum Gap	-	-	-
Locking Detector	X	-	-
Recall Position	VEH RECALL	-	-
Dual Entry	-	X	X
Simultaneous Gap	X	X	X

* These values may be field adjusted. Do not adjust Min Green and Extension times for phase 2 lower than what is shown. Min Green for all other phases should not be lower than 4 seconds.

ASC/3 EV PREEMPT

FUNCTION	PRE 3
Exit Phase(s)	2
Preempt Override	OFF
Delay Time	0
Ped Clear Trough Yellow	Y
Terminate Phases	N
Entrance Walk	1
Entrance Ped Clear	10
Entrance Min Green	1
Entrance Yellow Change	25.5✳
Entrance Red Clear	25.5✳
Min Dwell Time	7
Preempt Input Extension Time ✳✳	2
Preempt Max Time	120
Exit Yellow Change	25.5✳
Exit Red Clear	25.5✳

* Time defaults to time used for phase during normal operation.
** Program Timing on GPS Detector Unit.

Signal Upgrade

Prepared for:
Transportation Mobility and Safety Division
Signal Design Section
750 N.Greenfield Pkwy,Garner,NC 27529

Prepared in the offices of:
RAMEY KEMP & ASSOCIATES, INC.
Transportation Engineers
5808 Faringdon Place, Suite 100
Raleigh, North Carolina 27609
Phone: 919-872-5115
www.rameykemp.com

SCALE 0 20
1"=20'

US 15-501 Bus. NB
(N. Roxboro St.)
at
Dowd St.

Division 5 Durham County Durham

PLAN DATE:	December 2018	REVIEWED BY:	WJ Hamilton
PREPARED BY:	TS Popelka	RKA PROJ. NO.:	17287 (040)

REVISIONS	INIT.	DATE

DOCUMENT NOT CONSIDERED FINAL UNLESS ALL SIGNATURES COMPLETED

SEAL
NORTH CAROLINA PROFESSIONAL SEAL 32396 ENGINEER WILLIAM J. HAMILTON

DocuSigned by: William J. Hamilton 12/19/2018
ADMINISTRATOR SIGNATURE DATE

SIG. INVENTORY NO. 05-0330

12/17/2018
U-5968_Sig_05-0330_Sig.dgn
User:tpopelka

DocuSign Envelope ID: A3F8DAFA-3A02-4B3B-A7EA-0DD651296150

PROJECT REFERENCE NO.	SHEET NO.
U-5968	Sig-51.1

EDI MODEL 2018ECLip-NC CONFLICT MONITOR PROGRAMMING DETAIL

(remove jumpers and set switches as shown)

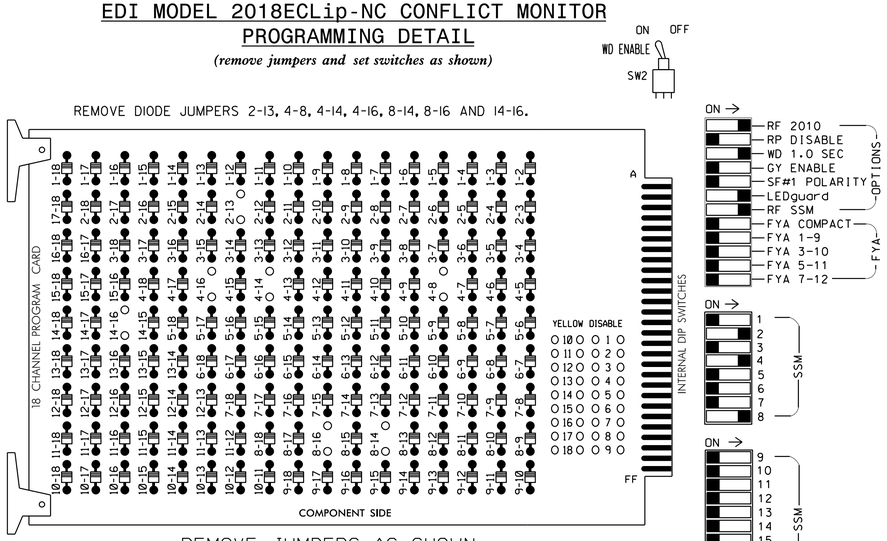

■ = DENOTES POSITION OF SWITCH

NOTES:

1. Card is provided with all diode jumpers in place. Removal of any jumper allows its channels to run concurrently.
2. Ensure jumpers SEL2-SEL5 and SEL9 are present on the monitor board.
3. Ensure that Red Enable is active at all times during normal operation.
4. Integrate monitor with Ethernet network in cabinet.

NOTES

1. To prevent "flash-conflict" problems, insert red flash program blocks for all unused vehicle load switches in the output file. The installer shall verify that signal heads flash in accordance with the Signal Plans.
2. Program phases 4 and 8 for Dual Entry.
3. Program controller to start up in phase 2 Walk.
4. The cabinet and controller are part of the Durham Signal System.
5. Install GPS preemption system. Perform installation according to manufacturer's directions and NCDOT engineer-approved mounting location to accomplish the preemption scheme shown on the Signal Design Plan.

EQUIPMENT INFORMATION

CONTROLLER.....2070LX
CABINET.....332
SOFTWARE.....ECONOLITE ASC/3-2070
CABINET MOUNT.....BASE
OUTPUT FILE POSITIONS...12
LOAD SWITCHES USED.....S2,S3,S5,S6,S11,S12
PHASES USED.....2,2PED,4,4PED,8,8PED
OVERLAPS.....NONE

SIGNAL HEAD HOOK-UP CHART

LOAD SWITCH NO.	S1	S2	S3	S4	S5	S6	S7	S8	S9	S10	S11	S12
CMU CHANNEL NO.	1	2	13	3	4	14	5	6	15	7	8	16
PHASE	1	2	2 PED	3	4	4 PED	5	6	6 PED	7	8	8 PED
SIGNAL HEAD NO.	NU	21,22	P21,P22, P23,P24	NU	41,42	P41, P42	NU	NU	NU	NU	81,82	P81, P82
RED		128			101						107	
YELLOW		129			102						108	
GREEN		130			103						109	
RED ARROW												
YELLOW ARROW												
GREEN ARROW												
✋			113			104						110
🚶			115			106						112

NU = Not Used

COUNTDOWN PEDESTRIAN SIGNAL OPERATION

Countdown Ped Signals are required to display timing only during Ped Clearance Interval. Consult Ped Signal Module user's manual for instructions on selecting this feature.

INPUT FILE POSITION LAYOUT

(front view)

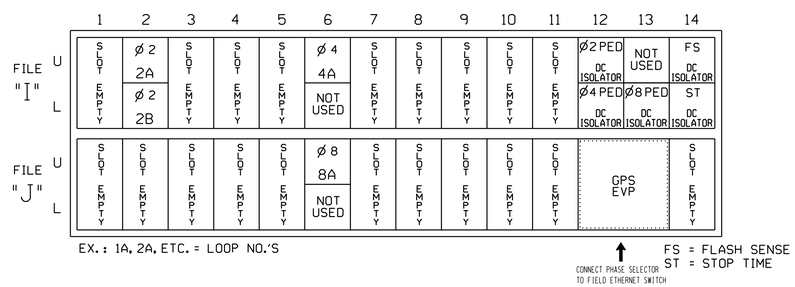

INPUT FILE CONNECTION & PROGRAMMING CHART

LOOP NO.	LOOP TERMINAL	INPUT FILE POS.	PIN NO.	DETECTOR NO.	NEMA PHASE	CALL	EXTEND TIME	DELAY TIME	ADDED INITIAL	DETECTOR TYPE
2A	TB2-5,6	I2U	39	2	2	YES				S
2B	TB2-7,8	I2L	43	12	2	YES				S
4A	TB4-9,10	I6U	41	4	4	YES		3		S
8A	TB5-9,10	J6U	42	8	8	YES		10		S
PED PUSH BUTTONS										
P21,P22 P23,P24	TB8-4,6	I12U	67	PED 2	2 PED					
P41,P42	TB8-5,6	I12L	69	PED 4	4 PED					
P81,P82	TB8-8,9	I13L	70	PED 8	8 PED					

NOTE:
INSTALL DC ISOLATORS IN INPUT FILE SLOTS I12 AND I13.

INPUT FILE POSITION LEGEND: J2L
FILE J
SLOT 2
LOWER

THIS ELECTRICAL DETAIL IS FOR
THE SIGNAL DESIGN: 05-0330
DESIGNED: Dec 2018
SEALED: 12/19/2018
REVISED: N/A

Electrical Detail
Sheet 1 of 2

DOCUMENT NOT CONSIDERED FINAL UNLESS ALL SIGNATURES COMPLETED

ELECTRICAL AND PROGRAMMING DETAILS FOR:

US 15-501 Bus. NB
(N. Roxboro St.)
at
Dowd St.

Division 5 Durham County Durham

PLAN DATE:	December 2018	REVIEWED BY:	WJ Hamilton
PREPARED BY:	TS Popelka	RKA PROJ. NO.:	17287 (040)

REVISIONS	INIT.	DATE

SEAL
NORTH CAROLINA PROFESSIONAL SEAL 32396 ENGINEER WILLIAM J. HAMILTON

DocuSigned by: William J. Hamilton A5560D7D4A6A4A4
12/19/2018
SIGNATURE DATE
SIG. INVENTORY NO. 05-0330

Prepared in the offices of:
RAMEY KEMP & ASSOCIATES, INC.
Transportation Engineers
5808 Faringdon Place, Suite 100
Raleigh, North Carolina 27609
919-872-5115 Tel, 919-878-5416 Fax,
www.rameykemp.com

750 N.Greenfield Pkwy,Garner,NC 27529

12/17/2018
R:\Signals\Projects\05-0330_ele.dgn
User:tspopelka

DocuSign Envelope ID: A3F8DAFA-3A02-4B3B-A7EA-0DD651296150

ECONOLITE ASC/3-2070 EMERGENCY VEHICLE PREEMPT PROGRAMMING DETAIL

(program controller as shown)

1. From Main Menu select [4. PREEMPTOR/TSP]
2. From PREEMPTOR/TSP/SCP Submenu select [1. PREEMPT PLAN 1-10]

Place cursor in [ ] next to Preempt Plan and press 3. Then press the right cursor arrow and toggle the controller to YES. Next cursor down. This will select Emergency Vehicle Preempt #3.

```
PREEMPT PLAN [  3]    ENABLE....YES
 VEH/PED 1 2 3 4 5 6 7 8 9 0 1 2 3 4 5 6
 OVERLAP A B C D E F G H I J K L M N O P
TRKCLR V . . . . . . . . . . . . . . . .
TRKCLR O . . . . . . . . . . . . . . . .
ENA TRL  . . . . . . . . . . . . . . . .
DWEL VEH . X . . . . . . . . . . . . . .
DWEL PED . . . . . . . . . . . . . . . .
DWEL OLP . . . . . . . . . . . . . . . .
CYC VEH  . . . . . . . . . . . . . . . .
CYC PED  . . . . . . . . . . . . . . . .
CYC OLP  . . . . . . . . . . . . . . . .
EXIT PH  . X . . . . . . . . . . . . . .
EXIT CAL . . . . . . . . . . . . . . . .
SP FUNC  . . . . . . . . . . . . . . . .

ENABLE... YES|PMT OVRIDE..|INTERLOCK. NO
DET LOCK... X|DELAY..    0|INHIBIT...  0
OVERIDE FL. .|DURATION   0|CLR-GRN... NO
TERM OLP.  NO|PC>YEL   YES|TERM PH    NO
PED DARK.. NO|TC RESRV  NO|DWELL FL  OFF
LINK PMT....0|X FLCOLR RED|EXIT OPT. OFF
X TMG PLN...0|RE-SERV..  0|FLT TYPE.HARD
FREE DUR PMT|R1  NO|R2  NO|R3  NO|R4  NO
--TIMING-----WALK|PED CL|MN GR| YE| RED
ENTRANCE TM.    1|    10|    1|25.5|25.5
-----------MIN GR|EXT GR|MX GR| YE| RED
TRACK CLEAR     0|     0|    0|25.5|25.5
-----------MIN DL|PMTEXT|TMX TM| YE| RED
DWL/CYC-EXIT    7|   0.0|  120|25.5|25.5
PMT ACTIVE OUT..ON   PMT ACT DWELL...NO
OTHER - PRI PMT.OFF  NON-PRI PMT.....OFF
INH EXT TIME... 0.0  PED PR RETURN...OFF
PRIORITY RETURN.OFF  QUEUE DELAY.... OFF
COND DELAY......OFF
PHASES     1   2   3   4   5   6   7   8
PR RTN%    0   0   0   0   0   0   0   0
PHASES     9  10  11  12  13  14  15  16
PR RTN%    0   0   0   0   0   0   0   0
```

PROGRAM EXTEND TIME ON GPS DETECTOR UNIT FOR 2.0 SEC.

ECONOLITE ASC/3-2070 PREEMPT FILTERING PROGRAMMING DETAIL

(program controller as shown)

1. From Main Menu select [4. PREEMPTOR/TSP]
2. From PREEMPT/TSP/SCP Submenu select [2. ENABLE PREEMPT FILTERING & TSP/SCP]

```
ENABLE PREEMPT FILTERING & TSP/SCP
FILTERED     SOLID         PULSING
INPUT  1 ...BYPASSED.. ...BYPASSED..
       2 ...BYPASSED.. ...BYPASSED..
       3 ..PREEMPT  3. ...BYPASSED..
       4 ...BYPASSED.. ...BYPASSED..
       5 ...BYPASSED.. ...BYPASSED..
       6 ...BYPASSED.. ...BYPASSED..
       7 ...BYPASSED.. ...BYPASSED..
       8 ...BYPASSED.. ...BYPASSED..
       9 ...BYPASSED.. ...BYPASSED..
      10 ...BYPASSED.. ...BYPASSED..
```

THIS ELECTRICAL DETAIL IS FOR
THE SIGNAL DESIGN: 05-0330
DESIGNED: Dec 2018
SEALED: 12/19/2018
REVISED: N/A

Electrical Detail
Sheet 2 of 2

DOCUMENT NOT CONSIDERED FINAL UNLESS ALL SIGNATURES COMPLETED

Prepared in the offices of:
RAMEY KEMP & ASSOCIATES, INC.
Transportation Engineers
5808 Faringdon Place, Suite 100
Raleigh, North Carolina 27609
919-872-5115 Tel, 919-878-5416 Fax,
www.rameykemp.com

ELECTRICAL AND PROGRAMMING DETAILS FOR:
NORTH CAROLINA DEPARTMENT OF TRANSPORTATION
Mobility and Safety Division
Traffic Engineering & Signals Management Section
750 N.Greenfield Pkwy,Garner,NC 27529

US 15-501 Bus. NB
(N. Roxboro St.)
at
Dowd St.

Division 5 Durham County Durham

PLAN DATE:	December 2018	REVIEWED BY:	WJ Hamilton
PREPARED BY:	TS Popelka	RKA PROJ. NO.:	17287 (040)

REVISIONS	INIT.	DATE

SEAL
NORTH CAROLINA PROFESSIONAL SEAL 32396 ENGINEER WILLIAM J. HAMILTON

DocuSigned by: William J. Hamilton 12/19/2018
ASSOCIATE ENGINEER SIGNATURE DATE
SIG. INVENTORY NO. 05-0330

12/17/2018
17287_05-0330_ele2.dgn
User:tspopelka

DocuSign Envelope ID: A3F8DAFA-3A02-4B3B-A7EA-0DD651296150

PROJECT REFERENCE NO.	SHEET NO.
U-5968	Sig-52.0

PHASING DIAGRAM

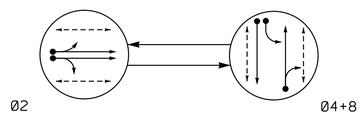

PHASING DIAGRAM DETECTION LEGEND

- DETECTED MOVEMENT
- UNDETECTED MOVEMENT (OVERLAP)
- UNSIGNALIZED MOVEMENT
- PEDESTRIAN MOVEMENT

EV PREEMPT PHASES

(Medium Priority)

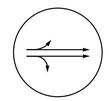

PRE 3
(Ø2)

TABLE OF OPERATION

SIGNAL FACE	PHASE Ø2	PHASE Ø4+8	PHASE PRE3	PHASE FLASH
21, 22	G	R	G	Y
41	~~R~~	~~F~~ Y	~~R~~	~~R~~
42, 43	R	G	R	R
81, 82	R	G	R	R
P21, P22, P23, P24	W	DW	DW	DRK
P41, P42	DW	W	DW	DRK
P81, P82	DW	W	DW	DRK

SIGNAL FACE I.D.

All Heads L.E.D.

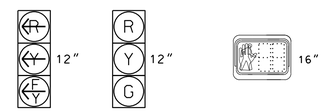

41

21, 22
42, 43
81, 82

P21, P22, P23, P24
P41, P42
P81, P82

ASC/3 DETECTOR INSTALLATION CHART

DETECTOR					PROGRAMMING							
LOOP	SIZE (FT)	DISTANCE FROM STOPBAR (FT)	TURNS	NEW LOOP	PHASE	CALLING	EXTEND TIME	DELAY TIME	USE ADDED INITIAL	TYPE	SYSTEM LOOP	NEW CARD
2A	6X6	70	Exist	-	2	Yes	-	-	-	S	-	X
2B	6X6	70	Exist	-	2	Yes	-	-	-	S	-	X
4A	6X40	0	2-4-2	-	4	Yes	-	3	-	S	-	X
4B	6X40	0	2-4-2	-	4	Yes	-	-	-	S	-	X
8A	6X40	0	2-4-2	-	8	Yes	-	-	-	S	-	X

2 Phase
Fully Actuated
w/ EV Preemption
(Durham Signal System)

NOTES

1. Refer to "Roadway Standard Drawings NCDOT" dated January 2018 and "Standard Specifications for Roads and Structures" dated January 2018.
2. Do not program signal for late night flashing operation unless otherwise directed by the Engineer.
3. Renumber existing signal heads 41 and 42 as 42 and 43 respectively.
4. Reposition existing signal heads 42 and 43.
5. Set all detector units to presence mode.
6. Locate new cabinet so as not to obstruct sight distance of vehicles turning right on red.
7. Omit "WALK" and flashing "DON'T WALK" with no pedestrian calls.
8. Program pedestrian heads to countdown the flashing "Don't Walk" time only.
9. Pavement markings are existing.
10. Maximum times shown in timing chart are for free-run operation only. Coordinated signal system timing values shall supersede these values.
11. Loop data based on previous plan and/or field observations.
12. Install GPS emergency preemption system per manufacturer's instructions to achieve preemption needed, as shown in phasing diagram.
13. Remove existing optical detection equipment.

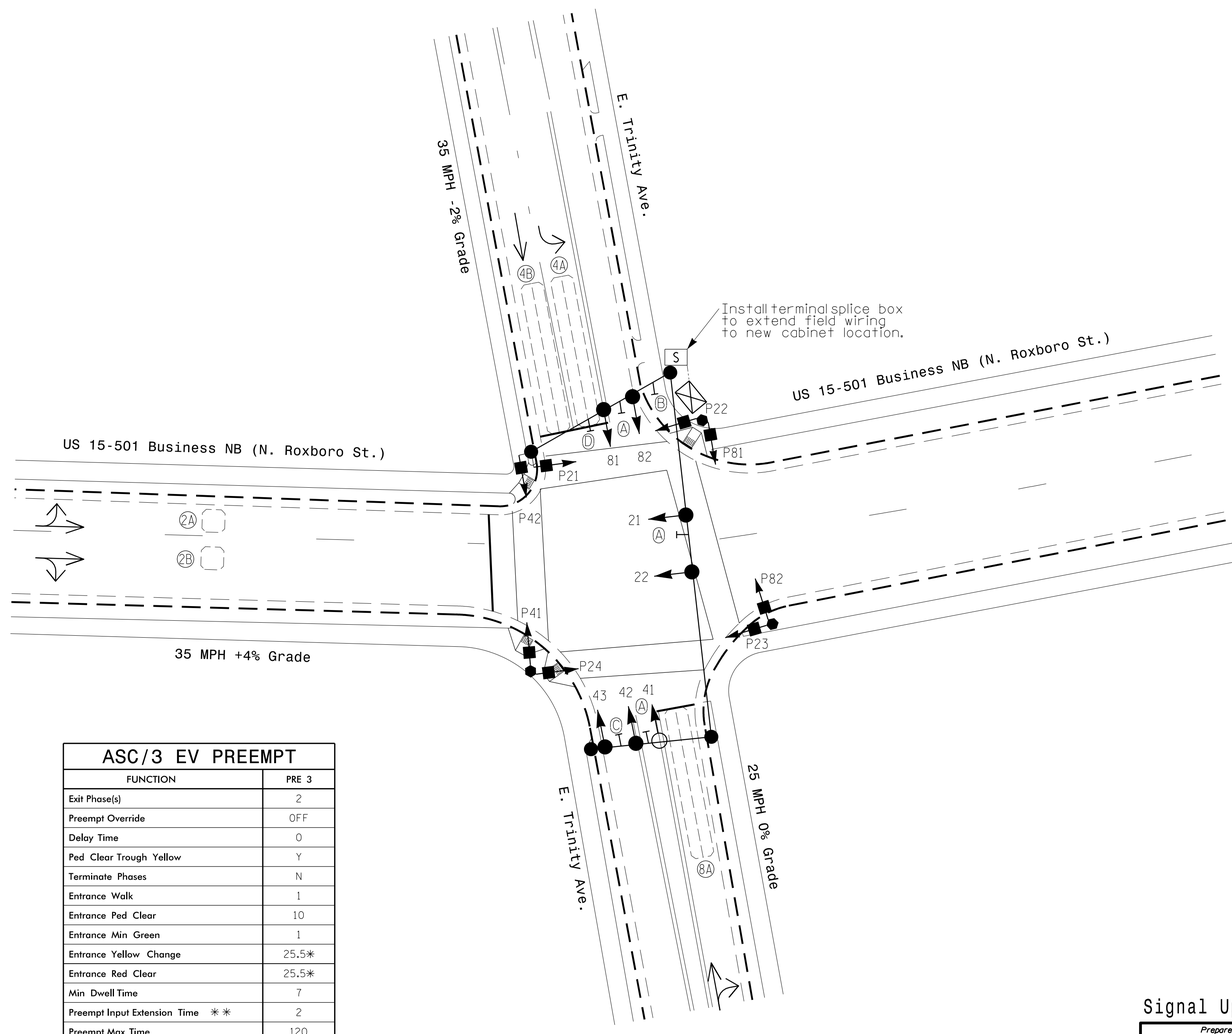

LEGEND

PROPOSED		EXISTING
	Traffic Signal Head	
	Modified Signal Head	N/A
	Sign	
	Pedestrian Signal Head With Push Button & Sign	
	Signal Pole with Guy	
	Signal Pole with Sidewalk Guy	
	Inductive Loop Detector	
	Controller & Cabinet	
	Junction Box	
	2-in Underground Conduit	
N/A	Right of Way	
	Directional Arrow	
	Type II Signal Pedestal	
S	Terminal Splice Box	S
A	Street Name Sign	A
B	"No Turn On Red" Sign (R10-11)	B
C	No Right Turn Sign (R3-1)	C
D	No Left Turn Sign (R3-2)	D

ASC/3 TIMING CHART

FEATURE	PHASE 2	PHASE 4	PHASE 8
Min Green *	10	7	7
Walk *	7	7	7
Ped Clear	8	7	12
Veh. Extension *	3.0	2.0	2.0
Max 1 *	40	25	25
Yellow	3.6	3.3	3.2
Red Clear	1.0	1.7	1.8
Actuations B4 Add *	-	-	-
Seconds /Actuation *	-	-	-
Max Initial *	-	-	-
Time Before Reduction *	-	-	-
Time To Reduce *	-	-	-
Minimum Gap	-	-	-
Locking Detector	X	-	-
Recall Position	VEH RECALL	-	-
Dual Entry	-	X	X
Simultaneous Gap	X	X	X

* These values may be field adjusted. Do not adjust Min Green and Extension times for phase 2 lower than what is shown. Min Green for all other phases should not be lower than 4 seconds.

ASC/3 EV PREEMPT

FUNCTION	PRE 3
Exit Phase(s)	2
Preempt Override	OFF
Delay Time	0
Ped Clear Trough Yellow	Y
Terminate Phases	N
Entrance Walk	1
Entrance Ped Clear	10
Entrance Min Green	1
Entrance Yellow Change	25.5✳
Entrance Red Clear	25.5✳
Min Dwell Time	7
Preempt Input Extension Time ✳✳	2
Preempt Max Time	120
Exit Yellow Change	25.5✳
Exit Red Clear	25.5✳

* Time defaults to time used for phase during normal operation.
** Program Timing on GPS Detection Unit.

Signal Upgrade

Prepared for:
Transportation Mobility and Safety Division
Signal Design Section
750 N.Greenfield Pkwy,Garner,NC 27529

Prepared in the offices of:
RAMEY KEMP & ASSOCIATES, INC.
Transportation Engineers
5808 Faringdon Place, Suite 100
Raleigh, North Carolina 27609
Phone: 919-872-5115
www.rameykemp.com

SCALE 1"=20' (0 – 20')

US 15-501 Bus. NB
(N. Roxboro St.)
at
E. Trinity Ave.

Division 5 Durham County Durham

PLAN DATE:	December 2018	REVIEWED BY:	WJ Hamilton
PREPARED BY:	TS Popelka	RKA PROJ. NO.:	17287 (040)

REVISIONS	INIT.	DATE

DOCUMENT NOT CONSIDERED FINAL UNLESS ALL SIGNATURES COMPLETED

SEAL
NORTH CAROLINA PROFESSIONAL SEAL 32396 ENGINEER WILLIAM J. HAMILTON

DocuSigned by:
William J. Hamilton 12/19/2018
A056D07064584B4
SIGNATURE DATE

SIG. INVENTORY NO. 05-0332

12/17/2018
U-5968_Sig-05-0332.sig.dgn
User:tpopelka

DocuSign Envelope ID: A3F8DAFA-3A02-4B3B-A7EA-0DD651296150

PROJECT REFERENCE NO.	SHEET NO.
U-5968	Sig-52.1

EDI MODEL 2018ECLip-NC CONFLICT MONITOR PROGRAMMING DETAIL

(remove jumpers and set switches as shown)

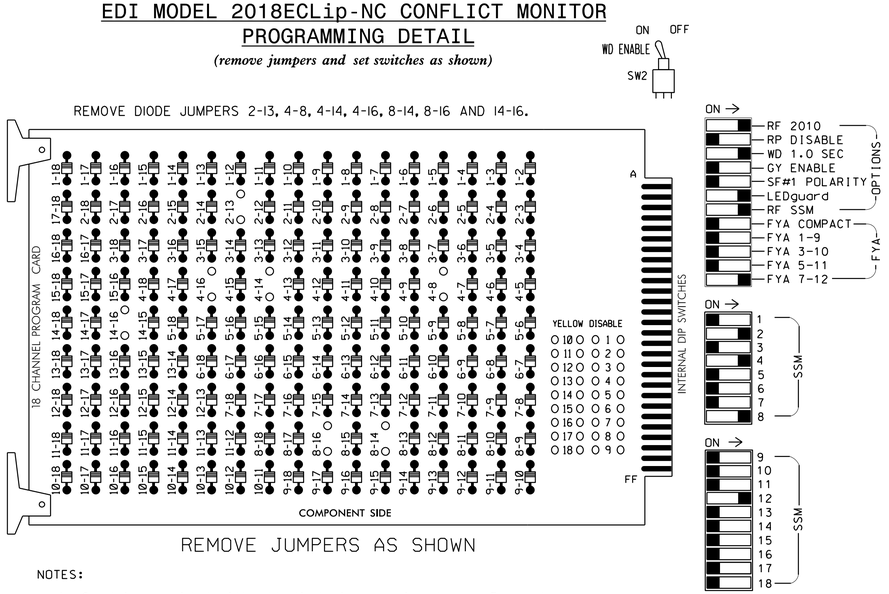

NOTES:

1. Card is provided with all diode jumpers in place. Removal of any jumper allows its channels to run concurrently.
2. Ensure jumpers SEL2-SEL5 and SEL9 are present on the monitor board.
3. Ensure that Red Enable is active at all times during normal operation.
4. Integrate monitor with Ethernet network in cabinet.

■ = DENOTES POSITION OF SWITCH

NOTES

1. To prevent "flash-conflict" problems, insert red flash program blocks for all unused vehicle load switches in the output file. The installer shall verify that signal heads flash in accordance with the Signal Plans.
2. Program phases 4 and 8 for Dual Entry.
3. Program controller to start up in phase 2 Walk.
4. The cabinet and controller are part of the Durham Signal System.
5. Install GPS preemption system. Perform installation according to manufacturer's directions and NCDOT engineer-approved mounting location to accomplish the preemption scheme shown on the Signal Design Plan.

EQUIPMENT INFORMATION

CONTROLLER.....2070LX
CABINET.....332 W/ AUX
SOFTWARE.....ECONOLITE ASC/3-2070
CABINET MOUNT.....BASE
OUTPUT FILE POSITIONS...18 WITH AUX. OUTPUT FILE
LOAD SWITCHES USED.....S2,S3,S5,S6,S11,S12,AUX S5
PHASES USED.....2,2PED,4,4PED,8,8PED
OVERLAP "A".....NOT USED
OVERLAP "B".....NOT USED
OVERLAP "C".....NOT USED
OVERLAP "D".....*

* See overlap programming on sheet 2.

SIGNAL HEAD HOOK-UP CHART

LOAD SWITCH NO.	S1	S2	S3	S4	S5	S6	S7	S8	S9	S10	S11	S12	AUX S1	AUX S2	AUX S3	AUX S4	AUX S5	AUX S6
CMU CHANNEL NO.	1	2	13	3	4	14	5	6	15	7	8	16	9	10	17	11	12	18
PHASE	1	2	2 PED	3	4	4 PED	5	6	6 PED	7	8	8 PED	OLA	OLB	SPARE	OLC	OLD	SPARE
SIGNAL HEAD NO.	NU	21,22	P21,P22, P23,P24	NU	42,43	NU	NU	NU	NU	NU	81,82	P81, P82	NU	NU	NU	NU	41★	NU
RED		128			101						107							
YELLOW		129			102						108							
GREEN		130			103						109							
RED ARROW																	A101	
YELLOW ARROW																	A102	
FLASHING YELLOW ARROW																	A103	
GREEN ARROW																		
✋			113			104						110						
🚶			115			106						112						

NU = Not Used

★ See pictorial of head wiring in detail this sheet.

COUNTDOWN PEDESTRIAN SIGNAL OPERATION

Countdown Ped Signals are required to display timing only during Ped Clearance Interval. Consult Ped Signal Module user's manual for instructions on selecting this feature.

INPUT FILE POSITION LAYOUT

(front view)

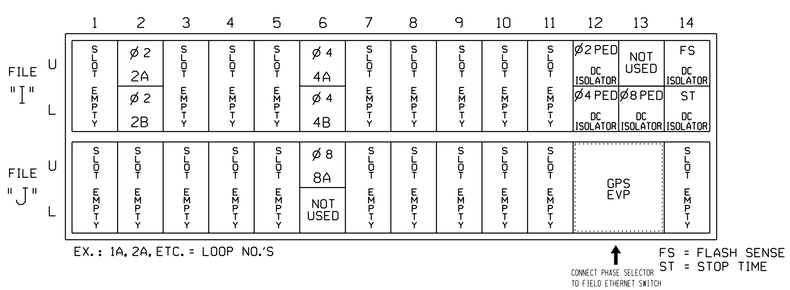

INPUT FILE CONNECTION & PROGRAMMING CHART

LOOP NO.	LOOP TERMINAL	INPUT FILE POS.	PIN NO.	DETECTOR NO.	NEMA PHASE	CALL	EXTEND TIME	DELAY TIME	ADDED INITIAL	DETECTOR TYPE
2A	TB2-5,6	I2U	39	2	2	YES				S
2B	TB2-7,8	I2L	43	12	2	YES				S
4A	TB4-9,10	I6U	41	4	4	YES		3		S
4B	TB4-11,12	I6L	45	14	4	YES				S
8A	TB5-9,10	J6U	42	8	8	YES				S
PED PUSH BUTTONS										
P21,P22 P23,P24	TB8-4,6	I12U	67	PED 2	2 PED					
P41,P42	TB8-5,6	I12L	69	PED 4	4 PED					
P81,P82	TB8-8,9	I13L	70	PED 8	8 PED					

NOTE:
INSTALL DC ISOLATORS IN INPUT FILE SLOTS I12 AND I13.

INPUT FILE POSITION LEGEND: J2L
FILE J
SLOT 2
LOWER

FYA SIGNAL WIRING DETAIL

(wire signal head as shown)

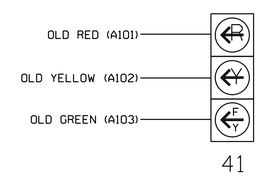

THIS ELECTRICAL DETAIL IS FOR
THE SIGNAL DESIGN: 05-0332
DESIGNED: Dec 2018
SEALED: 12/19/2018
REVISED: N/A

Prepared in the offices of:
RAMEY KEMP & ASSOCIATES, INC.
Transportation Engineers
5808 Faringdon Place, Suite 100
Raleigh, North Carolina 27609
919-872-5115 Tel, 919-878-5416 Fax,
www.rameykemp.com

Electrical Detail
Sheet 1 of 2

DOCUMENT NOT CONSIDERED FINAL UNLESS ALL SIGNATURES COMPLETED

ELECTRICAL AND PROGRAMMING DETAILS FOR:

NC Department of Transportation Mobility and Safety Division Signals Management Section

750 N.Greenfield Pkwy,Garner,NC 27529

US 15-501 Bus. NB
(N. Roxboro St.)
at
E. Trinity Ave.

Division 5 Durham County Durham

PLAN DATE:	December 2018	REVIEWED BY:	WJ Hamilton
PREPARED BY:	TS Popelka	RKA PROJ. NO.:	17287 (040)

REVISIONS	INIT.	DATE

SEAL
NORTH CAROLINA PROFESSIONAL SEAL 32396 ENGINEER WILLIAM J. HAMILTON

DocuSigned by: William J. Hamilton 12/19/2018
AUTHORIZED SIGNATURE DATE

SIG. INVENTORY NO. 05-0332

12/17/2018
05-0332_05-0332_ele.dgn
User:tpopelka

DocuSign Envelope ID: A3F8DAFA-3A02-4B3B-A7EA-0DD651296150

PROJECT REFERENCE NO.	SHEET NO.
U-5968	Sig-52.2

ECONOLITE ASC/3-2070 EMERGENCY VEHICLE PREEMPT PROGRAMMING DETAIL

(program controller as shown)

1. From Main Menu select [4. PREEMPTOR/TSP]
2. From PREEMPTOR/TSP/SCP Submenu select [1. PREEMPT PLAN 1-10]

Place cursor in [ ] next to Preempt Plan and press 3. Then press the right cursor arrow and toggle the controller to YES. Next cursor down. This will select Emergency Vehicle Preempt #3.

```
PREEMPT PLAN [  3]    ENABLE....YES
 VEH/PED 1 2 3 4 5 6 7 8 9 0 1 2 3 4 5 6
 OVERLAP A B C D E F G H I J K L M N O P
TRKCLR V . . . . . . . . . . . . . . . .
TRKCLR O . . . . . . . . . . . . . . . .
ENA TRL  . . . . . . . . . . . . . . . .
DWEL VEH . X . . . . . . . . . . . . . .
DWEL PED . . . . . . . . . . . . . . . .
DWEL OLP . . . . . . . . . . . . . . . .
CYC VEH  . . . . . . . . . . . . . . . .
CYC PED  . . . . . . . . . . . . . . . .
CYC OLP  . . . . . . . . . . . . . . . .
EXIT PH  . X . . . . . . . . . . . . . .
EXIT CAL . . . . . . . . . . . . . . . .
SP FUNC  . . . . . . . . . . . . . . . .

ENABLE... YES|PMT OVRIDE..|INTERLOCK. NO
DET LOCK... X|DELAY..    0|INHIBIT...  0
OVERIDE FL. .|DURATION   0|CLR-GRN... NO
TERM OLP.  NO|PC>YEL   YES|TERM PH    NO
PED DARK.. NO|TC RESRV  NO|DWELL FL  OFF
LINK PMT....0|X FLCOLR RED|EXIT OPT. OFF
X TMG PLN...0|RE-SERV..  0|FLT TYPE.HARD
FREE DUR PMT|R1  NO|R2  NO|R3  NO|R4  NO
--TIMING-----WALK|PED CLIMN GRI YEL| RED
ENTRANCE TM.    1|    10|    1|25.5|25.5
-----------MIN GRI|EXT GRI|MX GRI YEL| RED
TRACK CLEAR     0|     0|    0|25.5|25.5
-----------MIN DLI|PMT|EXT|IMX TMI YEL| RED
DWL/CYC-EXIT    7|   0.0|  120|25.5|25.5
PMT ACTIVE OUT..ON   PMT ACT DWELL...NO
OTHER - PRI PMT.OFF  NON-PRI PMT.....OFF
INH EXT TIME... 0.0  PED PR RETURN...OFF
PRIORITY RETURN.OFF  QUEUE DELAY.... OFF
COND DELAY......OFF
PHASES     1   2   3   4   5   6   7   8
PR RTN%    0   0   0   0   0   0   0   0
PHASES     9  10  11  12  13  14  15  16
PR RTN%    0   0   0   0   0   0   0   0
```

PROGRAM EXTEND TIME ON GPS DETECTOR UNIT FOR 2.0 SEC.

ECONOLITE ASC/3-2070 OVERLAP PROGRAMMING DETAIL

(program controller as shown)

1. From Main Menu select [2. CONTROLLER]
2. From CONTROLLER Submenu select [2. VEHICLE OVERLAPS]

Toggle Three Times
OVERLAP D

Select TMG VEH OVLP [D] and 'OTHER/ECONOLITE'

```
TMG VEH OVLP...[D] TYPE:OTHER/ECONOLITE
  PHASES 1 2 3 4 5 6 7 8 9 0 1 2 3 4 5 6
INCLUDED . . . . . . . X . . . . . . . .
PROTECT  . . . . . . . . . . . . . . . .
PED PRTC . . . . . . . . . . . . . . . .
NOT OVLP . . . . . . . . . . . . . . . .
FLSH GRN . . . . . . . 1 . . . . . . . .
LAG X PH . . . . . . . . . . . . . . . .
LAG 2 PH . . . . . . . . . . . . . . . .

LAG GRN 0.0 YEL 0.0 RED 0.0 ADV GRN 0.0
```

END PROGRAMMING

ECONOLITE ASC/3-2070 PREEMPT FILTERING PROGRAMMING DETAIL

(program controller as shown)

1. From Main Menu select [4. PREEMPTOR/TSP]
2. From PREEMPT/TSP/SCP Submenu select [2. ENABLE PREEMPT FILTERING & TSP/SCP]

```
ENABLE PREEMPT FILTERING & TSP/SCP
FILTERED     SOLID          PULSING
INPUT  1 ...BYPASSED.. ...BYPASSED..
       2 ...BYPASSED.. ...BYPASSED..
       3 ..PREEMPT  3. ...BYPASSED..
       4 ...BYPASSED.. ...BYPASSED..
       5 ...BYPASSED.. ...BYPASSED..
       6 ...BYPASSED.. ...BYPASSED..
       7 ...BYPASSED.. ...BYPASSED..
       8 ...BYPASSED.. ...BYPASSED..
       9 ...BYPASSED.. ...BYPASSED..
      10 ...BYPASSED.. ...BYPASSED..
```

FLASHER CIRCUIT MODIFICATION DETAIL

IN ORDER TO INSURE THAT SIGNALS FLASH CONCURRENTLY ON THE SAME APPROACH, MAKE THE FOLLOWING FLASHER CIRCUIT CHANGES:

1. ON REAR OF PDA - REMOVE WIRE FROM TERM. T2-4 AND TERMINATE ON T2-2.
2. ON REAR OF PDA - REMOVE WIRE FROM TERM. T2-5 AND TERMINATE ON T2-3.
3. REMOVE FLASHER UNIT 2.

THE CHANGES LISTED ABOVE TIES ALL PHASES AND OVERLAPS TO FLASHER UNIT 1.

THIS ELECTRICAL DETAIL IS FOR
THE SIGNAL DESIGN: 05-0332
DESIGNED: Dec 2018
SEALED: 12/19/2018
REVISED: N/A

Prepared in the offices of:

RAMEY KEMP & ASSOCIATES, INC.
Transportation Engineers
5808 Faringdon Place, Suite 100
Raleigh, North Carolina 27609
919-872-5115 Tel, 919-878-5416 Fax.
www.rameykemp.com

Electrical Detail
Sheet 2 of 2

ELECTRICAL AND PROGRAMMING DETAILS FOR:

NC Department of Transportation Mobility and Safety Division Traffic Engineering & Safety Systems Branch Signal Management Section
750 N.Greenfield Pkwy,Garner,NC 27529

US 15-501 Bus. NB
(N. Roxboro St.)
at
E. Trinity Ave.

Division 5 Durham County Durham

PLAN DATE: December 2018	REVIEWED BY: WJ Hamilton		
PREPARED BY: TS Popelka	RKA PROJ. NO.: 17287 (040)		
REVISIONS		INIT.	DATE

DOCUMENT NOT CONSIDERED FINAL UNLESS ALL SIGNATURES COMPLETED

SEAL
NORTH CAROLINA PROFESSIONAL SEAL 32396 ENGINEER WILLIAM J. HAMILTON

DocuSigned by: William J. Hamilton 12/19/2018
A0669D704664464...
SIGNATURE DATE

SIG. INVENTORY NO. 05-0332

12/19/2018
U-5968_Sig-52_05-0332_ele02.dgn
User:tpopelko