This electronic collection of documents is provided for the convenience of the user and is Not a Certified Document –

The documents contained herein were originally issued and sealed by the individuals whose names and license numbers appear on each page, on the dates appearing with their signature on that page.
This file or an individual page shall not be considered a certified document.

DocuSign Envelope ID: 93F7D2D0-AF8C-4C45-B1AD-C8DBA135FDBA

PROJECT REFERENCE NO.	SHEET NO.
U-5968	Sig-251.1

EDI MODEL 2018ECLip-NC CONFLICT MONITOR PROGRAMMING DETAIL

(remove jumpers and set switches as shown)

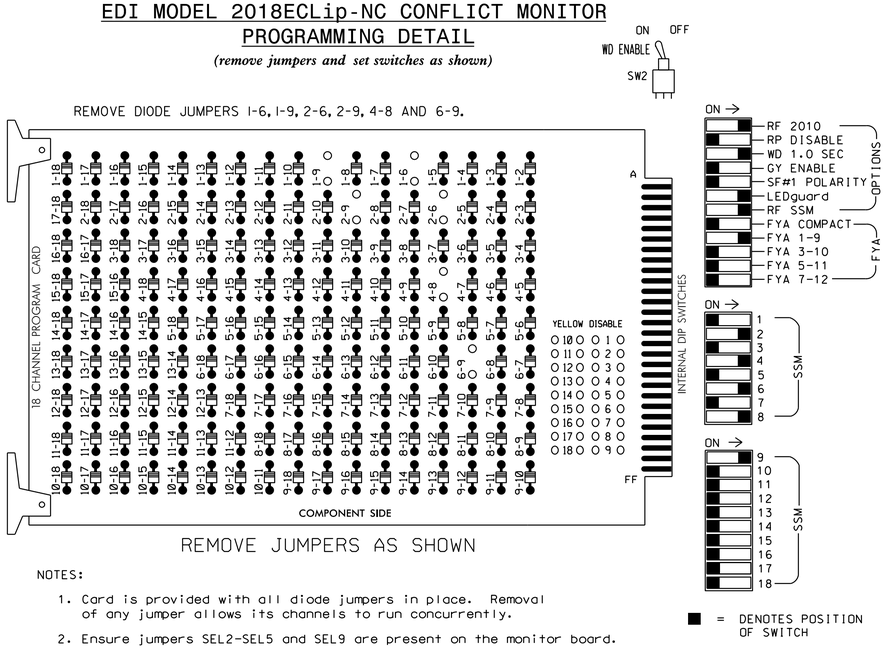

■ = DENOTES POSITION OF SWITCH

NOTES:

1. Card is provided with all diode jumpers in place. Removal of any jumper allows its channels to run concurrently.
2. Ensure jumpers SEL2-SEL5 and SEL9 are present on the monitor board.
3. Ensure that Red Enable is active at all times during normal operation.
4. Integrate monitor with Ethernet network in cabinet.

NOTES

1. To prevent "flash-conflict" problems, insert red flash program blocks for all unused vehicle load switches in the output file. The installer shall verify that signal heads flash in accordance with the Signal Plans.
2. Program phases 4 and 8 for Dual Entry.
3. Program controller to start up in phase 2 Green and 6 Green.
4. The cabinet and controller are part of the Durham Signal System.

EQUIPMENT INFORMATION

CONTROLLER.....2070LX
CABINET.....332 W/ AUX
SOFTWARE.....ECONOLITE ASC/3-2070
CABINET MOUNT.....BASE
OUTPUT FILE POSITIONS...18 WITH AUX. OUTPUT FILE
LOAD SWITCHES USED.....S1,S2,S5,S8,S11,AUX S1
PHASES USED.....1,2,4,6,8
OVERLAP "A".....*
OVERLAP "B".....NOT USED
OVERLAP "C".....NOT USED
OVERLAP "D".....NOT USED

* See overlap programming on sheet 2.

SIGNAL HEAD HOOK-UP CHART

LOAD SWITCH NO.	S1	S2	S3	S4	S5	S6	S7	S8	S9	S10	S11	S12	AUX S1	AUX S2	AUX S3	AUX S4	AUX S5	AUX S6
CMU CHANNEL NO.	1	2	13	3	4	14	5	6	15	7	8	16	9	10	17	11	12	18
PHASE	1	2	2 PED	3	4	4 PED	5	6	6 PED	7	8	8 PED	OLA	OLB	SPARE	OLC	OLD	SPARE
SIGNAL HEAD NO.	11★	21,22	NU	NU	41,42	NU	NU	61,62	NU	NU	81,82	NU	11★	NU	NU	NU	NU	NU
RED		128			101			134			107							
YELLOW	*	129			102			135			108							
GREEN		130			103			136			109							
RED ARROW													A121					
YELLOW ARROW													A122					
FLASHING YELLOW ARROW													A123					
GREEN ARROW	127																	

NU = Not Used

* Denotes install load resistor. See load resistor installation detail this sheet.

★ See pictorial of head wiring in detail this sheet.

INPUT FILE POSITION LAYOUT

(front view)

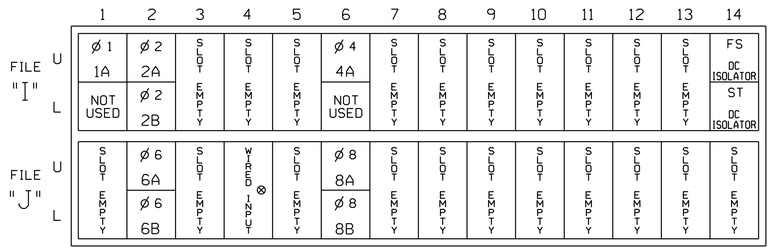

EX.: 1A, 2A, ETC. = LOOP NO.'S

FS = FLASH SENSE
ST = STOP TIME

⊗ Wired Input - Do not populate slot with detector card

INPUT FILE CONNECTION & PROGRAMMING CHART

LOOP NO.	LOOP TERMINAL	INPUT FILE POS.	PIN NO.	DETECTOR NO.	NEMA PHASE	CALL	EXTEND TIME	DELAY TIME	ADDED INITIAL	DETECTOR TYPE
1A [1]	TB2-1,2	I1U	56	1 ★	1	YES		15		S
	-	J4U	48	26 ★	6	YES		3		G
2A	TB2-5,6	I2U	39	2	2	YES			X	N
2B	TB2-7,8	I2L	43	12	2	YES			X	N
4A	TB4-9,10	I6U	41	4	4	YES				S
6A	TB3-5,6	J2U	40	6	6	YES			X	N
6B	TB3-7,8	J2L	44	16	6	YES			X	N
8A	TB5-9,10	J6U	42	8	8	YES				S
8B	TB5-11,12	J6L	46	18	8	YES		15		S

[1] Add jumper from I1-W to J4-W, on rear of input file.

★ For the detectors to work as shown on the signal design plan, see the Vehicle Detector Setup Programming Detail for Alternate Phasing on sheets 2 and 3.

INPUT FILE POSITION LEGEND: J2L
FILE J
SLOT 2
LOWER

FYA SIGNAL WIRING DETAIL

(wire signal head as shown)

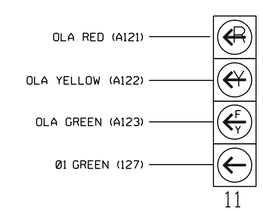

LOAD RESISTOR INSTALLATION DETAIL

(install resistor as shown)

VALUE (ohms)	WATTAGE
1.5K - 1.9K	25W (min.)
2.0K - 3.0K	10W (min.)

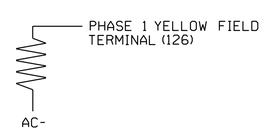

THIS ELECTRICAL DETAIL IS FOR
THE SIGNAL DESIGN: 05-1239
DESIGNED: Dec 2018
SEALED: 12/19/2018
REVISED: N/A

Electrical Detail
Sheet 1 of 3

DOCUMENT NOT CONSIDERED FINAL UNLESS ALL SIGNATURES COMPLETED

ELECTRICAL AND PROGRAMMING DETAILS FOR:

US 501 (N. Roxboro Rd.)
at
SR 1640 (Goodwin Rd.)/
Northern HS

Division 5 Durham County Durham

PLAN DATE:	December 2018	REVIEWED BY:	WJ Hamilton
PREPARED BY:	TS Popelka	RKA PROJ. NO.:	17287 (040)

REVISIONS	INIT.	DATE

SEAL
NORTH CAROLINA PROFESSIONAL SEAL 32396 ENGINEER WILLIAM J. HAMILTON

DocuSigned by: William J. Hamilton 12/19/2018
SIGNATURE DATE
SIG. INVENTORY NO. 05-1239

Prepared in the offices of:
RAMEY KEMP & ASSOCIATES, INC.
Transportation Engineers
5808 Faringdon Place, Suite 100
Raleigh, North Carolina 27609
919-872-5115 Tel, 919-878-5416 Fax,
www.rameykemp.com

750 N.Greenfield Pkwy,Garner,NC 27529

12/17/2018
R:\Traffic\Projects\05-1239.dgn
User:tspopelka

DocuSign Envelope ID: 93F7D2D0-AF8C-4C45-B1AD-C8DBA135FDBA

PROJECT REFERENCE NO.	SHEET NO.
U-5968	Sig-251.2

ECONOLITE ASC/3-2070 VEHICLE DETECTOR SETUP PROGRAMMING DETAIL FOR ALTERNATE PHASING LOOP 1A

(program controller as shown)

IMPORTANT!

Program detectors per the input file connection and programming chart shown on sheet 1 before proceeding.

1. From Main Menu select [8. UTILITIES]
2. From UTILITIES Submenu select [1. COPY/CLEAR]
3. Copy from DETECTOR PLAN "1" to DETECTOR PLAN "2".

```
COPY / CLEAR UTILITY
      FROM                TO
PHASE TIMING.... . > PHASE TIMING.... .
TIMING PLAN..... . > TIMING PLAN..... .
PH DET OPT PLAN. . > PH DET OPT PLAN. .
DETECTOR PLAN... 1 > DETECTOR PLAN... 2
  TOGGLE TO SELECT A "FROM" AND A "TO"
            THEN PRESS ENTER
```

4. From Main Menu select [6. DETECTORS]
5. From DETECTOR Submenu select [2. VEHICLE DETECTOR SETUP]
6. Place cursor in VEH DET PLAN [ ] position and enter "2".

- Place cursor in VEH DETECTOR [ ] position and enter "1".
- Set delay time to "3".

```
VEH DETECTOR [ 1]   VEH DET PLAN [ 2]
TYPE: S-STANDARD
TS2 DETECTOR..... . ECPI LOG.......   NO
DET PH - 1 2 3 4 5 6 7 8 9 0 1 2 3 4 5 6
 1  1    . . . . . . . . . . . . . . . .
EXTEND TIME...  0.0 DELAY TIME...    3.0
USE ADDED INITIAL . CROSS SWITCH PH..  0
LOCK IN....... NONE NTCIP VOL . OR OCC .
PMT QUEUE DELAY. NO
```

← NOTICE VEH DET PLAN 2

← ENSURE DELAY IS SET TO '3'

- Place cursor in VEH DETECTOR [ ] position and enter "26".
- Set assigned phase to "0".

```
VEH DETECTOR [26]   VEH DET PLAN [ 2]
TYPE: G-GREEN EXTENSION/DELAY
TS2 DETECTOR..... . ECPI LOG.......   NO
DET PH - 1 2 3 4 5 6 7 8 9 0 1 2 3 4 5 6
 26 0    . . . . . . . . . . . . . . . .
EXTEND TIME...  0.0 DELAY TIME...    3.0
USE ADDED INITIAL . CROSS SWITCH PH..  0
LOCK IN....... NONE NTCIP VOL . OR OCC .
PMT QUEUE DELAY. NO
```

← NOTICE VEH DET PLAN 2

ENSURE PHASE IS SET TO "0" →

END PROGRAMMING

ECONOLITE ASC/3-2070 OVERLAP PROGRAMMING DETAIL

(program controller as shown)

1. From Main Menu select [2. CONTROLLER]
2. From CONTROLLER Submenu select [2. VEHICLE OVERLAPS]

OVERLAP A

Select TMG VEH OVLP [A] and 'PPLT FYA'

```
TMG VEH OVLP...[A] TYPE: .....PPLT FYA

PROTECTED LEFT TURN....   PHASE    1
OPPOSING THROUGH.......   PHASE    2

FLASHING ARROW OUTPUT.....CH9  ISOLATE

DELAY START OF: FYA..0.0 CLEARANCE..0.0
ACTION PLAN SF BIT DISABLE........... 1
```

← NOTICE ACTION PLAN SF BIT "1"

END PROGRAMMING

THIS ELECTRICAL DETAIL IS FOR
THE SIGNAL DESIGN: 05-1239
DESIGNED: Dec 2018
SEALED: 12/19/2018
REVISED: N/A

Electrical Detail
Sheet 2 of 3

DOCUMENT NOT CONSIDERED FINAL UNLESS ALL SIGNATURES COMPLETED

ELECTRICAL AND PROGRAMMING DETAILS FOR:

US 501 (N. Roxboro Rd.)
at
SR 1640 (Goodwin Rd.)/
Northern HS

Division 5 Durham County Durham

PLAN DATE: December 2018		REVIEWED BY:	WJ Hamilton
PREPARED BY: TS Popelka		RKA PROJ. NO.:	17287 (040)

REVISIONS	INIT.	DATE

Prepared in the offices of:

RAMEY KEMP & ASSOCIATES, INC.
Transportation Engineers
5808 Faringdon Place, Suite 100
Raleigh, North Carolina 27609
919-872-5115 Tel, 919-878-5416 Fax,
www.rameykemp.com

NC Department of Transportation
Transportation Mobility and Safety Division
Traffic Engineering Branch
Signal Management Section
750 N.Greenfield Pkwy,Garner,NC 27529

SEAL
NORTH CAROLINA PROFESSIONAL SEAL 32396 ENGINEER WILLIAM J. HAMILTON

DocuSigned by: William J. Hamilton 12/19/2018
SIGNATURE DATE

SIG. INVENTORY NO. 05-1239

12/17/2018
Sig-251-05-1239.dgn
User:tpopelka

DocuSign Envelope ID: 93F7D2D0-AF8C-4C45-B1AD-C8DBA135FDBA

PROJECT REFERENCE NO.	SHEET NO.
U-5968	Sig-251.3

ALTERNATE PHASING ACTIVATION DETAIL

TO RUN ALT. PHASING DURING FREE RUN - PROGRAM CHANGES (SHOWN BELOW) IN A TIME BASED ACTION PLAN. SCHEDULE A DAY PLAN THAT INCLUDES THE ACTION PLAN PROGRAMMED TO SELECT VEH DET PLAN 2 AND ENABLE SF BIT 1.

TO RUN ALT. PHASING DURING COORDINATION - SELECT THE TIME BASED ACTION PLAN THAT IS PROGRAMMED TO SELECT VEH DET PLAN 2 AND ENABLE SF BIT 1.

PHASING	VEH DET PLAN	SF BITS ENABLED
ACTIONS REQUIRED TO RUN DEFAULT PHASING	1	NONE
ACTIONS REQUIRED TO RUN ALTERNATE PHASING	2	1

IMPORTANT: IF ALT. PHASING IS USED DURING FREE RUN AND COORDINATION, DO NOT OPERATE TIME OF DAY EVENTS CONCURRENTLY WITH COORDINATION PLAN EVENTS IN THE EVENT SCHEDULER. (EX. FREE RUN EVENT SHOULD END BEFORE COORDINATION PLAN EVENT STARTS AND VICE-VERSA).

ALTERNATE PHASING CHANGE SUMMARY

THE FOLLOWING IS A SUMMARY OF WHAT TAKES PLACE WHEN SF BIT 1 AND VEH DET PLAN 2 ACTIVATE TO CALL THE "ALTERNATE PHASING":

SF BIT 1: Modifies overlap parent phases for head 11 to run protected turns only.

VEH DET PLAN 2: Disables phase 6 call on loop 1A and reduces delay time for phase 1 call on loop 1A to 3 seconds.

ECONOLITE ASC/3-2070 ACTION PLAN PROGRAMMING DETAIL

1. From Main Menu select 5. TIME BASE
2. From TIME BASE Submenu select 2. ACTION PLAN

```
ACTION PLAN...[  1]
PATTERN..........AUTO   SYS OVERRIDE.... NO
TIMING PLAN........ 0   SEQUENCE........  0
VEH DETECTOR PLAN.. 2   DET LOG........NONE
FLASH...........   --   RED REST........ NO
VEH DET DIAG PLN... 0   PED DET DIAG PLN..0
DIMMING ENABLE..   NO   PRIORITY RETURN. NO
PED PR RETURN..    NO   QUEUE DELAY..... NO
PMT COND DELAY     NO
  PHASE   1  2  3  4  5  6  7  8  9  0  1  2  3  4  5  6
PED RCL   .  .  .  .  .  .  .  .  .  .  .  .  .  .  .  .
WALK 2    .  .  .  .  .  .  .  .  .  .  .  .  .  .  .  .
VEX 2     .  .  .  .  .  .  .  .  .  .  .  .  .  .  .  .
VEH RCL   .  .  .  .  .  .  .  .  .  .  .  .  .  .  .  .
MAX RCL   .  .  .  .  .  .  .  .  .  .  .  .  .  .  .  .
MAX 2     .  .  .  .  .  .  .  .  .  .  .  .  .  .  .  .
  PHASE   1  2  3  4  5  6  7  8  9  0  1  2  3  4  5  6
MAX 3     .  .  .  .  .  .  .  .  .  .  .  .  .  .  .  .
CS INH    .  .  .  .  .  .  .  .  .  .  .  .  .  .  .  .
OMIT      .  .  .  .  .  .  .  .  .  .  .  .  .  .  .  .
SPC FCT   X  .  .  .  .  .  .  .  (1-8)
AUX FCT   .  .  .  (1-3)
          1  2  3  4  5  6  7  8  9  0  1  2  3  4  5
LP 1-15   .  .  .  .  .  .  .  .  .  .  .  .  .  .  .
LP 16-30  .  .  .  .  .  .  .  .  .  .  .  .  .  .  .
LP 31-45  .  .  .  .  .  .  .  .  .  .  .  .  .  .  .
LP 46-60  .  .  .  .  .  .  .  .  .  .  .  .  .  .  .
LP 61-75  .  .  .  .  .  .  .  .  .  .  .  .  .  .  .
LP 76-90  .  .  .  .  .  .  .  .  .  .  .  .  .  .  .
LP 91-100 .  .  .  .  .  .  .  .  .  .  .  .  .  .  .
```

THIS ELECTRICAL DETAIL IS FOR
THE SIGNAL DESIGN: 05-1239
DESIGNED: Dec 2018
SEALED: 12/19/2018
REVISED: N/A

Electrical Detail
Sheet 3 of 3

DOCUMENT NOT CONSIDERED FINAL UNLESS ALL SIGNATURES COMPLETED

Prepared in the offices of:
RAMEY KEMP & ASSOCIATES, INC.
Transportation Engineers
5808 Faringdon Place, Suite 100
Raleigh, North Carolina 27609
919-872-5115 Tel, 919-878-5416 Fax,
www.rameykemp.com

ELECTRICAL AND PROGRAMMING DETAILS FOR:

SH Transportation Mobility and Safety Division
Traffic Engineering Branch
STATE OF NORTH CAROLINA DEPT. OF TRANSPORTATION
Signals Management Section
750 N.Greenfield Pkwy,Garner,NC 27529

US 501 (N. Roxboro Rd.)
at
SR 1640 (Goodwin Rd.)/
Northern HS

Division 5 Durham County Durham

PLAN DATE:	December 2018	REVIEWED BY:	WJ Hamilton
PREPARED BY:	TS Popelka	RKA PROJ. NO.:	17287 (040)

REVISIONS	INIT.	DATE

SEAL
NORTH CAROLINA PROFESSIONAL SEAL 32396 ENGINEER WILLIAM J. HAMILTON
DocuSigned by: William J. Hamilton 12/19/2018
ADMINISTRATOR SIGNATURE DATE
SIG. INVENTORY NO. 05-1239

12/17/2018
12:47:53 PM
05-1239_0163.dgn
User:tpopelka

DocuSign Envelope ID: 93F7D2D0-AF8C-4C45-B1AD-C8DBA135FDBA

PROJECT REFERENCE NO.	SHEET NO.
U-5968	Sig-252.0

DEFAULT PHASING DIAGRAM

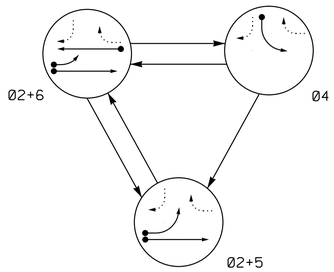

DEFAULT PHASING TABLE OF OPERATION

SIGNAL FACE	PHASE 02+5	PHASE 02+6	PHASE 04	FLASH
21, 22	G	G	R	Y
41, 42	~~R~~	~~R~~	←	~~R~~
51	←	F Y	~~R~~	~~Y~~
61, 62, 63	R	Y	R	Y

ALTERNATE PHASING DIAGRAM

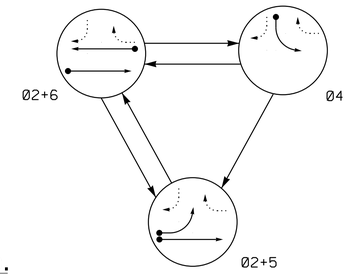

ALTERNATE PHASING TABLE OF OPERATION

SIGNAL FACE	PHASE 02+5	PHASE 02+6	PHASE 04	FLASH
21, 22	G	G	R	Y
41, 42	~~R~~	~~R~~	←	~~R~~
51	←	~~R~~	~~R~~	~~Y~~
61, 62	R	Y	R	Y

SIGNAL FACE I.D.

All Heads L.E.D.

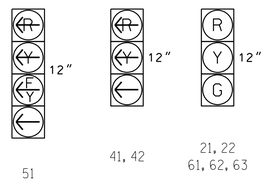

PHASING DIAGRAM DETECTION LEGEND

- DETECTED MOVEMENT
- UNDETECTED MOVEMENT (OVERLAP)
- UNSIGNALIZED MOVEMENT
- PEDESTRIAN MOVEMENT

ASC/3 DETECTOR INSTALLATION CHART

DETECTOR					PROGRAMMING							
LOOP	SIZE (FT)	DISTANCE FROM STOPBAR (FT)	TURNS	NEW LOOP	PHASE	CALLING	EXTEND TIME	DELAY TIME	USE ADDED INITIAL	TYPE	SYSTEM LOOP	NEW CARD
2A	6X6	70	Exist	-	2	Yes	-	-	-	S	-	X
4A	6X40	0	2-4-2	-	4	Yes	-	-	-	S	-	X
5A	6X40	0	2-4-2	-	5	Yes	-	✳15	-	S	-	X
					2#	Yes	-	-	-	S	-	X
6A	6X6	70	Exist	-	6	Yes	-	-	-	S	-	X
S157	6X6	+1148	Exist	-	-	No	-	-	-	N	X	X
S158	6X6	+1148	Exist	-	-	No	-	-	-	N	X	X
S159	6X6	+1148	Exist	-	-	No	-	-	-	N	X	X
S160	6X6	+1148	Exist	-	-	No	-	-	-	N	X	X

✳ Disable delay during Alternate Phasing operation.
Disable phase call for loop during Alternate Phasing operation.

3 Phase
Fully Actuated
(Durham Signal System)

NOTES

1. Refer to "Roadway Standard Drawings NCDOT" dated January 2018 and "Standard Specifications for Roads and Structures" dated January 2018.
2. Do not program signal for late night flashing operation unless otherwise directed by the Engineer.
3. Phase 5 may be lagged.
4. Renumber existing signal head 62 as 63.
5. Reposition existing signal head numbered 22.
6. Set all detector units to presence mode.
7. Locate new cabinet so as not to obstruct sight distance of vehicles turning right on red.
8. Pavement markings are existing.
9. Maximum times shown in timing chart are for free-run operation only. Coordinated signal system timing values shall supersede these values.
10. The Division (City) Traffic Engineer will determine the hours of use for each phasing plan.
11. Loop data based on previous plan and/or field observations.

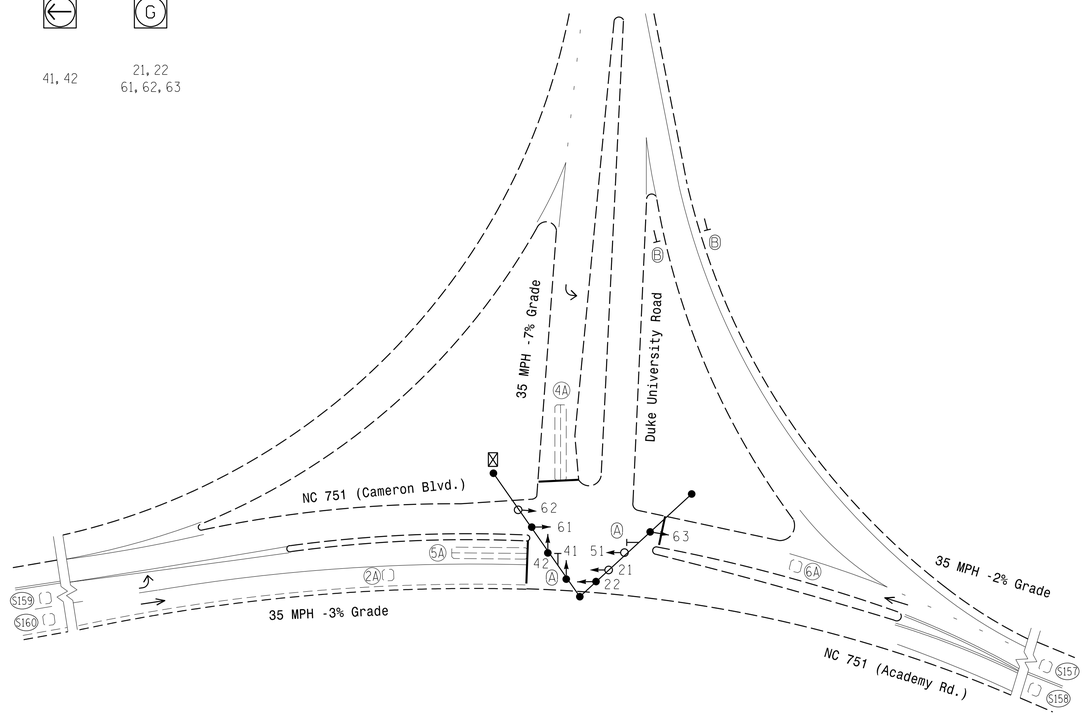

LEGEND

PROPOSED		EXISTING
	Traffic Signal Head	
	Modified Signal Head	N/A
	Sign	
	Pedestrian Signal Head With Push Button & Sign	
	Signal Pedestal	
	Signal Pole with Guy	
	Signal Pole with Sidewalk Guy	
	Inductive Loop Detector	
	Controller & Cabinet	
	Junction Box	
	2-in Underground Conduit	
N/A	Right of Way	
	Directional Arrow	
A	Left Arrow "ONLY" Sign (R3-5L)	A
B	"YIELD" Sign (R1-2)	B

ASC/3 TIMING CHART

FEATURE	PHASE 2	PHASE 4	PHASE 5	PHASE 6
Min Green *	10	7	7	10
Walk *	0	0	0	0
Ped Clear	0	0	0	0
Veh. Extension *	3.0	2.0	2.0	3.0
Max 1 *	45	25	25	45
Yellow	4.1	3.2	3.0	4.1
Red Clear	1.4	2.1	1.8	1.4
Actuations B4 Add *	-	-	-	-
Seconds /Actuation *	-	-	-	-
Max Initial *	-	-	-	-
Time Before Reduction *	-	-	-	-
Time To Reduce *	-	-	-	-
Minimum Gap	-	-	-	-
Locking Detector	X	-	-	X
Recall Position	VEH RECALL	-	-	VEH RECALL
Dual Entry	-	-	-	-
Simultaneous Gap	X	X	X	X

* These values may be field adjusted. Do not adjust Min Green and Extension times for phases 2 and 6 lower than what is shown. Min Green for all other phases should not be lower than 4 seconds.

12/17/2018
ncdot\ncdot42\m05-1342_sig_dgn
User:tpopelka

Signal Upgrade

Prepared for: Transportation Mobility and Safety Division, Signal Design Section, NORTH CAROLINA DEPARTMENT OF TRANSPORTATION
750 N.Greenfield Pkwy,Garner,NC 27529

Prepared in the offices of:
RAMEY KEMP & ASSOCIATES, INC.
Transportation Engineers
5808 Faringdon Place, Suite 100
Raleigh, North Carolina 27609
919-872-5115 Tel. 919-878-5416 Fax.
www.rameykemp.com

SCALE 0 40 1"=40'

NC 751
(Cameron Blvd./Academy Rd.)
at
Duke University Rd.

Division 5 Durham County Durham

PLAN DATE:	December 2018	REVIEWED BY:	WJ Hamilton
PREPARED BY:	TS Popelka	RKA PROJ. NO.:	17287 (040)

REVISIONS	INIT.	DATE

DOCUMENT NOT CONSIDERED FINAL UNLESS ALL SIGNATURES COMPLETED

SEAL
NORTH CAROLINA PROFESSIONAL SEAL 32396 ENGINEER WILLIAM J. HAMILTON

DocuSigned by: William J. Hamilton 12/19/2018
A056D70A6A8A4...
SIGNATURE DATE

SIG. INVENTORY NO. 05-1342

DocuSign Envelope ID: 93F7D2D0-AF8C-4C45-B1AD-C8DBA135FDBA

PROJECT REFERENCE NO.	SHEET NO.
U-5968	Sig-252.1

EDI MODEL 2018ECLip-NC CONFLICT MONITOR PROGRAMMING DETAIL

(remove jumpers and set switches as shown)

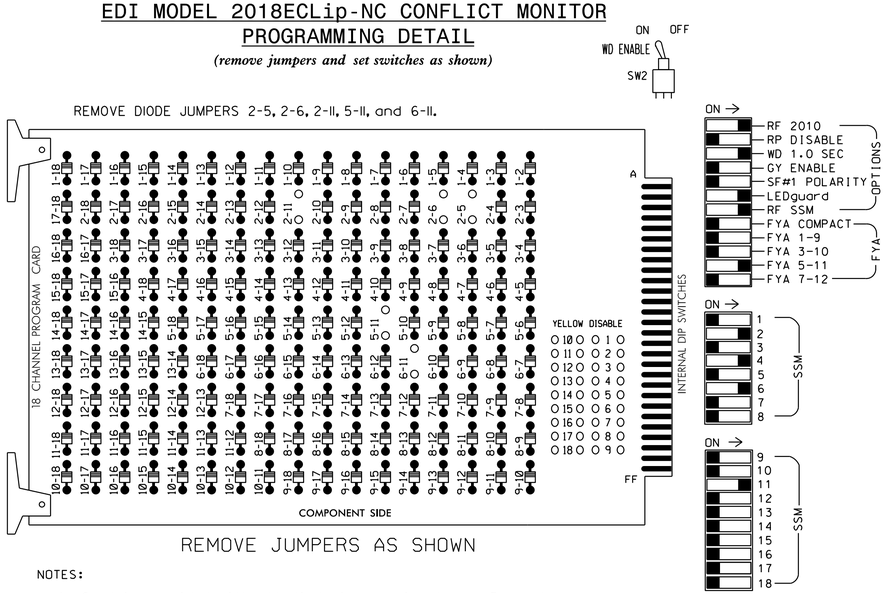

■ = DENOTES POSITION OF SWITCH

NOTES:

1. Card is provided with all diode jumpers in place. Removal of any jumper allows its channels to run concurrently.
2. Ensure jumpers SEL2-SEL5 and SEL9 are present on the monitor board.
3. Ensure that Red Enable is active at all times during normal operation.
4. Integrate monitor with Ethernet network in cabinet.

NOTES

1. To prevent "flash-conflict" problems, insert red flash program blocks for all unused vehicle load switches in the output file. The installer shall verify that signal heads flash in accordance with the Signal Plans.
2. Program controller to start up in phase 2 Green and 6 Green.
3. The cabinet and controller are part of the Durham Signal System.

EQUIPMENT INFORMATION

CONTROLLER.....2070LX
CABINET.....332 W/ AUX
SOFTWARE.....ECONOLITE ASC/3-2070
CABINET MOUNT.....BASE
OUTPUT FILE POSITIONS...18 WITH AUX. OUTPUT FILE
LOAD SWITCHES USED.....S2,S5,S7,S8,AUX S4
PHASES USED.....2,4,5,6
OVERLAP "A".....NOT USED
OVERLAP "B".....NOT USED
OVERLAP "C".....✱
OVERLAP "D".....NOT USED

✱ See overlap programming on sheet 2.

SIGNAL HEAD HOOK-UP CHART

LOAD SWITCH NO.	S1	S2	S3	S4	S5	S6	S7	S8	S9	S10	S11	S12	AUX S1	AUX S2	AUX S3	AUX S4	AUX S5	AUX S6
CMU CHANNEL NO.	1	2	13	3	4	14	5	6	15	7	8	16	9	10	17	11	12	18
PHASE	1	2	2 PED	3	4	4 PED	5	6	6 PED	7	8	8 PED	OLA	OLB	SPARE	OLC	OLD	SPARE
SIGNAL HEAD NO.	NU	21,22	NU	NU	41,42	NU	51★	61,62, 63	NU	NU	NU	NU	NU	NU	NU	51★	NU	NU
RED		128						134										
YELLOW		129					✱	135										
GREEN		130						136										
RED ARROW					101											A114		
YELLOW ARROW					102											A115		
FLASHING YELLOW ARROW																A116		
GREEN ARROW					103		133											

NU = Not Used

✱ Denotes install load resistor. See load resistor installation detail this sheet.

★ See pictorial of head wiring in detail this sheet.

INPUT FILE POSITION LAYOUT

(front view)

		1	2	3	4	5	6	7	8	9	10	11	12	13	14
FILE "I"	U	SLOT EMPTY	Ø2 2A	SLOT EMPTY	WIRED INPUT ⊗	SLOT EMPTY	Ø4 4A	SLOT EMPTY	SLOT EMPTY	SYS. DET. S157	SLOT EMPTY	SLOT EMPTY	SLOT EMPTY	SLOT EMPTY	FS DC ISOLATOR
	L		NOT USED				NOT USED			SYS. DET. S158					ST DC ISOLATOR
FILE "J"	U	Ø5 5A	Ø6 6A	SLOT EMPTY	SLOT EMPTY	SLOT EMPTY	SLOT EMPTY	SLOT EMPTY	SLOT EMPTY	SYS. DET. S159	SLOT EMPTY	SLOT EMPTY	SLOT EMPTY	SLOT EMPTY	SLOT EMPTY
	L		NOT USED							SYS. DET. S160					

EX.: 1A, 2A, ETC. = LOOP NO.'S

FS = FLASH SENSE
ST = STOP TIME

⊗ Wired Input - Do not populate slot with detector card

INPUT FILE CONNECTION & PROGRAMMING CHART

LOOP NO.	LOOP TERMINAL	INPUT FILE POS.	PIN NO.	DETECTOR NO.	NEMA PHASE	CALL	EXTEND TIME	DELAY TIME	ADDED INITIAL	DETECTOR TYPE
2A	TB2-5,6	I2U	39	2	2	YES				S
4A	TB4-9,10	I6U	41	4	4	YES				S
✱S157	TB6-9,10	I9U	60	11	SYS	NO				N
✱S158	TB6-11,12	I9L	62	13	SYS	NO				N
5A[1]	TB3-1,2	J1U	55	5★	5	YES		I5		S
	-	I4U	47	22★	2	YES				S
6A	TB3-5,6	J2U	40	6	6	YES				S
✱S159	TB7-9,10	J9U	59	15	SYS	NO				N
✱S160	TB7-11,12	J9L	61	17	SYS	NO				N

✱ System detector only. Remove any assigned vehicle phase.

[1] Add jumper from J1-W to I4-W, on rear of input file.

★ For the detector to work as shown on the signal design plan, see the Vehicle Detector Setup Programming Detail for Alternate Phasing on sheet 2.

INPUT FILE POSITION LEGEND: J2L
FILE J
SLOT 2
LOWER

FYA SIGNAL WIRING DETAIL

(wire signal head as shown)

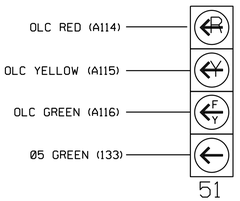

LOAD RESISTOR INSTALLATION DETAIL

(install resistor as shown)

VALUE (ohms)	WATTAGE
1.5K - 1.9K	25W (min.)
2.0K - 3.0K	10W (min.)

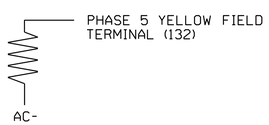

THIS ELECTRICAL DETAIL IS FOR
THE SIGNAL DESIGN: 05-1342
DESIGNED: Dec 2018
SEALED: 12/19/2018
REVISED: N/A

Electrical Detail
Sheet 1 of 3

DOCUMENT NOT CONSIDERED FINAL UNLESS ALL SIGNATURES COMPLETED

ELECTRICAL AND PROGRAMMING DETAILS FOR:

NC 751
(Cameron Blvd./Academy Rd.)
at
Duke University Rd.

Division 5 Durham County Durham

PLAN DATE:	December 2018	REVIEWED BY:	WJ Hamilton
PREPARED BY:	TS Popelka	RKA PROJ. NO.:	17287 (040)

REVISIONS	INIT.	DATE

SEAL
NORTH CAROLINA PROFESSIONAL SEAL 32396 ENGINEER WILLIAM J. HAMILTON

DocuSigned by: William J. Hamilton 12/19/2018
SIGNATURE DATE

SIG. INVENTORY NO. 05-1342

Prepared in the offices of:
RAMEY KEMP & ASSOCIATES, INC.
Transportation Engineers
5808 Farrington Place, Suite 100
Raleigh, North Carolina 27609
919-872-5115 Tel, 919-878-5416 Fax,
www.rameykemp.com

750 N.Greenfield Pkwy,Garner,NC 27529

12/17/2018
R:\05-1342\05-1342_ele.dgn
User:tspopelka

DocuSign Envelope ID: 93F7D2D0-AF8C-4C45-B1AD-C8DBA135FDBA

PROJECT REFERENCE NO.	SHEET NO.
U-5968	Sig-252.2

ECONOLITE ASC/3-2070 VEHICLE DETECTOR SETUP PROGRAMMING DETAIL FOR ALTERNATE PHASING LOOP 5A

(program controller as shown)

IMPORTANT!

Program detectors per the input file connection and programming chart shown on sheet 1 before proceeding.

1. From Main Menu select [8. UTILITIES]
2. From UTILITIES Submenu select [1. COPY/CLEAR]
3. Copy from DETECTOR PLAN "1" to DETECTOR PLAN "2".

```
COPY / CLEAR UTILITY
      FROM              TO
PHASE TIMING.... . > PHASE TIMING.... .
TIMING PLAN..... . > TIMING PLAN..... .
PH DET OPT PLAN. . > PH DET OPT PLAN. .
DETECTOR PLAN... 1 > DETECTOR PLAN... 2
  TOGGLE TO SELECT A "FROM" AND A "TO"
            THEN PRESS ENTER
```

4. From Main Menu select [6. DETECTORS]
5. From DETECTOR Submenu select [2. VEHICLE DETECTOR SETUP]
6. Place cursor in VEH DET PLAN [ ] position and enter "2".

- Place cursor in VEH DETECTOR [ ] position and enter "5".
- Set delay time to "0".

```
VEH DETECTOR [ 5]   VEH DET PLAN [ 2]
TYPE: S-STANDARD
TS2 DETECTOR..... . ECPI LOG.......   NO
DET PH - 1 2 3 4 5 6 7 8 9 0 1 2 3 4 5 6
 5  5    . . . . . . . . . . . . . . . .
EXTEND TIME...  0.0 DELAY TIME...    0.0
USE ADDED INITIAL . CROSS SWITCH PH..  0
LOCK IN....... NONE NTCIP VOL . OR OCC .
PMT QUEUE DELAY. NO
```

← NOTICE VEH DET PLAN 2

← ENSURE DELAY IS SET TO '0'

↓

- Place cursor in VEH DETECTOR [ ] position and enter "22".
- Set assigned phase to "0".

```
VEH DETECTOR [22]   VEH DET PLAN [ 2]
TYPE: S-STANDARD
TS2 DETECTOR..... . ECPI LOG.......   NO
DET PH - 1 2 3 4 5 6 7 8 9 0 1 2 3 4 5 6
 22 0    . . . . . . . . . . . . . . . .
EXTEND TIME...  0.0 DELAY TIME...    0.0
USE ADDED INITIAL . CROSS SWITCH PH..  0
LOCK IN....... NONE NTCIP VOL . OR OCC .
PMT QUEUE DELAY. NO
```

← NOTICE VEH DET PLAN 2

ENSURE PHASE IS SET TO "0" →

END PROGRAMMING

ECONOLITE ASC/3-2070 OVERLAP PROGRAMMING DETAIL

(program controller as shown)

1. From Main Menu select [2. CONTROLLER]
2. From CONTROLLER Submenu select [2. VEHICLE OVERLAPS]

Toggle Twice

OVERLAP C

Select TMG VEH OVLP [C] and 'PPLT FYA'

```
TMG VEH OVLP...[C] TYPE: .....PPLT FYA

PROTECTED LEFT TURN....   PHASE    5
OPPOSING THROUGH.......   PHASE    6

FLASHING ARROW OUTPUT.....CH11 ISOLATE

DELAY START OF: FYA..0.0 CLEARANCE..0.0
ACTION PLAN SF BIT DISABLE........... 5
```

← NOTICE ACTION PLAN SF BIT "5"

END PROGRAMMING

THIS ELECTRICAL DETAIL IS FOR
THE SIGNAL DESIGN: 05-1342
DESIGNED: Dec 2018
SEALED: 12/19/2018
REVISED: N/A

Electrical Detail
Sheet 2 of 3

DOCUMENT NOT CONSIDERED FINAL UNLESS ALL SIGNATURES COMPLETED

Prepared in the offices of:

RAMEY KEMP & ASSOCIATES, INC.
Transportation Engineers
5808 Faringdon Place, Suite 100
Raleigh, North Carolina 27609
919-872-5115 Tel, 919-878-5416 Fax,
www.rameykemp.com

ELECTRICAL AND PROGRAMMING DETAILS FOR:

N.C. Department of Transportation Mobility and Safety Division Traffic Engineering & Signals Management Section

750 N.Greenfield Pkwy,Garner,NC 27529

NC 751
(Cameron Blvd./Academy Rd.)
at
Duke University Rd.

Division 5 Durham County Durham

PLAN DATE:	December 2018	REVIEWED BY:	WJ Hamilton
PREPARED BY:	TS Popelka	RKA PROJ. NO.:	17287 (040)

REVISIONS	INIT.	DATE

SEAL

NORTH CAROLINA PROFESSIONAL SEAL 32396 ENGINEER WILLIAM J. HAMILTON

DocuSigned by: William J. Hamilton 12/19/2018
A0A6B0F9A6A4A81...
SIGNATURE DATE

SIG. INVENTORY NO. 05-1342

12/17/2018
ecolite_2070_2wd5-1342.ele2.dgn
User:tspopelka

DocuSign Envelope ID: 93F7D2D0-AF8C-4C45-B1AD-C8DBA135FDBA

PROJECT REFERENCE NO.	SHEET NO.
U-5968	Sig-252.3

ALTERNATE PHASING ACTIVATION DETAIL

TO RUN ALT. PHASING DURING FREE RUN - PROGRAM CHANGES (SHOWN BELOW) IN A TIME BASED ACTION PLAN. SCHEDULE A DAY PLAN THAT INCLUDES THE ACTION PLAN PROGRAMMED TO SELECT VEH DET PLAN 2 AND ENABLE SF BIT 5.

TO RUN ALT. PHASING DURING COORDINATION - SELECT THE TIME BASED ACTION PLAN THAT IS PROGRAMMED TO SELECT VEH DET PLAN 2 AND ENABLE SF BIT 5.

PHASING	VEH DET PLAN	SF BITS ENABLED
ACTIONS REQUIRED TO RUN DEFAULT PHASING	1	NONE
ACTIONS REQUIRED TO RUN ALTERNATE PHASING	2	5

IMPORTANT: IF ALT. PHASING IS USED DURING FREE RUN AND COORDINATION, DO NOT OPERATE TIME OF DAY EVENTS CONCURRENTLY WITH COORDINATION PLAN EVENTS IN THE EVENT SCHEDULER. (EX. FREE RUN EVENT SHOULD END BEFORE COORDINATION PLAN EVENT STARTS AND VICE-VERSA).

ALTERNATE PHASING CHANGE SUMMARY

THE FOLLOWING IS A SUMMARY OF WHAT TAKES PLACE WHEN SF BIT 5 AND VEH DET PLAN 2 ACTIVATE TO CALL THE "ALTERNATE PHASING":

SF BIT 5: Modifies overlap parent phases for head 51 to run protected turns only.

VEH DET PLAN 2: Disables phase 2 call on loop 5A and reduces delay time for phase 5 call on loop 5A to 0 seconds.

ECONOLITE ASC/3-2070 ACTION PLAN PROGRAMMING DETAIL

1. From Main Menu select 5. TIME BASE
2. From TIME BASE Submenu select 2. ACTION PLAN

```
ACTION PLAN...[  1]
PATTERN..........AUTO   SYS OVERRIDE.... NO
TIMING PLAN........ 0   SEQUENCE........  0
VEH DETECTOR PLAN.. 2   DET LOG........NONE
FLASH...........   --   RED REST........ NO
VEH DET DIAG PLN... 0   PED DET DIAG PLN..0
DIMMING ENABLE..   NO   PRIORITY RETURN. NO
PED PR RETURN..    NO   QUEUE DELAY..... NO
PMT COND DELAY     NO
  PHASE   1  2  3  4  5  6  7  8  9  0  1  2  3  4  5  6
PED RCL   .  .  .  .  .  .  .  .  .  .  .  .  .  .  .  .
WALK 2    .  .  .  .  .  .  .  .  .  .  .  .  .  .  .  .
VEX 2     .  .  .  .  .  .  .  .  .  .  .  .  .  .  .  .
VEH RCL   .  .  .  .  .  .  .  .  .  .  .  .  .  .  .  .
MAX RCL   .  .  .  .  .  .  .  .  .  .  .  .  .  .  .  .
MAX 2     .  .  .  .  .  .  .  .  .  .  .  .  .  .  .  .
  PHASE   1  2  3  4  5  6  7  8  9  0  1  2  3  4  5  6
MAX 3     .  .  .  .  .  .  .  .  .  .  .  .  .  .  .  .
CS INH    .  .  .  .  .  .  .  .  .  .  .  .  .  .  .  .
OMIT      .  .  .  .  .  .  .  .  .  .  .  .  .  .  .  .
SPC FCT   .  .  .  .  X  .  .  .  (1-8)
AUX FCT   .  .  .  (1-3)
          1  2  3  4  5  6  7  8  9  0  1  2  3  4  5
LP 1-15   .  .  .  .  .  .  .  .  .  .  .  .  .  .  .
LP 16-30  .  .  .  .  .  .  .  .  .  .  .  .  .  .  .
LP 31-45  .  .  .  .  .  .  .  .  .  .  .  .  .  .  .
LP 46-60  .  .  .  .  .  .  .  .  .  .  .  .  .  .  .
LP 61-75  .  .  .  .  .  .  .  .  .  .  .  .  .  .  .
LP 76-90  .  .  .  .  .  .  .  .  .  .  .  .  .  .  .
LP 91-100 .  .  .  .  .  .  .  .  .  .  .  .  .  .  .
```

THIS ELECTRICAL DETAIL IS FOR
THE SIGNAL DESIGN: 05-1342
DESIGNED: Dec 2018
SEALED: 12/19/2018
REVISED: N/A

Electrical Detail
Sheet 3 of 3

DOCUMENT NOT CONSIDERED FINAL UNLESS ALL SIGNATURES COMPLETED

Prepared in the offices of:
RAMEY KEMP & ASSOCIATES, INC.
Transportation Engineers
5808 Faringdon Place, Suite 100
Raleigh, North Carolina 27609
919-872-5115 Tel, 919-878-5416 Fax,
www.rameykemp.com

ELECTRICAL AND PROGRAMMING DETAILS FOR:

SJI Transportation Mobility and Safety Division
Department of Transportation
State of North Carolina
Signals Management Section
750 N.Greenfield Pkwy,Garner,NC 27529

NC 751
(Cameron Blvd./Academy Rd.)
at
Duke Universtiy Rd.

Division 5 Durham County Durham

PLAN DATE:	December 2018	REVIEWED BY:	WJ Hamilton
PREPARED BY:	TS Popelka	RKA PROJ. NO.:	17287 (040)

REVISIONS	INIT.	DATE

SEAL
NORTH CAROLINA PROFESSIONAL SEAL 32396 ENGINEER WILLIAM J. HAMILTON
DocuSigned by: William J. Hamilton 12/19/2018
SIGNATURE DATE
SIG. INVENTORY NO. 05-1342

12/17/2018
05-1342_sig-252.3_05-1342_0163.dgn
User:tpopelka

DocuSign Envelope ID: 9324FB2A-6DD8-4852-9C6B-DB800942321C

PROJECT REFERENCE NO.	SHEET NO.
U-5968	SIG.253.0

DEFAULT PHASING DIAGRAM

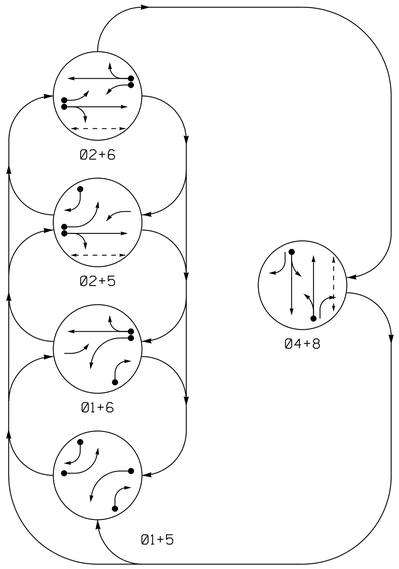

DEFAULT PHASING TABLE OF OPERATION

SIGNAL FACE	PHASE 01+5	01+6	02+5	02+6	04+8	FLASH
11	←●	←●	F/Y	F/Y	~~R~~	~~Y~~
12	→●	→●	R	R	F/Y	R
21,22	R	R	G	G	R	Y
41	R	R	R	R	G	R
42	R/	R	R/	R	G	R
51	←●	F/Y	←●	F/Y	~~R~~	~~Y~~
61,62	R	G	R	G	R	Y
81,82	R	R	R	R	G	R
P21,P22	DW	DW	W	W	DW	DRK
P81,P82	DW	DW	DW	DW	W	DRK

ALTERNATE PHASING DIAGRAM

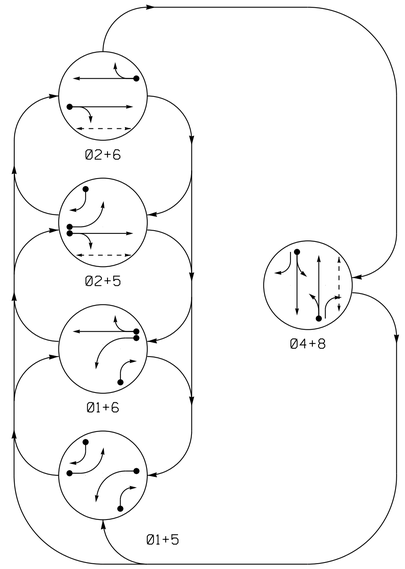

ALTERNATE PHASING TABLE OF OPERATION

SIGNAL FACE	PHASE 01+5	01+6	02+5	02+6	04+8	FLASH
11	←●	←●	~~R~~	~~R~~	~~R~~	~~Y~~
12	→●	→●	R	R	F/Y	R
21,22	R	R	G	G	R	Y
41	R	R	R	R	G	R
42	R/	R	R/	R	G	R
51	←●	~~R~~	←●	~~R~~	~~R~~	~~Y~~
61,62	R	G	R	G	R	Y
81,82	R	R	R	R	G	R
P21,P22	DW	DW	W	W	DW	DRK
P81,P82	DW	DW	DW	DW	W	DRK

ASC/3 DETECTOR INSTALLATION CHART

DETECTOR					PROGRAMMING							
LOOP	SIZE (FT)	DISTANCE FROM STOPBAR (FT)	TURNS	NEW LOOP	PHASE	CALLING	EXTEND TIME	DELAY TIME	USE ADDED INITIAL	TYPE	SYSTEM LOOP	NEW CARD
1A	6X60	+6	2-4-2	-	1	Yes	-	15*	-	S	-	X
					6#	Yes	-	3	-	G	-	X
1B	6X40	0	2-4-2	-	1	Yes	-	15	-	S	-	X
2A	6X8	330	EXIST	-	2	Yes	-	-	X	N	-	X
4A	6X60	+5	2-4-2	-	4	Yes	-	-	-	S	-	X
5A	6X60	+5	2-4-2	-	5	Yes	-	15*	-	S	-	X
					2#	Yes	-	3	-	G	-	X
5B	6X60	+5	2-4-2	-	5	Yes	-	15	-	S	-	X
6A	6X8	320	EXIST	-	6	Yes	-	-	X	N	-	X
8A	6X60	0	2-4-2	-	8	Yes	-	3	-	S	-	X

* Reduce Delay to 3 seconds during Alternate Phasing operation.
\# Disable Phase call for loop during Alternate Phasing operation.

5 PHASE FULLY ACTUATED (DURHAM SIGNAL SYSTEM)

NOTES

1. Refer to "Roadway Standard Drawings NCDOT" dated January 2018 and "Standard Specifications for Roads and Structures" dated January 2018.
2. Do not program signal for late night flashing operation unless otherwise directed by the Engineer.
3. Phase 1 and/or phase 5 may be lagged.
4. Reposition existing signal heads numbered 22, 62, and 81.
5. Abandon existing loops 2B and 6B.
6. Set all detector units to presence mode.
7. In the event of loop replacement, refer to the current ITS and Signal Design Manual and submit a Plan of Record to the Signal Design Section.
8. Locate new cabinet so as not to obstruct sight distance of vehicles turning right on red.
9. Omit "WALK" and flashing "DON'T WALK" with no pedestrian calls.
10. Program pedestrian heads to countdown the flashing "Don't Walk" time only.
11. Remove "Left Turn Yield on Green" Ball signs (R10-12).
12. Pavement markings are existing.
13. Maximum times shown in timing chart are for free-run operation only. Coordinated signal system timing values shall supersede these values.
14. This intersection features accessible pedestrian signals utitlizing a percussive tone walk indication. Refer to section 4E.11 of the 2009 MUTCD for tone rate and frequency requirements.
15. The Division (City) Traffic Engineer will determine the hours of use for each phasing plan.
16. Loop data based on previous plan and/or field observations.
17. Install new cabinet on the existing cabinet foundation.

SIGNAL FACE I.D.

All Heads L.E.D.

F/Y/G = Bimodal Section

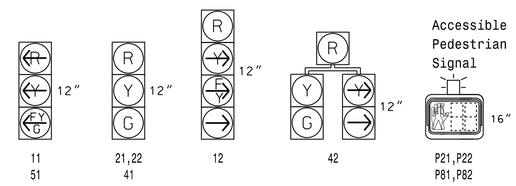

PHASING DIAGRAM DETECTION LEGEND

- DETECTED MOVEMENT
- UNDETECTED MOVEMENT (OVERLAP)
- UNSIGNALIZED MOVEMENT
- PEDESTRIAN MOVEMENT

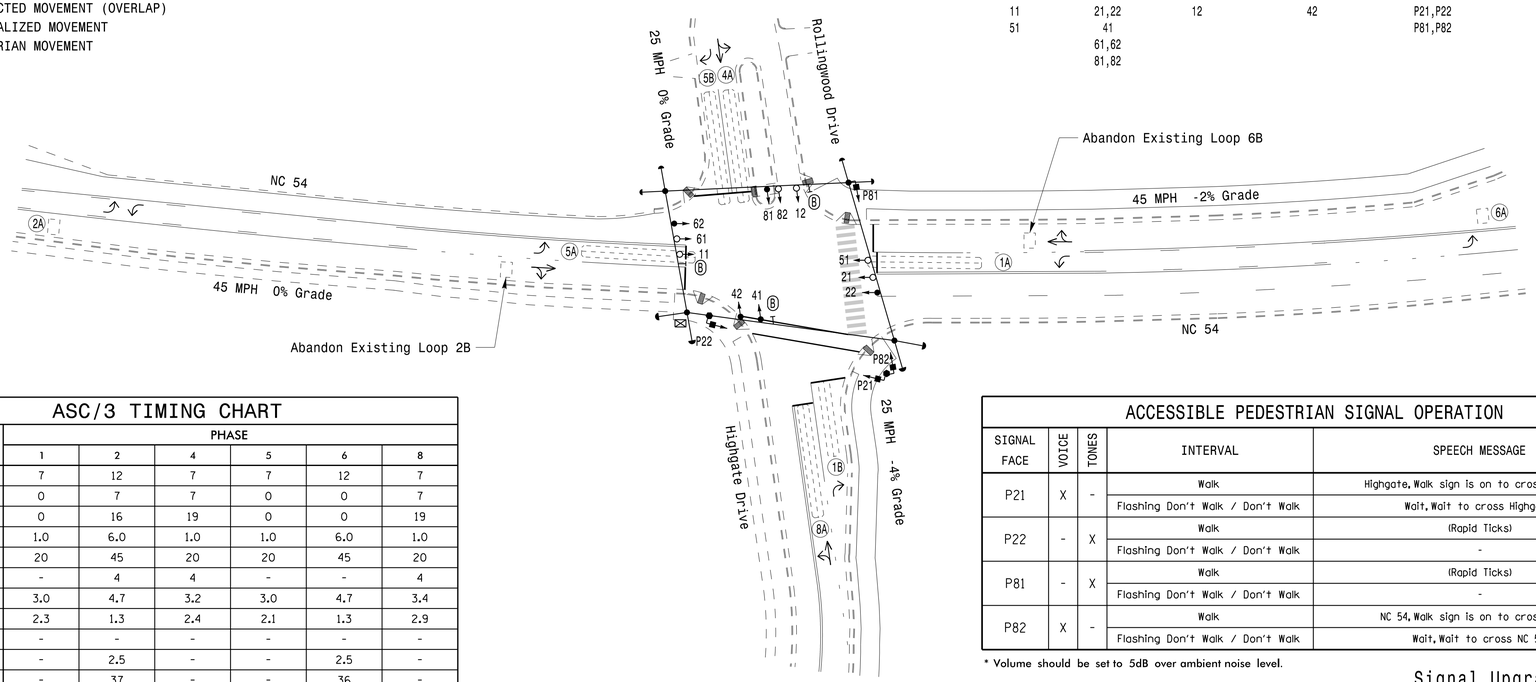

ASC/3 TIMING CHART

FEATURE	PHASE 1	2	4	5	6	8
Min Green *	7	12	7	7	12	7
Walk *	0	7	7	0	0	7
Ped Clear	0	16	19	0	0	19
Veh. Extension *	1.0	6.0	1.0	1.0	6.0	1.0
Max 1 *	20	45	20	20	45	20
Delayed Green *	-	4	4	-	-	4
Yellow	3.0	4.7	3.2	3.0	4.7	3.4
Red Clear	2.3	1.3	2.4	2.1	1.3	2.9
Actuations B4 Add *	-	-	-	-	-	-
Seconds /Actuation *	-	2.5	-	-	2.5	-
Max Initial *	-	37	-	-	36	-
Time Before Reduction *	-	15	-	-	15	-
Time To Reduce *	-	45	-	-	45	-
Minimum Gap	-	3.5	-	-	3.4	-
Locking Detector	-	X	-	-	X	-
Recall Position	-	VEH. RECALL	-	-	VEH. RECALL	-
Dual Entry	-	-	X	-	-	X
Simultaneous Gap	X	X	X	X	X	X

* These values may be field adjusted. Do not adjust Min Green and Extension times for phases 2 and 6 lower than what is shown. Min Green for all other phases should not be lower than 4 seconds.

ACCESSIBLE PEDESTRIAN SIGNAL OPERATION

SIGNAL FACE	VOICE	TONES	INTERVAL	SPEECH MESSAGE
P21	X	-	Walk	Highgate, Walk sign is on to cross Highgate.
			Flashing Don't Walk / Don't Walk	Wait, Wait to cross Highgate.
P22	-	X	Walk	(Rapid Ticks)
			Flashing Don't Walk / Don't Walk	-
P81	-	X	Walk	(Rapid Ticks)
			Flashing Don't Walk / Don't Walk	-
P82	X	-	Walk	NC 54, Walk sign is on to cross NC 54.
			Flashing Don't Walk / Don't Walk	Wait, Wait to cross NC 54.

* Volume should be set to 5dB over ambient noise level.

LEGEND

PROPOSED		EXISTING
	Traffic Signal Head	
	Modified Signal Head	N/A
	Sign	
	Pedestrian Signal Head With Push Button & Sign	
	Signal Pole with Guy	
	Signal Pole with Sidewalk Guy	
	Type II Signal Pedestal	
	Inductive Loop Detector	
	Controller & Cabinet	
	Junction Box	
	2-in Underground Conduit	
N/A	Right of Way	
	Directional Arrow	
N/A	Curb Ramp	
	"Turning Vehicles Yield to Peds" Sign (R10-15)	

Signal Upgrade

DOCUMENT NOT CONSIDERED FINAL UNLESS ALL SIGNATURES COMPLETED

PLANS PREPARED IN THE OFFICE OF:
Kimley»Horn
NC License #F-0102
421 Fayetteville Street, Suite 600
Raleigh, NC 27601
(919) 677-2000

Prepared For:
Transportation Mobility and Safety Division
STATE OF NORTH CAROLINA DEPARTMENT OF TRANSPORTATION
Signal Design Section
750 N.Greenfield Pkwy,Garner,NC 27529

SCALE 0 40 1"=40'

NC 54 at Rollingwood Drive/ Highgate Drive

Division 5 Durham County Durham

PLAN DATE:	February 2018	REVIEWED BY:	SL Phillips
PREPARED BY:	DA Waller	REVIEWED BY:	KP Baumann

REVISIONS	INIT.	DATE

SEAL
NORTH CAROLINA PROFESSIONAL SEAL 032607 ENGINEER STACE L. PHILLIPS
DocuSigned by: 12/19/2018
0CB7A5AEED0D437...
SIGNATURE DATE
SIG. INVENTORY NO. 05-1374

12/19/2018
kimley-horn\ITS\M01036410 - Durham Signal System\Signals\54 - Signal Design\MGROUP 3\U-5968_051374-2018.dgn
derrick.waller

DocuSign Envelope ID: 9324FB2A-6DD8-4852-9C6B-DB800942321C

PROJECT REFERENCE NO.	SHEET NO.
U-5968	SIG.253.1

EDI MODEL 2018ECLip-NC CONFLICT MONITOR PROGRAMMING DETAIL

(remove jumpers and set switches as shown)

REMOVE DIODE JUMPERS I-3, I-5, I-6, I-9, I-10, I-11, 2-5, 2-6, 2-9, 2-11, 2-13, 3-5, 3-6, 3-9, 3-10, 3-11, 4-8, 4-10, 4-16, 5-9, 5-10, 5-11, 5-13, 6-9, 6-10, 6-11, 6-13, 8-10, 8-16, 9-10, 9-11, 9-13, 10-11, 10-16, and 11-13.

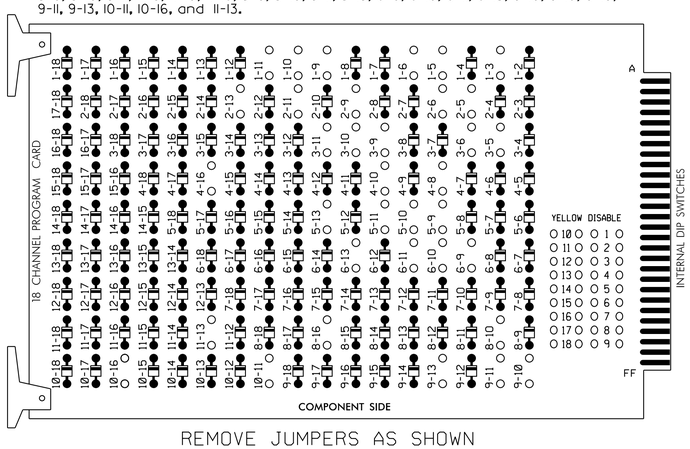

REMOVE JUMPERS AS SHOWN

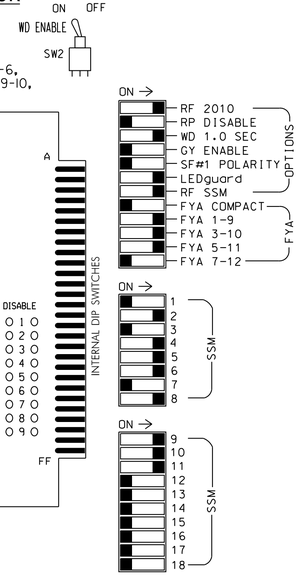

NOTES:

1. Card is provided with all diode jumpers in place. Removal of any jumper allows its channels to run concurrently.
2. Ensure jumpers SEL2-SEL5 and SEL9 are present on the monitor board.
3. Ensure that Red Enable is active at all times during normal operation.
4. Integrate monitor with Ethernet network in cabinet.

NOTES

1. To prevent "flash-conflict" problems, insert red flash program blocks for all unused vehicle load switches in the output file. The installer shall verify that signal heads flash in accordance with the Signal Plans.
2. Program phases 4 and 8 for Dual Entry.
3. Program controller to start up in phase 2 Green and 6 Green.
4. The cabinet and controller are part of the Durham Signal System.

EQUIPMENT INFORMATION

CONTROLLER.....2070LX
CABINET.....332 W/AUX
SOFTWARE.....ECONOLITE ASC/3-2070
CABINET MOUNT.....BASE
OUTPUT FILE POSITIONS...18 WITH AUX. OUTPUT FILE
LOAD SWITCHES USED.....S1,S2,S3,S4,S5,S7,S8,S11,S12, AUX S1,AUX S2,AUX S4
PHASES USED.....1,2,2PED,4,4PED#,5,6,8,8PED
OVERLAP "A".....*
OVERLAP "B".....*
OVERLAP "C".....*
OVERLAP "D".....NOT USED
OVERLAP "G".....*

* See overlap programming detail on sheet 2
# For timing purposes only

SIGNAL HEAD HOOK-UP CHART

LOAD SWITCH NO.	S1	S2	S3	S4	S5	S6	S7		S8	S9	S10	S11	S12	AUX S1	AUX S2	AUX S3	AUX S4	AUX S5	AUX S6
CMU CHANNEL NO.	1	2	13	3	4	14	5		6	15	7	8	16	9	10	17	11	12	18
PHASE	1	2	2 PED	OLG	4	4 PED	5		6	6 PED	7	8	8 PED	OLA	OLB	SPARE	OLC	OLD	SPARE
SIGNAL HEAD NO.	11★	21,22	P21, P22	12★	41,42	NC	42	51★	61,62	NU	NU	81,82	P81, P82	11★	12★	NU	51★	NU	NU
RED		128			101		*		134			107			A124				
YELLOW	*	129		*	102				135			108							
GREEN		130			103				136			109							
RED ARROW														A121			A114		
YELLOW ARROW							132							A122	A125		A115		
FLASHING YELLOW ARROW														A123	A126		A116		
GREEN ARROW	127			118			133	133											
✋			113										110						
🚶			115										112						

NU = Not Used
NC = No Connection
* Denotes install load resistor. See load resistor installation detail this sheet.
★ See pictorial of head wiring in detail this sheet.

FYA SIGNAL WIRING DETAIL

(wire signal heads as shown)

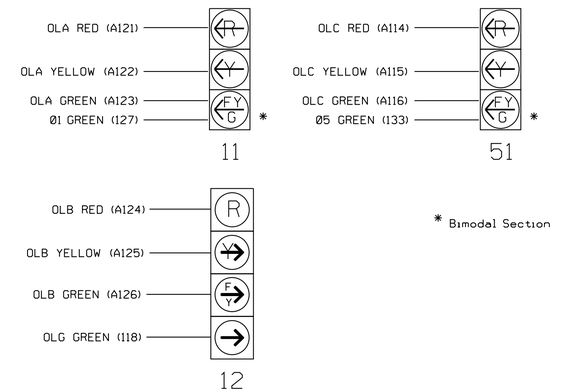

INPUT FILE POSITION LAYOUT

(front view)

		1	2	3	4	5	6	7	8	9	10	11	12	13	14
FILE "I"	U	Ø1 1A	Ø2 2A	SLOT EMPTY	WIRED INPUT ⊗	SLOT EMPTY	Ø4 4A	SLOT EMPTY	SLOT EMPTY	Ø1 1B	SLOT EMPTY	SLOT EMPTY	Ø2 PED DC ISOLATOR	NOT USED	FS DC ISOLATOR
	L	NOT USED	NOT USED				NOT USED			NOT USED			NOT USED	Ø8 PED DC ISOLATOR	ST DC ISOLATOR
FILE "J"	U	Ø5 5A	Ø6 6A	SLOT EMPTY	WIRED INPUT ⊗	SLOT EMPTY	Ø8 8A	SLOT EMPTY	SLOT EMPTY	Ø5 5B	SLOT EMPTY	SLOT EMPTY	SLOT EMPTY	SLOT EMPTY	SLOT EMPTY
	L	NOT USED	NOT USED				NOT USED			NOT USED					

EX.: 1A, 2A, ETC. = LOOP NO.'S

FS = FLASH SENSE
ST = STOP TIME

⊗ Wired Input - Do not populate slot with detector card

INPUT FILE CONNECTION & PROGRAMMING CHART

LOOP NO.	LOOP TERMINAL	INPUT FILE POS.	PIN NO.	DETECTOR NO.	NEMA PHASE	CALL	EXTEND TIME	DELAY TIME	ADDED INITIAL	DETECTOR TYPE
1A [1]	TB2-1,2	I1U	56	1★	1	YES		15		S
	-	J4U	48	26★	6	YES		3		G
1B	TB6-9,10	I9U	60	11	1	YES		15		S
2A	TB2-5,6	I2U	39	2	2	YES			X	N
4A	TB4-9,10	I6U	41	4	4	YES				S
5A [2]	TB3-1,2	J1U	55	5★	5	YES		15		S
	-	I4U	47	22★	2	YES		3		G
5B	TB7-9,10	J9U	59	15	5	YES		15		S
6A	TB3-5,6	J2U	40	6	6	YES			X	N
8A	TB5-9,10	J6U	42	8	8	YES		3		S
PED PUSH BUTTONS										
P21,P22	TB8-4,6	I12U	67	PED 2	2 PED					
P81,P82	TB8-8,9	I13L	70	PED 8	8 PED					

NOTE:
INSTALL DC ISOLATORS IN INPUT FILE SLOTS I12 AND I13.

[1] Add jumper from I1-W to J4-W, on rear of input file.
[2] Add jumper from J1-W to I4-W, on rear of input file.
★ For the detectors to work as shown on the signal design plan, see the Vehicle Detector Setup Programming Detail for Alternate Phasing on sheet 2.

INPUT FILE POSITION LEGEND: J2L
FILE J
SLOT 2
LOWER

LOAD RESISTOR INSTALLATION DETAIL

(install resistors as shown)

ACCEPTABLE VALUES

VALUE (ohms)	WATTAGE
1.5K - 1.9K	25W (min)
2.0K - 3.0K	10W (min)

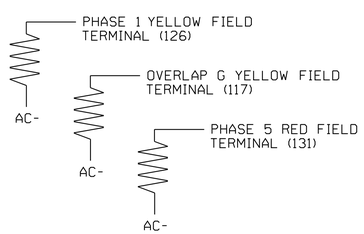

COUNTDOWN PEDESTRIAN SIGNAL OPERATION

Countdown Ped Signals are required to display timing only during Ped Clearance Interval. Consult Ped Signal Module user's manual for instructions on selecting this feature.

THIS ELECTRICAL DETAIL IS FOR
THE SIGNAL DESIGN: 05-1374
DESIGNED: FEBRUARY 2018
SEALED: 12/19/2018
REVISED: N/A

Electrical Detail - Sheet 1 of 4

DOCUMENT NOT CONSIDERED FINAL UNLESS ALL SIGNATURES COMPLETED

ELECTRICAL AND PROGRAMMING DETAILS FOR:

Prepared For:
N.C. Department of Transportation, Mobility and Safety Division, Traffic Engineering & Signal Management Section
750 N.Greenfield Pkwy,Garner,NC 27529

NC 54 at Rollingwood Drive/ Highgate Drive

Division 5 Durham County Durham

PLAN DATE:	February 2018	REVIEWED BY:	SL Phillips
PREPARED BY:	DA Waller	REVIEWED BY:	KP Baumann

REVISIONS	INIT.	DATE

SEAL
NORTH CAROLINA PROFESSIONAL SEAL 032607 ENGINEER STACIE L. PHILLIPS
DocuSigned by: 0C57A5EE0C0A47...
12/19/2018
SIGNATURE DATE
SIG. INVENTORY NO. 05-1374

PLANS PREPARED IN THE OFFICE OF:
Kimley»Horn
NC License #F-0102
421 Fayetteville Street, Suite 600
Raleigh, NC 27601
(919) 677-2000

12/19/2018
k:\448ai_1910__ITS\011036410 - Durham Signal System\Signals\S4 - Signal Design\GROUP 3\U-5968_051374-2018e1.dgn
derrick.waller

DocuSign Envelope ID: 9324FB2A-6DD8-4852-9C6B-DB800942321C

PROJECT REFERENCE NO.	SHEET NO.
U-5968	SIG.253.2

ECONOLITE ASC/3-2070 VEHICLE DETECTOR SETUP PROGRAMMING DETAIL FOR ALTERNATE PHASING LOOPS 1A, 5A

(program controller as shown)

IMPORTANT!

Program detectors per the input file connection and programming chart shown on sheet 1 before proceeding.

1. From Main Menu select [8. UTILITIES]
2. From UTILITIES Submenu select [1. COPY/CLEAR]
3. Copy from DETECTOR PLAN "1" to DETECTOR PLAN "2".

```
COPY / CLEAR UTILITY
        FROM                TO
PHASE TIMING.... . > PHASE TIMING.... .
TIMING PLAN..... . > TIMING PLAN..... .
PH DET OPT PLAN. . > PH DET OPT PLAN. .
DETECTOR PLAN... 1 > DETECTOR PLAN... 2
  TOGGLE TO SELECT A "FROM" AND A "TO"
            THEN PRESS ENTER
```

4. From Main Menu select [6. DETECTORS]
5. From DETECTOR Submenu select [2. VEHICLE DETECTOR SETUP]
6. Place cursor in VEH DET PLAN [ ] position and enter "2".

- Place cursor in VEH DETECTOR [ ] position and enter "1".
- Set delay time to "3".

```
VEH DETECTOR [ 1]   VEH DET PLAN [ 2]
TYPE: S-STANDARD
TS2 DETECTOR..... . ECPI LOG.......   NO
DET PH - 1 2 3 4 5 6 7 8 9 0 1 2 3 4 5 6
 1  1    . . . . . . . . . . . . . . . .
EXTEND TIME...  0.0 DELAY TIME...    3.0
USE ADDED INITIAL . CROSS SWITCH PH..  0
LOCK IN....... NONE NTCIP VOL . OR OCC .
PMT QUEUE DELAY. NO
```

NOTICE VEH DET PLAN 2

ENSURE DELAY IS SET TO '3'

- Place cursor in VEH DETECTOR [ ] position and enter "26".
- Set assigned phase to "0".

```
VEH DETECTOR [26]   VEH DET PLAN [ 2]
TYPE: G-GREEN EXTENSION/DELAY
TS2 DETECTOR..... . ECPI LOG.......   NO
DET PH - 1 2 3 4 5 6 7 8 9 0 1 2 3 4 5 6
 26 0    . . . . . . . . . . . . . . . .
EXTEND TIME...  0.0 DELAY TIME...    3.0
USE ADDED INITIAL . CROSS SWITCH PH..  0
LOCK IN....... NONE NTCIP VOL . OR OCC .
PMT QUEUE DELAY. NO
```

NOTICE VEH DET PLAN 2

ENSURE PHASE IS SET TO "0"

- Place cursor in VEH DETECTOR [ ] position and enter "5".
- Set delay time to "3".

```
VEH DETECTOR [ 5]   VEH DET PLAN [ 2]
TYPE: S-STANDARD
TS2 DETECTOR..... . ECPI LOG.......   NO
DET PH - 1 2 3 4 5 6 7 8 9 0 1 2 3 4 5 6
 5  5    . . . . . . . . . . . . . . . .
EXTEND TIME...  0.0 DELAY TIME...    3.0
USE ADDED INITIAL . CROSS SWITCH PH..  0
LOCK IN....... NONE NTCIP VOL . OR OCC .
PMT QUEUE DELAY. NO
```

NOTICE VEH DET PLAN 2

ENSURE DELAY IS SET TO '3'

- Place cursor in VEH DETECTOR [ ] position and enter "22".
- Set assigned phase to "0".

```
VEH DETECTOR [22]   VEH DET PLAN [ 2]
TYPE: G-GREEN EXTENSION/DELAY
TS2 DETECTOR..... . ECPI LOG.......   NO
DET PH - 1 2 3 4 5 6 7 8 9 0 1 2 3 4 5 6
 22 0    . . . . . . . . . . . . . . . .
EXTEND TIME...  0.0 DELAY TIME...    3.0
USE ADDED INITIAL . CROSS SWITCH PH..  0
LOCK IN....... NONE NTCIP VOL . OR OCC .
PMT QUEUE DELAY. NO
```

NOTICE VEH DET PLAN 2

ENSURE PHASE IS SET TO "0"

END PROGRAMMING

THIS ELECTRICAL DETAIL IS FOR
THE SIGNAL DESIGN: 05-1374
DESIGNED: FEBRUARY 2018
SEALED: 12/19/2018
REVISED: N/A

ECONOLITE ASC/3-2070 OVERLAP PROGRAMMING DETAIL

(program controller as shown)

1. From Main Menu select [2. CONTROLLER]
2. From CONTROLLER Submenu select [2. VEHICLE OVERLAPS]

Toggle to 'Overlap G'

OVERLAP G

Select TMG VEH OVLP [G] and 'NORMAL'

```
TMG VEH OVLP...[G] TYPE: .......NORMAL
  PHASES 1 2 3 4 5 6 7 8 9 0 1 2 3 4 5 6
INCLUDED X . . . . . . . . . . . . . . .

LAG GRN 0.0 YEL 0.0 RED 0.0
```

Toggle to 'Overlap A'

OVERLAP A

Select TMG VEH OVLP [A] and 'PPLT FYA'

```
TMG VEH OVLP...[A] TYPE: .....PPLT FYA

PROTECTED LEFT TURN....    PHASE    1
OPPOSING THROUGH.......    PHASE    2

FLASHING ARROW OUTPUT.....CH9  ISOLATE

DELAY START OF: FYA..0.0 CLEARANCE..0.0
ACTION PLAN SF BIT DISABLE........... 1
```

NOTICE ACTION PLAN SF BIT "1"

Toggle Once

OVERLAP B

Select TMG VEH OVLP [B] and 'PPLT FYA'

```
TMG VEH OVLP...[B] TYPE: .....PPLT FYA

PROTECTED LEFT TURN....    OVERLAP  G
OPPOSING THROUGH.......    PHASE    8

FLASHING ARROW OUTPUT.....CH10 ISOLATE

DELAY START OF: FYA..0.0 CLEARANCE..0.0
ACTION PLAN SF BIT DISABLE........... 0
```

Toggle Once

OVERLAP C

Select TMG VEH OVLP [C] and 'PPLT FYA'

```
TMG VEH OVLP...[C] TYPE: .....PPLT FYA

PROTECTED LEFT TURN....    PHASE    5
OPPOSING THROUGH.......    PHASE    6

FLASHING ARROW OUTPUT.....CH11 ISOLATE

DELAY START OF: FYA..0.0 CLEARANCE..0.0
ACTION PLAN SF BIT DISABLE........... 5
```

NOTICE ACTION PLAN SF BIT "5"

END PROGRAMMING

Electrical Detail - Sheet 2 of 4

DOCUMENT NOT CONSIDERED FINAL UNLESS ALL SIGNATURES COMPLETED

PLANS PREPARED IN THE OFFICE OF:
Kimley»Horn
NC License #F-0102
421 Fayetteville Street, Suite 600
Raleigh, NC 27601
(919) 677-2000

ELECTRICAL AND PROGRAMMING DETAILS FOR:

Prepared For:
NC Transportation Mobility and Safety Division
Traffic Engineering & Safety Systems Branch
Signal Management Section
DEPARTMENT OF TRANSPORTATION
750 N.Greenfield Pkwy,Garner,NC 27529

NC 54
at
Rollingwood Drive/
Highgate Drive

Division 5 Durham County Durham

PLAN DATE:	February 2018	REVIEWED BY:	SL Phillips
PREPARED BY:	DA Waller	REVIEWED BY:	KP Baumann

REVISIONS	INIT.	DATE

SEAL

NORTH CAROLINA PROFESSIONAL SEAL 032607 ENGINEER STACIE L. PHILLIPS

DocuSigned by: 12/19/2018
SIGNATURE DATE

SIG. INVENTORY NO. 05-1374

12/19/2018
K:\RAL_TPB_ITS\011036410 - Durham Signal System\Signals\54 - Signal Design\KGROUP 3\U-5968_051374-2018e2.dgn
dderrick.waller

DocuSign Envelope ID: 9324FB2A-6DD8-4852-9C6B-DB800942321C

PROJECT REFERENCE NO.	SHEET NO.
U-5968	SIG.253.3

ALTERNATE PHASING ACTIVATION DETAIL

TO RUN ALT. PHASING DURING FREE RUN - PROGRAM CHANGES (SHOWN BELOW) IN A TIME BASED ACTION PLAN. SCHEDULE A DAY PLAN THAT INCLUDES THE ACTION PLAN PROGRAMMED TO SELECT VEH DET PLAN 2 AND ENABLE SF BITS 1 and 5.

TO RUN ALT. PHASING DURING COORDINATION - SELECT THE TIME BASED ACTION PLAN THAT IS PROGRAMMED TO SELECT VEH DET PLAN 2 AND ENABLE SF BITS 1 and 5.

PHASING	VEH DET PLAN	SF BITS ENABLED
ACTIONS REQUIRED TO RUN DEFAULT PHASING	1	NONE
ACTIONS REQUIRED TO RUN ALTERNATE PHASING	2	1, 5

IMPORTANT: IF ALT. PHASING IS USED DURING FREE RUN AND COORDINATION, DO NOT OPERATE TIME OF DAY EVENTS CONCURRENTLY WITH COORDINATION PLAN EVENTS IN THE EVENT SCHEDULER. (EX. FREE RUN EVENT SHOULD END BEFORE COORDINATION PLAN EVENT STARTS AND VICE-VERSA).

ALTERNATE PHASING CHANGE SUMMARY

THE FOLLOWING IS A SUMMARY OF WHAT TAKES PLACE WHEN SF BITS 1 AND 5 AND VEH DET PLAN 2 ACTIVATE TO CALL THE "ALTERNATE PHASING":

SF BITS 1,5: Modifies overlap parent phases for heads 11 and 51 to run protected turns only.

VEH DET PLAN 2: Disables phase 6 call on loop 1A and reduces delay time for phase 1 call on loop 1A to 3 seconds.

Disables phase 2 call on loop 5A and reduces delay time for phase 5 call on loop 5A to 3 seconds.

ECONOLITE ASC/3-2070 ACTION PLAN PROGRAMMING DETAIL

1. From Main Menu select 5. TIME BASE
2. From TIME BASE Submenu select 2. ACTION PLAN

```
ACTION PLAN...[  1]
PATTERN..........AUTO   SYS OVERRIDE.... NO
TIMING PLAN........ 0   SEQUENCE........  0
VEH DETECTOR PLAN.. 2   DET LOG........NONE
FLASH...........   --   RED REST........ NO
VEH DET DIAG PLN... 0   PED DET DIAG PLN..0
DIMMING ENABLE..   NO   PRIORITY RETURN. NO
PED PR RETURN..    NO   QUEUE DELAY..... NO
PMT COND DELAY     NO
  PHASE   1  2  3  4  5  6  7  8  9  0  1  2  3  4  5  6
PED RCL   .  .  .  .  .  .  .  .  .  .  .  .  .  .  .  .
WALK 2    .  .  .  .  .  .  .  .  .  .  .  .  .  .  .  .
VEX 2     .  .  .  .  .  .  .  .  .  .  .  .  .  .  .  .
VEH RCL   .  .  .  .  .  .  .  .  .  .  .  .  .  .  .  .
MAX RCL   .  .  .  .  .  .  .  .  .  .  .  .  .  .  .  .
MAX 2     .  .  .  .  .  .  .  .  .  .  .  .  .  .  .  .
  PHASE   1  2  3  4  5  6  7  8  9  0  1  2  3  4  5  6
MAX 3     .  .  .  .  .  .  .  .  .  .  .  .  .  .  .  .
CS INH    .  .  .  .  .  .  .  .  .  .  .  .  .  .  .  .
OMIT      .  .  .  .  .  .  .  .  .  .  .  .  .  .  .  .
SPC FCT   X  .  .  .  X  .  .  .  (1-8)
AUX FCT   .  .  .  (1-3)
          1  2  3  4  5  6  7  8  9  0  1  2  3  4  5
LP 1-15   .  .  .  .  .  .  .  .  .  .  .  .  .  .  .
LP 16-30  .  .  .  .  .  .  .  .  .  .  .  .  .  .  .
LP 31-45  .  .  .  .  .  .  .  .  .  .  .  .  .  .  .
LP 46-60  .  .  .  .  .  .  .  .  .  .  .  .  .  .  .
LP 61-75  .  .  .  .  .  .  .  .  .  .  .  .  .  .  .
LP 76-90  .  .  .  .  .  .  .  .  .  .  .  .  .  .  .
LP 91-100 .  .  .  .  .  .  .  .  .  .  .  .  .  .  .
```

FLASHER CIRCUIT MODIFICATION DETAIL

IN ORDER TO ENSURE THAT SIGNALS FLASH CONCURRENTLY ON THE SAME APPROACH, MAKE THE FOLLOWING FLASHER CIRCUIT CHANGES:

1. ON REAR OF PDA - REMOVE WIRE FROM TERM. T2-4 AND TERMINATE ON T2-2.
2. ON REAR OF PDA - REMOVE WIRE FROM TERM. T2-5 AND TERMINATE ON T2-3.
3. REMOVE FLASHER UNIT 2.

THE CHANGES LISTED ABOVE TIES ALL PHASES AND OVERLAPS TO FLASHER UNIT 1.

THIS ELECTRICAL DETAIL IS FOR
THE SIGNAL DESIGN: 05-1374
DESIGNED: FEBRUARY 2018
SEALED: 12/19/2018
REVISED: N/A

Electrical Detail - Sheet 3 of 4

DOCUMENT NOT CONSIDERED FINAL UNLESS ALL SIGNATURES COMPLETED

PLANS PREPARED IN THE OFFICE OF:
Kimley»Horn
NC License #F-0102
421 Fayetteville Street, Suite 600
Raleigh, NC 27601
(919) 677-2000

ELECTRICAL AND PROGRAMMING DETAILS FOR:

Prepared For: Mobility and Safety Division, Traffic Engineering Branch, Signals & Signals Management Section, NC DEPT. OF TRANSPORTATION
750 N.Greenfield Pkwy,Garner,NC 27529

NC 54
at
Rollingwood Drive/
Highgate Drive

Division 5 Durham County Durham

PLAN DATE:	February 2018	REVIEWED BY:	SL Phillips
PREPARED BY:	DA Waller	REVIEWED BY:	KP Baumann

REVISIONS	INIT.	DATE

SEAL
NORTH CAROLINA PROFESSIONAL SEAL 032607 ENGINEER STACIE L. PHILLIPS

DocuSigned by: 12/19/2018
DC8A8AE3F0BA47
SIGNATURE DATE

SIG. INVENTORY NO. 05-1374

12/19/2018
K:\RAL_TPD\m_ITS\011036410 - Durham Signal System\Signals\S4 - Signal Design\GROUP 3\U-5968_051374-2018a3.dgn
derrick.waller

DocuSign Envelope ID: 9324FB2A-6DD8-4852-9C6B-DB800942321C

PROJECT REFERENCE NO.	SHEET NO.
U-5968	SIG.253.4

ECONOLITE ASC/3-2070 PED 8 PROGRAMMING ASSIGNMENT DETAIL

(program controller as shown)

1. From Main Menu select [6. DETECTORS]
2. From DETECTOR Submenu select [3. PED DETECTOR INPUT ASSIGNMENT]

PED DET PHASE ASSIGNMENT MODE: NTCIP

PHASE	1	2	3	4	5	6	7	8
DETECTOR	0	2	0	8	0	6	0	8
PHASE	9	10	11	12	13	14	15	16
DETECTOR	0	0	0	0	0	0	0	0

NOTICE PED DETECTOR 8 ASSIGNED TO PHASES 4 & 8

ECONOLITE ASC/3-2070 LOAD SWITCH ASSIGNMENT DETAIL

(program controller as shown)

To assign load switch S4 as OLG, program LD SWITCH 3 as OVLP '7' TYPE 'O' as shown below.

1. From Main Menu select [1. CONFIGURATION]
2. From CONFIGURATION Submenu select [3. LOAD SW ASSIGN]

NOTICE OLG ASSIGNED TO LD SWITCH 3

LD SWITCH ASSIGN

	PHASE /OVLP	TYPE	DIMMING R	Y	G	D	---FLASH--- PWR	AUT	TGR
1	1	V	.	.	.	+	A	R	X
2	2	V	.	.	.	+	A	Y	.
3	7	O	.	.	.	+	A	R	X
4	4	V	.	.	.	+	A	R	.
5	5	V	.	.	.	−	A	R	.
6	6	V	.	.	.	−	A	Y	X
7	7	V	.	.	.	−	A	R	.
8	8	V	.	.	.	−	A	R	X
9	1	O	.	.	.	+	A	R	X
10	2	O	.	.	.	+	A	R	X
11	3	O	.	.	.	−	A	R	.
12	4	O	.	.	.	−	A	R	.
13	2	P	.	.	.	+	A	.	.
14	4	P	.	.	.	−	A	.	.
15	6	P	.	.	.	+	A	.	.
16	8	P	.	.	.	−	A	.	.

ECONOLITE ASC/3-2070 LOGIC PROCESSOR PROGRAMMING DETAIL FOR LEADING PED INTERVAL (DELAYED GREEN)

(program controller as shown)

The following logic processor configuration holds the FYA's on signal heads 11 and 12 red for the duration of the delayed green time (leading ped interval) when serving a ped call on the opposing through phase.

1. From Main Menu select [1. CONFIGURATION]
2. From CONFIGURATION Submenu select [8. LOGIC PROCESSOR]
3. From the LOGIC PROCESSOR Submenu select [2. LOGIC STATEMENTS]

ENTER A "1" IN THE LP# FIELD, PRESS 'ENTER', AND PROGRAM AS SHOWN.

LP#:	1	COPY FROM:	1	ACTIVE:	M (T/F)
IF	PED ON PH WALK		2	IS	ON
AND	VEH GREEN ON PH		2	IS	OFF
THEN	SIG SET OLP RED		1		ON
	SIG SET OLP YELLOW		1		OFF
	SIG SET OVLP GREEN		1		OFF
ELSE					

HOLD SIGNAL HEAD 11 FYA RED DURING THE PHASE 2 DELAYED GREEN TIME (LEADING PED INTERVAL)

1. From Main Menu select [1. CONFIGURATION]
2. From CONFIGURATION Submenu select [8. LOGIC PROCESSOR]
3. From the LOGIC PROCESSOR Submenu select [1. LOGIC STATEMENT CONTROL]

ENABLE LOGIC PROCESSOR STATEMENTS 1 AND 2 BY POSITIONING THE CURSOR OVER THE FIELDS SHOWN BELOW AND USING THE TOGGLE KEY TO ENABLE THEM.

LOGIC STATEMENT CONTROL

	1	2	3	4	5	6	7	8	9	0	1	2	3	4	5	6
LP 1-15	E	E	.	.	.	.	.	.	.	.	.	.	.	.	.	.
LP 16-30	.	.	.	.	.	.	.	.	.	.	.	.	.	.	.	.
LP 31-45	.	.	.	.	.	.	.	.	.	.	.	.	.	.	.	.
LP 46-60	.	.	.	.	.	.	.	.	.	.	.	.	.	.	.	.
LP 61-75	.	.	.	.	.	.	.	.	.	.	.	.	.	.	.	.
LP 76-90	.	.	.	.	.	.	.	.	.	.	.	.	.	.	.	.

END PROGRAMMING

ENTER A "2" IN THE LP# FIELD, PRESS 'ENTER', AND PROGRAM AS SHOWN.

LP#:	2	COPY FROM:	2	ACTIVE:	M (T/F)
IF	PED ON PH WALK		8	IS	ON
AND	VEH GREEN ON PH		8	IS	OFF
THEN	SIG SET OLP RED		2		ON
	SIG SET OLP YELLOW		2		OFF
	SIG SET OVLP GREEN		2		OFF
ELSE					

HOLD SIGNAL HEAD 12 FYA RED DURING THE PHASE 8 DELAYED GREEN TIME (LEADING PED INTERVAL)

THIS ELECTRICAL DETAIL IS FOR
THE SIGNAL DESIGN: 05-1374
DESIGNED: FEBRUARY 2018
SEALED: 12/19/2018
REVISED: N/A

Electrical Detail - Sheet 4 of 4

DOCUMENT NOT CONSIDERED FINAL UNLESS ALL SIGNATURES COMPLETED

ELECTRICAL AND PROGRAMMING DETAILS FOR:

Prepared For: State of North Carolina Department of Transportation, Mobility and Safety Division, Signals Management Section
750 N.Greenfield Pkwy,Garner,NC 27529

NC 54 at Rollingwood Drive/ Highgate Drive

Division 5 Durham County Durham

PLAN DATE:	February 2018	REVIEWED BY:	SL Phillips
PREPARED BY:	DA Waller	REVIEWED BY:	KP Baumann

REVISIONS	INIT.	DATE

SEAL

NORTH CAROLINA PROFESSIONAL SEAL 032607 ENGINEER STACIE L. PHILLIPS

DocuSigned by: 12/19/2018
DCB7A8AE9D8A47
SIGNATURE DATE

SIG. INVENTORY NO. 05-1374

PLANS PREPARED IN THE OFFICE OF:
Kimley»Horn
NC License #F-0102
421 Fayetteville Street, Suite 600
Raleigh, NC 27601
(919) 677-2000

12/19/2018
K:\RAL\TPD*_ITS\U11036410 - Durham Signal System\Signals\S4 - Signal Design\GROUP 3\U-5968_051374-2018e4.dgn
derrick.waller

PROJECT REFERENCE NO.	SHEET NO.
U-5968	Sig.254.0

DEFAULT PHASING DIAGRAM

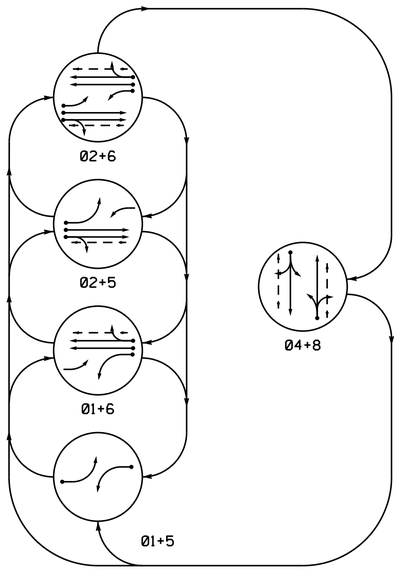

ALTERNATE PHASING DIAGRAM

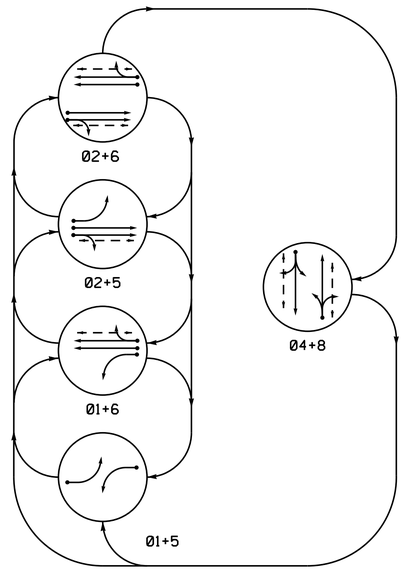

SIGNAL FACE I.D.

All Heads L.E.D.

FY G = Bimodal Section

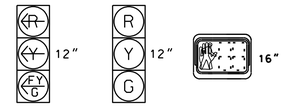

11
51

21, 22
41, 42
61, 62
81, 82

P21, P22
P41, P42
P61, P62
P81, P82

ASC/3 DETECTOR INSTALLATION CHART											
DETECTOR					PROGRAMMING						
LOOP	SIZE (FT)	DISTANCE FROM STOPBAR (FT)	TURNS	NEW LOOP	PHASE	CALLING	EXTEND TIME	DELAY TIME	USE ADDED INITIAL	TYPE	SYSTEM LOOP	NEW CARD
1A	6X40	0	2-4-2	-	1	Yes	-	15*	-	S	-	X
					6#	Yes	-	3	-	G	-	X
2A	6X6	290	4	-	2	Yes	-	-	X	N	-	X
2B	6X6	290	4	-	2	Yes	-	-	X	N	-	X
4A	6X40	0	2-4-2	-	4	Yes	-	3	-	S	-	X
4B	6X6	0	EXIST	-	4	Yes	-	15	-	S	-	X
5A	6X40	0	2-4-2	-	5	Yes	-	15*	-	S	-	X
					2#	Yes	-	3	-	G	-	X
6A	6X6	290	4	-	6	Yes	-	-	X	N	-	X
6B	6X6	290	4	-	6	Yes	-	-	X	N	-	X
8A	6X40	0	2-4-2	-	8	Yes	-	3	-	S	-	X
8B	6X15	0	2-4-2	-	8	Yes	-	15	-	S	-	X

* Disable delay during Alternate Phasing Operation.
\# Disable phase call for loop during Alternate Phasing Operation.

5 Phase
Fully Actuated
(Durham Signal System)

NOTES

1. Refer to "Roadway Standard Drawings NCDOT" dated January 2018 and "Standard Specifications for Roads and Structures" dated January 2018.
2. Do not program signal for late night flashing operation unless otherwise directed by the Engineer.
3. Phase 1 and/or 5 may be lagged.
4. Reposition existing signal heads 22 and 62.
5. Set all detector units to presence mode.
6. Locate new cabinet so as not to obstructe sight distance of vehicles turning right on red.
7. Omit "WALK" and flashing "DON'T WALK" with no pedestrian calls.
8. Program pedestrian heads to countdown the flashing "Don't Walk" time only.
9. Pavement markings are existing.
10. The Division (City) Traffic Engineer will determine the hours of each phasing plan.
11. Maximum times shown in timing chart are for free-run operation only. Coordinated signal system timings values supersede these values.
12. Loop data based on previous plan and/or field observations.
13. Install new cabinet on the existing cabinet foundation.
14. Reconnect lead-in cable to separate loops 2A, 2B, 6A, and 6B as shown.

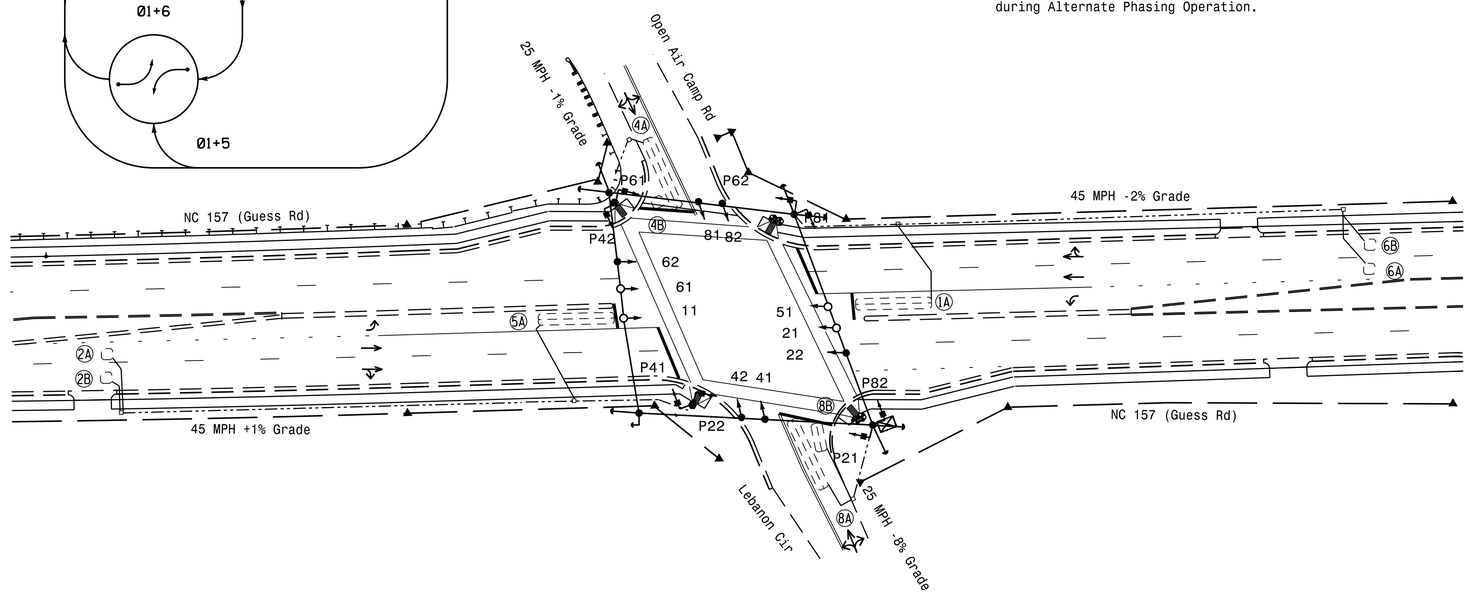

PHASING DIAGRAM DETECTION LEGEND

- DETECTED MOVEMENT
- UNDETECTED MOVEMENT (OVERLAP)
- UNSIGNALIZED MOVEMENT
- PEDESTRIAN MOVEMENT

LEGEND

PROPOSED		EXISTING
	Traffic Signal Head	
	Modified Signal Head	N/A
	Sign	
	Pedestrian Signal Head With Push Button & Sign	
	Signal Pole with Guy	
	Signal Pole with Sidewalk Guy	
	Inductive Loop Detector	
	Controller & Cabinet	
	Junction Box	
N/A	Right of Way with Marker	
	Directional Arrow	
	2-in Underground Conduit	
	Directional Arrow	
N/A	Curb Ramp	
N/A	Guardrail	
	Type I Pushbutton Post	
	Type II Signal Pedestal	

DEFAULT PHASING TABLE OF OPERATION						
SIGNAL FACE	PHASE					
	01+5	01+6	02+5	02+6	04+8	FLASH
11	~~-~~	~~-~~	~~FY~~	~~FY~~	~~R~~	~~Y~~
21,22	R	R	G	G	R	Y
41,42	R	R	R	R	G	R
51	~~-~~	~~FY~~	~~-~~	~~FY~~	~~R~~	~~Y~~
61,62	R	G	R	G	R	Y
81,82	R	R	R	R	G	R

ALTERNATE PHASING TABLE OF OPERATION						
SIGNAL FACE	PHASE					
	01+5	01+6	02+5	02+6	04+8	FLASH
11	~~-~~	~~-~~	~~R~~	~~R~~	~~R~~	~~Y~~
21,22	R	R	G	G	R	Y
41,42	R	R	R	R	G	R
51	~~-~~	~~R~~	~~-~~	~~R~~	~~R~~	~~Y~~
61,62	R	G	R	G	R	Y
81,82	R	R	R	R	G	R

ASC/3 TIMING CHART						
FEATURE	PHASE					
	1	2	4	5	6	8
Min Green *	7	12	7	7	12	7
Walk *	0	7	7	0	7	7
Ped Clear	0	18	24	0	16	24
Veh. Extension *	2.0	6.0	2.0	2.0	6.0	2.0
Max 1 *	25	90	35	25	90	35
Yellow	3.0	4.7	3.2	3.0	4.7	3.7
Red Clear	2.4	1.3	3.0	2.4	1.3	2.9
Actuations B4 Add *	-	-	-	-	-	-
Seconds /Actuation *	-	1.5	-	-	1.5	-
Max Initial *	-	34	-	-	34	-
Time Before Reduction *	-	15	-	-	15	-
Time To Reduce *	-	30	-	-	30	-
Minimum Gap	-	3.0	-	-	3.0	-
Locking Detector	-	X	-	-	X	-
Recall Position	-	VEH. RECALL	-	-	VEH. RECALL	-
Dual Entry	-	-	X	-	-	X
Simultaneous Gap	X	X	X	X	X	X

* These values may be field adjusted. Do not adjust Min Green and Extension times for phases 2 and 6 lower than what is shown. Min Green for all other phases should not be lower than 4 seconds.

Project #: 170905

DAVENPORT
HOME OFFICE:
119 BROOKSTOWN AVENUE, SUITE PH1
WINSTON-SALEM, NC 27101
336.744.1636 www.davenportworld.com
NCBELS FIRM LICENSE NO. C-2522

Signal Upgrade

DOCUMENT NOT CONSIDERED FINAL UNLESS ALL SIGNATURES COMPLETED

Prepared for: Transportation Mobility and Safety Division, Signal Design Section, STATE OF NORTH CAROLINA DEPARTMENT OF TRANSPORTATION
750 N.Greenfield Pkwy,Garner,NC 27529

NC 157 (Guess Rd)
at
Lebanon Circle [North]
and Open Air Camp Rd

Division 5 Durham County Durham

PLAN DATE:	December 2018	REVIEWED BY:	L. Boyer
PREPARED BY:	A. D. Hayes	REVIEWED BY:	T. S. Warren

SCALE 0 40 1"=40'

REVISIONS	INIT.	DATE

SEAL
NORTH CAROLINA PROFESSIONAL SEAL 030912 ENGINEER LORI M. BOYER
Docusigned by: Lori M. Boyer 12/21/2018
SIGNATURE DATE

SIG. INVENTORY NO. 05-1375

PROJECT REFERENCE NO.	SHEET NO.
U-5968	Sig.254.1

EDI MODEL 2018ECLip-NC CONFLICT MONITOR PROGRAMMING DETAIL

(remove jumpers and set switches as shown)

REMOVE DIODE JUMPERS 1-5, 1-6, 1-9, 1-11, 1-15, 2-5, 2-6, 2-9, 2-11, 2-13, 2-15, 4-8, 4-14, 4-16, 5-9, 5-11, 5-13, 6-9, 6-11, 6-13, 6-15, 8-14, 8-16, 9-11, 9-13, 9-15, 11-13, 11-15, 13-15, AND 14-16.

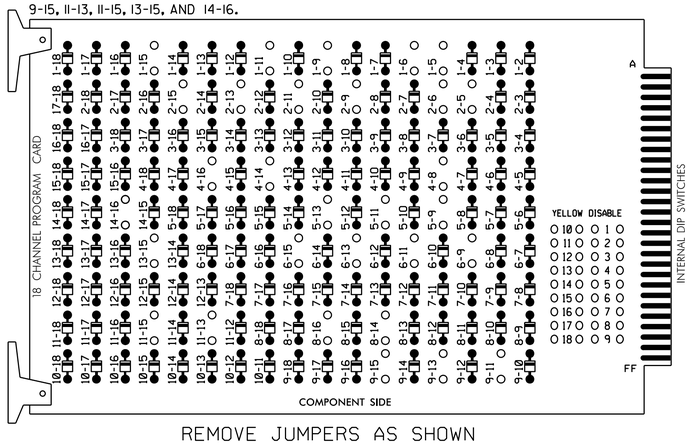

REMOVE JUMPERS AS SHOWN

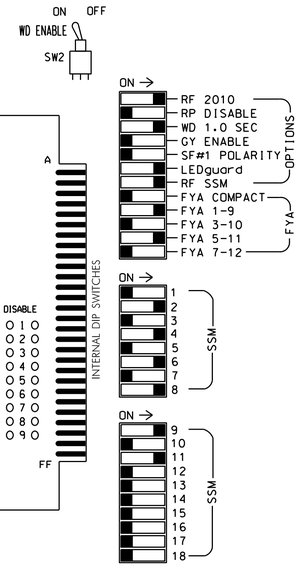

■ = DENOTES POSITION OF SWITCH

NOTES:

1. Card is provided with all diode jumpers in place. Removal of any jumper allows its channels to run concurrently.
2. Ensure jumpers SEL2-SEL5 and SEL9 are present on the monitor board.
3. Ensure that Red Enable is active at all times during normal operation.
4. Integrate monitor with Ethernet network in cabinet.

NOTES

1. To prevent "flash-conflict" problems, insert red flash program blocks for all unused vehicle load switches in the output file. The installer shall verify that signal heads flash in accordance with the Signal Plans.
2. Program phases 4 and 8 for Dual Entry.
3. Program controller to start up in phase 2 Walk and 6 Walk.
4. The cabinet and controller are part of the Durham Signal System.

EQUIPMENT INFORMATION

CONTROLLER.....2070LX
CABINET.....332 W/AUX
SOFTWARE.....ECONOLITE ASC/3-2070
CABINET MOUNT.....BASE
OUTPUT FILE POSITIONS...18 WITH AUX. OUTPUT FILE
LOAD SWITCHES USED.....S1,S2,S3,S5,S6,S7,S8,S9, S11,S12,AUX S1,AUX S4.
PHASES USED.....1,2,2 PED,4,4 PED,5,6,6 PED, 8,8 PED
OVERLAP "A".....*
OVERLAP "B".....NOT USED
OVERLAP "C".....*
OVERLAP "D".....NOT USED

* See overlap programming detail on sheet 2

SIGNAL HEAD HOOK-UP CHART

LOAD SWITCH NO.	S1	S2	S3	S4	S5	S6	S7	S8	S9	S10	S11	S12	AUX S1	AUX S2	AUX S3	AUX S4	AUX S5	AUX S6
CMU CHANNEL NO.	1	2	13	3	4	14	5	6	15	7	8	16	9	10	17	11	12	18
PHASE	1	2	2 PED	3	4	4 PED	5	6	6 PED	7	8	8 PED	OLA	OLB	SPARE	OLC	OLD	SPARE
SIGNAL HEAD NO.	11★	21,22	P21, P22	NU	41,42	P41, P42	51★	61,62	P61, P62	NU	81,82	P81, P82	11★	NU	NU	51★	NU	NU
RED		128			101			134			107							
YELLOW	*	129			102		*	135			108							
GREEN		130			103			136			109							
RED ARROW													A121			A114		
YELLOW ARROW													A122			A115		
FLASHING YELLOW ARROW													A123			A116		
GREEN ARROW	127						133											
✋			113			104			119			110						
🚶			115			106			121			112						

NU = Not Used

* Denotes install load resistor. See load resistor installation detail this sheet.

★ See pictorial of head wiring in detail this sheet.

INPUT FILE POSITION LAYOUT

(front view)

		1	2	3	4	5	6	7	8	9	10	11	12	13	14
FILE "I"	U	Ø1	Ø2	SLOT	WIRED ⊗ INPUT	SLOT	Ø4	SLOT	SLOT	SLOT	SLOT	SLOT	Ø2 PED	Ø6 PED	FS
		1A	2A	EMPTY		EMPTY	4A	EMPTY	EMPTY	EMPTY	EMPTY	EMPTY	DC ISOLATOR	DC ISOLATOR	DC ISOLATOR
	L	NOT USED	Ø2				Ø4						Ø4 PED	Ø8 PED	ST
			2B				4B						DC ISOLATOR	DC ISOLATOR	DC ISOLATOR
FILE "J"	U	Ø5	Ø6	SLOT	WIRED ⊗ INPUT	SLOT	Ø8	SLOT	SLOT	SLOT	SLOT	SLOT	SLOT	SLOT	SLOT
		5A	6A	EMPTY		EMPTY	8A	EMPTY	EMPTY	EMPTY	EMPTY	EMPTY	EMPTY	EMPTY	EMPTY
	L	NOT USED	Ø6				Ø8								
			6B				8B								

EX.: 1A, 2A, ETC. = LOOP NO.'S

FS = FLASH SENSE
ST = STOP TIME

⊗ Wired Input - Do not populate slot with detector card

INPUT FILE CONNECTION & PROGRAMMING CHART

LOOP NO.	LOOP TERMINAL	INPUT FILE POS.	PIN NO.	DETECTOR NO.	NEMA PHASE	CALL	EXTEND TIME	DELAY TIME	ADDED INITIAL	DETECTOR TYPE
1A[1]	TB2-1,2	I1U	56	1★	1	YES	-	15	-	S
	-	J4U	48	26★	6	YES	-	3	-	G
2A	TB2-5,6	I2U	39	2	2	YES	-	-	X	N
2B	TB2-7,8	I2L	43	12	2	YES	-	-	X	N
4A	TB4-9,10	I6U	41	4	4	YES	-	3	-	S
4B	TB4-11,12	I6L	45	14	4	YES	-	15	-	S
5A[2]	TB3-1,2	J1U	55	5★	5	YES	-	15	-	S
	-	I4U	47	22★	2	YES	-	3	-	G
6A	TB3-5,6	J2U	40	6	6	YES	-	-	X	N
6B	TB3-7,8	J2L	44	16	6	YES	-	-	X	N
8A	TB5-9,10	J6U	42	8	8	YES	-	3	-	S
8B	TB5-11,12	J6L	46	18	8	YES	-	15	-	S
PED PUSH BUTTONS										
P21,P22	TB8-4,6	I12U	67	PED 2	2 PED					
P41,P42	TB8-5,6	I12L	69	PED 4	4 PED					
P61,P62	TB8-7,9	I13U	68	PED 6	6 PED					
P81,P82	TB8-8,9	I13L	70	PED 8	8 PED					

NOTE:
INSTALL DC ISOLATORS IN INPUT FILE SLOTS I12 AND I13.

[1] Add jumper from I1-W to J4-W, on rear of input file.
[2] Add jumper from J1-W to I4-W, on rear of input file.

★ For the detectors to work as shown on the signal design plan, see the Vehicle Detector Setup Programming Detail for Alternate Phasing on sheet 2.

INPUT FILE POSITION LEGEND: J2L
FILE J
SLOT 2
LOWER

FYA SIGNAL WIRING DETAIL

(wire signal heads as shown)

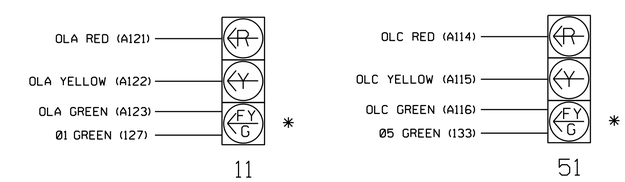

* Bimodal Section

LOAD RESISTOR INSTALLATION DETAIL

(install resistors as shown)

ACCEPTABLE VALUES

VALUE (ohms)	WATTAGE
1.5K - 1.9K	25W (min)
2.0K - 3.0K	10W (min)

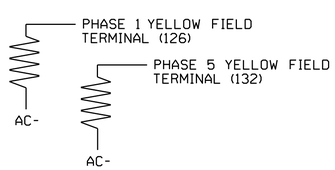

THIS ELECTRICAL DETAIL IS FOR
THE SIGNAL DESIGN: 05-1375
DESIGNED: December 2018
SEALED: 12/21/2018
REVISED: N/A

Project #: 170905

DAVENPORT
HOME OFFICE:
119 BROOKSTOWN AVENUE, SUITE PH1
WINSTON-SALEM, NC 27101
336.744.1638 www.davenportworld.com
NCBELS FIRM LICENSE NO. C-2522

Signal Upgrade - Sheet 1 of 3

DOCUMENT NOT CONSIDERED FINAL UNLESS ALL SIGNATURES COMPLETED

ELECTRICAL AND PROGRAMMING DETAILS FOR:

Prepared for: Transportation Mobility and Safety Division, Signals Management Section, STATE OF NORTH CAROLINA DEPARTMENT OF TRANSPORTATION

750 N.Greenfield Pkwy,Garner,NC 27529

NC 157 (Guess Rd)
at
Lebanon Circle [North]
and Open Air Camp Rd

Division 5 Durham County Durham

PLAN DATE:	December 2018	REVIEWED BY:	L Boyer
PREPARED BY:	A. D. Hayes	REVIEWED BY:	

REVISIONS	INIT.	DATE

SEAL

NORTH CAROLINA PROFESSIONAL SEAL 030912 ENGINEER LORI M. BOYER

Docusigned by: Lori M. Boyer
SIGNATURE 12/21/2018 DATE

SIG. INVENTORY NO. 05-1375

PROJECT REFERENCE NO.	SHEET NO.
U-5968	Sig.254.2

ECONOLITE ASC/3-2070 VEHICLE DETECTOR SETUP PROGRAMMING DETAIL FOR ALTERNATE PHASING LOOPS 1A, 5A

(program controller as shown)

IMPORTANT!

Program detectors per the input file connection and programming chart shown on sheet 1 before proceeding.

1. From Main Menu select [8. UTILITIES]
2. From UTILITIES Submenu select [1. COPY/CLEAR]
3. Copy from DETECTOR PLAN "1" to DETECTOR PLAN "2".

```
COPY / CLEAR UTILITY
      FROM              TO
PHASE TIMING.... . > PHASE TIMING.... .
TIMING PLAN..... . > TIMING PLAN..... .
PH DET OPT PLAN. . > PH DET OPT PLAN. .
DETECTOR PLAN... 1 > DETECTOR PLAN... 2
  TOGGLE TO SELECT A "FROM" AND A "TO"
            THEN PRESS ENTER
```

4. From Main Menu select [6. DETECTORS]
5. From DETECTOR Submenu select [2. VEHICLE DETECTOR SETUP]
6. Place cursor in VEH DET PLAN [ ] position and enter "2".

- Place cursor in VEH DETECTOR [ ] position and enter "1".
- Set delay time to "0.0 seconds".

```
VEH DETECTOR [ 1]   VEH DET PLAN [ 2]
TYPE: S-STANDARD
TS2 DETECTOR..... . ECPI LOG.......   NO
DET PH - 1 2 3 4 5 6 7 8 9 0 1 2 3 4 5 6
 1  1    . . . . . . . . . . . . . . . .
EXTEND TIME...  0.0 DELAY TIME...    0.0
USE ADDED INITIAL . CROSS SWITCH PH..  0
LOCK IN....... NONE NTCIP VOL . OR OCC .
PMT QUEUE DELAY. NO
```

← NOTICE VEH DET PLAN 2

← ENSURE DELAY IS SET TO '0.0'

- Place cursor in VEH DETECTOR [ ] position and enter "26".
- Set assigned phase to "0".

```
VEH DETECTOR [26]   VEH DET PLAN [ 2]
TYPE: G-GREEN EXTENSION/DELAY
TS2 DETECTOR..... . ECPI LOG.......   NO
DET PH - 1 2 3 4 5 6 7 8 9 0 1 2 3 4 5 6
 26 0    . . . . . . . . . . . . . . . .
EXTEND TIME...  0.0 DELAY TIME...    0.0
USE ADDED INITIAL . CROSS SWITCH PH..  0
LOCK IN....... NONE NTCIP VOL . OR OCC .
PMT QUEUE DELAY. NO
```

← NOTICE VEH DET PLAN 2

ENSURE PHASE IS SET TO "0" →

- Place cursor in VEH DETECTOR [ ] position and enter "5".
- Set delay time to "0.0 seconds".

```
VEH DETECTOR [ 5]   VEH DET PLAN [ 2]
TYPE: S-STANDARD
TS2 DETECTOR..... . ECPI LOG.......   NO
DET PH - 1 2 3 4 5 6 7 8 9 0 1 2 3 4 5 6
 5  5    . . . . . . . . . . . . . . . .
EXTEND TIME...  0.0 DELAY TIME...    0.0
USE ADDED INITIAL . CROSS SWITCH PH..  0
LOCK IN....... NONE NTCIP VOL . OR OCC .
PMT QUEUE DELAY. NO
```

← NOTICE VEH DET PLAN 2

← ENSURE DELAY IS SET TO '0.0'

- Place cursor in VEH DETECTOR [ ] position and enter "22".
- Set assigned phase to "0".

```
VEH DETECTOR [22]   VEH DET PLAN [ 2]
TYPE: G-GREEN EXTENSION/DELAY
TS2 DETECTOR..... . ECPI LOG.......   NO
DET PH - 1 2 3 4 5 6 7 8 9 0 1 2 3 4 5 6
 22 0    . . . . . . . . . . . . . . . .
EXTEND TIME...  0.0 DELAY TIME...    0.0
USE ADDED INITIAL . CROSS SWITCH PH..  0
LOCK IN....... NONE NTCIP VOL . OR OCC .
PMT QUEUE DELAY. NO
```

← NOTICE VEH DET PLAN 2

ENSURE PHASE IS SET TO "0" →

END PROGRAMMING

ECONOLITE ASC/3-2070 OVERLAP PROGRAMMING DETAIL

(program controller as shown)

1. From Main Menu select [2. CONTROLLER]
2. From CONTROLLER Submenu select [2. VEHICLE OVERLAPS]

OVERLAP A

Select TMG VEH OVLP [A] and 'PPLT FYA'

```
TMG VEH OVLP...[A] TYPE: .....PPLT FYA

PROTECTED LEFT TURN....   PHASE    1
OPPOSING THROUGH.......   PHASE    2

FLASHING ARROW OUTPUT.....CH9  ISOLATE

DELAY START OF: FYA..0.0 CLEARANCE..0.0
ACTION PLAN SF BIT DISABLE........... 1
```

← NOTICE ACTION PLAN SF BIT "1"

Toggle Twice

OVERLAP C

Select TMG VEH OVLP [C] and 'PPLT FYA'

```
TMG VEH OVLP...[C] TYPE: .....PPLT FYA

PROTECTED LEFT TURN....   PHASE    5
OPPOSING THROUGH.......   PHASE    6

FLASHING ARROW OUTPUT.....CH11 ISOLATE

DELAY START OF: FYA..0.0 CLEARANCE..0.0
ACTION PLAN SF BIT DISABLE........... 5
```

← NOTICE ACTION PLAN SF BIT "5"

END PROGRAMMING

THIS ELECTRICAL DETAIL IS FOR
THE SIGNAL DESIGN: 05-1375
DESIGNED: December 2018
SEALED: 12/21/2018
REVISED: N/A

Signal Upgrade - Sheet 2 of 3

DOCUMENT NOT CONSIDERED FINAL UNLESS ALL SIGNATURES COMPLETED

Project #: 170905

DAVENPORT
HOME OFFICE:
119 BROOKSTOWN AVENUE, SUITE PH1
WINSTON-SALEM, NC 27101
336.744.1636 www.davenportworld.com
NCBELS FIRM LICENSE NO. C-2522

ELECTRICAL AND PROGRAMMING DETAILS FOR:

Prepared for: Transportation Mobility and Safety Division, Traffic Engineering & Signals Management Section, State of North Carolina Department of Transportation

750 N.Greenfield Pkwy,Garner,NC 27529

NC 157 (Guess Rd)
at
Lebanon Circle [North]
and Open Air Camp Rd

Division 5 Durham County Durham

PLAN DATE:	December 2018	REVIEWED BY:	L Boyer
PREPARED BY:	A. D. Hayes	REVIEWED BY:	

REVISIONS	INIT.	DATE

SEAL

NORTH CAROLINA PROFESSIONAL SEAL 030912 ENGINEER LORI M. BOYER

DocuSigned by: Lori M. Boyer 12/21/2018
SIGNATURE DATE

SIG. INVENTORY NO. 05-1375

PROJECT REFERENCE NO.	SHEET NO.
U-5968	Sig.254.3

ALTERNATE PHASING ACTIVATION DETAIL

TO RUN ALT. PHASING DURING FREE RUN - PROGRAM CHANGES (SHOWN BELOW) IN A TIME BASED ACTION PLAN. SCHEDULE A DAY PLAN THAT INCLUDES THE ACTION PLAN PROGRAMMED TO SELECT VEH DET PLAN 2 AND ENABLE SF BITS 1 and 5.

TO RUN ALT. PHASING DURING COORDINATION - SELECT THE TIME BASED ACTION PLAN THAT IS PROGRAMMED TO SELECT VEH DET PLAN 2 AND ENABLE SF BITS 1 and 5.

PHASING	VEH DET PLAN	SF BITS ENABLED
ACTIONS REQUIRED TO RUN DEFAULT PHASING	1	NONE
ACTIONS REQUIRED TO RUN ALTERNATE PHASING	2	1, 5

IMPORTANT: IF ALT. PHASING IS USED DURING FREE RUN AND COORDINATION, DO NOT OPERATE TIME OF DAY EVENTS CONCURRENTLY WITH COORDINATION PLAN EVENTS IN THE EVENT SCHEDULER. (EX. FREE RUN EVENT SHOULD END BEFORE COORDINATION PLAN EVENT STARTS AND VICE-VERSA).

ALTERNATE PHASING CHANGE SUMMARY

THE FOLLOWING IS A SUMMARY OF WHAT TAKES PLACE WHEN SF BITS 1, AND 5 AND VEH DET PLAN 2 ACTIVATE TO CALL THE "ALTERNATE PHASING":

SF BITS 1,5: Modifies overlap parent phases for heads 11 and 51 to run protected turns only.

VEH DET PLAN 2: Disables phase 6 call on loop 1A and reduces delay time for phase 1 call on loop 1A to 0.0 seconds.

Disables phase 2 call on loop 5A and reduces delay time for phase 5 call on loop 5A to 0.0 seconds.

ECONOLITE ASC/3-2070 ACTION PLAN PROGRAMMING DETAIL

1. From Main Menu select 5. TIME BASE
2. From TIME BASE Submenu select 2. ACTION PLAN

```
ACTION PLAN...[  1]
PATTERN..........AUTO   SYS OVERRIDE.... NO
TIMING PLAN........ 0   SEQUENCE........  0
VEH DETECTOR PLAN.. 2   DET LOG........NONE
FLASH...........   --   RED REST........ NO
VEH DET DIAG PLN... 0   PED DET DIAG PLN..0
DIMMING ENABLE..   NO   PRIORITY RETURN. NO
PED PR RETURN..    NO   QUEUE DELAY..... NO
PMT COND DELAY     NO
  PHASE   1  2  3  4  5  6  7  8  9  0  1  2  3  4  5  6
PED RCL   .  .  .  .  .  .  .  .  .  .  .  .  .  .  .  .
WALK 2    .  .  .  .  .  .  .  .  .  .  .  .  .  .  .  .
VEX 2     .  .  .  .  .  .  .  .  .  .  .  .  .  .  .  .
VEH RCL   .  .  .  .  .  .  .  .  .  .  .  .  .  .  .  .
MAX RCL   .  .  .  .  .  .  .  .  .  .  .  .  .  .  .  .
MAX 2     .  .  .  .  .  .  .  .  .  .  .  .  .  .  .  .
  PHASE   1  2  3  4  5  6  7  8  9  0  1  2  3  4  5  6
MAX 3     .  .  .  .  .  .  .  .  .  .  .  .  .  .  .  .
CS INH    .  .  .  .  .  .  .  .  .  .  .  .  .  .  .  .
OMIT      .  .  .  .  .  .  .  .  .  .  .  .  .  .  .  .
SPC FCT   X  .  .  .  X  .  .  .  (1-8)
AUX FCT   .  .  .  (1-3)
          1  2  3  4  5  6  7  8  9  0  1  2  3  4  5
LP 1-15   .  .  .  .  .  .  .  .  .  .  .  .  .  .  .
LP 16-30  .  .  .  .  .  .  .  .  .  .  .  .  .  .  .
LP 31-45  .  .  .  .  .  .  .  .  .  .  .  .  .  .  .
LP 46-60  .  .  .  .  .  .  .  .  .  .  .  .  .  .  .
LP 61-75  .  .  .  .  .  .  .  .  .  .  .  .  .  .  .
LP 76-90  .  .  .  .  .  .  .  .  .  .  .  .  .  .  .
LP 91-100 .  .  .  .  .  .  .  .  .  .  .  .  .  .  .
```

COUNTDOWN PEDESTRIAN SIGNAL OPERATION

Countdown Ped Signals are required to display timing only during Ped Clearance Interval. Consult Ped Signal Module user's manual for instructions on selecting this feature.

THIS ELECTRICAL DETAIL IS FOR
THE SIGNAL DESIGN: 05-1375
DESIGNED: December 2018
SEALED: 12/21/2018
REVISED: N/A

Project #: 170905

DAVENPORT
HOME OFFICE:
119 BROOKSTOWN AVENUE, SUITE PH1
WINSTON-SALEM, NC 27101
336.744.1636 www.davenportworld.com
NCBELS FIRM LICENSE NO. C-2522

Signal Upgrade - Sheet 3 of 3

DOCUMENT NOT CONSIDERED FINAL UNLESS ALL SIGNATURES COMPLETED

ELECTRICAL AND PROGRAMMING DETAILS FOR:

Prepared for: Traffic Engineering, Mobility and Safety Division, Signal Management Section, DEPARTMENT OF TRANSPORTATION, STATE OF NORTH CAROLINA
750 N.Greenfield Pkwy,Garner,NC 27529

NC 157 (Guess Rd)
at
Lebanon Circle [North]
and Open Air Camp Rd

Division 5 Durham County Durham

PLAN DATE:	December 2018	REVIEWED BY:	L Boyer
PREPARED BY:	A. D. Hayes	REVIEWED BY:	

REVISIONS	INIT.	DATE

SEAL

NORTH CAROLINA PROFESSIONAL SEAL 030912 ENGINEER LORI M. BOYER

Docusigned by: Lori M. Boyer 12/21/2018
SIGNATURE DATE

SIG. INVENTORY NO. 05-1375

DocuSign Envelope ID: A00C6717-4C07-43E4-AAC4-23041F97484E

PROJECT REFERENCE NO.	SHEET NO.
U-5968	SIG.255.0

PHASING DIAGRAM

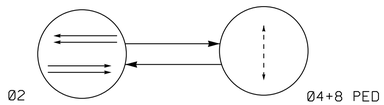

PHASING DIAGRAM DETECTION LEGEND

- DETECTED MOVEMENT
- UNDETECTED MOVEMENT (OVERLAP)
- UNSIGNALIZED MOVEMENT
- PEDESTRIAN MOVEMENT

TABLE OF OPERATION

SIGNAL FACE	PHASE: 02 DARK	ACTIVATION	STEADY YELLOW	ALL RED	04+8 WALK	PED 04+8 CLEAR	FLASH
21,22	DRK	FY	Y	R	R	FR*	Y
23,24	DRK	FY	Y	R	R	FR*	Y
P41	DW	DW	DW	DW	W	DW	DRK
P81	DW	DW	DW	DW	W	DW	DRK

* Alternating Flash

Y - Steady Yellow
FY - Flashing Yellow
R - Steady Red
FR - Flashing Red
W - Walk
DW - Don't Walk
DRK - Dark

SIGNAL FACE I.D.

All Heads L.E.D.

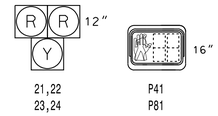

2 PHASE SEMI-ACTUATED PEDESTRIAN HYBRID BEACON (DURHAM SIGNAL SYSTEM)

NOTES

1. Refer to "Roadway Standard Drawings NCDOT" dated January 2018 and "Standard Specifications for Roads and Structures" dated January 2018.
2. Abandon existing loops 2A, 2B, 2C, and 2D.
3. Set all detector units to presence mode.
4. Locate new cabinet so as not to obstruct sight distance of vehicles turning right on red.
5. Omit "WALK" and flashing "DON'T WALK" with no pedestrian calls.
6. Program pedestrian heads to countdown the flashing "Don't Walk" time only.
7. Pavement markings are existing.
8. Maximum times shown in timing chart are for free-run operation only. Coordinated signal system timing values shall supersede these values.
9. Install new cabinet on the existing cabinet foundation.

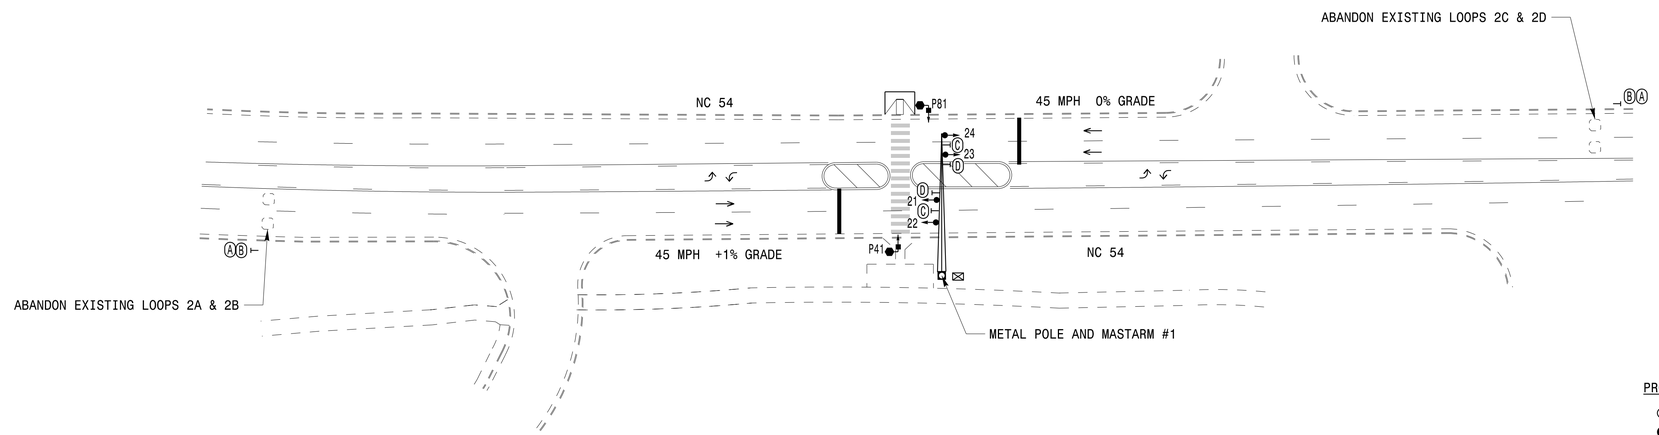

ASC/3 TIMING CHART

FEATURE	PHASE: 2	4 PED	8 PED	OLA
Min Green *	12	7	7	5
Walk *	7	7	7	
Ped Clear	5	16	16	
Veh. Extension *	0.0	0.0	0.0	
Max 1 *	35	7	7	
Yellow	5.0	3.0	3.0	5.0
Red Clear	5.0	0.0	0.0	5.0
Actuations B4 Add *	-	-	-	
Seconds/Actuation *	1.5	-	-	
Max Initial *	34	-	-	
Time Before Reduction *	15	-	-	
Time To Reduce *	45	-	-	
Minimum Gap	3.0	-	-	
Locking Detector	X	-	-	
Recall Position	PED RECALL	-	-	
Dual Entry	-	X	X	
Simultaneous Gap	X	-	-	

Serves as Flashing Yellow Time
Serves as Steady Yellow Clearance Time
Serves as All Red Clearance Time

* These values may be field adjusted. Do not adjust Min Green and Extension times for phase 2 lower than what is shown. Min Green for all other phases should not be lower than 4 seconds.

LEGEND

PROPOSED		EXISTING
	Traffic Signal Head	
	Modified Signal Head	N/A
	Sign	
	Pedestrian Signal Head With Push Button & Sign	
	Type II Signal Pedestal	
	Metal Pole with Mastarm	
	Inductive Loop Detector	
	Controller & Cabinet	
	Junction Box	
	2-in Underground Conduit	
N/A	Right of Way	
	Directional Arrow	
N/A	Curb Ramp	
A	Pedestrian Warning Sign (W11-2)	A
B	"AHEAD" Sign (W16-9P)	B
C	"CROSSWALK - STOP ON RED" Sign (R10-23)	C
D	"PEDESTRIAN CROSSWALK" Sign (R9-8)	D

Signal Upgrade

DOCUMENT NOT CONSIDERED FINAL UNLESS ALL SIGNATURES COMPLETED

Prepared For: Transportation Mobility and Safety Division, Signal Design Section, 750 N.Greenfield Pkwy,Garner,NC 27529

Pedestrian Hybrid Beacon on NC 54 at Research Triangle High School

Division 5 Durham County Durham

PLAN DATE:	June 2018	REVIEWED BY:	SL Phillips
PREPARED BY:	DA Waller	REVIEWED BY:	KP Baumann

SCALE 0 40 1"=40'

REVISIONS	INIT.	DATE

SEAL: NORTH CAROLINA PROFESSIONAL SEAL 032607 ENGINEER STACIE L. PHILLIPS

DocuSigned by: 0C87A9BED6B437... 12/19/2018

SIGNATURE DATE

SIG. INVENTORY NO. 05-1379

PLANS PREPARED IN THE OFFICE OF:
Kimley»Horn
NC License #F-0102
421 Fayetteville Street, Suite 600
Raleigh, NC 27601
(919) 677-2000

12/19/2018
12:41:12 PM
L:\Projects\TIMS\011036410 - Durham Signal Systems\Signals\SIG4 - Signal Design\GROUP 7\U-5968_051379-2018.dgn
derrick.waller

DocuSign Envelope ID: A00C6717-4C07-43E4-AAC4-23041F97484E

PROJECT REFERENCE NO.	SHEET NO.
U-5968	SIG.255.1

EDI MODEL 2018ECLip-NC CONFLICT MONITOR PROGRAMMING DETAIL

(remove jumpers and set switches as shown)

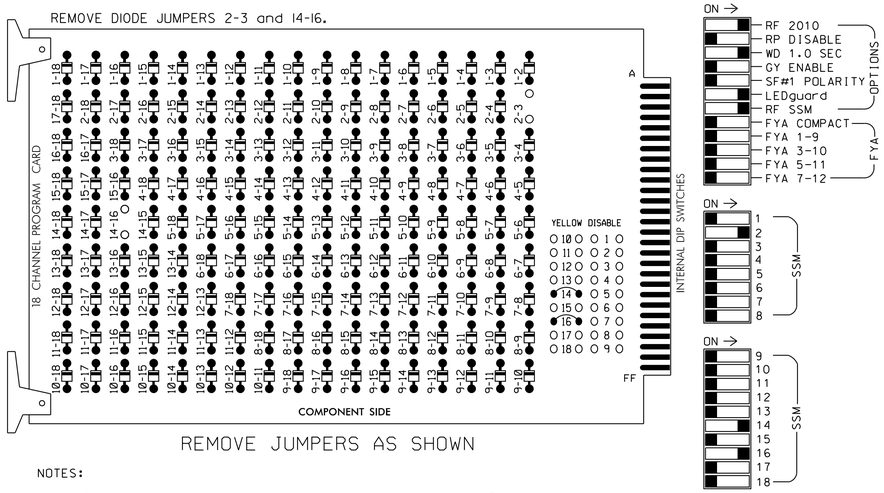

REMOVE JUMPERS AS SHOWN

NOTES:

1. Card is provided with all diode jumpers in place. Removal of any jumper allows its channels to run concurrently.
2. Ensure jumpers SEL2-SEL5 and SEL9 are present on the monitor board.
3. Ensure that Red Enable is active at all times during normal operation.
4. Integrate monitor with Ethernet network in cabinet.

NOTES

1. To prevent "flash-conflict" problems, insert red flash program blocks for all unused vehicle load switches in the output file. The installer shall verify that signal heads flash in accordance with the Signal Plans.
2. Program phases 4 and 8 for Dual Entry.
3. Program controller to start up in Phase 2 Walk.
4. The cabinet and controller are part of the Durham Signal System.
5. Program Phase 2 for Rest In Walk.
6. Program phases 4 and 8 for PED CLR > RED.

EQUIPMENT INFORMATION

CONTROLLER.....2070LX
CABINET.....332
SOFTWARE.....ECONOLITE ASC/3-2070
CABINET MOUNT.....BASE
OUTPUT FILE POSITIONS...12
LOAD SWITCHES USED.....S2,S4,S6,S12
PHASES USED.....2,2PED*,4*,4PED,8*,8PED
OVERLAP "A".....#

* For timing purposes only
\# See overlap programming detail on Sheet 2

SIGNAL HEAD WIRING DETAIL

(wire signal heads as shown)

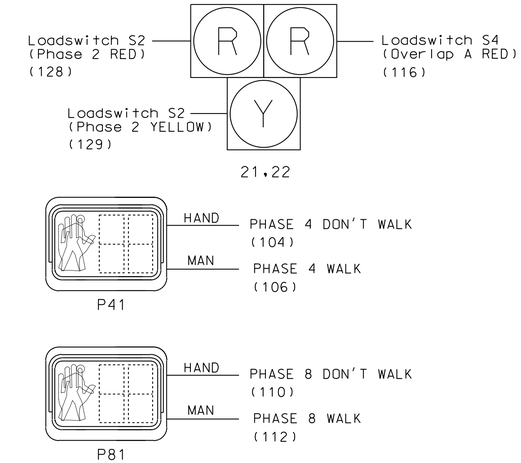

OPERATIONAL NOTES

1. In order for the controller to perform the Pedestrian Hybrid Beacon (HAWK signal) sequence, special logic programming is necessary. Refer to sheet 2 for the Econolite ASC/3-2070 Logic Processor Programming Detail.
2. For operational purposes, Phase 2 runs a dummy pedestrian phase that is required to produce the correct HAWK signal sequence. There are no Phase 2 pedestrian heads.
3. The only Overlap A load switch output that is being used drives one of the red signal faces of each signal head.
4. The Logic Processor flashes Phase 2 Yellow during the Phase 2 pedestrian clearance phase, and Phase 2 Yellow drives the solid Yellow signal faces during Phase 2 vehicle Yellow clear.
5. The Phase 2 and Overlap A Red outputs drive the solid Red displays during Phase 2 and Overlap A Red. The Logic Processor flashes the Phase 2 and Overlap A Red outputs in a wig-wag pattern during the Phase 4+8 Ped Clear and thru Phase 4+8 vehicle Yellow and Red clear.
6. The controller must be programmed for Ped Clear Thru Red for Pedestrian Phases 4 and 8 so that the Red displays continue to flash during Phases 4 and 8 Yellow and Red clear.
7. Make sure that all Phase 2 and Overlap A clearance timings match each other, and that all Phase 4 and Phase 8 timings match each other, and Overlap A Green and Phase 2 Yellow are the same.
8. The Ped 4 ped push button is programmed to call Ped 4 and Ped 8, and the Ped 8 push button is programmed to call Ped 8 and Ped 4.

ECONOLITE ASC/3-2070 LOAD SWITCH ASSIGNMENT DETAIL

(program controller as shown)

To assign load switch S4 as OLA, program LD SWITCH 3 as OVLP '1' TYPE 'O' as shown below.

1. From Main Menu select **1. CONFIGURATION**
2. From CONFIGURATION Submenu select **3. LOAD SW ASSIGN**

NOTICE OVERLAP A ASSIGNED TO LD SWITCH 3 →

LD SWITCH ASSIGN

	PHASE /OVLP	TYPE	DIMMING R	Y	G	D	---FLASH--- PWR	AUT	TGR
1	1	V	.	.	.	+	A	R	X
2	2	V	.	.	.	+	A	Y	.
3	1	O	.	.	.	+	A	R	X
4	4	V	.	.	.	+	A	R	.
5	5	V	.	.	.	−	A	R	.
6	6	V	.	.	.	−	A	R	X
7	7	V	.	.	.	−	A	R	.
8	8	V	.	.	.	−	A	R	X
9	1	O	.	.	.	+	A	R	X
10	2	O	.	.	.	+	A	R	X
11	3	O	.	.	.	−	A	R	.
12	4	O	.	.	.	−	A	R	.
13	2	P	.	.	.	+	A	.	.
14	4	P	.	.	.	−	A	.	.
15	6	P	.	.	.	+	A	.	.
16	8	P	.	.	.	−	A	.	.

← NOTICE FLASH COLOR RED

INPUT FILE POSITION LAYOUT

(front view)

		1	2	3	4	5	6	7	8	9	10	11	12	13	14
FILE "I"	U	SLOT EMPTY	SLOT EMPTY	SLOT EMPTY	SLOT EMPTY	SLOT EMPTY	SLOT EMPTY	SLOT EMPTY	SLOT EMPTY	SLOT EMPTY	SLOT EMPTY	SLOT EMPTY	NOT USED	NOT USED	FS DC ISOLATOR
	L												Ø4 PED DC ISOLATOR	Ø8 PED DC ISOLATOR	ST DC ISOLATOR
FILE "J"	U	SLOT EMPTY	SLOT EMPTY	SLOT EMPTY	SLOT EMPTY	SLOT EMPTY	SLOT EMPTY	SLOT EMPTY	SLOT EMPTY	SLOT EMPTY	SLOT EMPTY	SLOT EMPTY	SLOT EMPTY	SLOT EMPTY	SLOT EMPTY
	L														

EX.: 1A, 2A, ETC. = LOOP NO.'S

FS = FLASH SENSE
ST = STOP TIME

INPUT FILE CONNECTION & PROGRAMMING CHART

LOOP NO.	LOOP TERMINAL	INPUT FILE POS.	PIN NO.	DETECTOR NO.	NEMA PHASE	CALL	EXTEND TIME	DELAY TIME	ADDED INITIAL	DETECTOR TYPE
PED PUSH BUTTONS										
P41	TB8-5,6	I12L	69	PED 4	4 PED					
P81	TB8-8,9	I13L	70	PED 8	8 PED					

NOTE:
INSTALL DC ISOLATORS IN INPUT FILE SLOTS I12 AND I13.

INPUT FILE POSITION LEGEND: J2L
FILE J
SLOT 2
LOWER

LOAD RESISTOR INSTALLATION DETAIL

(install resistors as shown)

ACCEPTABLE VALUES

VALUE (ohms)	WATTAGE
1.5K - 1.9K	25W (min)
2.0K - 3.0K	10W (min)

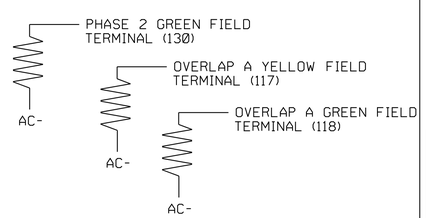

THIS ELECTRICAL DETAIL IS FOR
THE SIGNAL DESIGN: 05-1379
DESIGNED: JUNE 2018
SEALED: 12/19/2018
REVISED: N/A

Electrical Detail - Sheet 1 of 2

DOCUMENT NOT CONSIDERED FINAL UNLESS ALL SIGNATURES COMPLETED

ELECTRICAL AND PROGRAMMING DETAILS FOR:

Prepared For:
S.T. Transportation Mobility and Safety Division
STATE OF NORTH CAROLINA
DEPARTMENT OF TRANSPORTATION
Traffic Engineering & Signals Management Section
750 N.Greenfield Pkwy,Garner,NC 27529

Pedestrian Hybrid Beacon on NC 54 at Research Triangle High School

Division 5 Durham County Durham

PLAN DATE: June 2018		REVIEWED BY:	SL Phillips
PREPARED BY: DA Waller		REVIEWED BY:	KP Baumann

REVISIONS	INIT.	DATE

SEAL
NORTH CAROLINA PROFESSIONAL SEAL 032607 ENGINEER STACIE L. PHILLIPS

DocuSigned by: 12/19/2018
DC87A59ED0D8437...
SIGNATURE DATE

SIG. INVENTORY NO. 05-1379

PLANS PREPARED IN THE OFFICE OF:
Kimley»Horn
NC License #F-0102
421 Fayetteville Street, Suite 600
Raleigh, NC 27601
(919) 677-2000

12/19/2018
K:\4ALL_CTP\U_ITS\011036410 - Durham Signal System\Signals\54 - Signal Design\GROUP 7\U-5968.051379-2018e1.dgn
derrick.waller

DocuSign Envelope ID: A00C6717-4C07-43E4-AAC4-23041F97484E

PROJECT REFERENCE NO.	SHEET NO.
U-5968	SIG.255.2

ECONOLITE ASC/3-2070 PEDESTRIAN DETECTOR PHASE ASSIGNMENT PROGRAMMING DETAIL

(program controller as shown)

1. From Main Menu select **6. DETECTORS**
2. From DETECTOR Submenu select **3. PED DETECTOR INPUT ASSIGNMENT**
3. Press the TOGGLE key to select **ECONOLITE MODE** and press ENTER.

```
PED DET PHASE ASSIGNMENT MODE:ECONOLITEv
PHASE  1 2 3 4 5 6 7 8 9 0 1 2 3 4 5 6
  D  1 X . . . . . . . . . . . . . . .
  E  2 . X . . . . . . . . . . . . . .
  T  3 . . X . . . . . . . . . . . . .
  E  4 . . . X . . . X . . . . . . . .
  C  5 . . . . X . . . . . . . . . . .
  T  6 . . . . . X . . . . . . . . . .
  O  7 . . . . . . X . . . . . . . . .
  R  8 . . . X . . . X . . . . . . . .
     9 . . . . . . . . X . . . . . . .
    10 . . . . . . . . . X . . . . . .
    11 . . . . . . . . . . X . . . . .
    12 . . . . . . . . . . . X . . . .
    13 . . . . . . . . . . . . X . . .
    14 . . . . . . . . . . . . . X . .
    15 . . . . . . . . . . . . . . X .
    16 . . . . . . . . . . . . . . . X
```

"." = No assignment, disabled
X = Assigns Pedestrian Push Button (PPB) to call the phase or phases
2 = Call for Ped timing 2
B = Allows for the PPB to call for Min Green 2 (BIKE GREEN)

COUNTDOWN PEDESTRIAN SIGNAL OPERATION

Countdown Ped Signals are required to display timing only during Ped Clearance Interval. Consult Ped Signal Module user's manual for instructions on selecting this feature.

ECONOLITE ASC/3-2070 OVERLAP PROGRAMMING DETAIL

(program controller as shown)

1. From Main Menu select **2. CONTROLLER**
2. From CONTROLLER Submenu select **2. VEHICLE OVERLAPS**

OVERLAP A

Select TMG VEH OVLP [A] and 'OTHER/ECONOLITE'

```
TMG VEH OVLP...[A] TYPE:OTHER/ECONOLITE
  PHASES 1 2 3 4 5 6 7 8 9 0 1 2 3 4 5 6
INCLUDED . X . . . . . . . . . . . . . .
PROTECT  . . . . . . . . . . . . . . . .
PED PRTC . . . X . . . X . . . . . . . .
NOT OVLP . . . . . . . . . . . . . . . .
FLSH GRN . . . . . . . . . . . . . . . .
LAG X PH . . . . . . . . . . . . . . . .
LAG 2 PH . . . . . . . . . . . . . . . .

LAG GRN 5.0 YEL 5.0 RED 5.0 ADV GRN 0.0
```

END PROGRAMMING

ECONOLITE ASC/3-2070 LOGIC PROCESSOR PROGRAMMING DETAIL

(program controller as shown)

1. From Main Menu select **1. CONFIGURATION**
2. From CONFIGURATION Submenu select **8. LOGIC PROCESSOR**
3. From LOGIC PROCESSOR Submenu select **2. LOGIC STATEMENTS**

ENTER A "1" IN THE LP# FIELD, PRESS 'ENTER', AND PROGRAM AS SHOWN.

```
LP#:   1  COPY FROM:   1  ACTIVE:  M   (T/F)

IF   PED ON PH PED CLR          2   IS  ON
AND  LP COB CODE ON                     546

THEN  SIG SET PH YELLOW         2       ON

ELSE
```

LOGIC TO FLASH YELLOW SIGNAL FACES AFTER A PED CALL IS PLACED.

ENTER A "2" IN THE LP# FIELD, PRESS 'ENTER', AND PROGRAM AS SHOWN.

```
LP#:   2  COPY FROM:   2  ACTIVE:  M   (T/F)

IF   PED ON PH PED CLR          4   IS  ON
AND  LP COB CODE ON                     546

THEN  SIG SET PHASE RED         2       OFF

ELSE
```

LOGIC FOR ALTERNATING FLASH ON THE RED SIGNAL FACES DURING THE PHASE 4 PED CLEAR (FORCES PHASE 2 RED OFF).

ENTER A "3" IN THE LP# FIELD, PRESS 'ENTER', AND PROGRAM AS SHOWN.

```
LP#:   3  COPY FROM:   3  ACTIVE:  M   (T/F)

IF   PED ON PH PED CLR          4   IS  ON
AND  LP COB CODE OFF                    546

THEN  SIG SET OLP RED           1       OFF

ELSE
```

LOGIC FOR ALTERNATING FLASH ON THE RED SIGNAL FACES DURING THE PHASE 4 PED CLEAR (FORCES OLA RED OFF).

ENTER A "4" IN THE LP# FIELD, PRESS 'ENTER', AND PROGRAM AS SHOWN.

```
LP#:   4  COPY FROM:   4  ACTIVE:  M   (T/F)

IF   PED ON PH PED CLR          2   IS  ON

THEN  SIG SET PH GREEN          2       OFF
```

TURNS LOAD SWITCH 2 GREEN OFF DURING PHASE 2 PED CLEAR TO PREVENT DUAL INDICATION.

NOTE: COB CODE 546 is a 1Hz 50% Duty Cycle internal logic processor reference.

1. From Main Menu select **1. CONFIGURATION**
2. From CONFIGURATION Submenu select **8. LOGIC PROCESSOR**
3. From the LOGIC PROCESSOR Submenu select **1. LOGIC STATEMENT CONTROL**

ENABLE LOGIC PROCESSOR STATEMENTS 1 - 4 BY POSITIONING THE CURSOR OVER THE FIELDS SHOWN BELOW AND USING THE TOGGLE KEY TO ENABLE THEM.

```
LOGIC STATEMENT CONTROL
          1 2 3 4 5 6 7 8 9 0 1 2 3 4 5
LP 1-15   E E E E . . . . . . . . . . .
LP 16-30  . . . . . . . . . . . . . . .
LP 31-45  . . . . . . . . . . . . . . .
LP 46-60  . . . . . . . . . . . . . . .
LP 61-75  . . . . . . . . . . . . . . .
LP 76-90  . . . . . . . . . . . . . . .
```

END PROGRAMMING

THIS ELECTRICAL DETAIL IS FOR
THE SIGNAL DESIGN: 05-1379
DESIGNED: JUNE 2018
SEALED: 12/19/2018
REVISED: N/A

Electrical Detail - Sheet 2 of 2

DOCUMENT NOT CONSIDERED FINAL UNLESS ALL SIGNATURES COMPLETED

ELECTRICAL AND PROGRAMMING DETAILS FOR:

Prepared For: NC Department of Transportation Mobility and Safety Division, Signals Management Section
750 N.Greenfield Pkwy,Garner,NC 27529

Pedestrian Hybrid Beacon on NC 54 at Research Triangle High School
Division 5 Durham County Durham

PLAN DATE: June 2018		REVIEWED BY:	SL Phillips
PREPARED BY: DA Waller		REVIEWED BY:	KP Baumann

REVISIONS	INIT.	DATE

SEAL
NORTH CAROLINA PROFESSIONAL SEAL 032607 ENGINEER STACIE L. PHILLIPS
DocuSigned by: 0C87A56E0F0B4A7...
12/19/2018
SIGNATURE DATE
SIG. INVENTORY NO. 05-1379

PLANS PREPARED IN THE OFFICE OF:
Kimley»Horn
NC License #F-0102
421 Fayetteville Street, Suite 600
Raleigh, NC 27601
(919) 677-2000

12/19/2018
K:\RAL_TPD*_ITS\011036410 - Durham Signal System\Signals\54 - Signal Design\GROUP 7\U-5968_051379-2018e2.dgn
derrick.waller

PROJECT REFERENCE NO.	SHEET NO.
U-5968	SIG.256.0

PHASING DIAGRAM

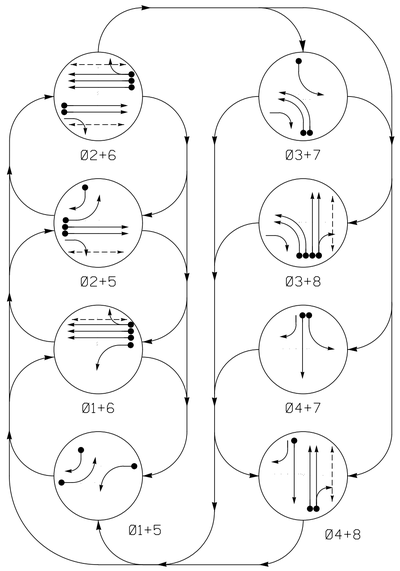

PHASING DIAGRAM DETECTION LEGEND

- DETECTED MOVEMENT
- UNDETECTED MOVEMENT (OVERLAP)
- UNSIGNALIZED MOVEMENT
- PEDESTRIAN MOVEMENT

TABLE OF OPERATION

SIGNAL FACE	PHASE Ø1+5	Ø1+6	Ø2+5	Ø2+6	Ø3+7	Ø3+8	Ø4+7	Ø4+8	FLASH
11	←	←	~~R~~	~~R~~	~~R~~	~~R~~	~~R~~	~~R~~	~~R~~
21, 22	R	R	G	G	R	R	R	R	Y
31, 32	~~R~~	~~R~~	~~R~~	~~R~~	←	←	~~R~~	~~R~~	~~R~~
33	R	R	~~F Y~~	~~F Y~~	→	→	R	R	~~Y~~ →
41	R	R	R	R	R	R	G	G	R
42	R↗	R	R↗	R	R	R	G	G	R
51	←	~~R~~	←	~~R~~	~~R~~	~~R~~	~~R~~	~~R~~	~~R~~
61, 62, 63	R	G	R	G	R	R	R	R	Y
71	~~R~~	~~R~~	~~R~~	~~R~~	←	~~R~~	←	~~R~~	~~R~~
81, 82	R	R	R	R	R	G	R	G	R
P21, P22	DW	W	W	DW	DW	DW	DW	DW	DRK
P61, P62	DW	W	DW	W	DW	DW	DW	DW	DRK
P81, P82	DW	DW	DW	DW	DW	W	DW	W	DRK

SIGNAL FACE I.D.

All Heads L.E.D.

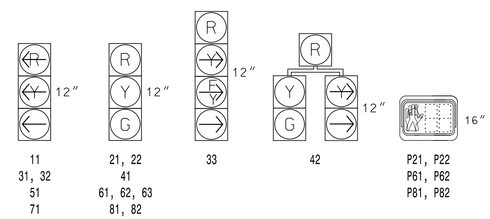

ASC/3 DETECTOR INSTALLATION CHART

DETECTOR					PROGRAMMING							
LOOP	SIZE (FT)	DISTANCE FROM STOPBAR (FT)	TURNS	NEW LOOP	PHASE	CALLING	EXTEND TIME	DELAY TIME	USE ADDED INITIAL	TYPE	SYSTEM LOOP	NEW CARD
1A	6X40	0	2-4-2	-	1	Yes	-	-	-	S	-	X
2A	6X6	394	EXIST	-	2	Yes	-	-	X	N	-	X
2B	6X6	394	EXIST	-	2	Yes	-	-	X	N	-	X
3A	6X40	0	2-4-2	-	3	Yes	-	3	-	S	-	X
3B	6X40	0	2-4-2	-	3	Yes	-	-	-	S	-	X
4A	6X40	0	2-4-2	-	4	Yes	-	-	-	S	-	X
5A	6X40	0	2-4-2	-	5	Yes	-	-	-	S	-	X
5B	6X40	0	2-4-2	-	5	Yes	-	15	-	S	-	X
6A	6X6	420	EXIST	-	6	Yes	-	-	X	N	-	X
6B	6X6	420	EXIST	-	6	Yes	-	-	X	N	-	X
6C	6X6	420	EXIST	-	6	Yes	-	-	X	N	-	X
7A	6X40	0	2-4-2	-	7	Yes	-	3	-	S	-	X
8A	6X40	0	2-4-2	-	8	Yes	-	-	-	S	-	X
8B	6X40	0	2-4-2	-	8	Yes	-	10	-	S	-	X

8 PHASE FULLY ACTUATED (DURHAM SIGNAL SYSTEM)

NOTES

1. Refer to "Roadway Standard Drawings NCDOT" dated January 2018 and "Standard Specifications for Roads and Structures" dated January 2018.
2. Do not program signal for late night flashing operation unless otherwise directed by the Engineer.
3. Phase 1 and/or phase 5 may be lagged.
4. Phase 3 and/or phase 7 may be lagged.
5. Reposition existing signal head 21.
6. Set all detector units to presence mode.
7. In the event of loop replacement, refer to the current ITS and Signal Design Manual and submit a Plan of Record to the Signal Design Section.
8. Locate new cabinet so as not to obstruct sight distance of vehicles turning right on red.
9. Omit "WALK" and flashing "DON'T WALK" with no pedestrian calls.
10. Program pedestrian heads to countdown the flashing "Don't Walk" time only.
11. Existing Combined Through and Right Arrow sign-(R3-6R) may be removed at the discretion of the Engineer.
12. Pavement markings are existing.
13. Maximum times shown in timing chart are for free-run operation only. Coordinated signal system timing values shall supersede these values.
14. Loop data based on previous plan and/or field observations.
15. Install new cabinet on the existing cabinet foundation.

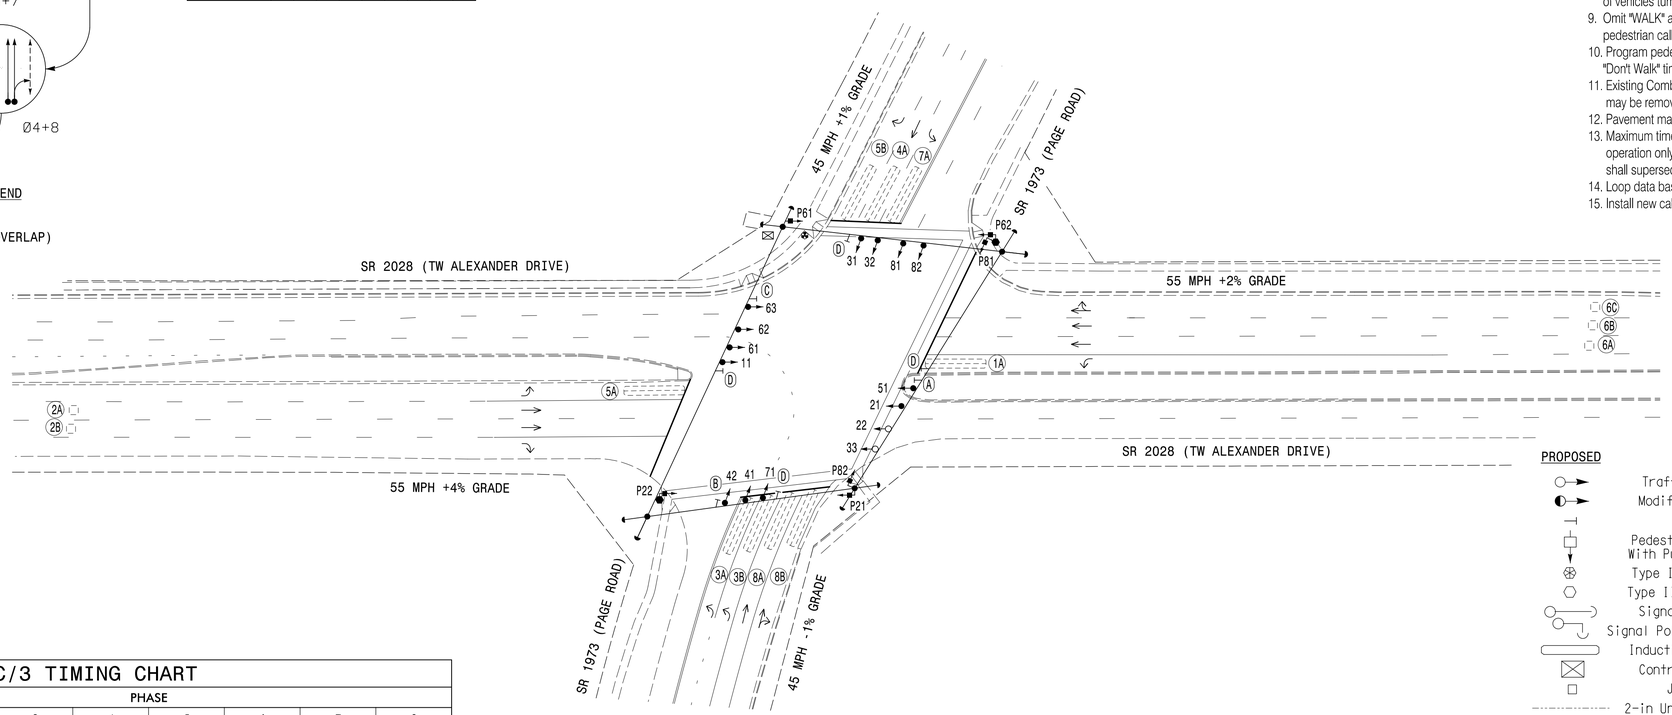

LEGEND

PROPOSED		EXISTING
	Traffic Signal Head	
	Modified Signal Head	N/A
	Sign	
	Pedestrian Signal Head With Push Button & Sign	
	Type I Pushbutton Post	
	Type II Signal Pedestal	
	Signal Pole with Guy	
	Signal Pole with Sidewalk Guy	
	Inductive Loop Detector	
	Controller & Cabinet	
	Junction Box	
	2-in Underground Conduit	
N/A	Right of Way	
	Directional Arrow	
N/A	Curb Ramp	
Ⓐ	"U-TURN YIELD TO RIGHT TURN" Sign (R10-16)	Ⓐ
Ⓑ	Right Arrow "ONLY" Sign (R3-5R)	Ⓑ
Ⓒ	Combined Through and Right Arrow Sign (R3-6R)	Ⓒ
Ⓓ	Street Sign (D3-1)	Ⓓ

ASC/3 TIMING CHART

FEATURE	PHASE 1	2	3	4	5	6	7	8
Min Green *	7	14	7	7	7	14	7	7
Walk *	0	7	0	0	0	7	0	7
Ped Clear	0	31	0	0	0	24	0	44
Veh. Extension *	2.0	5.0	2.0	2.0	2.0	6.0	2.0	2.0
Max 1 *	20	60	20	30	20	60	20	30
Yellow	3.0	5.0	3.0	4.6	3.0	5.0	3.0	4.6
Red Clear	4.0	1.8	3.4	3.0	4.5	1.8	3.6	3.0
Actuations B4 Add *	-	-	-	-	-	-	-	-
Seconds /Actuation *	-	1.5	-	-	-	1.5	-	-
Max Initial *	-	46	-	-	-	46	-	-
Time Before Reduction *	-	15	-	-	-	15	-	-
Time To Reduce *	-	45	-	-	-	45	-	-
Minimum Gap	-	3.4	-	-	-	3.4	-	-
Locking Detector	-	X	-	-	-	X	-	-
Recall Position	-	VEH. RECALL	-	-	-	VEH. RECALL	-	-
Dual Entry	-	-	-	-	-	-	-	-
Simultaneous Gap	X	X	X	X	X	X	X	X

* These values may be field adjusted. Do not adjust Min Green and Extension times for phases 2 and 6 lower than what is shown. Min Green for all other phases should not be lower than 4 seconds.

Signal Upgrade

DOCUMENT NOT CONSIDERED FINAL UNLESS ALL SIGNATURES COMPLETED

Prepared For: Transportation Mobility and Safety Division, Signal Design Section

750 N.Greenfield Pkwy,Garner,NC 27529

SR 2028 (TW Alexander Drive) at SR 1973 (Page Road)

Division 5 Durham County Durham

PLAN DATE: December 2017 REVIEWED BY: SL Phillips

PREPARED BY: SP Pennington REVIEWED BY:

REVISIONS	INIT.	DATE

SCALE 1"=50' (0 – 50)

SEAL: NORTH CAROLINA PROFESSIONAL SEAL 032607 ENGINEER STACIE L. PHILLIPS

DocuSigned by: DC87A59ED6DB437... 12/19/2018

SIGNATURE DATE

SIG. INVENTORY NO. 05-1384

PLANS PREPARED IN THE OFFICE OF:
Kimley»Horn
NC License #F-0102
421 Fayetteville Street, Suite 600
Raleigh, NC 27601
(919) 677-2000

12/19/2018
L:\Proj\ITS\ITS_ITS401103641O - Durham Signal System\Signals\54 - Signal Design\MDGUP 1\U-5968_051384-2017.dgn
derrick.waller

PROJECT REFERENCE NO.	SHEET NO.
U-5968	SIG.256.1

EDI MODEL 2018ECLip-NC CONFLICT MONITOR PROGRAMMING DETAIL

(remove jumpers and set switches as shown)

REMOVE DIODE JUMPERS 1-5, 1-6, 1-15, 2-5, 2-6, 2-12, 2-13, 2-15, 3-7, 3-8, 3-11, 3-12, 3-16, 4-8, 4-11, 4-16, 5-12, 5-13, 6-12, 6-13, 6-15, 7-8, 7-11, 7-12, 7-16, 8-12, 8-16, 11-12, 12-13, 12-15, 12-16, and 13-15.

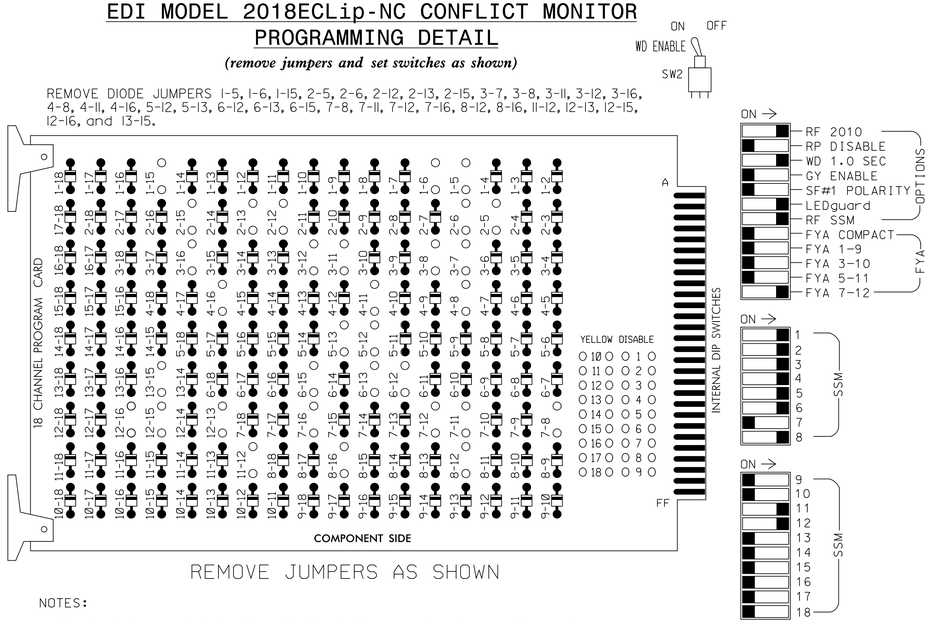

REMOVE JUMPERS AS SHOWN

NOTES:

1. Card is provided with all diode jumpers in place. Removal of any jumper allows its channels to run concurrently.
2. Ensure jumpers SEL2-SEL5 and SEL9 are present on the monitor board.
3. Ensure that Red Enable is active at all times during normal operation.
4. Integrate monitor with Ethernet network in cabinet.

NOTES

1. To prevent "flash-conflict" problems, insert red flash program blocks for all unused vehicle load switches in the output file. The installer shall verify that signal heads flash in accordance with the Signal Plans.
2. Program controller to start up in phase 2 WALK and 6 WALK.
3. The cabinet and controller are part of the Durham Signal System.

EQUIPMENT INFORMATION

CONTROLLER.....2070LX
CABINET.....332 W/AUX
SOFTWARE.....ECONOLITE ASC/3-2070
CABINET MOUNT.....BASE
OUTPUT FILE POSITIONS...18 WITH AUX. OUTPUT FILE
LOAD SWITCHES USED.....S1,S2,S3,S4,S5,S7,S8,S9,S10
S11,S12,AUXS4,AUXS5
PHASES USED.....1,2,2PED,3,4,5,6,6PED,7,
8,8PED
OVERLAP "A".....NOT USED
OVERLAP "B".....NOT USED
OVERLAP "C".....*
OVERLAP "D".....*
OVERLAP "E".....NOT USED
OVERLAP "F".....NOT USED
OVERLAP "G".....*

* See overlap programming detail on sheet 2

SIGNAL HEAD HOOK-UP CHART

LOAD SWITCH NO.	S1	S2	S3	S4	S5	S6	S7		S8	S9	S10	S11	S12	AUX S1	AUX S2	AUX S3	AUX S4	AUX S5	AUX S6
CMU CHANNEL NO.	1	2	13	3	4	14	5		6	15	7	8	16	9	10	17	11	12	18
PHASE	1	2	2 PED	3	4	4 PED	5		6	6 PED	OLG	8	8 PED	OLA	OLB	SPARE	OLC	OLD	SPARE
SIGNAL HEAD NO.	11	21,22	P21, P22	31,32	41,42	NU	42	51	61,62, 63	P61, P62	33★	81,82	P81, P82	NU	NU	NU	71	33★	NU
RED		128			101				134			107						A101	
YELLOW		129			102				135		*	108							
GREEN		130			103				136			109							
RED ARROW	125			116				131									A114		
YELLOW ARROW	126			117			132	132									A115	A102	
FLASHING YELLOW ARROW																		A103	
GREEN ARROW	127			118			133	133			124						A116		
✋			113							119			110						
🚶			115							121			112						

NU = Not Used

* Denotes install load resistor. See load resistor installation detail this sheet.

★ See pictorial of head wiring in detail this sheet.

FYA SIGNAL WIRING DETAIL

(wire signal head as shown)

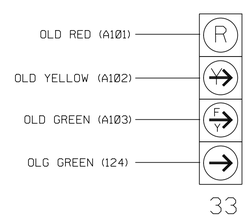

COUNTDOWN PEDESTRIAN SIGNAL OPERATION

Countdown Ped Signals are required to display timing only during Ped Clearance Interval. Consult Ped Signal Module user's manual for instructions on selecting this feature.

INPUT FILE POSITION LAYOUT

(front view)

		1	2	3	4	5	6	7	8	9	10	11	12	13	14
FILE "I"	U	Ø1 1A	Ø2 2A	SLOT EMPTY	SLOT EMPTY	Ø3 3A	Ø4 4A	SLOT EMPTY	SLOT EMPTY	NOT USED	SLOT EMPTY	SLOT EMPTY	Ø2 PED DC ISOLATOR	Ø6 PED DC ISOLATOR	FS DC ISOLATOR
	L	NOT USED	Ø2 2B			NOT USED	NOT USED			Ø3 3B			NOT USED	Ø8 PED DC ISOLATOR	ST DC ISOLATOR
FILE "J"	U	Ø5 5A	Ø6 6A	Ø6 6C	SLOT EMPTY	Ø7 7A	Ø8 8A	SLOT EMPTY	SLOT EMPTY	Ø5 5B	SLOT EMPTY	SLOT EMPTY	SLOT EMPTY	SLOT EMPTY	SLOT EMPTY
	L	NOT USED	Ø6 6B	NOT USED		NOT USED	Ø8 8B			NOT USED					

EX.: 1A, 2A, ETC. = LOOP NO.'S

FS = FLASH SENSE
ST = STOP TIME

INPUT FILE CONNECTION & PROGRAMMING CHART

LOOP NO.	LOOP TERMINAL	INPUT FILE POS.	PIN NO.	DETECTOR NO.	NEMA PHASE	CALL	EXTEND TIME	DELAY TIME	ADDED INITIAL	DETECTOR TYPE
1A	TB2-1,2	I1U	56	1	1	YES				S
2A	TB2-5,6	I2U	39	2	2	YES			X	N
2B	TB2-7,8	I2L	43	12	2	YES			X	N
3A	TB4-5,6	I5U	58	3	3	YES		3		S
3B	TB6-11,12	I9L	62	13	3	YES				S
4A	TB4-9,10	I6U	41	4	4	YES				S
5A	TB3-1,2	J1U	55	5	5	YES				S
5B	TB7-9,10	J9U	59	15	5	YES		15		S
6A	TB3-5,6	J2U	40	6	6	YES			X	N
6B	TB3-7,8	J2L	44	16	6	YES			X	N
6C	TB3-9,10	J3U	64	36	6	YES			X	N
7A	TB5-5,6	J5U	57	7	7	YES		3		S
8A	TB5-9,10	J6U	42	8	8	YES				S
8B	TB5-11,12	J6L	46	18	8	YES		10		S
PED PUSH BUTTONS										
P21,P22	TB8-4,6	I12U	67	PED 2	2 PED					
P61,P62	TB8-7,9	I13U	68	PED 6	6 PED					
P81,P82	TB8-8,9	I13L	70	PED 8	8 PED					

NOTE:
INSTALL DC ISOLATORS IN INPUT FILE SLOTS I12 AND I13.

INPUT FILE POSITION LEGEND: J2L
FILE J
SLOT 2
LOWER

LOAD RESISTOR INSTALLATION DETAIL

(install resistor as shown)

ACCEPTABLE VALUES

VALUE (ohms)	WATTAGE
1.5K - 1.9K	25W (min)
2.0K - 3.0K	10W (min)

THIS ELECTRICAL DETAIL IS FOR
THE SIGNAL DESIGN: Ø5-1384
DESIGNED: DECEMBER 2017
SEALED: 12/19/2018
REVISED: N/A

PLANS PREPARED IN THE OFFICE OF:
Kimley»Horn
NC License #F-0102
421 Fayetteville Street, Suite 600
Raleigh, NC 27601
(919) 677-2000

Electrical Detail - Sheet 1 of 2

DOCUMENT NOT CONSIDERED FINAL UNLESS ALL SIGNATURES COMPLETED

ELECTRICAL AND PROGRAMMING DETAILS FOR:

Prepared For:
NC Department of Transportation Mobility and Safety Division
Traffic Engineering & Signals Management Section
750 N.Greenfield Pkwy,Garner,NC 27529

SR 2028 (TW Alexander Drive)
at
SR 1973 (Page Road)

Division 5 Durham County Durham

PLAN DATE:	December 2017	REVIEWED BY:	SL Phillips
PREPARED BY:	SP Pennington	REVIEWED BY:	

REVISIONS	INIT.	DATE

SEAL
NORTH CAROLINA PROFESSIONAL SEAL 032607 ENGINEER STACIE L. PHILLIPS

DocuSigned by: 9C87A5E5C8D847... 12/19/2018
SIGNATURE DATE

SIG. INVENTORY NO. 05-1384

12/19/2018
K:\RAL_TPD\ite_ITS\011036410 - Durham Signal System\Signals\S4 - Signal Design\GROUP 1\U-5968_051384-2017e1.dgn
derrick.waller

PROJECT REFERENCE NO.	SHEET NO.
U-5968	SIG.256.2

ECONOLITE ASC/3-2070 OVERLAP PROGRAMMING DETAIL

(program controller as shown)

1. From Main Menu select [2. CONTROLLER]
2. From CONTROLLER Submenu select [2. VEHICLE OVERLAPS]

Toggle to Overlap G

OVERLAP G

Select TMG VEH OVLP [G] and 'NORMAL'

```
TMG VEH OVLP...[G] TYPE: .......NORMAL
  PHASES 1 2 3 4 5 6 7 8 9 0 1 2 3 4 5 6
INCLUDED . . X . . . . . . . . . . . .

LAG GRN 0.0 YEL 0.0 RED 0.0
```

Toggle to Overlap C

OVERLAP C

Select TMG VEH OVLP [G] and 'NORMAL'

```
TMG VEH OVLP...[G] TYPE: .......NORMAL
  PHASES 1 2 3 4 5 6 7 8 9 0 1 2 3 4 5 6
INCLUDED . . . . . . X . . . . . . . . .

LAG GRN 0.0 YEL 0.0 RED 0.0
```

Toggle Once

OVERLAP D

Select TMG VEH OVLP [D] and 'PPLT FYA'

```
TMG VEH OVLP...[D] TYPE: .....PPLT FYA

PROTECTED LEFT TURN....   OVERLAP  G
OPPOSING THROUGH.......   PHASE    2

FLASHING ARROW OUTPUT.....CH12 ISOLATE

DELAY START OF: FYA..0.0 CLEARANCE..0.0
ACTION PLAN SF BIT DISABLE........... 0
```

END PROGRAMMING

THIS ELECTRICAL DETAIL IS FOR
THE SIGNAL DESIGN: 05-1384
DESIGNED: DECEMBER 2017
SEALED: 12/19/2018
REVISED: N/A

FLASHER CIRCUIT MODIFICATION DETAIL

IN ORDER TO ENSURE THAT SIGNALS FLASH CONCURRENTLY ON THE SAME APPROACH, MAKE THE FOLLOWING FLASHER CIRCUIT CHANGES:

1. ON REAR OF PDA - REMOVE WIRE FROM TERM. T2-4 AND TERMINATE ON T2-2.
2. ON REAR OF PDA - REMOVE WIRE FROM TERM. T2-5 AND TERMINATE ON T2-3.
3. REMOVE FLASHER UNIT 2.

THE CHANGES LISTED ABOVE TIES ALL PHASES AND OVERLAPS TO FLASHER UNIT 1.

ECONOLITE ASC/3-2070 LOAD SWITCH ASSIGNMENT DETAIL

(program controller as shown)

To assign load switch S10 as OLG, program LD SWITCH 7 as OVLP '7' TYPE 'O' as shown below.

1. From Main Menu select [1. CONFIGURATION]
2. From CONFIGURATION Submenu select [3. LOAD SW ASSIGN]

LD SWITCH ASSIGN

	PHASE /OVLP	TYPE	DIMMING R	Y	G	D	---FLASH--- PWR	AUT	TGR
1	1	V	.	.	.	+	A	R	X
2	2	V	.	.	.	+	A	Y	.
3	7	V	.	.	.	+	A	R	X
4	4	V	.	.	.	+	A	R	.
5	5	V	.	.	.	-	A	R	.
6	6	V	.	.	.	-	A	Y	X
7	7	O	.	.	.	-	A	R	.
8	8	V	.	.	.	-	A	R	X
9	1	O	.	.	.	+	A	Y	X
10	2	O	.	.	.	+	A	Y	X
11	3	O	.	.	.	-	A	Y	.
12	4	O	.	.	.	-	A	Y	.
13	2	P	.	.	.	+	A	.	.
14	4	P	.	.	.	-	A	.	.
15	6	P	.	.	.	+	A	.	.
16	8	P	.	.	.	-	A	.	.

NOTICE OVERLAP G ASSIGNED TO LD SWITCH 7 →

Electrical Detail - Sheet 2 of 2

DOCUMENT NOT CONSIDERED FINAL UNLESS ALL SIGNATURES COMPLETED

PLANS PREPARED IN THE OFFICE OF:
Kimley»Horn
NC License #F-0102
421 Fayetteville Street, Suite 600
Raleigh, NC 27601
(919) 677-2000

ELECTRICAL AND PROGRAMMING DETAILS FOR:

Prepared For:
Transportation Mobility and Safety Division
STATE OF NORTH CAROLINA DEPARTMENT OF TRANSPORTATION
Signals Management Section
750 N.Greenfield Pkwy,Garner,NC 27529

SR 2028 (TW Alexander Drive)
at
SR 1973 (Page Road)

Division 5 Durham County Durham

PLAN DATE:	December 2017	REVIEWED BY:	SL Phillips
PREPARED BY:	SP Pennington	REVIEWED BY:	

REVISIONS	INIT.	DATE

SEAL
NORTH CAROLINA PROFESSIONAL SEAL 032607 ENGINEER STACIE L. PHILLIPS

DocuSigned by:
0C87A59ED60B437...
12/19/2018
SIGNATURE DATE

SIG. INVENTORY NO. 05-1384

12/19/2018
K:\RAL_TPB_IT\40110364 10 - Durham Signal System\Signals\S4 - Signal Design\GROUP 1\U-5968_051384-2017a2.dgn
derrick.waller

DocuSign Envelope ID: A00C6717-4C07-43E4-AAC4-23041F97484E

PROJECT REFERENCE NO.	SHEET NO.
U-5968	SIG.257.0

PHASING DIAGRAM

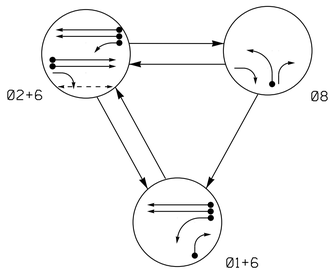

TABLE OF OPERATION

SIGNAL FACE	PHASE Ø1+6	PHASE Ø2+6	PHASE Ø8	FLASH
21	R	G	R	Y
22	R	G	R	Y
61	G	G	R	Y
62	G	G	R	Y
81	R	R	G	R
82	R	R	G	R
P21,P22	DW	W	DW	DRK

SIGNAL FACE I.D.

All Heads L.E.D.

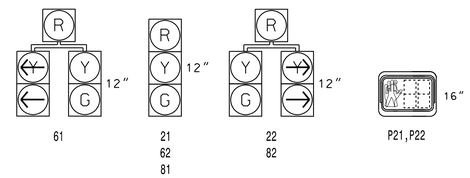

ASC/3 DETECTOR INSTALLATION CHART

DETECTOR					PROGRAMMING							
LOOP	SIZE (FT)	DISTANCE FROM STOPBAR (FT)	TURNS	NEW LOOP	PHASE	CALLING	EXTEND TIME	DELAY TIME	USE ADDED INITIAL	TYPE	SYSTEM LOOP	NEW CARD
1A	6X40	0	2-4-2	-	1	Yes	-	15	-	S	-	X
				-	6	Yes	-	3	-	G	-	X
1B	6X40	0	2-4-2	-	1	Yes	-	15	-	S	-	X
2A	6X6	300	EXIST	-	2	Yes	-	-	X	N	-	X
2B	6X6	300	EXIST	-	2	Yes	-	-	X	N	-	X
6A	6X6	300	EXIST	-	6	Yes	-	-	X	N	-	X
6B	6X6	300	EXIST	-	6	Yes	-	-	X	N	-	X
8A	6X40	0	2-4-2	-	8	Yes	-	3	-	S	-	X

3 PHASE FULLY ACTUATED (DURHAM SIGNAL SYSTEM)

NOTES

1. Refer to "Roadway Standard Drawings NCDOT" dated January 2018 and "Standard Specifications for Roads and Structures" dated January 2018.
2. Do not program signal for late night flashing operation unless otherwise directed by the Engineer.
3. Phase 1 may be lagged.
4. Set all detector units to presence mode.
5. Locate new cabinet so as not to obstruct sight distance of vehicles turning right on red.
6. Omit "WALK" and flashing "DON'T WALK" with no pedestrian calls.
7. Program pedestrian heads to countdown the flashing "Don't Walk" time only.
8. Pavement markings are existing.
9. Maximum times shown in timing chart are for free-run operation only. Coordinated signal system timing values shall supersede these values.
10. Loop data based on previous plan and/or field observations.
11. Install new cabinet on the existing cabinet foundation.
12. Reconnect loops and heads in cabinet as indicated to match current NCDOT standards.
13. Existing signal heads 41 and 42 have been relabeled to 81 and 82, respectively.
14. Existing lane control signs may be removed at the discretion of the Regional Traffic Engineer.
15. Upgrade pedestrian signal heads to countdown heads.

PHASING DIAGRAM DETECTION LEGEND

- DETECTED MOVEMENT
- UNDETECTED MOVEMENT (OVERLAP)
- UNSIGNALIZED MOVEMENT
- PEDESTRIAN MOVEMENT

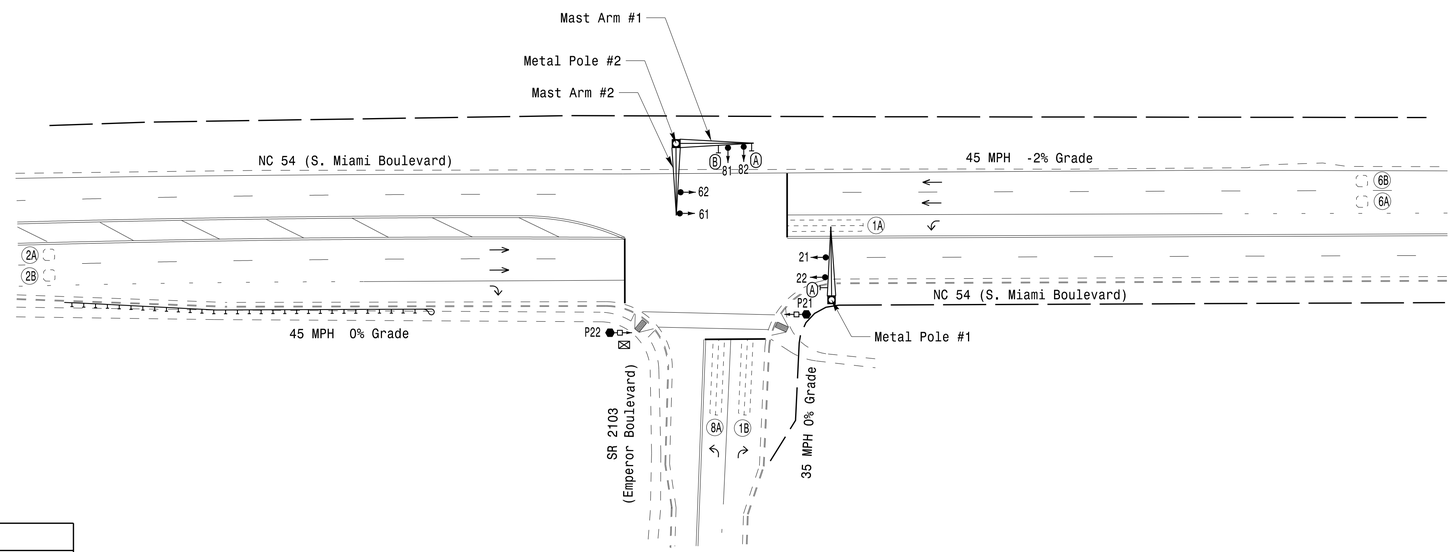

LEGEND

PROPOSED		EXISTING
	Traffic Signal Head	
	Modified Signal Head	N/A
	Sign	
	Pedestrian Signal Head With Push Button & Sign	
	Type II Signal Pedestal	
	Metal Pole with Mastarm	
	Inductive Loop Detector	
	Controller & Cabinet	
	Junction Box	
	2-in Underground Conduit	
N/A	Right of Way	
	Directional Arrow	
N/A	Guardrail	
N/A	Curb Ramp	
A	Right Arrow "ONLY" Sign (R3-5R)	A
B	Left Arrow "ONLY" Sign (R3-5L)	B

ASC/3 TIMING CHART

FEATURE	PHASE 1	PHASE 2	PHASE 6	PHASE 8
Min Green *	7	12	12	7
Walk *	0	7	0	0
Ped Clear	0	16	0	0
Veh. Extension *	2.0	6.0	6.0	2.0
Max 1 *	20	90	90	40
Yellow	3.0	4.5	4.7	3.0
Red Clear	2.4	1.2	1.3	2.9
Actuations B4 Add *	-	-	-	-
Seconds /Actuation *	-	1.5	1.5	-
Max Initial *	-	34	34	-
Time Before Reduction *	-	15	15	-
Time To Reduce *	-	45	45	-
Minimum Gap	-	3.0	3.0	-
Locking Detector	-	X	X	-
Recall Position	-	VEH. RECALL	VEH. RECALL	-
Dual Entry	-	-	-	-
Simultaneous Gap	X	X	X	X

* These values may be field adjusted. Do not adjust Min Green and Extension times for phases 2 and 6 lower than what is shown. Min Green for all other phases should not be lower than 4 seconds.

Signal Upgrade

DOCUMENT NOT CONSIDERED FINAL UNLESS ALL SIGNATURES COMPLETED

Prepared For: Transportation Mobility and Safety Division, Signal Design Section, Department of Transportation, State of North Carolina
750 N.Greenfield Pkwy,Garner,NC 27529

PLANS PREPARED IN THE OFFICE OF:
Kimley»Horn
NC License #F-0102
421 Fayetteville Street, Suite 600
Raleigh, NC 27601
(919) 677-2000

SCALE 0 40 1"=40'

NC 54 (S. Miami Boulevard) at SR 2103 (Emperor Boulevard)

Division 5 Durham County Durham

PLAN DATE:	June 2018	REVIEWED BY:	SL Phillips
PREPARED BY:	DA Waller	REVIEWED BY:	KP Baumann

REVISIONS	INIT.	DATE

SEAL
NORTH CAROLINA PROFESSIONAL SEAL 032607 ENGINEER STACIE L. PHILLIPS
DocuSigned by: 0C87A59ED60D437...
12/19/2018
SIGNATURE DATE
SIG. INVENTORY NO. 05-1394

12/19/2018
12:40:17 PM
U:\Projects\TIS\011036410 - Durham Signal System\Signals\54 - Signal Design\MCROUP 7\U-5968_051394-2018.dgn
derrick.waller

DocuSign Envelope ID: A00C6717-4C07-43E4-AAC4-23041F97484E

PROJECT REFERENCE NO.	SHEET NO.
U-5968	SIG.257.1

EDI MODEL 2018ECLip-NC CONFLICT MONITOR PROGRAMMING DETAIL

(remove jumpers and set switches as shown)

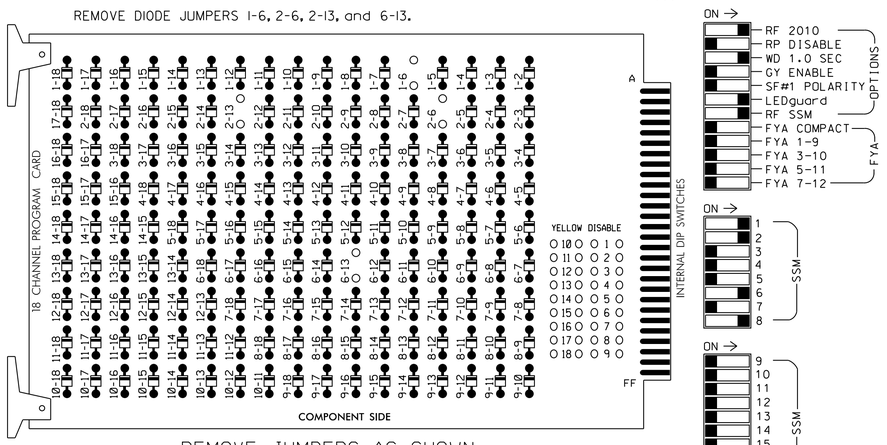

■ = DENOTES POSITION OF SWITCH

NOTES:

1. Card is provided with all diode jumpers in place. Removal of any jumper allows its channels to run concurrently.
2. Ensure jumpers SEL2-SEL5 and SEL9 are present on the monitor board.
3. Ensure that Red Enable is active at all times during normal operation.
4. Integrate monitor with Ethernet network in cabinet.

NOTES

1. To prevent "flash-conflict" problems, insert red flash program blocks for all unused vehicle load switches in the output file. The installer shall verify that signal heads flash in accordance with the Signal Plans.
2. Program controller to start up in phase 2 Walk and 6 Green.
3. The cabinet and controller are part of the Durham Signal System.

EQUIPMENT INFORMATION

CONTROLLER.....2070LX
CABINET.....332 W/AUX
SOFTWARE.....ECONOLITE ASC/3-2070
CABINET MOUNT.....BASE
OUTPUT FILE POSITIONS...18 WITH AUX. OUTPUT FILE
LOAD SWITCHES USED.....S1,S2,S3,S8,S11
PHASES USED.....1,2,2PED,6,8
OVERLAP "A".....NOT USED
OVERLAP "B".....NOT USED
OVERLAP "C".....NOT USED
OVERLAP "D".....NOT USED

SIGNAL HEAD HOOK-UP CHART

LOAD SWITCH NO.	S1	S2	S3	S4	S5	S6	S7	S8	S9	S10	S11		S12	AUX S1	AUX S2	AUX S3	AUX S4	AUX S5	AUX S6
CMU CHANNEL NO.	1	2	13	3	4	14	5	6	15	7	8		16	9	10	17	11	12	18
PHASE	1	2	2 PED	3	4	4 PED	5	6	6 PED	7	8		8 PED	OLA	OLB	SPARE	OLC	OLD	SPARE
SIGNAL HEAD NO.	61,82	21,22	P21, P22	NU	NU	NU	NU	61,62	NU	NU	22	81,82	NU	NU	NU	NU	NU	NU	NU
RED	✳	128						134				107							
YELLOW		129						135				108							
GREEN		130						136				109							
RED ARROW																			
YELLOW ARROW	126										108								
GREEN ARROW	127										109								
✋			113																
🚶			115																

NU = Not Used

✳ Denotes install load resistor. See load resistor installation detail this sheet.

INPUT FILE POSITION LAYOUT

(front view)

		1	2	3	4	5	6	7	8	9	10	11	12	13	14
FILE "I"	U	Ø 1 1A	Ø 2 2A	SLOT EMPTY	SLOT EMPTY	SLOT EMPTY	SLOT EMPTY	SLOT EMPTY	SLOT EMPTY	Ø 1 1B	SLOT EMPTY	SLOT EMPTY	Ø2 PED DC ISOLATOR	SLOT EMPTY	FS DC ISOLATOR
	L	NOT USED	Ø 2 2B							NOT USED			NOT USED		ST DC ISOLATOR
FILE "J"	U	SLOT EMPTY	Ø 6 6A	SLOT EMPTY	WIRED INPUT ⊗	SLOT EMPTY	Ø 8 8A	SLOT EMPTY	SLOT EMPTY	SLOT EMPTY	SLOT EMPTY	SLOT EMPTY	SLOT EMPTY	SLOT EMPTY	SLOT EMPTY
	L		Ø 6 6B				NOT USED								

EX.: 1A, 2A, ETC. = LOOP NO.'S

⊗ Wired Input - Do not populate slot with detector card

INPUT FILE CONNECTION & PROGRAMMING CHART

LOOP NO.	LOOP TERMINAL	INPUT FILE POS.	PIN NO.	DETECTOR NO.	NEMA PHASE	CALL	EXTEND TIME	DELAY TIME	ADDED INITIAL	DETECTOR TYPE
1A [1]	TB2-1,2	I1U	56	1	1	YES		15		S
	-	J4U	48	26	6	YES		3		G
1B	TB6-9,10	I9U	60	11	1	YES		15		S
2A	TB2-5,6	I2U	39	2	2	YES			X	N
2B	TB2-7,8	I2L	43	12	2	YES			X	N
6A	TB3-5,6	J2U	40	6	6	YES			X	N
6B	TB3-7,8	J2L	44	16	6	YES			X	N
8A	TB5-9,10	J6U	42	8	8	YES		3		S
PED PUSH BUTTONS										
P21,P22	TB8-4,6	I12U	67	PED 2	2 PED					

NOTE:
INSTALL DC ISOLATOR IN INPUT FILE SLOT I12.

[1] Add jumper from I1-W to J4-W, on rear of input file.

INPUT FILE POSITION LEGEND: J2L
FILE J
SLOT 2
LOWER

COUNTDOWN PEDESTRIAN SIGNAL OPERATION

Countdown Ped Signals are required to display timing only during Ped Clearance Interval. Consult Ped Signal Module user's manual for instructions on selecting this feature.

LOAD RESISTOR INSTALLATION DETAIL

(install resistor as shown)

ACCEPTABLE VALUES

VALUE (ohms)	WATTAGE
1.5K - 1.9K	25W (min)
2.0K - 3.0K	10W (min)

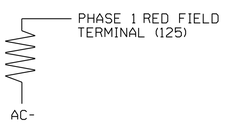

THIS ELECTRICAL DETAIL IS FOR
THE SIGNAL DESIGN: 05-1394
DESIGNED: JUNE 2018
SEALED: 12/19/2018
REVISED: N/A

Electrical Detail

DOCUMENT NOT CONSIDERED FINAL UNLESS ALL SIGNATURES COMPLETED

ELECTRICAL AND PROGRAMMING DETAILS FOR:

NC 54 (S. Miami Boulevard) at SR 2103 (Emperor Boulevard)

Division 5 Durham County Durham

PLAN DATE:	June 2018	REVIEWED BY:	SL Phillips
PREPARED BY:	DA Waller	REVIEWED BY:	KP Baumann

REVISIONS	INIT.	DATE

Prepared For: NC Department of Transportation, Mobility and Safety Division, Traffic Engineering Branch, Signal Management Section
750 N.Greenfield Pkwy,Garner,NC 27529

PLANS PREPARED IN THE OFFICE OF:
Kimley»Horn
NC License #F-0102
421 Fayetteville Street, Suite 600
Raleigh, NC 27601
(919) 677-2000

SEAL
NORTH CAROLINA PROFESSIONAL SEAL 032607 ENGINEER STACIE L. PHILLIPS
DocuSigned by: 12/19/2018
0C87A59ED60B437...
SIGNATURE DATE
SIG. INVENTORY NO. 05-1394

12/19/2018
K:\RAL_TPB\ma_ITS\011036410 - Durham Signal System\Signals\S4 - Signal Design\MGROUP 7\U-5968_051394-2018e1.dgn
dderrick-waller

PROJECT REFERENCE NO.	SHEET NO.
U-5968	Sig.258.0

PHASING DIAGRAM

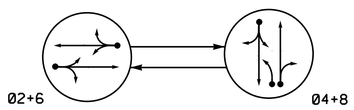

PHASING DIAGRAM DETECTION LEGEND

- DETECTED MOVEMENT
- UNDETECTED MOVEMENT (OVERLAP)
- UNSIGNALIZED MOVEMENT
- PEDESTRIAN MOVEMENT

SIGNAL FACE I.D.

All Heads L.E.D.

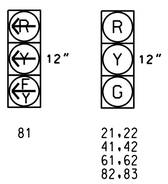

TABLE OF OPERATION

SIGNAL FACE	PHASE 02+6	PHASE 04+8	FLASH
21,22	G	R	Y
41,42	R	G	R
61,62	G	R	Y
81	~~R~~	~~Y~~	~~R~~
82,83	R	G	R

ASC/3 DETECTOR INSTALLATION CHART

DETECTOR					PROGRAMMING							
LOOP	SIZE (FT)	DISTANCE FROM STOPBAR (FT)	TURNS	NEW LOOP	PHASE	CALLING	EXTEND TIME	DELAY TIME	USE ADDED INITIAL	TYPE	SYSTEM LOOP	NEW CARD
2A	6X6	330	EXIST	-	2	Yes	-	-	X	N	-	X
4A	6X60	0	2-4-2	-	4	Yes	-	3	-	S	-	X
6A	6X6	330	EXIST	-	6	Yes	-	-	X	N	-	X
8A	6X60	0	2-4-2	-	8	Yes	-	3	-	S	-	X
8B	6X60	0	2-4-2	-	8	Yes	-	10	-	S	-	X

2 Phase
Fully Actuated
(Durham Signal System)

NOTES

1. Refer to "Roadway Standard Drawings NCDOT" dated January 2018 and "Standard Specifications for Roads and Structures dated January 2018.
2. Do not program signal for late night flashing operation unless otherwise directed by the Engineer.
3. Reposition existing signal heads 82 and 83.
4. Set all detector units to presence mode.
5. In the event of loop replacement, refer to the current ITS and Signals Design Manual and submit a Plan of Record to the Signal Design Section.
6. Locate new cabinet so as not to obstruct sight distance of vehicles turning right on red.
7. Pavement markings are existing.
8. Maximum times shown in timing chart are for free-run operation only. Coordinated signal system timing values supersede these values.
9. Loop Data based on previous plans and/or field observations.
10. Reconnect loops and heads in cabinet as indicated to match current NCDOT standards.

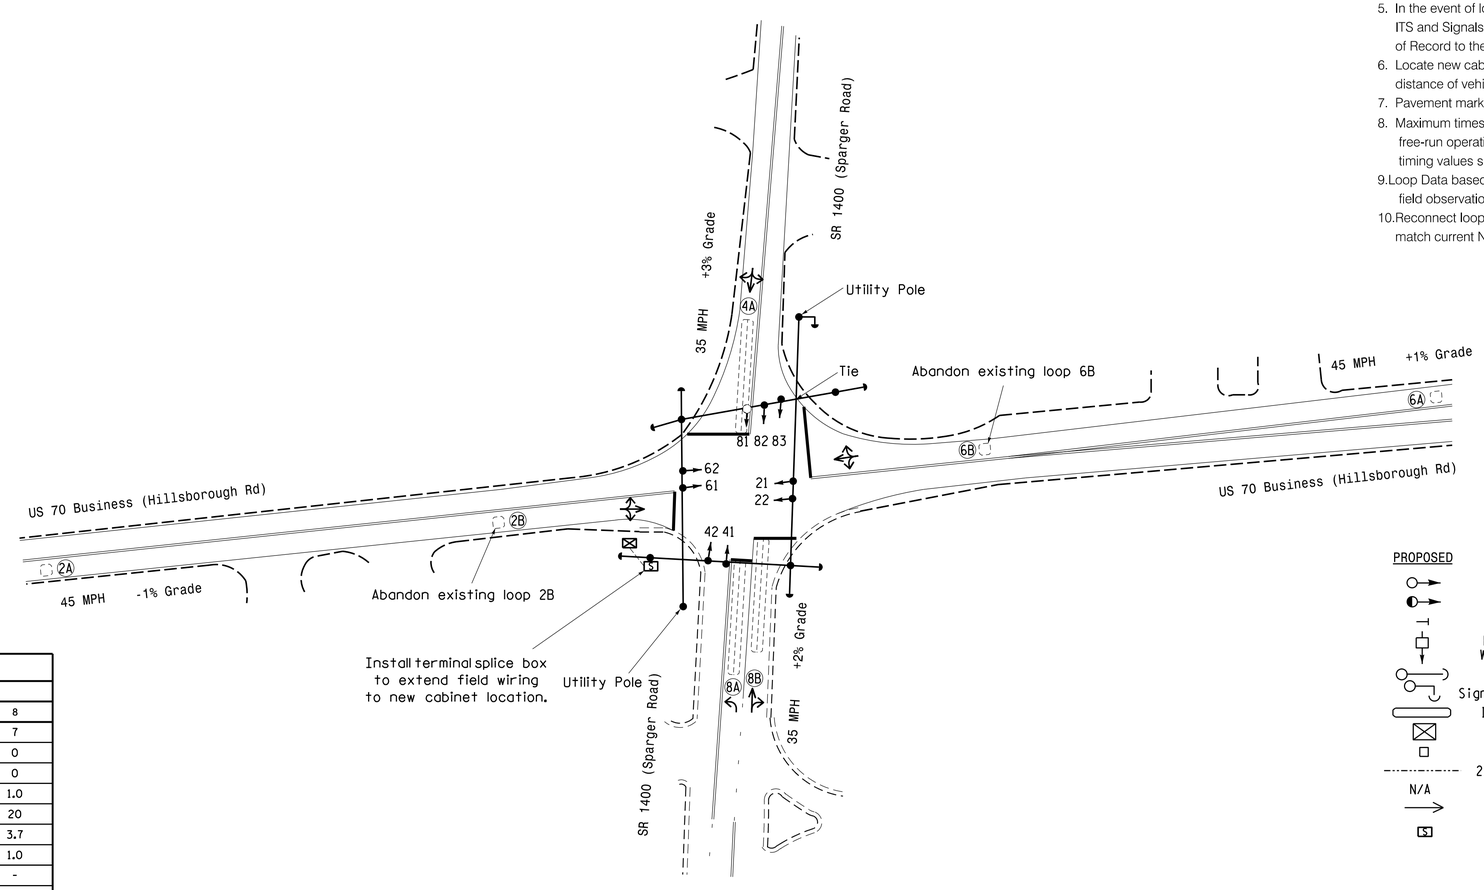

LEGEND

PROPOSED		EXISTING
	Traffic Signal Head	
	Modified Signal Head	N/A
	Sign	
	Pedestrian Signal Head With Push Button & Sign	
	Signal Pole with Guy	
	Signal Pole with Sidewalk Guy	
	Inductive Loop Detector	
	Controller & Cabinet	
	Junction Box	
	2-in Underground Conduit	
N/A	Right of Way	
	Directional Arrow	
	Splice Cabinet	N/A

ASC/3 TIMING CHART

FEATURE	PHASE 2	PHASE 4	PHASE 6	PHASE 8
Min Green *	12	7	12	7
Walk *	0	0	0	0
Ped Clear	0	0	0	0
Veh. Extension *	6.0	1.0	6.0	1.0
Max 1 *	40	20	40	20
Yellow	4.6	3.7	4.4	3.7
Red Clear	1.0	1.0	1.0	1.0
Actuations B4 Add *	-	-	-	-
Seconds /Actuation *	2.5	-	2.5	-
Max Initial *	34	-	34	-
Time Before Reduction *	15	-	15	-
Time To Reduce *	30	-	30	-
Minimum Gap	3.0	-	3.0	-
Locking Detector	X	-	X	-
Recall Position	VEH. RECALL	-	VEH. RECALL	-
Dual Entry	-	X	-	X
Simultaneous Gap	X	X	X	X

* These values may be field adjusted. Do not adjust Min Green and Extension times for phases 2 and 6 lower than what is shown. Min Green for all other phases should not be lower than 4 seconds.

Project #: 170905

DAVENPORT
HOME OFFICE:
119 BROOKSTOWN AVENUE, SUITE PH1
WINSTON-SALEM, NC 27101
336.744.1636 www.davenportworld.com
NCBELS FIRM LICENSE NO. C-2522

Signal Upgrade

DOCUMENT NOT CONSIDERED FINAL UNLESS ALL SIGNATURES COMPLETED

Prepared for:
Transportation Mobility and Safety Division
Signal Design Section
750 N.Greenfield Pkwy,Garner,NC 27529

US 70 Business
(Hillsborough Rd)
at
SR 1400 (Sparger Rd)

Division 5 Durham County Durham

PLAN DATE:	December 2018	REVIEWED BY:	L. Boyer
PREPARED BY:	A. D. Hayes	REVIEWED BY:	T. Smith

REVISIONS	INIT.	DATE

SCALE 0 40 1"=40'

SEAL
NORTH CAROLINA PROFESSIONAL SEAL 030912 ENGINEER LORI M. BOYER
DocuSigned by: Lori M. Boyer
SIGNATURE 12/21/2018 DATE

SIG. INVENTORY NO. 05-1395

PROJECT REFERENCE NO.	SHEET NO.
U-5968	Sig.258.1

EDI MODEL 2018ELCip-NC CONFLICT MONITOR PROGRAMMING DETAIL

(remove jumpers and set switches as shown)

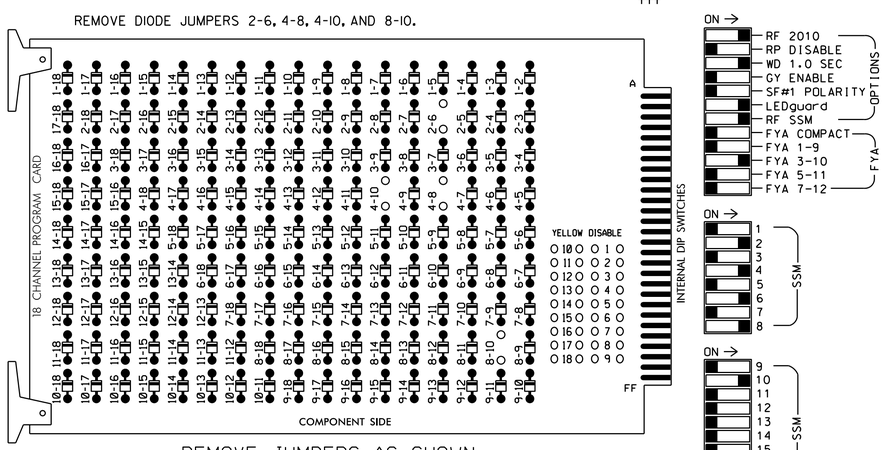

REMOVE JUMPERS AS SHOWN

■ = DENOTES POSITION OF SWITCH

NOTES:

1. Card is provided with all diode jumpers in place. Removal of any jumper allows its channels to run concurrently.
2. Ensure jumpers SEL2-SEL5 and SEL9 are present on the monitor board.
3. Ensure that Red Enable is active at all times during normal operation.
4. Integrate monitor with Ethernet network in cabinet.

NOTES

1. To prevent "flash-conflict" problems, insert red flash program blocks for all unused vehicle load switches in the output file. The installer shall verify that signal heads flash in accordance with the Signal Plans.
2. Program phases 4 and 8 for Dual Entry.
3. Program controller to start up in phase 2 Green and 6 Green.
4. The cabinet and controller are part of the Durham Signal System.

EQUIPMENT INFORMATION

CONTROLLER.....2070LX
CABINET.....332 W/AUX
SOFTWARE.....ECONOLITE ASC/3-2070
CABINET MOUNT.....BASE
OUTPUT FILE POSITIONS...18 WITH AUX. OUTPUT FILE
LOAD SWITCHES USED.....S2,S5,S8,S11,AUX S2
PHASES USED.....2,4,6,8
OVERLAP "A".....NOT USED
OVERLAP "B".....*
OVERLAP "C".....NOT USED
OVERLAP "D".....NOT USED

* See overlap programming detail on this sheet.

SIGNAL HEAD HOOK-UP CHART

LOAD SWITCH NO.	S1	S2	S3	S4	S5	S6	S7	S8	S9	S10	S11	S12	AUX S1	AUX S2	AUX S3	AUX S4	AUX S5	AUX S6
CMU CHANNEL NO.	1	2	13	3	4	14	5	6	15	7	8	16	9	10	17	11	12	18
PHASE	1	2	2 PED	3	4	4 PED	5	6	6 PED	7	8	8 PED	OLA	OLB	SPARE	OLC	OLD	SPARE
SIGNAL HEAD NO.	NU	21,22	NU	NU	41,42	NU	NU	61,62	NU	NU	82,83	NU	NU	81 ★	NU	NU	NU	NU
RED		128			101			134			107							
YELLOW		129			102			135			108							
GREEN		130			103			136			109							
RED ARROW														A124				
YELLOW ARROW														A125				
FLASHING YELLOW ARROW														A126				
GREEN ARROW																		

NU = Not Used

* Denotes install load resistor. See load resistor installation detail this sheet.

★ See pictorial of head wiring in detail this sheet.

INPUT FILE POSITION LAYOUT

(front view)

		1	2	3	4	5	6	7	8	9	10	11	12	13	14
FILE "I"	U	SLOT	Ø 2 / 2A	SLOT	SLOT	SLOT	Ø 4 / 4A	SLOT	SLOT	SLOT	SLOT	SLOT	SLOT	SLOT	FS / DC ISOLATOR
	L	EMPTY	NOT USED	EMPTY	EMPTY	EMPTY	NOT USED	EMPTY	EMPTY	EMPTY	EMPTY	EMPTY	EMPTY	EMPTY	ST / DC ISOLATOR
FILE "J"	U	SLOT	Ø 6 / 6A	SLOT	SLOT	SLOT	Ø 8 / 8A	SLOT	SLOT	SLOT	SLOT	SLOT	SLOT	SLOT	SLOT
	L	EMPTY	NOT USED	EMPTY	EMPTY	EMPTY	Ø 8 / 8B	EMPTY	EMPTY	EMPTY	EMPTY	EMPTY	EMPTY	EMPTY	EMPTY

EX.: 1A, 2A, ETC. = LOOP NO.'S

FS = FLASH SENSE
ST = STOP TIME

⊗ Wired Input - Do not populate slot with detector card

INPUT FILE CONNECTION & PROGRAMMING CHART

LOOP NO.	LOOP TERMINAL	INPUT FILE POS.	PIN NO.	DETECTOR NO.	NEMA PHASE	CALL	EXTEND TIME	DELAY TIME	ADDED INITIAL	DETECTOR TYPE
2A	TB2-5,6	I2U	39	2	2	YES	-	-	X	N
4A	TB4-9,10	I6U	41	4	4	YES	-	3	-	S
6A	TB3-5,6	J2U	40	6	6	YES	-	-	X	N
8A	TB5-9,10	J6U	42	8	8	YES	-	3	-	S
8B	TB5-11,12	J6L	46	18	8	YES	-	10	-	S

INPUT FILE POSITION LEGEND: J2L
FILE J
SLOT 2
LOWER

ECONOLITE ASC/3-2070 OVERLAP PROGRAMMING DETAIL

(program controller as shown)

1. From Main Menu select [2. CONTROLLER]
2. From CONTROLLER Submenu select [2. VEHICLE OVERLAPS]

OVERLAP B

Select TMG VEH OVLP [B] and 'OTHER/ECONOLITE'

```
TMG VEH OVLP...[A] TYPE:OTHER/ECONOLITE
  PHASES 1 2 3 4 5 6 7 8 9 0 1 2 3 4 5 6
INCLUDED . . . X . . . . . . . . . . . .
PROTECT  . . . . . . . . . . . . . . . .
PED PRTC . . . . . . . . . . . . . . . .
NOT OVLP . . . . . . . . . . . . . . . .
FLSH GRN . . . 1 . . . . . . . . . . . .
LAG X PH . . . . . . . . . . . . . . . .
LAG 2 PH . . . . . . . . . . . . . . . .

LAG GRN 0.0 YEL 0.0 RED 0.0 ADV GRN 0.0
```

END PROGRAMMING

FYA SIGNAL WIRING DETAIL

(wire signal heads as shown)

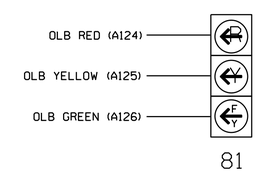

FLASHER CIRCUIT MODIFICATION DETAIL

IN ORDER TO INSURE THAT SIGNALS FLASH CONCURRENTLY ON THE SAME APPROACH, MAKE THE FOLLOWING FLASHER CIRCUIT CHANGES:

1. ON REAR OF PDA - REMOVE WIRE FROM TERM. T2-4 AND TERMINATE ON T2-2.
2. ON REAR OF PDA - REMOVE WIRE FROM TERM. T2-5 AND TERMINATE ON T2-3.
3. REMOVE FLASHER UNIT 2.

THE CHANGES LISTED ABOVE TIES ALL PHASES AND OVERLAPS TO FLASHER UNIT 1.

THIS ELECTRICAL DETAIL IS FOR THE SIGNAL DESIGN: 05-1395
DESIGNED: December 2018
SEALED: 12/21/2018
REVISED: N/A

Project #: 170905

DAVENPORT
HOME OFFICE:
119 BROOKSTOWN AVENUE, SUITE PH1
WINSTON-SALEM, NC 27101
336.744.1636 www.davenportworld.com
NCBELS FIRM LICENSE NO. C-2522

Electrical Details

DOCUMENT NOT CONSIDERED FINAL UNLESS ALL SIGNATURES COMPLETED

ELECTRICAL AND PROGRAMMING DETAILS FOR:

Prepared for: Transportation Mobility and Safety Division, Signals Management Section, STATE OF NORTH CAROLINA DEPARTMENT OF TRANSPORTATION

750 N.Greenfield Pkwy,Garner,NC 27529

US 70 Business
(Hillsborough Rd)
at
SR 1400 (Sparger Rd)

Division 5 Durham County Durham

PLAN DATE:	December 2018	REVIEWED BY:	L. Boyer
PREPARED BY:	A. D. Hayes	REVIEWED BY:	

REVISIONS	INIT.	DATE

SEAL

NORTH CAROLINA PROFESSIONAL SEAL 030912 ENGINEER LORI M. BOYER

Docusigned by: Lori M. Boyer 12/21/2018
SIGNATURE DATE

SIG. INVENTORY NO. 05-1395

DocuSign Envelope ID: 01E4B1CE-D0B8-4F47-83A9-9C407BC29614

PROJECT REFERENCE NO.	SHEET NO.
U-5968	SIG.259.0

PHASING DIAGRAM

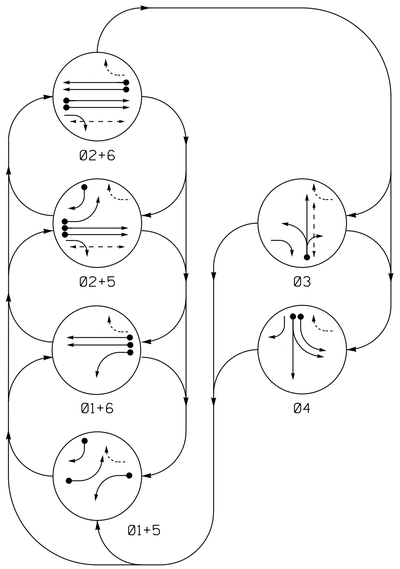

PHASING DIAGRAM DETECTION LEGEND

- DETECTED MOVEMENT
- UNDETECTED MOVEMENT (OVERLAP)
- UNSIGNALIZED MOVEMENT
- PEDESTRIAN MOVEMENT

TABLE OF OPERATION

SIGNAL FACE	PHASE Ø1+5	Ø1+6	Ø2+5	Ø2+6	Ø3	Ø4	FLASH
11	←	←	~~R~~	~~R~~	~~R~~	~~R~~	~~R~~
21	R	R	G	G	R	R	Y
22	R	R	G	G	R/←	R	Y
31	R	R	R	R	G/←	R	R
32	R	R	R	R	G	R	R
41	R	R	R	R	R	G/←	R
42	R/←	R	R/←	R	R	G	R
51	←	~~R~~	←	~~R~~	~~R~~	~~R~~	~~R~~
61, 62	R	G	R	G	R	R	Y
P21, P22	DW	DW	W	W	DW	DW	DRK
P31, P32	DW	DW	DW	DW	W	DW	DRK

SIGNAL FACE I.D.

All Heads L.E.D.

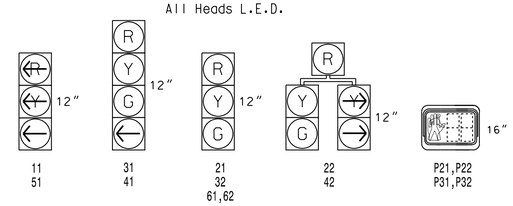

ASC/3 DETECTOR INSTALLATION CHART

DETECTOR LOOP	SIZE (FT)	DISTANCE FROM STOPBAR (FT)	TURNS	NEW LOOP	PROGRAMMING PHASE	CALLING	EXTEND TIME	DELAY TIME	USE ADDED INITIAL	TYPE	SYSTEM LOOP	NEW CARD
1A	6X40	0	2-4-2	-	1	Yes	-	-	-	S	-	X
2A	6X6	420	EXIST	-	2	Yes	-	-	X	N	-	X
2B	6X6	420	EXIST	-	2	Yes	-	-	X	N	-	X
3A	6X40	0	2-4-2	-	3	Yes	-	5	-	S	-	X
4A	6X40	0	2-4-2	-	4	Yes	-	-	-	S	-	X
4B	6X40	0	2-4-2	-	4	Yes	-	-	-	S	-	X
5A	6X40	0	2-4-2	-	5	Yes	-	-	-	S	-	X
5B	6X40	0	2-4-2	-	5	Yes	-	15	-	S	-	X
5C	6X6	0	EXIST	-	5	Yes	-	15	-	S	-	X
6A	6X6	420	EXIST	-	6	Yes	-	-	X	N	-	X
6B	6X6	420	EXIST	-	6	Yes	-	-	X	N	-	X

6 PHASE FULLY ACTUATED (DURHAM SIGNAL SYSTEM)

NOTES

1. Refer to "Roadway Standard Drawings NCDOT" dated January 2018 and "Standard Specifications for Roads and Structures" dated January 2018.
2. Do not program signal for late night flashing operation unless otherwise directed by the Engineer.
3. Phase 1 and/or phase 5 may be lagged.
4. The order of phase 3 and phase 4 may be reversed.
5. Set all detector units to presence mode.
6. Locate new cabinet so as not to obstruct sight distance of vehicles turning right on red.
7. Omit "WALK" and flashing "DON'T WALK" with no pedestrian calls.
8. Program pedestrian heads to countdown the flashing "Don't Walk" time only.
9. Pavement markings are existing.
10. Maximum times shown in timing chart are for free-run operation only. Coordinated signal system timing values shall supersede these values.
11. Loop data based on previous plan and/or field observations.
12. Install new cabinet on the existing cabinet foundation.

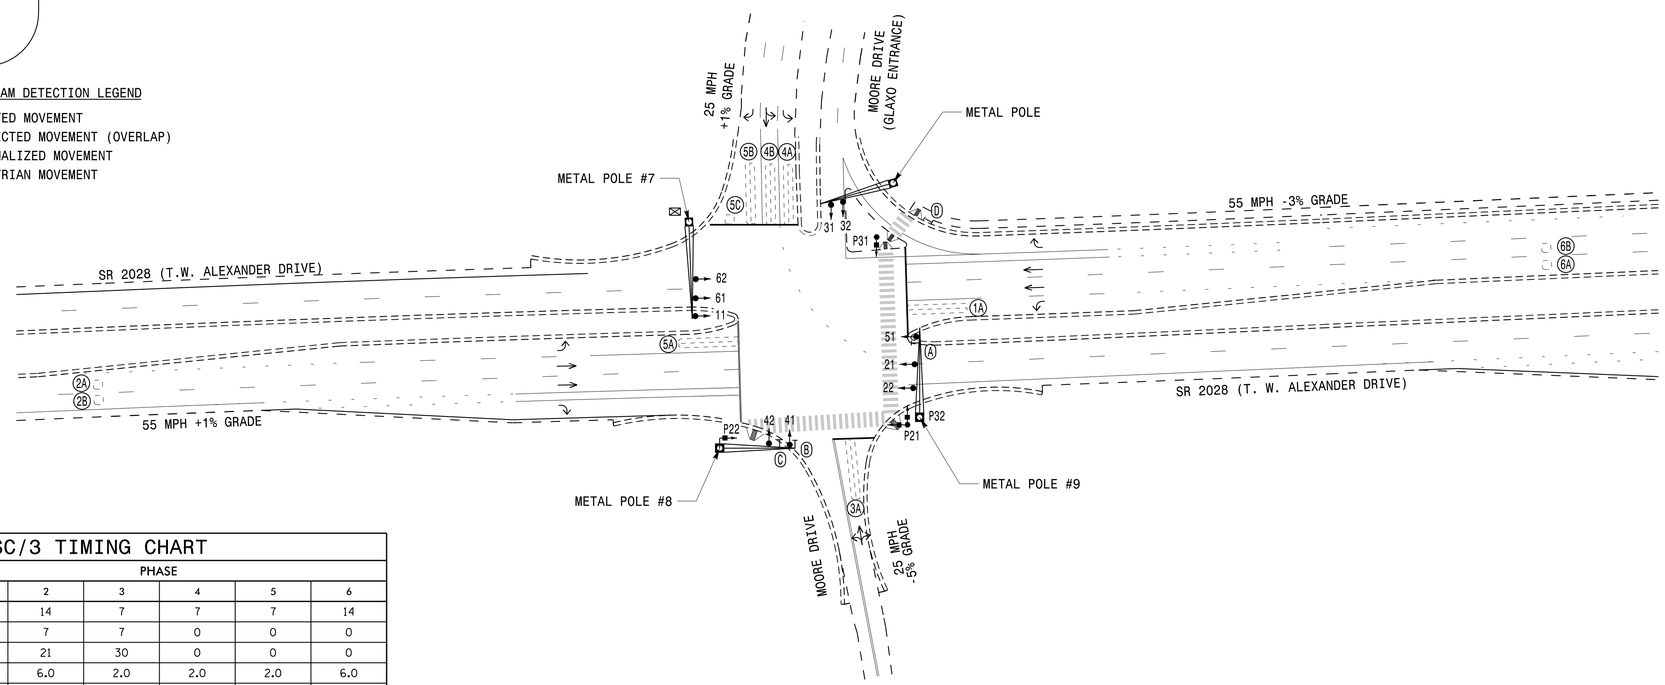

LEGEND

PROPOSED		EXISTING
	Traffic Signal Head	
	Modified Signal Head	N/A
	Sign	
	Pedestrian Signal Head With Push Button & Sign	
	Type II Signal Pedestal	
	Metal Pole with Mastarm	
	Inductive Loop Detector	
	Controller & Cabinet	
	Junction Box	
	2-in Underground Conduit	
N/A	Right of Way	
	Directional Arrow	
N/A	Curb Ramp	
Ⓐ	"U-TURN YIELD TO RIGHT TURN" Sign (R10-16)	Ⓐ
Ⓑ	Left Arrow "ONLY" Sign (R3-5L)	Ⓑ
Ⓒ	Combined Through and Left Arrow Sign (R3-6L)	Ⓒ
Ⓓ	Pedestrian Crossing Sign (W11-2)	Ⓓ

ASC/3 TIMING CHART

FEATURE	PHASE 1	2	3	4	5	6
Min Green *	7	14	7	7	7	14
Walk *	0	7	7	0	0	0
Ped Clear	0	21	30	0	0	0
Veh. Extension *	2.0	6.0	2.0	2.0	2.0	6.0
Max 1 *	25	90	45	45	20	90
Yellow	3.0	5.1	3.5	3.1	3.0	5.5
Red Clear	3.2	1.2	3.2	3.6	2.8	1.4
Actuations B4 Add *	-	-	-	-	-	-
Seconds /Actuation *	-	1.5	-	-	-	1.5
Max Initial *	-	46	-	-	-	46
Time Before Reduction *	-	15	-	-	-	15
Time To Reduce *	-	45	-	-	-	45
Minimum Gap	-	3.4	-	-	-	3.4
Locking Detector	-	X	-	-	-	X
Recall Position	-	VEH. RECALL	-	-	-	VEH. RECALL
Dual Entry	-	-	-	-	-	-
Simultaneous Gap	X	X	X	X	X	X

* These values may be field adjusted. Do not adjust Min Green and Extension times for phases 2 and 6 lower than what is shown. Min Green for all other phases should not be lower than 4 seconds.

Signal Upgrade

DOCUMENT NOT CONSIDERED FINAL UNLESS ALL SIGNATURES COMPLETED

PLANS PREPARED IN THE OFFICE OF:
Kimley»Horn
NC License #F-0102
421 Fayetteville Street, Suite 600
Raleigh, NC 27601
(919) 677-2000

Prepared For: Transportation Mobility and Safety Division, Signal Design Section, NORTH CAROLINA DEPARTMENT OF TRANSPORTATION
750 N.Greenfield Pkwy,Garner,NC 27529

SR 2028 (T.W. Alexander Dr.) at Moore Drive and Glaxo Entrance

Division 5 Durham County RTP

PLAN DATE:	January 2018	REVIEWED BY:	SL Phillips
PREPARED BY:	DA Waller	REVIEWED BY:	KP Baumann

SCALE 0 50 1"=50'

REVISIONS	INIT.	DATE

SEAL: NORTH CAROLINA PROFESSIONAL SEAL 032607 ENGINEER STACIE L. PHILLIPS

DocuSigned by: 12/19/2018
SIGNATURE DOCUSIGNED BY SIGNATURE DATE

SIG. INVENTORY NO. 05-1396

12/19/2018
K:\RAL_TPB\U5968_ITS\01036410 - Durham Signal System\Signals\SA - Signal Design\GROUP 2\U-5968_051396-2017.dgn
derrick.waller

DocuSign Envelope ID: 01E4B1CE-D0B8-4F47-83A9-9C407BC29614

PROJECT REFERENCE NO.	SHEET NO.
U-5968	SIG.259.1

EDI MODEL 2018ECLip-NC CONFLICT MONITOR PROGRAMMING DETAIL

(remove jumpers and set switches as shown)

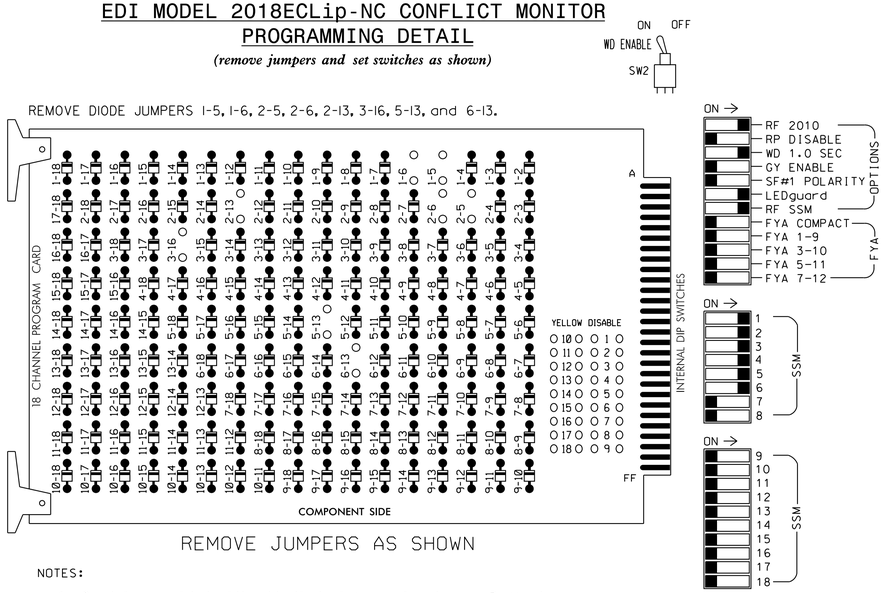

■ = DENOTES POSITION OF SWITCH

NOTES:

1. Card is provided with all diode jumpers in place. Removal of any jumper allows its channels to run concurrently.
2. Ensure jumpers SEL2-SEL5 and SEL9 are present on the monitor board.
3. Ensure that Red Enable is active at all times during normal operation.
4. Integrate monitor with Ethernet network in cabinet.

NOTES

1. To prevent "flash-conflict" problems, insert red flash program blocks for all unused vehicle load switches in the output file. The installer shall verify that signal heads flash in accordance with the Signal Plans.
2. Program controller to start up in phase 2 Walk and 6 Green.
3. The cabinet and controller are part of the Durham Signal System.

EQUIPMENT INFORMATION

CONTROLLER.....2070LX
CABINET.....332 W/AUX
SOFTWARE.....ECONOLITE ASC/3-2070
CABINET MOUNT.....BASE
OUTPUT FILE POSITIONS...18 WITH AUX. OUTPUT FILE
LOAD SWITCHES USED.....S1,S2,S3,S4,S5,S7,S8,S12
PHASES USED.....1,2,2PED,3,3PED,4,5,6
OVERLAP "A".....NOT USED
OVERLAP "B".....NOT USED
OVERLAP "C".....NOT USED
OVERLAP "D".....NOT USED

SIGNAL HEAD HOOK-UP CHART

LOAD SWITCH NO.	S1	S2	S3	S4		S5		S6	S7		S8	S9	S10	S11	S12	AUX S1	AUX S2	AUX S3	AUX S4	AUX S5	AUX S6
CMU CHANNEL NO.	1	2	13	3		4		14	5		6	15	7	8	16	9	10	17	11	12	18
PHASE	1	2	2 PED	3		4		4 PED	5		6	6 PED	7	8	3 PED	OLA	OLB	SPARE	OLC	OLD	SPARE
SIGNAL HEAD NO.	11	21,22	P21, P22	22	31	32	41	42	NU	42	51	61,62	NU	NU	NU	P31, P32	NU	NU	NU	NU	NU
RED		128			116	116	101	101				134									
YELLOW		129			117	117	102	102				135									
GREEN		130			118	118	103	103				136									
RED ARROW	125										131										
YELLOW ARROW	126			117						132	132										
GREEN ARROW	127			118	118		103			133	133										
✋			113												110						
🚶			115												112						

NU = Not Used

COUNTDOWN PEDESTRIAN SIGNAL OPERATION

Countdown Ped Signals are required to display timing only during Ped Clearance Interval. Consult Ped Signal Module user's manual for instructions on selecting this feature.

INPUT FILE POSITION LAYOUT

(front view)

		1	2	3	4	5	6	7	8	9	10	11	12	13	14
FILE "I"	U	Ø1 1A	Ø2 2A	SLOT EMPTY	SLOT EMPTY	Ø3 3A	Ø4 4A	SLOT EMPTY	SLOT EMPTY	SLOT EMPTY	SLOT EMPTY	SLOT EMPTY	Ø2 PED DC ISOLATOR	NOT USED	FS DC ISOLATOR
	L	NOT USED	Ø2 2B			NOT USED	Ø4 4B						NOT USED	Ø3 PED DC ISOLATOR	ST DC ISOLATOR
FILE "J"	U	Ø5 5A	Ø6 6A	SLOT EMPTY	SLOT EMPTY	SLOT EMPTY	SLOT EMPTY	SLOT EMPTY	SLOT EMPTY	Ø5 5B	SLOT EMPTY	SLOT EMPTY	SLOT EMPTY	SLOT EMPTY	SLOT EMPTY
	L	NOT USED	Ø6 6B							Ø5 5C					

EX.: 1A, 2A, ETC. = LOOP NO.'S

FS = FLASH SENSE
ST = STOP TIME

INPUT FILE CONNECTION & PROGRAMMING CHART

LOOP NO.	LOOP TERMINAL	INPUT FILE POS.	PIN NO.	DETECTOR NO.	NEMA PHASE	CALL	EXTEND TIME	DELAY TIME	ADDED INITIAL	DETECTOR TYPE
1A	TB2-1,2	I1U	56	1	1	YES				S
2A	TB2-5,6	I2U	39	2	2	YES			X	N
2B	TB2-7,8	I2L	43	12	2	YES			X	N
3A	TB4-5,6	I5U	58	3	3	YES		5		S
4A	TB4-9,10	I6U	41	4	4	YES				S
4B	TB4-11,12	I6L	45	14	4	YES				S
5A	TB3-1,2	J1U	55	5	5	YES				S
5B	TB7-9,10	J9U	59	15	5	YES		15		S
5C	TB7-11,12	J9L	61	17	5	YES		15		S
6A	TB3-5,6	J2U	40	6	6	YES			X	N
6B	TB3-7,8	J2L	44	16	6	YES			X	N
PED PUSH BUTTONS										
P21,P22	TB8-4,6	I12U	67	PED 2	2 PED					
P31,P32	TB8-8,9	I13L	70	PED 8	3 PED					

NOTE:
INSTALL DC ISOLATORS IN INPUT FILE SLOTS I12 AND I13.

INPUT FILE POSITION LEGEND: J2L
FILE J
SLOT 2
LOWER

THIS ELECTRICAL DETAIL IS FOR
THE SIGNAL DESIGN: 05-1396
DESIGNED: JANUARY 2018
SEALED: 12/19/2018
REVISED: N/A

Electrical Detail - Sheet 1 of 2

DOCUMENT NOT CONSIDERED FINAL UNLESS ALL SIGNATURES COMPLETED

ELECTRICAL AND PROGRAMMING DETAILS FOR:

SR 2028 (T.W. Alexander Drive) at Moore Drive and Glaxo Entrance

Division 5 Durham County RTP

PLAN DATE:	January 2018	REVIEWED BY:	SL Phillips
PREPARED BY:	DA Waller	REVIEWED BY:	KP Baumann

REVISIONS	INIT.	DATE

Prepared For:
Traffic Mobility and Safety Division
NORTH CAROLINA DEPARTMENT OF TRANSPORTATION
ITS & Signals Management Section
750 N.Greenfield Pkwy,Garner,NC 27529

PLANS PREPARED IN THE OFFICE OF:
Kimley»Horn
NC License #F-0102
421 Fayetteville Street, Suite 600
Raleigh, NC 27601
(919) 677-2000

SEAL
NORTH CAROLINA PROFESSIONAL SEAL 032607 ENGINEER STACIE L. PHILLIPS
DocuSigned by: DC87A59ED60B437...
12/19/2018
SIGNATURE DATE
SIG. INVENTORY NO. 05-1396

12/19/2018
K:\RAL_LPTM_ITS\011036410 - Durham Signal System\Signals\S4 - Signal Design\KGROUP 2\U-5968_051396-2017e1.dgn
derrick.waller

DocuSign Envelope ID: 01E4B1CE-D0B8-4F47-83A9-9C407BC29614

PROJECT REFERENCE NO.	SHEET NO.
U-5968	SIG.259.2

ECONOLITE ASC/3-2070
PED 3 PROGRAMMING ASSIGNMENT DETAIL

(program controller as shown)

1. From Main Menu select 6. DETECTORS
2. From DETECTOR Submenu select 3. PED DETECTOR INPUT ASSIGNMENT

PED DET PHASE ASSIGNMENT MODE: NTCIP

PHASE	1	2	3	4	5	6	7	8
DETECTOR	0	2	8	4	0	6	0	0

PHASE	9	10	11	12	13	14	15	16
DETECTOR	0	0	0	0	0	0	0	0

NOTICE PED DETECTOR 8 ASSIGNED TO PHASE 3

1. From Main Menu select 1. CONFIGURATION
2. From CONFIGURATION Submenu select 3. LOAD SW ASSIGN

LD SWITCH ASSIGN

	PHASE /OVLP	TYPE	DIMMING R	Y	G	D	---FLASH--- PWR	AUT	TGR
1	1	V	.	.	.	+	A	R	X
2	2	V	.	.	.	+	A	Y	.
3	3	V	.	.	.	+	A	R	X
4	4	V	.	.	.	+	A	R	.
5	5	V	.	.	.	−	A	R	.
6	6	V	.	.	.	−	A	Y	X
7	7	V	.	.	.	−	A	R	.
8	8	V	.	.	.	−	A	R	X
9	1	O	.	.	.	+	A	R	X
10	2	O	.	.	.	+	A	R	X
11	3	O	.	.	.	−	A	R	.
12	4	O	.	.	.	−	A	R	.
13	2	P	.	.	.	+	A	.	.
14	4	P	.	.	.	−	A	.	.
15	6	P	.	.	.	+	A	.	.
16	3	P	.	.	.	−	A	.	.

NOTICE PHASE 3 PED ASSIGNED TO LD SWITCH 16

THIS ELECTRICAL DETAIL IS FOR
THE SIGNAL DESIGN: 05-1396
DESIGNED: JANUARY 2018
SEALED: 12/19/2018
REVISED: N/A

Electrical Detail - Sheet 2 of 2

DOCUMENT NOT CONSIDERED FINAL UNLESS ALL SIGNATURES COMPLETED

PLANS PREPARED IN THE OFFICE OF:
Kimley»Horn
NC License #F-0102
421 Fayetteville Street, Suite 600
Raleigh, NC 27601
(919) 677-2000

ELECTRICAL AND PROGRAMMING DETAILS FOR:

Prepared For:
State Traffic Engineering Mobility and Safety Division
STATE OF NORTH CAROLINA DEPARTMENT OF TRANSPORTATION
Signals Management Section
750 N.Greenfield Pkwy,Garner,NC 27529

SR 2028 (T.W. Alexander Drive)
at
Moore Drive and Glaxo Entrance

Division 5 Durham County RTP

PLAN DATE:	January 2018	REVIEWED BY:	SL Phillips
PREPARED BY:	DA Waller	REVIEWED BY:	KP Baumann

REVISIONS	INIT.	DATE

SEAL
NORTH CAROLINA PROFESSIONAL SEAL 032607 ENGINEER STACIE L. PHILLIPS

DocuSigned by:
DC87A98E0D0B437
12/19/2018
SIGNATURE DATE

SIG. INVENTORY NO. 05-1396

DocuSign Envelope ID: 9324FB2A-6DD8-4852-9C6B-DB800942321C

PROJECT REFERENCE NO.	SHEET NO.
U-5968	SIG.260.0

DEFAULT PHASING DIAGRAM

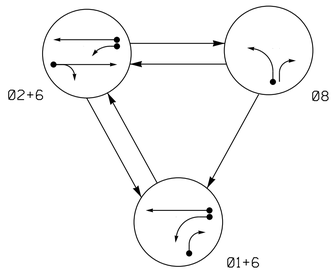

DEFAULT PHASING TABLE OF OPERATION

SIGNAL FACE	PHASE Ø1+6	PHASE Ø2+6	PHASE Ø8	FLASH
11	←	F Y	R	Y
21, 22	R	G	R	Y
61, 62	G	G	R	Y
81	R	R	G	R
82	R	R	G	R

ALTERNATE PHASING DIAGRAM

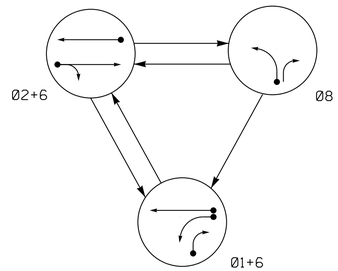

ALTERNATE PHASING TABLE OF OPERATION

SIGNAL FACE	PHASE Ø1+6	PHASE Ø2+6	PHASE Ø8	FLASH
11	←	R	R	Y
21, 22	R	G	R	Y
61,62	G	G	R	Y
81	R	R	G	R
82	R	R	G	R

ASC/3 DETECTOR INSTALLATION CHART

DETECTOR: LOOP	SIZE (FT)	DISTANCE FROM STOPBAR (FT)	TURNS	NEW LOOP	PROGRAMMING: PHASE	CALLING	EXTEND TIME	DELAY TIME	USE ADDED INITIAL	TYPE	SYSTEM LOOP	NEW CARD
1A	6X40	0	2-4-2	X	1	Yes	-	15*	-	S	-	X
					6#	Yes	-	-	-	S	-	X
1B	6X40	0	2-4-2	-	1	Yes	-	15	-	S	-	X
2A	6X6	70	EXIST	-	2	Yes	-	-	-	S	-	X
6A	6X6	70	6	X	6	Yes	-	-	-	S	-	X
8A	6X40	+5	2-4-2	-	8	Yes	-	3	-	S	-	X

* Disable Delay during Alternate Phasing operation.
\# Disable Phase call for loop during Alternate Phasing operation.

3 PHASE FULLY ACTUATED (DURHAM SIGNAL SYSTEM)

NOTES

1. Refer to "Roadway Standard Drawings NCDOT" dated January 2018 and "Standard Specifications for Roads and Structures" dated January 2018.
2. Do not program signal for late night flashing operation unless otherwise directed by the Engineer.
3. Phase 1 may be lagged.
4. Reposition existing signal head numbered 62.
5. Set all detector units to presence mode.
6. Locate new cabinet so as not to obstruct sight distance of vehicles turning right on red.
7. Pavement markings are existing.
8. Maximum times shown in timing chart are for free-run operation only. Coordinated signal system timing values shall supersede these values.
9. The Division (City) Traffic Engineer will determine the hours of use for each phasing plan.
10. Loop data based on previous plan and/or field observations.
11. Install new cabinet on the existing cabinet foundation.
12. Reconnect loops and heads in cabinet as indicated to match current NCDOT standards.
13. Existing signal head 41 has been relabeled to 81.

PHASING DIAGRAM DETECTION LEGEND

- DETECTED MOVEMENT
- UNDETECTED MOVEMENT (OVERLAP)
- UNSIGNALIZED MOVEMENT
- PEDESTRIAN MOVEMENT

SIGNAL FACE I.D.

All Heads L.E.D.

= Bimodal Section

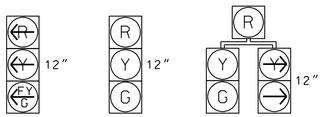

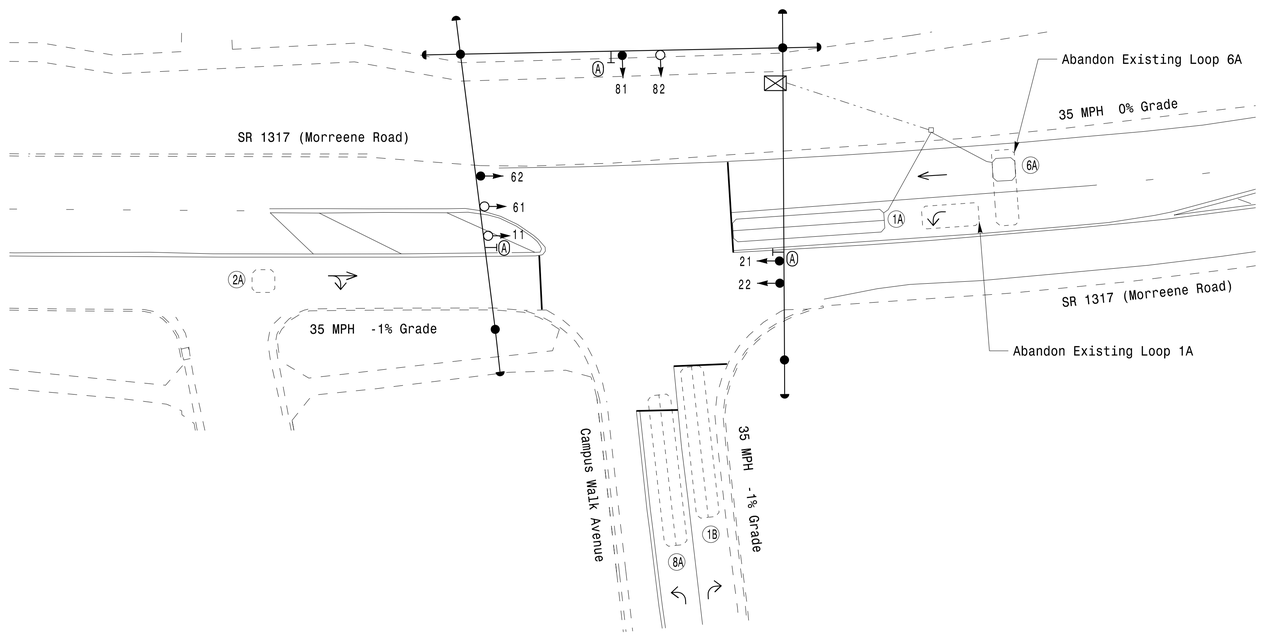

ASC/3 TIMING CHART

FEATURE	PHASE 1	PHASE 2	PHASE 6	PHASE 8
Min Green *	7	10	10	7
Walk *	0	0	0	0
Ped Clear	0	0	0	0
Veh. Extension *	2.0	3.0	3.0	2.0
Max 1 *	20	60	60	20
Yellow	3.0	3.9	3.9	3.0
Red Clear	1.4	1.0	1.0	2.1
Actuations B4 Add *	-	-	-	-
Seconds /Actuation *	-	-	-	-
Max Initial *	-	-	-	-
Time Before Reduction *	-	-	-	-
Time To Reduce *	-	-	-	-
Minimum Gap	-	-	-	-
Locking Detector	-	X	X	-
Recall Position	-	VEH. RECALL	VEH. RECALL	-
Dual Entry	-	-	-	-
Simultaneous Gap	X	X	X	X

* These values may be field adjusted. Do not adjust Min Green and Extension times for phases 2 and 6 lower than what is shown. Min Green for all other phases should not be lower than 4 seconds.

LEGEND

PROPOSED		EXISTING
	Traffic Signal Head	
	Modified Signal Head	N/A
	Sign	
	Pedestrian Signal Head With Push Button & Sign	
	Signal Pole with Guy	
	Signal Pole with Sidewalk Guy	
	Inductive Loop Detector	
	Controller & Cabinet	
	Junction Box	
	2-in Underground Conduit	
N/A	Right of Way	
	Directional Arrow	
	Street Sign (D3-1)	

Signal Upgrade

DOCUMENT NOT CONSIDERED FINAL UNLESS ALL SIGNATURES COMPLETED

Prepared For: Transportation Mobility and Safety Division, Signal Design Section, Department of Transportation, State of North Carolina, 750 N.Greenfield Pkwy,Garner,NC 27529

SR 1317 (Morreene Road) at Campus Walk Avenue

Division 5 Durham County Durham

PLAN DATE:	February 2018	REVIEWED BY:	SL Phillips
PREPARED BY:	SP Pennington	REVIEWED BY:	KP Baumann

REVISIONS	INIT.	DATE

SCALE 0 20 1"=20'

SEAL: NORTH CAROLINA PROFESSIONAL SEAL 032607 ENGINEER STACEY L. PHILLIPS

DocuSigned by: 0C87A59ED60B437... 12/19/2018

SIGNATURE DATE

SIG. INVENTORY NO. 05-1428

PLANS PREPARED IN THE OFFICE OF:
Kimley»Horn
NC License #F-0102
421 Fayetteville Street, Suite 600
Raleigh, NC 27601
(919) 677-2000

12/19/2018
kimley-horn\ITS401036410 - Durham Signal System&Signals&54 - Signal Design&GROUP 3&U-5968_051428-2018.dgn
derrick.waller

DocuSign Envelope ID: 9324FB2A-6DD8-4852-9C6B-DB800942321C

PROJECT REFERENCE NO.	SHEET NO.
U-5968	SIG.260.1

EDI MODEL 2018ECLip-NC CONFLICT MONITOR PROGRAMMING DETAIL

(remove jumpers and set switches as shown)

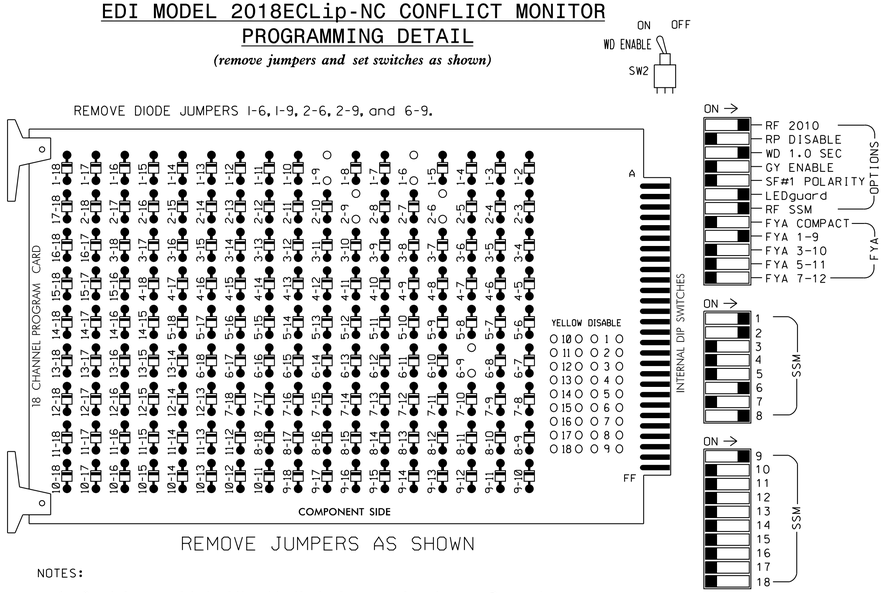

REMOVE JUMPERS AS SHOWN

NOTES:

1. Card is provided with all diode jumpers in place. Removal of any jumper allows its channels to run concurrently.
2. Ensure jumpers SEL2-SEL5 and SEL9 are present on the monitor board.
3. Ensure that Red Enable is active at all times during normal operation.
4. Integrate monitor with Ethernet network in cabinet.

NOTES

1. To prevent "flash-conflict" problems, insert red flash program blocks for all unused vehicle load switches in the output file. The installer shall verify that signal heads flash in accordance with the Signal Plans.
2. Program controller to start up in phase 2 Green and 6 Green.
3. The cabinet and controller are part of the Durham Signal System.

EQUIPMENT INFORMATION

CONTROLLER.....2070LX
CABINET.....332 W/AUX
SOFTWARE.....ECONOLITE ASC/3-2070
CABINET MOUNT.....BASE
OUTPUT FILE POSITIONS...18 WITH AUX. OUTPUT FILE
LOAD SWITCHES USED.....S1,S2,S8,S11,AUX S1
PHASES USED.....1,2,6,8
OVERLAP "A".....*
OVERLAP "B".....NOT USED
OVERLAP "C".....NOT USED
OVERLAP "D".....NOT USED

* See overlap programming detail on sheet 2

SIGNAL HEAD HOOK-UP CHART

LOAD SWITCH NO.	S1	S2	S3	S4	S5	S6	S7	S8	S9	S10	S11	S12	AUX S1	AUX S2	AUX S3	AUX S4	AUX S5	AUX S6
CMU CHANNEL NO.	1	2	13	3	4	14	5	6	15	7	8	16	9	10	17	11	12	18
PHASE	1	2	2 PED	3	4	4 PED	5	6	6 PED	7	8	8 PED	OLA	OLB	SPARE	OLC	OLD	SPARE
SIGNAL HEAD NO.	11★	82	21,22	NU	NU	NU	NU	NU	61,62	NU	NU	81,82	NU	11★	NU	NU	NU	NU	NU
RED		*	128						134			107						
YELLOW			129						135			108						
GREEN			130						136			109						
RED ARROW													A121					
YELLOW ARROW		126											A122					
FLASHING YELLOW ARROW													A123					
GREEN ARROW	127	127																

NU = Not Used

* Denotes install load resistor. See load resistor installation detail this sheet.

★ See pictorial of head wiring in detail this sheet.

FYA SIGNAL WIRING DETAIL

(wire signal head as shown)

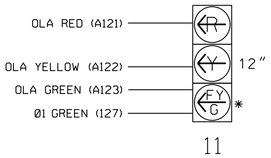

*Bimodal Section

INPUT FILE POSITION LAYOUT

(front view)

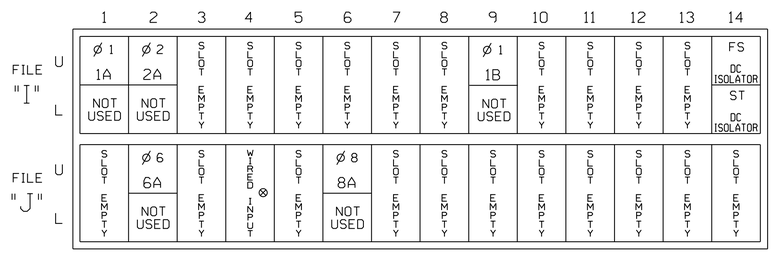

EX.: 1A, 2A, ETC. = LOOP NO.'S

FS = FLASH SENSE
ST = STOP TIME

⊗ Wired Input - Do not populate slot with detector card

INPUT FILE CONNECTION & PROGRAMMING CHART

LOOP NO.	LOOP TERMINAL	INPUT FILE POS.	PIN NO.	DETECTOR NO.	NEMA PHASE	CALL	EXTEND TIME	DELAY TIME	ADDED INITIAL	DETECTOR TYPE
1A [1]	TB2-1,2	I1U	56	1 ★	1	YES		15		S
	-	J4U	48	26★	6	YES				S
1B	TB6-9,10	I9U	60	11	1	YES		15		S
2A	TB2-5,6	I2U	39	2	2	YES				S
6A	TB3-5,6	J2U	40	6	6	YES				S
8A	TB5-9,10	J6U	42	8	8	YES		3		S

[1] Add jumper from I1-W to J4-W. on rear of input file.

★ For the detectors to work as shown on the signal design plan, see the Vehicle Detector Setup Programming Detail for Alternate Phasing on sheet 2.

INPUT FILE POSITION LEGEND: J2L
FILE J
SLOT 2
LOWER

LOAD RESISTOR INSTALLATION DETAIL

(install resistor as shown)

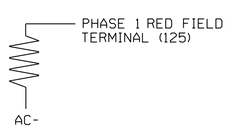

ACCEPTABLE VALUES

VALUE (ohms)	WATTAGE
1.5K - 1.9K	25W (min)
2.0K - 3.0K	10W (min)

THIS ELECTRICAL DETAIL IS FOR
THE SIGNAL DESIGN: 05-1428
DESIGNED: FEBRUARY 2018
SEALED: 12/19/2018
REVISED: N/A

Electrical Detail - Sheet 1 of 3

DOCUMENT NOT CONSIDERED FINAL UNLESS ALL SIGNATURES COMPLETED

ELECTRICAL AND PROGRAMMING DETAILS FOR:

Prepared For: Transportation Mobility and Safety Division, Traffic Engineering & Safety Management Section, Department of Transportation, State of North Carolina
750 N.Greenfield Pkwy,Garner,NC 27529

SR 1317 (Morreene Road)
at
Campus Walk Avenue

Division 5 Durham County Durham

PLAN DATE:	February 2018	REVIEWED BY:	SL Phillips
PREPARED BY:	SP Pennington	REVIEWED BY:	KP Baumann

REVISIONS	INIT.	DATE

SEAL
NORTH CAROLINA PROFESSIONAL SEAL 032607 ENGINEER STACIE L. PHILLIPS

DocuSigned by: 12/19/2018
DC8A8AE8F0E847
SIGNATURE DATE

SIG. INVENTORY NO. 05-1428

PLANS PREPARED IN THE OFFICE OF:
Kimley»Horn
NC License #F-0102
421 Fayetteville Street, Suite 600
Raleigh, NC 27601
(919) 677-2000

12/19/2018
K:\RAL\TPD\#_ITS\011036410 - Durham Signal System\Signals\S4 - Signal Design\GROUP 3\U-5968_051428-2018e1.dgn
derrick.waller

DocuSign Envelope ID: 9324FB2A-6DD8-4852-9C6B-DB800942321C

PROJECT REFERENCE NO.	SHEET NO.
U-5968	SIG.260.2

ECONOLITE ASC/3-2070 VEHICLE DETECTOR SETUP \PROGRAMMING DETAIL FOR ALTERNATE PHASING LOOP 1A

(program controller as shown)

IMPORTANT!

Program detectors per the input file connection and programming chart shown on sheet 1 before proceeding.

1. From Main Menu select [8. UTILITIES]
2. From UTILITIES Submenu select [1. COPY/CLEAR]
3. Copy from DETECTOR PLAN "1" to DETECTOR PLAN "2".

```
COPY / CLEAR UTILITY
      FROM                TO
PHASE TIMING.... . > PHASE TIMING.... .
TIMING PLAN..... . > TIMING PLAN..... .
PH DET OPT PLAN. . > PH DET OPT PLAN. .
DETECTOR PLAN... 1 > DETECTOR PLAN... 2
  TOGGLE TO SELECT A "FROM" AND A "TO"
            THEN PRESS ENTER
```

4. From Main Menu select [6. DETECTORS]
5. From DETECTOR Submenu select [2. VEHICLE DETECTOR SETUP]
6. Place cursor in VEH DET PLAN [ ] position and enter "2".

- Place cursor in VEH DETECTOR [ ] position and enter "1".
- Set delay time to "0".

```
VEH DETECTOR [ 1]   VEH DET PLAN [ 2]
TYPE: S-STANDARD
TS2 DETECTOR..... . ECPI LOG.......   NO
DET PH - 1 2 3 4 5 6 7 8 9 0 1 2 3 4 5 6
 1  1    . . . . . . . . . . . . . . . .
EXTEND TIME...  0.0 DELAY TIME...    0.0
USE ADDED INITIAL . CROSS SWITCH PH..  0
LOCK IN....... NONE NTCIP VOL . OR OCC .
PMT QUEUE DELAY. NO
```

← NOTICE VEH DET PLAN 2

← ENSURE DELAY IS SET TO '0'

↓

- Place cursor in VEH DETECTOR [ ] position and enter "26".
- Set assigned phase to "0".

```
VEH DETECTOR [26]   VEH DET PLAN [ 2]
TYPE: S-STANDARD EXTENSION/DELAY
TS2 DETECTOR..... . ECPI LOG.......   NO
DET PH - 1 2 3 4 5 6 7 8 9 0 1 2 3 4 5 6
 26 0    . . . . . . . . . . . . . . . .
EXTEND TIME...  0.0 DELAY TIME...    0.0
USE ADDED INITIAL . CROSS SWITCH PH..  0
LOCK IN....... NONE NTCIP VOL . OR OCC .
PMT QUEUE DELAY. NO
```

← NOTICE VEH DET PLAN 2

→ ENSURE PHASE IS SET TO "0"

END PROGRAMMING

ECONOLITE ASC/3-2070 OVERLAP PROGRAMMING DETAIL

(program controller as shown)

1. From Main Menu select [2. CONTROLLER]
2. From CONTROLLER Submenu select [2. VEHICLE OVERLAPS]

OVERLAP A

Select TMG VEH OVLP [A] and 'PPLT FYA'

```
TMG VEH OVLP...[A] TYPE: .....PPLT FYA

PROTECTED LEFT TURN....   PHASE    1
OPPOSING THROUGH.......   PHASE    2

FLASHING ARROW OUTPUT.....CH9  ISOLATE

DELAY START OF: FYA..0.0 CLEARANCE..0.0
ACTION PLAN SF BIT DISABLE........... 1
```

← NOTICE ACTION PLAN SF BIT "1"

END PROGRAMMING

THIS ELECTRICAL DETAIL IS FOR
THE SIGNAL DESIGN: 05-1428
DESIGNED: FEBRUARY 2018
SEALED: 12/19/2018
REVISED: N/A

Electrical Detail - Sheet 2 of 3

DOCUMENT NOT CONSIDERED FINAL UNLESS ALL SIGNATURES COMPLETED

PLANS PREPARED IN THE OFFICE OF:
Kimley»Horn
NC License #F-0102
421 Fayetteville Street, Suite 600
Raleigh, NC 27601
(919) 677-2000

ELECTRICAL AND PROGRAMMING DETAILS FOR:

Prepared For:
Transportation Mobility and Safety Division
Traffic Engineering Branch
Signal Management Section
750 N.Greenfield Pkwy,Garner,NC 27529

SR 1317 (Morreene Road)
at
Campus Walk Avenue

Division 5 Durham County Durham

PLAN DATE:	February 2018	REVIEWED BY:	SL Phillips
PREPARED BY:	SP Pennington	REVIEWED BY:	KP Baumann

REVISIONS	INIT.	DATE

SEAL
NORTH CAROLINA PROFESSIONAL SEAL 032607 ENGINEER STACIE L. PHILLIPS
DocuSigned by: 9CA5A9E0D0A37
12/19/2018
SIGNATURE DATE
SIG. INVENTORY NO. 05-1428

12/19/2018
k:\PAL_TPB\um_ITS\011036410 - Durham Signal System\Signals\S4 - Signal Design\GROUP 3\U-5968_051428-2018e2.dgn
derrick.weller

DocuSign Envelope ID: 9324FB2A-6DD8-4852-9C6B-DB800942321C

PROJECT REFERENCE NO.	SHEET NO.
U-5968	SIG.260.3

ALTERNATE PHASING ACTIVATION DETAIL

TO RUN ALT. PHASING DURING FREE RUN - PROGRAM CHANGES (SHOWN BELOW) IN A TIME BASED ACTION PLAN. SCHEDULE A DAY PLAN THAT INCLUDES THE ACTION PLAN PROGRAMMED TO SELECT VEH DET PLAN 2 AND ENABLE SF BIT 1.

TO RUN ALT. PHASING DURING COORDINATION - SELECT THE TIME BASED ACTION PLAN THAT IS PROGRAMMED TO SELECT VEH DET PLAN 2 AND ENABLE SF BIT 1.

PHASING	VEH DET PLAN	SF BITS ENABLED
ACTIONS REQUIRED TO RUN DEFAULT PHASING	1	NONE
ACTIONS REQUIRED TO RUN ALTERNATE PHASING	2	1

IMPORTANT: IF ALT. PHASING IS USED DURING FREE RUN AND COORDINATION, DO NOT OPERATE TIME OF DAY EVENTS CONCURRENTLY WITH COORDINATION PLAN EVENTS IN THE EVENT SCHEDULER. (EX. FREE RUN EVENT SHOULD END BEFORE COORDINATION PLAN EVENT STARTS AND VICE-VERSA).

ALTERNATE PHASING CHANGE SUMMARY

THE FOLLOWING IS A SUMMARY OF WHAT TAKES PLACE WHEN SF BITS 1 AND VEH DET PLAN 2 ACTIVATE TO CALL THE "ALTERNATE PHASING":

SF BIT 1: Modifies overlap parent phases for head 11 to run protected turns only.

VEH DET PLAN 2: Disables phase 6 call on loop 1A and reduces delay time for phase 1 call on loop 1A to 0 seconds.

ECONOLITE ASC/3-2070 ACTION PLAN PROGRAMMING DETAIL

1. From Main Menu select 5. TIME BASE
2. From TIME BASE Submenu select 2. ACTION PLAN

```
ACTION PLAN...[  1]
PATTERN.........AUTO   SYS OVERRIDE.... NO
TIMING PLAN........ 0   SEQUENCE........  0
VEH DETECTOR PLAN.. 2   DET LOG........NONE
FLASH...........   --   RED REST........ NO
VEH DET DIAG PLN... 0   PED DET DIAG PLN..0
DIMMING ENABLE..   NO   PRIORITY RETURN. NO
PED PR RETURN..    NO   QUEUE DELAY..... NO
PMT COND DELAY     NO
  PHASE   1  2  3  4  5  6  7  8  9  0  1  2  3  4  5  6
PED RCL   .  .  .  .  .  .  .  .  .  .  .  .  .  .  .  .
WALK 2    .  .  .  .  .  .  .  .  .  .  .  .  .  .  .  .
VEX 2     .  .  .  .  .  .  .  .  .  .  .  .  .  .  .  .
VEH RCL   .  .  .  .  .  .  .  .  .  .  .  .  .  .  .  .
MAX RCL   .  .  .  .  .  .  .  .  .  .  .  .  .  .  .  .
MAX 2     .  .  .  .  .  .  .  .  .  .  .  .  .  .  .  .
  PHASE   1  2  3  4  5  6  7  8  9  0  1  2  3  4  5  6
MAX 3     .  .  .  .  .  .  .  .  .  .  .  .  .  .  .  .
CS INH    .  .  .  .  .  .  .  .  .  .  .  .  .  .  .  .
OMIT      .  .  .  .  .  .  .  .  .  .  .  .  .  .  .  .
SPC FCT   X  .  .  .  .  .  .  .  (1-8)
AUX FCT   .  .  .  (1-3)
          1  2  3  4  5  6  7  8  9  0  1  2  3  4  5
LP 1-15   .  .  .  .  .  .  .  .  .  .  .  .  .  .  .
LP 16-30  .  .  .  .  .  .  .  .  .  .  .  .  .  .  .
LP 31-45  .  .  .  .  .  .  .  .  .  .  .  .  .  .  .
LP 46-60  .  .  .  .  .  .  .  .  .  .  .  .  .  .  .
LP 61-75  .  .  .  .  .  .  .  .  .  .  .  .  .  .  .
LP 76-90  .  .  .  .  .  .  .  .  .  .  .  .  .  .  .
LP 91-100 .  .  .  .  .  .  .  .  .  .  .  .  .  .  .
```

THIS ELECTRICAL DETAIL IS FOR
THE SIGNAL DESIGN: 05-1428
DESIGNED: FEBRUARY 2018
SEALED: 12/19/2018
REVISED: N/A

Electrical Detail - Sheet 3 of 3

DOCUMENT NOT CONSIDERED FINAL UNLESS ALL SIGNATURES COMPLETED

ELECTRICAL AND PROGRAMMING DETAILS FOR:

Prepared For:
Intermodal Transportation Mobility and Safety Division
State of North Carolina Department of Transportation
Signals Management Section
750 N.Greenfield Pkwy,Garner,NC 27529

SR 1317 (Morreene Road)
at
Campus Walk Avenue

Division 5 Durham County Durham

PLAN DATE:	February 2018	REVIEWED BY:	SL Phillips
PREPARED BY:	SP Pennington	REVIEWED BY:	KP Baumann

REVISIONS	INIT.	DATE

SEAL
NORTH CAROLINA PROFESSIONAL SEAL 032607 ENGINEER STACIE L. PHILLIPS

DocuSigned by:
12/19/2018
-DCB7A56ED60BA37...
SIGNATURE DATE

SIG. INVENTORY NO. 05-1428

PLANS PREPARED IN THE OFFICE OF:
Kimley»Horn
NC License #F-0102
421 Fayetteville Street, Suite 600
Raleigh, NC 27601
(919) 677-2000

12/19/2018
K:\HAL_TPTDM_ITS\011036410 - Durham Signal System\Signals\S4 - Signal Design\GROUP 3\U-5968_051428-201803.dgn
derrick.waller