This electronic collection of documents is provided for the convenience of the user and is Not a Certified Document –

The documents contained herein were originally issued and sealed by the individuals whose names and license numbers appear on each page, on the dates appearing with their signature on that page.
This file or an individual page shall not be considered a certified document.

DocuSign Envelope ID: 150CAE5E-B565-442D-9153-111BB5774F69

ALTERNATE PHASING ACTIVATION DETAIL

TO RUN ALT. PHASING DURING FREE RUN - PROGRAM CHANGES (SHOWN BELOW) IN A TIME BASED ACTION PLAN. SCHEDULE A DAY PLAN THAT INCLUDES THE ACTION PLAN PROGRAMMED TO SELECT VEH DET PLAN 2 AND ENABLE SF BIT 1.

TO RUN ALT. PHASING DURING COORDINATION - SELECT THE TIME BASED ACTION PLAN THAT IS PROGRAMMED TO SELECT VEH DET PLAN 2 AND ENABLE SF BIT 1.

PHASING	VEH DET PLAN	SF BITS ENABLED
ACTIONS REQUIRED TO RUN DEFAULT PHASING	1	NONE
ACTIONS REQUIRED TO RUN ALTERNATE PHASING	2	1

IMPORTANT: IF ALT. PHASING IS USED DURING FREE RUN AND COORDINATION, DO NOT OPERATE TIME OF DAY EVENTS CONCURRENTLY WITH COORDINATION PLAN EVENTS IN THE EVENT SCHEDULER. (EX. FREE RUN EVENT SHOULD END BEFORE COORDINATION PLAN EVENT STARTS AND VICE-VERSA).

ALTERNATE PHASING CHANGE SUMMARY

THE FOLLOWING IS A SUMMARY OF WHAT TAKES PLACE WHEN SF BIT 1 AND VEH DET PLAN 2 ACTIVATE TO CALL THE "ALTERNATE PHASING":

SF BIT 1: Modifies overlap parent phases for head 11 to run protected turns only.

VEH DET PLAN 2: Disables phase 6 call on loop 1A and reduces delay time for phase 1 call on loop 1A to 0 seconds.

ECONOLITE ASC/3-2070 ACTION PLAN PROGRAMMING DETAIL

1. From Main Menu select 5. TIME BASE
2. From TIME BASE Submenu select 2. ACTION PLAN

```
ACTION PLAN...[  1]
PATTERN..........AUTO   SYS OVERRIDE.... NO
TIMING PLAN........ 0   SEQUENCE........  0
VEH DETECTOR PLAN.. 2   DET LOG........NONE
FLASH...........   --   RED REST........ NO
VEH DET DIAG PLN... 0   PED DET DIAG PLN..0
DIMMING ENABLE..   NO   PRIORITY RETURN. NO
PED PR RETURN..    NO   QUEUE DELAY..... NO
PMT COND DELAY     NO
  PHASE   1  2  3  4  5  6  7  8  9  0  1  2  3  4  5  6
PED RCL   .  .  .  .  .  .  .  .  .  .  .  .  .  .  .  .
WALK 2    .  .  .  .  .  .  .  .  .  .  .  .  .  .  .  .
VEX 2     .  .  .  .  .  .  .  .  .  .  .  .  .  .  .  .
VEH RCL   .  .  .  .  .  .  .  .  .  .  .  .  .  .  .  .
MAX RCL   .  .  .  .  .  .  .  .  .  .  .  .  .  .  .  .
MAX 2     .  .  .  .  .  .  .  .  .  .  .  .  .  .  .  .
  PHASE   1  2  3  4  5  6  7  8  9  0  1  2  3  4  5  6
MAX 3     .  .  .  .  .  .  .  .  .  .  .  .  .  .  .  .
CS INH    .  .  .  .  .  .  .  .  .  .  .  .  .  .  .  .
SOMIT     .  .  .  .  .  .  .  .  .  .  .  .  .  .  .  .
SPC FCT   X  .  .  .  .  .  .  .  (1-8)
AUX FCT   .  .  .  (1-3)
          1  2  3  4  5  6  7  8  9  0  1  2  3  4  5
LP 1-15   .  .  .  .  .  .  .  .  .  .  .  .  .  .  .
LP 16-30  .  .  .  .  .  .  .  .  .  .  .  .  .  .  .
LP 31-45  .  .  .  .  .  .  .  .  .  .  .  .  .  .  .
LP 46-60  .  .  .  .  .  .  .  .  .  .  .  .  .  .  .
LP 61-75  .  .  .  .  .  .  .  .  .  .  .  .  .  .  .
LP 76-90  .  .  .  .  .  .  .  .  .  .  .  .  .  .  .
LP 91-100 .  .  .  .  .  .  .  .  .  .  .  .  .  .  .
```

THIS ELECTRICAL DETAIL IS FOR
THE SIGNAL DESIGN: 05-1540
DESIGNED: MARCH 2018
SEALED: 12/19/2018
REVISED: N/A

Electrical Detail - Sheet 3 of 3

DOCUMENT NOT CONSIDERED FINAL UNLESS ALL SIGNATURES COMPLETED

PLANS PREPARED IN THE OFFICE OF:
Kimley»Horn
NC License #F-0102
421 Fayetteville Street, Suite 600
Raleigh, NC 27601
(919) 677-2000

ELECTRICAL AND PROGRAMMING DETAILS FOR:

Prepared For:
Transportation Mobility and Safety Division
Traffic Engineering & Signal Management Section
Department of Transportation
750 N.Greenfield Pkwy,Garner,NC 27529

SR 2028 (T.W. Alexander Drive)
at
NC 147 Southbound Ramps

Division 5 Durham County RTP

PLAN DATE:	March 2018	REVIEWED BY:	SL Phillips
PREPARED BY:	DA Waller	REVIEWED BY:	KP Baumann

REVISIONS	INIT.	DATE

SEAL
NORTH CAROLINA PROFESSIONAL SEAL 032607 ENGINEER STACE L. PHILLIPS
DocuSigned by: DC87A59ED60B437...
12/19/2018
SIGNATURE DATE
SIG. INVENTORY NO. 05-1540

12/19/2018
k:\RAL_TPB\ow_ITS\011036410 - Durham Signal System\Signals\S4 - Signal Design\GROUP 4\U-5968_051540-2018e3.dgn
susan.pennington

PROJECT REFERENCE NO.	SHEET NO.
U-5968	Sig.277.0

PHASING DIAGRAM

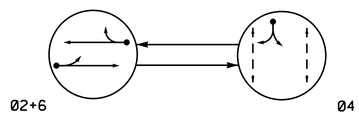

PHASING DIAGRAM DETECTION LEGEND

- DETECTED MOVEMENT
- UNDETECTED MOVEMENT (OVERLAP)
- UNSIGNALIZED MOVEMENT
- PEDESTRIAN MOVEMENT

TABLE OF OPERATION

SIGNAL FACE	PHASE 02+6	PHASE 04	FLASH
21,22	G	R	Y
41,42	R	G	R
61,62	G	R	Y
P41,P42, P43,P44	DW	W	DRK

SIGNAL FACE I.D.

All Heads L.E.D.

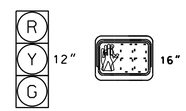

21, 22
41, 42
61, 62

P41, P42
P43, P44

ASC/3 DETECTOR INSTALLATION CHART

DETECTOR					PROGRAMMING						
LOOP	SIZE (FT)	DISTANCE FROM STOPBAR (FT)	TURNS	NEW LOOP	PHASE	CALLING	EXTEND TIME	DELAY TIME	TYPE	SYSTEM LOOP	NEW CARD
2A	6X6	70	3	-	2	Yes	-	-	S	-	X
4A	6X60	+5	2-4-2	-	4	Yes	-	-	S	-	X
6A	6X6	70	3	-	6	Yes	-	-	S	-	X

2 Phase
Fully Actuated
(Durham Signal System)

NOTES

1. Refer to "Roadway Standard Drawings NCDOT" dated January 2018 and "Standard Specifications for Roads and Structures" dated January 2018.
2. Do not program signal for late night flashing operation unless otherwise directed by the Engineer.
3. Set all detector units to presence mode.
4. Locate new cabinet so as not to obstructe sight distance of vehicles turning right on red.
5. Omit "WALK" and flashing "DON'T WALK" with no pedestrian calls.
6. Program pedestrian heads to countdown the flashing "Don't Walk" time only.
7. Pavement markings are existing.
8. Existing Yellow Change Interval for phase 4 may be decreased by 0.2 seconds per week until the required value is reached.
9. Maximum times shown in timing chart are for free-run operation only. Coordinated signal system timings values supersede these values.
10. Loop Data based on previous plans and/or field observations.
11. Install new cabinet on the existing cabinet foundation.

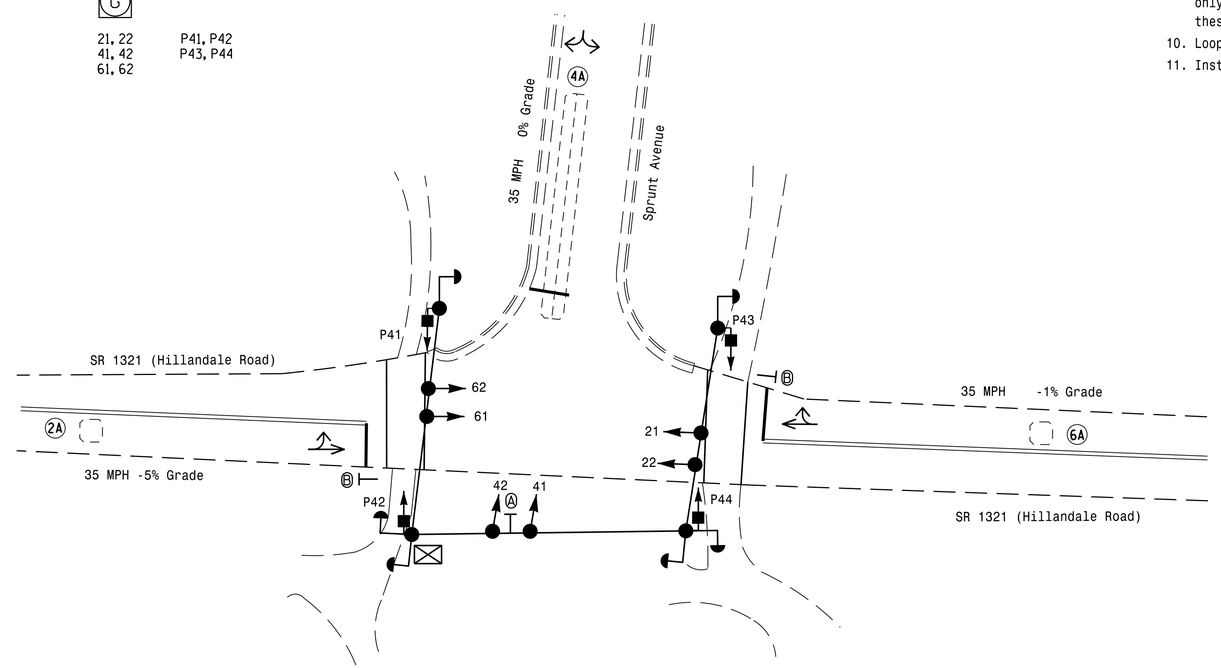

LEGEND

PROPOSED		EXISTING
	Traffic Signal Head	
	Modified Signal Head	N/A
	Sign	
	Pedestrian Signal Head With Push Button & Sign	
	Signal Pole with Guy	
	Signal Pole with Sidewalk Guy	
	Inductive Loop Detector	
	Controller & Cabinet	
	Junction Box	
	2-in Underground Conduit	
A	Turning Vehicles Yield to Pedestrians Sign (R10-15)	A
B	Pedestrian Crossing Sign (W11-2) w/ Diagonal Downward Arrow Plaque (W16-7p)	B

ASC/3 TIMING CHART

FEATURE	PHASE 2	PHASE 4	PHASE 6
Min Green *	10	7	10
Walk *	0	4	0
Ped Clear	0	6	0
Veh. Extension *	2.0	1.0	2.0
Max 1 *	60	15	60
Yellow	4.2	3.0	3.9
Red Clear	1.8	2.1	1.8
Actuations B4 Add *	-	-	-
Seconds /Actuation *	-	-	-
Max Initial *	-	-	-
Time Before Reduction *	-	-	-
Time To Reduce *	-	-	-
Minimum Gap	-	-	-
Locking Detector	X	-	X
Recall Position	VEH. RECALL	-	VEH. RECALL
Dual Entry	-	-	-
Simultaneous Gap	X	X	X

* These values may be field adjusted. Do not adjust Min Green and Extension times for phases 2 and 6 lower than what is shown. Min Green for all other phases should not be lower than 4 seconds.

Signal Upgrade

Project #: 170905

DAVENPORT
HOME OFFICE:
119 BROOKSTOWN AVENUE, SUITE PH1
WINSTON-SALEM, NC 27101
336.744.1636 www.davenportworld.com
NCBELS FIRM LICENSE NO. C-2522

DOCUMENT NOT CONSIDERED FINAL UNLESS ALL SIGNATURES COMPLETED

Prepared for: Transportation Mobility and Safety Division, Signal Design Section, NORTH CAROLINA DEPARTMENT OF TRANSPORTATION
750 N.Greenfield Pkwy,Garner,NC 27529

SR 1321 (Hillandale Road)
at
Sprunt Avenue

Division 5 Durham County Durham

PLAN DATE:	December 2018	REVIEWED BY:	L. Boyer
PREPARED BY:	A. D. Hayes	REVIEWED BY:	T.S. Warren

SCALE 0 20 1"=20'

REVISIONS	INIT.	DATE

SEAL
NORTH CAROLINA PROFESSIONAL SEAL 030912 ENGINEER LORI M. BOYER
DocuSigned by: Lori M. Boyer 12/21/2018
DATE

SIG. INVENTORY NO. 05-1563

PROJECT REFERENCE NO.	SHEET NO.
U-5968	Sig.277.1

EDI MODEL 2018ECLip-NC CONFLICT MONITOR PROGRAMMING DETAIL

(remove jumpers and set switches as shown)

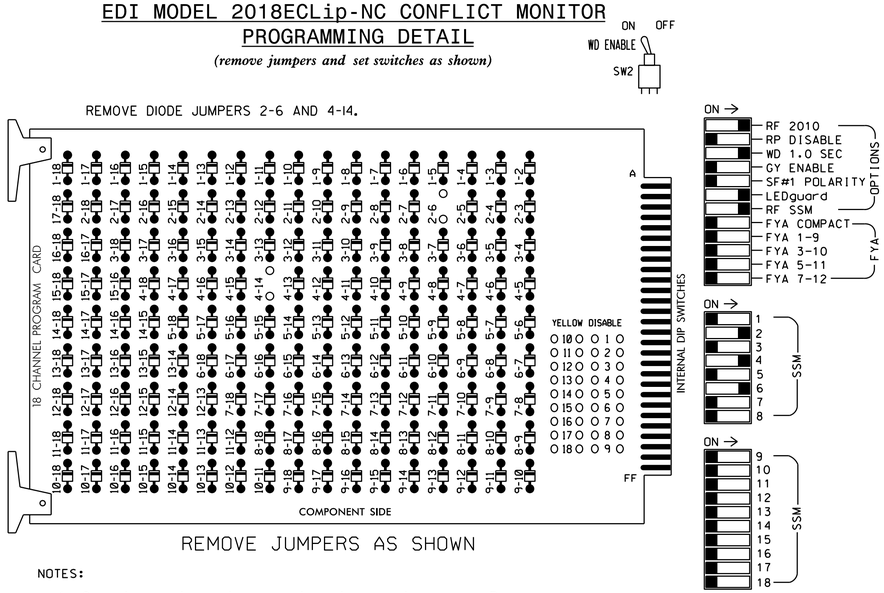

REMOVE JUMPERS AS SHOWN

NOTES:

1. Card is provided with all diode jumpers in place. Removal of any jumper allows its channels to run concurrently.
2. Ensure jumpers SEL2-SEL5 and SEL9 are present on the monitor board.
3. Ensure that Red Enable is active at all times during normal operation.
4. Integrate monitor with Ethernet network in cabinet.

NOTES

1. To prevent "flash-conflict" problems, insert red flash program blocks for all unused vehicle load switches in the output file. The installer shall verify that signal heads flash in accordance with the Signal Plans.
2. Program controller to start up in phase 2 Green and 6 Green.
3. The cabinet and controller are part of the Durham Signal System.

EQUIPMENT INFORMATION

CONTROLLER.....2070LX
CABINET.....332
SOFTWARE.....ECONOLITE ASC/3-2070
CABINET MOUNT.....BASE
OUTPUT FILE POSITIONS...12
LOAD SWITCHES USED.....S2,S5,S6,S8
PHASES USED.....2,4,4PED,6
OVERLAPS.....NONE

SIGNAL HEAD HOOK-UP CHART

LOAD SWITCH NO.	S1	S2	S3	S4	S5	S6	S7	S8	S9	S10	S11	S12
CMU CHANNEL NO.	1	2	13	3	4	14	5	6	15	7	8	16
PHASE	1	2	2 PED	3	4	4 PED	5	6	6 PED	7	8	8 PED
SIGNAL HEAD NO.	NU	21,22	NU	NU	41,42	P41,P42 P43,P44	NU	61,62	NU	NU	NU	NU
RED		128			101			134				
YELLOW		129			102			135				
GREEN		130			103			136				
RED ARROW												
YELLOW ARROW												
GREEN ARROW												
✋						104						
🚶						106						

NU = Not Used

INPUT FILE POSITION LAYOUT

(front view)

		1	2	3	4	5	6	7	8	9	10	11	12	13	14
FILE "I"	U	SLOT	Ø2 2A	SLOT	SLOT	SLOT	Ø4 4A	SLOT	SLOT	SLOT	SLOT	SLOT	NOT USED	SLOT	FS DC ISOLATOR
	L	EMPTY	NOT USED	EMPTY	EMPTY	EMPTY	NOT USED	EMPTY	EMPTY	EMPTY	EMPTY	EMPTY	Ø4 PED DC ISOLATOR	EMPTY	ST DC ISOLATOR
FILE "J"	U	SLOT	Ø6 6A	SLOT	SLOT	SLOT	SLOT	SLOT	SLOT	SLOT	SLOT	SLOT	SLOT	SLOT	SLOT
	L	EMPTY	NOT USED	EMPTY	EMPTY	EMPTY	EMPTY	EMPTY	EMPTY	EMPTY	EMPTY	EMPTY	EMPTY	EMPTY	EMPTY

EX.: 1A, 2A, ETC. = LOOP NO.'S

FS = FLASH SENSE
ST = STOP TIME

INPUT FILE CONNECTION & PROGRAMMING CHART

LOOP NO.	LOOP TERMINAL	INPUT FILE POS.	PIN NO.	DETECTOR NO.	NEMA PHASE	CALL	EXTEND TIME	DELAY TIME	ADDED INITIAL	DETECTOR TYPE
2A	TB2-5,6	I2U	39	2	2	YES	-	-	-	S
4A	TB4-9,10	I6U	41	4	4	YES	-	-	-	S
6A	TB3-5,6	J2U	40	6	6	YES	-	-	-	S
PED PUSH BUTTONS										
P41,P42 P43,P44	TB8-5,6	I12L	69	PED 4	4 PED					

NOTE:
INSTALL DC ISOLATORS IN INPUT FILE SLOTS I12.

INPUT FILE POSITION LEGEND: J2L
FILE J
SLOT 2
LOWER

COUNTDOWN PEDESTRIAN SIGNAL OPERATION

Countdown Ped Signals are required to display timing only during Ped Clearance Interval. Consult Ped Signal Module user's manual for instructions on selecting this feature.

THIS ELECTRICAL DETAIL IS FOR
THE SIGNAL DESIGN: 05-1563
DESIGNED: December 2018
SEALED: 12/21/2018
REVISED: N/A

Project #: 170905

DAVENPORT
HOME OFFICE:
119 BROOKSTOWN AVENUE, SUITE PH1
WINSTON-SALEM, NC 27101
336.744.1636 www.davenportworld.com
NCBELS FIRM LICENSE NO. C-2522

Electrical Detail

DOCUMENT NOT CONSIDERED FINAL UNLESS ALL SIGNATURES COMPLETED

ELECTRICAL AND PROGRAMMING DETAILS FOR:

Prepared for: Transportation Mobility and Safety Division, Signals Management Section, STATE OF NORTH CAROLINA DEPARTMENT OF TRANSPORTATION

750 N.Greenfield Pkwy,Garner,NC 27529

SR 1321 (Hillandale Road)
at
Sprunt Avenue

Division 5 Durham County Durham

PLAN DATE:	December 2018	REVIEWED BY:	L Boyer
PREPARED BY:	A. D. Hayes	REVIEWED BY:	A Ravipati

REVISIONS	INIT.	DATE

SEAL

NORTH CAROLINA PROFESSIONAL SEAL 030912 ENGINEER LORI M. BOYER

DocuSigned by: Lori M. Boyer
SIGNATURE 12/21/2018
DATE

SIG. INVENTORY NO. 05-1563

DocuSign Envelope ID: 150CAE5E-B565-442D-9153-111BB5774F69

PROJECT REFERENCE NO.	SHEET NO.
U-5968	SIG.278.0

DEFAULT PHASING DIAGRAM

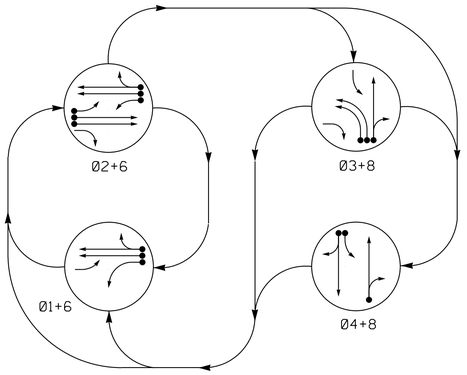

DEFAULT PHASING TABLE OF OPERATION

SIGNAL FACE	PHASE 01+6	02+6	03+8	04+8	FLASH
11	~~←~~	~~F Y~~	~~R~~	~~R~~	~~Y~~
21	~~F Y~~	~~F Y~~	~~R~~	~~R~~	~~Y~~
22	R	G	R	R	Y
23	R	G	R	R	Y
31,32	~~R~~	~~R~~	~~←~~	~~R~~	~~R~~
41	~~R~~	~~R~~	~~F Y~~	~~F Y~~	~~R~~
42,43	R	R	R	G	R
61,62	G	G	R	R	Y
81,82	R	R	G	G	R

ALTERNATE PHASING DIAGRAM

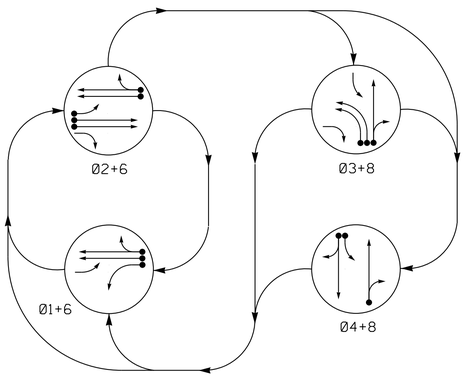

ALTERNATE PHASING TABLE OF OPERATION

SIGNAL FACE	PHASE 01+6	02+6	03+8	04+8	FLASH
11	~~←~~	~~R~~	~~R~~	~~R~~	~~Y~~
21	~~F Y~~	~~F Y~~	~~R~~	~~R~~	~~Y~~
22	R	G	R	R	Y
23	R	G	R	R	Y
31,32	~~R~~	~~R~~	~~←~~	~~R~~	~~R~~
41	~~R~~	~~R~~	~~F Y~~	~~F Y~~	~~R~~
42,43	R	R	R	G	R
61,62	G	G	R	R	Y
81,82	R	R	G	G	R

PHASING DIAGRAM DETECTION LEGEND

- DETECTED MOVEMENT
- UNDETECTED MOVEMENT (OVERLAP)
- UNSIGNALIZED MOVEMENT
- PEDESTRIAN MOVEMENT

SIGNAL FACE I.D.

All Heads L.E.D.

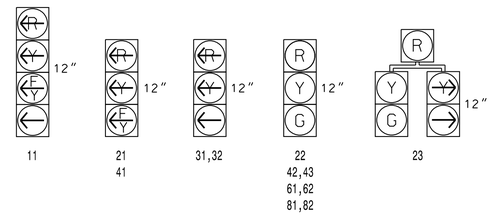

ASC/3 DETECTOR INSTALLATION CHART

DETECTOR					PROGRAMMING							
LOOP	SIZE (FT)	DISTANCE FROM STOPBAR (FT)	TURNS	NEW LOOP	PHASE	CALLING	EXTEND TIME	DELAY TIME	USE ADDED INITIAL	TYPE	SYSTEM LOOP	NEW CARD
1A	6X60	0	2-4-2	-	1	Yes	-	15*	-	S	-	X
					6#	Yes	-	3	-	G	-	X
2A	6X6	420	EXIST	-	2	Yes	-	-	X	N	-	X
2B	6X6	420	EXIST	-	2	Yes	-	-	X	N	-	X
2C	6X60	0	2-4-2	-	2	Yes	-	3	-	G	-	X
3A	6X60	0	2-4-2	-	3	Yes	-	3	-	S	-	X
3B	6X60	0	2-4-2	-	3	Yes	-	-	-	S	-	X
4A	6X30	0	2-4-2	-	4	Yes	-	3	-	S	-	X
4B	6X30	0	2-4-2	-	4	Yes	-	10	-	S	-	X
6A	6X6	420	EXIST	-	6	Yes	-	-	X	N	-	X
6B	6X6	420	EXIST	-	6	Yes	-	-	X	N	-	X
8A	6X60	0	2-4-2	-	8	Yes	-	10	-	S	-	X
8B	6X15	0	2-4-2	-	8	Yes	-	15	-	S	-	X
S1	6X40	0	2-4-2	X	SYS	No	-	-	-	N	X	X
S2	6X40	0	2-4-2	X	SYS	No	-	-	-	N	X	X
S3	6X40	0	2-4-2	X	SYS	No	-	-	-	N	X	X
S4	6X40	0	2-4-2	X	SYS	No	-	-	-	N	X	X

* Reduce Delay to 3 seconds during Alternate Phasing operation.
\# Disable Phase call for loop during Alternate Phasing operation.

4 PHASE FULLY ACTUATED (DURHAM SIGNAL SYSTEM)

NOTES

1. Refer to "Roadway Standard Drawings NCDOT" dated January 2018 and "Standard Specifications for Roads and Structures" dated January 2018.
2. Do not program signal for late night flashing operation unless otherwise directed by the Engineer.
3. Phase 1 may be lagged.
4. Phase 3 may be lagged.
5. Repositioin existing signal heads numbered 42, 43 and 62.
6. Set all detector units to presence mode.
7. In the event of loop replacement, refer to the current ITS and Signal Design Manual and submit a Plan of Record to the Signal Design Section.
8. Locate new cabinet so as not to obstruct sight distance of vehicles turning right on red.
9. Pavement markings are existing.
10. Maximum times shown in timing chart are for free-run operation only. Coordinated signal system timing values shall supersede these values.
11. The Division (City) Traffic Engineer will determine the hours of use for each phasing plan.
12. Loop data based on previous plan and/or field observations.
13. Install new cabinet on the existing cabinet foundation.
14. Existing signal heads 41 and 42 have been relabeled to 42 and 43, respectively.

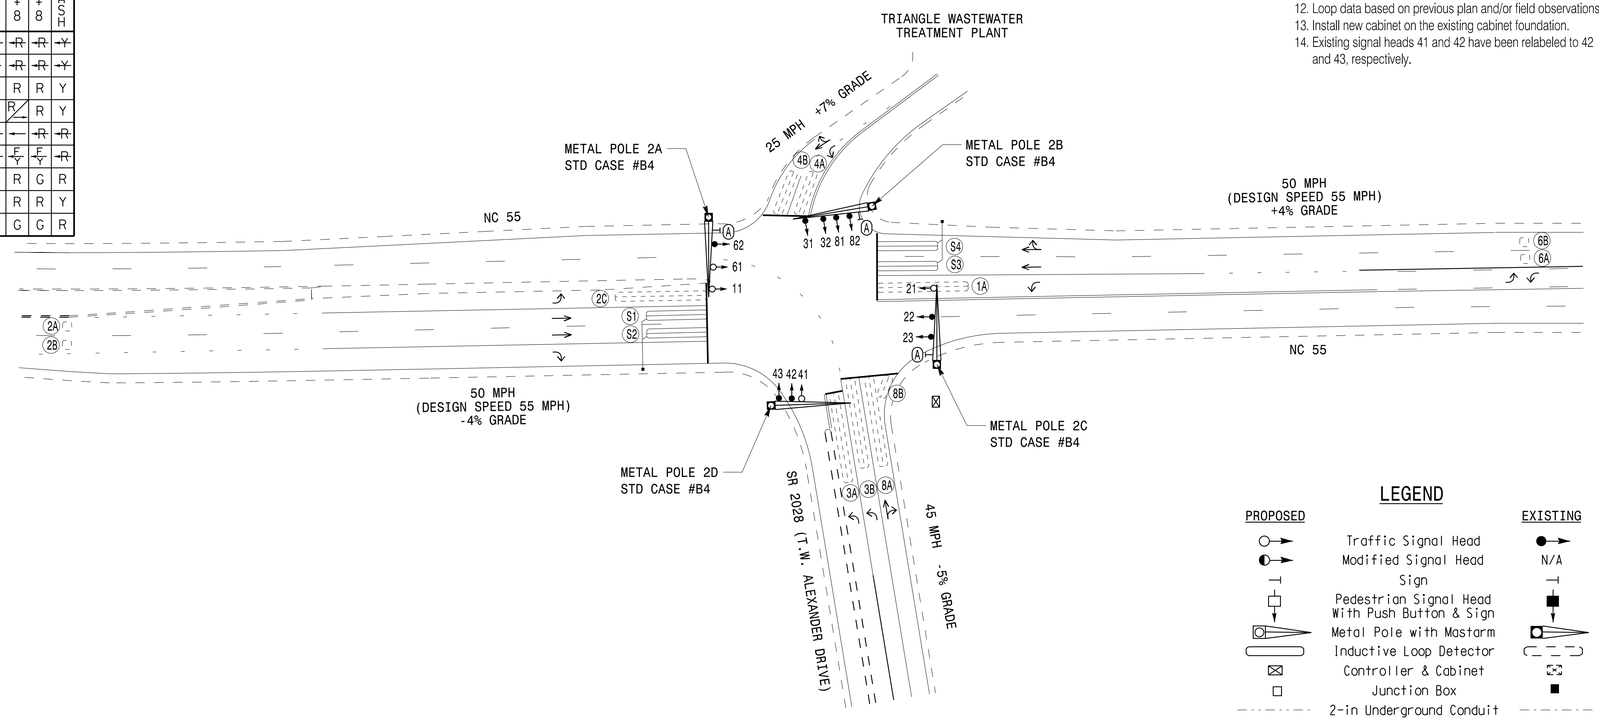

LEGEND

PROPOSED		EXISTING
	Traffic Signal Head	
	Modified Signal Head	N/A
	Sign	
	Pedestrian Signal Head With Push Button & Sign	
	Metal Pole with Mastarm	
	Inductive Loop Detector	
	Controller & Cabinet	
	Junction Box	
	2-in Underground Conduit	
N/A	Right of Way	
	Directional Arrow	
	Street Sign (D3-1)	

ASC/3 TIMING CHART

FEATURE	PHASE 1	2	3	4	6	8
Min Green *	7	14	7	7	14	7
Walk *	0	0	0	0	0	0
Ped Clear	0	0	0	0	0	0
Veh. Extension *	1.0	6.0	1.0	2.0	6.0	1.0
Max 1 *	20	100	30	15	100	15
Yellow	3.0	5.6	3.1	5.0	5.6	5.0
Red Clear	2.6	1.5	3.4	2.8	1.5	2.8
Actuations B4 Add *	-	-	-	-	-	-
Seconds /Actuation *	-	1.5	-	-	1.5	-
Max Initial *	-	46	-	-	46	-
Time Before Reduction *	-	15	-	-	15	-
Time To Reduce *	-	45	-	-	45	-
Minimum Gap	-	3.4	-	-	3.4	-
Locking Detector	-	X	-	-	X	-
Recall Position	-	VEH. RECALL	-	-	VEH. RECALL	-
Dual Entry	-	-	-	-	-	X
Simultaneous Gap	X	X	X	X	X	X

* These values may be field adjusted. Do not adjust Min Green and Extension times for phases 2 and 6 lower than what is shown. Min Green for all other phases should not be lower than 4 seconds.

12/19/2018
K:\Proj\U-5968_ITS\01103641O - Durham Signal Systems\Signals\S4 - Signal Design\GROUP #4\U-5968_051583-2018.dgn
susan.pennington

Signal Upgrade

DOCUMENT NOT CONSIDERED FINAL UNLESS ALL SIGNATURES COMPLETED

Prepared For: Transportation Mobility and Safety Division, Signal Design Section, 750 N.Greenfield Pkwy,Garner,NC 27529

NC 55 at SR 2028 (T.W. Alexander Drive)/ Triangle Wastewater Treatment Plant

Division 5 Durham County RTP

PLAN DATE: March 2018	REVIEWED BY: SL Phillips
PREPARED BY: DA Waller	REVIEWED BY: KP Baumann

SCALE 0 50 1"=50'

REVISIONS	INIT.	DATE

SEAL: NORTH CAROLINA PROFESSIONAL SEAL 032607 ENGINEER STACIE L. PHILLIPS

DocuSigned by: 12/19/2018
DC87A56E2008437...
SIGNATURE DATE

SIG. INVENTORY NO. 05-1583

PLANS PREPARED IN THE OFFICE OF:
Kimley»Horn
NC License #F-0102
421 Fayetteville Street, Suite 600
Raleigh, NC 27601
(919) 677-2000

DocuSign Envelope ID: 150CAE5E-B565-442D-9153-111BB5774F69

PROJECT REFERENCE NO.	SHEET NO.
U-5968	SIG.278.1

EDI MODEL 2018ECLip-NC CONFLICT MONITOR PROGRAMMING DETAIL

(remove jumpers and set switches as shown)

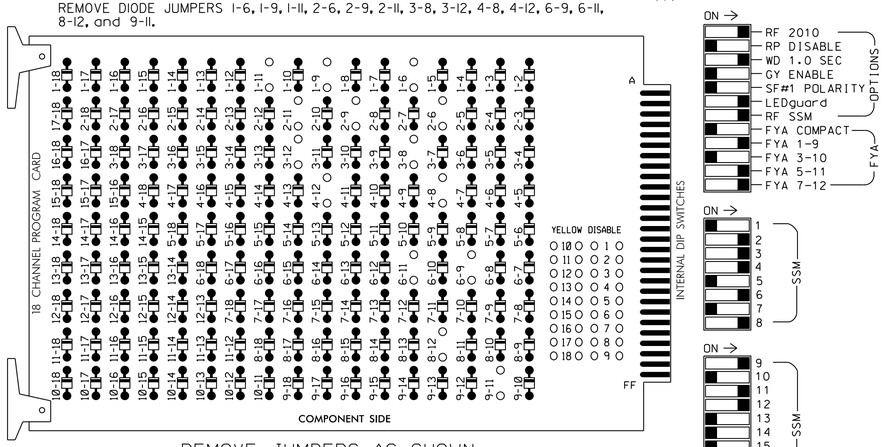

NOTES:

1. Card is provided with all diode jumpers in place. Removal of any jumper allows its channels to run concurrently.
2. Ensure jumpers SEL2-SEL5 and SEL9 are present on the monitor board.
3. Ensure that Red Enable is active at all times during normal operation.
4. Integrate monitor with Ethernet network in cabinet.

NOTES

1. To prevent "flash-conflict" problems, insert red flash program blocks for all unused vehicle load switches in the output file. The installer shall verify that signal heads flash in accordance with the Signal Plans.
2. Program phase 8 for Dual Entry.
3. Program controller to start up in phase 2 Green and 6 Green.
4. The cabinet and controller are part of the Durham Signal System.

EQUIPMENT INFORMATION

CONTROLLER.....2070LX
CABINET.....332 W/AUX
SOFTWARE.....ECONOLITE ASC/3-2070
CABINET MOUNT.....BASE
OUTPUT FILE POSITIONS...18 WITH AUX. OUTPUT FILE
LOAD SWITCHES USED.....S1,S2,S4,S5,S8,S11,AUX S1, AUX S4,AUX S5
PHASES USED.....1,2,3,4,6,8
OVERLAP "A".....✳
OVERLAP "B".....NOT USED
OVERLAP "C".....✳
OVERLAP "D".....✳

✳ See overlap programming detail on sheet 2

SIGNAL HEAD HOOK-UP CHART

LOAD SWITCH NO.	S1	S2	S3	S4		S5	S6	S7	S8	S9	S10	S11	S12	AUX S1	AUX S2	AUX S3	AUX S4	AUX S5	AUX S6
CMU CHANNEL NO.	1	2	13	3		4	14	5	6	15	7	8	16	9	10	17	11	12	18
PHASE	1	2	2 PED	3		4	4 PED	5	6	6 PED	7	8	8 PED	OLA	OLB	SPARE	OLC	OLD	SPARE
SIGNAL HEAD NO.	11★	22,23	NU	23	31,32	42,43	NU	NU	61,62	NU	NU	81,82	NU	11★	NU	NU	21★	41★	NU
RED		128				101			134			107							
YELLOW	✳	129				102			135			108							
GREEN		130				103			136			109							
RED ARROW					116									A121			A114	A101	
YELLOW ARROW				117	117									A122			A115	A102	
FLASHING YELLOW ARROW														A123			A116	A103	
GREEN ARROW	127			118	118														

NU = Not Used

✳ Denotes install load resistor. See load resistor installation detail this sheet.

★ See pictorial of head wiring in detail this sheet.

FYA SIGNAL WIRING DETAIL

(wire signal heads as shown)

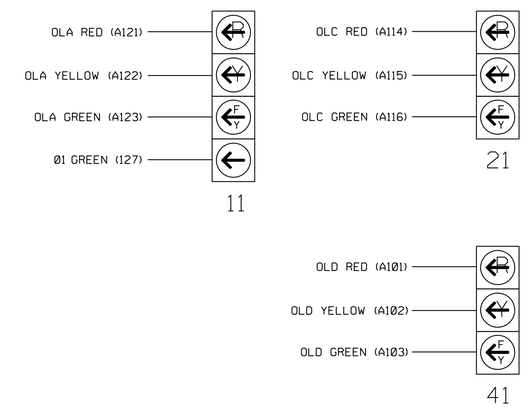

INPUT FILE POSITION LAYOUT

(front view)

		1	2	3	4	5	6	7	8	9	10	11	12	13	14
FILE "I"	U	Ø1 1A	Ø2 2A	Ø2 2C	SLOT EMPTY	Ø3 3A	Ø4 4A	SYS. DET. S1	SLOT EMPTY	NOT USED	SLOT EMPTY	SLOT EMPTY	SLOT EMPTY	SLOT EMPTY	FS DC ISOLATOR
	L	NOT USED	Ø2 2B	NOT USED		NOT USED	Ø4 4B	SYS. DET. S2		Ø3 3B					ST DC ISOLATOR
FILE "J"	U	SLOT EMPTY	Ø6 6A	SLOT EMPTY	WIRED INPUT ⊗	SLOT EMPTY	Ø8 8A	SYS. DET. S3	SLOT EMPTY	SLOT EMPTY	SLOT EMPTY	SLOT EMPTY	SLOT EMPTY	SLOT EMPTY	SLOT EMPTY
	L		Ø6 6B				Ø8 8B	SYS. DET. S4							

EX.: 1A, 2A, ETC. = LOOP NO.'S

FS = FLASH SENSE
ST = STOP TIME

⊗ Wired Input - Do not populate slot with detector card

INPUT FILE CONNECTION & PROGRAMMING CHART

LOOP NO.	LOOP TERMINAL	INPUT FILE POS.	PIN NO.	DETECTOR NO.	NEMA PHASE	CALL	EXTEND TIME	DELAY TIME	ADDED INITIAL	DETECTOR TYPE
1A [1]	TB2-1,2	I1U	56	1★	1	YES		15		S
	-	J4U	48	26★	6	YES		3		G
2A	TB2-5,6	I2U	39	2	2	YES			X	N
2B	TB2-7,8	I2L	43	12	2	YES			X	N
2C	TB2-9,10	I3U	63	32	2	YES		3		G
3A	TB4-5,6	I5U	58	3	3	YES		3		S
3B	TB6-11,12	I9L	62	13	3	YES				S
4A	TB4-9,10	I6U	41	4	4	YES		3		S
4B	TB4-11,12	I6L	45	14	4	YES		10		S
6A	TB3-5,6	J2U	40	6	6	YES			X	N
6B	TB3-7,8	J2L	44	16	6	YES			X	N
8A	TB5-9,10	J6U	42	8	8	YES		10		S
8B	TB5-11,12	J6L	46	18	8	YES		15		S
✳ S1	TB6-1,2	I7U	65	34	SYS	NO				N
✳ S2	TB6-3,4	I7L	78	44	SYS	NO				N
✳ S3	TB7-1,2	J7U	66	38	SYS	NO				N
✳ S4	TB7-3,4	J7L	79	48	SYS	NO				N

[1] Add jumper from I1-W to J4-W, on rear of input file.

★ For the detectors to work as shown on the signal design plan, see the Vehicle Detector Setup Programming Detail for Alternate Phasing on sheet 2.

✳ System detector only. Remove any assigned vehicle phase.

INPUT FILE POSITION LEGEND: J2L
FILE J
SLOT 2
LOWER

LOAD RESISTOR INSTALLATION DETAIL

(install resistor as shown)

ACCEPTABLE VALUES

VALUE (ohms)	WATTAGE
1.5K - 1.9K	25W (min)
2.0K - 3.0K	10W (min)

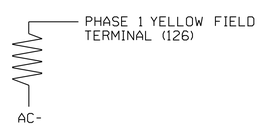

THIS ELECTRICAL DETAIL IS FOR
THE SIGNAL DESIGN: 05-1583
DESIGNED: MARCH 2018
SEALED: 12/19/2018
REVISED: N/A

Electrical Detail - Sheet 1 of 3

DOCUMENT NOT CONSIDERED FINAL UNLESS ALL SIGNATURES COMPLETED

ELECTRICAL AND PROGRAMMING DETAILS FOR:

Prepared For:
Transportation Mobility and Safety Division
STATE OF NORTH CAROLINA
DEPARTMENT OF TRANSPORTATION
ITS & Signals Management Section
750 N.Greenfield Pkwy,Garner,NC 27529

NC 55
at
SR 2028 (T.W. Alexander Drive)/
Triangle Wastewater Treatment Plant

Division 5 Durham County RTP

PLAN DATE:	March 2018	REVIEWED BY:	SL Phillips
PREPARED BY:	DA Waller	REVIEWED BY:	KP Baumann

REVISIONS	INIT.	DATE

SEAL
NORTH CAROLINA PROFESSIONAL SEAL 032607 ENGINEER STACIE L. PHILLIPS
DocuSigned by: DC87A59ED60B437...
12/19/2018
SIGNATURE DATE
SIG. INVENTORY NO. 05-1583

PLANS PREPARED IN THE OFFICE OF:
Kimley»Horn
NC License #F-0102
421 Fayetteville Street, Suite 600
Raleigh, NC 27601
(919) 677-2000

12/19/2018
K:\RAL_TPB\ITS\011036410 - Durham Signal System\Signals\S4 - Signal Design\GROUP 4\U-5968_051583-2018e1.dgn
susan.pennington

DocuSign Envelope ID: 150CAE5E-B565-442D-9153-111BB5774F69

PROJECT REFERENCE NO.	SHEET NO.
U-5968	SIG.278.2

ECONOLITE ASC/3-2070 VEHICLE DETECTOR SETUP PROGRAMMING DETAIL FOR ALTERNATE PHASING LOOP 1A

IMPORTANT!

Program detectors per the input file connection and programming chart shown on sheet 1 before proceeding.

1. From Main Menu select [8. UTILITIES]
2. From UTILITIES Submenu select [1. COPY/CLEAR]
3. Copy from DETECTOR PLAN "1" to DETECTOR PLAN "2".

```
COPY / CLEAR UTILITY
      FROM                TO
PHASE TIMING.... . > PHASE TIMING.... .
TIMING PLAN..... . > TIMING PLAN..... .
PH DET OPT PLAN. . > PH DET OPT PLAN. .
DETECTOR PLAN... 1 > DETECTOR PLAN... 2
  TOGGLE TO SELECT A "FROM" AND A "TO"
            THEN PRESS ENTER
```

4. From Main Menu select [6. DETECTORS]
5. From DETECTOR Submenu select [2. VEHICLE DETECTOR SETUP]
6. Place cursor in VEH DET PLAN [ ] position and enter "2".
   - Place cursor in VEH DETECTOR [ ] position and enter "1".
   - Set delay time to "3".

```
VEH DETECTOR [ 1]   VEH DET PLAN [ 2]
TYPE: S-STANDARD
TS2 DETECTOR..... . ECPI LOG.......   NO
DET PH - 1 2 3 4 5 6 7 8 9 0 1 2 3 4 5 6
 1  1    . . . . . . . . . . . . . . . .
EXTEND TIME...  0.0 DELAY TIME...    3.0
USE ADDED INITIAL . CROSS SWITCH PH..  0
LOCK IN....... NONE NTCIP VOL . OR OCC .
PMT QUEUE DELAY. NO
```

NOTICE VEH DET PLAN 2

ENSURE DELAY IS SET TO '3'

   - Place cursor in VEH DETECTOR [ ] position and enter "26".
   - Set assigned phase to "0".

ENSURE PHASE IS SET TO "0"

```
VEH DETECTOR [26]   VEH DET PLAN [ 2]
TYPE: G-GREEN EXTENSION/DELAY
TS2 DETECTOR..... . ECPI LOG.......   NO
DET PH - 1 2 3 4 5 6 7 8 9 0 1 2 3 4 5 6
 26 0    . . . . . . . . . . . . . . . .
EXTEND TIME...  0.0 DELAY TIME...    3.0
USE ADDED INITIAL . CROSS SWITCH PH..  0
LOCK IN....... NONE NTCIP VOL . OR OCC .
PMT QUEUE DELAY. NO
```

NOTICE VEH DET PLAN 2

END PROGRAMMING

ECONOLITE ASC/3-2070 OVERLAP PROGRAMMING DETAIL

(program controller as shown)

1. From Main Menu select [2. CONTROLLER]
2. From CONTROLLER Submenu select [2. VEHICLE OVERLAPS]

OVERLAP A

Select TMG VEH OVLP [A] and 'PPLT FYA'

```
TMG VEH OVLP...[A] TYPE: .....PPLT FYA

PROTECTED LEFT TURN....   PHASE    1
OPPOSING THROUGH.......   PHASE    2

FLASHING ARROW OUTPUT.....CH9  ISOLATE

DELAY START OF: FYA..0.0 CLEARANCE..0.0
ACTION PLAN SF BIT DISABLE........... 1
```

NOTICE ACTION PLAN SF BIT "1"

Toggle Twice

OVERLAP C

Select TMG VEH OVLP [C] and 'OTHER/ECONOLITE'

```
TMG VEH OVLP...[C] TYPE:OTHER/ECONOLITE
  PHASES 1 2 3 4 5 6 7 8 9 0 1 2 3 4 5 6
INCLUDED . . . . . X . . . . . . . . . .
PROTECT  . . . . . . . . . . . . . . . .
PED PRTC . . . . . . . . . . . . . . . .
NOT OVLP . . . . . . . . . . . . . . . .
FLSH GRN . . . . . 1 . . . . . . . . . .
LAG X PH . . . . . . . . . . . . . . . .
LAG 2 PH . . . . . . . . . . . . . . . .

LAG GRN 0.0 YEL 0.0 RED 0.0 ADV GRN 0.0
```

Toggle Once

OVERLAP D

Select TMG VEH OVLP [D] and 'OTHER/ECONOLITE'

```
TMG VEH OVLP...[D] TYPE:OTHER/ECONOLITE
  PHASES 1 2 3 4 5 6 7 8 9 0 1 2 3 4 5 6
INCLUDED . . . . . . . X . . . . . . . .
PROTECT  . . . . . . . . . . . . . . . .
PED PRTC . . . . . . . . . . . . . . . .
NOT OVLP . . . . . . . . . . . . . . . .
FLSH GRN . . . . . . . 1 . . . . . . . .
LAG X PH . . . . . . . . . . . . . . . .
LAG 2 PH . . . . . . . . . . . . . . . .

LAG GRN 0.0 YEL 0.0 RED 0.0 ADV GRN 0.0
```

END PROGRAMMING

THIS ELECTRICAL DETAIL IS FOR
THE SIGNAL DESIGN: 05-1583
DESIGNED: MARCH 2018
SEALED: 12/19/2018
REVISED: N/A

Electrical Detail - Sheet 2 of 3

DOCUMENT NOT CONSIDERED FINAL UNLESS ALL SIGNATURES COMPLETED

PLANS PREPARED IN THE OFFICE OF:
Kimley»Horn
NC License #F-0102
421 Fayetteville Street, Suite 600
Raleigh, NC 27601
(919) 677-2000

ELECTRICAL AND PROGRAMMING DETAILS FOR:

Prepared For:
Traffic Engineering Branch, Mobility and Safety Division, Signal Management Section, Transportation Mobility & Safety Division, State of North Carolina, Department of Transportation
750 N.Greenfield Pkwy,Garner,NC 27529

NC 55
at
SR 2028 (T.W. Alexander Drive)/
Triangle Wastewater Treatment Plant

Division 5 Durham County RTP

PLAN DATE:	March 2018	REVIEWED BY:	SL Phillips
PREPARED BY:	DA Waller	REVIEWED BY:	KP Baumann

REVISIONS	INIT.	DATE

SEAL
NORTH CAROLINA PROFESSIONAL SEAL 032607 ENGINEER STACIE L. PHILLIPS
DocuSigned by: DC87A59ED60B437...
12/19/2018
SIGNATURE DATE
SIG. INVENTORY NO. 05-1583

12/19/2018
K:\4AL_TPD\m_ITS\011036410 - Durham Signal System\Signals\S4 - Signal Design\GROUP 4\U-5968_051583-2018a2.dgn
susan.pennington

DocuSign Envelope ID: 150CAE5E-B565-442D-9153-111BB5774F69

PROJECT REFERENCE NO.	SHEET NO.
U-5968	SIG.278.3

ALTERNATE PHASING ACTIVATION DETAIL

TO RUN ALT. PHASING DURING FREE RUN - PROGRAM CHANGES (SHOWN BELOW) IN A TIME BASED ACTION PLAN. SCHEDULE A DAY PLAN THAT INCLUDES THE ACTION PLAN PROGRAMMED TO SELECT VEH DET PLAN 2 AND ENABLE SF BIT 1.

TO RUN ALT. PHASING DURING COORDINATION - SELECT THE TIME BASED ACTION PLAN THAT IS PROGRAMMED TO SELECT VEH DET PLAN 2 AND ENABLE SF BIT 1.

PHASING	VEH DET PLAN	SF BITS ENABLED
ACTIONS REQUIRED TO RUN DEFAULT PHASING	1	NONE
ACTIONS REQUIRED TO RUN ALTERNATE PHASING	2	1

IMPORTANT: IF ALT. PHASING IS USED DURING FREE RUN AND COORDINATION, DO NOT OPERATE TIME OF DAY EVENTS CONCURRENTLY WITH COORDINATION PLAN EVENTS IN THE EVENT SCHEDULER. (EX. FREE RUN EVENT SHOULD END BEFORE COORDINATION PLAN EVENT STARTS AND VICE-VERSA).

ALTERNATE PHASING CHANGE SUMMARY

THE FOLLOWING IS A SUMMARY OF WHAT TAKES PLACE WHEN SF BIT 1 AND VEH DET PLAN 2 ACTIVATE TO CALL THE "ALTERNATE PHASING":

SF BIT 1: Modifies overlap parent phases for head 11 to run protected turns only.

VEH DET PLAN 2: Disables phase 6 call on loop 1A and reduces delay time for phase 1 call on loop 1A to 3 seconds.

ECONOLITE ASC/3-2070 ACTION PLAN PROGRAMMING DETAIL

1. From Main Menu select 5. TIME BASE
2. From TIME BASE Submenu select 2. ACTION PLAN

```
ACTION PLAN...[  1]
PATTERN..........AUTO   SYS OVERRIDE.... NO
TIMING PLAN........ 0   SEQUENCE........  0
VEH DETECTOR PLAN.. 2   DET LOG........NONE
FLASH...........   --   RED REST........ NO
VEH DET DIAG PLN... 0   PED DET DIAG PLN..0
DIMMING ENABLE..   NO   PRIORITY RETURN. NO
PED PR RETURN..    NO   QUEUE DELAY..... NO
PMT COND DELAY     NO
  PHASE   1  2  3  4  5  6  7  8  9  0  1  2  3  4  5  6
PED RCL   .  .  .  .  .  .  .  .  .  .  .  .  .  .  .  .
WALK 2    .  .  .  .  .  .  .  .  .  .  .  .  .  .  .  .
VEX 2     .  .  .  .  .  .  .  .  .  .  .  .  .  .  .  .
VEH RCL   .  .  .  .  .  .  .  .  .  .  .  .  .  .  .  .
MAX RCL   .  .  .  .  .  .  .  .  .  .  .  .  .  .  .  .
MAX 2     .  .  .  .  .  .  .  .  .  .  .  .  .  .  .  .
  PHASE   1  2  3  4  5  6  7  8  9  0  1  2  3  4  5  6
MAX 3     .  .  .  .  .  .  .  .  .  .  .  .  .  .  .  .
CS INH    .  .  .  .  .  .  .  .  .  .  .  .  .  .  .  .
SOMIT     .  .  .  .  .  .  .  .  .  .  .  .  .  .  .  .
SPC FCT   X  .  .  .  .  .  .  .  (1-8)
AUX FCT   .  .  .  (1-3)
          1  2  3  4  5  6  7  8  9  0  1  2  3  4  5
LP 1-15   .  .  .  .  .  .  .  .  .  .  .  .  .  .  .
LP 16-30  .  .  .  .  .  .  .  .  .  .  .  .  .  .  .
LP 31-45  .  .  .  .  .  .  .  .  .  .  .  .  .  .  .
LP 46-60  .  .  .  .  .  .  .  .  .  .  .  .  .  .  .
LP 61-75  .  .  .  .  .  .  .  .  .  .  .  .  .  .  .
LP 76-90  .  .  .  .  .  .  .  .  .  .  .  .  .  .  .
LP 91-100 .  .  .  .  .  .  .  .  .  .  .  .  .  .  .
```

THIS ELECTRICAL DETAIL IS FOR
THE SIGNAL DESIGN: 05-1583
DESIGNED: MARCH 2018
SEALED: 12/19/2018
REVISED: N/A

Electrical Detail - Sheet 3 of 3

DOCUMENT NOT CONSIDERED FINAL UNLESS ALL SIGNATURES COMPLETED

PLANS PREPARED IN THE OFFICE OF:
Kimley»Horn
NC License #F-0102
421 Fayetteville Street, Suite 600
Raleigh, NC 27601
(919) 677-2000

ELECTRICAL AND PROGRAMMING DETAILS FOR:

Prepared For:
Transportation Mobility and Safety Division
Traffic Engineering & Signal Management Section
Division of Highways
State of North Carolina
750 N.Greenfield Pkwy,Garner,NC 27529

NC 55
at
SR 2028 (T.W. Alexander Drive)/
Triangle Wastewater Treatment Plant

Division 5 Durham County RTP

PLAN DATE:	March 2018	REVIEWED BY:	SL Phillips
PREPARED BY:	DA Waller	REVIEWED BY:	KP Baumann

REVISIONS	INIT.	DATE

SEAL
NORTH CAROLINA PROFESSIONAL SEAL 032607 ENGINEER STACE L. PHILLIPS
DocuSigned by: DC87A59ED60B437...
12/19/2018
SIGNATURE DATE
SIG. INVENTORY NO. 05-1583

12/19/2018
k:\RAL_TPB\ow_ITS\011036410 - Durham Signal System\Signals\S4 - Signal Design\GROUP 4\U-5968_051583-2018e3.dgn
susan.pennington

DocuSign Envelope ID: 01E4B1CE-D0B8-4F47-83A9-9C407BC29614

PROJECT REFERENCE NO.	SHEET NO.
U-5968	SIG.279.0

DEFAULT PHASING DIAGRAM

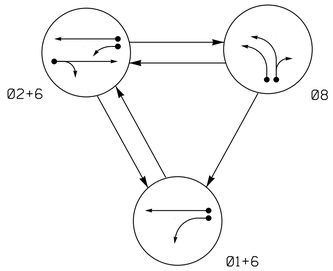

DEFAULT PHASING TABLE OF OPERATION

SIGNAL FACE	PHASE Ø1+6	Ø2+6	Ø8	FLASH
11	←	~~F Y~~	~~R~~	~~Y~~
21,22	R	G	R	Y
61,62	G	G	R	Y
81,82	R	R	G	R

ALTERNATE PHASING DIAGRAM

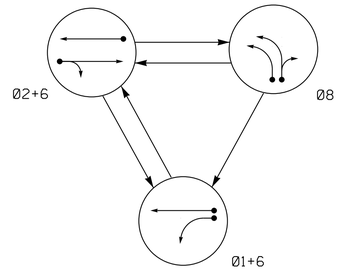

ALTERNATE PHASING TABLE OF OPERATION

SIGNAL FACE	PHASE Ø1+6	Ø2+6	Ø8	FLASH
11	←	~~R~~	~~R~~	~~Y~~
21,22	R	G	R	Y
61,62	G	G	R	Y
81,82	R	R	G	R

ASC/3 DETECTOR INSTALLATION CHART

DETECTOR					PROGRAMMING							
LOOP	SIZE (FT)	DISTANCE FROM STOPBAR (FT)	TURNS	NEW LOOP	PHASE	CALLING	EXTEND TIME	DELAY TIME	USE ADDED INITIAL	TYPE	SYSTEM LOOP	NEW CARD
1A	6X40	0	2-4-2	-	1	Yes	-	15*	-	S	-	X
					6#	Yes	-	3	-	G	-	X
2A	6X6	300	EXIST	-	2	Yes	-	-	X	N	-	X
6A	6X6	300	EXIST	-	6	Yes	-	-	X	N	-	X
8A	6X40	+5	2-4-2	-	8	Yes	-	3	-	S	-	X
8B	6X40	0	2-4-2	-	8	Yes	-	10	-	S	-	X

* Disable Delay during Alternate Phasing operation.
\# Disable Phase call for loop during Alternate Phasing operation.

3 PHASE FULLY ACTUATED (DURHAM SIGNAL SYSTEM)

NOTES

1. Refer to "Roadway Standard Drawings NCDOT" dated January 2018 and "Standard Specifications for Roads and Structures" dated January 2018.
2. Do not program signal for late night flashing operation unless otherwise directed by the Engineer.
3. Phase 1 may be lagged.
4. Set all detector units to presence mode.
5. Locate new cabinet so as not to obstruct sight distance of vehicles turning right on red.
6. Pavement markings are existing.
7. The Division (City) Traffic Engineer will determine the hours of use for each phasing plan.
8. Maximum times shown in timing chart are for free-run operation only. Coordinated signal system timing values shall supersede these values.
9. Loop data based on previous plan and/or field observations.
10. Install new cabinet on the existing cabinet foundation.

PHASING DIAGRAM DETECTION LEGEND

- DETECTED MOVEMENT
- UNDETECTED MOVEMENT (OVERLAP)
- UNSIGNALIZED MOVEMENT
- PEDESTRIAN MOVEMENT

SIGNAL FACE I.D.

All Heads L.E.D.

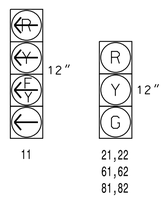

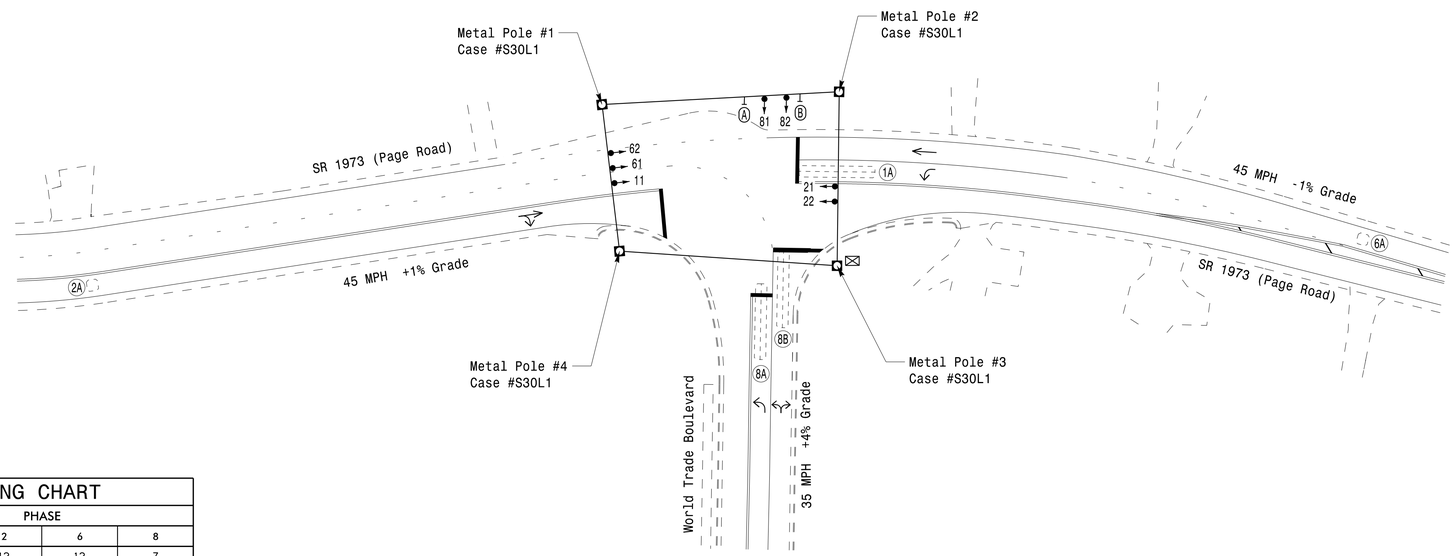

LEGEND

PROPOSED		EXISTING
	Traffic Signal Head	
	Modified Signal Head	N/A
	Sign	
	Pedestrian Signal Head With Push Button & Sign	
	Metal Strain Pole	
	Inductive Loop Detector	
	Controller & Cabinet	
	Junction Box	
	2-in Underground Conduit	
N/A	Right of Way	
	Directional Arrow	
N/A	Curb Ramp	
A	Left Arrow "ONLY" Sign (R3-5L)	A
B	Dual Turn Arrows Sign	B

ASC/3 TIMING CHART

FEATURE	PHASE 1	2	6	8
Min Green *	7	12	12	7
Walk *	0	0	0	0
Ped Clear	0	0	0	0
Veh. Extension *	2.0	6.0	6.0	2.0
Max 1 *	15	90	90	30
Yellow	3.0	4.6	4.6	3.0
Red Clear	1.8	1.2	1.2	3.3
Actuations B4 Add *	-	-	-	-
Seconds /Actuation *	-	2.5	2.5	-
Max Initial *	-	34	34	-
Time Before Reduction *	-	15	15	-
Time To Reduce *	-	45	45	-
Minimum Gap	-	3.0	3.0	-
Locking Detector	-	X	X	-
Recall Position	-	VEH. RECALL	VEH. RECALL	-
Dual Entry	-	-	-	-
Simultaneous Gap	X	X	X	X

* These values may be field adjusted. Do not adjust Min Green and Extension times for phases 2 and 6 lower than what is shown. Min Green for all other phases should not be lower than 4 seconds.

PLANS PREPARED IN THE OFFICE OF:
Kimley»Horn
NC License #F-0102
421 Fayetteville Street, Suite 600
Raleigh, NC 27601
(919) 677-2000

Signal Upgrade

DOCUMENT NOT CONSIDERED FINAL UNLESS ALL SIGNATURES COMPLETED

Prepared For: Transportation Mobility and Safety Division, Signal Design Section, State of North Carolina Department of Transportation
750 N.Greenfield Pkwy,Garner,NC 27529

SCALE 0 40 1"=40'

SR 1973 (Page Road) at World Trade Boulevard

Division 5 Durham County Durham

PLAN DATE:	January 2018	REVIEWED BY:	SL Phillips
PREPARED BY:	DA Waller	REVIEWED BY:	KP Baumann

REVISIONS	INIT.	DATE

SEAL
NORTH CAROLINA PROFESSIONAL SEAL 032607 ENGINEER STACIE L. PHILLIPS
DocuSigned by: 12/19/2018
0C87A59ED0B437
SIGNATURE DATE
SIG. INVENTORY NO. 05-1597

12/19/2018
K:\RAL_TPB\096211036410 - Durham Signal Systems\Signals\S4 - Signal Design\GROUP 2\U-5968_051597-2017.dgn
derrick_waller

DocuSign Envelope ID: 01E4B1CE-D0B8-4F47-83A9-9C407BC29614

PROJECT REFERENCE NO.	SHEET NO.
U-5968	SIG.279.1

EDI MODEL 2018ECLip-NC CONFLICT MONITOR PROGRAMMING DETAIL

(remove jumpers and set switches as shown)

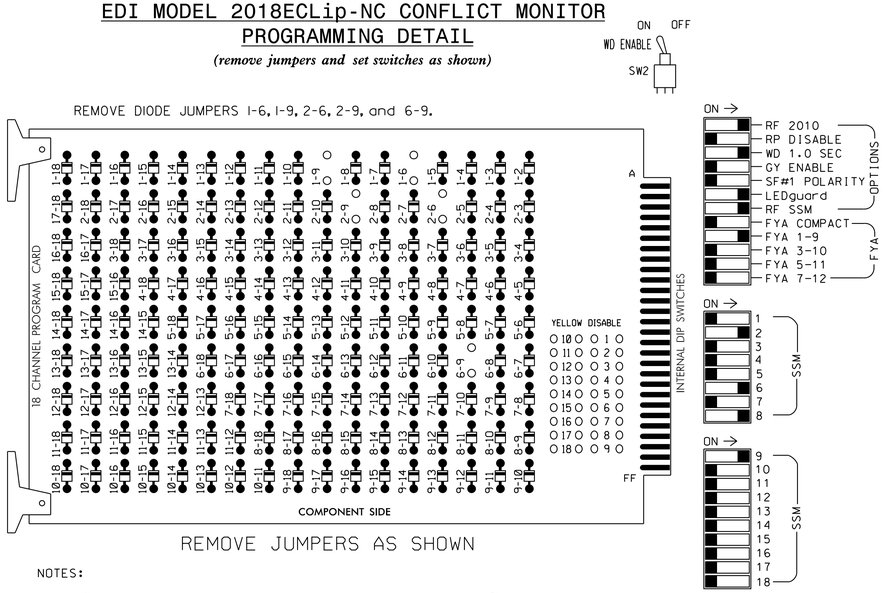

REMOVE JUMPERS AS SHOWN

NOTES:

1. Card is provided with all diode jumpers in place. Removal of any jumper allows its channels to run concurrently.
2. Ensure jumpers SEL2-SEL5 and SEL9 are present on the monitor board.
3. Ensure that Red Enable is active at all times during normal operation.
4. Integrate monitor with Ethernet network in cabinet.

NOTES

1. To prevent "flash-conflict" problems, insert red flash program blocks for all unused vehicle load switches in the output file. The installer shall verify that signal heads flash in accordance with the Signal Plans.
2. Program controller to start up in phase 2 Green and 6 Green.
3. The cabinet and controller are part of the Durham Signal System.

EQUIPMENT INFORMATION

CONTROLLER.....2070LX
CABINET.....332 W/AUX
SOFTWARE.....ECONOLITE ASC/3-2070
CABINET MOUNT.....BASE
OUTPUT FILE POSITIONS...18 WITH AUX. OUTPUT FILE
LOAD SWITCHES USED.....S1,S2,S8,S11,AUX S1
PHASES USED.....1,2,6,8
OVERLAP "A".....✳
OVERLAP "B".....NOT USED
OVERLAP "C".....NOT USED
OVERLAP "D".....NOT USED

✳ See overlap programming detail on sheet 2

SIGNAL HEAD HOOK-UP CHART

LOAD SWITCH NO.	S1	S2	S3	S4	S5	S6	S7	S8	S9	S10	S11	S12	AUX S1	AUX S2	AUX S3	AUX S4	AUX S5	AUX S6
CMU CHANNEL NO.	1	2	13	3	4	14	5	6	15	7	8	16	9	10	17	11	12	18
PHASE	1	2	2 PED	3	4	4 PED	5	6	6 PED	7	8	8 PED	OLA	OLB	SPARE	OLC	OLD	SPARE
SIGNAL HEAD NO.	11★	21,22	NU	NU	NU	NU	NU	61,62	NU	NU	81,82	NU	11★	NU	NU	NU	NU	NU
RED		128						134			107							
YELLOW	✳	129						135			108							
GREEN		130						136			109							
RED ARROW													A121					
YELLOW ARROW													A122					
FLASHING YELLOW ARROW													A123					
GREEN ARROW	127																	

NU = Not Used

✳ Denotes install load resistor. See load resistor installation detail this sheet.

★ See pictorial of head wiring in detail this sheet.

INPUT FILE POSITION LAYOUT

(front view)

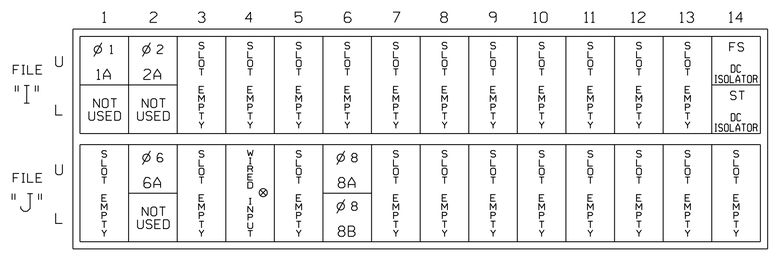

EX.: 1A, 2A, ETC. = LOOP NO.'S

FS = FLASH SENSE
ST = STOP TIME

⊗ Wired Input - Do not populate slot with detector card

INPUT FILE CONNECTION & PROGRAMMING CHART

LOOP NO.	LOOP TERMINAL	INPUT FILE POS.	PIN NO.	DETECTOR NO.	NEMA PHASE	CALL	EXTEND TIME	DELAY TIME	ADDED INITIAL	DETECTOR TYPE
1A [1]	TB2-1,2	I1U	56	1★	1	YES		15		S
	-	J4U	48	26★	6	YES		3		G
2A	TB2-5,6	I2U	39	2	2	YES			X	N
6A	TB3-5,6	J2U	40	6	6	YES			X	N
8A	TB5-9,10	J6U	42	8	8	YES		3		S
8B	TB5-11,12	J6L	46	18	8	YES		10		S

[1] Add jumper from I1-W to J4-W, on rear of input file.

★ For the detectors to work as shown on the signal design plan, see the Vehicle Detector Setup Programming Detail for Alternate Phasing on sheet 2.

INPUT FILE POSITION LEGEND: J2L
FILE J
SLOT 2
LOWER

FYA SIGNAL WIRING DETAIL

(wire signal head as shown)

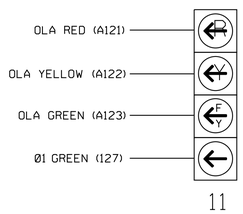

THIS ELECTRICAL DETAIL IS FOR
THE SIGNAL DESIGN: 05-1597
DESIGNED: JANUARY 2018
SEALED: 12/19/2018
REVISED: N/A

LOAD RESISTOR INSTALLATION DETAIL

(install resistor as shown)

ACCEPTABLE VALUES

VALUE (ohms)	WATTAGE
1.5K - 1.9K	25W (min)
2.0K - 3.0K	10W (min)

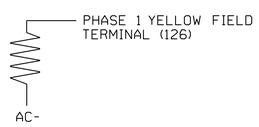

Electrical Detail - Sheet 1 of 3

DOCUMENT NOT CONSIDERED FINAL UNLESS ALL SIGNATURES COMPLETED

ELECTRICAL AND PROGRAMMING DETAILS FOR:

SR 1973 (Page Road)
at
World Trade Boulevard

Division 5 Durham County Durham

PLAN DATE:	January 2018	REVIEWED BY:	SL Phillips
PREPARED BY:	DA Waller	REVIEWED BY:	KP Baumann

REVISIONS	INIT.	DATE

Prepared For: NC Department of Transportation Mobility and Safety Division Traffic Engineering & Signals Management Section
750 N.Greenfield Pkwy,Garner,NC 27529

PLANS PREPARED IN THE OFFICE OF:
Kimley»Horn
NC License #F-0102
421 Fayetteville Street, Suite 600
Raleigh, NC 27601
(919) 677-2000

SEAL
NORTH CAROLINA PROFESSIONAL SEAL 032607 ENGINEER STACIE L. PHILLIPS
DocuSigned by: 12/19/2018
DC8A8AE9C0BA37
SIGNATURE DATE
SIG. INVENTORY NO. 05-1597

12/19/2018
K:\RAL_TPD*_ITS\U-5968\036410 - Durham Signal System\Signals*S4 - Signal Design\GROUP 2\U-5968_051597-2017et1.dgn
derrick.waller

DocuSign Envelope ID: 01E4B1CE-D0B8-4F47-83A9-9C407BC29614

PROJECT REFERENCE NO.	SHEET NO.
U-5968	SIG.279.2

ECONOLITE ASC/3-2070 VEHICLE DETECTOR SETUP PROGRAMMING DETAIL FOR ALTERNATE PHASING LOOP 1A

(program controller as shown)

IMPORTANT!

Program detectors per the input file connection and programming chart shown on sheet 1 before proceeding.

1. From Main Menu select [8. UTILITIES]
2. From UTILITIES Submenu select [1. COPY/CLEAR]
3. Copy from DETECTOR PLAN "1" to DETECTOR PLAN "2".

```
COPY / CLEAR UTILITY
      FROM                TO
PHASE TIMING.... . > PHASE TIMING.... .
TIMING PLAN..... . > TIMING PLAN..... .
PH DET OPT PLAN. . > PH DET OPT PLAN. .
DETECTOR PLAN... 1 > DETECTOR PLAN... 2
  TOGGLE TO SELECT A "FROM" AND A "TO"
          THEN PRESS ENTER
```

4. From Main Menu select [6. DETECTORS]
5. From DETECTOR Submenu select [2. VEHICLE DETECTOR SETUP]
6. Place cursor in VEH DET PLAN [ ] position and enter "2".

   - Place cursor in VEH DETECTOR [ ] position and enter "1".
   - Set delay time to "0".

```
VEH DETECTOR [ 1]   VEH DET PLAN [ 2]
TYPE: S-STANDARD
TS2 DETECTOR..... . ECPI LOG.......   NO
DET PH - 1 2 3 4 5 6 7 8 9 0 1 2 3 4 5 6
 1  1    . . . . . . . . . . . . . . . .
EXTEND TIME...  0.0 DELAY TIME...    0.0
USE ADDED INITIAL . CROSS SWITCH PH..  0
LOCK IN....... NONE NTCIP VOL . OR OCC .
PMT QUEUE DELAY. NO
```

NOTICE VEH DET PLAN 2

ENSURE DELAY IS SET TO '0'

↓

   - Place cursor in VEH DETECTOR [ ] position and enter "26".
   - Set assigned phase to "0".

```
VEH DETECTOR [26]   VEH DET PLAN [ 2]
TYPE: G-GREEN EXTENSION/DELAY
TS2 DETECTOR..... . ECPI LOG.......   NO
DET PH - 1 2 3 4 5 6 7 8 9 0 1 2 3 4 5 6
 26 0    . . . . . . . . . . . . . . . .
EXTEND TIME...  0.0 DELAY TIME...    3.0
USE ADDED INITIAL . CROSS SWITCH PH..  0
LOCK IN....... NONE NTCIP VOL . OR OCC .
PMT QUEUE DELAY. NO
```

NOTICE VEH DET PLAN 2

ENSURE PHASE IS SET TO "0"

END PROGRAMMING

ECONOLITE ASC/3-2070 OVERLAP PROGRAMMING DETAIL

(program controller as shown)

1. From Main Menu select [2. CONTROLLER]
2. From CONTROLLER Submenu select [2. VEHICLE OVERLAPS]

OVERLAP A

Select TMG VEH OVLP [A] and 'PPLT FYA'

```
TMG VEH OVLP...[A] TYPE: .....PPLT FYA

PROTECTED LEFT TURN....   PHASE    1
OPPOSING THROUGH.......   PHASE    2

FLASHING ARROW OUTPUT.....CH9  ISOLATE

DELAY START OF: FYA..0.0 CLEARANCE..0.0
ACTION PLAN SF BIT DISABLE........... 1
```

NOTICE ACTION PLAN SF BIT "1"

END PROGRAMMING

THIS ELECTRICAL DETAIL IS FOR
THE SIGNAL DESIGN: 05-1597
DESIGNED: JANUARY 2018
SEALED: 12/19/2018
REVISED: N/A

Electrical Detail - Sheet 2 of 3

DOCUMENT NOT CONSIDERED FINAL UNLESS ALL SIGNATURES COMPLETED

PLANS PREPARED IN THE OFFICE OF:
Kimley»Horn
NC License #F-0102
421 Fayetteville Street, Suite 600
Raleigh, NC 27601
(919) 677-2000

ELECTRICAL AND PROGRAMMING DETAILS FOR:

Prepared For:
Traffic Mobility and Safety Division
NORTH CAROLINA DEPARTMENT OF TRANSPORTATION
ITS & Signals Management Section
750 N.Greenfield Pkwy,Garner,NC 27529

SR 1973 (Page Road)
at
World Trade Boulevard

Division 5 Durham County Durham

PLAN DATE:	January 2018	REVIEWED BY:	SL Phillips
PREPARED BY:	DA Waller	REVIEWED BY:	KP Baumann

REVISIONS	INIT.	DATE

SEAL
NORTH CAROLINA PROFESSIONAL SEAL 032607 ENGINEER STACIE L. PHILLIPS
DocuSigned by: DC87A56ED60B437...
12/19/2018
SIGNATURE DATE
SIG. INVENTORY NO. 05-1597

12/19/2018
K:\4AALL\PDW_ITS\011036410 - Durham Signal System\Signal\S4 - Signal Design\GROUP 2\U-5968.051597-2017a2.dgn
derrick.waller

DocuSign Envelope ID: 01E4B1CE-D0B8-4F47-83A9-9C407BC29614

PROJECT REFERENCE NO.	SHEET NO.
U-5968	SIG.279.3

ALTERNATE PHASING ACTIVATION DETAIL

TO RUN ALT. PHASING DURING FREE RUN - PROGRAM CHANGES (SHOWN BELOW) IN A TIME BASED ACTION PLAN. SCHEDULE A DAY PLAN THAT INCLUDES THE ACTION PLAN PROGRAMMED TO SELECT VEH DET PLAN 2 AND ENABLE SF BIT 1.

TO RUN ALT. PHASING DURING COORDINATION - SELECT THE TIME BASED ACTION PLAN THAT IS PROGRAMMED TO SELECT VEH DET PLAN 2 AND ENABLE SF BIT 1.

PHASING	VEH DET PLAN	SF BITS ENABLED
ACTIONS REQUIRED TO RUN DEFAULT PHASING	1	NONE
ACTIONS REQUIRED TO RUN ALTERNATE PHASING	2	1

IMPORTANT: IF ALT. PHASING IS USED DURING FREE RUN AND COORDINATION, DO NOT OPERATE TIME OF DAY EVENTS CONCURRENTLY WITH COORDINATION PLAN EVENTS IN THE EVENT SCHEDULER. (EX. FREE RUN EVENT SHOULD END BEFORE COORDINATION PLAN EVENT STARTS AND VICE-VERSA).

ALTERNATE PHASING CHANGE SUMMARY

THE FOLLOWING IS A SUMMARY OF WHAT TAKES PLACE WHEN SF BIT 1 AND VEH DET PLAN 2 ACTIVATE TO CALL THE "ALTERNATE PHASING":

SF BIT 1: Modifies overlap parent phases for head 11 to run protected turns only.

VEH DET PLAN 2: Disables phase 6 call on loop 1A and reduces delay time for phase 1 call on loop 1A to 0 seconds.

ECONOLITE ASC/3-2070 ACTION PLAN PROGRAMMING DETAIL

1. From Main Menu select 5. TIME BASE
2. From TIME BASE Submenu select 2. ACTION PLAN

```
ACTION PLAN...[  1]
PATTERN..........AUTO   SYS OVERRIDE.... NO
TIMING PLAN........ 0   SEQUENCE........  0
VEH DETECTOR PLAN.. 2   DET LOG........NONE
FLASH...........   --   RED REST........ NO
VEH DET DIAG PLN... 0   PED DET DIAG PLN..0
DIMMING ENABLE..   NO   PRIORITY RETURN. NO
PED PR RETURN..    NO   QUEUE DELAY..... NO
PMT COND DELAY     NO
  PHASE   1  2  3  4  5  6  7  8  9  0  1  2  3  4  5  6
PED RCL   .  .  .  .  .  .  .  .  .  .  .  .  .  .  .  .
WALK 2    .  .  .  .  .  .  .  .  .  .  .  .  .  .  .  .
VEX 2     .  .  .  .  .  .  .  .  .  .  .  .  .  .  .  .
VEH RCL   .  .  .  .  .  .  .  .  .  .  .  .  .  .  .  .
MAX RCL   .  .  .  .  .  .  .  .  .  .  .  .  .  .  .  .
MAX 2     .  .  .  .  .  .  .  .  .  .  .  .  .  .  .  .
  PHASE   1  2  3  4  5  6  7  8  9  0  1  2  3  4  5  6
MAX 3     .  .  .  .  .  .  .  .  .  .  .  .  .  .  .  .
CS INH    .  .  .  .  .  .  .  .  .  .  .  .  .  .  .  .
SOMIT      .  .  .  .  .  .  .  .  .  .  .  .  .  .  .  .
SPC FCT   X  .  .  .  .  .  .  .  (1-8)
AUX FCT   .  .  .  (1-3)
          1  2  3  4  5  6  7  8  9  0  1  2  3  4  5
LP 1-15   .  .  .  .  .  .  .  .  .  .  .  .  .  .  .
LP 16-30  .  .  .  .  .  .  .  .  .  .  .  .  .  .  .
LP 31-45  .  .  .  .  .  .  .  .  .  .  .  .  .  .  .
LP 46-60  .  .  .  .  .  .  .  .  .  .  .  .  .  .  .
LP 61-75  .  .  .  .  .  .  .  .  .  .  .  .  .  .  .
LP 76-90  .  .  .  .  .  .  .  .  .  .  .  .  .  .  .
LP 91-100 .  .  .  .  .  .  .  .  .  .  .  .  .  .  .
```

THIS ELECTRICAL DETAIL IS FOR
THE SIGNAL DESIGN: 05-1597
DESIGNED: JANUARY 2018
SEALED: 12/19/2018
REVISED: N/A

Electrical Detail - Sheet 3 of 3

DOCUMENT NOT CONSIDERED FINAL UNLESS ALL SIGNATURES COMPLETED

PLANS PREPARED IN THE OFFICE OF:
Kimley»Horn
NC License #F-0102
421 Fayetteville Street, Suite 600
Raleigh, NC 27601
(919) 677-2000

ELECTRICAL AND PROGRAMMING DETAILS FOR:

Prepared For:
Transportation Mobility and Safety Division
STATE OF NORTH CAROLINA DEPARTMENT OF TRANSPORTATION
Signals Management Section
750 N.Greenfield Pkwy,Garner,NC 27529

SR 1973 (Page Road)
at
World Trade Boulevard

Division 5 Durham County Durham

PLAN DATE:	January 2018	REVIEWED BY:	SL Phillips
PREPARED BY:	DA Waller	REVIEWED BY:	KP Baumann

REVISIONS	INIT.	DATE

SEAL
NORTH CAROLINA PROFESSIONAL SEAL 032607 ENGINEER STACIE L. PHILLIPS
DocuSigned by: DC87A98ED6DB437...
12/19/2018
SIGNATURE DATE
SIG. INVENTORY NO. 05-1597

12/19/2018
K:\HAL_TPTOM_ITS\011036410 - Durham Signal System\Signals\S4 - Signal Design\GROUP 2\U-5968_051597-2017s3.dgn
derrick.waller

DocuSign Envelope ID: 9324FB2A-6DD8-4852-9C6B-DB800942321C

PROJECT REFERENCE NO.	SHEET NO.
U-5968	SIG.280.0

8 PHASE FULLY ACTUATED (DURHAM SIGNAL SYSTEM)

DEFAULT PHASING DIAGRAM

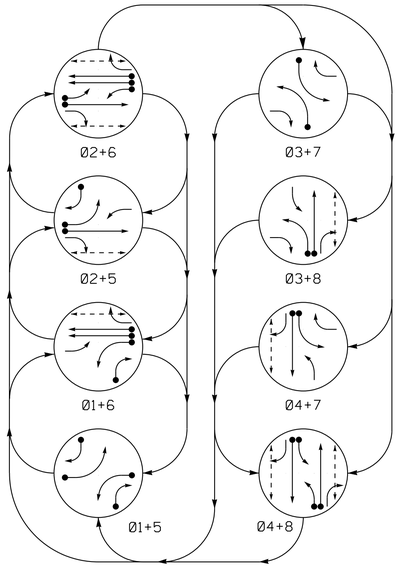

DEFAULT PHASING TABLE OF OPERATION

SIGNAL FACE	PHASE 01+5	01+6	02+5	02+6	03+7	03+8	04+7	04+8	FLASH
11	←●	←●	F Y	F Y	R	R	R	R	Y
21	R	R	G	G	R	R	R	R	Y
22	R	R	G	G	R/→	R/→	R	R	Y
31	R	R	R	R	←●	←●	F Y	F Y	R
41	R	R	R	R	R	R	G	G	R
42	R/→	R	R/→	R	R	R	G	G	R
51	←●	F Y	←●	F Y	R	R	R	R	Y
61	R	G	R	G	R	R	R	R	Y
62	R	G	R	G	R/→	R	R/→	R	Y
71	R	R	R	R	←●	F Y	←●	F Y	R
81	R	R	R	R	R	G	R	G	R
82	R/→	R/→	R	R	R	G	R	G	R
P21,P22	DW	DW	W	W	DW	DW	DW	DW	DRK
P41,P42	DW	DW	DW	DW	DW	DW	W	W	DRK
P61,P62	DW	W	DW	W	DW	DW	DW	DW	DRK
P81,P82	DW	DW	DW	DW	DW	W	DW	W	DRK

ALTERNATE PHASING DIAGRAM

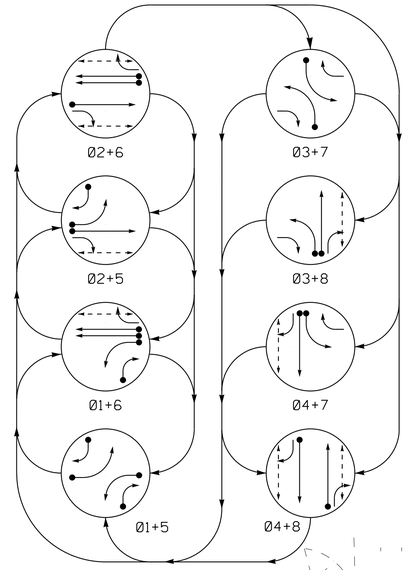

ALTERNATE PHASING TABLE OF OPERATION

SIGNAL FACE	PHASE 01+5	01+6	02+5	02+6	03+7	03+8	04+7	04+8	FLASH
11	←●	←●	R	R	R	R	R	R	Y
21	R	R	G	G	R	R	R	R	Y
22	R	R	G	G	R/→	R/→	R	R	Y
31	R	R	R	R	←●	←●	R	R	R
41	R	R	R	R	R	R	G	G	R
42	R/→	R	R/→	R	R	R	G	G	R
51	←●	R	←●	R	R	R	R	R	Y
61	R	G	R	G	R	R	R	R	Y
62	R	G	R	G	R/→	R	R/→	R	Y
71	R	R	R	R	←●	R	←●	R	R
81	R	R	R	R	R	G	R	G	R
82	R/→	R/→	R	R	R	G	R	G	R
P21,P22	DW	DW	W	W	DW	DW	DW	DW	DRK
P41,P42	DW	DW	DW	DW	DW	DW	W	W	DRK
P61,P62	DW	W	DW	W	DW	DW	DW	DW	DRK
P81,P82	DW	DW	DW	DW	DW	W	DW	W	DRK

ASC/3 DETECTOR INSTALLATION CHART

DETECTOR					PROGRAMMING							
LOOP	SIZE (FT)	DISTANCE FROM STOPBAR (FT)	TURNS	NEW LOOP	PHASE	CALLING	EXTEND TIME	DELAY TIME	USE ADDED INITIAL	TYPE	SYSTEM LOOP	NEW CARD
1A	6X40	0	2-4-2	-	1	Yes	-	15*	-	S	-	X
					6#	Yes	-	3	-	G	-	X
1B	6X40	0	2-4-2	-	1	Yes	-	15	-	S	-	X
2A	6X6	300	EXIST	-	2	Yes	-	-	X	N	-	X
3A	6X40	0	2-4-2	-	3	Yes	-	15*	-	S	-	X
					8#	Yes	-	-	-	S	-	X
4A	6X40	0	2-4-2	-	4	Yes	-	-	-	S	-	X
5A	6X40	0	2-4-2	-	5	Yes	-	15*	-	S	-	X
					2#	Yes	-	3	-	G	-	X
5B	6X40	0	2-4-2	-	5	Yes	-	15	-	S	-	X
6A	6X6	300	EXIST	-	6	Yes	-	-	X	N	-	X
7A	6X40	0	2-4-2	-	7	Yes	-	15*	-	S	-	X
					4#	Yes	-	-	-	S	-	X
8A	6X40	0	2-4-2	-	8	Yes	-	-	-	S	-	X

* Disable Delay during Alternate Phasing operation.
\# Disable Phase call for loop during Alternate Phasing operation.

NOTES

1. Refer to "Roadway Standard Drawings NCDOT" dated January 2018 and "Standard Specifications for Roads and Structures" dated January 2018.
2. Do not program signal for late night flashing operation unless otherwise directed by the Engineer.
3. Phase 1 and/or phase 5 may be lagged.
4. Phase 3 and/or phase 7 may be lagged.
5. Abandon existing loops 2B, 6B, and 6C.
6. Set all detector units to presence mode.
7. Locate new cabinet so as not to obstruct sight distance of vehicles turning right on red.
8. Omit "WALK" and flashing "DON'T WALK" with no pedestrian calls.
9. Program pedestrian heads to countdown the flashing "Don't Walk" time only.
10. Pavement markings are existing.
11. Maximum times shown in timing chart are for free-run operation only. Coordinated signal system timing values shall supersede these values.
12. The Division (City) Traffic Engineer will determine the hours of use for each phasing plan.
13. Loop data based on previous plan and/or field observations.
14. Install new cabinet on the existing cabinet foundation.

PHASING DIAGRAM DETECTION LEGEND

- DETECTED MOVEMENT
- UNDETECTED MOVEMENT (OVERLAP)
- UNSIGNALIZED MOVEMENT
- PEDESTRIAN MOVEMENT

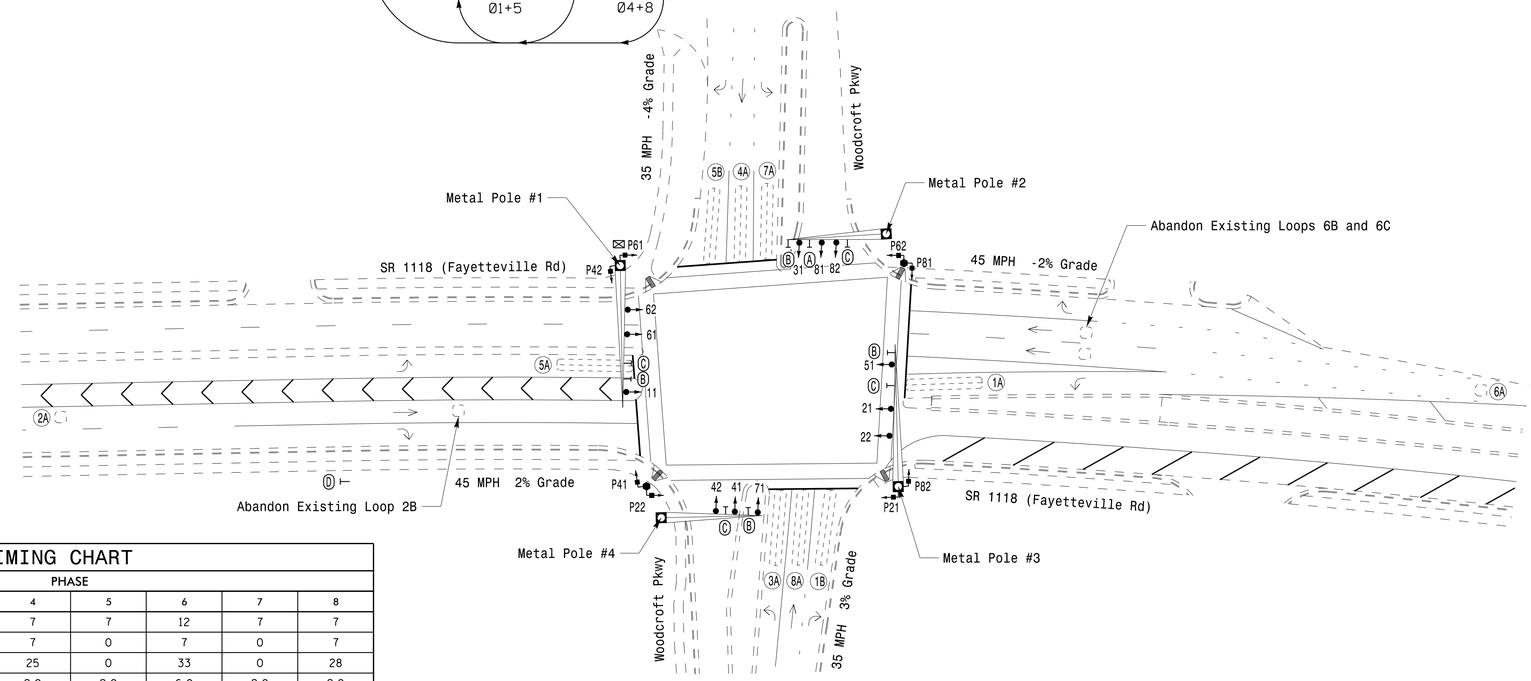

LEGEND

PROPOSED		EXISTING
	Traffic Signal Head	
	Modified Signal Head	N/A
	Sign	
	Pedestrian Signal Head With Push Button & Sign	
	Metal Pole with Mastarm	
	Type II Signal Pedestal	
	Inductive Loop Detector	
	Controller & Cabinet	
	Junction Box	
	2-in Underground Conduit	
N/A	Right of Way	
	Directional Arrow	
N/A	Curb Ramp	
Ⓐ	"TURNING VEHICLES YIELD TO PEDS" Sign (R10-15)	Ⓐ
Ⓑ	"U-TURN YIELD TO RIGHT TURN" Sign (R10-16)	Ⓑ
Ⓒ	Street Sign (D3-1)	Ⓒ
Ⓓ	"RIGHT LANE ENDS" Sign (W9-1)	Ⓓ

ASC/3 TIMING CHART

FEATURE	PHASE 1	2	3	4	5	6	7	8
Min Green *	7	12	7	7	7	12	7	7
Walk *	0	7	0	7	0	7	0	7
Ped Clear	0	32	0	25	0	33	0	28
Veh. Extension *	2.0	6.0	2.0	2.0	2.0	6.0	2.0	2.0
Max 1 *	20	45	20	30	20	45	20	30
Delayed Green *	-	4	-	4	-	4	-	4
Yellow	3.0	4.7	3.0	4.1	3.0	4.7	3.0	4.1
Red Clear	3.3	2.1	3.3	2.6	3.3	2.1	3.3	2.6
Actuations B4 Add *	-	-	-	-	-	-	-	-
Seconds /Actuation *	-	2.5	-	-	-	2.5	-	-
Max Initial *	-	34	-	-	-	34	-	-
Time Before Reduction *	-	15	-	-	-	15	-	-
Time To Reduce *	-	45	-	-	-	45	-	-
Minimum Gap	-	3.0	-	-	-	3.0	-	-
Locking Detector	-	X	-	-	-	X	-	-
Recall Position	-	VEH. RECALL	-	-	-	VEH. RECALL	-	-
Dual Entry	-	-	-	X	-	-	-	X
Simultaneous Gap	X	X	X	X	X	X	X	X

* These values may be field adjusted. Do not adjust Min Green and Extension times for phases 2 and 6 lower than what is shown. Min Green for all other phases should not be lower than 4 seconds.

SIGNAL FACE I.D.

All Heads L.E.D.

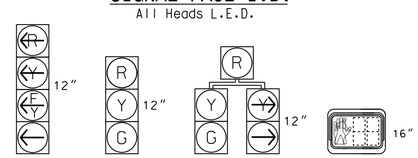

11	21	22	P21,P22
31	41	42	P41,P42
51	61	62	P61,P62
71	81	82	P81,P82

Signal Upgrade

DOCUMENT NOT CONSIDERED FINAL UNLESS ALL SIGNATURES COMPLETED

Prepared For: Transportation Mobility and Safety Division, Traffic Engineering Branch, State of North Carolina, Department of Transportation, Signal Design Section
750 N.Greenfield Pkwy,Garner,NC 27529

SR 1118 (Fayetteville Road) at Woodcroft Parkway

Division 5 Durham County Durham

PLAN DATE:	February 2018	REVIEWED BY:	SL Phillips
PREPARED BY:	DA Waller	REVIEWED BY:	KP Baumann

SCALE 0 40 1"=40'

REVISIONS	INIT.	DATE

SEAL: NORTH CAROLINA PROFESSIONAL SEAL 032607 ENGINEER STACIE L. PHILLIPS

DocuSigned by: DC87A59ED60B437... 12/19/2018

SIGNATURE DATE

SIG. INVENTORY NO. 05-1600

PLANS PREPARED IN THE OFFICE OF:
Kimley»Horn
NC License #F-0102
421 Fayetteville Street, Suite 600
Raleigh, NC 27601
(919) 677-2000

12/19/2018
K:\RAL_TRANS\TS\TSP\011036410 - Durham Signal System\Signals\S4 - Signal Design\GROUP 3\U-5968_051600-2018.dgn
derrick.waller

DocuSign Envelope ID: 9324FB2A-6DD8-4852-9C6B-DB800942321C

PROJECT REFERENCE NO.	SHEET NO.
U-5968	SIG.280.1

EDI MODEL 2018ECLip-NC CONFLICT MONITOR PROGRAMMING DETAIL

(remove jumpers and set switches as shown)

REMOVE DIODE JUMPERS I-5, I-6, I-9, I-11, I-15, 2-5, 2-6, 2-9, 2-11, 2-13, 2-15, 3-7, 3-8, 3-10, 3-12, 3-16, 4-7, 4-8, 4-10, 4-12, 4-14, 4-16, 5-9, 5-11, 5-13, 6-9, 6-11, 6-13, 6-15, 7-10, 7-12, 7-14, 8-10, 8-12, 8-14, 8-16, 9-11, 9-13, 9-15, 10-12, 10-14, 10-16, 11-13, 11-15, 12-14, 12-16, 13-15, and 14-16.

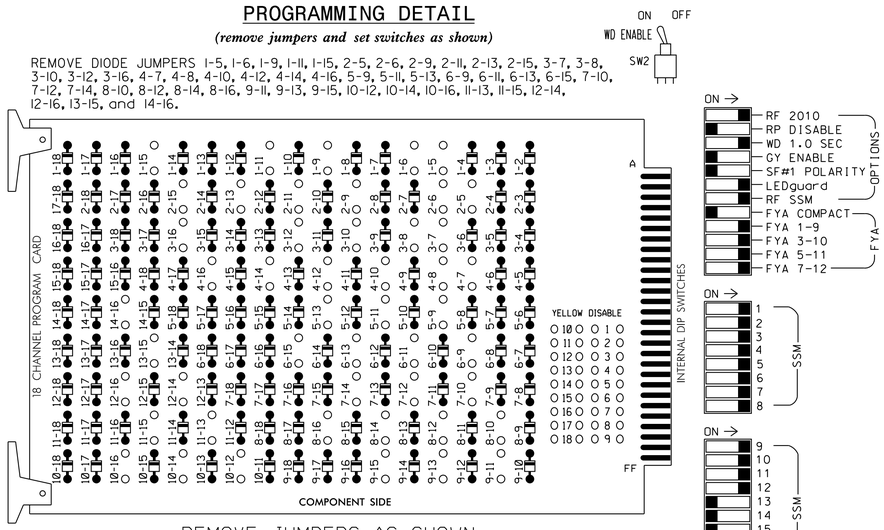

REMOVE JUMPERS AS SHOWN

■ = DENOTES POSITION OF SWITCH

NOTES:

1. Card is provided with all diode jumpers in place. Removal of any jumper allows its channels to run concurrently.
2. Ensure jumpers SEL2-SEL5 and SEL9 are present on the monitor board.
3. Ensure that Red Enable is active at all times during normal operation.
4. Integrate monitor with Ethernet network in cabinet.

NOTES

1. To prevent "flash-conflict" problems, insert red flash program blocks for all unused vehicle load switches in the output file. The installer shall verify that signal heads flash in accordance with the Signal Plans.
2. Program phases 4 and 8 for Dual Entry.
3. Program controller to start up in phase 2 Green and 6 Green.
4. The cabinet and controller are part of the Durham Signal System.

EQUIPMENT INFORMATION

CONTROLLER.....2070LX
CABINET.....332 W/AUX
SOFTWARE.....ECONOLITE ASC/3-2070
CABINET MOUNT.....BASE
OUTPUT FILE POSITIONS...18 WITH AUX. OUTPUT FILE
LOAD SWITCHES USED.....S1,S2,S3,S4,S5,S6,S7,S8,S9, S10,S11,S12,AUX S1,AUX S2, AUX S4,AUX S5
PHASES USED.....1,2,2PED,3,4,4PED,5,6,6PED, 7,8,8PED
OVERLAP "A".....*
OVERLAP "B".....*
OVERLAP "C".....*
OVERLAP "D".....*

* See overlap programming detail on sheet 2

SIGNAL HEAD HOOK-UP CHART

LOAD SWITCH NO.	S1	S2	S3	S4		S5	S6	S7		S8	S9	S10		S11	S12	AUX S1	AUX S2	AUX S3	AUX S4	AUX S5	AUX S6
CMU CHANNEL NO.	1	2	13	3		4	14	5		6	15	7		8	16	9	10	17	11	12	18
PHASE	1	2	2 PED	3		4	4 PED	5		6	6 PED	7		8	8 PED	OLA	OLB	SPARE	OLC	OLD	SPARE
SIGNAL HEAD NO.	11★	82	21,22	P21, P22	22	31★	41,42	P41, P42	42	51★	61,62	P61, P62	62	71★	81,82	P81, P82	11★	31★	NU	51★	71★	NU
RED		*	128		*		101		*		134		*		107						
YELLOW			129				102				135				108						
GREEN			130				103				136				109						
RED ARROW																A121	A124		A114	A101	
YELLOW ARROW		126		117				132				123				A122	A125		A115	A102	
FLASHING YELLOW ARROW																A123	A126		A116	A103	
GREEN ARROW	127	127		118	118			133	133			124	124								
✋			113				104				119				110						
🚶			115				106				121				112						

NU = Not Used

* Denotes install load resistor. See load resistor installation detail this sheet.

★ See pictorial of head wiring in detail this sheet.

FYA SIGNAL WIRING DETAIL

(wire signal heads as shown)

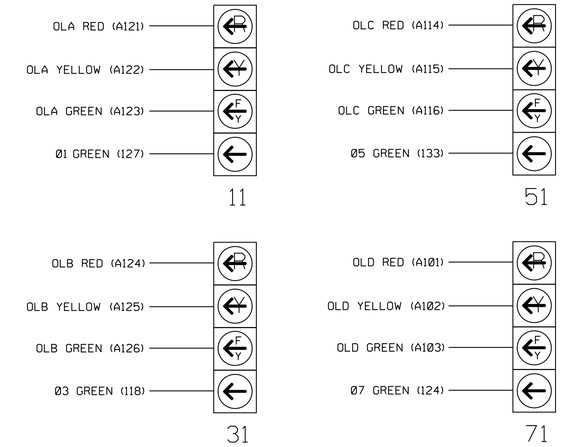

INPUT FILE POSITION LAYOUT

(front view)

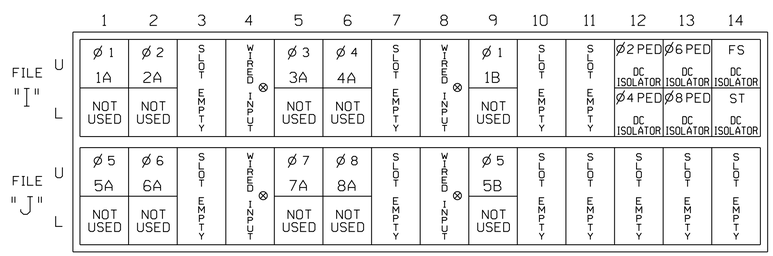

EX.: 1A, 2A, ETC. = LOOP NO.'S

FS = FLASH SENSE
ST = STOP TIME

⊗ Wired Input - Do not populate slot with detector card

INPUT FILE CONNECTION & PROGRAMMING CHART

LOOP NO.	LOOP TERMINAL	INPUT FILE POS.	PIN NO.	DETECTOR NO.	NEMA PHASE	CALL	EXTEND TIME	DELAY TIME	ADDED INITIAL	DETECTOR TYPE
1A [1]	TB2-1,2	I1U	56	1 ★	1	YES		15		S
	-	J4U	48	26★	6	YES		3		G
1B	TB6-9,10	I9U	60	11	1	YES		15		S
2A	TB2-5,6	I2U	39	2	2	YES			X	N
3A [2]	TB4-5,6	I5U	58	3 ★	3	YES		15		S
	-	J8U	50	28★	8	YES				S
4A	TB4-9,10	I6U	41	4	4	YES				S
5A [3]	TB3-1,2	J1U	55	5 ★	5	YES		15		S
	-	I4U	47	22★	2	YES		3		G
5B	TB7-9,10	J9U	59	15	5	YES		15		S
6A	TB3-5,6	J2U	40	6	6	YES			X	N
7A [4]	TB5-5,6	J5U	57	7 ★	7	YES		15		S
	-	I8U	49	24★	4	YES				S
8A	TB5-9,10	J6U	42	8	8	YES				S
PED PUSH BUTTONS										
P21,P22	TB8-4,6	I12U	67	PED 2	2 PED					
P41,P42	TB8-5,6	I12L	69	PED 4	4 PED					
P61,P62	TB8-7,9	I13U	68	PED 6	6 PED					
P81,P82	TB8-8,9	I13L	70	PED 8	8 PED					

NOTE:
INSTALL DC ISOLATORS IN INPUT FILE SLOTS I12 AND I13.

[1] Add jumper from I1-W to J4-W, on rear of input file.
[2] Add jumper from I5-W to J8-W, on rear of input file.
[3] Add jumper from J1-W to I4-W, on rear of input file.
[4] Add jumper from J5-W to I8-W, on rear of input file.

★ For the detectors to work as shown on the signal design plan, see the Vehicle Detector Setup Programming Detail for Alternate Phasing on sheet 3.

INPUT FILE POSITION LEGEND: J2L
FILE J
SLOT 2
LOWER

LOAD RESISTOR INSTALLATION DETAIL

(install resistors as shown)

ACCEPTABLE VALUES

VALUE (ohms)	WATTAGE
1.5K - 1.9K	25W (min)
2.0K - 3.0K	10W (min)

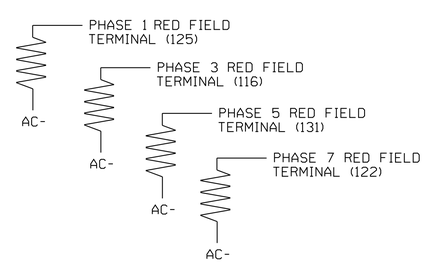

THIS ELECTRICAL DETAIL IS FOR
THE SIGNAL DESIGN: 05-1600
DESIGNED: FEBRUARY 2018
SEALED: 12/19/2018
REVISED: N/A

Electrical Detail - Sheet 1 of 5

DOCUMENT NOT CONSIDERED FINAL UNLESS ALL SIGNATURES COMPLETED

ELECTRICAL AND PROGRAMMING DETAILS FOR:

Prepared For:
Transportation Mobility and Safety Division
Signal Management Section
750 N.Greenfield Pkwy,Garner,NC 27529

SR 1118 (Fayetteville Road) at Woodcroft Parkway

Division 5 Durham County Durham

PLAN DATE:	February 2018	REVIEWED BY:	SL Phillips
PREPARED BY:	DA Waller	REVIEWED BY:	KP Baumann

REVISIONS	INIT.	DATE

SEAL
NORTH CAROLINA PROFESSIONAL SEAL 032607 ENGINEER STACE L. PHILLIPS
DocuSigned by:
12/19/2018
DCA7A5AE0D0A47...
SIGNATURE DATE
SIG. INVENTORY NO. 05-1600

PLANS PREPARED IN THE OFFICE OF:
Kimley»Horn
NC License #F-0102
421 Fayetteville Street, Suite 600
Raleigh, NC 27601
(919) 677-2000

12/19/2018
K:\RAL_TPD\m_ITS\011036410 - Durham Signal System\Signals\S4 - Signal Design\GROUP 3\U-5968_051600-2018e1.dgn
derrick.waller

DocuSign Envelope ID: 9324FB2A-6DD8-4852-9C6B-DB800942321C

PROJECT REFERENCE NO.	SHEET NO.
U-5968	SIG.280.2

ECONOLITE ASC/3-2070 OVERLAP PROGRAMMING DETAIL

(program controller as shown)

1. From Main Menu select [2. CONTROLLER]
2. From CONTROLLER Submenu select [2. VEHICLE OVERLAPS]

OVERLAP A

Select TMG VEH OVLP [A] and 'PPLT FYA'

```
TMG VEH OVLP...[A] TYPE: .....PPLT FYA

PROTECTED LEFT TURN....   PHASE    1
OPPOSING THROUGH.......   PHASE    2

FLASHING ARROW OUTPUT.....CH9  ISOLATE

DELAY START OF: FYA..0.0 CLEARANCE..0.0
ACTION PLAN SF BIT DISABLE........... 1
```

← NOTICE ACTION PLAN SF BIT "1"

Toggle Once

↓

OVERLAP B

Select TMG VEH OVLP [B] and 'PPLT FYA'

```
TMG VEH OVLP...[B] TYPE: .....PPLT FYA

PROTECTED LEFT TURN....   PHASE    3
OPPOSING THROUGH.......   PHASE    4

FLASHING ARROW OUTPUT.....CH10 ISOLATE

DELAY START OF: FYA..0.0 CLEARANCE..0.0
ACTION PLAN SF BIT DISABLE........... 3
```

← NOTICE ACTION PLAN SF BIT "3"

Toggle Once

↓

OVERLAP C

Select TMG VEH OVLP [C] and 'PPLT FYA'

```
TMG VEH OVLP...[C] TYPE: .....PPLT FYA

PROTECTED LEFT TURN....   PHASE    5
OPPOSING THROUGH.......   PHASE    6

FLASHING ARROW OUTPUT.....CH11 ISOLATE

DELAY START OF: FYA..0.0 CLEARANCE..0.0
ACTION PLAN SF BIT DISABLE........... 5
```

← NOTICE ACTION PLAN SF BIT "5"

Toggle Once

↓

OVERLAP D

Select TMG VEH OVLP [D] and 'PPLT FYA'

```
TMG VEH OVLP...[D] TYPE: .....PPLT FYA

PROTECTED LEFT TURN....   PHASE    7
OPPOSING THROUGH.......   PHASE    8

FLASHING ARROW OUTPUT.....CH12 ISOLATE

DELAY START OF: FYA..0.0 CLEARANCE..0.0
ACTION PLAN SF BIT DISABLE........... 7
```

← NOTICE ACTION PLAN SF BIT "7"

END PROGRAMMING

FLASHER CIRCUIT MODIFICATION DETAIL

IN ORDER TO ENSURE THAT SIGNALS FLASH CONCURRENTLY ON THE SAME APPROACH, MAKE THE FOLLOWING FLASHER CIRCUIT CHANGES:

1. ON REAR OF PDA - REMOVE WIRE FROM TERM. T2-4 AND TERMINATE ON T2-2.
2. ON REAR OF PDA - REMOVE WIRE FROM TERM. T2-5 AND TERMINATE ON T2-3.
3. REMOVE FLASHER UNIT 2.

THE CHANGES LISTED ABOVE TIES ALL PHASES AND OVERLAPS TO FLASHER UNIT 1.

COUNTDOWN PEDESTRIAN SIGNAL OPERATION

Countdown Ped Signals are required to display timing only during Ped Clearance Interval. Consult Ped Signal Module user's manual for instructions on selecting this feature.

THIS ELECTRICAL DETAIL IS FOR
THE SIGNAL DESIGN: 05-1600
DESIGNED: FEBRUARY 2018
SEALED: 12/19/2018
REVISED: N/A

Electrical Detail - Sheet 2 of 5

DOCUMENT NOT CONSIDERED FINAL UNLESS ALL SIGNATURES COMPLETED

PLANS PREPARED IN THE OFFICE OF:
Kimley»Horn
NC License #F-0102
421 Fayetteville Street, Suite 600
Raleigh, NC 27601
(919) 677-2000

ELECTRICAL AND PROGRAMMING DETAILS FOR:

Prepared For:
Transportation Mobility and Safety Division
STATE OF NORTH CAROLINA DEPARTMENT OF TRANSPORTATION
ITS & Signals Management Section
750 N.Greenfield Pkwy,Garner,NC 27529

SR 1118 (Fayetteville Road)
at
Woodcroft Parkway

Division 5 Durham County Durham

PLAN DATE:	February 2018	REVIEWED BY:	SL Phillips
PREPARED BY:	DA Waller	REVIEWED BY:	KP Baumann

REVISIONS	INIT.	DATE

SEAL
NORTH CAROLINA PROFESSIONAL SEAL 032607 ENGINEER STACIE L. PHILLIPS

DocuSigned by:
DC87A59EDB0B437...
12/19/2018
SIGNATURE DATE

SIG. INVENTORY NO. 05-1600

12/19/2018
K:\RAL_LPTD\ralpw_ITS\011036410 - Durham Signal System\Signals\S4 - Signal Design\WORKGROUP 3\U-5968_051600-2018a2.dgn
derrick.waller

DocuSign Envelope ID: 9324FB2A-6DD8-4852-9C6B-DB800942321C

PROJECT REFERENCE NO.	SHEET NO.
U-5968	SIG.280.3

ECONOLITE ASC/3-2070 VEHICLE DETECTOR SETUP PROGRAMMING DETAIL FOR ALTERNATE PHASING
LOOPS 1A, 5A, 3A, 7A

(program controller as shown)

IMPORTANT!

Program detectors per the input file connection and programming chart shown on sheet 1 before proceeding.

1. From Main Menu select [8. UTILITIES]
2. From UTILITIES Submenu select [1. COPY/CLEAR]
3. Copy from DETECTOR PLAN "1" to DETECTOR PLAN "2".

```
COPY / CLEAR UTILITY
      FROM              TO
PHASE TIMING.... . > PHASE TIMING.... .
TIMING PLAN..... . > TIMING PLAN..... .
PH DET OPT PLAN. . > PH DET OPT PLAN. .
DETECTOR PLAN... 1 > DETECTOR PLAN... 2
  TOGGLE TO SELECT A "FROM" AND A "TO"
            THEN PRESS ENTER
```

4. From Main Menu select [6. DETECTORS]
5. From DETECTOR Submenu select [2. VEHICLE DETECTOR SETUP]
6. Place cursor in VEH DET PLAN [ ] position and enter "2".

- Place cursor in VEH DETECTOR [ ] position and enter "1".
- Set delay time to "0".

```
VEH DETECTOR [ 1]   VEH DET PLAN [ 2]
TYPE: S-STANDARD
TS2 DETECTOR..... . ECPI LOG.......   NO
DET PH - 1 2 3 4 5 6 7 8 9 0 1 2 3 4 5 6
 1  1    . . . . . . . . . . . . . . . .
EXTEND TIME...  0.0 DELAY TIME...    0.0
USE ADDED INITIAL . CROSS SWITCH PH..  0
LOCK IN....... NONE NTCIP VOL . OR OCC .
PMT QUEUE DELAY. NO
```

← NOTICE VEH DET PLAN 2

← ENSURE DELAY IS SET TO '0'

- Place cursor in VEH DETECTOR [ ] position and enter "26".
- Set assigned phase to "0".

```
VEH DETECTOR [26]   VEH DET PLAN [ 2]
TYPE: G-GREEN EXTENSION/DELAY
TS2 DETECTOR..... . ECPI LOG.......   NO
DET PH - 1 2 3 4 5 6 7 8 9 0 1 2 3 4 5 6
 26 0    . . . . . . . . . . . . . . . .
EXTEND TIME...  0.0 DELAY TIME...    3.0
USE ADDED INITIAL . CROSS SWITCH PH..  0
LOCK IN....... NONE NTCIP VOL . OR OCC .
PMT QUEUE DELAY. NO
```

← NOTICE VEH DET PLAN 2

ENSURE PHASE IS SET TO "0" →

- Place cursor in VEH DETECTOR [ ] position and enter "5".
- Set delay time to "0".

```
VEH DETECTOR [ 5]   VEH DET PLAN [ 2]
TYPE: S-STANDARD
TS2 DETECTOR..... . ECPI LOG.......   NO
DET PH - 1 2 3 4 5 6 7 8 9 0 1 2 3 4 5 6
 5  5    . . . . . . . . . . . . . . . .
EXTEND TIME...  0.0 DELAY TIME...    0.0
USE ADDED INITIAL . CROSS SWITCH PH..  0
LOCK IN....... NONE NTCIP VOL . OR OCC .
PMT QUEUE DELAY. NO
```

← NOTICE VEH DET PLAN 2

← ENSURE DELAY IS SET TO '0'

- Place cursor in VEH DETECTOR [ ] position and enter "22".
- Set assigned phase to "0".

```
VEH DETECTOR [22]   VEH DET PLAN [ 2]
TYPE: G-GREEN EXTENSION/DELAY
TS2 DETECTOR..... . ECPI LOG.......   NO
DET PH - 1 2 3 4 5 6 7 8 9 0 1 2 3 4 5 6
 22 0    . . . . . . . . . . . . . . . .
EXTEND TIME...  0.0 DELAY TIME...    3.0
USE ADDED INITIAL . CROSS SWITCH PH..  0
LOCK IN....... NONE NTCIP VOL . OR OCC .
PMT QUEUE DELAY. NO
```

← NOTICE VEH DET PLAN 2

ENSURE PHASE IS SET TO "0" →

- Place cursor in VEH DETECTOR [ ] position and enter "3".
- Set delay time to "0".

```
VEH DETECTOR [ 3]   VEH DET PLAN [ 2]
TYPE: S-STANDARD
TS2 DETECTOR..... . ECPI LOG.......   NO
DET PH - 1 2 3 4 5 6 7 8 9 0 1 2 3 4 5 6
 3  3    . . . . . . . . . . . . . . . .
EXTEND TIME...  0.0 DELAY TIME...    0.0
USE ADDED INITIAL . CROSS SWITCH PH..  0
LOCK IN....... NONE NTCIP VOL . OR OCC .
PMT QUEUE DELAY. NO
```

← NOTICE VEH DET PLAN 2

← ENSURE DELAY IS SET TO '0'

- Place cursor in VEH DETECTOR [ ] position and enter "28".
- Set assigned phase to "0".

```
VEH DETECTOR [28]   VEH DET PLAN [ 2]
TYPE: S-STANDARD
TS2 DETECTOR..... . ECPI LOG.......   NO
DET PH - 1 2 3 4 5 6 7 8 9 0 1 2 3 4 5 6
 28 0    . . . . . . . . . . . . . . . .
EXTEND TIME...  0.0 DELAY TIME...    0.0
USE ADDED INITIAL . CROSS SWITCH PH..  0
LOCK IN....... NONE NTCIP VOL . OR OCC .
PMT QUEUE DELAY. NO
```

← NOTICE VEH DET PLAN 2

ENSURE PHASE IS SET TO "0" →

- Place cursor in VEH DETECTOR [ ] position and enter "7".
- Set delay time to "0".

```
VEH DETECTOR [ 7]   VEH DET PLAN [ 2]
TYPE: S-STANDARD
TS2 DETECTOR..... . ECPI LOG.......   NO
DET PH - 1 2 3 4 5 6 7 8 9 0 1 2 3 4 5 6
 7  7    . . . . . . . . . . . . . . . .
EXTEND TIME...  0.0 DELAY TIME...    0.0
USE ADDED INITIAL . CROSS SWITCH PH..  0
LOCK IN....... NONE NTCIP VOL . OR OCC .
PMT QUEUE DELAY. NO
```

← NOTICE VEH DET PLAN 2

← ENSURE DELAY IS SET TO '0'

- Place cursor in VEH DETECTOR [ ] position and enter "24".
- Set assigned phase to "0".

```
VEH DETECTOR [24]   VEH DET PLAN [ 2]
TYPE: S-STANDARD
TS2 DETECTOR..... . ECPI LOG.......   NO
DET PH - 1 2 3 4 5 6 7 8 9 0 1 2 3 4 5 6
 24 0    . . . . . . . . . . . . . . . .
EXTEND TIME...  0.0 DELAY TIME...    0.0
USE ADDED INITIAL . CROSS SWITCH PH..  0
LOCK IN....... NONE NTCIP VOL . OR OCC .
PMT QUEUE DELAY. NO
```

← NOTICE VEH DET PLAN 2

ENSURE PHASE IS SET TO "0" →

END PROGRAMMING

THIS ELECTRICAL DETAIL IS FOR
THE SIGNAL DESIGN: 05-1600
DESIGNED: FEBRUARY 2018
SEALED: 12/19/2018
REVISED: N/A

Electrical Detail - Sheet 3 of 5

DOCUMENT NOT CONSIDERED FINAL UNLESS ALL SIGNATURES COMPLETED

PLANS PREPARED IN THE OFFICE OF:
Kimley»Horn
NC License #F-0102
421 Fayetteville Street, Suite 600
Raleigh, NC 27601
(919) 677-2000

ELECTRICAL AND PROGRAMMING DETAILS FOR:

Prepared For:
NC Transportation Mobility and Safety Division
Traffic Engineering Branch
Signals Management Section
750 N.Greenfield Pkwy,Garner,NC 27529

SR 1118 (Fayetteville Road)
at
Woodcroft Parkway

Division 5 Durham County Durham

PLAN DATE:	February 2018	REVIEWED BY:	SL Phillips
PREPARED BY:	DA Waller	REVIEWED BY:	KP Baumann

REVISIONS	INIT.	DATE

SEAL
NORTH CAROLINA PROFESSIONAL SEAL 032607 ENGINEER STACIE L. PHILLIPS

DocuSigned by:
DC87A56ED9D8437...
12/19/2018
SIGNATURE DATE

SIG. INVENTORY NO. 05-1600

12/19/2018
K:\RAL_TPB_IT\40110364\10 - Durham Signal System\Signals\54 - Signal Design\GROUP 3\U-5968_051600-2018e3.dgn
derrick.waller

DocuSign Envelope ID: 9324FB2A-6DD8-4852-9C6B-DB800942321C

ALTERNATE PHASING ACTIVATION DETAIL

TO RUN ALT. PHASING DURING FREE RUN - PROGRAM CHANGES (SHOWN BELOW) IN A TIME BASED ACTION PLAN. SCHEDULE A DAY PLAN THAT INCLUDES THE ACTION PLAN PROGRAMMED TO SELECT VEH DET PLAN 2 AND ENABLE SF BITS 1, 3, 5, and 7.

TO RUN ALT. PHASING DURING COORDINATION - SELECT THE TIME BASED ACTION PLAN THAT IS PROGRAMMED TO SELECT VEH DET PLAN 2 AND ENABLE SF BITS 1, 3, 5, and 7.

PHASING	VEH DET PLAN	SF BITS ENABLED
ACTIONS REQUIRED TO RUN DEFAULT PHASING	1	NONE
ACTIONS REQUIRED TO RUN ALTERNATE PHASING	2	1, 3, 5, 7

IMPORTANT: IF ALT. PHASING IS USED DURING FREE RUN AND COORDINATION, DO NOT OPERATE TIME OF DAY EVENTS CONCURRENTLY WITH COORDINATION PLAN EVENTS IN THE EVENT SCHEDULER. (EX. FREE RUN EVENT SHOULD END BEFORE COORDINATION PLAN EVENT STARTS AND VICE-VERSA).

ALTERNATE PHASING CHANGE SUMMARY

THE FOLLOWING IS A SUMMARY OF WHAT TAKES PLACE WHEN SF BITS 1, 3, 5, AND 7 AND VEH DET PLAN 2 ACTIVATE TO CALL THE "ALTERNATE PHASING":

SF BITS 1,3,5,7: Modifies overlap parent phases for heads 11, 31, 51, and 71 to run protected turns only.

VEH DET PLAN 2: Disables phase 6 call on loop 1A and reduces delay time for phase 1 call on loop 1A to 0 seconds.

Disables phase 8 call on loop 3A and reduces delay time for phase 3 call on loop 3A to 0 seconds.

Disables phase 2 call on loop 5A and reduces delay time for phase 5 call on loop 5A to 0 seconds.

Disables phase 4 call on loop 7A and reduces delay time for phase 7 call on loop 7A to 0 seconds.

ECONOLITE ASC/3-2070 ACTION PLAN PROGRAMMING DETAIL

1. From Main Menu select 5. TIME BASE
2. From TIME BASE Submenu select 2. ACTION PLAN

```
ACTION PLAN...[  1]
PATTERN..........AUTO   SYS OVERRIDE.... NO
TIMING PLAN........ 0   SEQUENCE........  0
VEH DETECTOR PLAN.. 2   DET LOG........NONE
FLASH...........   --   RED REST........ NO
VEH DET DIAG PLN... 0   PED DET DIAG PLN..0
DIMMING ENABLE..   NO   PRIORITY RETURN. NO
PED PR RETURN..    NO   QUEUE DELAY..... NO
PMT COND DELAY     NO
  PHASE   1  2  3  4  5  6  7  8  9  0  1  2  3  4  5  6
PED RCL   .  .  .  .  .  .  .  .  .  .  .  .  .  .  .  .
WALK 2    .  .  .  .  .  .  .  .  .  .  .  .  .  .  .  .
VEX 2     .  .  .  .  .  .  .  .  .  .  .  .  .  .  .  .
VEH RCL   .  .  .  .  .  .  .  .  .  .  .  .  .  .  .  .
MAX RCL   .  .  .  .  .  .  .  .  .  .  .  .  .  .  .  .
MAX 2     .  .  .  .  .  .  .  .  .  .  .  .  .  .  .  .
  PHASE   1  2  3  4  5  6  7  8  9  0  1  2  3  4  5  6
MAX 3     .  .  .  .  .  .  .  .  .  .  .  .  .  .  .  .
CS INH    .  .  .  .  .  .  .  .  .  .  .  .  .  .  .  .
OMIT      .  .  .  .  .  .  .  .  .  .  .  .  .  .  .  .
SPC FCT   X  .  X  .  X  .  X  .  (1-8)
AUX FCT   .  .  .  (1-3)
          1  2  3  4  5  6  7  8  9  0  1  2  3  4  5
LP 1-15   .  .  .  .  .  .  .  .  .  .  .  .  .  .  .
LP 16-30  .  .  .  .  .  .  .  .  .  .  .  .  .  .  .
LP 31-45  .  .  .  .  .  .  .  .  .  .  .  .  .  .  .
LP 46-60  .  .  .  .  .  .  .  .  .  .  .  .  .  .  .
LP 61-75  .  .  .  .  .  .  .  .  .  .  .  .  .  .  .
LP 76-90  .  .  .  .  .  .  .  .  .  .  .  .  .  .  .
LP 91-100 .  .  .  .  .  .  .  .  .  .  .  .  .  .  .
```

THIS ELECTRICAL DETAIL IS FOR
THE SIGNAL DESIGN: 05-1600
DESIGNED: FEBRUARY 2018
SEALED: 12/19/2018
REVISED: N/A

Electrical Detail - Sheet 4 of 5

DOCUMENT NOT CONSIDERED FINAL UNLESS ALL SIGNATURES COMPLETED

PLANS PREPARED IN THE OFFICE OF:
Kimley»Horn
NC License #F-0102
421 Fayetteville Street, Suite 600
Raleigh, NC 27601
(919) 677-2000

ELECTRICAL AND PROGRAMMING DETAILS FOR:

Prepared For:
Transportation Mobility and Safety Division
Traffic Engineering & Signal Management Section
Department of Transportation
State of North Carolina
750 N.Greenfield Pkwy,Garner,NC 27529

SR 1118 (Fayetteville Road)
at
Woodcroft Parkway

Division 5 Durham County Durham

PLAN DATE:	February 2018	REVIEWED BY:	SL Phillips
PREPARED BY:	DA Waller	REVIEWED BY:	KP Baumann

REVISIONS	INIT.	DATE

SEAL
NORTH CAROLINA PROFESSIONAL SEAL 032607 ENGINEER STACE L. PHILLIPS
DocuSigned by: 0C47A5AE0D0A47...
12/19/2018
SIGNATURE DATE

SIG. INVENTORY NO. 05-1600

12/19/2018
K:\RAL_ITS\ue_ITS\011036410 - Durham Signal System\Signals\S4 - Signal Design\GROUP 3\U-5968_051600-2018e4.dgn
derrick.waller

DocuSign Envelope ID: 9324FB2A-6DD8-4852-9C6B-DB800942321C

PROJECT REFERENCE NO.	SHEET NO.
U-5968	SIG.280.5

ECONOLITE ASC/3-2070 LOGIC PROCESSOR PROGRAMMING DETAIL FOR LEADING PED INTERVAL (DELAYED GREEN)

(program controller as shown)

The following logic processor configuration holds the FYA's on signal heads 11, 31, 51 and 71 red for the duration of the delayed green time (leading ped interval) when serving a ped call on the opposing through phase.

1. From Main Menu select **1. CONFIGURATION**
2. From CONFIGURATION Submenu select **8. LOGIC PROCESSOR**
3. From LOGIC PROCESSOR Submenu select **2. LOGIC STATEMENTS**

ENTER A "1" IN THE LP# FIELD, PRESS 'ENTER', AND PROGRAM AS SHOWN.

```
ELSE
LP#:    1  COPY FROM:   1  ACTIVE:  M   (T/F)

IF   PED ON PH WALK            2   IS  ON
AND VEH GREEN ON PH            2   IS  OFF

THEN  SIG SET OLP RED          1       ON
      SIG SET OLP YELLOW       1       OFF
      SIG SET OLP GREEN        1       OFF
```

HOLD SIGNAL HEAD 11 FYA RED DURING THE PHASE 2 DELAYED GREEN TIME (LEADING PED INTERVAL)

ENTER A "2" IN THE LP# FIELD, PRESS 'ENTER', AND PROGRAM AS SHOWN.

```
ELSE
LP#:    2  COPY FROM:   2  ACTIVE:  M   (T/F)

IF   PED ON PH WALK            4   IS  ON
AND VEH GREEN ON PH            4   IS  OFF

THEN  SIG SET OLP RED          2       ON
      SIG SET OLP YELLOW       2       OFF
      SIG SET OLP GREEN        2       OFF
```

HOLD SIGNAL HEAD 31 FYA RED DURING THE PHASE 4 DELAYED GREEN TIME (LEADING PED INTERVAL)

ENTER A "3" IN THE LP# FIELD, PRESS 'ENTER', AND PROGRAM AS SHOWN.

```
ELSE
LP#:    3  COPY FROM:   3  ACTIVE:  M   (T/F)

IF   PED ON PH WALK            6   IS  ON
AND VEH GREEN ON PH            6   IS  OFF

THEN  SIG SET OLP RED          3       ON
      SIG SET OLP YELLOW       3       OFF
      SIG SET OLP GREEN        3       OFF
```

HOLD SIGNAL HEAD 51 FYA RED DURING THE PHASE 6 DELAYED GREEN TIME (LEADING PED INTERVAL)

ENTER A "4" IN THE LP# FIELD, PRESS 'ENTER', AND PROGRAM AS SHOWN.

```
ELSE
LP#:    4  COPY FROM:   4  ACTIVE:  M   (T/F)

IF   PED ON PH WALK            8   IS  ON
AND VEH GREEN ON PH            8   IS  OFF

THEN  SIG SET OLP RED          4       ON
      SIG SET OLP YELLOW       4       OFF
      SIG SET OLP GREEN        4       OFF
```

HOLD SIGNAL HEAD 71 FYA RED DURING THE PHASE 8 DELAYED GREEN TIME (LEADING PED INTERVAL)

1. From Main Menu select **1. CONFIGURATION**
2. From CONFIGURATION Submenu select **8. LOGIC PROCESSOR**
3. From the LOGIC PROCESSOR Submenu select **1. LOGIC STATEMENT CONTROL**

ENABLE LOGIC PROCESSOR STATEMENTS 1, 2, 3, AND 4 BY POSITIONING THE CURSOR OVER THE FIELDS SHOWN BELOW AND USING THE TOGGLE KEY TO ENABLE THEM.

```
LOGIC STATEMENT CONTROL
          1 2 3 4 5 6 7 8 9 0 1 2 3 4 5
LP 1-15   E E E E . . . . . . . . . .
LP 16-30  . . . . . . . . . . . . . .
LP 31-45  . . . . . . . . . . . . . .
LP 46-60  . . . . . . . . . . . . . .
LP 61-75  . . . . . . . . . . . . . .
LP 76-90  . . . . . . . . . . . . . .
```

END PROGRAMMING

THIS ELECTRICAL DETAIL IS FOR
THE SIGNAL DESIGN: 05-1600
DESIGNED: FEBRUARY 2018
SEALED: 12/19/2018
REVISED: N/A

Electrical Detail - Sheet 5 of 5

DOCUMENT NOT CONSIDERED FINAL UNLESS ALL SIGNATURES COMPLETED

PLANS PREPARED IN THE OFFICE OF:
Kimley»Horn
NC License #F-0102
421 Fayetteville Street, Suite 600
Raleigh, NC 27601
(919) 677-2000

ELECTRICAL AND PROGRAMMING DETAILS FOR:

Prepared For:
Transportation Mobility and Safety Division
STATE OF NORTH CAROLINA
DEPARTMENT OF TRANSPORTATION
ITS & Signals Management Section
750 N.Greenfield Pkwy,Garner,NC 27529

SR 1118 (Fayetteville Road)
at
Woodcroft Parkway

Division 5 Durham County Durham

PLAN DATE:	February 2018	REVIEWED BY:	SL Phillips
PREPARED BY:	DA Waller	REVIEWED BY:	KP Baumann

REVISIONS	INIT.	DATE

SEAL
NORTH CAROLINA PROFESSIONAL SEAL 032607 ENGINEER STACIE L. PHILLIPS

DocuSigned by:
0C87A56ED6D8437...
12/19/2018
SIGNATURE DATE

SIG. INVENTORY NO. 05-1600

12/19/2018
K:\RAL_TPB\ _ITS\#011036410 - Durham Signal System\Signals\S4 - Signal Design\GROUP 3\U-5968.051600-2018e5.dgn
derrick.waller

DocuSign Envelope ID: 93F7D2D0-AF8C-4C45-B1AD-C8DBA135FDBA

PROJECT REFERENCE NO.	SHEET NO.
U-5968	Sig-281.0

PHASING DIAGRAM

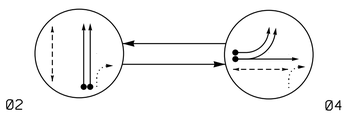

PHASING DIAGRAM DETECTION LEGEND

- DETECTED MOVEMENT
- UNDETECTED MOVEMENT (OVERLAP)
- UNSIGNALIZED MOVEMENT
- PEDESTRIAN MOVEMENT

TABLE OF OPERATION

SIGNAL FACE	PHASE Ø2	PHASE Ø4	FLASH
21, 22	↑	R	Y
41, 42	R	G	R
P21, P22	W	DW	DRK
P41, P42	DW	W	DRK

SIGNAL FACE I.D.

All Heads L.E.D.

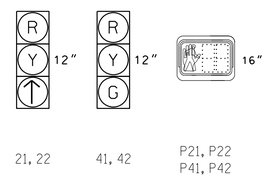

ASC/3 DETECTOR INSTALLATION CHART

DETECTOR					PROGRAMMING							
LOOP	SIZE (FT)	DISTANCE FROM STOPBAR (FT)	TURNS	NEW LOOP	PHASE	CALLING	EXTEND TIME	DELAY TIME	USE ADDED INITIAL	TYPE	SYSTEM LOOP	NEW CARD
2A	6X6	90	Exist	-	2	Yes	-	-	-	S	-	X
2B	6X6	90	Exist	-	2	Yes	-	-	-	S	-	X
4A	6X40	0	2-4-2	-	4	Yes	-	-	-	S	-	X
4B	6X40	0	2-4-2	-	4	Yes	-	-	-	S	-	X

2 Phase
Fully Actuated
(Durham Signal System)

NOTES

1. Refer to "Roadway Standard Drawings NCDOT" dated January 2018 and "Standard Specifications for Roads and Structures" dated January 2018.
2. Do not program signal for late night flashing operation unless otherwise directed by the Engineer.
3. Set all detector units to presence mode.
4. Locate new cabinet so as not to obstruct sight distance of vehicles turning right on red.
5. Omit "WALK" and flashing "DON'T WALK" with no pedestrian calls.
6. Program pedestrian heads to countdown the flashing "Don't Walk" time only.
7. Pavement markings are existing.
8. Maximum times shown in timing chart are for free-run operation only. Coordinated signal system timing values shall supersede these values.
9. Loop data based on previous plan and/or field observations.
10. Reconnect lead-in cable to separate loops 2A and 2B as shown.

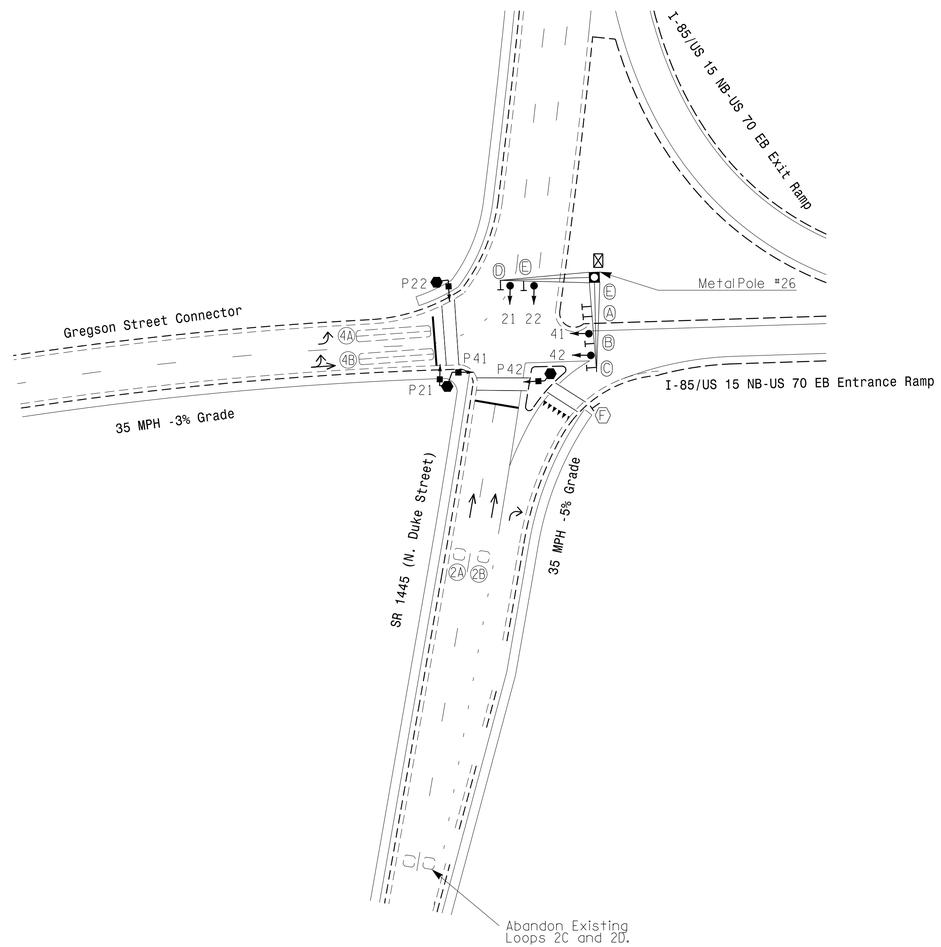

LEGEND

PROPOSED		EXISTING
	Traffic Signal Head	
	Modified Signal Head	N/A
	Sign	
	Pedestrian Signal Head With Push Button & Sign	
	Signal Pedestal	
	Signal Pole with Guy	
	Signal Pole with Sidewalk Guy	
	Inductive Loop Detector	
	Controller & Cabinet	
	Junction Box	
	2-in Underground Conduit	
N/A	Right of Way	
	Directional Arrow	
	Type II Signal Pedestal	
A	Left Arrow "ONLY" Sign (R3-5L)	A
B	Combined Through Left Sign (R3-6L)	B
C	No Right Turn Sign (R3-1)	C
D	No Left Turn Sign (R3-2)	D
E	"ONE WAY" Arrow Sign (R6-1)	E
F	Yield Sign (R1-2)	F

ASC/3 TIMING CHART

FEATURE	PHASE 2	PHASE 4
Min Green *	12	7
Walk *	7	7
Ped Clear	6	5
Veh. Extension *	3.2	2.0
Max 1 *	50	20
Yellow	4.2	4.1
Red Clear	1.3	1.1
Actuations B4 Add *	-	-
Seconds /Actuation *	-	-
Max Initial *	-	-
Time Before Reduction *	-	-
Time To Reduce *	-	-
Minimum Gap	-	-
Locking Detector	X	-
Recall Position	VEH RECALL	VEH RECALL
Dual Entry	-	-
Simultaneous Gap	X	X

* These values may be field adjusted. Do not adjust Min Green and Extension times for phase 2 lower than what is shown. Min Green for all other phases should not be lower than 4 seconds.

12/17/2018
U-4405-1634405-1634_sig_dgn
User:tpopelka

Signal Upgrade

Prepared for: Transportation Mobility and Safety Division, Signal Design Section, State of North Carolina Department of Transportation
750 N.Greenfield Pkwy,Garner,NC 27529

Prepared in the offices of:
RAMEY KEMP & ASSOCIATES, INC.
Transportation Engineers
5808 Faringdon Place, Suite 100
Raleigh, North Carolina 27609
919-872-5115 Tel. 919-878-0416 Fax.
www.rameykemp.com

SCALE 0 40 1"=40'

SR 1445 (N. Duke St.) at I-85/US 15 NB-US 70 EB Ramp and Gregson St. Connector

Division 5 Durham County Durham

PLAN DATE:	December 2018	REVIEWED BY:	WJ Hamilton
PREPARED BY:	TS Popelka	RKA PROJ. NO.:	17287 (040)

REVISIONS	INIT.	DATE

DOCUMENT NOT CONSIDERED FINAL UNLESS ALL SIGNATURES COMPLETED

SEAL
NORTH CAROLINA PROFESSIONAL SEAL 32396 ENGINEER WILLIAM J. HAMILTON

DocuSigned by: William J. Hamilton 12/19/2018
A0E6BDD4E4B4B4...
SIGNATURE DATE

SIG. INVENTORY NO. 05-1634

DocuSign Envelope ID: 93F7D2D0-AF8C-4C45-B1AD-C8DBA135FDBA

PROJECT REFERENCE NO.	SHEET NO.
U-5968	Sig-281.1

EDI MODEL 2018ECLip-NC CONFLICT MONITOR PROGRAMMING DETAIL

(remove jumpers and set switches as shown)

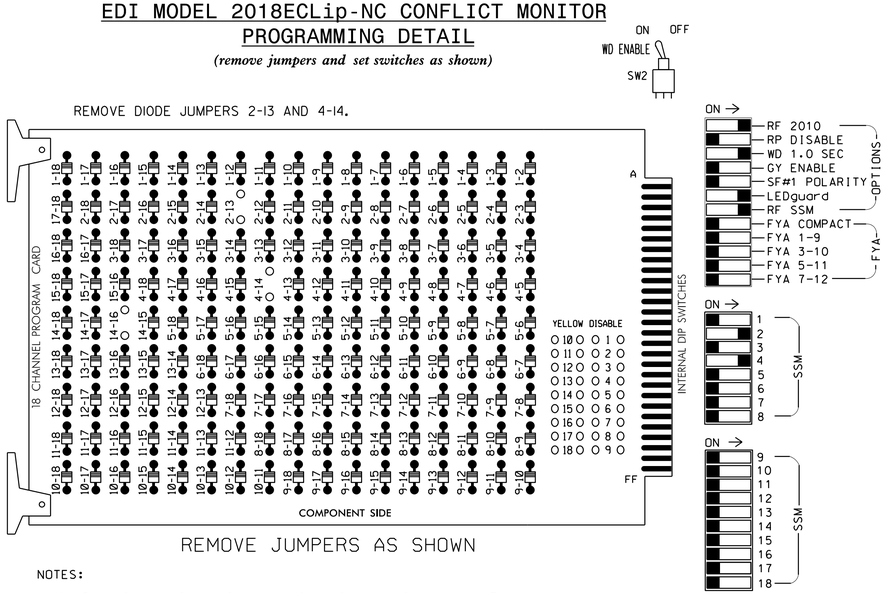

■ = DENOTES POSITION OF SWITCH

NOTES:

1. Card is provided with all diode jumpers in place. Removal of any jumper allows its channels to run concurrently.
2. Ensure jumpers SEL2-SEL5 and SEL9 are present on the monitor board.
3. Ensure that Red Enable is active at all times during normal operation.
4. Integrate monitor with Ethernet network in cabinet.

NOTES

1. To prevent "flash-conflict" problems, insert red flash program blocks for all unused vehicle load switches in the output file. The installer shall verify that signal heads flash in accordance with the Signal Plans.
2. Program controller to start up in phase 2 Walk.
3. The cabinet and controller are part of the Durham Signal System.

EQUIPMENT INFORMATION

CONTROLLER.....2070LX
CABINET.....332
SOFTWARE.....ECONOLITE ASC/3-2070
CABINET MOUNT.....BASE
OUTPUT FILE POSITIONS...12
LOAD SWITCHES USED.....S2,S3,S5,S6
PHASES USED.....2,2PED,4,4PED
OVERLAPS.....NONE

SIGNAL HEAD HOOK-UP CHART

LOAD SWITCH NO.	S1	S2	S3	S4	S5	S6	S7	S8	S9	S10	S11	S12
CMU CHANNEL NO.	1	2	13	3	4	14	5	6	15	7	8	16
PHASE	1	2	2 PED	3	4	4 PED	5	6	6 PED	7	8	8 PED
SIGNAL HEAD NO.	NU	21,22	P21, P22	NU	41,42	P41, P42	NU	NU	NU	NU	NU	NU
RED		128			101							
YELLOW		129			102							
GREEN					103							
RED ARROW												
YELLOW ARROW												
GREEN ARROW		130										
✋			113			104						
🚶			115			106						

NU = Not Used

COUNTDOWN PEDESTRIAN SIGNAL OPERATION

Countdown Ped Signals are required to display timing only during Ped Clearance Interval. Consult Ped Signal Module user's manual for instructions on selecting this feature.

INPUT FILE POSITION LAYOUT

(front view)

		1	2	3	4	5	6	7	8	9	10	11	12	13	14
FILE "I"	U	SLOT	Ø 2	SLOT	SLOT	SLOT	Ø 4	SLOT	SLOT	SLOT	SLOT	SLOT	Ø 2 PED DC ISOLATOR	SLOT	FS DC ISOLATOR
			2A				4A								
	L	EMPTY	Ø 2 2B	EMPTY	EMPTY	EMPTY	Ø 4 4B	EMPTY	EMPTY	EMPTY	EMPTY	EMPTY	Ø 4 PED DC ISOLATOR	EMPTY	ST DC ISOLATOR
FILE "J"	U	SLOT	SLOT	SLOT	SLOT	SLOT	SLOT	SLOT	SLOT	SLOT	SLOT	SLOT	SLOT	SLOT	SLOT
	L	EMPTY	EMPTY	EMPTY	EMPTY	EMPTY	EMPTY	EMPTY	EMPTY	EMPTY	EMPTY	EMPTY	EMPTY	EMPTY	EMPTY

EX.: 1A, 2A, ETC. = LOOP NO.'S

FS = FLASH SENSE
ST = STOP TIME

INPUT FILE CONNECTION & PROGRAMMING CHART

LOOP NO.	LOOP TERMINAL	INPUT FILE POS.	PIN NO.	DETECTOR NO.	NEMA PHASE	CALL	EXTEND TIME	DELAY TIME	ADDED INITIAL	DETECTOR TYPE
2A	TB2-5,6	I2U	39	2	2	YES				S
2B	TB2-7,8	I2L	43	12	2	YES				S
4A	TB4-9,10	I6U	41	4	4	YES				S
4B	TB4-11,12	I6L	45	14	4	YES				S
PED PUSH BUTTONS										
P21,P22	TB8-4,6	I12U	67	PED 2	2 PED					
P41,P42	TB8-5,6	I12L	69	PED 4	4 PED					

NOTE:
INSTALL DC ISOLATORS IN INPUT FILE SLOT I12.

INPUT FILE POSITION LEGEND: J2L
FILE J
SLOT 2
LOWER

THIS ELECTRICAL DETAIL IS FOR
THE SIGNAL DESIGN: 05-1634
DESIGNED: Dec 2018
SEALED: 12/19/2018
REVISED: N/A

Electrical Detail

DOCUMENT NOT CONSIDERED FINAL UNLESS ALL SIGNATURES COMPLETED

ELECTRICAL AND PROGRAMMING DETAILS FOR:

SR 1445 (N. Duke St.)
at
I-85/US 15 NB - US 70 EB Ramp
and Gregson Street Connector

Division 5 Durham County Durham

PLAN DATE: December 2018 REVIEWED BY: WJ Hamilton
PREPARED BY: TS Popelka RKA PROJ. NO.: 17287 (040)

REVISIONS	INIT.	DATE

SEAL
NORTH CAROLINA PROFESSIONAL SEAL 32396 ENGINEER WILLIAM J. HAMILTON

DocuSigned by: William J. Hamilton A6B6D7D4A4A44... 12/19/2018
SIGNATURE DATE
SIG. INVENTORY NO. 05-1634

Prepared in the offices of:
RAMEY KEMP & ASSOCIATES, INC.
Transportation Engineers
5808 Faringdon Place, Suite 100
Raleigh, North Carolina 27609
919-872-5115 Tel, 919-878-5416 Fax,
www.rameykemp.com

750 N.Greenfield Pkwy,Garner,NC 27529

$FILE$ $USER$ $TIME$ $DATE$

PROJECT REFERENCE NO.	SHEET NO.
U-5968	SIG.282.0

PHASING DIAGRAM

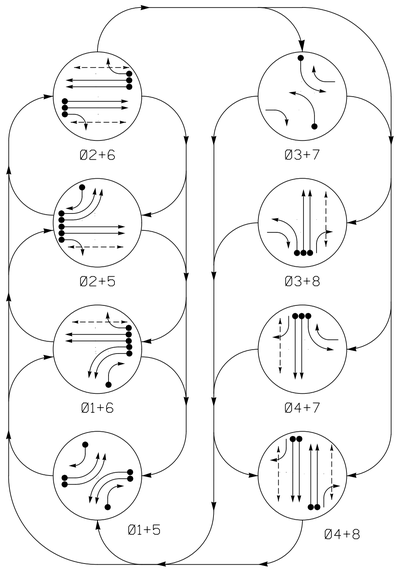

PHASING DIAGRAM DETECTION LEGEND

- DETECTED MOVEMENT
- UNDETECTED MOVEMENT (OVERLAP)
- UNSIGNALIZED MOVEMENT
- PEDESTRIAN MOVEMENT

TABLE OF OPERATION

SIGNAL FACE	PHASE Ø1+5	Ø1+6	Ø2+5	Ø2+6	Ø3+7	Ø3+8	Ø4+7	Ø4+8	FLASH
11, 12	←	←	R	R	R	R	R	R	R
13	→	→	R	R	R	F Y	R	F Y	R
21, 22	R	R	G	G	R	R	R	R	Y
31	R	R	R	R	←	←	R	R	R
32	R	R	F Y	F Y	→	→	R	R	Y
41, 42	R	R	R	R	R	R	G	G	R
51, 52	←	R	←	R	R	R	R	R	R
53	→	R	→	R	R	R	F Y	F Y	R
61, 62	R	G	R	G	R	R	R	R	Y
71	R	R	R	R	←	R	←	R	R
72	R	F Y	R	F Y	→	R	→	R	Y
81, 82	R	R	R	R	R	G	R	G	R
P21, P22	DW	DW	W	W	DW	DW	DW	DW	DRK
P41, P42	DW	DW	DW	DW	DW	DW	W	W	DRK
P61, P62	DW	W	DW	W	DW	DW	DW	DW	DRK
P81, P82	DW	DW	DW	DW	DW	W	DW	W	DRK

SIGNAL FACE I.D.

All Heads L.E.D.

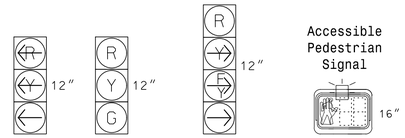

11, 12
31
51, 52
71

21, 22
41, 42
61, 62
81, 82

13
32
53
72

P21,P22
P41,P42
P61,P62
P81,P82

ASC/3 DETECTOR INSTALLATION CHART

DETECTOR LOOP	SIZE (FT)	DISTANCE FROM STOPBAR (FT)	TURNS	NEW LOOP	PROGRAMMING PHASE	CALLING	EXTEND TIME	DELAY TIME	USE ADDED INITIAL	TYPE	SYSTEM LOOP	NEW CARD
1A	6X40	0	2-4-2	-	1	Yes	-	3	-	S	-	X
1B	6X40	0	2-4-2	-	1	Yes	-	-	-	S	-	X
1C	6X40	0	2-4-2	-	1	Yes	-	15	-	S	-	X
2A	6X6	70	EXIST	-	2	Yes	-	-	-	S	-	X
2B	6X6	70	EXIST	-	2	Yes	-	-	-	S	-	X
3A	6X40	0	2-4-2	-	3	Yes	-	3	-	S	-	X
4A	6X40	0	2-4-2	-	4	Yes	-	-	-	S	-	X
4B	6X40	0	2-4-2	-	4	Yes	-	-	-	S	-	X
4C	6X6	355	EXIST	-	4	Yes	2.8	-	-	N	-	X
4D	6X6	355	EXIST	-	4	Yes	2.8	-	-	N	-	X
4E	6X6	355	EXIST	-	4	Yes	2.8	-	-	N	-	X
5A	6X40	0	2-4-2	-	5	Yes	-	3	-	S	-	X
5B	6X40	0	2-4-2	-	5	Yes	-	-	-	S	-	X
5C	6X40	0	2-4-2	-	5	Yes	-	15	-	S	-	X
6A	6X6	70	EXIST	-	6	Yes	-	-	-	S	-	X
6B	6X6	70	EXIST	-	6	Yes	-	-	-	S	-	X
7A	6X40	0	2-4-2	-	7	Yes	-	3	-	S	-	X
8A	6X40	0	2-4-2	-	8	Yes	-	-	-	S	-	X
8B	6X40	0	2-4-2	-	8	Yes	-	-	-	S	-	X
S1	6X6	+185	EXIST	-	SYS	No	-	-	-	N	X	X
S2	6X6	+185	EXIST	-	SYS	No	-	-	-	N	X	X

8 PHASE FULLY ACTUATED (DURHAM SIGNAL SYSTEM)

NOTES

1. Refer to "Roadway Standard Drawings NCDOT" dated January 2018 and "Standard Specifications for Roads and Structures" dated January 2018.
2. Phase 1 and/or phase 5 may be lagged.
3. Phase 3 and/or phase 7 may be lagged
4. Reposition existing signal heads 21, 41, 61 and 81.
5. Abandon existing loops 2C and 6C.
6. Set all detector units to presence mode.
7. Locate new cabinet so as not to obstruct sight distance of vehicles turning right on red.
8. Omit "WALK" and flashing "DON'T WALK" with no pedestrian calls.
9. Program pedestrian heads to countdown the flashing "Don't Walk" time only.
10. Pavement markings are existing.
11. Maximum times shown in timing chart are for free-run operation only. Coordinated signal system timing values
12. This intersection features accessible pedestrian signals utilizing a percussive tone walk indication. Refer to section 4E.11 of the 2009 MUTCD for tone rate and frequency requirements.
13. Locate Pedestrian and Crosswalk advance signs in accordance with Table 2C-4 in Section 2C.05 of the 2009 MUTCD or as otherwise directed by the engineer.
14. Loop data based on previous plan and/or field observations.
15. Install new cabinet and controller on new foundation.
16. Reconnect lead-in cable to separate loops 4C, 4D, and 4E.

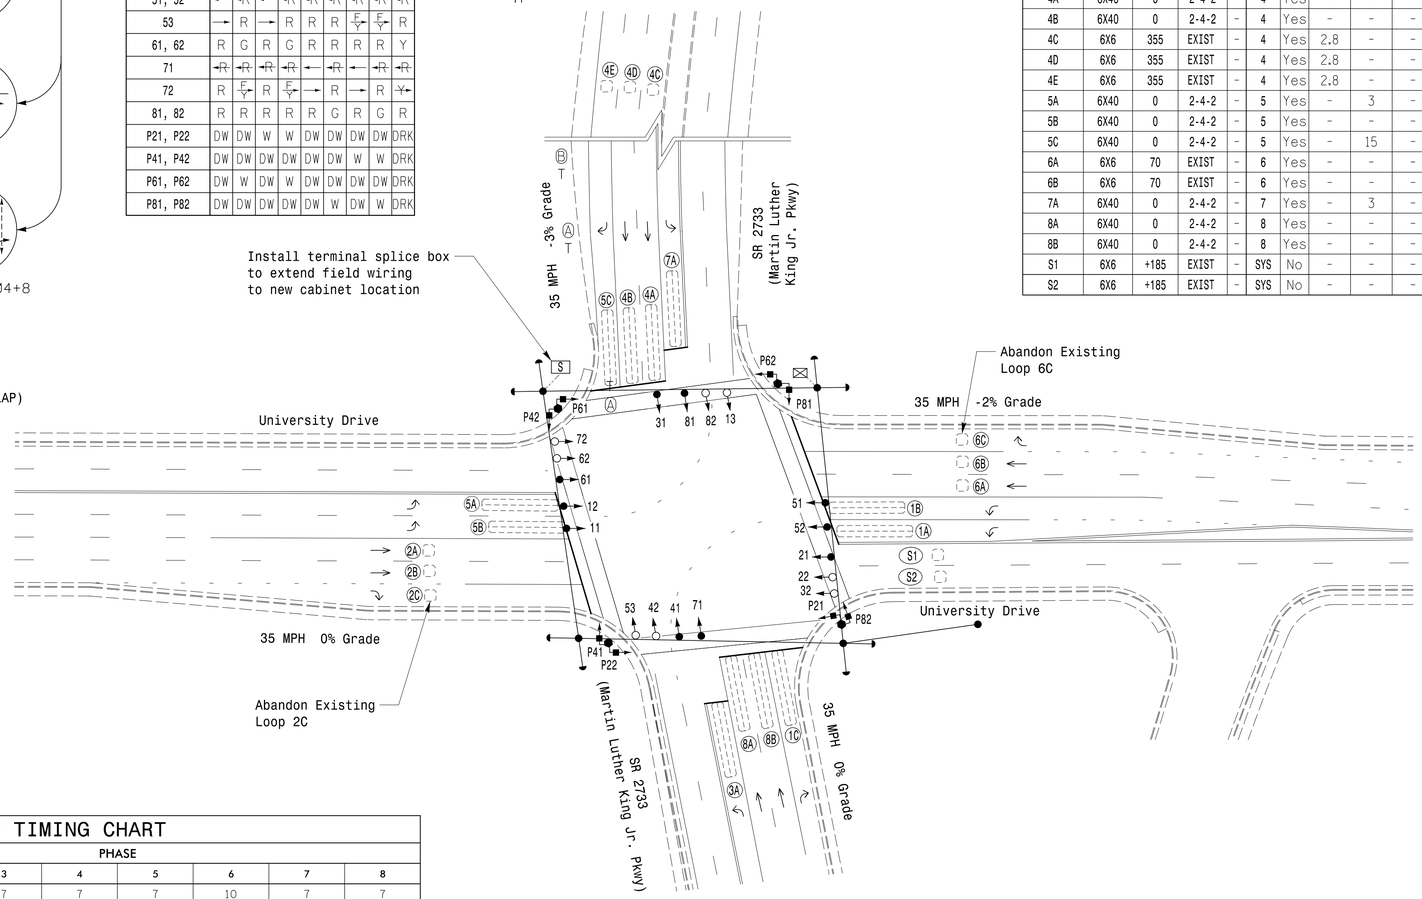

LEGEND

PROPOSED		EXISTING
	Traffic Signal Head	
	Modified Signal Head	N/A
	Sign	
	Pedestrian Signal Head With Push Button & Sign	
	Type II Signal Pedestal	
	Signal Pole with Guy	
	Signal Pole with Sidewalk Guy	
	Inductive Loop Detector	
	Controller & Cabinet	
	Junction Box	
	2-in Underground Conduit	
N/A	Right of Way	
	Directional Arrow	
N/A	Curb Ramp	
Ⓐ	"Turning Vehicles YIELD to Pedestrian" Sign (R10-15)	Ⓐ
Ⓑ	"Right Lane Must Turn Right" Sign (R3-7R)	Ⓑ

ASC/3 TIMING CHART

FEATURE	PHASE 1	2	3	4	5	6	7	8
Min Green *	7	10	7	7	7	10	7	7
Walk *	0	7	0	7	0	7	0	7
Ped Clear	0	24	0	26	0	25	0	30
Veh. Extension *	2.0	3.0	2.0	2.0	2.0	3.0	2.0	2.0
Max 1 *	20	60	20	30	20	60	20	30
Yellow	3.0	3.8	3.0	4.1	3.0	4.0	3.0	3.8
Red Clear	3.4	2.6	3.9	2.7	3.3	2.5	3.8	2.8
Actuations B4 Add *	-	-	-	-	-	-	-	-
Seconds /Actuation *	-	-	-	-	-	-	-	-
Max Initial *	-	-	-	-	-	-	-	-
Time Before Reduction *	-	-	-	-	-	-	-	-
Time To Reduce *	-	-	-	-	-	-	-	-
Minimum Gap	-	-	-	-	-	-	-	-
Locking Detector	-	X	-	-	-	X	-	-
Recall Position	-	VEH. RECALL	-	-	-	VEH. RECALL	-	-
Dual Entry	-	-	-	-	-	-	-	-
Simultaneous Gap	X	X	X	X	X	X	X	X

* These values may be field adjusted. Do not adjust Min Green and Extension times for phases 2 and 6 lower than what is shown. Min Green for all other phases should not be lower than 4 seconds.

ACCESSIBLE PEDESTRIAN SIGNAL OPERATION

SIGNAL FACE	VOICE	TONES	INTERVAL	SPEECH MESSAGE
P21,P22	X	-	Walk	MLK, Walk sign is on to cross MLK.
			Flashing Don't Walk / Don't Walk	Wait, Wait to cross MLK.
P41,P42	X	-	Walk	University, Walk sign is on to cross University.
			Flashing Don't Walk / Don't Walk	Wait, Wait to cross University.
P61,P62	X	-	Walk	MLK, Walk sign is on to cross MLK.
			Flashing Don't Walk / Don't Walk	Wait, Wait to cross MLK.
P81,P82	X	-	Walk	University, Walk sign is on to cross University.
			Flashing Don't Walk / Don't Walk	Wait, Wait to cross University.

* Volume should be set to 5dB over ambient noise level.

PLANS PREPARED IN THE OFFICE OF:
Kimley»Horn
NC License #F-0102
421 Fayetteville Street, Suite 600
Raleigh, NC 27601
(919) 677-2000

Signal Upgrade

Prepared For: Transportation Mobility and Safety Division, Signal Design Section, NORTH CAROLINA DEPARTMENT OF TRANSPORTATION
750 N.Greenfield Pkwy,Garner,NC 27529

SCALE 0 40 1"=40'

University Drive at SR 2733 (Martin Luther King Jr. Parkway)

Division 5 Durham County Durham

PLAN DATE: December 2017 REVIEWED BY: SL Phillips
PREPARED BY: SP Pennington REVIEWED BY:

REVISIONS	INIT.	DATE

DOCUMENT NOT CONSIDERED FINAL UNLESS ALL SIGNATURES COMPLETED

SEAL
NORTH CAROLINA PROFESSIONAL SEAL 032607 ENGINEER STACIE L. PHILLIPS

DocuSigned by: 12/19/2018
DC87A59ED60B437
SIGNATURE DATE

SIG. INVENTORY NO. 05-1635

12/19/2018
K:\RAL\067204_TIS\011036410 - Durham Signal System\Signals\SG4 - Signal Design\GROUP 1\U-5968_051635-2017.dgn
derrick.waller

PROJECT REFERENCE NO.	SHEET NO.
U-5968	SIG.282.1

EDI MODEL 2018ECLip-NC CONFLICT MONITOR PROGRAMMING DETAIL

(remove jumpers and set switches as shown)

REMOVE DIODE JUMPERS: I-5, I-6, I-9, I-10, I-11, I-15, 2-5, 2-6, 2-10, 2-11, 2-12, 2-13, 2-15, 3-4, 3-7, 3-10, 3-11, 3-12, 3-14, 3-17, 3-18, 4-8, 4-9, 4-10, 4-11, 4-14, 4-16, 4-18, 5-9, 5-11, 5-12, 5-13, 6-9, 6-10, 6-12, 6-13, 6-15, 7-8, 7-9, 7-10, 7-12, 7-16, 7-17, 7-18, 8-9, 8-11, 8-12, 8-14, 8-16, 8-17, 9-10, 9-11, 9-12, 9-14, 9-15, 9-16, 9-17, 10-11, 10-12, 10-13, 10-14, 10-15, 10-17, 10-18, 11-12, 11-13, 11-14, 11-16, 11-18, 12-13, 12-15, 12-16, 12-17, 12-18, 13-15, 14-16, 14-18, 16-17, and 17-18.

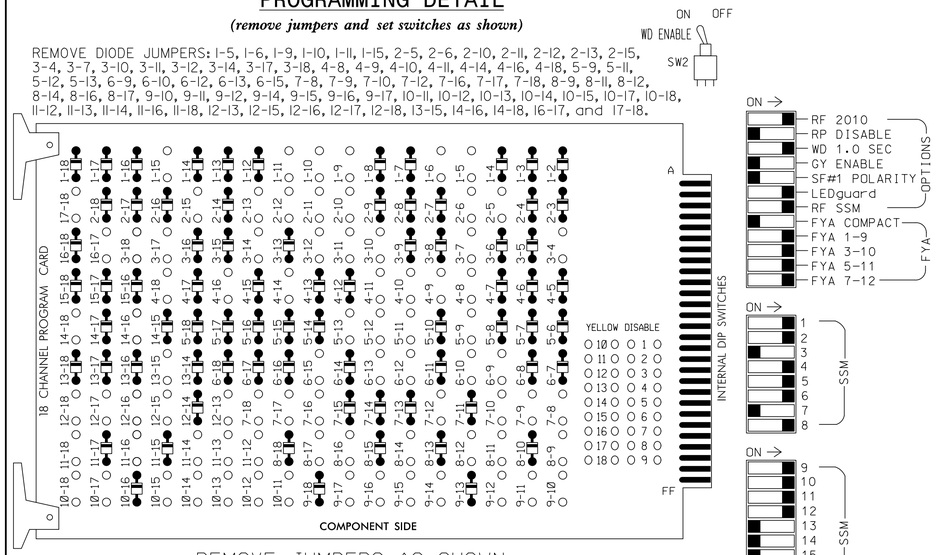

REMOVE JUMPERS AS SHOWN

NOTES:

1. Card is provided with all diode jumpers in place. Removal of any jumper allows its channels to run concurrently.
2. Ensure jumpers SEL2-SEL5 and SEL9 are present on the monitor board.
3. Ensure that Red Enable is active at all times during normal operation.
4. Integrate monitor with Ethernet network in cabinet.

NOTES

1. The installer shall verify that signal heads flash in accordance with the Signal Plans.
2. Program controller to start up in phase 2 Walk and 6 Walk.
3. The cabinet and controller are part of the Durham Signal System.

EQUIPMENT INFORMATION

CONTROLLER.....2070LX
CABINET.....332 W/AUX
SOFTWARE.....ECONOLITE ASC/3-2070
CABINET MOUNT.....BASE
OUTPUT FILE POSITIONS...18 WITH AUX. OUTPUT FILE
LOAD SWITCHES USED.....S1,S2,S3,S4,S5,S6,S7,S8,S9,S10 S11,S12,AUX S1,AUX S2,AUX S3, AUX S4,AUX S5,AUX S6
PHASES USED.....1,2,2PED,3,4,4PED,5,6,6PED,7, 8,8PED
OVERLAP "A".....✳
OVERLAP "B".....✳
OVERLAP "C".....✳
OVERLAP "D".....✳
OVERLAP "E".....✳
OVERLAP "F".....✳
OVERLAP "G".....✳
OVERLAP "H".....✳
OVERLAP "I".....✳
OVERLAP "J".....✳

✳ See overlap programming detail on sheet 2

SIGNAL HEAD HOOK-UP CHART

LOAD SWITCH NO.	S1		S2	S3	S4	S5	S6	S7		S8	S9	S10	S11	S12	AUX S1	AUX S2	AUX S3	AUX S4	AUX S5	AUX S6
CMU CHANNEL NO.	1		2	13	3	4	14	5		6	15	7	8	16	9	10	17	11	12	18
PHASE	OLG		2	2 PED	OLH	4	4 PED	OLI		6	6 PED	OLJ	8	8 PED	OLA	OLB	OLE	OLC	OLD	OLF
SIGNAL HEAD NO.	11,12	13★	21,22	P21, P22	72★	41,42	P41, P42	51,52	53★	61,62	P61, P62	32★	81,82	P81, P82	13★	72★	31	53★	32★	71
RED			128			101				134			107		A121	A124		A114	A101	
YELLOW			129		✳	102				135		✳	108							
GREEN			130			103				136			109							
RED ARROW	125							131									A111			A104
YELLOW ARROW	126							132							A122	A125	A112	A115	A102	A105
FLASHING YELLOW ARROW															A123	A126		A116	A103	
GREEN ARROW	127	127			118			133	133			124					A113			A106
✋				113			104				119			110						
🚶				115			106				121			112						

✳ Denotes install load resistor. See load resistor installation detail this sheet.
★ See pictorial of head wiring in detail this sheet.

FYA SIGNAL WIRING DETAIL

(wire signal heads as shown)

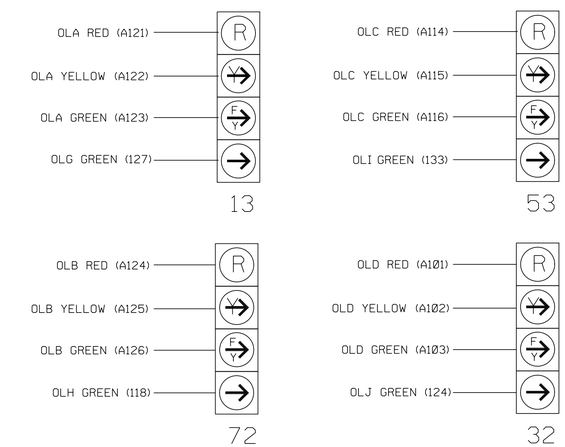

INPUT FILE POSITION LAYOUT

(front view)

		1	2	3	4	5	6	7	8	9	10	11	12	13	14
FILE "I"	U	Ø1 1A	Ø2 2A	SLOT EMPTY	SLOT EMPTY	Ø3 3A	Ø4 4A	Ø4 4C	Ø4 4E	Ø1 1B	SLOT EMPTY	SLOT EMPTY	Ø2 PED DC ISOLATOR	Ø6 PED DC ISOLATOR	FS DC ISOLATOR
	L	NOT USED	Ø2 2B			NOT USED	Ø4 4B	Ø4 4D	NOT USED	Ø1 1C			Ø4 PED DC ISOLATOR	Ø8 PED DC ISOLATOR	ST DC ISOLATOR
FILE "J"	U	Ø5 5A	Ø6 6A	SLOT EMPTY	SLOT EMPTY	Ø7 7A	Ø8 8A	SYS. DET. S1	SLOT EMPTY	Ø5 5B	SLOT EMPTY	SLOT EMPTY	SLOT EMPTY	SLOT EMPTY	SLOT EMPTY
	L	NOT USED	Ø6 6B			NOT USED	Ø8 8B	SYS. DET. S2		Ø5 5C					

EX.: 1A, 2A, ETC. = LOOP NO.'S

FS = FLASH SENSE
ST = STOP TIME

INPUT FILE CONNECTION & PROGRAMMING CHART

LOOP NO.	LOOP TERMINAL	INPUT FILE POS.	PIN NO.	DETECTOR NO.	NEMA PHASE	CALL	EXTEND TIME	DELAY TIME	ADDED INITIAL	DETECTOR TYPE
1A	TB2-1,2	I1U	56	1	1	YES		3		S
1B	TB6-9,10	I9U	60	11	1	YES				S
1C	TB6-11,12	I9L	62	13	1	YES		15		S
2A	TB2-5,6	I2U	39	2	2	YES				S
2B	TB2-7,8	I2L	43	12	2	YES				S
3A	TB4-5,6	I5U	58	3	3	YES		3		S
4A	TB4-9,10	I6U	41	4	4	YES				S
4B	TB4-11,12	I6L	45	14	4	YES				S
4C	TB6-1,2	I7U	65	34	4	YES	2.8			N
4D	TB6-3,4	I7L	78	44	4	YES	2.8			N
4E	TB6-5,6	I8U	49	24	4	YES	2.8			N
5A	TB3-1,2	J1U	55	5	5	YES		3		S
5B	TB7-9,10	J9U	59	15	5	YES				S
5C	TB7-11,12	J9L	61	17	5	YES		15		S
6A	TB3-5,6	J2U	40	6	6	YES				S
6B	TB3-7,8	J2L	44	16	6	YES				S
7A	TB5-5,6	J5U	57	7	7	YES		3		S
8A	TB5-9,10	J6U	42	8	8	YES				S
8B	TB5-11,12	J6L	46	18	8	YES				S
✳ S1	TB7-1,2	J7U	66	38	SYS	NO				N
✳ S2	TB7-3,4	J7L	79	48	SYS	NO				N
PED PUSH BUTTONS										
P21,P22	TB8-4,6	I12U	67	PED 2	2 PED					
P41,P42	TB8-5,6	I12L	69	PED 4	4 PED					
P61,P62	TB8-7,9	I13U	68	PED 6	6 PED					
P81,P82	TB8-8,9	I13L	70	PED 8	8 PED					

✳ System detector only. Remove any assigned vehicle phase.

NOTE:
INSTALL DC ISOLATORS IN INPUT FILE SLOTS I12 AND I13.

COUNTDOWN PEDESTRIAN SIGNAL OPERATION

Countdown Ped Signals are required to display timing only during Ped Clearance Interval. Consult Ped Signal Module user's manual for instructions on selecting this feature.

LOAD RESISTOR INSTALLATION DETAIL

(install resistors as shown)

ACCEPTABLE VALUES

VALUE (ohms)	WATTAGE
1.5K - 1.9K	25W (min)
2.0K - 3.0K	10W (min)

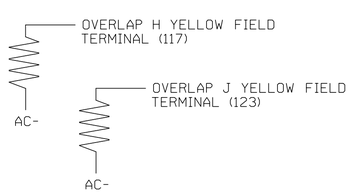

THIS ELECTRICAL DETAIL IS FOR
THE SIGNAL DESIGN: 05-1635
DESIGNED: DECEMBER 2017
SEALED: 12/19/2018
REVISED: N/A

INPUT FILE POSITION LEGEND: J2L
FILE J
SLOT 2
LOWER

PLANS PREPARED IN THE OFFICE OF:
Kimley»Horn
NC License #F-0102
421 Fayetteville Street, Suite 600
Raleigh, NC 27601
(919) 677-2000

Electrical Detail - Sheet 1 of 2

DOCUMENT NOT CONSIDERED FINAL UNLESS ALL SIGNATURES COMPLETED

ELECTRICAL AND PROGRAMMING DETAILS FOR:

Prepared For:
N.C. Department of Transportation Mobility and Safety Division
Traffic Engineering & Signals Management Section
750 N.Greenfield Pkwy,Garner,NC 27529

University Drive
at
SR 2733 (Martin
Luther King Jr. Parkway)

Division 5 Durham County Durham

PLAN DATE: December 2017	REVIEWED BY: SL Phillips
PREPARED BY: SP Pennington	REVIEWED BY:

REVISIONS	INIT.	DATE

SEAL
NORTH CAROLINA PROFESSIONAL SEAL 032607 ENGINEER STACIE L. PHILLIPS
DocuSigned by:
DC87A59ED0D8437...
12/19/2018
SIGNATURE DATE

SIG. INVENTORY NO. 05-1635

12/19/2018
K:\WRAL_TTP\W_ITS\011036410 - Durham Signal System\Signals\54 - Signal Design\GROUP 1\U-5968_051635-2017e1.dgn
derrick.waller

PROJECT REFERENCE NO.	SHEET NO.
U-5968	SIG.282.2

ECONOLITE ASC/3-2070 OVERLAP PROGRAMMING DETAIL

(program controller as shown)

1. From Main Menu select [2. CONTROLLER]
2. From CONTROLLER Submenu select [2. VEHICLE OVERLAPS]

Toggle to "Overlap G"

OVERLAP G

Select TMG VEH OVLP [G] and 'NORMAL'

```
TMG VEH OVLP...[G] TYPE: .......NORMAL
  PHASES 1 2 3 4 5 6 7 8 9 0 1 2 3 4 5 6
INCLUDED X . . . . . . . . . . . . . . .

LAG GRN 0.0 YEL 0.0 RED 0.0
```

Toggle Once

OVERLAP H

Select TMG VEH OVLP [H] and 'NORMAL'

```
TMG VEH OVLP...[H] TYPE: .......NORMAL
  PHASES 1 2 3 4 5 6 7 8 9 0 1 2 3 4 5 6
INCLUDED . . . . . . X . . . . . . . . .

LAG GRN 0.0 YEL 0.0 RED 0.0
```

Toggle Once

OVERLAP I

Select TMG VEH OVLP [I] and 'NORMAL'

```
TMG VEH OVLP...[I] TYPE: .......NORMAL
  PHASES 1 2 3 4 5 6 7 8 9 0 1 2 3 4 5 6
INCLUDED . . . . X . . . . . . . . . . .

LAG GRN 0.0 YEL 0.0 RED 0.0
```

Toggle Once

OVERLAP J

Select TMG VEH OVLP [J] and 'NORMAL'

```
TMG VEH OVLP...[J] TYPE: .......NORMAL
  PHASES 1 2 3 4 5 6 7 8 9 0 1 2 3 4 5 6
INCLUDED . . X . . . . . . . . . . . . .

LAG GRN 0.0 YEL 0.0 RED 0.0
```

Toggle to "Overlap A"

OVERLAP A

Select TMG VEH OVLP [A] and 'PPLT FYA'

```
TMG VEH OVLP...[A] TYPE: .....PPLT FYA

PROTECTED LEFT TURN....   OVERLAP  G
OPPOSING THROUGH.......   PHASE    8

FLASHING ARROW OUTPUT.....CH9  ISOLATE

DELAY START OF: FYA..0.0 CLEARANCE..0.0
ACTION PLAN SF BIT DISABLE........... 0
```

Toggle Once

OVERLAP B

Select TMG VEH OVLP [B] and 'PPLT FYA'

```
TMG VEH OVLP...[B] TYPE: .....PPLT FYA

PROTECTED LEFT TURN....   OVERLAP  H
OPPOSING THROUGH.......   PHASE    6

FLASHING ARROW OUTPUT.....CH10 ISOLATE

DELAY START OF: FYA..0.0 CLEARANCE..0.0
ACTION PLAN SF BIT DISABLE........... 0
```

Toggle Once

OVERLAP C

Select TMG VEH OVLP [C] and 'PPLT FYA'

```
TMG VEH OVLP...[C] TYPE: .....PPLT FYA

PROTECTED LEFT TURN....   OVERLAP  I
OPPOSING THROUGH.......   PHASE    4

FLASHING ARROW OUTPUT.....CH11 ISOLATE

DELAY START OF: FYA..0.0 CLEARANCE..0.0
ACTION PLAN SF BIT DISABLE........... 0
```

Toggle Once

OVERLAP D

Select TMG VEH OVLP [D] and 'PPLT FYA'

```
TMG VEH OVLP...[D] TYPE: .....PPLT FYA

PROTECTED LEFT TURN....   OVERLAP  J
OPPOSING THROUGH.......   PHASE    2

FLASHING ARROW OUTPUT.....CH12 ISOLATE

DELAY START OF: FYA..0.0 CLEARANCE..0.0
ACTION PLAN SF BIT DISABLE........... 0
```

END PROGRAMMING

FLASHER CIRCUIT MODIFICATION DETAIL

IN ORDER TO ENSURE THAT SIGNALS FLASH CONCURRENTLY ON THE SAME APPROACH, MAKE THE FOLLOWING FLASHER CIRCUIT CHANGES:

1. ON REAR OF PDA - REMOVE WIRE FROM TERM. T2-4 AND TERMINATE ON T2-2.
2. ON REAR OF PDA - REMOVE WIRE FROM TERM. T2-5 AND TERMINATE ON T2-3.
3. REMOVE FLASHER UNIT 2.

THE CHANGES LISTED ABOVE TIES ALL PHASES AND OVERLAPS TO FLASHER UNIT 1.

ECONOLITE ASC/3-2070 LOAD SWITCH ASSIGNMENT DETAIL

(program controller as shown)

To assign load switches S1, S4, S7 and S10 as OLG, OLH, OLI, and OLJ, program LD SWITCH 1 as OVLP '7' TYPE 'O', LD SWITCH 3 as OVLP '8' TYPE 'O', LD SWITCH 5 as OVLP '9' TYPE 'O' and LD SWITCH 7 as OVLP '10' TYPE 'O' as shown below.

1. From Main Menu select [1. CONFIGURATION]
2. From CONFIGURATION Submenu select [3. LOAD SW ASSIGN]

LD SWITCH ASSIGN

	LD SWITCH	PHASE /OVLP	TYPE	DIMMING R	Y	G	D	FLASH PWR	AUT	TGR
NOTICE OVERLAP G										
ASSIGNED TO LD SWITCH 1 →	1	7	O	.	.	.	+	A	R	X
NOTICE OVERLAP H	2	2	V	.	.	.	+	A	Y	.
ASSIGNED TO LD SWITCH 3 →	3	8	O	.	.	.	+	A	R	X
NOTICE OVERLAP I	4	4	V	.	.	.	+	A	R	.
ASSIGNED TO LD SWITCH 5 →	5	9	O	.	.	.	-	A	R	.
NOTICE OVERLAP J	6	6	V	.	.	.	-	A	Y	X
ASSIGNED TO LD SWITCH 7 →	7	10	O	.	.	.	-	A	R	.
	8	8	V	.	.	.	-	A	R	X
	9	1	O	.	.	.	+	A	R	X
	10	2	O	.	.	.	+	A	Y	X
	11	3	O	.	.	.	-	A	R	.
	12	4	O	.	.	.	-	A	Y	.
	13	2	P	.	.	.	+	A	.	.
	14	4	P	.	.	.	-	A	.	.
	15	6	P	.	.	.	+	A	.	.
	16	8	P	.	.	.	-	A	.	.

ACCESSIBLE PEDESTRIAN SIGNAL (APS) INSTALLATION NOTES

1. Install push buttons and APS equipment per manufacturer's instructions.
2. Provide a dedicated cable to each push button per manufacturer's instructions.
3. If APS equipment is mounted in cabinet, use filtered power (i.e., Controller Receptacle) to power APS equipment. Do not use Equipment Receptacle, which is a GFCI outlet.
4. Never attempt to operate a standard contact closure push button with the APS system unless cabinet is re-wired for standard button operation or unless explicitly allowed by the manufacturer.
5. Place manufacturer's instructions in cabinet with cabinet prints, signal plans, and electrical details.

THIS ELECTRICAL DETAIL IS FOR
THE SIGNAL DESIGN: 05-1635
DESIGNED: DECEMBER 2017
SEALED: 12/19/2018
REVISED: N/A

Electrical Detail - Sheet 2 of 2

DOCUMENT NOT CONSIDERED FINAL UNLESS ALL SIGNATURES COMPLETED

ELECTRICAL AND PROGRAMMING DETAILS FOR:

Prepared For:
Transportation Mobility and Safety Division
STATE OF NORTH CAROLINA
DEPARTMENT OF TRANSPORTATION
ITS & Signals Management Section
750 N.Greenfield Pkwy,Garner,NC 27529

University Drive at SR 2733 (Martin Luther King Jr. Parkway)

Division 5 Durham County Durham

PLAN DATE:	December 2017	REVIEWED BY:	SL Phillips
PREPARED BY:	SP Pennington	REVIEWED BY:	

REVISIONS	INIT.	DATE

SEAL
NORTH CAROLINA PROFESSIONAL SEAL 032607 ENGINEER STACIE L. PHILLIPS

DocuSigned by: 12/19/2018
DC87A56ED00B437
SIGNATURE DATE

SIG. INVENTORY NO. 05-1635

PLANS PREPARED IN THE OFFICE OF:
Kimley»Horn
NC License #F-0102
421 Fayetteville Street, Suite 600
Raleigh, NC 27601
(919) 677-2000

12/19/2018
K:\4GIL_PTP\K_ITS\011036410 - Durham Signal System\Signals\S4 - Signal Design\GROUP 14\U-5968_051635-2017a2.dgn
derrick.waller

DocuSign Envelope ID: 93F7D2D0-AF8C-4C45-B1AD-C8DBA135FDBA

PROJECT REFERENCE NO.	SHEET NO.
U-5968	Sig-283.0

DEFAULT PHASING DIAGRAM

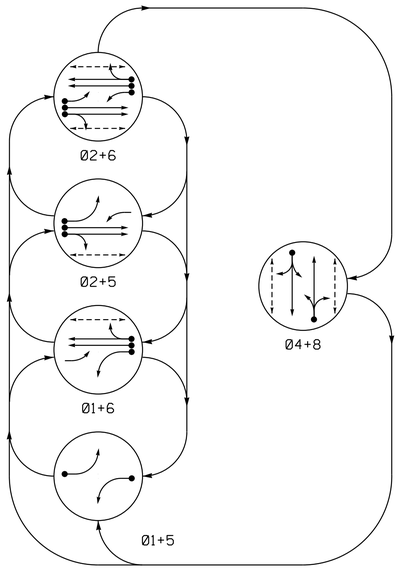

DEFAULT PHASING TABLE OF OPERATION

SIGNAL FACE	PHASE 01+5	01+6	02+5	02+6	04+8	FLASH
11	←	←	F Y	F Y	←R	←Y
21, 22	R	R	G	G	R	Y
41, 42	R	R	R	R	G	R
51	←	F Y	←	F Y	←R	←Y
61, 62	R	G	R	G	R	Y
81, 82	R	R	R	R	G	R
P21, P22	DW	DW	W	W	DW	DRK
P41, P42	DW	DW	DW	DW	W	DRK
P61, P62	DW	W	DW	W	DW	DRK
P81, P82	DW	DW	DW	DW	W	DRK

ALTERNATE PHASING DIAGRAM

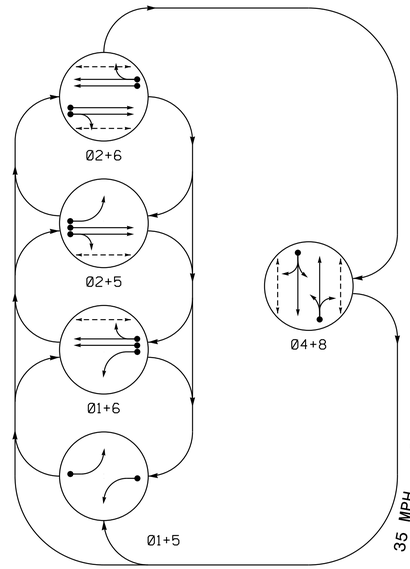

ALTERNATE PHASING TABLE OF OPERATION

SIGNAL FACE	PHASE 01+5	01+6	02+5	02+6	04+8	FLASH
11	←	←	←R	←R	←R	←Y
21, 22	R	R	G	G	R	Y
41, 42	R	R	R	R	G	R
51	←	←R	←	←R	←R	←Y
61, 62	R	G	R	G	R	Y
81, 82	R	R	R	R	G	R
P21, P22	DW	DW	W	W	DW	DRK
P41, P42	DW	DW	DW	DW	W	DRK
P61, P62	DW	W	DW	W	DW	DRK
P81, P82	DW	DW	DW	DW	W	DRK

ASC/3 DETECTOR INSTALLATION CHART

DETECTOR					PROGRAMMING							
LOOP	SIZE (FT)	DISTANCE FROM STOPBAR (FT)	TURNS	NEW LOOP	PHASE	CALLING	EXTEND TIME	DELAY TIME	USE ADDED INITIAL	TYPE	SYSTEM LOOP	NEW CARD
1A	6X40	0	2-4-2	-	1	Yes	-	*15	-	S	-	X
					6 #	Yes	-	-	-	S	-	X
2A	6X6	70	EXIST	-	2	Yes	-	-	-	S	-	X
2B	6X6	70	EXIST	-	2	Yes	-	-	-	S	-	X
4A	6X40	0	2-4-2	-	4	Yes	-	10	-	S	-	X
5A	6X40	0	2-4-2	-	5	Yes	-	**15	-	S	-	X
				-	2 #	Yes	-	-	-	S	-	X
6A	6X6	70	EXIST	-	6	Yes	-	-	-	S	-	X
6B	6X6	70	EXIST	-	6	Yes	-	-	-	S	-	X
8A	6X40	0	2-4-2	-	8	Yes	-	10	-	S	-	X
S58	6X6	+120	EXIST	-	-	-	-	-	-	N	X	X
S59	6X6	+120	EXIST	-	-	-	-	-	-	N	X	X

* Disable delay during Alternate Phasing operation.
** Reduce delay to 3 seconds during Alternate Phasing operation.
# Disable phase call for loop during Alternate Phasing operation.

5 Phase Fully Actuated (Durham Signal System)

NOTES

1. Refer to "Roadway Standard Drawings NCDOT" dated January 2018 and "Standard Specifications for Roads and Structures" dated January 2018.
2. Do not program signal for late night flashing operation unless otherwise directed by the Engineer.
3. Phase 1 and/or phase 5 may be lagged.
4. Reposition existing signal heads 22 and 62.
5. Set all detector units to presence mode.
6. Locate new cabinet so as not to obstruct sight distance of vehicles turning right on red.
7. Omit "WALK" and flashing "DON'T WALK" with no pedestrian calls.
8. Program pedestrian heads to countdown the flashing "Don't Walk" time only.
9. Pavement markings are existing.
10. Maximum times shown in timing chart are for free-run operation only. Coordinated signal system timing values shall supersede these values.
11. The Division (City) Traffic Engineer will determine the hours of use for each phasing plan.
12. Loop data based on previous plan and/or field observations.
13. Install new cabinet on the existing cabinet foundation.
14. Reconnect lead-in cable to separate loops 2A and 2B and 6A and 6B as shown.

PHASING DIAGRAM DETECTION LEGEND

- DETECTED MOVEMENT
- UNDETECTED MOVEMENT (OVERLAP)
- UNSIGNALIZED MOVEMENT
- PEDESTRIAN MOVEMENT

SIGNAL FACE I.D.

All Heads L.E.D.

= Bimodal Section

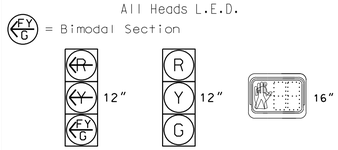

11 51	21, 22 41, 42 61, 62 81, 82	P21, P22 P41, P42 P61, P62 P81, P82

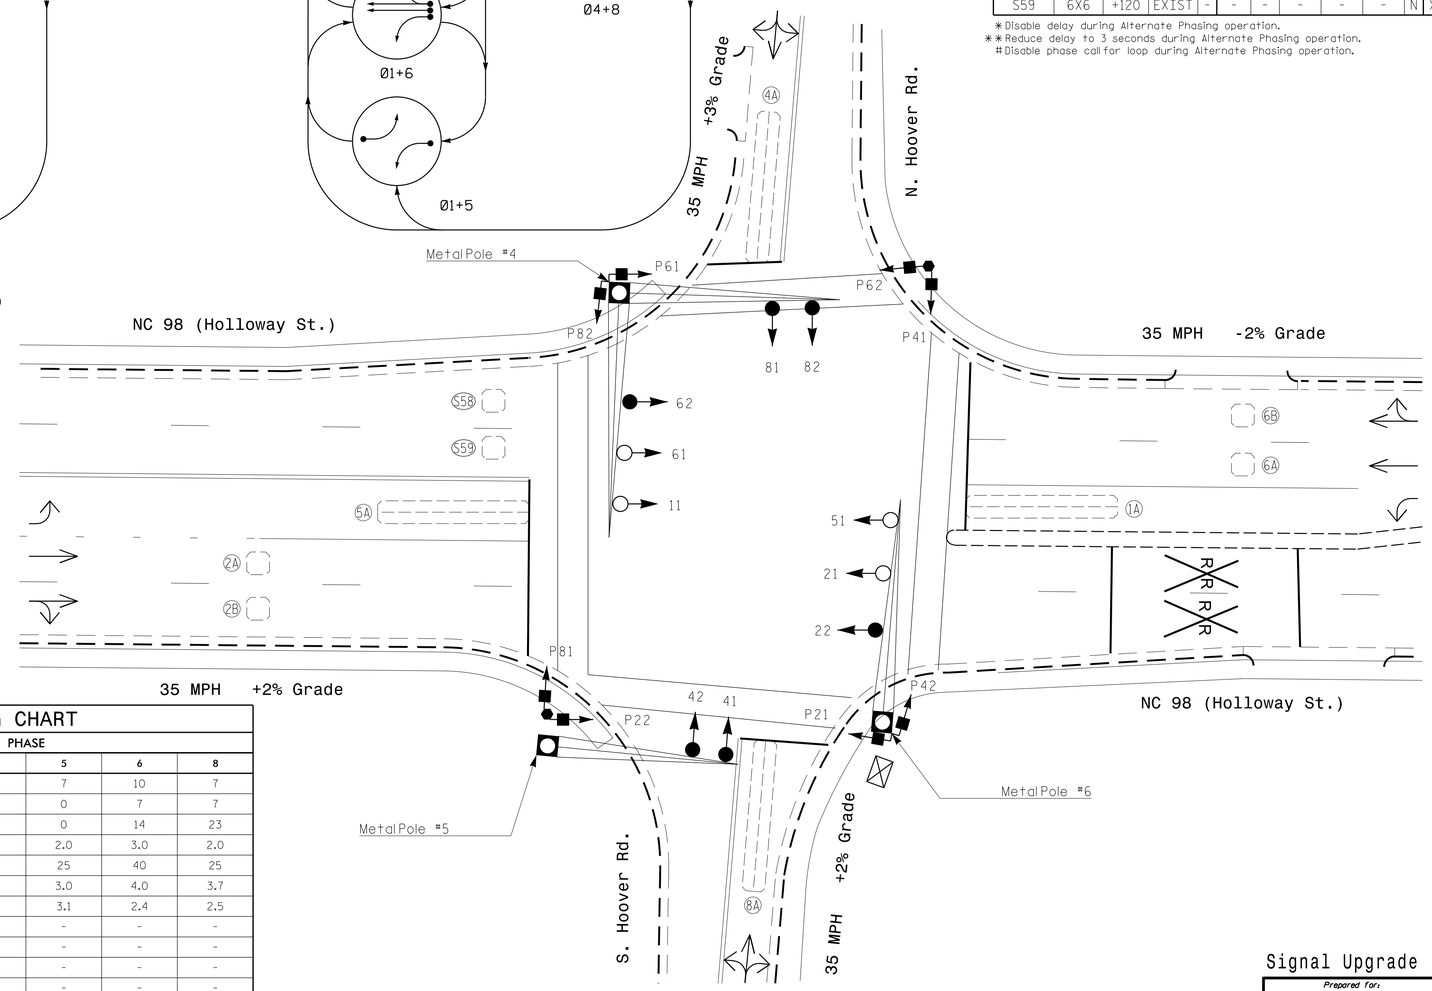

ASC/3 TIMING CHART

FEATURE	PHASE 1	2	4	5	6	8
Min Green *	7	10	7	7	10	7
Walk *	0	7	7	0	7	7
Ped Clear	0	17	21	0	14	23
Veh. Extension *	2.0	3.0	2.0	2.0	3.0	2.0
Max 1 *	25	40	25	25	40	25
Yellow	3.0	4.0	3.7	3.0	4.0	3.7
Red Clear	2.8	2.4	2.5	3.1	2.4	2.5
Actuations B4 Add *	-	-	-	-	-	-
Seconds /Actuation *	-	-	-	-	-	-
Max Initial *	-	-	-	-	-	-
Time Before Reduction *	-	-	-	-	-	-
Time To Reduce *	-	-	-	-	-	-
Minimum Gap	-	-	-	-	-	-
Locking Detector	-	X	-	-	X	-
Recall Position	-	VEH RECALL	-	-	VEH RECALL	-
Dual Entry	-	-	X	-	-	X
Simultaneous Gap	X	X	X	X	X	X

* These values may be field adjusted. Do not adjust Min Green and Extension times for phases 2 and 6 lower than what is shown. Min Green for all other phases should not be lower than 4 seconds.

LEGEND

PROPOSED		EXISTING
	Traffic Signal Head	
	Modified Signal Head	N/A
	Sign	
	Pedestrian Signal Head With Push Button & Sign	
	Signal Pole with Guy	
	Signal Pole with Sidewalk Guy	
	Inductive Loop Detector	
	Controller & Cabinet	
	Junction Box	
	2-in Underground Conduit	
N/A	Right of Way	
	Directional Arrow	
	Metal Pole with Mastarm	
	Type II Signal Pedestal	

Signal Upgrade

Prepared for: Transportation Mobility and Safety Division, Signal Design Section, 750 N.Greenfield Pkwy, Garner, NC 27529

NC 98 (Holloway St.) at Hoover Rd.

Division 5 Durham County Durham

PLAN DATE:	December 2018	REVIEWED BY:	WJ Hamilton
PREPARED BY:	TS Popelka	RKA PROJ. NO.:	17287 (040)

REVISIONS	INIT.	DATE

SCALE 0 20 1"=20'

Prepared in the offices of: RAMEY KEMP & ASSOCIATES, INC. Transportation Engineers, 5808 Faringdon Place, Suite 100, Raleigh, North Carolina 27609, 919-872-5115 Tel, 919-878-0416 Fax, www.rameykemp.com

DOCUMENT NOT CONSIDERED FINAL UNLESS ALL SIGNATURES COMPLETED

SEAL: NORTH CAROLINA PROFESSIONAL SEAL 32396 ENGINEER WILLIAM J. HAMILTON

DocuSigned by: William J. Hamilton 12/19/2018

SIGNATURE DATE

SIG. INVENTORY NO. 05-1655

12/17/2018
ss:\MPC-1655\05-1655_sig.dgn
User:tpopelka

DocuSign Envelope ID: 99AE21E4-D55E-4621-B26A-CD58AEE929EF

PROJECT REFERENCE NO.	SHEET NO.
U-5968	Sig-283.1

EDI MODEL 2018ECLip-NC CONFLICT MONITOR PROGRAMMING DETAIL

(remove jumpers and set switches as shown)

REMOVE DIODE JUMPERS I-5, I-6, I-9, I-11, I-15, 2-5, 2-6, 2-9, 2-11, 2-13, 2-15, 4-8, 4-14, 4-16, 5-9, 5-11, 5-13, 6-9, 6-11, 6-13, 6-15, 8-14, 8-16, 9-11, 9-13, 9-15, 11-13, 11-15, 13-15 AND 14-16.

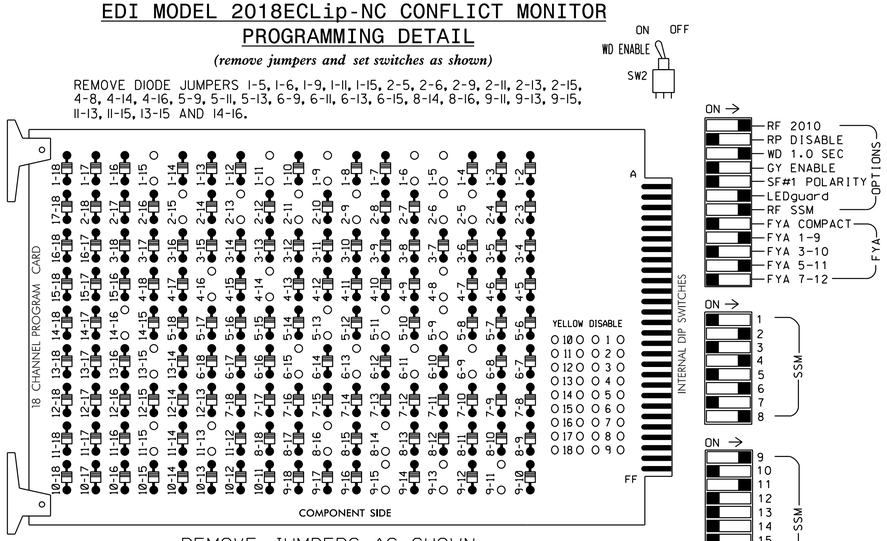

REMOVE JUMPERS AS SHOWN

■ = DENOTES POSITION OF SWITCH

NOTES:

1. Card is provided with all diode jumpers in place. Removal of any jumper allows its channels to run concurrently.
2. Ensure jumpers SEL2-SEL5 and SEL9 are present on the monitor board.
3. Ensure that Red Enable is active at all times during normal operation.
4. Integrate monitor with Ethernet network in cabinet.

NOTES

1. To prevent "flash-conflict" problems, insert red flash program blocks for all unused vehicle load switches in the output file. The installer shall verify that signal heads flash in accordance with the Signal Plans.
2. Program phases 4 and 8 for Dual Entry.
3. Program controller to start up in phase 2 Walk and 6 Walk.
4. The cabinet and controller are part of the Durham Signal System.

EQUIPMENT INFORMATION

CONTROLLER.....2070LX
CABINET.....332 W/ AUX
SOFTWARE.....ECONOLITE ASC/3-2070
CABINET MOUNT.....BASE
OUTPUT FILE POSITIONS...18 WITH AUX. OUTPUT FILE
LOAD SWITCHES USED.....S1,S2,S3,S5,S6,S7,S8,S9,S11,S12, AUX S1,AUX S4
PHASES USED.....1,2,2PED,4,4PED,5,6,6PED,8,8PED
OVERLAP "A".....*
OVERLAP "B".....NOT USED
OVERLAP "C".....*
OVERLAP "D".....NOT USED

* See overlap programming on sheet 2.

SIGNAL HEAD HOOK-UP CHART

LOAD SWITCH NO.	S1	S2	S3	S4	S5	S6	S7	S8	S9	S10	S11	S12	AUX S1	AUX S2	AUX S3	AUX S4	AUX S5	AUX S6
CMU CHANNEL NO.	1	2	13	3	4	14	5	6	15	7	8	16	9	10	17	11	12	18
PHASE	1	2	2 PED	3	4	4 PED	5	6	6 PED	7	8	8 PED	OLA	OLB	SPARE	OLC	OLD	SPARE
SIGNAL HEAD NO.	11★	21,22	P21, P22	NU	41,42	P41, P42	51★	61,62	P61, P62	NU	81,82	P81, P82	11★	NU	NU	51★	NU	NU
RED		128			101			134			107							
YELLOW	*	129			102		*	135			108							
GREEN		130			103			136			109							
RED ARROW													A121			A114		
YELLOW ARROW													A122			A115		
FLASHING YELLOW ARROW													A123			A116		
GREEN ARROW	127						133											
✋			113			104			119			110						
🚶			115			106			121			112						

NU = Not Used

* Denotes install load resistor. See load resistor installation detail this sheet.

★ See pictorial of head wiring in detail this sheet.

INPUT FILE POSITION LAYOUT

(front view)

		1	2	3	4	5	6	7	8	9	10	11	12	13	14
FILE "I"	U	Ø 1 1A	Ø 2 2A	SLOT EMPTY	WIRED INPUT ⊗	SLOT EMPTY	Ø 4 4A	SLOT EMPTY	SLOT EMPTY	SYS. DET. S58	SLOT EMPTY	SLOT EMPTY	Ø2PED DC ISOLATOR	Ø6PED DC ISOLATOR	FS DC ISOLATOR
	L	NOT USED	Ø 2 2B				NOT USED			SYS. DET. S59			Ø4PED DC ISOLATOR	Ø8PED DC ISOLATOR	ST DC ISOLATOR
FILE "J"	U	Ø 5 5A	Ø 6 6A	SLOT EMPTY	WIRED INPUT ⊗	SLOT EMPTY	Ø 8 8A	SLOT EMPTY	SLOT EMPTY	SLOT EMPTY	SLOT EMPTY	SLOT EMPTY	SLOT EMPTY	SLOT EMPTY	SLOT EMPTY
	L	NOT USED	Ø 6 6B				NOT USED								

EX.: 1A, 2A, ETC. = LOOP NO.'S

FS = FLASH SENSE
ST = STOP TIME

⊗ Wired Input - Do not populate slot with detector card

INPUT FILE CONNECTION & PROGRAMMING CHART

LOOP NO.	LOOP TERMINAL	INPUT FILE POS.	PIN NO.	DETECTOR NO.	NEMA PHASE	CALL	EXTEND TIME	DELAY TIME	ADDED INITIAL	DETECTOR TYPE
1A [1]	TB2-1,2	I1U	56	1★	1	YES		15		S
	-	J4U	48	26★	6	YES				S
2A	TB2-5,6	I2U	39	2	2	YES				S
2B	TB2-7,8	I2L	43	12	2	YES				S
4A	TB4-9,10	I6U	41	4	4	YES		10		S
*S58	TB6-9,10	I9U	60	11	SYS	NO				N
*S59	TB6-11,12	I9L	62	13	SYS	NO				N
5A [2]	TB3-1,2	J1U	55	5★	5	YES		15		S
	-	I4U	47	22★	2	YES				S
6A	TB3-5,6	J2U	40	6	6	YES				S
6B	TB3-7,8	J2L	44	16	6	YES				S
8A	TB5-9,10	J6U	42	8	8	YES		10		S
PED PUSH BUTTONS										
P21,P22	TB8-4,6	I12U	67	PED 2	2 PED					
P41,P42	TB8-5,6	I12L	69	PED 4	4 PED					
P61,P62	TB8-7,9	I13U	68	PED 6	6 PED					
P81,P82	TB8-8,9	I13L	70	PED 8	8 PED					

NOTE:
INSTALL DC ISOLATORS IN INPUT FILE SLOTS I12 AND I13.

* System detector only. Remove any assigned vehicle phase.

[1] Add jumper from I1-W to J4-W, on rear of input file.

[2] Add jumper from J1-W to I4-W, on rear of input file.

★ For the detectors to work as shown on the signal design plan, see the Vehicle Detector Setup Programming Detail for Alternate Phasing on sheet 2.

INPUT FILE POSITION LEGEND: J2L
FILE J
SLOT 2
LOWER

FYA SIGNAL WIRING DETAIL

(wire signal heads as shown)

* Bimodal Section

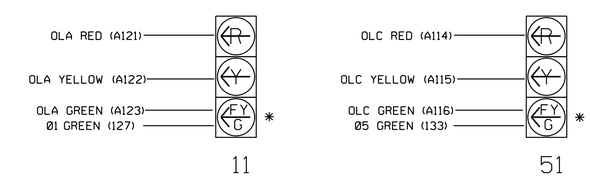

THIS ELECTRICAL DETAIL IS FOR
THE SIGNAL DESIGN: 05-1655
DESIGNED: Dec 2018
SEALED: 12/19/2018
REVISED: N/A

LOAD RESISTOR INSTALLATION DETAIL

(install resistors as shown)

VALUE (ohms)	WATTAGE
1.5K - 1.9K	25W (min.)
2.0K - 3.0K	10W (min.)

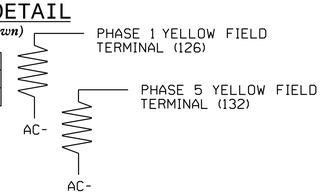

COUNTDOWN PEDESTRIAN SIGNAL OPERATION

Countdown Ped Signals are required to display timing only during Ped Clearance Interval. Consult Ped Signal Module user's manual for instructions on selecting this feature.

Prepared in the offices of:
RAMEY KEMP & ASSOCIATES, INC.
Transportation Engineers
5808 Faringdon Place, Suite 100
Raleigh, North Carolina 27609
919-872-5115 Tel, 919-878-5416 Fax,
www.rameykemp.com

Electrical Detail
Sheet 1 of 3

DOCUMENT NOT CONSIDERED FINAL UNLESS ALL SIGNATURES COMPLETED

ELECTRICAL AND PROGRAMMING DETAILS FOR:

NC 98 (Holloway St.) at Hoover Rd.

Division 5 Durham County Durham

PLAN DATE: December 2018	REVIEWED BY: WJ Hamilton
PREPARED BY: TS Popelka	RKA PROJ. NO.: 17287 (040)

REVISIONS	INIT.	DATE

750 N.Greenfield Pkwy,Garner,NC 27529

SEAL
NORTH CAROLINA PROFESSIONAL SEAL 32396 ENGINEER WILLIAM J. HAMILTON

DocuSigned by: William J. Hamilton 12/19/2018
A05600704A6484...
SIGNATURE DATE

SIG. INVENTORY NO. 05-1655

12/19/2018
U-5968_Sig-283.1_#05-1655_ele.dgn
User:tpopelka

DocuSign Envelope ID: 93F7D2D0-AF8C-4C45-B1AD-C8DBA135FDBA

PROJECT REFERENCE NO.	SHEET NO.
U-5968	Sig-283.2

ECONOLITE ASC/3-2070 OVERLAP PROGRAMMING DETAIL

(program controller as shown)

1. From Main Menu select [2. CONTROLLER]
2. From CONTROLLER Submenu select [2. VEHICLE OVERLAPS]

OVERLAP A

Select TMG VEH OVLP [A] and 'PPLT FYA'

```
TMG VEH OVLP...[A] TYPE: .....PPLT FYA

PROTECTED LEFT TURN....   PHASE    1
OPPOSING THROUGH.......   PHASE    2

FLASHING ARROW OUTPUT.....CH9  ISOLATE

DELAY START OF: FYA..0.0 CLEARANCE..0.0
ACTION PLAN SF BIT DISABLE........... 1
```

← NOTICE ACTION PLAN SF BIT "1"

Toggle Twice

OVERLAP C

Select TMG VEH OVLP [C] and 'PPLT FYA'

```
TMG VEH OVLP...[C] TYPE: .....PPLT FYA

PROTECTED LEFT TURN....   PHASE    5
OPPOSING THROUGH.......   PHASE    6

FLASHING ARROW OUTPUT.....CH11 ISOLATE

DELAY START OF: FYA..0.0 CLEARANCE..0.0
ACTION PLAN SF BIT DISABLE........... 5
```

← NOTICE ACTION PLAN SF BIT "5"

END PROGRAMMING

ECONOLITE ASC/3-2070 VEHICLE DETECTOR SETUP PROGRAMMING DETAIL FOR ALTERNATE PHASING LOOPS 1A AND 5A

(program controller as shown)

IMPORTANT!

Program detectors per the input file connection and programming chart shown on sheet 1 before proceeding.

1. From Main Menu select [8. UTILITIES]
2. From UTILITIES Submenu select [1. COPY/CLEAR]
3. Copy from DETECTOR PLAN "1" to DETECTOR PLAN "2".

```
COPY / CLEAR UTILITY
      FROM                TO
PHASE TIMING.... . > PHASE TIMING.... .
TIMING PLAN..... . > TIMING PLAN..... .
PH DET OPT PLAN. . > PH DET OPT PLAN. .
DETECTOR PLAN... 1 > DETECTOR PLAN... 2
  TOGGLE TO SELECT A "FROM" AND A "TO"
          THEN PRESS ENTER
```

4. From Main Menu select [6. DETECTORS]
5. From DETECTOR Submenu select [2. VEHICLE DETECTOR SETUP]
6. Place cursor in VEH DET PLAN [ ] position and enter "2".

- Place cursor in VEH DETECTOR [ ] position and enter "1".
- Set delay time to "3".

```
VEH DETECTOR [ 1]   VEH DET PLAN [ 2]
TYPE: S-STANDARD
TS2 DETECTOR..... . ECPI LOG.......   NO
DET PH - 1 2 3 4 5 6 7 8 9 0 1 2 3 4 5 6
 1  1    . . . . . . . . . . . . . . . .
EXTEND TIME...  0.0 DELAY TIME...    3.0
USE ADDED INITIAL . CROSS SWITCH PH..  0
LOCK IN....... NONE NTCIP VOL . OR OCC .
PMT QUEUE DELAY. NO
```

← NOTICE VEH DET PLAN 2

← ENSURE DELAY IS SET TO '3'

- Place cursor in VEH DETECTOR [ ] position and enter "26".
- Set assigned phase to "0".

ENSURE PHASE IS SET TO "0" →

```
VEH DETECTOR [26]   VEH DET PLAN [ 2]
TYPE: S-STANDARD
TS2 DETECTOR..... . ECPI LOG.......   NO
DET PH - 1 2 3 4 5 6 7 8 9 0 1 2 3 4 5 6
 26 0    . . . . . . . . . . . . . . . .
EXTEND TIME...  0.0 DELAY TIME...    0.0
USE ADDED INITIAL . CROSS SWITCH PH..  0
LOCK IN....... NONE NTCIP VOL . OR OCC .
PMT QUEUE DELAY. NO
```

← NOTICE VEH DET PLAN 2

- Place cursor in VEH DETECTOR [ ] position and enter "5".
- Set delay time to "3".

```
VEH DETECTOR [ 5]   VEH DET PLAN [ 2]
TYPE: S-STANDARD
TS2 DETECTOR..... . ECPI LOG.......   NO
DET PH - 1 2 3 4 5 6 7 8 9 0 1 2 3 4 5 6
 5  5    . . . . . . . . . . . . . . . .
EXTEND TIME...  0.0 DELAY TIME...    3.0
USE ADDED INITIAL . CROSS SWITCH PH..  0
LOCK IN....... NONE NTCIP VOL . OR OCC .
PMT QUEUE DELAY. NO
```

← NOTICE VEH DET PLAN 2

← ENSURE DELAY IS SET TO '3'

- Place cursor in VEH DETECTOR [ ] position and enter "22".
- Set assigned phase to "0".

ENSURE PHASE IS SET TO "0" →

```
VEH DETECTOR [22]   VEH DET PLAN [ 2]
TYPE: S-STANDARD
TS2 DETECTOR..... . ECPI LOG.......   NO
DET PH - 1 2 3 4 5 6 7 8 9 0 1 2 3 4 5 6
 22 0    . . . . . . . . . . . . . . . .
EXTEND TIME...  0.0 DELAY TIME...    0.0
USE ADDED INITIAL . CROSS SWITCH PH..  0
LOCK IN....... NONE NTCIP VOL . OR OCC .
PMT QUEUE DELAY. NO
```

← NOTICE VEH DET PLAN 2

END PROGRAMMING

THIS ELECTRICAL DETAIL IS FOR
THE SIGNAL DESIGN: 05-1655
DESIGNED: Dec 2018
SEALED: 12/19/2018
REVISED: N/A

Electrical Detail
Sheet 2 of 3

Prepared in the offices of:
RAMEY KEMP & ASSOCIATES, INC.
Transportation Engineers
5808 Farrington Place, Suite 100
Raleigh, North Carolina 27609
919-872-5115 Tel, 919-878-5416 Fax,
www.rameykemp.com

ELECTRICAL AND PROGRAMMING DETAILS FOR:

NC 98 (Holloway St.)
at
Hoover Rd.

Division 5 Durham County Durham

PLAN DATE:	December 2018	REVIEWED BY:	WJ Hamilton
PREPARED BY:	TS Popelka	RKA PROJ. NO.:	17287 (040)

REVISIONS	INIT.	DATE

DOCUMENT NOT CONSIDERED FINAL UNLESS ALL SIGNATURES COMPLETED

SEAL

NORTH CAROLINA PROFESSIONAL SEAL 32396 ENGINEER WILLIAM J. HAMILTON

DocuSigned by: William J. Hamilton 12/19/2018
PROJECT ENGINEER SIGNATURE DATE

SIG. INVENTORY NO. 05-1655

12/17/2018
05-1655_elec02.dgn
User:tpopelka

DocuSign Envelope ID: 93F7D2D0-AF8C-4C45-B1AD-C8DBA135FDBA

PROJECT REFERENCE NO.	SHEET NO.
U-5968	Sig-283.3

ALTERNATE PHASING ACTIVATION DETAIL

TO RUN ALT. PHASING DURING FREE RUN - PROGRAM CHANGES (SHOWN BELOW) IN A TIME BASED ACTION PLAN. SCHEDULE A DAY PLAN THAT INCLUDES THE ACTION PLAN PROGRAMMED TO SELECT VEH DET PLAN 2 AND ENABLE SF BIT 1 AND 5.

TO RUN ALT. PHASING DURING COORDINATION - SELECT THE TIME BASED ACTION PLAN THAT IS PROGRAMMED TO SELECT VEH DET PLAN 2 AND ENABLE SF BIT 1 AND 5.

PHASING	VEH DET PLAN	SF BITS ENABLED
ACTIONS REQUIRED TO RUN DEFAULT PHASING	1	NONE
ACTIONS REQUIRED TO RUN ALTERNATE PHASING	2	1,5

IMPORTANT: IF ALT. PHASING IS USED DURING FREE RUN AND COORDINATION, DO NOT OPERATE TIME OF DAY EVENTS CONCURRENTLY WITH COORDINATION PLAN EVENTS IN THE EVENT SCHEDULER. (EX. FREE RUN EVENT SHOULD END BEFORE COORDINATION PLAN EVENT STARTS AND VICE-VERSA).

ALTERNATE PHASING CHANGE SUMMARY

THE FOLLOWING IS A SUMMARY OF WHAT TAKES PLACE WHEN SF BIT 5 AND VEH DET PLAN 2 ACTIVATE TO CALL THE "ALTERNATE PHASING":

SF BIT 5:	Modifies overlap parent phases for heads 11 and 51 to run protected turns only.
VEH DET PLAN 2:	Disables phase 6 call on loop 1A and reduces delay time for phase 1 call on loop 1A to 3 seconds.
VEH DET PLAN 2:	Disables phase 2 call on loop 5A and reduces delay time for phase 5 call on loop 5A to 3 seconds.

ECONOLITE ASC/3-2070 ACTION PLAN PROGRAMMING DETAIL

1. From Main Menu select 5. TIME BASE
2. From TIME BASE Submenu select 2. ACTION PLAN

```
ACTION PLAN...[  1]
PATTERN..........AUTO   SYS OVERRIDE.... NO
TIMING PLAN........ 0   SEQUENCE........  0
VEH DETECTOR PLAN.. 2   DET LOG........NONE
FLASH...........   --   RED REST........ NO
VEH DET DIAG PLN... 0   PED DET DIAG PLN..0
DIMMING ENABLE..   NO   PRIORITY RETURN. NO
PED PR RETURN..    NO   QUEUE DELAY..... NO
PMT COND DELAY     NO
  PHASE   1  2  3  4  5  6  7  8  9  0  1  2  3  4  5  6
PED RCL   .  .  .  .  .  .  .  .  .  .  .  .  .  .  .  .
WALK 2    .  .  .  .  .  .  .  .  .  .  .  .  .  .  .  .
VEX 2     .  .  .  .  .  .  .  .  .  .  .  .  .  .  .  .
VEH RCL   .  .  .  .  .  .  .  .  .  .  .  .  .  .  .  .
MAX RCL   .  .  .  .  .  .  .  .  .  .  .  .  .  .  .  .
MAX 2     .  .  .  .  .  .  .  .  .  .  .  .  .  .  .  .
  PHASE   1  2  3  4  5  6  7  8  9  0  1  2  3  4  5  6
MAX 3     .  .  .  .  .  .  .  .  .  .  .  .  .  .  .  .
CS INH    .  .  .  .  .  .  .  .  .  .  .  .  .  .  .  .
OMIT      .  .  .  .  .  .  .  .  .  .  .  .  .  .  .  .
SPC FCT   X  .  .  .  X  .  .  .  (1-8)
AUX FCT   .  .  .  (1-3)
          1  2  3  4  5  6  7  8  9  0  1  2  3  4  5
LP 1-15   .  .  .  .  .  .  .  .  .  .  .  .  .  .  .
LP 16-30  .  .  .  .  .  .  .  .  .  .  .  .  .  .  .
LP 31-45  .  .  .  .  .  .  .  .  .  .  .  .  .  .  .
LP 46-60  .  .  .  .  .  .  .  .  .  .  .  .  .  .  .
LP 61-75  .  .  .  .  .  .  .  .  .  .  .  .  .  .  .
LP 76-90  .  .  .  .  .  .  .  .  .  .  .  .  .  .  .
LP 91-100 .  .  .  .  .  .  .  .  .  .  .  .  .  .  .
```

THIS ELECTRICAL DETAIL IS FOR
THE SIGNAL DESIGN: 05-1655
DESIGNED: Dec 2018
SEALED: 12/19/2018
REVISED: N/A

Electrical Detail
Sheet 3 of 3

DOCUMENT NOT CONSIDERED FINAL UNLESS ALL SIGNATURES COMPLETED

Prepared in the offices of:
RAMEY KEMP & ASSOCIATES, INC.
Transportation Engineers
5808 Faringdon Place, Suite 100
Raleigh, North Carolina 27609
919-872-5115 Tel, 919-878-5416 Fax,
www.rameykemp.com

ELECTRICAL AND PROGRAMMING DETAILS FOR:
SIT Transportation Mobility and Safety Division
STATE OF NORTH CAROLINA DEPT. OF TRANSPORTATION
Signals Management Section
750 N.Greenfield Pkwy,Garner,NC 27529

NC 98 (Holloway St.)
at
Hoover Rd.

Division 5 Durham County Durham

PLAN DATE:	December 2018	REVIEWED BY:	WJ Hamilton
PREPARED BY:	TS Popelka	RKA PROJ. NO.:	17287 (040)

REVISIONS	INIT.	DATE

SEAL
NORTH CAROLINA PROFESSIONAL SEAL 32396 ENGINEER WILLIAM J. HAMILTON
DocuSigned by: William J. Hamilton 12/19/2018
SIGNATURE DATE
SIG. INVENTORY NO. 05-1655

12/17/2018
05-1655_Sig-283.dgn
User:tpopelka

PROJECT REFERENCE NO.	SHEET NO.
U-5968	Sig.284.0

PHASING DIAGRAM

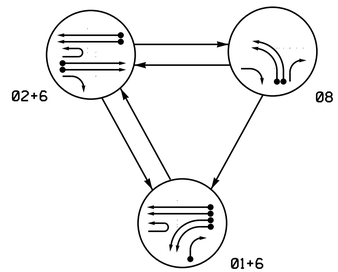

TABLE OF OPERATION

SIGNAL FACE	PHASE 01+6	PHASE 02+6	PHASE 08	FLASH
11, 12	—	~~R~~	~~R~~	~~R~~
21	(F)	(F)	(R)	(Y)
22	R	G	R	Y
23	R	G	R	Y
61, 62	G	G	R	Y
81,82	~~R~~	~~R~~	—	~~R~~
83	—	R	—	R

ASC/3 DETECTOR INSTALLATION CHART

DETECTOR					PROGRAMMING							
LOOP	SIZE (FT)	DISTANCE FROM STOPBAR (FT)	TURNS	NEW LOOP	PHASE	CALLING	EXTEND TIME	DELAY TIME	USE ADDED INITIAL	TYPE	SYSTEM LOOP	NEW CARD
1A	6X40	+5	2-4-2	-	1	Yes	-	-	-	S	-	X
1B	6X40	+5	2-4-2	-	1	Yes	-	-	-	S	-	X
1C	6X40	+5	2-4-2	-	1	Yes	-	15	-	S	-	X
2A	6X6	300	EXIST	-	2	Yes	-	-	X	N	-	X
2B	6X6	300	EXIST	-	2	Yes	-	-	X	N	-	X
6A	6X6	300	EXIST	-	6	Yes	-	-	X	N	-	X
6B	6X6	300	EXIST	-	6	Yes	-	-	X	N	-	X
8A	6X40	+5	2-4-2	-	8	Yes	-	3	-	S	-	X
8B	6X40	+5	2-4-2	-	8	Yes	-	-	-	S	-	X

3 Phase
Fully Actuated
(Durham Signal System)

NOTES

1. Refer to "Roadway Standard Drawings NCDOT" dated January 2018 and "Standard Specifications for Roads and Structures" dated January 2018.
2. Do not program signal for late night flashing operation unless otherwise directed by the Engineer.
3. Phase 1 may be lagged.
4. Set all detector units to presence mode.
5. Locate new cabinet so as not to obstruct sight distance of vehicles turning right on red.
6. Remove existing Left Arrow ONLY signs (R3-5L) and Right Arrow ONLY signs (R3-5R).
7. Pavement markings are existing.
8. Maximum times shown in timing chart are for free-run operation only. Coordinated signal system timing values supersede these values.
9. Loop data based on previous plan and/or field observations.
10. Install new cabinet on the existing cabinet foundation.
11. Reconnect loops and heads as indicated to match current NCDOT standards.
12. Reconnect lead-in cable to separate loops 1A, 1B, 2A, 2B, 6A, and 6B as shown.

PHASING DIAGRAM DETECTION LEGEND

- DETECTED MOVEMENT
- UNDETECTED MOVEMENT (OVERLAP)
- UNSIGNALIZED MOVEMENT
- PEDESTRIAN MOVEMENT

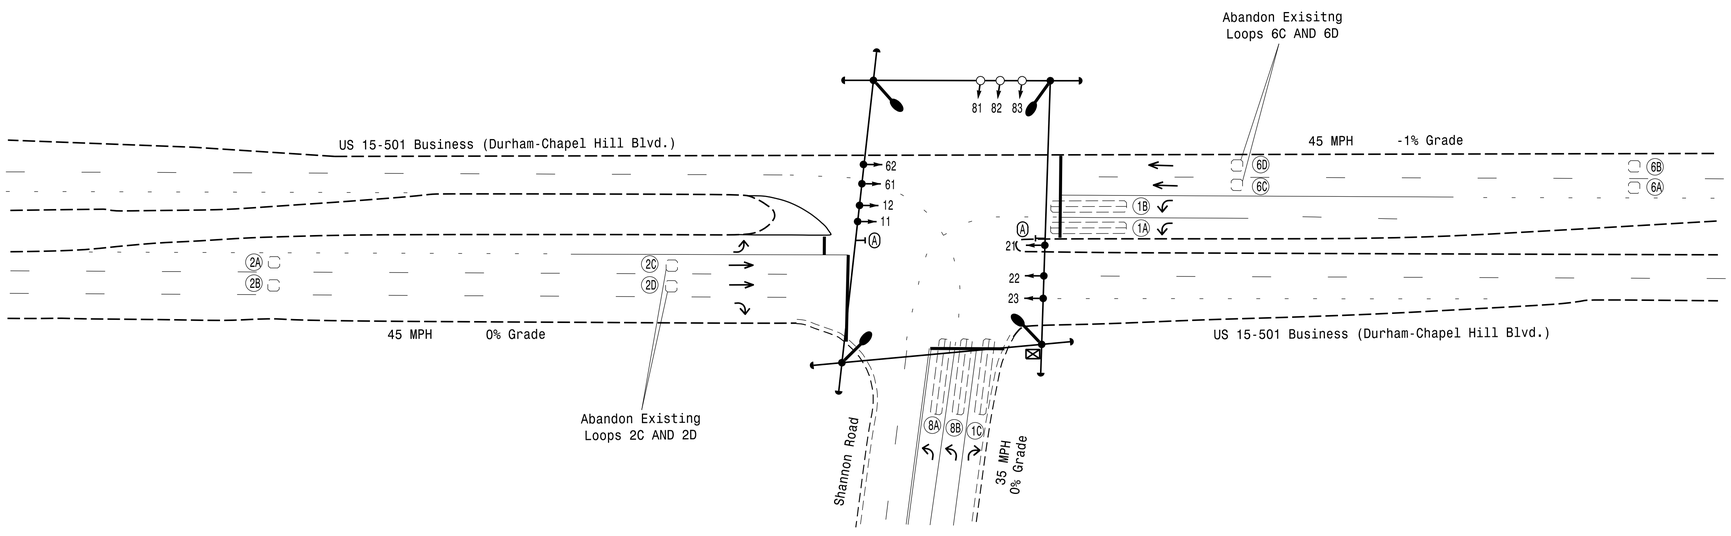

LEGEND

PROPOSED		EXISTING
	Traffic Signal Head	
	Modified Signal Head	N/A
	Sign	
	Pedestrian Signal Head With Push Button & Sign	
	Signal Pole with Guy	
	Signal Pole with Sidewalk Guy	
	Inductive Loop Detector	
	Controller & Cabinet	
	Junction Box	
	2-in Underground Conduit	
N/A	Right of Way	
	Directional Arrow	
	Luminaire Assembly	
(A)	U-Turn "MUST YIELD" Sign (R3-27)	(A)

ASC/3 TIMING CHART

FEATURE	PHASE 1	PHASE 2	PHASE 6	PHASE 8
Min Green *	7	12	12	7
Walk *	0	0	0	0
Ped Clear	0	0	0	0
Veh. Extension *	2.0	6.0	6.0	2.0
Max 1 *	30	90	90	30
Yellow	3.0	4.6	4.6	3.0
Red Clear	3.5	1.6	1.6	3.4
Actuations B4 Add *	-	-	-	-
Seconds /Actuation *	-	1.5	1.5	-
Max Initial *	-	34	34	-
Time Before Reduction *	-	30	30	-
Time To Reduce *	-	45	45	-
Minimum Gap	-	3.0	3.0	-
Locking Detector	-	X	X	-
Recall Position	-	VEH. RECALL	VEH. RECALL	-
Dual Entry	-	-	-	-
Simultaneous Gap	X	X	X	X

* These values may be field adjusted. Do not adjust Min Green and Extension times for phases 2 and 6 lower than what is shown. Min Green for all other phases should not be lower than 4 seconds.

SIGNAL FACE I.D.

All Heads L.E.D.

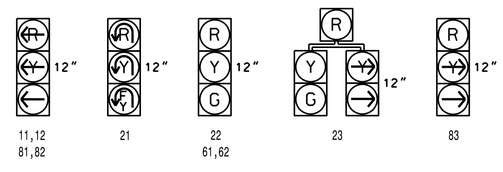

Project #: 170905

DAVENPORT
HOME OFFICE:
119 BROOKSTOWN AVENUE, SUITE PH1
WINSTON-SALEM, NC 27101
336.744.1636 www.davenportworld.com
NCBELS FIRM LICENSE NO. C-2522

Signal Upgrade

DOCUMENT NOT CONSIDERED FINAL UNLESS ALL SIGNATURES COMPLETED

Prepared for:
Transportation Mobility and Safety Division
STATE OF NORTH CAROLINA DEPARTMENT OF TRANSPORTATION
Signal Design Section
750 N.Greenfield Pkwy,Garner,NC 27529

SCALE 0 40
1"=40'

US 15-501 Business
(Durham-Chapel Hill Blvd.)
at
Shannon Road

Division 5 Durham County Durham

PLAN DATE:	December 2018	REVIEWED BY:	A. D. Hayes
PREPARED BY:	A. Ravipati	REVIEWED BY:	L. Boyer

REVISIONS	INIT.	DATE

SEAL
NORTH CAROLINA PROFESSIONAL SEAL 030912 ENGINEER LORI M. BOYER
DocuSigned by: Lori M. Boyer
12/21/2018
SIGNATURE DATE
SIG. INVENTORY NO. 05-1659

PROJECT REFERENCE NO.	SHEET NO.
U-5968	Sig.284.1

EDI MODEL 2018ECLip-NC CONFLICT MONITOR PROGRAMMING DETAIL

(remove jumpers and set switches as shown)

REMOVE DIODE JUMPERS 1-6, 1-11, 2-6, 2-11, AND 6-11

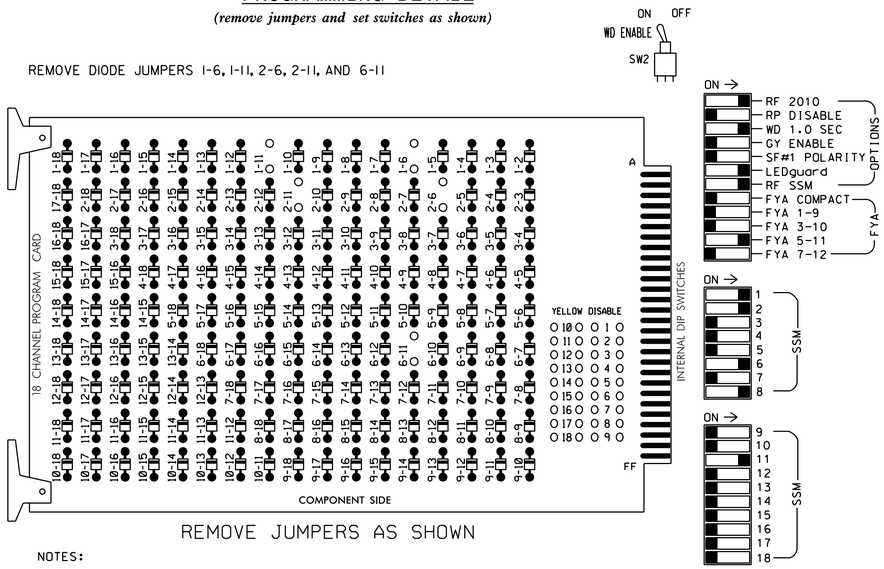

REMOVE JUMPERS AS SHOWN

NOTES:

1. Card is provided with all diode jumpers in place. Removal of any jumper allows its channels to run concurrently.
2. Ensure jumpers SEL2-SEL5 and SEL9 are present on the monitor board.
3. Ensure that Red Enable is active at all times during normal operation.
4. Integrate monitor with Ethernet network in cabinet.

■ = DENOTES POSITION OF SWITCH

NOTES

1. To prevent "flash-conflict" problems, insert red flash program blocks for all unused vehicle load switches in the output file. The installer shall verify that signal heads flash in accordance with the Signal Plans.
2. Program controller to start up in phase 2 Green and 6 Green.
3. The cabinet and controller are part of the Durham Signal System.

EQUIPMENT INFORMATION

CONTROLLER.....2070LX
CABINET.....332 W/AUX
SOFTWARE.....ECONOLITE ASC/3-2070
CABINET MOUNT.....BASE
OUTPUT FILE POSITIONS...18 WITH AUX. OUTPUT FILE
LOAD SWITCHES USED.....S1,S2,S8,S11,AUX S4
PHASES USED.....1,2,6,8
OVERLAP "A".....NOT USED
OVERLAP "B".....NOT USED
OVERLAP "C".....*
OVERLAP "D".....NOT USED

* See overlap programming detail

SIGNAL HEAD HOOK-UP CHART

LOAD SWITCH NO.	S1		S2	S3	S4	S5	S6	S7	S8	S9	S10	S11			S12	AUX S1	AUX S2	AUX S3	AUX S4	AUX S5	AUX S6
CMU CHANNEL NO.	1		2	13	3	4	14	5	6	15	7	8			16	9	10	17	11	12	18
PHASE	1		2	2 PED	3	4	4 PED	5	6	6 PED	7	8			8 PED	OLA	OLB	SPARE	OLC	OLD	SPARE
SIGNAL HEAD NO.	11,12	82	22,23	NU	NU	NU	NU	NU	61,62	NU	NU	81,82	83	23	NU	NU	NU	NU	21 ★	NU	NU
RED			128						134				107								
YELLOW			129						135												
GREEN			130						136												
RED ARROW	125											107							A114		
YELLOW ARROW	126	126										108	108	108					A115		
FLASHING YELLOW ARROW																			A116		
GREEN ARROW	127	127										109	109	109							

NU = Not Used

★ See pictorial of head wiring in detail this sheet.

INPUT FILE POSITION LAYOUT

(front view)

		1	2	3	4	5	6	7	8	9	10	11	12	13	14
FILE "I"	U	Ø 1 1A	Ø 2 2A	SLOT EMPTY	SLOT EMPTY	SLOT EMPTY	Ø 4 4A	SLOT EMPTY	SLOT EMPTY	Ø 1 1B	SLOT EMPTY	SLOT EMPTY	SLOT EMPTY	SLOT EMPTY	FS DC ISOLATOR
	L	NOT USED	Ø 2 2B				Ø 4 4B			Ø 1 1C					ST DC ISOLATOR
FILE "J"	U	SLOT EMPTY	Ø 6 6A	SLOT EMPTY	SLOT EMPTY	SLOT EMPTY	Ø 8 8A	SLOT EMPTY	SLOT EMPTY	SLOT EMPTY	SLOT EMPTY	SLOT EMPTY	SLOT EMPTY	SLOT EMPTY	SLOT EMPTY
	L		Ø 6 6B				Ø 8 8B								

EX.: 1A, 2A, ETC. = LOOP NO.'S

FS = FLASH SENSE
ST = STOP TIME

INPUT FILE CONNECTION & PROGRAMMING CHART

LOOP NO.	LOOP TERMINAL	INPUT FILE POS.	PIN NO.	DETECTOR NO.	NEMA PHASE	CALL	EXTEND TIME	DELAY TIME	ADDED INITIAL	DETECTOR TYPE
1A	TB2-1,2	I1U	56	1	1	YES	-	-	-	S
1B	TB6-9,10	I9U	60	11	1	YES	-	-	-	S
1C	TB6-11,12	I9L	62	13	1	YES	-	15	-	S
2A	TB2-5,6	I2U	39	2	2	YES	-	-	X	N
2B	TB2-7,8	I2L	43	12	2	YES	-	-	X	N
6A	TB3-5,6	J2U	40	6	6	YES	-	-	X	N
6B	TB3-7,8	J2L	44	16	6	YES	-	-	X	N
8A	TB5-9,10	J6U	42	8	8	YES	-	3	-	S
8B	TB5-11,12	J6L	46	18	8	YES	-	-	-	S

INPUT FILE POSITION LEGEND: J2L
FILE J
SLOT 2
LOWER

ECONOLITE ASC/3-2070 OVERLAP PROGRAMMING DETAIL

(program controller as shown)

1. From Main Menu select [2. CONTROLLER]
2. From CONTROLLER Submenu select [2. VEHICLE OVERLAPS]

OVERLAP C

Select TMG VEH OVLP [C] and 'OTHER/ECONOLITE'

```
TMG VEH OVLP...[C] TYPE:OTHER/ECONOLITE
  PHASES 1 2 3 4 5 6 7 8 9 0 1 2 3 4 5 6
INCLUDED . . . . . X . . . . . .
PROTECT  . . . . . . . . . . . .
PED PRTC . . . . . . . . . . . .
NOT OVLP . . . . . . . . . . . .
FLSH GRN . . . . . 1 . . . . . .
LAG X PH . . . . . . . . . . . .
LAG 2 PH . . . . . . . . . . . .

LAG GRN 0.0 YEL 0.0 RED 0.0 ADV GRN 0.0
```

END PROGRAMMING

FYA SIGNAL WIRING DETAIL

(wire signal heads as shown)

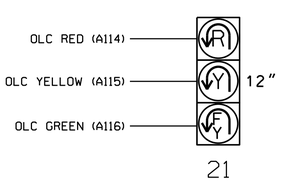

Electrical Detail

DOCUMENT NOT CONSIDERED FINAL UNLESS ALL SIGNATURES COMPLETED

THIS ELECTRICAL DETAIL IS FOR
THE SIGNAL DESIGN: 05-1659
DESIGNED: December 2018
SEALED: 12/21/2018
REVISED: N/A

Project #: 170905

DAVENPORT
HOME OFFICE:
119 BROOKSTOWN AVENUE, SUITE PH1
WINSTON-SALEM, NC 27101
336.744.1638 www.davenportworld.com
NCBELS FIRM LICENSE NO. C-2522

ELECTRICAL AND PROGRAMMING DETAILS FOR:

Prepared for:
Transportation Mobility and Safety Division
STATE OF NORTH CAROLINA DEPARTMENT OF TRANSPORTATION
Traffic Engineering & Signals Management Section
750 N.Greenfield Pkwy,Garner,NC 27529

US 15-501 Business
(Durham- Chapel Hill Blvd)
at
Shannon Road

Division 5 Durham County Durham

PLAN DATE: December 2018	REVIEWED BY: L Boyer
PREPARED BY: A Ravipati	REVIEWED BY:

REVISIONS	INIT.	DATE

SEAL
NORTH CAROLINA PROFESSIONAL SEAL 030912 ENGINEER LORI M. BOYER
DocuSigned by: Lori M Boyer
SIGNATURE 12/21/2018 DATE
SIG. INVENTORY NO. 05-1659

PROJECT REFERENCE NO.	SHEET NO.
U-5968	Sig.285.0

DEFAULT PHASING DIAGRAM

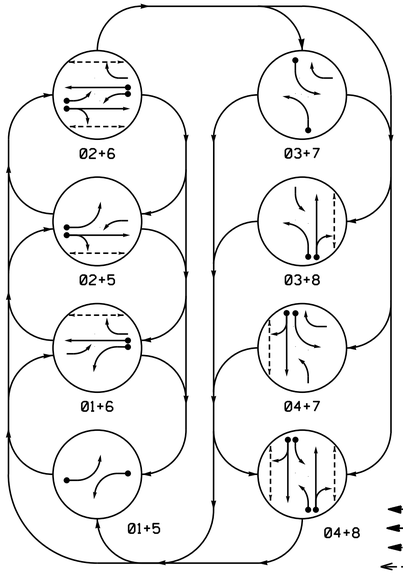

DEFAULT EV PREEMPT PHASES

ALTERNATE PHASING DIAGRAM

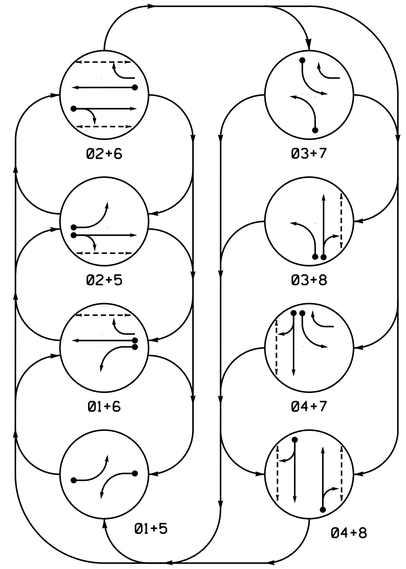

ALTERNATE EV PREEMPT PHASES

PHASING DIAGRAM DETECTION LEGEND

- DETECTED MOVEMENT
- UNDETECTED MOVEMENT (OVERLAP)
- UNSIGNALIZED MOVEMENT
- PEDESTRIAN MOVEMENT

ASC/3 DETECTOR INSTALLATION CHART

DETECTOR					PROGRAMMING							
LOOP	SIZE (FT)	DISTANCE FROM STOPBAR (FT)	TURNS	NEW LOOP	PHASE	CALLING	EXTEND TIME	DELAY TIME	USE ADDED INITIAL	TYPE	SYSTEM LOOP	NEW CARD
1A	6X40	0	2-4-2	-	1	Yes	-	15*	-	S	-	X
					6#	Yes	-	-	-	S	-	X
2A	6X6	250	5	-	2	Yes	1.3	-	-	S	-	X
2B	6X6	80	5	-	2	Yes	-	-	-	S	-	X
3A	6X40	0	2-4-2	-	3	Yes	-	15*	-	S	-	X
					8#	Yes	-	3	-	S	-	X
4A	6X60	0	2-4-2	-	4	Yes	-	10	-	S	-	X
5A	6X40	0	2-4-2	-	5	Yes	-	15*	-	S	-	X
					2#	Yes	-	-	-	S	-	X
6A	6X6	250	5	-	6	Yes	1.3	-	-	S	-	X
6B	6X6	80	5	-	6	Yes	-	-	-	S	-	X
7A	6X60	0	2-4-2	-	7	Yes	-	15*	-	S	-	X
					4#	Yes	-	3	-	S	-	X
8A	6X40	0	2-4-2	-	8	Yes	-	10	-	S	-	X

* Reduce delay to 3 seconds during Alternate Phasing Operation.
\# Disable phase call for loop(s) during Alternate Phasing Operation.

8 Phase
Fully Actuated
w/ Emergency Vehicle Preemption
(Durham Signal System)

NOTES

1. Refer to "Roadway Standard Drawings NCDOT" dated January 2018 and "Standard Specifications for Roads and Structures" dated January 2018.
2. Do not program signal for late night flashing operation unless otherwise directed by the Engineer.
3. Phase 1 and/or phase 5 may be lagged.
4. Phase 3 and/or phase 7 may be lagged.
5. Set all detector units to presence mode.
6. In the event of loop replacement, refer to the current ITS and Signals Design Manual and submit a Plan of Record to the Signal Design Section.
7. Locate new cabinet so as not to obstruct sight distance of vehicles turning right on red.
8. Omit "WALK" and Flashing "DON'T WALK" with no pedestrian calls.
9. Program pedestrian heads to countdown the flashing "Don't Walk" time only.
10. Pavement markings are existing.
11. The Division (City) Traffic Engineer will determine the hours of use for each phasing plan.
12. Maximum times shown in timing chart are for free-run operation only. Coordinated signal system timing values supersede these values.
13. Loop data based on previous plan and/or field observations.
14. Install new cabinet on the existing cabinet foundation.
15. Install GPS emergency preemption system per manufacturer's instructions to achieve the preemption needed, as shown in the phasing diagram.
16. Remove existing optical detection eqipmpt.

DEFAULT PHASING TABLE OF OPERATION

SIGNAL FACE	PHASE 01+5	01+6	02+5	02+6	03+7	03+8	04+7	04+8	PRE 3	FLASH
11	~~—~~	~~—~~	~~F Y~~	~~F Y~~	~~R~~	~~R~~	~~R~~	~~R~~	~~R~~	~~Y~~
21,22	R	R	G	G	R	R	R	R	R	Y
31	~~R~~	~~R~~	~~R~~	~~R~~	~~—~~	~~—~~	~~F Y~~	~~F Y~~	~~—~~	~~R~~
41,42	R	R	R	R	R	R	G	G	R	R
51	~~—~~	~~F Y~~	~~—~~	~~F Y~~	~~R~~	~~R~~	~~R~~	~~R~~	~~R~~	~~Y~~
61	R	G	R	G	R	R	R	R	R	Y
62	R	G	R	G	R/	R	R/	R	R	Y
71	~~R~~	~~R~~	~~R~~	~~R~~	~~—~~	~~F Y~~	~~—~~	~~F Y~~	~~F Y~~	~~R~~
81,82,83	R	R	R	R	R	G	R	G	G	R
P21,P22	DW	DW	W	W	DW	DW	DW	DW	DW	DRK
P41,P42	DW	DW	DW	DW	DW	DW	W	W	DW	DRK
P61,P62	DW	W	DW	W	DW	DW	DW	DW	DW	DRK
P81,P82	DW	DW	DW	DW	DW	W	DW	W	DW	DRK

ALTERNATE PHASING TABLE OF OPERATION

SIGNAL FACE	PHASE 01+5	01+6	02+5	02+6	03+7	03+8	04+7	04+8	PRE 3	FLASH
11	~~—~~	~~—~~	~~R~~	~~R~~	~~R~~	~~R~~	~~R~~	~~R~~	~~R~~	~~Y~~
21,22	R	R	G	G	R	R	R	R	R	Y
31	~~R~~	~~R~~	~~R~~	~~R~~	~~—~~	~~—~~	~~R~~	~~R~~	~~—~~	~~R~~
41,42	R	R	R	R	R	R	G	G	R	R
51	~~—~~	~~R~~	~~—~~	~~R~~	~~R~~	~~R~~	~~R~~	~~R~~	~~R~~	~~Y~~
61	R	G	R	G	R	R	R	R	R	Y
62	R	G	R	G	R/	R	R/	R	R	Y
71	~~R~~	~~R~~	~~R~~	~~R~~	~~—~~	~~R~~	~~—~~	~~R~~	~~R~~	~~R~~
81,82,83	R	R	R	R	R	G	R	G	G	R
P21,P22	DW	DW	W	W	DW	DW	DW	DW	DW	DRK
P41,P42	DW	DW	DW	DW	DW	DW	DW	W	W	DW
P61,P62	DW	W	DW	W	DW	DW	DW	DW	DW	DRK
P81,P82	DW	DW	DW	DW	DW	W	DW	W	DW	DRK

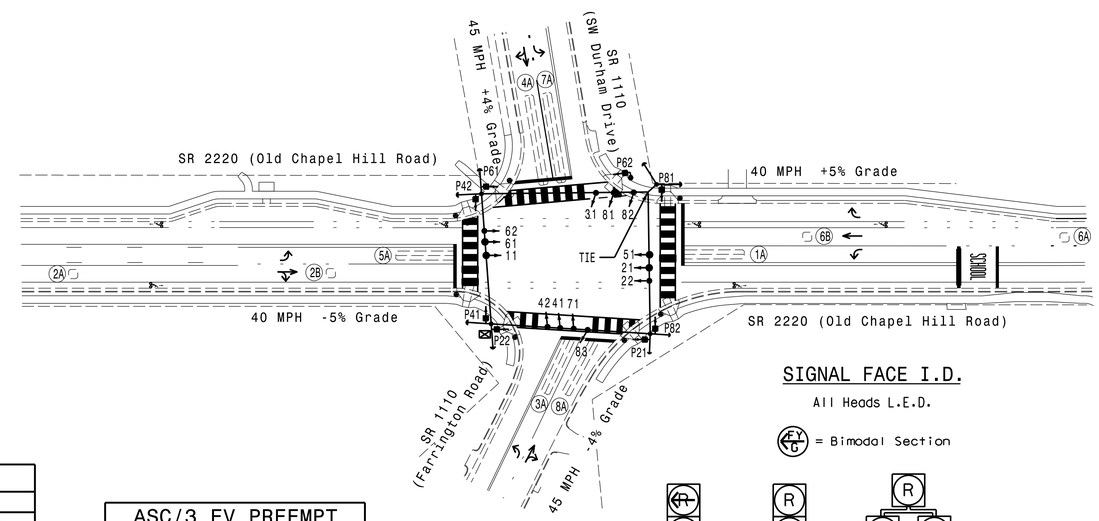

SIGNAL FACE I.D.

All Heads L.E.D.

= Bimodal Section

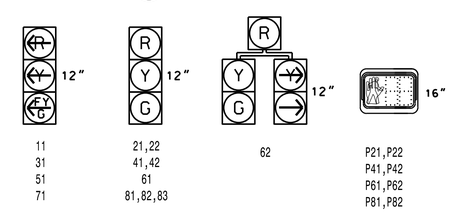

LEGEND

PROPOSED		EXISTING
	Traffic Signal Head	
	Modified Signal Head	N/A
	Sign	
	Pedestrian Signal Head With Push Button & Sign	
	Type I Pushbutton Post	
	Type II Signal Pedestal	
	Signal Pole with Guy	
	Signal Pole with Sidewalk Guy	
	Inductive Loop Detector	
	Controller & Cabinet	
	Junction Box	
	2-in Underground Conduit	
N/A	Right of Way	
	Directional Arrow	
N/A	Curb Ramp	

ASC/3 TIMING CHART

FEATURE	PHASE 1	2	3	4	5	6	7	8
Min Green *	7	12	7	7	7	12	7	7
Walk *	0	7	0	7	0	7	0	7
Ped Clear	0	19	0	11	0	18	0	16
Veh. Extension *	2.0	2.0	2.0	1.0	2.0	2.0	1.0	2.0
Max 1 *	15	30	15	20	15	30	15	20
Yellow	3.0	4.6	3.0	4.9	3.1	4.6	3.0	4.9
Red Clear	3.1	2.3	3.2	1.9	3.1	2.3	3.1	1.9
Actuations B4 Add *	-	-	-	-	-	-	-	-
Seconds /Actuation *	-	-	-	-	-	-	-	-
Max Initial *	-	-	-	-	-	-	-	-
Time Before Reduction *	-	-	-	-	-	-	-	-
Time To Reduce *	-	-	-	-	-	-	-	-
Minimum Gap	-	-	-	-	-	-	-	-
Locking Detector	-	X	-	-	-	X	-	-
Recall Position	-	VEH. RECALL	-	-	-	VEH. RECALL	-	-
Dual Entry	-	-	-	X	-	-	-	X
Simultaneous Gap	X	X	X	X	X	X	X	X

* These values may be field adjusted. Do not adjust Min Green and Extension times for phases 2 and 6 lower than what is shown. Min Green for all other phases should not be lower than 4 seconds.

ASC/3 EV PREEMPT

FUNCTION	PRE 3
Exit Phase(s)	4+8
Preempt Override	OFF
Delay Time	0
Ped Clear Through Yellow	Y
Terminate Phases	N
Entrance Walk	1
Entrance Ped Clear	10
Entrance Min Green	1
Entrance Yellow Change	25.5✱
Entrance Red Clear	25.5✱
Minimum Dwell Time	7
Preempt Input Extension Time**	2
Preempt Max Time	120
Exit Yellow Change	25.5✱
Exit Red Clear	25.5✱

* Time defaults to time used for phase during normal operation.
** Program Timing on GPS Detection Unit.

Project #: 170905

DAVENPORT
HOME OFFICE:
119 BROOKSTOWN AVENUE, SUITE PH1
WINSTON-SALEM, NC 27101
336.744.1636 www.davenportworld.com
NCBELS FIRM LICENSE NO. C-2522

Signal Upgrade

DOCUMENT NOT CONSIDERED FINAL UNLESS ALL SIGNATURES COMPLETED

Prepared for: Transportation Mobility and Safety Division, Signal Design Section, Traffic Engineering Branch, Department of Transportation, State of North Carolina
750 N.Greenfield Pkwy,Garner,NC 27529

SCALE 0 50 1"=50'

SR 2220 (Old Chapel Hill Road) at SR 1110 (Farrington Road/ SW Durham Drive)

Divison 5 Durham County Durham

PLAN DATE:	December 2018	REVIEWED BY:	A.D. Hayes
PREPARED BY:	A. Ravipati	REVIEWED BY:	L. Boyer

REVISIONS	INIT.	DATE

SEAL
NORTH CAROLINA PROFESSIONAL SEAL 044157 ENGINEER ANDREW D HAYES

DocuSigned by: Andrew Hayes 12/21/2018
SIGNATURE DATE

STC. INVENTORY NO. 05-1673

PROJECT REFERENCE NO.	SHEET NO.
U-5968	Sig.285.1

EDI MODEL 2018ECLip-NC CONFLICT MONITOR PROGRAMMING DETAIL

(remove jumpers and set switches as shown)

REMOVE DIODE JUMPERS I-5, I-6, I-9, I-11, I-15, 2-5, 2-6, 2-9, 2-11, 2-13, 2-15, 3-7, 3-8, 3-10, 3-12, 3-16, 4-7, 4-8, 4-10, 4-12, 4-14, 4-16, 5-9, 5-11, 5-13, 6-9, 6-11, 6-13, 6-15, 7-10, 7-12, 7-14, 8-10, 8-12, 8-14, 8-16, 9-11, 9-13, 9-15, 10-12, 10-14, 10-16, 11-13, 11-15, 12-14, 12-16, 13-15, AND 14-16.

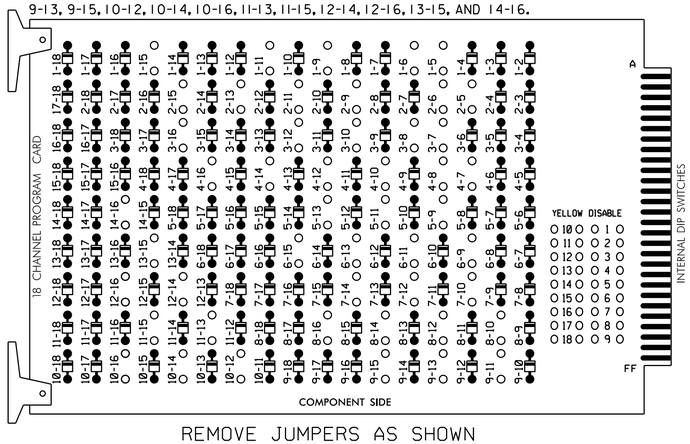

REMOVE JUMPERS AS SHOWN

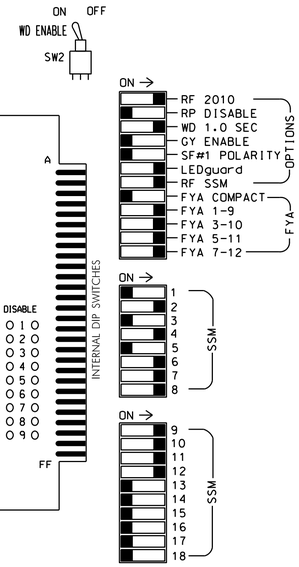

■ = DENOTES POSITION OF SWITCH

NOTES:

1. Card is provided with all diode jumpers in place. Removal of any jumper allows its channels to run concurrently.
2. Ensure jumpers SEL2-SEL5 and SEL9 are present on the monitor board.
3. Ensure that Red Enable is active at all times during normal operation.
4. Integrate monitor with Ethernet network in cabinet.

NOTES

1. To prevent "flash-conflict" problems, insert red flash program blocks for all unused vehicle load switches in the output file. The installer shall verify that signal heads flash in accordance with the Signal Plans.
2. Program phases 4 and 8 for Dual Entry.
3. Program controller to start up in phase 2 Walk and 6 Walk.
4. The cabinet and controller are part of the Durham Signal System.
5. Install GPS preemption system. Perform installation according to manufacturer's directions and NCDOT engineer-approved mounting location to accomplish the preemption schemes shown on the Signal Design Plans.

EQUIPMENT INFORMATION

CONTROLLER.....2070LX
CABINET.....332 W/AUX
SOFTWARE.....ECONOLITE ASC/3-2070
CABINET MOUNT.....BASE
OUTPUT FILE POSITIONS...18 WITH AUX. OUTPUT FILE
LOAD SWITCHES USED.....S1,S2,S3,S4,S5,S6,S7,S8,S9,S10, S11,S12,AUX S1,AUX S2,AUX S4, AUX S5
PHASES USED.....1,2,2 PED,3,4,4 PED,5,6,6 PED,7, 8,8 PED
OVERLAP "A".....*
OVERLAP "B".....*
OVERLAP "C".....*
OVERLAP "D".....*

* See overlap programming detail on sheet 2

SIGNAL HEAD HOOK-UP CHART

LOAD SWITCH NO.	S1	S2	S3	S4	S5	S6	S7	S8	S9	S10		S11	S12	AUX S1	AUX S2	AUX S3	AUX S4	AUX S5	AUX S6
CMU CHANNEL NO.	1	2	13	3	4	14	5	6	15	7		8	16	9	10	17	11	12	18
PHASE	1	2	2 PED	3	4	4 PED	5	6	6 PED	7		8	8 PED	OLA	OLB	SPARE	OLC	OLD	SPARE
SIGNAL HEAD NO.	11★	21,22	P21, P22	31★	41,42	P41, P42	51★	61,62	P61, P62	71★	62	81,82, 83	P81, P82	11★	31★	NU	51★	71★	NU
RED		128			101			134			*	107							
YELLOW	*	129		*	102		*	135				108							
GREEN		130			103			136				109							
RED ARROW														A121	A124		A114	A101	
YELLOW ARROW											123			A122	A125		A115	A102	
FLASHING YELLOW ARROW														A123	A126		A116	A103	
GREEN ARROW	127			118			133			124	124								
✋			113			104			119				110						
🚶			115			106			121				112						

NU = Not Used

* Denotes install load resistor. See load resistor installation detail this sheet.

★ See pictorial of head wiring in detail this sheet.

INPUT FILE POSITION LAYOUT

(front view)

		1	2	3	4	5	6	7	8	9	10	11	12	13	14
FILE "I"	U	Ø1 1A	Ø2 2A	SLOT EMPTY	WIRED INPUT ⊗	Ø3 3A	Ø4 4A	SLOT EMPTY	WIRED INPUT ⊗	SLOT EMPTY	SLOT EMPTY	SLOT EMPTY	Ø2 PED DC ISOLATOR	Ø6 PED DC ISOLATOR	FS DC ISOLATOR
	L	NOT USED	Ø2 2B			NOT USED	NOT USED						Ø4 PED DC ISOLATOR	Ø8 PED DC ISOLATOR	ST DC ISOLATOR
FILE "J"	U	Ø5 5A	Ø6 6A	SLOT EMPTY	WIRED INPUT ⊗	Ø7 7A	Ø8 8A	SLOT EMPTY	WIRED INPUT ⊗	SLOT EMPTY	SLOT EMPTY	SLOT EMPTY	GPS EVP		SLOT EMPTY
	L	NOT USED	Ø6 6B			NOT USED	NOT USED								

EX.: 1A, 2A, ETC. = LOOP NO.'S

⊗ Wired Input - Do not populate slot with detector card

FS = FLASH SENSE
ST = STOP TIME

CONNECT PHASE SELECTOR TO FIELD ETHERNET SWITCH

INPUT FILE CONNECTION & PROGRAMMING CHART

LOOP NO.	LOOP TERMINAL	INPUT FILE POS.	PIN NO.	DETECTOR NO.	NEMA PHASE	CALL	EXTEND TIME	DELAY TIME	ADDED INITIAL	DETECTOR TYPE
1A [1]	TB2-1,2	I1U	56	1 ★	1	YES	-	15	-	S
	-	J4U	48	26★	6	YES	-	-	-	S
2A	TB2-5,6	I2U	39	2	2	YES	1.3	-	-	S
2B	TB2-7,8	I2L	43	12	2	YES	-	-	-	S
3A [2]	TB4-5,6	I5U	58	3 ★	3	YES	-	15	-	S
	-	J8U	50	28★	8	YES	-	3	-	S
4A	TB4-9,10	I6U	41	4	4	YES	-	10	-	S
5A [3]	TB3-1,2	J1U	55	5 ★	5	YES	-	15	-	S
	-	I4U	47	22★	2	YES	-	-	-	S
6A	TB3-5,6	J2U	40	6	6	YES	1.3	-	-	S
6B	TB3-7,8	J2L	44	16	6	YES	-	-	-	S
7A [4]	TB5-5,6	J5U	57	7 ★	7	YES	-	15	-	S
	-	I8U	49	24★	4	YES	-	3	-	S
8A	TB5-9,10	J6U	42	8	8	YES	-	10	-	S
PED PUSH BUTTONS										
P21,P22	TB8-4,6	I12U	67	PED 2	2 PED					
P41,P42	TB8-5,6	I12L	69	PED 4	4 PED					
P61,P62	TB8-7,9	I13U	68	PED 6	6 PED					
P81,P82	TB8-8,9	I13L	70	PED 8	8 PED					

NOTE:
INSTALL DC ISOLATORS IN INPUT FILE SLOTS I12 AND I13.

[1] Add jumper from I1-W to J4-W, on rear of input file.
[2] Add jumper from I5-W to J8-W, on rear of input file.
[3] Add jumper from J1-W to I4-W, on rear of input file.
[4] Add jumper from J5-W to I8-W, on rear of input file.

★ For the detectors to work as shown on the signal design plan, see the Vehicle Detector Setup Programming Detail for Alternate Phasing on sheet 3.

INPUT FILE POSITION LEGEND: J2L
FILE J
SLOT 2
LOWER

FYA SIGNAL WIRING DETAIL

(wire signal heads as shown)

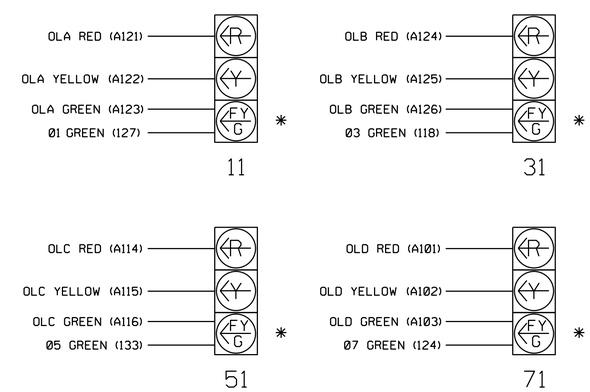

* Bimodal Section

LOAD RESISTOR INSTALLATION DETAIL

(install resistors as shown)

ACCEPTABLE VALUES

VALUE (ohms)	WATTAGE
1.5K - 1.9K	25W (min)
2.0K - 3.0K	10W (min)

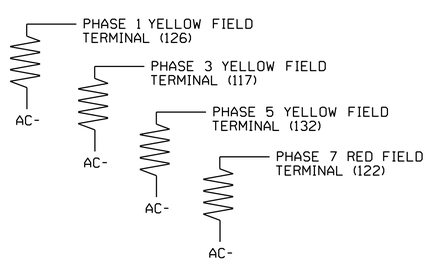

THIS ELECTRICAL DETAIL IS FOR
THE SIGNAL DESIGN: 05-1673
DESIGNED: December 2018
SEALED: 12/21/2018
REVISED: N/A

Project #: 170905

DAVENPORT
HOME OFFICE:
119 BROOKSTOWN AVENUE, SUITE PH1
WINSTON-SALEM, NC 27101
336.744.1638 www.davenportworld.com
NCBELS FIRM LICENSE NO. C-2522

Electrical Detail - Sheet 1 of 4

DOCUMENT NOT CONSIDERED FINAL UNLESS ALL SIGNATURES COMPLETED

ELECTRICAL AND PROGRAMMING DETAILS FOR:

Prepared for: Transportation Mobility and Safety Division, Signals Management Section, STATE OF NORTH CAROLINA DEPARTMENT OF TRANSPORTATION

750 N.Greenfield Pkwy,Garner,NC 27529

SR 2220 (Old Chapel Hill Road) at SR 1110 (Farrington Road/ SW Durham Drive)

Division 5 Durham County Durham

PLAN DATE: December 2018	REVIEWED BY: L Boyer
PREPARED BY: A Ravipati	REVIEWED BY: A D Hayes

REVISIONS	INIT.	DATE

SEAL
NORTH CAROLINA PROFESSIONAL SEAL 044157 ENGINEER ANDREW D HAYES

DocuSigned by: Andrew Hayes
SIGNATURE
12/21/2018
DATE
STG. INVENTORY NO. 05-1673

PROJECT REFERENCE NO.	SHEET NO.
U-5968	Sig.285.2

ECONOLITE ASC/3-2070 EMERGENCY VEHICLE PREEMPT PROGRAMMING DETAIL

(program controller as shown)

1. From Main Menu select [4. PREEMPTOR/TSP]
2. From PREEMPTOR/TSP/SCP Submenu select [1. PREEMPT PLAN 1-10]

Place cursor in [ ] next to Preempt Plan and press 3. Then press the right cursor arrow and toggle the controller to YES. Next cursor down. This will select Emergency Vehicle Preempt #3.

```
PREEMPT PLAN [  3]    ENABLE....YES
 VEH/PED 1 2 3 4 5 6 7 8 9 0 1 2 3 4 5 6
 OVERLAP A B C D E F G H I J K L M N O P
TRKCLR V . . . . . . . . . . . . . . . .
TRKCLR O . . . . . . . . . . . . . . . .
ENA TRL  . . . . . . . . . . . . . . . .
DWEL VEH . . X . . . . X . . . . . . . .
DWEL PED . . . . . . . . . . . . . . . .
DWEL OLP .F1 .F1 . . . . . . . . . . . .
CYC VEH  . . . . . . . . . . . . . . . .
CYC PED  . . . . . . . . . . . . . . . .
CYC OLP  . . . . . . . . . . . . . . . .
EXIT PH  . . . X . . . X . . . . . . . .
EXIT CAL . . . . . . . . . . . . . . . .
SP FUNC  . . . . . . . . . . . . . . . .

ENABLE... YES|PMT OVRIDE..|INTERLOCK. NO
DET LOCK... X|DELAY..    0|INHIBIT...  0
OVERIDE FL. .|DURATION   0|CLR-GRN... NO
TERM OLP.  NO|PC>YEL   YES|TERM PH    NO
PED DARK.. NO|TC RESRV  NO|DWELL FL  OFF
LINK PMT....0|X FLCOLR RED|EXIT OPT. OFF
X TMG PLN...0|RE-SERV..  0|FLT TYPE.HARD
FREE DUR PMT|R1  NO|R2  NO|R3  NO|R4  NO
--TIMING-----WALK|PED CL|MN GR| YEL| RED
ENTRANCE TM.    1|    10|    1|25.5|25.5
-----------MIN GR|EXT GR|MX GR| YEL| RED
TRACK CLEAR     0|     0|    0|25.5|25.5
-----------MIN DL|PMT|EXT|MX TM| YEL| RED
DWL/CYC-EXIT    7|   0.0|  120|25.5|25.5
PMT ACTIVE OUT..ON   PMT ACT DWELL...NO
OTHER - PRI PMT.OFF  NON-PRI PMT.....OFF
INH EXT TIME... 0.0  PED PR RETURN...OFF
PRIORITY RETURN.OFF  QUEUE DELAY.... OFF
COND DELAY......OFF
PHASES     1   2   3   4   5   6   7   8
PR RTN%    0   0   0   0   0   0   0   0
PHASES     9  10  11  12  13  14  15  16
PR RTN%    0   0   0   0   0   0   0   0
```

PROGRAM EXTEND TIME ON GPS DETECTOR UNIT FOR 2.0 SEC.

ECONOLITE ASC/3-2070 PREEMPT FILTERING PROGRAMMING DETAIL

(program controller as shown)

1. From Main Menu select [4. PREEMPTOR/TSP]
2. From PREEMPT/TSP/SCP Submenu select [2. ENABLE PREEMPT FILTERING & TSP/SCP]

```
ENABLE PREEMPT FILTERING & TSP/SCP
FILTERED     SOLID          PULSING
INPUT  1 ...BYPASSED.. ...BYPASSED..
       2 ...BYPASSED.. ...BYPASSED..
       3 ..PREEMPT  3. ...BYPASSED..
       4 ...BYPASSED.. ...BYPASSED..
       5 ...BYPASSED.. ...BYPASSED..
       6 ...BYPASSED.. ...BYPASSED..
       7 ...BYPASSED.. ...BYPASSED..
       8 ...BYPASSED.. ...BYPASSED..
       9 ...BYPASSED.. ...BYPASSED..
      10 ...BYPASSED.. ...BYPASSED..
```

ECONOLITE ASC/3-2070 OVERLAP PROGRAMMING DETAIL

(program controller as shown)

1. From Main Menu select [2. CONTROLLER]
2. From CONTROLLER Submenu select [2. VEHICLE OVERLAPS]

OVERLAP A

Select TMG VEH OVLP [A] and 'PPLT FYA'

```
TMG VEH OVLP...[A] TYPE: ....PPLT FYA

PROTECTED LEFT TURN....   PHASE    1
OPPOSING THROUGH.......   PHASE    2

FLASHING ARROW OUTPUT.....CH9  ISOLATE

DELAY START OF: FYA..0.0 CLEARANCE..0.0
ACTION PLAN SF BIT DISABLE........... 1
```

← NOTICE ACTION PLAN SF BIT "1"

Toggle Once

↓

OVERLAP B

Select TMG VEH OVLP [B] and 'PPLT FYA'

```
TMG VEH OVLP...[B] TYPE: ....PPLT FYA

PROTECTED LEFT TURN....   PHASE    3
OPPOSING THROUGH.......   PHASE    4

FLASHING ARROW OUTPUT.....CH10 ISOLATE

DELAY START OF: FYA..0.0 CLEARANCE..0.0
ACTION PLAN SF BIT DISABLE........... 3
```

← NOTICE ACTION PLAN SF BIT "3"

Toggle Once

↓

OVERLAP C

Select TMG VEH OVLP [C] and 'PPLT FYA'

```
TMG VEH OVLP...[C] TYPE: ....PPLT FYA

PROTECTED LEFT TURN....   PHASE    5
OPPOSING THROUGH.......   PHASE    6

FLASHING ARROW OUTPUT.....CH11 ISOLATE

DELAY START OF: FYA..0.0 CLEARANCE..0.0
ACTION PLAN SF BIT DISABLE........... 5
```

← NOTICE ACTION PLAN SF BIT "5"

Toggle Once

↓

OVERLAP D

Select TMG VEH OVLP [D] and 'PPLT FYA'

```
TMG VEH OVLP...[D] TYPE: ....PPLT FYA

PROTECTED LEFT TURN....   PHASE    7
OPPOSING THROUGH.......   PHASE    8

FLASHING ARROW OUTPUT.....CH12 ISOLATE

DELAY START OF: FYA..0.0 CLEARANCE..0.0
ACTION PLAN SF BIT DISABLE........... 7
```

← NOTICE ACTION PLAN SF BIT "7"

END PROGRAMMING

Electrical Detail - Sheet 2 of 4

DOCUMENT NOT CONSIDERED FINAL UNLESS ALL SIGNATURES COMPLETED

THIS ELECTRICAL DETAIL IS FOR
THE SIGNAL DESIGN: 05-1673
DESIGNED: December 2018
SEALED: 12/21/2018
REVISED: N/A

Project #: 170905

DAVENPORT
HOME OFFICE:
119 BROOKSTOWN AVENUE, SUITE PH1
WINSTON-SALEM, NC 27101
336.744.1636 www.davenportworld.com
NCBELS FIRM LICENSE NO. C-2522

ELECTRICAL AND PROGRAMMING DETAILS FOR:

Prepared for: Transportation Mobility and Safety Division, Signals Management Section, NORTH CAROLINA DEPARTMENT OF TRANSPORTATION

750 N.Greenfield Pkwy,Garner,NC 27529

SR 2220 (Old Chapel Hill Road)
at
SR 1110 (Farrington Road/
SW Durham Drive)

Division 5 | Durham County | Durham

PLAN DATE:	December 2018	REVIEWED BY:	L Boyer
PREPARED BY:	A Ravipati	REVIEWED BY:	A D Hayes

REVISIONS	INIT.	DATE

SEAL

NORTH CAROLINA PROFESSIONAL SEAL 044157 ENGINEER ANDREW D HAYES

DocuSigned by: Andrew Hayes
SIGNATURE
12/21/2018
DATE
F-C0000A1D8D
SIG. INVENTORY NO. 05-1673

PROJECT REFERENCE NO.	SHEET NO.
U-5968	Sig.285.3

ECONOLITE ASC/3-2070 VEHICLE DETECTOR SETUP PROGRAMMING DETAIL FOR ALTERNATE PHASING LOOPS 1A, 5A, 3A, 7A

(program controller as shown)

IMPORTANT!

Program detectors per the input file connection and programming chart shown on sheet 1 before proceeding.

1. From Main Menu select [8. UTILITIES]
2. From UTILITIES Submenu select [1. COPY/CLEAR]
3. Copy from DETECTOR PLAN "1" to DETECTOR PLAN "2".

```
COPY / CLEAR UTILITY
      FROM                TO
PHASE TIMING.... . > PHASE TIMING.... .
TIMING PLAN..... . > TIMING PLAN..... .
PH DET OPT PLAN. . > PH DET OPT PLAN. .
DETECTOR PLAN... 1 > DETECTOR PLAN... 2
  TOGGLE TO SELECT A "FROM" AND A "TO"
          THEN PRESS ENTER
```

4. From Main Menu select [6. DETECTORS]
5. From DETECTOR Submenu select [2. VEHICLE DETECTOR SETUP]
6. Place cursor in VEH DET PLAN [ ] position and enter "2".

- Place cursor in VEH DETECTOR [ ] position and enter "1".
- Set delay time to "3.0 seconds".

```
VEH DETECTOR [ 1]   VEH DET PLAN [ 2]
TYPE: S-STANDARD
TS2 DETECTOR..... . ECPI LOG.......   NO
DET PH - 1 2 3 4 5 6 7 8 9 0 1 2 3 4 5 6
 1  1    . . . . . . . . . . . . . . . .
EXTEND TIME...  0.0 DELAY TIME...    3.0
USE ADDED INITIAL . CROSS SWITCH PH..  0
LOCK IN....... NONE NTCIP VOL . OR OCC .
PMT QUEUE DELAY. NO
```

← NOTICE VEH DET PLAN 2

← ENSURE DELAY IS SET TO '3.0'

- Place cursor in VEH DETECTOR [ ] position and enter "26".
- Set assigned phase to "0".

```
VEH DETECTOR [26]   VEH DET PLAN [ 2]
TYPE: S-STANDARD
TS2 DETECTOR..... . ECPI LOG.......   NO
DET PH - 1 2 3 4 5 6 7 8 9 0 1 2 3 4 5 6
 26 0    . . . . . . . . . . . . . . . .
EXTEND TIME...  0.0 DELAY TIME...    0.0
USE ADDED INITIAL . CROSS SWITCH PH..  0
LOCK IN....... NONE NTCIP VOL . OR OCC .
PMT QUEUE DELAY. NO
```

← NOTICE VEH DET PLAN 2

ENSURE PHASE IS SET TO "0" →

- Place cursor in VEH DETECTOR [ ] position and enter "5".
- Set delay time to "3.0 seconds".

```
VEH DETECTOR [ 5]   VEH DET PLAN [ 2]
TYPE: S-STANDARD
TS2 DETECTOR..... . ECPI LOG.......   NO
DET PH - 1 2 3 4 5 6 7 8 9 0 1 2 3 4 5 6
 5  5    . . . . . . . . . . . . . . . .
EXTEND TIME...  0.0 DELAY TIME...    3.0
USE ADDED INITIAL . CROSS SWITCH PH..  0
LOCK IN....... NONE NTCIP VOL . OR OCC .
PMT QUEUE DELAY. NO
```

← NOTICE VEH DET PLAN 2

← ENSURE DELAY IS SET TO '3.0'

- Place cursor in VEH DETECTOR [ ] position and enter "22".
- Set assigned phase to "0".

```
VEH DETECTOR [22]   VEH DET PLAN [ 2]
TYPE: S-STANDARD
TS2 DETECTOR..... . ECPI LOG.......   NO
DET PH - 1 2 3 4 5 6 7 8 9 0 1 2 3 4 5 6
 22 0    . . . . . . . . . . . . . . . .
EXTEND TIME...  0.0 DELAY TIME...    0.0
USE ADDED INITIAL . CROSS SWITCH PH..  0
LOCK IN....... NONE NTCIP VOL . OR OCC .
PMT QUEUE DELAY. NO
```

← NOTICE VEH DET PLAN 2

ENSURE PHASE IS SET TO "0" →

- Place cursor in VEH DETECTOR [ ] position and enter "3".
- Set delay time to "3.0 seconds".

```
VEH DETECTOR [ 3]   VEH DET PLAN [ 2]
TYPE: S-STANDARD
TS2 DETECTOR..... . ECPI LOG.......   NO
DET PH - 1 2 3 4 5 6 7 8 9 0 1 2 3 4 5 6
 3  3    . . . . . . . . . . . . . . . .
EXTEND TIME...  0.0 DELAY TIME...    3.0
USE ADDED INITIAL . CROSS SWITCH PH..  0
LOCK IN....... NONE NTCIP VOL . OR OCC .
PMT QUEUE DELAY. NO
```

← NOTICE VEH DET PLAN 2

← ENSURE DELAY IS SET TO '3.0'

- Place cursor in VEH DETECTOR [ ] position and enter "28".
- Set assigned phase to "0".

```
VEH DETECTOR [28]   VEH DET PLAN [ 2]
TYPE: S-STANDARD
TS2 DETECTOR..... . ECPI LOG.......   NO
DET PH - 1 2 3 4 5 6 7 8 9 0 1 2 3 4 5 6
 28 0    . . . . . . . . . . . . . . . .
EXTEND TIME...  0.0 DELAY TIME...    0.0
USE ADDED INITIAL . CROSS SWITCH PH..  0
LOCK IN....... NONE NTCIP VOL . OR OCC .
PMT QUEUE DELAY. NO
```

← NOTICE VEH DET PLAN 2

ENSURE PHASE IS SET TO "0" →

- Place cursor in VEH DETECTOR [ ] position and enter "7".
- Set delay time to "3.0 seconds".

```
VEH DETECTOR [ 7]   VEH DET PLAN [ 2]
TYPE: S-STANDARD
TS2 DETECTOR..... . ECPI LOG.......   NO
DET PH - 1 2 3 4 5 6 7 8 9 0 1 2 3 4 5 6
 7  7    . . . . . . . . . . . . . . . .
EXTEND TIME...  0.0 DELAY TIME...    3.0
USE ADDED INITIAL . CROSS SWITCH PH..  0
LOCK IN....... NONE NTCIP VOL . OR OCC .
PMT QUEUE DELAY. NO
```

← NOTICE VEH DET PLAN 2

← ENSURE DELAY IS SET TO '3.0'

- Place cursor in VEH DETECTOR [ ] position and enter "24".
- Set assigned phase to "0".

```
VEH DETECTOR [24]   VEH DET PLAN [ 2]
TYPE: S-STANDARD
TS2 DETECTOR..... . ECPI LOG.......   NO
DET PH - 1 2 3 4 5 6 7 8 9 0 1 2 3 4 5 6
 24 0    . . . . . . . . . . . . . . . .
EXTEND TIME...  0.0 DELAY TIME...    0.0
USE ADDED INITIAL . CROSS SWITCH PH..  0
LOCK IN....... NONE NTCIP VOL . OR OCC .
PMT QUEUE DELAY. NO
```

← NOTICE VEH DET PLAN 2

ENSURE PHASE IS SET TO "0" →

END PROGRAMMING

THIS ELECTRICAL DETAIL IS FOR
THE SIGNAL DESIGN: 05-1673
DESIGNED: December 2018
SEALED: 12/21/2018
REVISED: N/A

Project #: 170905

DAVENPORT
HOME OFFICE:
119 BROOKSTOWN AVENUE, SUITE PH1
WINSTON-SALEM, NC 27101
336.744.1636 www.davenportworld.com
NCBELS FIRM LICENSE NO. C-2522

Electrical Detail - Sheet 3 of 4

DOCUMENT NOT CONSIDERED FINAL UNLESS ALL SIGNATURES COMPLETED

ELECTRICAL AND PROGRAMMING DETAILS FOR:

Prepared for: Transportation Mobility and Safety Division, Traffic Engineering & Signals Management Section, STATE OF NORTH CAROLINA, DEPARTMENT OF TRANSPORTATION

750 N.Greenfield Pkwy,Garner,NC 27529

SR 2220 (Old Chapel Hill Road)
at
SR 1110 (Farrington Road/
SW Durham Drive)

Division 5 Durham County Durham

PLAN DATE:	December 2018	REVIEWED BY:	L Boyer
PREPARED BY:	A Ravipati	REVIEWED BY:	A D Hayes

REVISIONS	INIT.	DATE

SEAL
NORTH CAROLINA PROFESSIONAL SEAL 044157 ENGINEER ANDREW D HAYES

DocuSigned by: Andrew Hayes
SIGNATURE 12/21/2018
DATE
TP-00004963243
STG. INVENTORY NO. 05-1673

PROJECT REFERENCE NO.	SHEET NO.
U-5968	Sig.285.4

ALTERNATE PHASING ACTIVATION DETAIL

TO RUN ALT. PHASING DURING FREE RUN - PROGRAM CHANGES (SHOWN BELOW) IN A TIME BASED ACTION PLAN. SCHEDULE A DAY PLAN THAT INCLUDES THE ACTION PLAN PROGRAMMED TO SELECT VEH DET PLAN 2 AND ENABLE SF BITS 1, 3, 5, and 7.

TO RUN ALT. PHASING DURING COORDINATION - SELECT THE TIME BASED ACTION PLAN THAT IS PROGRAMMED TO SELECT VEH DET PLAN 2 AND ENABLE SF BITS 1, 3, 5, and 7.

PHASING	VEH DET PLAN	SF BITS ENABLED
ACTIONS REQUIRED TO RUN DEFAULT PHASING	1	NONE
ACTIONS REQUIRED TO RUN ALTERNATE PHASING	2	1, 3, 5, 7

IMPORTANT: IF ALT. PHASING IS USED DURING FREE RUN AND COORDINATION, DO NOT OPERATE TIME OF DAY EVENTS CONCURRENTLY WITH COORDINATION PLAN EVENTS IN THE EVENT SCHEDULER. (EX. FREE RUN EVENT SHOULD END BEFORE COORDINATION PLAN EVENT STARTS AND VICE-VERSA).

ALTERNATE PHASING CHANGE SUMMARY

THE FOLLOWING IS A SUMMARY OF WHAT TAKES PLACE WHEN SF BITS 1, 3, 5, AND 7 AND VEH DET PLAN 2 ACTIVATE TO CALL THE "ALTERNATE PHASING":

SF BITS 1,3,5,7: Modifies overlap parent phases for heads 11, 31, 51, and 71 to run protected turns only.

VEH DET PLAN 2: Disables phase 6 call on loop 1A and reduces delay time for phase 1 call on loop 1A to 3.0 seconds.

Disables phase 8 call on loop 3A and reduces delay time for phase 3 call on loop 3A to 3.0 seconds.

Disables phase 2 call on loop 5A and reduces delay time for phase 5 call on loop 5A to 3.0 seconds.

Disables phase 4 call on loop 7A and reduces delay time for phase 7 call on loop 7A to 3.0 seconds.

ECONOLITE ASC/3-2070 ACTION PLAN PROGRAMMING DETAIL

1. From Main Menu select [5. TIME BASE]
2. From TIME BASE Submenu select [2. ACTION PLAN]

```
ACTION PLAN...[  1]
PATTERN..........AUTO   SYS OVERRIDE.... NO
TIMING PLAN........ 0   SEQUENCE........  0
VEH DETECTOR PLAN.. 2   DET LOG........NONE
FLASH...........   --   RED REST........ NO
VEH DET DIAG PLN... 0   PED DET DIAG PLN..0
DIMMING ENABLE..   NO   PRIORITY RETURN. NO
PED PR RETURN..    NO   QUEUE DELAY..... NO
PMT COND DELAY     NO
  PHASE   1  2  3  4  5  6  7  8  9  0  1  2  3  4  5  6
PED RCL   .  .  .  .  .  .  .  .  .  .  .  .  .  .  .  .
WALK 2    .  .  .  .  .  .  .  .  .  .  .  .  .  .  .  .
VEX 2     .  .  .  .  .  .  .  .  .  .  .  .  .  .  .  .
VEH RCL   .  .  .  .  .  .  .  .  .  .  .  .  .  .  .  .
MAX RCL   .  .  .  .  .  .  .  .  .  .  .  .  .  .  .  .
MAX 2     .  .  .  .  .  .  .  .  .  .  .  .  .  .  .  .
  PHASE   1  2  3  4  5  6  7  8  9  0  1  2  3  4  5  6
MAX 3     .  .  .  .  .  .  .  .  .  .  .  .  .  .  .  .
CS INH    .  .  .  .  .  .  .  .  .  .  .  .  .  .  .  .
OMIT      .  .  .  .  .  .  .  .  .  .  .  .  .  .  .  .
SPC FCT   X  .  X  .  X  .  X  .  (1-8)
AUX FCT   .  .  .  (1-3)
          1  2  3  4  5  6  7  8  9  0  1  2  3  4  5
LP 1-15   .  .  .  .  .  .  .  .  .  .  .  .  .  .  .
LP 16-30  .  .  .  .  .  .  .  .  .  .  .  .  .  .  .
LP 31-45  .  .  .  .  .  .  .  .  .  .  .  .  .  .  .
LP 46-60  .  .  .  .  .  .  .  .  .  .  .  .  .  .  .
LP 61-75  .  .  .  .  .  .  .  .  .  .  .  .  .  .  .
LP 76-90  .  .  .  .  .  .  .  .  .  .  .  .  .  .  .
LP 91-100 .  .  .  .  .  .  .  .  .  .  .  .  .  .  .
```

COUNTDOWN PEDESTRIAN SIGNAL OPERATION

Countdown Ped Signals are required to display timing only during Ped Clearance Interval. Consult Ped Signal Module user's manual for instructions on selecting this feature.

FLASHER CIRCUIT MODIFICATION DETAIL

IN ORDER TO ENSURE THAT SIGNALS FLASH CONCURRENTLY ON THE SAME APPROACH, MAKE THE FOLLOWING FLASHER CIRCUIT CHANGES:

1. ON REAR OF PDA - REMOVE WIRE FROM TERM. T2-4 AND TERMINATE ON T2-2.
2. ON REAR OF PDA - REMOVE WIRE FROM TERM. T2-5 AND TERMINATE ON T2-3.
3. REMOVE FLASHER UNIT 2.

THE CHANGES LISTED ABOVE TIES ALL PHASES AND OVERLAPS TO FLASHER UNIT 1.

THIS ELECTRICAL DETAIL IS FOR
THE SIGNAL DESIGN: 05-1673
DESIGNED: December 2018
SEALED: 12/21/2018
REVISED: N/A

Project #: 170905

DAVENPORT
HOME OFFICE:
119 BROOKSTOWN AVENUE, SUITE PH1
WINSTON-SALEM, NC 27101
336.744.1636 www.davenportworld.com
NCBELS FIRM LICENSE NO. C-2522

Electrical Detail - Sheet 4 of 4

DOCUMENT NOT CONSIDERED FINAL UNLESS ALL SIGNATURES COMPLETED

ELECTRICAL AND PROGRAMMING DETAILS FOR:

Prepared for: Transportation Mobility and Safety Division, Signals Management Section, STATE OF NORTH CAROLINA DEPARTMENT OF TRANSPORTATION
750 N.Greenfield Pkwy,Garner,NC 27529

SR 2220 (Old Chapel Hill Road)
at
SR 1110 (Farrington Road/
SW Durham Drive)

Division 5 Durham County Durham

PLAN DATE:	December 2018	REVIEWED BY:	L Boyer
PREPARED BY:	A Ravipati	REVIEWED BY:	A D Hayes

REVISIONS	INIT.	DATE

SEAL
NORTH CAROLINA PROFESSIONAL SEAL 044157 ENGINEER ANDREW D HAYES

DocuSigned by: Andrew Hayes 12/21/2018
SIGNATURE DATE
STG. INVENTORY NO. 05-1673

DocuSign Envelope ID: 93F7D2D0-AF8C-4C45-B1AD-C8DBA135FDBA

PROJECT REFERENCE NO.	SHEET NO.
U-5968	Sig-286.0

PHASING DIAGRAM

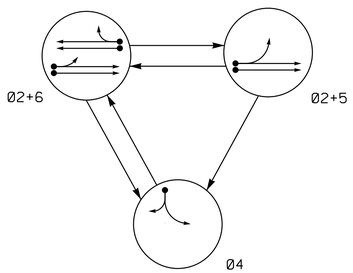

PHASING DIAGRAM DETECTION LEGEND

- DETECTED MOVEMENT
- UNDETECTED MOVEMENT (OVERLAP)
- UNSIGNALIZED MOVEMENT
- PEDESTRIAN MOVEMENT

TABLE OF OPERATION

SIGNAL FACE	PHASE Ø2+6	PHASE Ø2+5	PHASE Ø4	FLASH
21	G	G	R	Y
22	G	G	R	Y
41, 42	R	R	G	R
61, 62	G	R	R	Y

SIGNAL FACE I.D.

All Heads L.E.D.

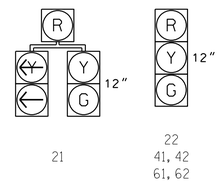

ASC/3 DETECTOR INSTALLATION CHART

DETECTOR					PROGRAMMING							
LOOP	SIZE (FT)	DISTANCE FROM STOPBAR (FT)	TURNS	NEW LOOP	PHASE	CALLING	EXTEND TIME	DELAY TIME	USE ADDED INITIAL	TYPE	SYSTEM LOOP	NEW CARD
2A	6X6	300	Exist	-	2	Yes	-	-	X	N	-	X
2B	6X6	300	Exist	-	2	Yes	-	-	X	N	-	X
4A	6X60	+5	2-4-2	-	4	Yes	-	10	-	S	-	X
5A	6X40	0	2-4-2	-	5	Yes	-	15	-	S	-	X
					2	Yes	-	3	-	G	-	X
6A	6X6	300	Exist	-	6	Yes	-	-	X	N	-	X
6B	6X6	300	Exist	-	6	Yes	-	-	X	N	-	X
S60	6X6	+1575	Exist	-	-	-	-	-	-	N	X	X
S61	6X6	+1575	Exist	-	-	-	-	-	-	N	X	X
S62	6X6	1500	Exist	-	-	-	-	-	-	N	X	X
S63	6X6	1500	Exist	-	-	-	-	-	-	N	X	X

3 Phase
Fully Actuated
(Durham Signal System)

NOTES

1. Refer to "Roadway Standard Drawings NCDOT" dated January 2018 and "Standard Specifications for Roads and Structures" dated January 2018.
2. Do not program signal for late night flashing operation unless otherwise directed by the Engineer.
3. Phase 5 may lead.
4. Set all detector units to presence mode.
5. In the event of loop replacement, refer to the current ITS and Signals Design Manual and submit a Plan of Record to the Signal Design Section.
6. Locate new cabinet so as not to obstruct sight distance of vehicles turning right on red.
7. Pavement markings are existing.
8. Maximum times shown in timing chart are for free-run operation only. Coordinated signal system timing values shall supersede these values.
9. Loop data based on previous plan and/or field observations.

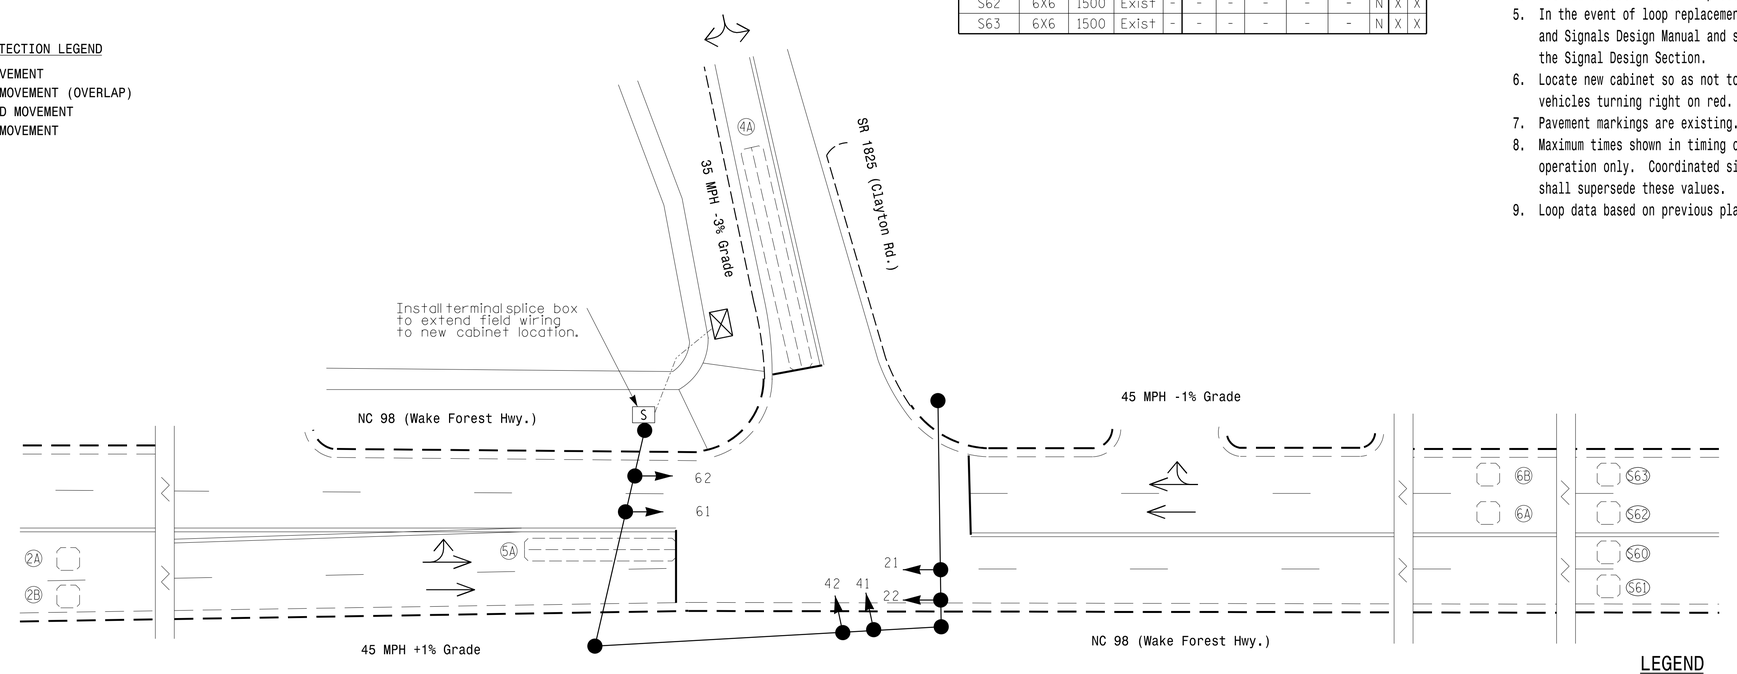

ASC/3 TIMING CHART

FEATURE	PHASE 2	PHASE 4	PHASE 5	PHASE 6
Min Green *	12	7	7	12
Walk *	0	0	0	0
Ped Clear	0	0	0	0
Veh. Extension *	6.0	1.0	2.0	6.0
Max 1 *	60	25	25	60
Yellow	4.4	3.0	3.0	4.6
Red Clear	1.0	2.1	1.9	1.0
Actuations B4 Add *	-	-	-	-
Seconds /Actuation *	1.5	-	-	1.5
Max Initial *	34	-	-	34
Time Before Reduction *	15	-	-	15
Time To Reduce *	45	-	-	45
Minimum Gap	3.0	-	-	3.0
Locking Detector	X	-	-	X
Recall Position	VEH RECALL	-	-	VEH RECALL
Dual Entry	-	-	-	-
Simultaneous Gap	X	X	X	X

* These values may be field adjusted. Do not adjust Min Green and Extension times for phases 2 and 6 lower than what is shown. Min Green for all other phases should not be lower than 4 seconds.

LEGEND

PROPOSED		EXISTING
	Traffic Signal Head	
	Modified Signal Head	N/A
	Sign	
	Pedestrian Signal Head With Push Button & Sign	
	Signal Pedestal	
	Signal Pole with Guy	
	Signal Pole with Sidewalk Guy	
	Inductive Loop Detector	
	Controller & Cabinet	
	Junction Box	
	2-in Underground Conduit	
N/A	Right of Way	
	Directional Arrow	
S	Terminal Splice Box	S

Signal Upgrade

Prepared for:
Transportation Mobility and Safety Division
STATE OF NORTH CAROLINA DEPARTMENT OF TRANSPORTATION
Signal Design Section
750 N.Greenfield Pkwy,Garner,NC 27529

Prepared in the offices of:
RAMEY KEMP & ASSOCIATES, INC.
Transportation Engineers
5808 Faringdon Place, Suite 100
Raleigh, North Carolina 27609
919-872-5115 Tel. 919-878-0416 Fax.
www.rameykemp.com

SCALE 1"=20' (0 – 20)

NC 98 (Wake Forest Hwy.)
at
SR 1825 (Clayton Rd.)

Division 5 Durham County Durham

PLAN DATE:	December 2018	REVIEWED BY:	WJ Hamilton
PREPARED BY:	TS Popelka	RKA PROJ. NO.:	17287 (040)

REVISIONS	INIT.	DATE

DOCUMENT NOT CONSIDERED FINAL UNLESS ALL SIGNATURES COMPLETED

SEAL
NORTH CAROLINA PROFESSIONAL SEAL 32396 ENGINEER WILLIAM J. HAMILTON

DocuSigned by:
William J. Hamilton 12/19/2018
SIGNATURE DATE

SIG. INVENTORY NO. 05-1701

12/17/2018
r:\M05-1701\M05-1701_sig.dgn
User:tpopelka

DocuSign Envelope ID: 93F7D2D0-AF8C-4C45-B1AD-C8DBA135FDBA

PROJECT REFERENCE NO.	SHEET NO.
U-5968	Sig-286.1

EDI MODEL 2018ECLip-NC CONFLICT MONITOR PROGRAMMING DETAIL

(remove jumpers and set switches as shown)

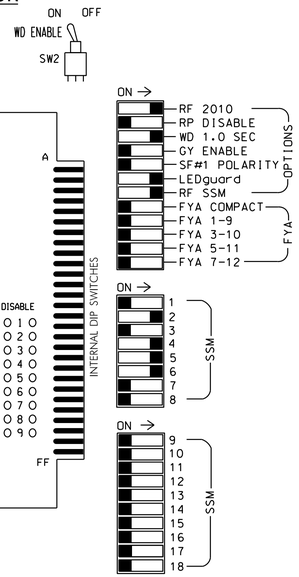

■ = DENOTES POSITION OF SWITCH

NOTES:

1. Card is provided with all diode jumpers in place. Removal of any jumper allows its channels to run concurrently.
2. Ensure jumpers SEL2-SEL5 and SEL9 are present on the monitor board.
3. Ensure that Red Enable is active at all times during normal operation.
4. Integrate monitor with Ethernet network in cabinet.

NOTES

1. To prevent "flash-conflict" problems, insert red flash program blocks for all unused vehicle load switches in the output file. The installer shall verify that signal heads flash in accordance with the Signal Plans.
2. Program controller to start up in phase 2 Green and 6 Green.
3. The cabinet and controller are part of the Durham Signal System.

EQUIPMENT INFORMATION

CONTROLLER.....2070LX
CABINET.....332
SOFTWARE.....ECONOLITE ASC/3-2070
CABINET MOUNT.....BASE
OUTPUT FILE POSITIONS...12
LOAD SWITCHES USED.....S2,S5,S7,S8
PHASES USED.....2,4,5,6
OVERLAPS.....NONE

SIGNAL HEAD HOOK-UP CHART

LOAD SWITCH NO.	S1	S2	S3	S4	S5	S6	S7	S8	S9	S10	S11	S12
CMU CHANNEL NO.	1	2	13	3	4	14	5	6	15	7	8	16
PHASE	1	2	2 PED	3	4	4 PED	5	6	6 PED	7	8	8 PED
SIGNAL HEAD NO.	NU	21,22	NU	NU	41,42	NU	21	61,62	NU	NU	NU	NU
RED		128			101		*	134				
YELLOW		129			102			135				
GREEN		130			103			136				
RED ARROW												
YELLOW ARROW							132					
GREEN ARROW							133					

NU = Not Used

* Denotes install load resistor. See load resistor installation detail this sheet.

INPUT FILE POSITION LAYOUT

(front view)

		1	2	3	4	5	6	7	8	9	10	11	12	13	14
FILE "I"	U	SLOT EMPTY	Ø2 2A	SLOT EMPTY	WIRED INPUT ⊗	SLOT EMPTY	Ø4 4A	SLOT EMPTY	SLOT EMPTY	SYS. DET. S60	SLOT EMPTY	SLOT EMPTY	SLOT EMPTY	SLOT EMPTY	FS DC ISOLATOR
	L		Ø2 2B				NOT USED			SYS. DET. S61					ST DC ISOLATOR
FILE "J"	U	Ø5 5A	Ø6 6A	SLOT EMPTY	SLOT EMPTY	SLOT EMPTY	SLOT EMPTY	SLOT EMPTY	SLOT EMPTY	SYS. DET. S62	SLOT EMPTY	SLOT EMPTY	SLOT EMPTY	SLOT EMPTY	SLOT EMPTY
	L	NOT USED	Ø6 6B							SYS. DET. S63					

EX.: 1A, 2A, ETC. = LOOP NO.'S

FS = FLASH SENSE
ST = STOP TIME

⊗ Wired Input - Do not populate slot with detector card

INPUT FILE CONNECTION & PROGRAMMING CHART

LOOP NO.	LOOP TERMINAL	INPUT FILE POS.	PIN NO.	DETECTOR NO.	NEMA PHASE	CALL	EXTEND TIME	DELAY TIME	ADDED INITIAL	DETECTOR TYPE
2A	TB2-5,6	I2U	39	2	2	YES			X	N
2B	TB2-7,8	I2L	43	12	2	YES			X	N
4A	TB4-9,10	I6U	41	4	4	YES		10		S
*S60	TB6-9,10	I9U	60	11	SYS	NO				N
*S61	TB6-11,12	I9L	62	13	SYS	NO				N
5A[1]	TB3-1,2	J1U	55	5 ★	5	YES		15		S
	-	I4U	47	22 ★	2	YES		3		G
6A	TB3-5,6	J2U	40	6	6	YES			X	N
6B	TB3-7,8	J2L	44	16	6	YES			X	N
*S62	TB7-9,10	J9U	59	15	SYS	NO				N
*S63	TB7-11,12	J9L	61	17	SYS	NO				N

[1] Add jumper from J1-W to I4-W, on rear of input file.
* System detector only. Remove any assigned vehicle phase.

INPUT FILE POSITION LEGEND: J2L
FILE J
SLOT 2
LOWER

THIS ELECTRICAL DETAIL IS FOR
THE SIGNAL DESIGN: 05-1701
DESIGNED: Dec 2018
SEALED: 12/19/2018
REVISED: N/A

LOAD RESISTOR INSTALLATION DETAIL

(install resistor as shown)

VALUE (ohms)	WATTAGE
1.5K - 1.9K	25W (min.)
2.0K - 3.0K	10W (min.)

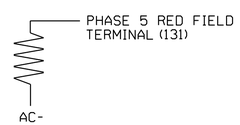

Prepared in the offices of:

RAMEY KEMP & ASSOCIATES, INC.
Transportation Engineers
5808 Faringdon Place, Suite 100
Raleigh, North Carolina 27609
919-872-5115 Tel, 919-878-5416 Fax,
www.rameykemp.com

Electrical Detail

ELECTRICAL AND PROGRAMMING DETAILS FOR:

NC 98 (Wake Forest Hwy.)
at
SR 1825 (Clayton Rd.)

Division 5 Durham County Durham

PLAN DATE:	December 2018	REVIEWED BY:	WJ Hamilton
PREPARED BY:	TS Popelka	RKA PROJ. NO.:	17287 (040)

REVISIONS	INIT.	DATE

750 N.Greenfield Pkwy,Garner,NC 27529

DOCUMENT NOT CONSIDERED FINAL UNLESS ALL SIGNATURES COMPLETED

SEAL
NORTH CAROLINA PROFESSIONAL SEAL 32396 ENGINEER WILLIAM J. HAMILTON

DocuSigned by: William J. Hamilton 12/19/2018
ACCEPTED BY: SIGNATURE DATE
SIG. INVENTORY NO. 05-1701

12/17/2018
17287(040)-05-1701.dle.dgn
User:tspopelka