This electronic collection of documents is provided for the convenience of the user and is Not a Certified Document –

The documents contained herein were originally issued and sealed by the individuals whose names and license numbers appear on each page, on the dates appearing with their signature on that page.
This file or an individual page shall not be considered a certified document.

DocuSign Envelope ID: 326A2739-55EC-403C-8273-2E36555ACAF3

PROJECT REFERENCE NO.	SHEET NO.
U-5968	Sig-331.1

EDI MODEL 2018ECLip-NC CONFLICT MONITOR PROGRAMMING DETAIL

(remove jumpers and set switches as shown)

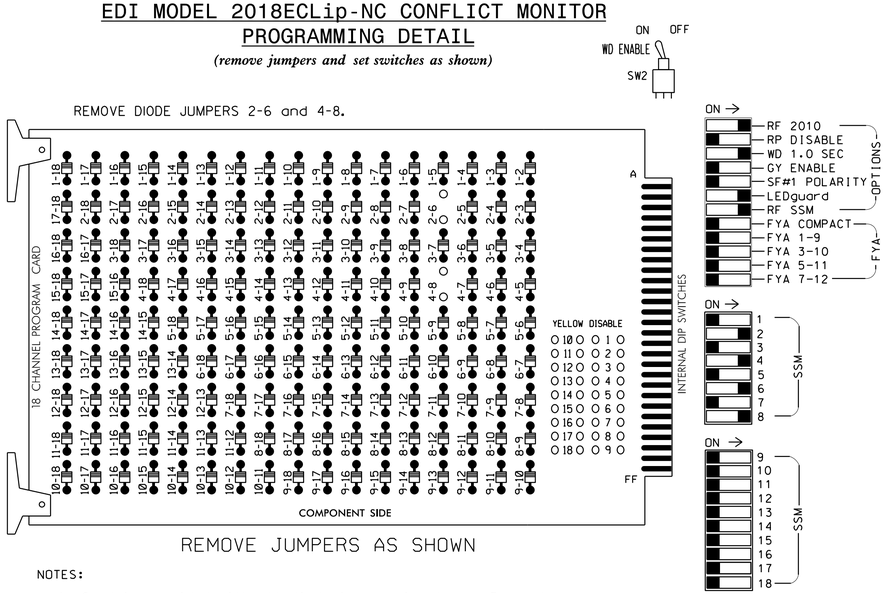

■ = DENOTES POSITION OF SWITCH

NOTES:

1. Card is provided with all diode jumpers in place. Removal of any jumper allows its channels to run concurrently.
2. Ensure jumpers SEL2-SEL5 and SEL9 are present on the monitor board.
3. Ensure that Red Enable is active at all times during normal operation.
4. Integrate monitor with Ethernet network in cabinet.

NOTES

1. To prevent "flash-conflict" problems, insert red flash program blocks for all unused vehicle load switches in the output file. The installer shall verify that signal heads flash in accordance with the Signal Plans.
2. Program phases 4 and 8 for Dual Entry.
3. Program controller to start up in phase 2 Green and 6 Green.
4. The cabinet and controller are part of the Durham Signal System.

SIGNAL HEAD HOOK-UP CHART

LOAD SWITCH NO.	S1	S2	S3	S4	S5	S6	S7	S8	S9	S10	S11	S12
CMU CHANNEL NO.	1	2	13	3	4	14	5	6	15	7	8	16
PHASE	1	2	2 PED	3	4	4 PED	5	6	6 PED	7	8	8 PED
SIGNAL HEAD NO.	NU	21,22	NU	NU	41,42	NU	NU	61,62, 63	NU	NU	81,82	NU
RED		128			101			134			107	
YELLOW		129			102			135			108	
GREEN		130			103			136			109	
RED ARROW												
YELLOW ARROW												
GREEN ARROW												

NU = Not Used

EQUIPMENT INFORMATION

CONTROLLER.....2070LX
CABINET.....332
SOFTWARE.....ECONOLITE ASC/3-2070
CABINET MOUNT.....BASE
OUTPUT FILE POSITIONS...12
LOAD SWITCHES USED.....S2,S5,S8,S11
PHASES USED.....2,4,6,8
OVERLAPS.....NONE

INPUT FILE POSITION LAYOUT

(front view)

		1	2	3	4	5	6	7	8	9	10	11	12	13	14
FILE "I"	U	SLOT EMPTY	Ø 2	SLOT EMPTY	SLOT EMPTY	SLOT EMPTY	Ø 4	SLOT EMPTY	SLOT EMPTY	SLOT EMPTY	SLOT EMPTY	SLOT EMPTY	SLOT EMPTY	SLOT EMPTY	FS DC ISOLATOR
	L		2A				4A								ST
			Ø 2				NOT USED								DC ISOLATOR
			2B												
FILE "J"	U	SLOT EMPTY	Ø 6	SLOT EMPTY	SLOT EMPTY	SLOT EMPTY	Ø 8	SLOT EMPTY	SLOT EMPTY	SLOT EMPTY	SLOT EMPTY	SLOT EMPTY	SLOT EMPTY	SLOT EMPTY	SLOT EMPTY
	L		6A				8A								
			Ø 6				NOT USED								
			6B												

EX.: 1A, 2A, ETC. = LOOP NO.'S

FS = FLASH SENSE
ST = STOP TIME

INPUT FILE CONNECTION & PROGRAMMING CHART

LOOP NO.	LOOP TERMINAL	INPUT FILE POS.	PIN NO.	DETECTOR NO.	NEMA PHASE	CALL	EXTEND TIME	DELAY TIME	ADDED INITIAL	DETECTOR TYPE
2A	TB2-5,6	I2U	39	2	2	YES	1.6			S
2B	TB2-7,8	I2L	43	12	2	YES				S
4A	TB4-9,10	I6U	41	4	4	YES			10	S
6A	TB3-5,6	J2U	40	6	6	YES	1.6			S
6B	TB3-7,8	J2L	44	16	6	YES				S
8A	TB5-9,10	J6U	42	8	8	YES			10	S

INPUT FILE POSITION LEGEND: J2L
FILE J
SLOT 2
LOWER

THIS ELECTRICAL DETAIL IS FOR
THE SIGNAL DESIGN: 05-2121
DESIGNED: Dec 2018
SEALED: 12/19/2018
REVISED: N/A

Electrical Detail

DOCUMENT NOT CONSIDERED FINAL UNLESS ALL SIGNATURES COMPLETED

ELECTRICAL AND PROGRAMMING DETAILS FOR:

Transportation Mobility and Safety Division
STATE OF NORTH CAROLINA DEPT. OF TRANSPORTATION
Signals Management Section
750 N.Greenfield Pkwy,Garner,NC 27529

SR 1669 (E. Club Blvd.)
at
SR 1666 (Dearborn Dr.)/
SR 1709 (Midland Terrace)

Division 5 Durham County Durham

PLAN DATE:	December 2018	REVIEWED BY:	WJ Hamilton
PREPARED BY:	TS Popelka	RKA PROJ. NO.:	17287 (040)

REVISIONS	INIT.	DATE

SEAL
NORTH CAROLINA PROFESSIONAL SEAL 32396 ENGINEER WILLIAM J. HAMILTON

DocuSigned by: William J. Hamilton 12/19/2018
SIGNATURE DATE
SIG. INVENTORY NO. 05-2121

Prepared in the offices of:
RAMEY KEMP & ASSOCIATES, INC.
Transportation Engineers
5808 Faringdon Place, Suite 100
Raleigh, North Carolina 27609
919-872-5115 Tel, 919-878-5416 Fax,
www.rameykemp.com

12/17/2018
U-5968_Sig-331.1_05-2121_ele.dgn
User:tspopelka

DocuSign Envelope ID: 9324FB2A-6DD8-4852-9C6B-DB800942321C

PROJECT REFERENCE NO.	SHEET NO.
U-5968	SIG.332.0

DEFAULT PHASING DIAGRAM

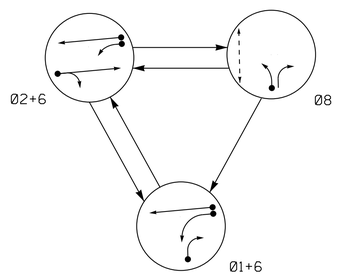

DEFAULT PHASING TABLE OF OPERATION

SIGNAL FACE	PHASE Ø1+6	Ø2+6	Ø8	FLASH
11	←	~~F Y~~	~~R~~	~~Y~~
21,22,23	R	G	R	Y
61,62	G	G	R	Y
81	R	R	G	R
82	R/→	R	G	R
P81,P82	DW	DW	W	DRK

ALTERNATE PHASING DIAGRAM

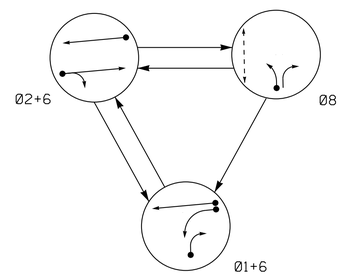

ALTERNATE PHASING TABLE OF OPERATION

SIGNAL FACE	PHASE Ø1+6	Ø2+6	Ø8	FLASH
11	←	~~R~~	~~R~~	~~Y~~
21,22,23	R	G	R	Y
61,62	G	G	R	Y
81	R	R	G	R
82	R/→	R	G	R
P81,P82	DW	DW	W	DRK

ASC/3 DETECTOR INSTALLATION CHART

DETECTOR					PROGRAMMING							
LOOP	SIZE (FT)	DISTANCE FROM STOPBAR (FT)	TURNS	NEW LOOP	PHASE	CALLING	EXTEND TIME	DELAY TIME	USE ADDED INITIAL	TYPE	SYSTEM LOOP	NEW CARD
1A	6X40	0	2-4-2	-	1	Yes	-	15*	-	S	-	X
				-	6#	Yes	-	-	-	S	-	X
1B	6X60	0	2-4-2	-	1	Yes	-	15	-	S	-	X
2A	6X6	70	EXIST	-	2	Yes	-	-	-	S	-	X
6A	6X6	70	EXIST	-	6	Yes	-	-	-	S	-	X
8A	6X60	0	2-4-2	-	8	Yes	-	3	-	S	-	X

* Disable Delay during Alternate Phasing operation.
\# Disable Phase call for loop during Alternate Phasing operation.

3 PHASE FULLY ACTUATED (DURHAM SIGNAL SYSTEM)

NOTES

1. Refer to "Roadway Standard Drawings NCDOT" dated January 2018 and "Standard Specifications for Roads and Structures" dated January 2018.
2. Do not program signal for late night flashing operation unless otherwise directed by the Engineer.
3. Phase 1 may be lagged.
4. Reposition existing signal head numbered 62.
5. Set all detector units to presence mode.
6. Locate new cabinet so as not to obstruct sight distance of vehicles turning right on red.
7. Omit "WALK" and flashing "DON'T WALK" with no pedestrian calls.
8. Program pedestrian heads to countdown the flashing "Don't Walk" time only.
9. Pavement markings are existing.
10. Maximum times shown in timing chart are for free-run operation only. Coordinated signal system timing values shall supersede these values.
11. The Division (City) Traffic Engineer will determine the hours of use for each phasing plan.
12. Loop data based on previous plan and/or field observations.
13. Install new cabinet on the existing cabinet foundation.

PHASING DIAGRAM DETECTION LEGEND

- DETECTED MOVEMENT
- UNDETECTED MOVEMENT (OVERLAP)
- UNSIGNALIZED MOVEMENT
- PEDESTRIAN MOVEMENT

SIGNAL FACE I.D.

All Heads L.E.D.

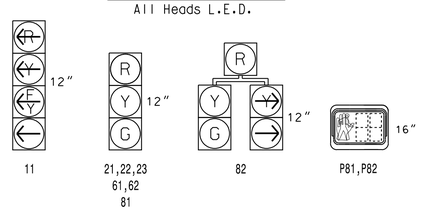

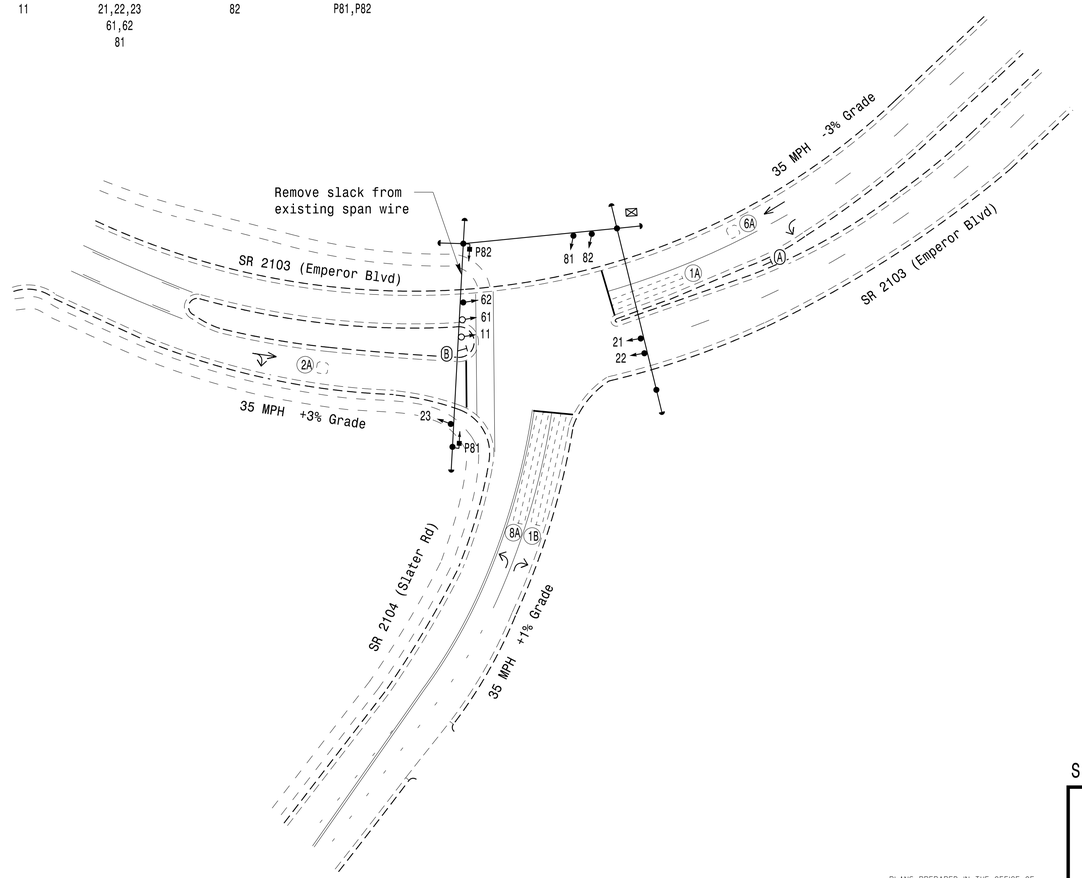

LEGEND

PROPOSED		EXISTING
	Traffic Signal Head	
	Modified Signal Head	N/A
	Sign	
	Pedestrian Signal Head With Push Button & Sign	
	Signal Pole with Guy	
	Signal Pole with Sidewalk Guy	
	Inductive Loop Detector	
	Controller & Cabinet	
	Junction Box	
	2-in Underground Conduit	
N/A	Right of Way	
	Directional Arrow	
N/A	Curb Ramp	
Ⓐ	"LEFT LANE MUST TURN LEFT" Sign (R3-7L)	Ⓐ
Ⓑ	"U-Turn Yield to Right Turn" Sign (R10-16)	Ⓑ

ASC/3 TIMING CHART

FEATURE	PHASE 1	2	6	8
Min Green *	7	10	10	7
Walk *	0	0	0	7
Ped Clear	0	0	0	20
Veh. Extension *	2.0	3.0	3.0	1.0
Max 1 *	15	35	35	15
Delayed Green *	-	-	-	4
Yellow	3.0	4.1	4.1	3.0
Red Clear	2.6	1.5	1.5	2.1
Actuations B4 Add *	-	-	-	-
Seconds /Actuation *	-	-	-	-
Max Initial *	-	-	-	-
Time Before Reduction *	-	-	-	-
Time To Reduce *	-	-	-	-
Minimum Gap	-	-	-	-
Locking Detector	-	X	X	-
Recall Position	-	VEH. RECALL	VEH. RECALL	-
Dual Entry	-	-	-	-
Simultaneous Gap	X	X	X	X

* These values may be field adjusted. Do not adjust Min Green and Extension times for phases 2 and 6 lower than what is shown. Min Green for all other phases should not be lower than 4 seconds.

12/19/2018
kfowler, kfowler
derrick.waller

Signal Upgrade

DOCUMENT NOT CONSIDERED FINAL UNLESS ALL SIGNATURES COMPLETED

Prepared For: Transportation Mobility and Safety Division, Signal Design Section, NORTH CAROLINA DEPARTMENT OF TRANSPORTATION
750 N.Greenfield Pkwy,Garner,NC 27529

SCALE 0 40 1"=40'

SR 2103 (Emperor Boulevard) at SR 2104 (Slater Road)

Division 5 Durham County Durham

PLAN DATE:	February 2018	REVIEWED BY:	SL Phillips
PREPARED BY:	DA Waller	REVIEWED BY:	KP Baumann

REVISIONS	INIT.	DATE

SEAL
NORTH CAROLINA PROFESSIONAL SEAL 032607 ENGINEER STACE L. PHILLIPS
DocuSigned by: 12/19/2018
ECB7A50ED6DB437
SIGNATURE DATE
SIG. INVENTORY NO. 05-2137

PLANS PREPARED IN THE OFFICE OF:
Kimley»Horn
NC License #F-0102
421 Fayetteville Street, Suite 600
Raleigh, NC 27601
(919) 677-2000

DocuSign Envelope ID: 9324FB2A-6DD8-4852-9C6B-DB800942321C

PROJECT REFERENCE NO.	SHEET NO.
U-5968	SIG.332.1

EDI MODEL 2018ECLip-NC CONFLICT MONITOR PROGRAMMING DETAIL

(remove jumpers and set switches as shown)

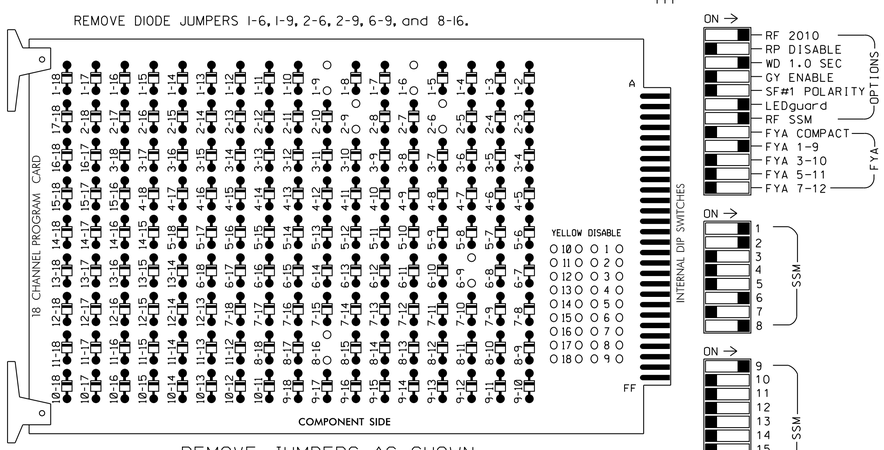

■ = DENOTES POSITION OF SWITCH

NOTES:

1. Card is provided with all diode jumpers in place. Removal of any jumper allows its channels to run concurrently.
2. Ensure jumpers SEL2-SEL5 and SEL9 are present on the monitor board.
3. Ensure that Red Enable is active at all times during normal operation.
4. Integrate monitor with Ethernet network in cabinet.

NOTES

1. To prevent "flash-conflict" problems, insert red flash program blocks for all unused vehicle load switches in the output file. The installer shall verify that signal heads flash in accordance with the Signal Plans.
2. Program controller to start up in phase 2 Green and 6 Green.
3. The cabinet and controller are part of the Durham Signal System.

EQUIPMENT INFORMATION

CONTROLLER.....2070LX
CABINET.....332 W/AUX
SOFTWARE.....ECONOLITE ASC/3-2070
CABINET MOUNT.....BASE
OUTPUT FILE POSITIONS...18 WITH AUX. OUTPUT FILE
LOAD SWITCHES USED.....S1,S2,S8,S11,S12,AUX S1
PHASES USED.....1,2,6,8,8PED
OVERLAP "A".....✳
OVERLAP "B".....NOT USED
OVERLAP "C".....NOT USED
OVERLAP "D".....NOT USED

✳ See overlap programming detail on sheet 2

SIGNAL HEAD HOOK-UP CHART

LOAD SWITCH NO.	S1		S2	S3	S4	S5	S6	S7	S8	S9	S10	S11	S12	AUX S1	AUX S2	AUX S3	AUX S4	AUX S5	AUX S6
CMU CHANNEL NO.	1		2	13	3	4	14	5	6	15	7	8	16	9	10	17	11	12	18
PHASE	1		2	2 PED	3	4	4 PED	5	6	6 PED	7	8	8 PED	OLA	OLB	SPARE	OLC	OLD	SPARE
SIGNAL HEAD NO.	11★	82	21,22, 23	NU	NU	NU	NU	NU	61,62	NU	NU	81,82	P81, P82	11★	NU	NU	NU	NU	NU
RED		✳	128						134			107							
YELLOW			129						135			108							
GREEN			130						136			109							
RED ARROW														A121					
YELLOW ARROW		126												A122					
FLASHING YELLOW ARROW														A123					
GREEN ARROW	127	127																	
✋													110						
🚶													112						

NU = Not Used

✳ Denotes install load resistor. See load resistor installation detail this sheet.

★ See pictorial of head wiring in detail this sheet.

FYA SIGNAL WIRING DETAIL

(wire signal head as shown)

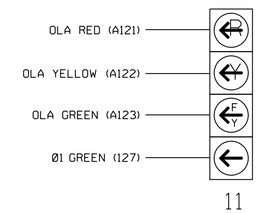

INPUT FILE POSITION LAYOUT

(front view)

		1	2	3	4	5	6	7	8	9	10	11	12	13	14
FILE "I"	U	Ø1 1A	Ø2 2A	SLOT EMPTY	SLOT EMPTY	SLOT EMPTY	SLOT EMPTY	SLOT EMPTY	SLOT EMPTY	Ø1 1B	SLOT EMPTY	SLOT EMPTY	SLOT EMPTY	NOT USED	FS DC ISOLATOR
	L	NOT USED	NOT USED							NOT USED				Ø8 PED DC ISOLATOR	ST DC ISOLATOR
FILE "J"	U	SLOT EMPTY	Ø6 6A	SLOT EMPTY	WIRED INPUT ⊗	SLOT EMPTY	Ø8 8A	SLOT EMPTY	SLOT EMPTY	SLOT EMPTY	SLOT EMPTY	SLOT EMPTY	SLOT EMPTY	SLOT EMPTY	SLOT EMPTY
	L		NOT USED				NOT USED								

EX.: 1A, 2A, ETC. = LOOP NO.'S

FS = FLASH SENSE
ST = STOP TIME

⊗ Wired Input - Do not populate slot with detector card

INPUT FILE CONNECTION & PROGRAMMING CHART

LOOP NO.	LOOP TERMINAL	INPUT FILE POS.	PIN NO.	DETECTOR NO.	NEMA PHASE	CALL	EXTEND TIME	DELAY TIME	ADDED INITIAL	DETECTOR TYPE
1A [1]	TB2-1,2	I1U	56	1★	1	YES		15		S
	-	J4U	48	26★	6	YES				S
1B	TB6-9,10	I9U	60	11	1	YES		15		S
2A	TB2-5,6	I2U	39	2	2	YES				S
6A	TB3-5,6	J2U	40	6	6	YES				S
8A	TB5-9,10	J6U	42	8	8	YES		3		S
PED PUSH BUTTONS										
P81,P82	TB8-8,9	I13L	70	PED 8	8 PED					

NOTE:
INSTALL DC ISOLATOR IN INPUT FILE SLOT I13.

[1] Add jumper from I1-W to J4-W, on rear of input file.

★ For the detectors to work as shown on the signal design plan, see the Vehicle Detector Setup Programming Detail for Alternate Phasing on sheet 2.

INPUT FILE POSITION LEGEND: J2L
FILE J
SLOT 2
LOWER

COUNTDOWN PEDESTRIAN SIGNAL OPERATION

Countdown Ped Signals are required to display timing only during Ped Clearance Interval. Consult Ped Signal Module user's manual for instructions on selecting this feature.

LOAD RESISTOR INSTALLATION DETAIL

(install resistor as shown)

ACCEPTABLE VALUES

VALUE (ohms)	WATTAGE
1.5K - 1.9K	25W (min)
2.0K - 3.0K	10W (min)

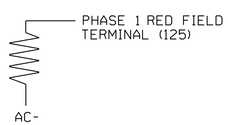

THIS ELECTRICAL DETAIL IS FOR
THE SIGNAL DESIGN: 05-2137
DESIGNED: FEBRUARY 2018
SEALED: 12/19/2018
REVISED: N/A

Electrical Detail - Sheet 1 of 3

DOCUMENT NOT CONSIDERED FINAL UNLESS ALL SIGNATURES COMPLETED

ELECTRICAL AND PROGRAMMING DETAILS FOR:

Prepared For:
NC Department of Transportation Mobility and Safety Division
Traffic Engineering & Safety Systems Branch

750 N.Greenfield Pkwy,Garner,NC 27529

SR 2103 (Emperor Boulevard)
at
SR 2104 (Slater Road)

Division 5 Durham County Durham

PLAN DATE: February 2018	REVIEWED BY: SL Phillips
PREPARED BY: DA Waller	REVIEWED BY: KP Baumann

REVISIONS	INIT.	DATE

SEAL
NORTH CAROLINA PROFESSIONAL SEAL 032607 ENGINEER STACIE L. PHILLIPS

DocuSigned by: 12/19/2018
0C87A8AEE0B447
SIGNATURE DATE

SIG. INVENTORY NO. 05-2137

PLANS PREPARED IN THE OFFICE OF:
Kimley»Horn
NC License #F-0102
421 Fayetteville Street, Suite 600
Raleigh, NC 27601
(919) 677-2000

12/19/2018
K:\RAL_TPD*_ITS\011036410 - Durham Signal System\Signals\S4 - Signal Design\GROUP 3\U-5968_052137-2018e1.dgn
derrick.waller

DocuSign Envelope ID: 9324FB2A-6DD8-4852-9C6B-DB800942321C

PROJECT REFERENCE NO.	SHEET NO.
U-5968	SIG.332.2

ECONOLITE ASC/3-2070 VEHICLE DETECTOR SETUP PROGRAMMING DETAIL FOR ALTERNATE PHASING LOOP 1A

IMPORTANT!

Program detectors per the input file connection and programming chart shown on sheet 1 before proceeding.

1. From Main Menu select [8. UTILITIES]
2. From UTILITIES Submenu select [1. COPY/CLEAR]
3. Copy from DETECTOR PLAN "1" to DETECTOR PLAN "2".

```
COPY / CLEAR UTILITY
       FROM                TO
PHASE TIMING.... . > PHASE TIMING.... .
TIMING PLAN..... . > TIMING PLAN..... .
PH DET OPT PLAN. . > PH DET OPT PLAN. .
DETECTOR PLAN... 1 > DETECTOR PLAN... 2
  TOGGLE TO SELECT A "FROM" AND A "TO"
            THEN PRESS ENTER
```

4. From Main Menu select [6. DETECTORS]
5. From DETECTOR Submenu select [2. VEHICLE DETECTOR SETUP]
6. Place cursor in VEH DET PLAN [ ] position and enter "2".

- Place cursor in VEH DETECTOR [ ] position and enter "1".
- Set delay time to "0".

```
VEH DETECTOR [ 1]   VEH DET PLAN [ 2]
TYPE: S-STANDARD
TS2 DETECTOR..... . ECPI LOG.......   NO
DET PH - 1 2 3 4 5 6 7 8 9 0 1 2 3 4 5 6
 1  1    . . . . . . . . . . . . . . . .
EXTEND TIME...  0.0 DELAY TIME...    0.0
USE ADDED INITIAL . CROSS SWITCH PH..  0
LOCK IN....... NONE NTCIP VOL . OR OCC .
PMT QUEUE DELAY. NO
```

NOTICE VEH DET PLAN 2

ENSURE DELAY IS SET TO '0'

- Place cursor in VEH DETECTOR [ ] position and enter "26".
- Set assigned phase to "0".

ENSURE PHASE IS SET TO "0"

```
VEH DETECTOR [26]   VEH DET PLAN [ 2]
TYPE: S-STANDARD EXTENSION/DELAY
TS2 DETECTOR..... . ECPI LOG.......   NO
DET PH - 1 2 3 4 5 6 7 8 9 0 1 2 3 4 5 6
 26 0    . . . . . . . . . . . . . . . .
EXTEND TIME...  0.0 DELAY TIME...    0.0
USE ADDED INITIAL . CROSS SWITCH PH..  0
LOCK IN....... NONE NTCIP VOL . OR OCC .
PMT QUEUE DELAY. NO
```

NOTICE VEH DET PLAN 2

END PROGRAMMING

ECONOLITE ASC/3-2070 OVERLAP PROGRAMMING DETAIL

(program controller as shown)

1. From Main Menu select [2. CONTROLLER]
2. From CONTROLLER Submenu select [2. VEHICLE OVERLAPS]

OVERLAP A

Select TMG VEH OVLP [A] and 'PPLT FYA'

```
TMG VEH OVLP...[A] TYPE: .....PPLT FYA

PROTECTED LEFT TURN....   PHASE    1
OPPOSING THROUGH.......   PHASE    2

FLASHING ARROW OUTPUT.....CH9  ISOLATE

DELAY START OF: FYA..0.0 CLEARANCE..0.0
ACTION PLAN SF BIT DISABLE........... 1
```

NOTICE ACTION PLAN SF BIT "1"

END PROGRAMMING

THIS ELECTRICAL DETAIL IS FOR
THE SIGNAL DESIGN: 05-2137
DESIGNED: FEBRUARY 2018
SEALED: 12/19/2018
REVISED: N/A

Electrical Detail - Sheet 2 of 3

DOCUMENT NOT CONSIDERED FINAL UNLESS ALL SIGNATURES COMPLETED

PLANS PREPARED IN THE OFFICE OF:
Kimley»Horn
NC License #F-0102
421 Fayetteville Street, Suite 600
Raleigh, NC 27601
(919) 677-2000

ELECTRICAL AND PROGRAMMING DETAILS FOR:

Prepared For:
State of North Carolina Department of Transportation
Transportation Mobility and Safety Division
Signals Management Section
750 N.Greenfield Pkwy,Garner,NC 27529

SR 2103 (Emperor Boulevard)
at
SR 2104 (Slater Road)

Division 5 Durham County Durham

PLAN DATE:	February 2018	REVIEWED BY:	SL Phillips
PREPARED BY:	DA Waller	REVIEWED BY:	KP Baumann

REVISIONS	INIT.	DATE

SEAL
NORTH CAROLINA PROFESSIONAL SEAL 032607 ENGINEER STACIE L. PHILLIPS

DocuSigned by:
DCB7A5BE0B0D4A7...
12/19/2018
SIGNATURE DATE

SIG. INVENTORY NO. 05-2137

12/19/2018
K:\4SIG_TP\Dm_ITS\0110364 10 - Durham Signal System\Signals\S4 - Signal Design\GROUP 3\U-5968_052137-2018a2.dgn
derrick.waller

DocuSign Envelope ID: 9324FB2A-6DD8-4852-9C6B-DB800942321C

PROJECT REFERENCE NO.	SHEET NO.
U-5968	SIG.332.3

ALTERNATE PHASING ACTIVATION DETAIL

TO RUN ALT. PHASING DURING FREE RUN - PROGRAM CHANGES (SHOWN BELOW) IN A TIME BASED ACTION PLAN. SCHEDULE A DAY PLAN THAT INCLUDES THE ACTION PLAN PROGRAMMED TO SELECT VEH DET PLAN 2 AND ENABLE SF BIT 1.

TO RUN ALT. PHASING DURING COORDINATION - SELECT THE TIME BASED ACTION PLAN THAT IS PROGRAMMED TO SELECT VEH DET PLAN 2 AND ENABLE SF BIT 1.

PHASING	VEH DET PLAN	SF BITS ENABLED
ACTIONS REQUIRED TO RUN DEFAULT PHASING	1	NONE
ACTIONS REQUIRED TO RUN ALTERNATE PHASING	2	1

IMPORTANT: IF ALT. PHASING IS USED DURING FREE RUN AND COORDINATION, DO NOT OPERATE TIME OF DAY EVENTS CONCURRENTLY WITH COORDINATION PLAN EVENTS IN THE EVENT SCHEDULER. (EX. FREE RUN EVENT SHOULD END BEFORE COORDINATION PLAN EVENT STARTS AND VICE-VERSA).

ALTERNATE PHASING CHANGE SUMMARY

THE FOLLOWING IS A SUMMARY OF WHAT TAKES PLACE WHEN SF BIT 1 AND VEH DET PLAN 2 ACTIVATE TO CALL THE "ALTERNATE PHASING":

SF BIT 1: Modifies overlap parent phases for head 11 to run protected turns only.

VEH DET PLAN 2: Disables phase 6 call on loop 1A and reduces delay time for phase 1 call on loop 1A to 0 seconds.

ECONOLITE ASC/3-2070 ACTION PLAN PROGRAMMING DETAIL

1. From Main Menu select 5. TIME BASE
2. From TIME BASE Submenu select 2. ACTION PLAN

```
ACTION PLAN...[  1]
PATTERN..........AUTO   SYS OVERRIDE.... NO
TIMING PLAN..... 0      SEQUENCE........  0
VEH DETECTOR PLAN.. 2   DET LOG........NONE
FLASH...........   --   RED REST........ NO
VEH DET DIAG PLN... 0   PED DET DIAG PLN..0
DIMMING ENABLE..   NO   PRIORITY RETURN. NO
PED PR RETURN..    NO   QUEUE DELAY..... NO
PMT COND DELAY     NO
  PHASE   1  2  3  4  5  6  7  8  9  0  1  2  3  4  5  6
PED RCL   .  .  .  .  .  .  .  .  .  .  .  .  .  .  .  .
WALK 2    .  .  .  .  .  .  .  .  .  .  .  .  .  .  .  .
VEX 2     .  .  .  .  .  .  .  .  .  .  .  .  .  .  .  .
VEH RCL   .  .  .  .  .  .  .  .  .  .  .  .  .  .  .  .
MAX RCL   .  .  .  .  .  .  .  .  .  .  .  .  .  .  .  .
MAX 2     .  .  .  .  .  .  .  .  .  .  .  .  .  .  .  .
  PHASE   1  2  3  4  5  6  7  8  9  0  1  2  3  4  5  6
MAX 3     .  .  .  .  .  .  .  .  .  .  .  .  .  .  .  .
CS INH    .  .  .  .  .  .  .  .  .  .  .  .  .  .  .  .
SOMIT     .  .  .  .  .  .  .  .  .  .  .  .  .  .  .  .
SPC FCT   X  .  .  .  .  .  .  .  (1-8)
AUX FCT   .  .  .  (1-3)
          1  2  3  4  5  6  7  8  9  0  1  2  3  4  5
LP 1-15   .  .  .  .  .  .  .  .  .  .  .  .  .  .  .
LP 16-30  .  .  .  .  .  .  .  .  .  .  .  .  .  .  .
LP 31-45  .  .  .  .  .  .  .  .  .  .  .  .  .  .  .
LP 46-60  .  .  .  .  .  .  .  .  .  .  .  .  .  .  .
LP 61-75  .  .  .  .  .  .  .  .  .  .  .  .  .  .  .
LP 76-90  .  .  .  .  .  .  .  .  .  .  .  .  .  .  .
LP 91-100 .  .  .  .  .  .  .  .  .  .  .  .  .  .  .
```

THIS ELECTRICAL DETAIL IS FOR
THE SIGNAL DESIGN: 05-2137
DESIGNED: FEBRUARY 2018
SEALED: 12/19/2018
REVISED: N/A

Electrical Detail - Sheet 3 of 3

DOCUMENT NOT CONSIDERED FINAL UNLESS ALL SIGNATURES COMPLETED

PLANS PREPARED IN THE OFFICE OF:
Kimley»Horn
NC License #F-0102
421 Fayetteville Street, Suite 600
Raleigh, NC 27601
(919) 677-2000

ELECTRICAL AND PROGRAMMING DETAILS FOR:

Prepared For:
SLI Transportation Mobility and Safety Division
STATE OF NORTH CAROLINA DEPARTMENT OF TRANSPORTATION
Signals Management Section
750 N.Greenfield Pkwy,Garner,NC 27529

SR 2103 (Emperor Boulevard)
at
SR 2104 (Slater Road)

Division 5 Durham County Durham

PLAN DATE:	February 2018	REVIEWED BY:	SL Phillips
PREPARED BY:	DA Waller	REVIEWED BY:	KP Baumann

REVISIONS	INIT.	DATE

SEAL
NORTH CAROLINA PROFESSIONAL SEAL 032607 ENGINEER STACIE L. PHILLIPS

DocuSigned by:
DCB7A5BE7D6D4A7...
12/19/2018
SIGNATURE DATE

SIG. INVENTORY NO. 05-2137

12/19/2018
K:\ROU_TP\Dm_ITS\011036410 - Durham Signal System\Signals\S4 - Signal Design\GROUP 3\U-5968_052137-2018a3.dgn
derrick.waller

PROJECT REFERENCE NO.	SHEET NO.
U-5968	Sig.333.0

DEFAULT PHASING DIAGRAM

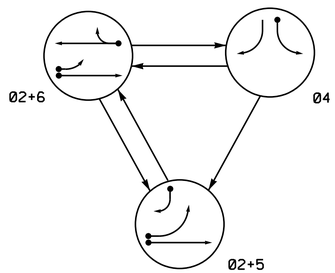

ALTERNATE PHASING DIAGRAM

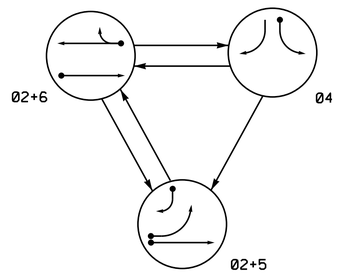

DEFAULT PHASING TABLE OF OPERATION

SIGNAL FACE	PHASE 02+5	PHASE 02+6	PHASE 04	FLASH
21,22	G	G	R	Y
41	R	R	G	R
42	R	R	G	R
51	~~-~~	~~F Y~~	~~R~~	~~Y~~
61, 62	R	G	R	Y

ALTERNATE PHASING TABLE OF OPERATION

SIGNAL FACE	PHASE 02+5	PHASE 02+6	PHASE 04	FLASH
21,22	G	G	R	Y
41	R	R	G	R
42	R	R	G	R
51	~~-~~	~~R~~	~~R~~	~~Y~~
61, 62	R	G	R	Y

ASC/3 DETECTOR INSTALLATION CHART

DETECTOR					PROGRAMMING							
LOOP	SIZE (FT)	DISTANCE FROM STOPBAR (FT)	TURNS	NEW LOOP	PHASE	CALLING	EXTEND TIME	DELAY TIME	USE ADDED INITIAL	TYPE	SYSTEM LOOP	NEW CARD
2A	6X6	300	5	-	2	Yes	-	-	X	N	-	X
4A	6X60	0	2-4-2	-	4	Yes	-	3	-	S	-	X
5A	6X60	+5	2-4-2	-	5	Yes	-	15*	-	S	-	X
					2#	Yes	-	3	-	G	-	X
5B	6X60	0	2-4-2	-	5	Yes	-	15	-	S	-	X
6A	6X6	300	4	-	6	Yes	-	-	X	N	-	X

* Disable Delay during Alternate Phasing operation.
\# Disable Phase call for loop during Alternate Phasing operation.

3 Phase
Fully Actuated
(Durham Signal System)

NOTES

1. Refer to "Roadway Standard Drawings NCDOT" dated January 2018 and "Standard Specifications for Roads and Structures" dated January 2018.
2. Do not program signal for late night flashing operation unless otherwise directed by the Engineer.
3. Phase 5 may be lagged.
4. Reposition existing signal head numbered 22.
5. Set all detector units to presence mode.
6. Locate new cabinet so as not to obstruct sight distance of vehicles turning right on red.
7. Pavement markings are existing.
8. The Division (City) Traffic Engineer will determine the hours of use for each phasing plan.
9. Existing Yellow Change Interval for phases 4 and 5 may be decreased by 0.2 seonds per week until the required value is reached.
10. Maximum times shown in timing chart are for free-run operation only. Coordinated signal system timing values shall supersede these values.
11. Loop data based on previous plan and/or field observations.
12. Install new cabinet on the existing cabinet foundation.

PHASING DIAGRAM DETECTION LEGEND

- DETECTED MOVEMENT
- UNDETECTED MOVEMENT (OVERLAP)
- UNSIGNALIZED MOVEMENT
- PEDESTRIAN MOVEMENT

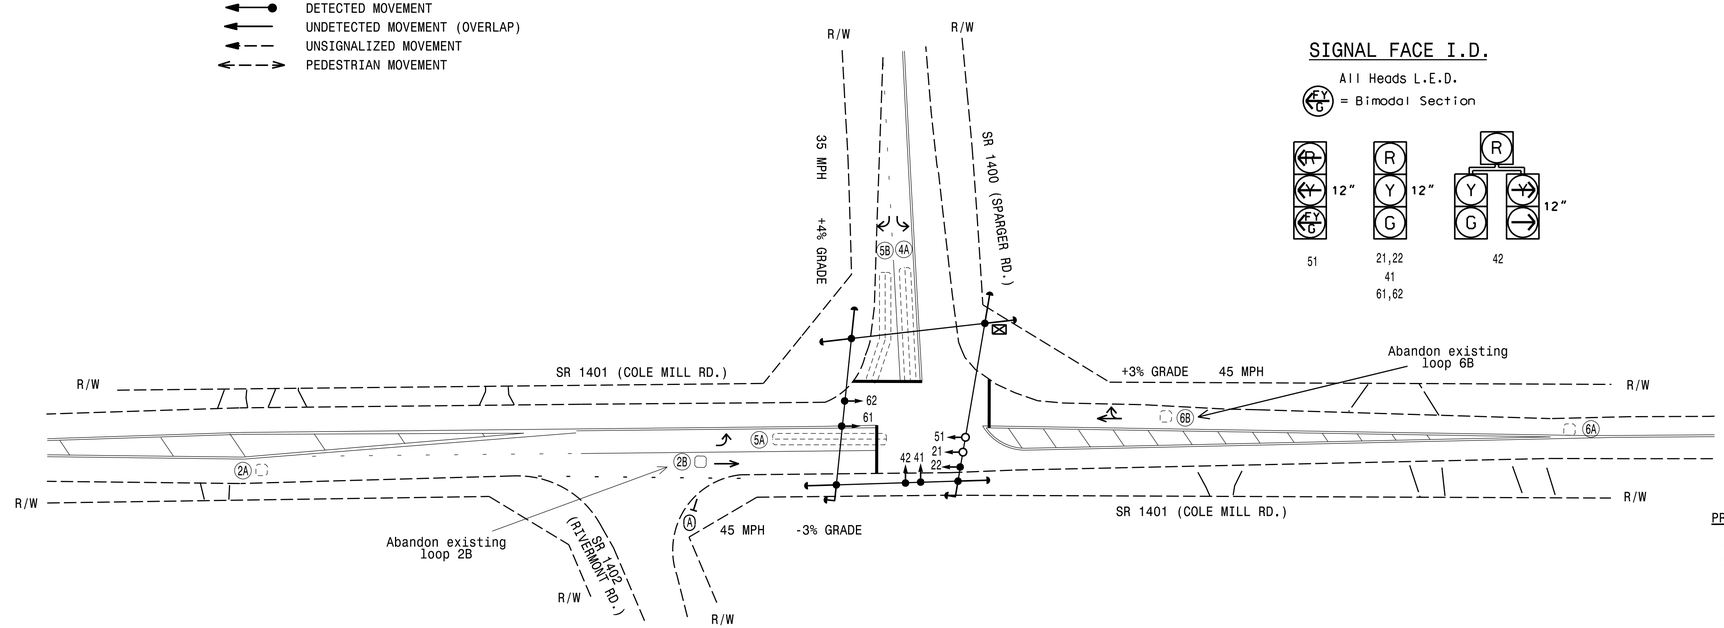

SIGNAL FACE I.D.

All Heads L.E.D.
= Bimodal Section

LEGEND

PROPOSED		EXISTING
	Traffic Signal Head	
	Modified Signal Head	N/A
	Sign	
	Pedestrian Signal Head With Push Button & Sign	
	Signal Pole with Guy	
	Signal Pole with Sidewalk Guy	
	Inductive Loop Detector	
	Controller & Cabinet	
	Junction Box	
	2-in Underground Conduit	
N/A	Right of Way	
	Directional Arrow	
A	"STOP" Sign (R1-1)	A

ASC/3 TIMING CHART

FEATURE	PHASE 2	PHASE 4	PHASE 5	PHASE 6
Min Green *	12	7	7	12
Walk *	0	0	0	0
Ped Clear	0	0	0	0
Veh. Extension *	6.0	1.0	1.0	6.0
Max 1 *	55	25	15	55
Yellow	4.8	3.0	3.0	4.8
Red Clear	1.0	2.3	1.4	1.0
Actuations B4 Add *	-	-	-	-
Seconds /Actuation *	2.5	-	-	2.5
Max Initial *	34	-	-	34
Time Before Reduction *	15	-	-	15
Time To Reduce *	30	-	-	30
Minimum Gap	3.0	-	-	3.0
Locking Detector	X	-	-	X
Recall Position	VEH. RECALL	-	-	VEH. RECALL
Dual Entry	-	-	-	-
Simultaneous Gap	X	X	X	X

* These values may be field adjusted. Do not adjust Min Green and Extension times for phases 2 and 6 lower than what is shown. Min Green for all other phases should not be lower than 4 seconds.

Project #: 170905

DAVENPORT
HOME OFFICE:
119 BROOKSTOWN AVENUE, SUITE PH1
WINSTON-SALEM, NC 27101
336.744.1636 www.davenportworld.com
NCBELS FIRM LICENSE NO. C-2522

Signal Upgrade

DOCUMENT NOT CONSIDERED FINAL UNLESS ALL SIGNATURES COMPLETED

Prepared for: Transportation Mobility and Safety Division, Signal Design Section, NORTH CAROLINA DEPARTMENT OF TRANSPORTATION
750 N.Greenfield Pkwy,Garner,NC 27529

SR 1401 (Cole Mill Rd.)
at
SR 1400 (Sparger Rd.)

Division 5 Durham County Durham

PLAN DATE:	December 2018	REVIEWED BY:	R. Hinshaw
PREPARED BY:	T. S. Warren	REVIEWED BY:	A. Ravipati

SCALE 0 40 1"=40'

REVISIONS	INIT.	DATE

SEAL
NORTH CAROLINA PROFESSIONAL SEAL 032117 ENGINEER F. ROYAL HINSHAW

DocuSigned by: F. Royal Hinshaw 12/21/2018
SIGNATURE DATE

SIG. INVENTORY NO. 05-2154

PROJECT REFERENCE NO.	SHEET NO.
U-5968	Sig.333.1

EDI MODEL 2018ECLip-NC CONFLICT MONITOR PROGRAMMING DETAIL

(remove jumpers and set switches as shown)

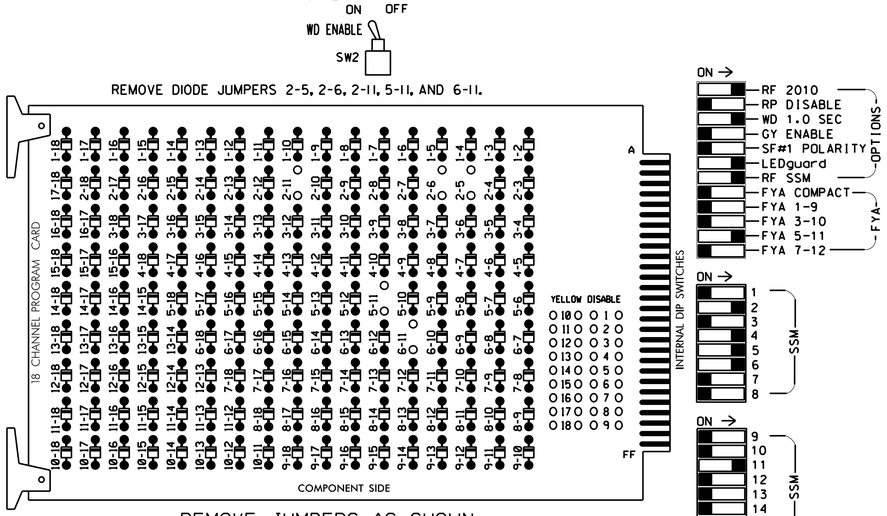

REMOVE JUMPERS AS SHOWN

NOTES:

1. Card is provided with all diode jumpers in place. Removal of any jumper allows its channels to run concurrently.
2. Ensure jumpers SEL2-SEL5 and SEL9 are present on the monitor board.
3. Ensure that Red Enable is active at all times during normal operation.
4. Integrate monitor with Ethernet network in cabinet.

■ = DENOTES POSITION OF SWITCH

NOTES

1. To prevent "flash-conflict" problems, insert red flash program blocks for all unused vehicle load switches in the output file. verify that signal heads flash in accordance with the Signal Plans.
2. Program controller to start up in phase 2 Green and 6 Green.
3. This cabinet and controller are part of the Durham Signal System.

EQUIPMENT INFORMATION

CONTROLLER.....2070LX
CABINET.....332 W/AUX
SOFTWARE.....ECONOLITE ASC/3-2070
CABINET MOUNT.....BASE
OUTPUT FILE POSITIONS...18 WITH AUX. OUTPUT FILE
LOAD SWITCHES USED.....S2,S5,S7,S8,AUX S4
PHASES USED.....2,4,5,6
OVERLAP "A".....NOT USED
OVERLAP "B".....NOT USED
OVERLAP "C".....✱
OVERLAP "D".....NOT USED

✱ See overlap programming detail on sheet 2

SIGNAL HEAD HOOK-UP CHART

LOAD SWITCH NO.	S1	S2	S3	S4	S5	S6	S7		S8	S9	S10	S11	S12	AUX S1	AUX S2	AUX S3	AUX S4	AUX S5	AUX S6
CMU CHANNEL NO.	1	2	13	3	4	14	5		6	15	7	8	16	9	10	17	11	12	18
PHASE	1	2	2 PED	3	4	4 PED	5		6	6 PED	7	8	8 PED	OLA	OLB	SPARE	OLC	OLD	SPARE
SIGNAL HEAD NO.	NU	21,22	NU	NU	41,42	NU	51★	42	61,62	NU	NU	NU	NU	NU	NU	NU	51★	NU	NU
RED		128			101		✱		134										
YELLOW		129			102				135										
GREEN		130			103				136										
RED ARROW																	A114		
YELLOW ARROW								132									A115		
FLASHING YELLOW ARROW																	A116		
GREEN ARROW							133	133											

NU = Not Used

✱ Denotes install load resistor. See load resistor installation detail this page.

★ See pictorial of head wiring in detail this sheet.

INPUT FILE POSITION LAYOUT

(front view)

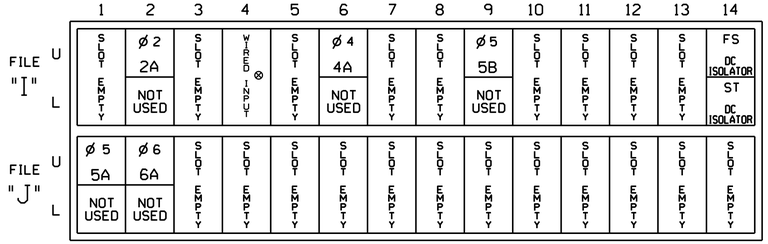

EX.: 1A, 2A, ETC. = LOOP NO.'S

FS = FLASH SENSE
ST = STOP TIME

⊗ Wired Input - Do not populate slot with detector card

INPUT FILE CONNECTION & PROGRAMMING CHART

LOOP NO.	LOOP TERMINAL	INPUT FILE POS.	PIN NO.	DETECTOR NO.	NEMA PHASE	CALL	EXTEND TIME	DELAY TIME	ADDED INITIAL	DETECTOR TYPE
2A	TB2-5,6	I2U	39	2	2	YES	-	-	X	N
4A	TB4-9,10	I6U	41	4	4	YES	-	3	-	S
5A[1]	TB3-1,2	J1U	55	5 ★	5	YES	-	15	-	S
	-	I4U	47	22 ★	2	YES	-	3	-	G
5B	TB6-9,10	I9U	60	11	5	YES	-	15	-	S
6A	TB3-5,6	J2U	40	6	6	YES	-	-	X	N

[1] Add jumper from J1-W to I4-W, on rear of input file.

★ For the detectors to work as shown on the signal design plan, see the Vehicle Detector Setup Programming Detail for Alternate Phasing on sheet 2.

INPUT FILE POSITION LEGEND: J2L
FILE J
SLOT 2
LOWER

FYA SIGNAL WIRING DETAIL

(wire signal head as shown)

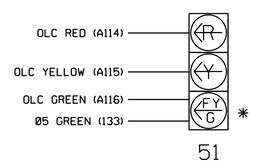

✱ Bimodal Section

LOAD RESISTOR INSTALLATION DETAIL

(install resistor as shown)

ACCEPTABLE VALUES

VALUE (ohms)	WATTAGE
1.5K - 1.9K	25W (min)
2.0K - 3.0K	10W (min)

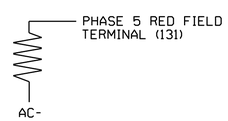

THIS ELECTRICAL DETAIL IS FOR
THE SIGNAL DESIGN: 05-2154
DESIGNED: December 2018
SEALED: 12/21/2018
REVISED: N/A

Project #: 170905

DAVENPORT
HOME OFFICE:
119 BROOKSTOWN AVENUE, SUITE PH1
WINSTON-SALEM, NC 27101
336.744.1636 www.davenportworld.com
NCBELS FIRM LICENSE NO. C-2522

Electrical Detail - Sheet 1 of 3

DOCUMENT NOT CONSIDERED FINAL UNLESS ALL SIGNATURES COMPLETED

ELECTRICAL AND PROGRAMMING DETAILS FOR:

Prepared for: Transportation Mobility and Safety Division, Traffic Engineering & Signal Management Section, DEPARTMENT OF TRANSPORTATION, STATE OF NORTH CAROLINA
750 N.Greenfield Pkwy,Garner,NC 27529

SR 1401 (Cole Mill Rd.)
at
SR 1400 (Sparger Rd.)

Division 5 Durham County Durham

PLAN DATE: December 2018	REVIEWED BY: L. Boyer
PREPARED BY: T.S. Warren	REVIEWED BY: A. Ravipati

REVISIONS	INIT.	DATE

SEAL
NORTH CAROLINA PROFESSIONAL SEAL 032117 ENGINEER ROYAL HINSHAW

DocuSigned by: R. Royal Hinshaw 12/21/2018
SIGNATURE DATE
TRANSPORTATION ENGINEER
SIG. INVENTORY NO. 05-2154

PROJECT REFERENCE NO.	SHEET NO.
U-5968	Sig.333.2

ECONOLITE ASC/3-2070 VEHICLE DETECTOR SETUP PROGRAMMING DETAIL FOR ALTERNATE PHASING LOOP 5A

(program controller as shown)

IMPORTANT!

Program detectors per the input file connection and programming chart shown on sheet 1 before proceeding.

1. From Main Menu select [8. UTILITIES]
2. From UTILITIES Submenu select [1. COPY/CLEAR]
3. Copy from DETECTOR PLAN "1" to DETECTOR PLAN "2".

```
COPY / CLEAR UTILITY
      FROM                TO
PHASE TIMING.... . > PHASE TIMING.... .
TIMING PLAN..... . > TIMING PLAN..... .
PH DET OPT PLAN. . > PH DET OPT PLAN. .
DETECTOR PLAN... 1 > DETECTOR PLAN... 2
  TOGGLE TO SELECT A "FROM" AND A "TO"
            THEN PRESS ENTER
```

4. From Main Menu select [6. DETECTORS]
5. From DETECTOR Submenu select [2. VEHICLE DETECTOR SETUP]
6. Place cursor in VEH DET PLAN [ ] position and enter "2".
   - Place cursor in VEH DETECTOR [ ] position and enter "5".
   - Set delay time to "0.0 seconds".

```
VEH DETECTOR [ 5]   VEH DET PLAN [ 2]
TYPE: S-STANDARD
TS2 DETECTOR..... . ECPI LOG.......   NO
DET PH - 1 2 3 4 5 6 7 8 9 0 1 2 3 4 5 6
 5  5    . . . . . . . . . . . . . . . .
EXTEND TIME...  0.0 DELAY TIME...    0.0
USE ADDED INITIAL . CROSS SWITCH PH..  0
LOCK IN....... NONE NTCIP VOL . OR OCC .
PMT QUEUE DELAY. NO
```

← NOTICE VEH DET PLAN 2

← ENSURE DELAY IS SET TO '0.0'

↓

   - Place cursor in VEH DETECTOR [ ] position and enter "22".
   - Set assigned phase to "0".

```
VEH DETECTOR [22]   VEH DET PLAN [ 2]
TYPE: G-Green Extension/Delay
TS2 DETECTOR..... . ECPI LOG.......   NO
DET PH - 1 2 3 4 5 6 7 8 9 0 1 2 3 4 5 6
 22 0    . . . . . . . . . . . . . . . .
EXTEND TIME...  0.0 DELAY TIME...    3.0
USE ADDED INITIAL . CROSS SWITCH PH..  0
LOCK IN....... NONE NTCIP VOL . OR OCC .
PMT QUEUE DELAY. NO
```

← NOTICE VEH DET PLAN 2

ENSURE PHASE IS SET TO "0" →

THIS ELECTRICAL DETAIL IS FOR
THE SIGNAL DESIGN: 05-2154
DESIGNED: December 2018
SEALED: 12/21/2018
REVISED: N/A

ECONOLITE ASC/3-2070 OVERLAP PROGRAMMING DETAIL

(program controller as shown)

1. From Main Menu select [2. CONTROLLER]
2. From CONTROLLER Submenu select [2. VEHICLE OVERLAPS]

OVERLAP C

Select TMG VEH OVLP [C] and 'PPLT FYA'

```
TMG VEH OVLP...[C] TYPE: .....PPLT FYA

PROTECTED LEFT TURN....   PHASE    5
OPPOSING THROUGH.......   PHASE    6

FLASHING ARROW OUTPUT.....CH11 ISOLATE

DELAY START OF: FYA..0.0 CLEARANCE..0.0
ACTION PLAN SF BIT DISABLE........... 5
```

← NOTICE ACTION PLAN SF BIT "5"

END PROGRAMMING

Project #: 170905

DAVENPORT
HOME OFFICE:
119 BROOKSTOWN AVENUE, SUITE PH1
WINSTON-SALEM, NC 27101
336.744.1636 www.davenportworld.com
NCBELS FIRM LICENSE NO. C-2522

Electrical Detail - Sheet 2 of 3

DOCUMENT NOT CONSIDERED FINAL UNLESS ALL SIGNATURES COMPLETED

ELECTRICAL AND PROGRAMMING DETAILS FOR:

Prepared for: Traffic Engineering, Mobility and Safety Division, Signal Management Section — DEPARTMENT OF TRANSPORTATION — STATE OF NORTH CAROLINA

750 N.Greenfield Pkwy.Garner,NC 27529

SR 1401 (Cole Mill Rd.)
at
SR 1400 (Sparger Rd.)

Division 5 Durham County Durham

PLAN DATE: December 2018	REVIEWED BY:	L. Boyer	
PREPARED BY: T.S. Warren	REVIEWED BY:	A. Ravipati	

REVISIONS	INIT.	DATE

SEAL

NORTH CAROLINA PROFESSIONAL SEAL 032117 ENGINEER ROYAL HINSHAW

DocuSigned by: S. Royal Hinshaw 12/21/2018
SIGNATURE DATE

SIG. INVENTORY NO. 05-2154

PROJECT REFERENCE NO.	SHEET NO.
U-5968	Sig.333.3

ALTERNATE PHASING ACTIVATION DETAIL

TO RUN ALT. PHASING DURING FREE RUN - PROGRAM CHANGES (SHOWN BELOW) IN A TIME BASED ACTION PLAN. SCHEDULE A DAY PLAN THAT INCLUDES THE ACTION PLAN PROGRAMMED TO SELECT VEH DET PLAN 2 AND ENABLE SF BIT 5.

TO RUN ALT. PHASING DURING COORDINATION - SELECT THE TIME BASED ACTION PLAN THAT IS PROGRAMMED TO SELECT VEH DET PLAN 2 AND ENABLE SF BIT 5.

PHASING	VEH DET PLAN	SF BITS ENABLED
ACTIONS REQUIRED TO RUN DEFAULT PHASING	1	NONE
ACTIONS REQUIRED TO RUN ALTERNATE PHASING	2	5

IMPORTANT: IF ALT. PHASING IS USED DURING FREE RUN AND COORDINATION, DO NOT OPERATE TIME OF DAY EVENTS CONCURRENTLY WITH COORDINATION PLAN EVENTS IN THE EVENT SCHEDULER. (EX. FREE RUN EVENT SHOULD END BEFORE COORDINATION PLAN EVENT STARTS AND VICE-VERSA).

ALTERNATE PHASING CHANGE SUMMARY

THE FOLLOWING IS A SUMMARY OF WHAT TAKES PLACE WHEN SF BIT 5 AND VEH DET PLAN 2 ACTIVATES TO CALL THE "ALTERNATE PHASING":

SF BIT 5: Modifies overlap parent phase for head 51 to run protected turns only.

VEH DET PLAN 2: Disables phase 2 call on loop 5A and reduces delay time for phase 5 call on loop 5A to 0.0 seconds.

ECONOLITE ASC/3-2070 ACTION PLAN PROGRAMMING DETAIL

1. From Main Menu select 5. TIME BASE
2. From TIME BASE Submenu select 2. ACTION PLAN

```
ACTION PLAN...[  1]
PATTERN..........AUTO   SYS OVERRIDE.... NO
TIMING PLAN........ 0   SEQUENCE........  0
VEH DETECTOR PLAN.. 2   DET LOG........NONE
FLASH...........   --   RED REST........ NO
VEH DET DIAG PLN... 0   PED DET DIAG PLN..0
DIMMING ENABLE..   NO   PRIORITY RETURN. NO
PED PR RETURN..    NO   QUEUE DELAY..... NO
PMT COND DELAY     NO
  PHASE   1  2  3  4  5  6  7  8  9  0  1  2  3  4  5  6
PED RCL   .  .  .  .  .  .  .  .  .  .  .  .  .  .  .  .
WALK 2    .  .  .  .  .  .  .  .  .  .  .  .  .  .  .  .
VEX 2     .  .  .  .  .  .  .  .  .  .  .  .  .  .  .  .
VEH RCL   .  .  .  .  .  .  .  .  .  .  .  .  .  .  .  .
MAX RCL   .  .  .  .  .  .  .  .  .  .  .  .  .  .  .  .
MAX 2     .  .  .  .  .  .  .  .  .  .  .  .  .  .  .  .
  PHASE   1  2  3  4  5  6  7  8  9  0  1  2  3  4  5  6
MAX 3     .  .  .  .  .  .  .  .  .  .  .  .  .  .  .  .
CS INH    .  .  .  .  .  .  .  .  .  .  .  .  .  .  .  .
OMIT      .  .  .  .  .  .  .  .  .  .  .  .  .  .  .  .
SPC FCT   .  .  .  .  X  .  .  .  (1-8)
AUX FCT   .  .  .  (1-3)
          1  2  3  4  5  6  7  8  9  0  1  2  3  4  5
LP 1-15   .  .  .  .  .  .  .  .  .  .  .  .  .  .  .
LP 16-30  .  .  .  .  .  .  .  .  .  .  .  .  .  .  .
LP 31-45  .  .  .  .  .  .  .  .  .  .  .  .  .  .  .
LP 46-60  .  .  .  .  .  .  .  .  .  .  .  .  .  .  .
LP 61-75  .  .  .  .  .  .  .  .  .  .  .  .  .  .  .
LP 76-90  .  .  .  .  .  .  .  .  .  .  .  .  .  .  .
LP 91-100 .  .  .  .  .  .  .  .  .  .  .  .  .  .  .
```

THIS ELECTRICAL DETAIL IS FOR
THE SIGNAL DESIGN: 05-2154
DESIGNED: December 2018
SEALED: 12/21/2018
REVISED: N/A

Project #: 170905

DAVENPORT
HOME OFFICE:
119 BROOKSTOWN AVENUE, SUITE PH1
WINSTON-SALEM, NC 27101
336.744.1636 www.davenportworld.com
NCBELS FIRM LICENSE NO. C-2522

Electrical Detail - Sheet 3 of 3

DOCUMENT NOT CONSIDERED FINAL UNLESS ALL SIGNATURES COMPLETED

ELECTRICAL AND PROGRAMMING DETAILS FOR:

Prepared for: Transportation Mobility and Safety Division, Traffic Engineering & Signals Management Section, STATE OF NORTH CAROLINA DEPARTMENT OF TRANSPORTATION
750 N.Greenfield Pkwy,Garner,NC 27529

SR 1401 (Cole Mill Rd.)
at
SR 1400 (Sparger Rd.)

Division 5 Durham County Durham

PLAN DATE:	December 2018	REVIEWED BY:	L. Boyer
PREPARED BY:	T.S. Warren	REVIEWED BY:	A. Ravipati

REVISIONS	INIT.	DATE

SEAL
NORTH CAROLINA PROFESSIONAL SEAL 032117 ENGINEER ROYAL HINSHAW

DocuSigned by:
R. Royal Hinshaw 12/21/2018
SIGNATURE DATE

SIG. INVENTORY NO. 05-2154

DocuSign Envelope ID: 951D9A12-2460-4213-A071-EDF4330949F9

PROJECT REFERENCE NO.	SHEET NO.
U-5968	SIG.334.0

DEFAULT PHASING DIAGRAM

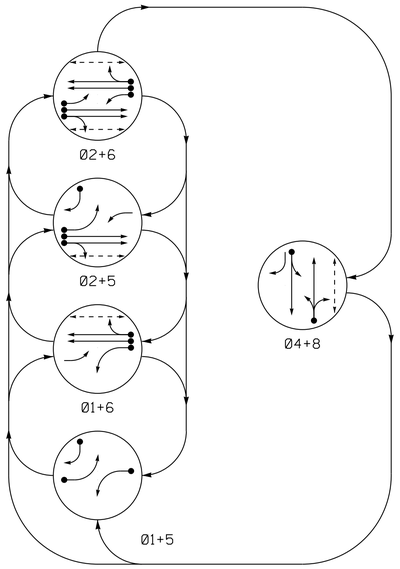

DEFAULT PHASING EV PREEMPT PHASES

(Medium Priority)

PRE 3
(Ø1+6)

DEFAULT PHASING TABLE OF OPERATION

SIGNAL FACE	PHASE 01+5	01+6	02+5	02+6	04+8	PRE3	FLASH
11	←	←	F Y	F Y	R	←	Y
21,22	R	R	G	G	R	R	Y
41	R	R	R	R	G	R	R
42	R	R	R	R	G	R	R
51	←	F Y	←	F Y	R	F Y	Y
61,62	R	G	R	G	R	G	Y
81,82	R	R	R	R	G	R	R
P21,P22	DW	DW	W	W	DW	DW	DRK
P61,P62	DW	W	DW	W	DW	DW	DRK
P81,P82	DW	DW	DW	DW	W	DW	DRK

ALTERNATE PHASING DIAGRAM

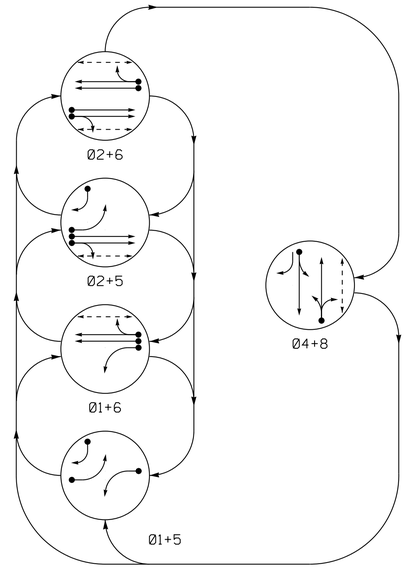

ALTERNATE PHASING EV PREEMPT PHASES

(Medium Priority)

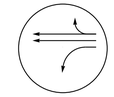

PRE 3
(Ø1+6)

ALTERNATE PHASING TABLE OF OPERATION

SIGNAL FACE	PHASE 01+5	01+6	02+5	02+6	04+8	PRE3	FLASH
11	←	←	R	R	R	←	Y
21,22	R	R	G	G	R	R	Y
41	R	R	R	R	G	R	R
42	R	R	R	R	G	R	R
51	←	R	←	R	R	R	Y
61,62	R	G	R	G	R	G	Y
81,82	R	R	R	R	G	R	R
P21,P22	DW	DW	W	W	DW	DW	DRK
P61,P62	DW	W	DW	W	DW	DW	DRK
P81,P82	DW	DW	DW	DW	W	DW	DRK

5 PHASE FULLY ACTUATED W/ EMERGENCY PREEMPTION (DURHAM SIGNAL SYSTEM)

NOTES

1. Refer to "Roadway Standard Drawings NCDOT" dated January 2018 and "Standard Specifications for Roads and Structures" dated January 2018.
2. Do not program signal for late night flashing operation unless otherwise directed by the Engineer.
3. Phase 1 and/or phase 5 may be lagged.
4. Set all detector units to presence mode.
5. Locate new cabinet so as not to obstruct sight distance of vehicles turning right on red.
6. Omit "WALK" and flashing "DON'T WALK" with no pedestrian calls.
7. Program pedestrian heads to countdown the flashing "Don't Walk" time only.
8. Pavement markings are existing.
9. Maximum times shown in timing chart are for free-run operation only. Coordinated signal system timing values shall supersede these values.
10. The Division (City) Traffic Engineer will determine the hours of use for each phasing plan.
11. Loop data based on previous plan and/or field observations.
12. Install new cabinet on the existing cabinet foundation.
13. Install GPS emergency preemption system per manufacturer's instructions to achieve preemption needed, as shown in phasing diagram.
14. Remove existing optical detection equipment.

SIGNAL FACE I.D.

All Heads L.E.D.

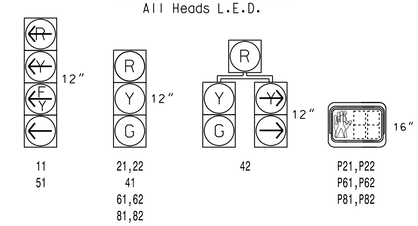

PHASING DIAGRAM DETECTION LEGEND

- DETECTED MOVEMENT
- UNDETECTED MOVEMENT (OVERLAP)
- UNSIGNALIZED MOVEMENT
- PEDESTRIAN MOVEMENT

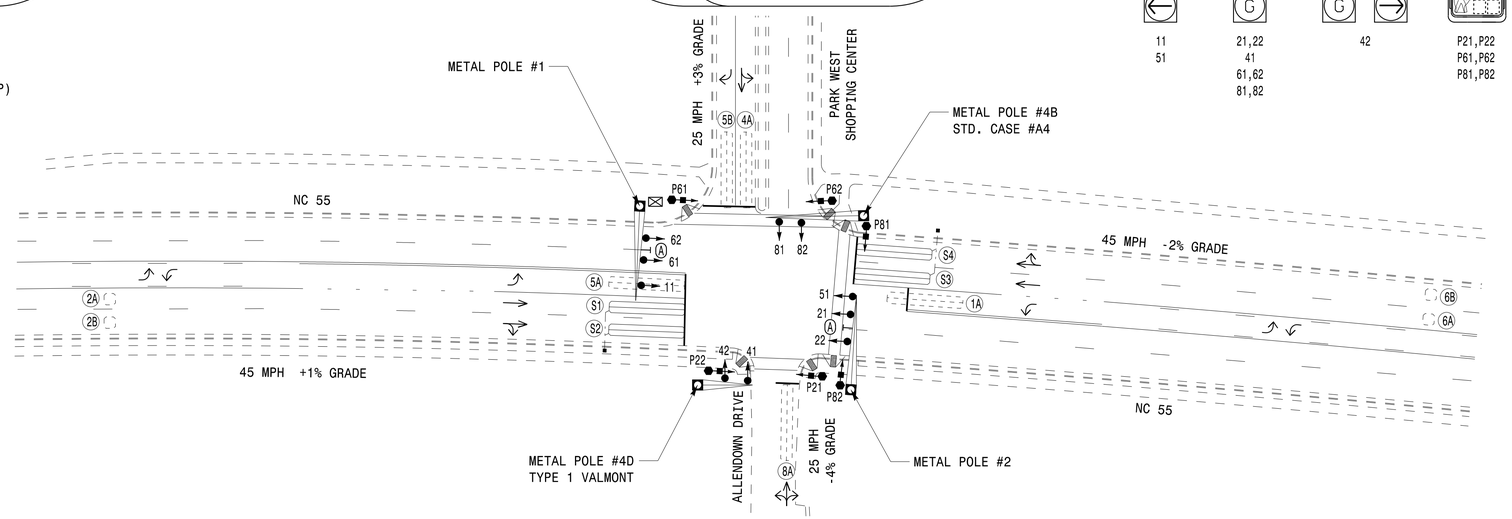

LEGEND

PROPOSED		EXISTING
	Traffic Signal Head	
	Modified Signal Head	N/A
	Sign	
	Pedestrian Signal Head With Push Button & Sign	
	Type II Signal Pedestal	
	Metal Pole with Mastarm	
	Inductive Loop Detector	
	Controller & Cabinet	
	Junction Box	
	2-in Underground Conduit	
N/A	Right of Way	
	Directional Arrow	
N/A	Curb Ramp	
	Street Sign (D3-1)	

ASC/3 TIMING CHART

FEATURE	PHASE 1	2	4	5	6	8
Min Green *	7	12	7	7	12	7
Walk *	0	7	0	0	7	7
Ped Clear	0	5	0	0	20	17
Veh. Extension *	2.0	6.0	2.0	2.0	6.0	2.0
Max 1 *	15	90	30	15	90	30
Yellow	3.0	4.7	3.1	3.0	4.7	3.4
Red Clear	2.8	1.3	2.5	2.1	1.3	2.4
Actuations B4 Add *	-	-	-	-	-	-
Seconds /Actuation *	-	1.5	-	-	1.5	-
Max Initial *	-	34	-	-	34	-
Time Before Reduction *	-	15	-	-	15	-
Time To Reduce *	-	45	-	-	45	-
Minimum Gap	-	3.0	-	-	3.0	-
Locking Detector	-	X	-	-	X	-
Recall Position	-	VEH. RECALL	-	-	VEH. RECALL	-
Dual Entry	-	-	X	-	-	X
Simultaneous Gap	X	X	X	X	X	X

* These values may be field adjusted. Do not adjust Min Green and Extension times for phases 2 and 6 lower than what is shown. Min Green for all other phases should not be lower than 4 seconds.

ASC/3 EV PREEMPT

FUNCTION	PRE 3
Exit Phase(s)	2+6
Preempt Override	OFF
Delay Time	0
Ped Clear Through Yellow	Y
Terminate Phases	N
Entrance Walk	1
Entrance Ped Clear	10
Entrance Min Green	1
Entrance Yellow Change	25.5✱
Entrance Red Clear	25.5✱
Minimum Dwell Time	7
Preempt Input Extension Time **	2.0
Preempt Max Time	120
Exit Yellow Change	25.5✱
Exit Red Clear	25.5✱

* Time defaults to time used for phase during normal operation.
** Program timing on GPS detector unit.

ASC/3 DETECTOR INSTALLATION CHART

DETECTOR LOOP	SIZE (FT)	DISTANCE FROM STOPBAR (FT)	TURNS	NEW LOOP	PROGRAMMING PHASE	CALLING	EXTEND TIME	DELAY TIME	USE ADDED INITIAL	TYPE	SYSTEM LOOP	NEW CARD
1A	6X40	+10	2-4-2	-	1	Yes	-	15*	-	S	-	X
					6#	Yes	-	3	-	G	-	X
2A	6X6	300	EXIST	-	2	Yes	-	-	X	N	-	X
2B	6X6	300	EXIST	-	2	Yes	-	-	X	N	-	X
4A	6X40	0	2-4-2	-	4	Yes	-	-	-	S	-	X
5A	6X40	0	2-4-2	-	5	Yes	-	15*	-	S	-	X
					2#	Yes	-	3	-	G	-	X
5B	6X40	0	2-4-2	-	5	Yes	-	15	-	S	-	X
6A	6X6	300	EXIST	-	6	Yes	-	-	X	N	-	X
6B	6X6	300	EXIST	-	6	Yes	-	-	X	N	-	X
8A	6X40	0	2-4-2	-	8	Yes	-	5	-	S	-	X
S1	6X40	0	2-4-2	X	SYS	No	-	-	-	N	X	X
S2	6X40	0	2-4-2	X	SYS	No	-	-	-	N	X	X
S3	6X40	0	2-4-2	X	SYS	No	-	-	-	N	X	X
S4	6X40	0	2-4-2	X	SYS	No	-	-	-	N	X	X

* Reduce Delay to 3 seconds during Alternate Phasing operation.
# Disable Phase call for loop during Alternate Phasing operation.

PLANS PREPARED IN THE OFFICE OF:
Kimley»Horn
NC License #F-0102
421 Fayetteville Street, Suite 600
Raleigh, NC 27601
(919) 677-2000

Signal Upgrade

DOCUMENT NOT CONSIDERED FINAL UNLESS ALL SIGNATURES COMPLETED

Prepared For:
Transportation Mobility and Safety Division
STATE OF NORTH CAROLINA DEPARTMENT OF TRANSPORTATION
Signal Design Section
750 N.Greenfield Pkwy,Garner,NC 27529

SCALE 0 40
1"=40'

NC 55
at
Allendown Drive/
Park West Shopping Center

Division 5 Durham County Durham

PLAN DATE: April 2018	REVIEWED BY: SL Phillips
PREPARED BY: DA Waller	REVIEWED BY: KP Baumann

REVISIONS	INIT.	DATE

SEAL
NORTH CAROLINA PROFESSIONAL SEAL 032607 ENGINEER STACEY L. PHILLIPS
DocuSigned by: DC87A59ED60B437...
12/19/2018
SIGNATURE DATE
SIG. INVENTORY NO. 05-2156

12/19/2018
k:\atl_tpo\069...ITS\U5968_ITS#01103610 - Durham Signal System&Signals#54 - Signal Design#GROUP 5#U-5968_052156-2018.dgn
derrick.waller

DocuSign Envelope ID: 951D9A12-2460-4213-A071-EDF4330949F9

PROJECT REFERENCE NO.	SHEET NO.
U-5968	SIG.334.1

EDI MODEL 2018ECLip-NC CONFLICT MONITOR PROGRAMMING DETAIL

(remove jumpers and set switches as shown)

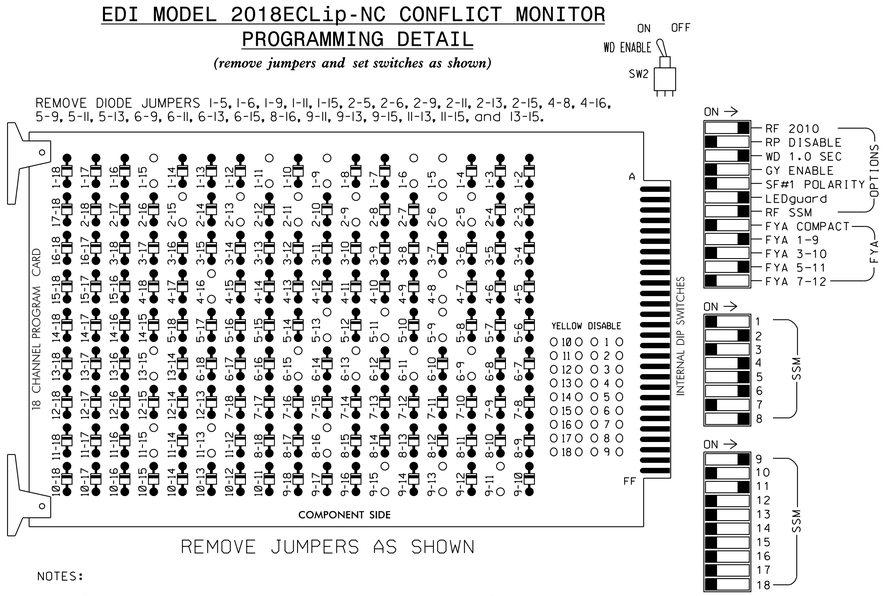

REMOVE JUMPERS AS SHOWN

■ = DENOTES POSITION OF SWITCH

NOTES:

1. Card is provided with all diode jumpers in place. Removal of any jumper allows its channels to run concurrently.
2. Ensure jumpers SEL2-SEL5 and SEL9 are present on the monitor board.
3. Ensure that Red Enable is active at all times during normal operation.
4. Integrate monitor with Ethernet network in cabinet.

NOTES

1. To prevent "flash-conflict" problems, insert red flash program blocks for all unused vehicle load switches in the output file. The installer shall verify that signal heads flash in accordance with the Signal Plans.
2. Program phases 4 and 8 for Dual Entry.
3. Program controller to start up in phase 2 Walk and 6 Walk.
4. The cabinet and controller are part of the Durham Signal System.
5. Install GPS preemption system. Perform installation according to manufacturer's directions and NCDOT engineer - approved mounting location to accomplish the preemption schemes shown on the Signal Design Plans.

EQUIPMENT INFORMATION

CONTROLLER.....2070LX
CABINET.....332 W/AUX
SOFTWARE.....ECONOLITE ASC/3-2070
CABINET MOUNT.....BASE
OUTPUT FILE POSITIONS...18 WITH AUX. OUTPUT FILE
LOAD SWITCHES USED.....S1,S2,S3,S5,S7,S8,S9,S11,S12, AUX S1,AUX S4
PHASES USED.....1,2,2PED,4,5,6,6PED,8,8PED
OVERLAP "A".....*
OVERLAP "B".....NOT USED
OVERLAP "C".....*
OVERLAP "D".....NOT USED

* See overlap programming detail on sheet 2

SIGNAL HEAD HOOK-UP CHART

LOAD SWITCH NO.	S1	S2	S3	S4	S5	S6	S7		S8	S9	S10	S11	S12	AUX S1	AUX S2	AUX S3	AUX S4	AUX S5	AUX S6
CMU CHANNEL NO.	1	2	13	3	4	14	5		6	15	7	8	16	9	10	17	11	12	18
PHASE	1	2	2 PED	3	4	4 PED	5		6	6 PED	7	8	8 PED	OLA	OLB	SPARE	OLC	OLD	SPARE
SIGNAL HEAD NO.	★ 11	21,22	P21, P22	NU	41,42	NU	42	★ 51	61,62	P61, P62	NU	81,82	P81, P82	★ 11	NU	NU	★ 51	NU	NU
RED		128			101		*		134			107							
YELLOW	*	129			102				135			108							
GREEN		130			103				136			109							
RED ARROW														A121			A114		
YELLOW ARROW							132							A122			A115		
FLASHING YELLOW ARROW														A123			A116		
GREEN ARROW	127						133	133											
✋			113							119			110						
🚶			115							121			112						

NU = Not Used

* Denotes install load resistor. See load resistor installation detail this sheet.

★ See pictorial of head wiring in detail this sheet.

FYA SIGNAL WIRING DETAIL

(wire signal heads as shown)

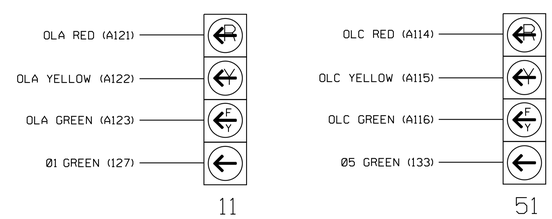

INPUT FILE POSITION LAYOUT

(front view)

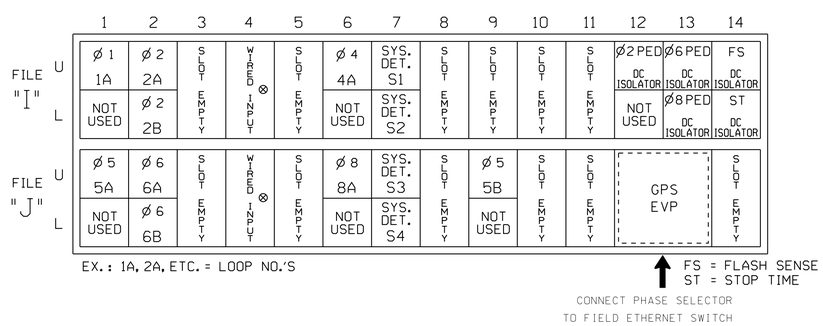

EX.: 1A, 2A, ETC. = LOOP NO.'S

FS = FLASH SENSE
ST = STOP TIME

CONNECT PHASE SELECTOR TO FIELD ETHERNET SWITCH

⊗ Wired Input - Do not populate slot with detector card

INPUT FILE CONNECTION & PROGRAMMING CHART

LOOP NO.	LOOP TERMINAL	INPUT FILE POS.	PIN NO.	DETECTOR NO.	NEMA PHASE	CALL	EXTEND TIME	DELAY TIME	ADDED INITIAL	DETECTOR TYPE
1A [1]	TB2-1,2	I1U	56	1 ★	1	YES		15		S
	-	J4U	48	26★	6	YES		3		G
2A	TB2-5,6	I2U	39	2	2	YES			X	N
2B	TB2-7,8	I2L	43	12	2	YES			X	N
4A	TB4-9,10	I6U	41	4	4	YES				S
5A [2]	TB3-1,2	J1U	55	5 ★	5	YES		15		S
	-	I4U	47	22★	2	YES		3		G
5B	TB7-9,10	J9U	59	15	5	YES		15		S
6A	TB3-5,6	J2U	40	6	6	YES			X	N
6B	TB3-7,8	J2L	44	16	6	YES			X	N
8A	TB5-9,10	J6U	42	8	8	YES		5		S
S1	TB6-1,2	I7U	65	34	SYS	NO				N
S2	TB6-3,4	I7L	78	44	SYS	NO				N
S3	TB7-1,2	J7U	66	38	SYS	NO				N
S4	TB7-3,4	J7L	79	48	SYS	NO				N
PED PUSH BUTTONS										
P21,P22	TB8-4,6	I12U	67	PED 2	2 PED					
P61,P62	TB8-7,9	I13U	68	PED 6	6 PED					
P81,P82	TB8-8,9	I13L	70	PED 8	8 PED					

NOTE:
INSTALL DC ISOLATORS IN INPUT FILE SLOTS I12 AND I13.

[1] Add jumper from I1-W to J4-W, on rear of input file.

[2] Add jumper from J1-W to I4-W, on rear of input file.

★ For the detectors to work as shown on the signal design plan, see the Vehicle Detector Setup Programming Detail for Alternate Phasing on sheet 3.

INPUT FILE POSITION LEGEND: J2L
FILE J
SLOT 2
LOWER

LOAD RESISTOR INSTALLATION DETAIL

(install resistors as shown)

ACCEPTABLE VALUES

VALUE (ohms)	WATTAGE
1.5K - 1.9K	25W (min)
2.0K - 3.0K	10W (min)

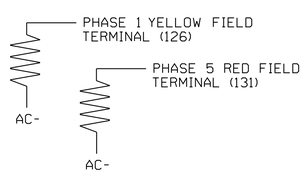

COUNTDOWN PEDESTRIAN SIGNAL OPERATION

Countdown Ped Signals are required to display timing only during Ped Clearance Interval. Consult Ped Signal Module user's manual for instructions on selecting this feature.

THIS ELECTRICAL DETAIL IS FOR
THE SIGNAL DESIGN: 05-2156
DESIGNED: APRIL 2018
SEALED: 12/19/2018
REVISED: N/A

Electrical Detail - Sheet 1 of 4

DOCUMENT NOT CONSIDERED FINAL UNLESS ALL SIGNATURES COMPLETED

ELECTRICAL AND PROGRAMMING DETAILS FOR:

NC 55
at
Allendown Drive/
Park West Shopping Center

Division 5 Durham County Durham

PLAN DATE: April 2018	REVIEWED BY: SL Phillips
PREPARED BY: DA Waller	REVIEWED BY: KP Baumann

REVISIONS	INIT.	DATE

SEAL
NORTH CAROLINA PROFESSIONAL SEAL 032607 ENGINEER STACIE L. PHILLIPS

DocuSigned by: 12/19/2018
0C87A58E0608437...
SIGNATURE DATE

SIG. INVENTORY NO. 05-2156

Prepared For:
SE Transportation Mobility and Safety Division
STATE OF NORTH CAROLINA
DEPARTMENT OF TRANSPORTATION
Signals Management Section
750 N.Greenfield Pkwy,Garner,NC 27529

PLANS PREPARED IN THE OFFICE OF:
Kimley»Horn
NC License #F-0102
421 Fayetteville Street, Suite 600
Raleigh, NC 27601
(919) 677-2000

12/19/2018
K:\RAL_TPTDM_ITS\011036410 - Durham Signal System\Signals\S4 - Signal Design\GROUP 5\U-5968_052156-2018e1.dgn
derrick.waller

DocuSign Envelope ID: 951D9A12-2460-4213-A071-EDF4330949F9

PROJECT REFERENCE NO.	SHEET NO.
U-5968	SIG.334.2

ECONOLITE ASC/3-2070 EMERGENCY VEHICLE PREEMPT PROGRAMMING DETAIL

(program controller as shown)

1. From Main Menu select [4. PREEMPTOR/TSP]
2. From PREEMPTOR/TSP/SCP Submenu select [1. PREEMPT PLAN 1-10]

Place cursor in [ ] next to Preempt Plan and press 3. Then press the right cursor arrow and toggle the controller to YES. Next cursor down. This will select Emergency Vehicle Preempt #3.

```
PREEMPT PLAN [  3]     ENABLE....YES
 VEH/PED 1 2 3 4 5 6 7 8 9 0 1 2 3 4 5 6
 OVERLAP A B C D E F G H I J K L M N O P
TRKCLR V . . . . . . . . . . . . . . . .
TRKCLR O . . . . . . . . . . . . . . . .
ENA TRL  . . . . . . . . . . . . . . . .
DWEL VEH X . . . . X . . . . . . . . . .
DWEL PED . . . . . . . . . . . . . . . .
DWEL OLP F1. F1. . . . . . . . . . . . .
CYC VEH  . . . . . . . . . . . . . . . .
CYC PED  . . . . . . . . . . . . . . . .
CYC OLP  . . . . . . . . . . . . . . . .
EXIT PH  . X . . . X . . . . . . . . . .
EXIT CAL . . . . . . . . . . . . . . . .
SP FUNC  . . . . . . . . . . . . . . . .

ENABLE... YES|PMT OVRIDE..|INTERLOCK. NO
DET LOCK... X|DELAY..    0|INHIBIT...  0
OVERIDE FL. .|DURATION   0|CLR-GRN... NO
TERM OLP.  NO|PC>YEL   YES|TERM PH    NO
PED DARK.. NO|TC RESRV  NO|DWELL FL  OFF
LINK PMT....0|X FLCOLR RED|EXIT OPT. OFF
X TMG PLN...0|RE-SERV..  0|FLT TYPE.HARD
FREE DUR PMT|R1  NO|R2  NO|R3  NO|R4  NO
--TIMING-----WALK|PED CL|MN GR| YEL| RED
ENTRANCE TM.    1|    10|    1|25.5|25.5
-----------MIN GR|EXT GR|MX GR| YEL| RED
TRACK CLEAR     0|     0|    0|25.5|25.5
-----------MIN DL|PMTEXT|MX TM| YEL| RED
DWL/CYC-EXIT    7|   0.0|  120|25.5|25.5
PMT ACTIVE OUT..ON   PMT ACT DWELL...NO
OTHER - PRI PMT.OFF  NON-PRI PMT.....OFF
INH EXT TIME... 0.0  PED PR RETURN...OFF
PRIORITY RETURN.OFF  QUEUE DELAY.... OFF
COND DELAY......OFF
PHASES     1   2   3   4   5   6   7   8
PR RTN%    0   0   0   0   0   0   0   0
PHASES     9  10  11  12  13  14  15  16
PR RTN%    0   0   0   0   0   0   0   0
```

PROGRAM EXTEND TIME ON GPS DETECTOR UNITS FOR 2.0 SEC.

ECONOLITE ASC/3-2070 OVERLAP PROGRAMMING DETAIL

(program controller as shown)

1. From Main Menu select [2. CONTROLLER]
2. From CONTROLLER Submenu select [2. VEHICLE OVERLAPS]

OVERLAP A

Select TMG VEH OVLP [A] and 'PPLT FYA'

```
TMG VEH OVLP...[A] TYPE: .....PPLT FYA

PROTECTED LEFT TURN....   PHASE    1
OPPOSING THROUGH.......   PHASE    2

FLASHING ARROW OUTPUT.....CH9  ISOLATE

DELAY START OF: FYA..0.0 CLEARANCE..0.0
ACTION PLAN SF BIT DISABLE........... 1
```

← NOTICE ACTION PLAN SF BIT "1"

Toggle Twice

OVERLAP C

Select TMG VEH OVLP [C] and 'PPLT FYA'

```
TMG VEH OVLP...[C] TYPE: .....PPLT FYA

PROTECTED LEFT TURN....   PHASE    5
OPPOSING THROUGH.......   PHASE    6

FLASHING ARROW OUTPUT.....CH11 ISOLATE

DELAY START OF: FYA..0.0 CLEARANCE..0.0
ACTION PLAN SF BIT DISABLE........... 5
```

← NOTICE ACTION PLAN SF BIT "5"

END PROGRAMMING

ECONOLITE ASC/3-2070 PREEMPT FILTERING PROGRAMMING DETAIL

(program controller as shown)

1. From Main Menu select [4. PREEMPTOR/TSP]
2. From PREEMPT/TSP/SCP Submenu select [2. ENABLE PREEMPT FILTERING & TSP/SCP]

```
ENABLE PREEMPT FILTERING & TSP/SCP
FILTERED     SOLID          PULSING
INPUT  1 ...BYPASSED.. ...BYPASSED..
       2 ...BYPASSED.. ...BYPASSED..
       3 ..PREEMPT  3. ...BYPASSED..
       4 ..PREEMPT  4. ...BYPASSED..
       5 ..PREEMPT  5. ...BYPASSED..
       6 ..PREEMPT  6. ...BYPASSED..
       7 ...BYPASSED.. ...BYPASSED..
       8 ...BYPASSED.. ...BYPASSED..
       9 ...BYPASSED.. ...BYPASSED..
      10 ...BYPASSED.. ...BYPASSED..
```

THIS ELECTRICAL DETAIL IS FOR
THE SIGNAL DESIGN: 05-2156
DESIGNED: APRIL 2018
SEALED: 12/19/2018
REVISED: N/A

Electrical Detail - Sheet 2 of 4

DOCUMENT NOT CONSIDERED FINAL UNLESS ALL SIGNATURES COMPLETED

PLANS PREPARED IN THE OFFICE OF:
Kimley»Horn
NC License #F-0102
421 Fayetteville Street, Suite 600
Raleigh, NC 27601
(919) 677-2000

ELECTRICAL AND PROGRAMMING DETAILS FOR:

Prepared For:
NC Department of Transportation Mobility and Safety Division
Signal Management Section
750 N.Greenfield Pkwy,Garner,NC 27529

NC 55
at
Allendown Drive/
Park West Shopping Center

Division 5 Durham County Durham

PLAN DATE: April 2018		REVIEWED BY:	SL Phillips
PREPARED BY: DA Waller		REVIEWED BY:	KP Baumann

REVISIONS	INIT.	DATE

SEAL
NORTH CAROLINA PROFESSIONAL SEAL 032607 ENGINEER STACE L. PHILLIPS
DocuSigned by: 0C87A556ED60B437...
12/19/2018
SIGNATURE DATE
SIG. INVENTORY NO. 05-2156

12/19/2018
K:\RAL\TPB_ITS\01103641O - Durham Signal System\Signals\54 - Signal Design\GROUP 5\U-5968_052156-2018a2.dgn
derrick.waller

DocuSign Envelope ID: 951D9A12-2460-4213-A071-EDF4330949F9

PROJECT REFERENCE NO.	SHEET NO.
U-5968	SIG.334.3

ECONOLITE ASC/3-2070 VEHICLE DETECTOR SETUP PROGRAMMING DETAIL FOR ALTERNATE PHASING LOOPS 1A, 5A

(program controller as shown)

IMPORTANT!

Program detectors per the input file connection and programming chart shown on sheet 1 before proceeding.

1. From Main Menu select [8. UTILITIES]
2. From UTILITIES Submenu select [1. COPY/CLEAR]
3. Copy from DETECTOR PLAN "1" to DETECTOR PLAN "2".

```
COPY / CLEAR UTILITY
       FROM                TO
PHASE TIMING.... . > PHASE TIMING.... .
TIMING PLAN..... . > TIMING PLAN..... .
PH DET OPT PLAN. . > PH DET OPT PLAN. .
DETECTOR PLAN... 1 > DETECTOR PLAN... 2
  TOGGLE TO SELECT A "FROM" AND A "TO"
            THEN PRESS ENTER
```

4. From Main Menu select [6. DETECTORS]
5. From DETECTOR Submenu select [2. VEHICLE DETECTOR SETUP]
6. Place cursor in VEH DET PLAN [ ] position and enter "2".

- Place cursor in VEH DETECTOR [ ] position and enter "1".
- Set delay time to "3".

```
VEH DETECTOR [ 1]   VEH DET PLAN [ 2]
TYPE: S-STANDARD
TS2 DETECTOR..... . ECPI LOG.......   NO
DET PH - 1 2 3 4 5 6 7 8 9 0 1 2 3 4 5 6
 1  1    . . . . . . . . . . . . . . . .
EXTEND TIME...  0.0 DELAY TIME...    3.0
USE ADDED INITIAL . CROSS SWITCH PH..  0
LOCK IN....... NONE NTCIP VOL . OR OCC .
PMT QUEUE DELAY. NO
```

← NOTICE VEH DET PLAN 2

← ENSURE DELAY IS SET TO '3'

- Place cursor in VEH DETECTOR [ ] position and enter "26".
- Set assigned phase to "0".

ENSURE PHASE IS SET TO "0" →

```
VEH DETECTOR [26]   VEH DET PLAN [ 2]
TYPE: G-GREEN EXTENSION/DELAY
TS2 DETECTOR..... . ECPI LOG.......   NO
DET PH - 1 2 3 4 5 6 7 8 9 0 1 2 3 4 5 6
 26 0    . . . . . . . . . . . . . . . .
EXTEND TIME...  0.0 DELAY TIME...    3.0
USE ADDED INITIAL . CROSS SWITCH PH..  0
LOCK IN....... NONE NTCIP VOL . OR OCC .
PMT QUEUE DELAY. NO
```

← NOTICE VEH DET PLAN 2

- Place cursor in VEH DETECTOR [ ] position and enter "5".
- Set delay time to "3".

```
VEH DETECTOR [ 5]   VEH DET PLAN [ 2]
TYPE: S-STANDARD
TS2 DETECTOR..... . ECPI LOG.......   NO
DET PH - 1 2 3 4 5 6 7 8 9 0 1 2 3 4 5 6
 5  5    . . . . . . . . . . . . . . . .
EXTEND TIME...  0.0 DELAY TIME...    3.0
USE ADDED INITIAL . CROSS SWITCH PH..  0
LOCK IN....... NONE NTCIP VOL . OR OCC .
PMT QUEUE DELAY. NO
```

← NOTICE VEH DET PLAN 2

← ENSURE DELAY IS SET TO '3'

- Place cursor in VEH DETECTOR [ ] position and enter "22".
- Set assigned phase to "0".

ENSURE PHASE IS SET TO "0" →

```
VEH DETECTOR [22]   VEH DET PLAN [ 2]
TYPE: G-GREEN EXTENSION/DELAY
TS2 DETECTOR..... . ECPI LOG.......   NO
DET PH - 1 2 3 4 5 6 7 8 9 0 1 2 3 4 5 6
 22 0    . . . . . . . . . . . . . . . .
EXTEND TIME...  0.0 DELAY TIME...    3.0
USE ADDED INITIAL . CROSS SWITCH PH..  0
LOCK IN....... NONE NTCIP VOL . OR OCC .
PMT QUEUE DELAY. NO
```

← NOTICE VEH DET PLAN 2

END PROGRAMMING

THIS ELECTRICAL DETAIL IS FOR
THE SIGNAL DESIGN: 05-2156
DESIGNED: APRIL 2018
SEALED: 12/19/2018
REVISED: N/A

Electrical Detail - Sheet 3 of 4

DOCUMENT NOT CONSIDERED FINAL UNLESS ALL SIGNATURES COMPLETED

PLANS PREPARED IN THE OFFICE OF:
Kimley»Horn
NC License #F-0102
421 Fayetteville Street, Suite 600
Raleigh, NC 27601
(919) 677-2000

ELECTRICAL AND PROGRAMMING DETAILS FOR:

Prepared For:
Traffic Engineering Branch, Mobility and Safety Division, Signals Management Section, Department of Transportation, State of North Carolina
750 N.Greenfield Pkwy,Garner,NC 27529

NC 55
at
Allendown Drive/
Park West Shopping Center
Division 5 Durham County Durham

PLAN DATE: April 2018		REVIEWED BY:	SL Phillips
PREPARED BY: DA Waller		REVIEWED BY:	KP Baumann

REVISIONS	INIT.	DATE

SEAL
NORTH CAROLINA PROFESSIONAL SEAL 032607 ENGINEER STACIE L. PHILLIPS
DocuSigned by: 0C87A59ED60B437...
12/19/2018
SIGNATURE DATE
SIG. INVENTORY NO. 05-2156

12/19/2018
K:\RAL_LPTDM_ITS\011036410 - Durham Signal System\Signals\K54 - Signal Design\KGROUP 5\U-5968.052156-2018a3.dgn
dderrick-waller

DocuSign Envelope ID: 951D9A12-2460-4213-A071-EDF4330949F9

ALTERNATE PHASING ACTIVATION DETAIL

TO RUN ALT. PHASING DURING FREE RUN - PROGRAM CHANGES (SHOWN BELOW) IN A TIME BASED ACTION PLAN. SCHEDULE A DAY PLAN THAT INCLUDES THE ACTION PLAN PROGRAMMED TO SELECT VEH DET PLAN 2 AND ENABLE SF BITS 1 and 5.

TO RUN ALT. PHASING DURING COORDINATION - SELECT THE TIME BASED ACTION PLAN THAT IS PROGRAMMED TO SELECT VEH DET PLAN 2 AND ENABLE SF BITS 1 and 5.

PHASING	VEH DET PLAN	SF BITS ENABLED
ACTIONS REQUIRED TO RUN DEFAULT PHASING	1	NONE
ACTIONS REQUIRED TO RUN ALTERNATE PHASING	2	1, 5

IMPORTANT: IF ALT. PHASING IS USED DURING FREE RUN AND COORDINATION, DO NOT OPERATE TIME OF DAY EVENTS CONCURRENTLY WITH COORDINATION PLAN EVENTS IN THE EVENT SCHEDULER. (EX. FREE RUN EVENT SHOULD END BEFORE COORDINATION PLAN EVENT STARTS AND VICE-VERSA).

ALTERNATE PHASING CHANGE SUMMARY

THE FOLLOWING IS A SUMMARY OF WHAT TAKES PLACE WHEN SF BITS 1 AND 5 AND VEH DET PLAN 2 ACTIVATE TO CALL THE "ALTERNATE PHASING":

SF BITS 1.5: Modifies overlap parent phases for heads 11 and 51 to run protected turns only.

VEH DET PLAN 2: Disables phase 6 call on loop 1A and reduces delay time for phase 1 call on loop 1A to 3 seconds.

Disables phase 2 call on loop 5A and reduces delay time for phase 5 call on loop 5A to 3 seconds.

ECONOLITE ASC/3-2070 ACTION PLAN PROGRAMMING DETAIL

1. From Main Menu select 5. TIME BASE
2. From TIME BASE Submenu select 2. ACTION PLAN

```
ACTION PLAN...[  1]
PATTERN..........AUTO   SYS OVERRIDE.... NO
TIMING PLAN........ 0   SEQUENCE........  0
VEH DETECTOR PLAN.. 2   DET LOG........NONE
FLASH...........   --   RED REST........ NO
VEH DET DIAG PLN... 0   PED DET DIAG PLN..0
DIMMING ENABLE..   NO   PRIORITY RETURN. NO
PED PR RETURN..    NO   QUEUE DELAY..... NO
PMT COND DELAY     NO
  PHASE   1  2  3  4  5  6  7  8  9  0  1  2  3  4  5  6
PED RCL   .  .  .  .  .  .  .  .  .  .  .  .  .  .  .  .
WALK 2    .  .  .  .  .  .  .  .  .  .  .  .  .  .  .  .
VEX 2     .  .  .  .  .  .  .  .  .  .  .  .  .  .  .  .
VEH RCL   .  .  .  .  .  .  .  .  .  .  .  .  .  .  .  .
MAX RCL   .  .  .  .  .  .  .  .  .  .  .  .  .  .  .  .
MAX 2     .  .  .  .  .  .  .  .  .  .  .  .  .  .  .  .
  PHASE   1  2  3  4  5  6  7  8  9  0  1  2  3  4  5  6
MAX 3     .  .  .  .  .  .  .  .  .  .  .  .  .  .  .  .
CS INH    .  .  .  .  .  .  .  .  .  .  .  .  .  .  .  .
OMIT      .  .  .  .  .  .  .  .  .  .  .  .  .  .  .  .
SPC FCT   X  .  .  .  X  .  .  .  (1-8)
AUX FCT   .  .  .  (1-3)
          1  2  3  4  5  6  7  8  9  0  1  2  3  4  5
LP 1-15   .  .  .  .  .  .  .  .  .  .  .  .  .  .  .
LP 16-30  .  .  .  .  .  .  .  .  .  .  .  .  .  .  .
LP 31-45  .  .  .  .  .  .  .  .  .  .  .  .  .  .  .
LP 46-60  .  .  .  .  .  .  .  .  .  .  .  .  .  .  .
LP 61-75  .  .  .  .  .  .  .  .  .  .  .  .  .  .  .
LP 76-90  .  .  .  .  .  .  .  .  .  .  .  .  .  .  .
LP 91-100 .  .  .  .  .  .  .  .  .  .  .  .  .  .  .
```

THIS ELECTRICAL DETAIL IS FOR
THE SIGNAL DESIGN: 05-2156
DESIGNED: APRIL 2018
SEALED: 12/19/2018
REVISED: N/A

Electrical Detail - Sheet 4 of 4

DOCUMENT NOT CONSIDERED FINAL UNLESS ALL SIGNATURES COMPLETED

PLANS PREPARED IN THE OFFICE OF:
Kimley»Horn
NC License #F-0102
421 Fayetteville Street, Suite 600
Raleigh, NC 27601
(919) 677-2000

ELECTRICAL AND PROGRAMMING DETAILS FOR:

Prepared For:
Mobility and Safety Division
750 N.Greenfield Pkwy,Garner,NC 27529

NC 55
at
Allendown Drive/
Park West Shopping Center
Division 5 Durham County Durham

PLAN DATE:	April 2018	REVIEWED BY:	SL Phillips
PREPARED BY:	DA Waller	REVIEWED BY:	KP Baumann

REVISIONS	INIT.	DATE

SEAL
NORTH CAROLINA PROFESSIONAL SEAL 032607 ENGINEER STACIE L. PHILLIPS
DocuSigned by: 0C87A59ED60B437...
12/19/2018
SIGNATURE DATE
SIG. INVENTORY NO. 05-2156

12/19/2018
K:\RAL_TPTD_ITS\011036410 - Durham Signal System\Signals\S4 - Signal Design\GROUP 5\U-5968_052156-2018e4.dgn
derrick.waller

PROJECT REFERENCE NO.	SHEET NO.
U-5968	Sig.335.0

PHASING DIAGRAM

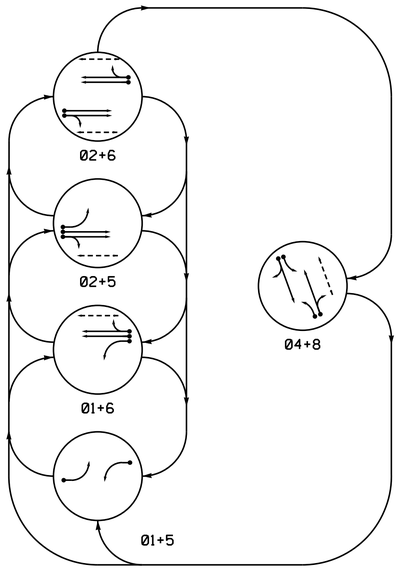

PHASING DIAGRAM DETECTION LEGEND

- DETECTED MOVEMENT
- UNDETECTED MOVEMENT (OVERLAP)
- UNSIGNALIZED MOVEMENT
- PEDESTRIAN MOVEMENT

SIGNAL FACE I.D.

All Heads L.E.D.

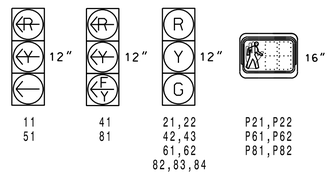

TABLE OF OPERATION

SIGNAL FACE	PHASE 01+5	01+6	02+5	02+6	04+8	FLASH
11	~~—~~	~~—~~	~~R~~	~~R~~	~~R~~	~~R~~
21,22	R	R	G	G	R	Y
41	~~R~~	~~R~~	~~R~~	~~R~~	~~F Y~~	~~R~~
42,43	R	R	R	R	G	R
51	~~—~~	~~R~~	~~—~~	~~R~~	~~R~~	~~R~~
61,62	R	G	R	G	R	Y
81	~~R~~	~~R~~	~~R~~	~~R~~	~~F Y~~	~~R~~
82,83,84	R	R	R	R	G	R
P21,P22	DW	DW	W	W	DW	DRK
P61,P62	DW	W	DW	W	DW	DRK
P81,P82	DW	DW	DW	DW	W	DRK

ASC/3 DETECTOR INSTALLATION CHART

DETECTOR					PROGRAMMING							
LOOP	SIZE (FT)	DISTANCE FROM STOPBAR (FT)	TURNS	NEW LOOP	PHASE	CALLING	EXTEND TIME	DELAY TIME	USE ADDED INITIAL	TYPE	SYSTEM LOOP	NEW CARD
1A	6X60	0	2-4-2	-	1	Yes	-	3	-	S	-	X
2A	6X6	70	4	-	2	Yes	-	-	-	S	-	X
2B	6X6	70	4	-	2	Yes	-	-	-	S	-	X
4A	6X40	+5	2-4-2	-	4	Yes	-	3	-	S	-	X
4B	6X40	0	2-4-2	-	4	Yes	-	10	-	S	-	X
5A	6X60	0	2-4-2	-	5	Yes	-	3	-	S	-	X
6A	6X6	70	4	-	6	Yes	-	-	-	S	-	X
6B	6X6	70	4	-	6	Yes	-	-	-	S	-	X
8A	6X40	+5	2-4-2	-	8	Yes	-	3	-	S	-	X
8B	6X40	0	2-4-2	-	8	Yes	-	10	-	S	-	X

5 Phase
Fully Actuated
(Durham Signal System)

NOTES

1. Refer to "Roadway Standard Drawings NCDOT" dated January 2018 and "Standard Specifications for Roads and Structures" dated January 2018.
2. Do not program signal for late night flashing operation unless otherwise directed by the Engineer.
3. Phase 1 and/or phase 5 may be lagged.
4. Reposition existing signal heads numbered 42, 43, 82 and 83.
5. Set all detector units to presence mode.
6. Locate new cabinet so as not to obstruct sight distance of vehicles turning right on red.
7. Omit "WALK" and flashing "DON'T WALK" with no pedestrian calls.
8. Program pedestrian heads to countdown the flashing "Don't Walk" time only.
9. Pavement markings are existing.
10. Maximum times shown in timing chart are for free-run operation only. Coordinated signal system timing values shall supersede these values.
11. Loop data based on previous plan and/or field observations.
12. Install new cabinet on the existing cabinet foundation.

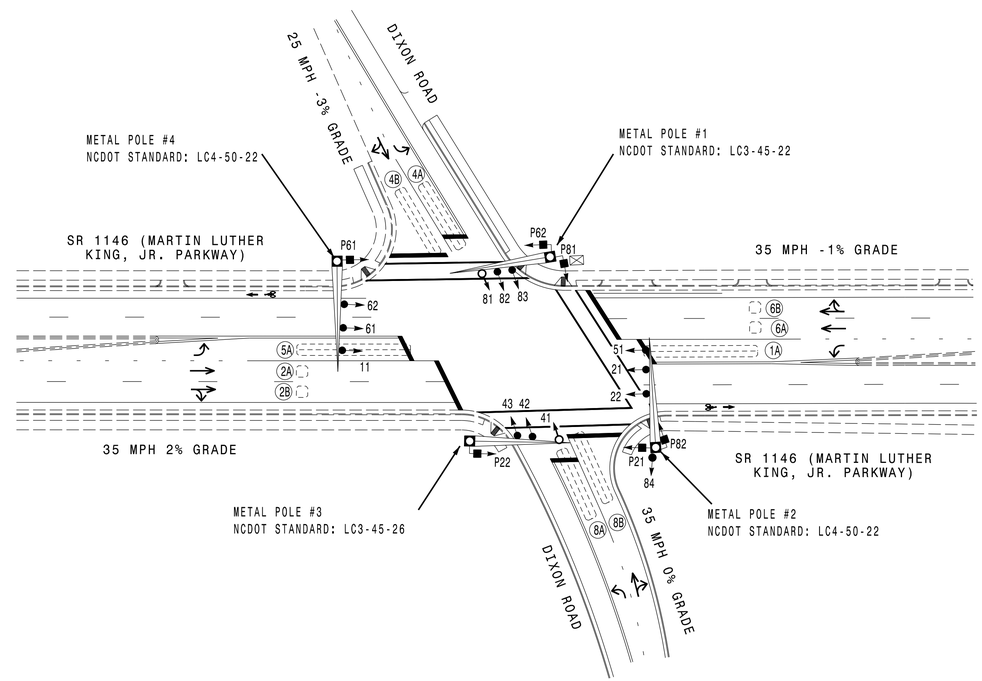

LEGEND

PROPOSED		EXISTING
	Traffic Signal Head	
	Modified Signal Head	N/A
	Sign	
	Pedestrian Signal Head With Push Button & Sign	
	Signal Pole with Guy	
	Signal Pole with Sidewalk Guy	
	Inductive Loop Detector	
	Controller & Cabinet	
	Junction Box	
	2-in Underground Conduit	
N/A	Right of Way	
	Directional Arrow	
N/A	Curb Ramp	

ASC/3 TIMING CHART

FEATURE	PHASE 1	2	4	5	6	8
Min Green *	7	10	7	7	10	7
Walk *	0	7	0	0	7	7
Ped Clear	0	20	0	0	17	20
Veh. Extension *	1.0	3.0	3.0	1.0	3.0	3.0
Max 1 *	15	60	40	15	60	40
Yellow	3.0	3.7	3.8	3.0	3.9	3.8
Red Clear	2.4	1.8	3.1	2.1	1.8	3.1
Actuations B4 Add *	-	-	-	-	-	-
Seconds /Actuation *	-	-	-	-	-	-
Max Initial *	-	-	-	-	-	-
Time Before Reduction *	-	-	-	-	-	-
Time To Reduce *	-	-	-	-	-	-
Minimum Gap	-	-	-	-	-	-
Locking Detector	-	X	-	-	X	-
Recall Position	-	VEH. RECALL	-	-	VEH. RECALL	-
Dual Entry	-	-	X	-	-	X
Simultaneous Gap	X	X	X	X	X	X

* These values may be field adjusted. Do not adjust Min Green and Extension times for phases 2 and 6 lower than what is shown. Min Green for all other phases should not be lower than 4 seconds.

Signal Upgrade

Project #: 170905

DAVENPORT
HOME OFFICE:
119 BROOKSTOWN AVENUE, SUITE PH1
WINSTON-SALEM, NC 27101
336.744.1636 www.davenportworld.com
NCBELS FIRM LICENSE NO. C-2522

DOCUMENT NOT CONSIDERED FINAL UNLESS ALL SIGNATURES COMPLETED

Prepared for: Transportation Mobility and Safety Division, Signal Design Section, Department of Transportation, State of North Carolina
750 N.Greenfield Pkwy,Garner,NC 27529

SCALE 0 40 1"=40'

SR 1146 (Martin Luther King Jr. Parkway) at Dixon Road

Division 5 Durham County Durham

PLAN DATE:	December 2018	REVIEWED BY:	L. Boyer
PREPARED BY:	T.S. Warren	REVIEWED BY:	A. Ravipati

REVISIONS	INIT.	DATE

SEAL
NORTH CAROLINA PROFESSIONAL SEAL 030912 ENGINEER LORI M. BOYER
DocuSigned by: Lori M. Boyer 12/21/2018
SIGNATURE DATE
SIG. INVENTORY NO. 05-2165

PROJECT REFERENCE NO.	SHEET NO.
U-5968	Sig.335.1

EDI MODEL 2018ECLip-NC CONFLICT MONITOR PROGRAMMING DETAIL

(remove jumpers and set switches as shown)

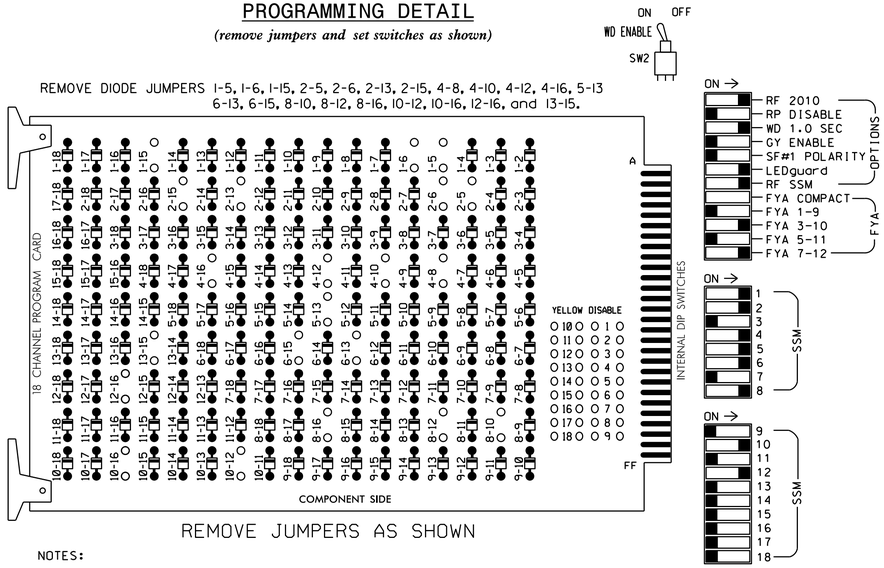

■ = DENOTES POSITION OF SWITCH

NOTES:

1. Card is provided with all diode jumpers in place. Removal of any jumper allows its channels to run concurrently.
2. Ensure jumpers SEL2-SEL5 and SEL9 are present on the monitor board.
3. Ensure that Red Enable is active at all times during normal operation.
4. Integrate monitor with Ethernet network in cabinet.

NOTES

1. To prevent "flash-conflict" problems, insert red flash program blocks for all unused vehicle load switches in the output file. The installer shall verify that signal heads flash in accordance with the Signal Plans.
2. Program phases 4 and 8 for Dual Entry.
3. Program controller to start up in phase 2 Walk and 6 Walk.
4. The cabinet and controller are part of the Durham Signal System.

EQUIPMENT INFORMATION

CONTROLLER.....2070LX
CABINET.....332 W/AUX
SOFTWARE.....ECONOLITE ASC/3-2070
CABINET MOUNT.....BASE
OUTPUT FILE POSITIONS...18 WITH AUX. OUTPUT FILE
LOAD SWITCHES USED.....S1,S2,S3,S5,S7,S8,S9,AUX S2, AUX S5
PHASES USED.....1,2,2 PED,4,5,6,6PED,8,8 PED
OVERLAP "A".....NOT USED
OVERLAP "B".....*
OVERLAP "C".....NOT USED
OVERLAP "D".....*

* See overlap programming detail on sheet 2

SIGNAL HEAD HOOK-UP CHART

LOAD SWITCH NO.	S1	S2	S3	S4	S5	S6	S7	S8	S9	S10	S11	S12	AUX S1	AUX S2	AUX S3	AUX S4	AUX S5	AUX S6
CMU CHANNEL NO.	1	2	13	3	4	14	5	6	15	7	8	16	9	10	17	11	12	18
PHASE	1	2	2 PED	3	4	4 PED	5	6	6 PED	7	8	8 PED	OLA	OLB	SPARE	OLC	OLD	SPARE
SIGNAL HEAD NO.	11	21,22	P21, P22	NU	42,43	NU	51	61,62	P61, P62	NU	82	P81, P82	NU	81 ★	NU	NU	41 ★	NU
RED		128			101			134			107							
YELLOW		129			102			135			108							
GREEN		130			103			136			109							
RED ARROW	125						131							A124			A101	
YELLOW ARROW	126						132							A125			A102	
FLASHING YELLOW ARROW														A126			A103	
GREEN ARROW	127						133											
✋			113						119			110						
🚶			115						121			112						

NU = Not Used

★ See pictorial of head wiring in detail this sheet.

INPUT FILE POSITION LAYOUT

(front view)

		1	2	3	4	5	6	7	8	9	10	11	12	13	14
FILE "I"	U	Ø 1 1A	Ø 2 2A	SLOT	SLOT	SLOT	Ø 4 4A	SLOT	SLOT	SLOT	SLOT	SLOT	Ø2 PED DC ISOLATOR	Ø6 PED DC ISOLATOR	FS DC ISOLATOR
	L	NOT USED	Ø 2 2B	EMPTY	EMPTY	EMPTY	Ø 4 4B	EMPTY	EMPTY	EMPTY	EMPTY	EMPTY	NOT USED	Ø8 PED DC ISOLATOR	ST DC ISOLATOR
FILE "J"	U	Ø 5 5A	Ø 6 6A	SLOT	SLOT	SLOT	Ø 8 8A	SLOT	SLOT	SLOT	SLOT	SLOT	SLOT	SLOT	SLOT
	L	NOT USED	Ø 6 6B	EMPTY	EMPTY	EMPTY	Ø 8 8B	EMPTY	EMPTY	EMPTY	EMPTY	EMPTY	EMPTY	EMPTY	EMPTY

EX.: 1A, 2A, ETC. = LOOP NO.'S

FS = FLASH SENSE
ST = STOP TIME

INPUT FILE CONNECTION & PROGRAMMING CHART

LOOP NO.	LOOP TERMINAL	INPUT FILE POS.	PIN NO.	DETECTOR NO.	NEMA PHASE	CALL	EXTEND TIME	DELAY TIME	ADDED INITIAL	DETECTOR TYPE
1A	TB2-1,2	I1U	56	1	1	YES		3		S
2A	TB2-5,6	I2U	39	2	2	YES	-	-	-	S
2B	TB2-7,8	I2L	43	12	2	YES				S
4A	TB4-9,10	I6U	41	4	4	YES	-	3	-	S
4B	TB4-11,12	I6L	45	14	4	YES	-	10	-	S
5A	TB3-1,2	J1U	55	5	5	YES		3		S
6A	TB3-5,6	J2U	40	6	6	YES	-	-	-	S
6B	TB3-7,8	J2L	44	16	6	YES	-	-	-	S
8A	TB5-9,10	J6U	42	8	8	YES		3		S
8B	TB5-11,12	J6L	46	18	8	YES		10		S
PED PUSH BUTTONS										
P21,P22	TB8-4,6	I12U	67	PED 2	2 PED					
P61,P62	TB8-7,9	I13U	68	PED 6	6 PED					
P81,P82	TB8-8,9	I13L	70	PED 8	8 PED					

NOTE:
INSTALL DC ISOLATORS IN INPUT FILE SLOTS I12 AND I13.

INPUT FILE POSITION LEGEND: J2L
FILE J
SLOT 2
LOWER

FYA SIGNAL WIRING DETAIL

(wire signal heads as shown)

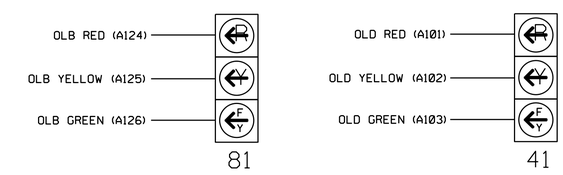

Project #: 170905

THIS ELECTRICAL DETAIL IS FOR
THE SIGNAL DESIGN: 05-2165
DESIGNED: December 2018
SEALED: 12/21/2018
REVISED: N/A

DAVENPORT
HOME OFFICE:
119 BROOKSTOWN AVENUE, SUITE PH1
WINSTON-SALEM, NC 27101
336.744.1636 www.davenportworld.com
NCBELS FIRM LICENSE NO. C-2522

Electrical Detail - Sheet 1 of 2

DOCUMENT NOT CONSIDERED FINAL UNLESS ALL SIGNATURES COMPLETED

ELECTRICAL AND PROGRAMMING DETAILS FOR:

Prepared for: Transportation Mobility and Safety Division, Signals Management Section, STATE OF NORTH CAROLINA DEPARTMENT OF TRANSPORTATION

750 N.Greenfield Pkwy,Garner,NC 27529

SR 1146 (Martin Luther King Jr. Parkway) at Dixon Road

Division 5 Durham County Durham

PLAN DATE: December 2018	REVIEWED BY: R. Hinshaw
PREPARED BY: T. S. Warren	REVIEWED BY: A. Ravipati

REVISIONS	INIT.	DATE

SEAL
NORTH CAROLINA PROFESSIONAL SEAL 030912 ENGINEER LORI M. BOYER
Docusigned by: Lori M. Boyer
12/21/2018
SIGNATURE DATE
SIG. INVENTORY NO. 05-2165

PROJECT REFERENCE NO.	SHEET NO.
U-5968	Sig.335.2

ECONOLITE ASC/3-2070 OVERLAP PROGRAMMING DETAIL

(program controller as shown)

1. From Main Menu select 2. CONTROLLER
2. From CONTROLLER Submenu select 2. VEHICLE OVERLAPS
3. Toggle until 'OVERLAP B' is reached.

OVERLAP B

Select TMG VEH OVLP [B] and 'OTHER/ECONOLITE'

```
TMG VEH OVLP...[B] TYPE:OTHER/ECONOLITE
  PHASES 1 2 3 4 5 6 7 8 9 0 1 2 3 4 5 6
INCLUDED . . . X . . . . . . . . . . .
PROTECT  . . . . . . . . . . . . . . .
PED PRTC . . . . . . . . . . . . . . .
NOT OVLP . . . . . . . . . . . . . . .
FLSH GRN . . . 1 . . . . . . . . . . .
LAG X PH . . . . . . . . . . . . . . .
LAG 2 PH . . . . . . . . . . . . . . .

LAG GRN 0.0 YEL 0.0 RED 0.0 ADV GRN 0.0
```

Toggle Twice

↓

OVERLAP D

Select TMG VEH OVLP [D] and 'OTHER/ECONOLITE'

```
TMG VEH OVLP...[D] TYPE:OTHER/ECONOLITE
  PHASES 1 2 3 4 5 6 7 8 9 0 1 2 3 4 5 6
INCLUDED . . . . . . . X . . . . . . . .
PROTECT  . . . . . . . . . . . . . . .
PED PRTC . . . . . . . . . . . . . . .
NOT OVLP . . . . . . . . . . . . . . .
FLSH GRN . . . . . . . 1 . . . . . . . .
LAG X PH . . . . . . . . . . . . . . .
LAG 2 PH . . . . . . . . . . . . . . .

LAG GRN 0.0 YEL 0.0 RED 0.0 ADV GRN 0.0
```

END PROGRAMMING

FLASHER CIRCUIT MODIFICATION DETAIL

IN ORDER TO ENSURE THAT SIGNALS FLASH CONCURRENTLY ON THE SAME APPROACH, MAKE THE FOLLOWING FLASHER CIRCUIT CHANGES:

1. ON REAR OF PDA - REMOVE WIRE FROM TERM. T2-4 AND TERMINATE ON T2-2.
2. ON REAR OF PDA - REMOVE WIRE FROM TERM. T2-5 AND TERMINATE ON T2-3.
3. REMOVE FLASHER UNIT 2.

THE CHANGES LISTED ABOVE TIES ALL PHASES AND OVERLAPS TO FLASHER UNIT 1.

COUNTDOWN PEDESTRIAN SIGNAL OPERATION

Countdown Ped Signals are required to display timing only during Ped Clearance Interval. Consult Ped Signal Module user's manual for instructions on selecting this feature.

THIS ELECTRICAL DETAIL IS FOR
THE SIGNAL DESIGN: 05-2165
DESIGNED: December 2018
SEALED: 12/21/2018
REVISED: N/A

Project #: 170905

DAVENPORT
HOME OFFICE:
119 BROOKSTOWN AVENUE, SUITE PH1
WINSTON-SALEM, NC 27101
336.744.1636
www.davenportworld.com
NCBELS FIRM LICENSE NO. C-2522

Electrical Detail - Sheet 2 of 2

DOCUMENT NOT CONSIDERED FINAL UNLESS ALL SIGNATURES COMPLETED

ELECTRICAL AND PROGRAMMING DETAILS FOR:

Prepared for: Transportation Mobility and Safety Division, Signals Management Section, STATE OF NORTH CAROLINA DEPARTMENT OF TRANSPORTATION

750 N.Greenfield Pkwy,Garner,NC 27529

SR 1146 (Martin Luther King Jr. Parkway) at Dixon Road

Division 5 Durham County Durham

PLAN DATE:	December 2018	REVIEWED BY:	R. Hinshaw
PREPARED BY:	T. S. Warren	REVIEWED BY:	A. Ravipati

REVISIONS	INIT.	DATE

SEAL

NORTH CAROLINA PROFESSIONAL SEAL 030912 ENGINEER LORI M. BOYER

DocuSigned by: Lori M Boyer

12/21/2018

SIGNATURE DATE

SIG. INVENTORY NO. 05-2165

PROJECT REFERENCE NO.	SHEET NO.
U-5968	Sig.336.0

PHASING DIAGRAM

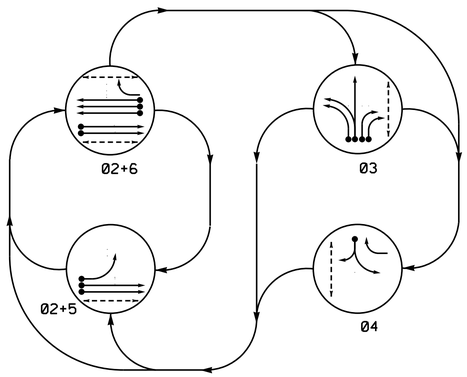

PHASING DIAGRAM DETECTION LEGEND

- DETECTED MOVEMENT
- UNDETECTED MOVEMENT (OVERLAP)
- UNSIGNALIZED MOVEMENT
- PEDESTRIAN MOVEMENT

TABLE OF OPERATION

SIGNAL FACE	PHASE 02+5	PHASE 02+6	PHASE 03	PHASE 04	FLASH
21,22	G	G	R	R	Y
31	R	R	G	R	R
32	R	R	G	R	R
33,34	R	R	Y	R	R
41	R	R	R	G	R
42	R	R	R	G	R
51	—	R	R	R	R
61,62	R	G	R	R	Y
63	R	G	R	R	Y
P21,P22	W	W	DW	DW	DRK
P31,P32	DW	DW	W	DW	DRK
P41,P42	DW	DW	DW	W	DRK
P61,P62	DW	W	DW	DW	DRK

ASC/3 DETECTOR INSTALLATION CHART

DETECTOR					PROGRAMMING							
LOOP/ZONE	SIZE (FT)	DISTANCE FROM STOPBAR (FT)	TURNS	NEW LOOP	PHASE	CALLING	EXTEND TIME	DELAY TIME	USE ADDED INITIAL	TYPE	SYSTEM LOOP	NEW CARD
2A *	6X6	70	*	-	2	Yes	-	-	-	S	-	X
2B *	6X6	70	*	-	2	Yes	-	-	-	S	-	X
3A	6X40	0	2-4-2	-	3	Yes	-	-	-	S	-	X
3B	6X40	0	2-4-2	-	3	Yes	-	-	-	S	-	X
3C	6X40	0	2-4-2	-	3	Yes	-	15	-	S	-	X
3D	6X40	0	2-4-2	-	3	Yes	-	15	-	S	-	X
4A	6X40	0	2-4-2	-	4	Yes	-	10	-	S	-	X
5A *	6X60	0	*	-	5	Yes	-	-	-	S	-	X
6A	6X6	70	3	-	6	Yes	-	-	-	S	-	X
6B	6X6	70	3	-	6	Yes	-	-	-	S	-	X
6C	6X6	70	3	-	6	Yes	-	-	-	S	-	X

* Video Detection Zone

4 Phase
Fully Actuated
(Durham Signal System)

NOTES

1. Refer to "Roadway Standard Drawings NCDOT" dated January 2018 and "Standard Specifications for Roads and Structures" dated January 2018.
2. Do not program signal for late night flashing operation unless otherwise directed by the Engineer.
3. Phase 5 may be lagged.
4. The order of phase 3 and phase 4 may be reversed.
5. Set all detector units to presence mode.
6. Locate new cabinet so as not to obstruct sight distance of vehicles turning right on red.
7. Omit "WALK" and flashing "DON'T WALK" with no pedestrian calls.
8. Program pedestrian heads to countdown the flashing "Don't Walk" time only.
9. Remove existing Right Arrow "ONLY" Sign (R3-5R).
10. Pavement markings are existing.
11. Maximum times shown in timing chart are for free-run operation only. Coordinated signal system timing values supersede these values..
12. Loop data based on previous plan and/or field observations.
13. Install new cabinet on the existing cabinet foundation.
14. Reconnect lead-in cable to separate loops 6A, 6B, and 6C as shown.

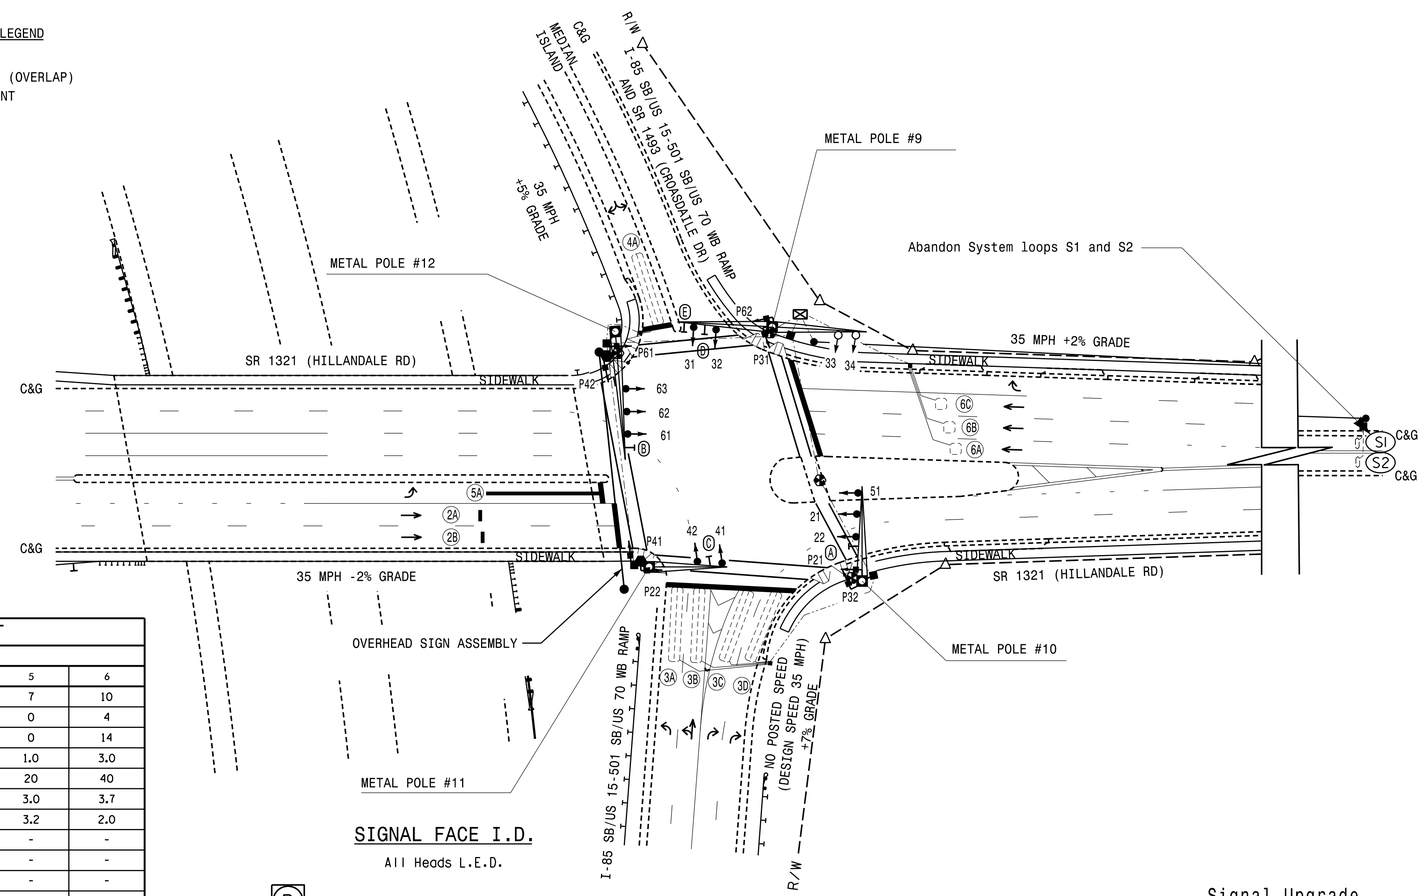

LEGEND

PROPOSED		EXISTING
	Traffic Signal Head	
	Modified Signal Head	N/A
	Sign	
	Pedestrian Signal Head With Push Button & Sign	
	Signal Pole with Guy	
	Signal Pole with Sidewalk Guy	
	Inductive Loop Detector	
	Controller & Cabinet	
	Junction Box	
	2-in Underground Conduit	
N/A	Right of Way	
	Directional Arrow	
N/A	Guardrail	
	Video Detection Area	
	Metal Pole with Mastarm	
	Type II Signal Pedestal	
	Type I Pushbutton Post	
	Overhead Sign Assembly	
N/A	Curb Ramp	
A	No Right Turn Sign (R3-1)	A
B	No Left Turn Sign (R3-2)	B
C	Dual Turn Arrows Sign	C
D	Combined Through and Left Arrow Sign (R3-6L)	D
E	Left Arrow "ONLY" Sign (R3-5L)	E

ASC/3 TIMING CHART

FEATURE	PHASE 2	PHASE 3	PHASE 4	PHASE 5	PHASE 6
Min Green *	10	7	7	7	10
Walk *	4	4	4	0	4
Ped Clear	21	30	25	0	14
Veh. Extension *	3.0	2.0	2.0	1.0	3.0
Max 1 *	40	35	20	20	40
Yellow	4.0	3.5	3.0	3.0	3.7
Red Clear	2.2	2.8	3.5	3.2	2.0
Actuations B4 Add *	-	-	-	-	-
Seconds /Actuation *	-	-	-	-	-
Max Initial *	-	-	-	-	-
Time Before Reduction *	-	-	-	-	-
Time To Reduce *	-	-	-	-	-
Minimum Gap	-	-	-	-	-
Locking Detector	X	-	-	-	X
Recall Position	VEH. RECALL	-	-	-	VEH. RECALL
Dual Entry	-	-	-	-	-
Simultaneous Gap	X	X	X	X	X

* These values may be field adjusted. Do not adjust Min Green and Extension times for phases 2 and 6 lower than what is shown. Min Green for all other phases should not be lower than 4 seconds.

SIGNAL FACE I.D.

All Heads L.E.D.

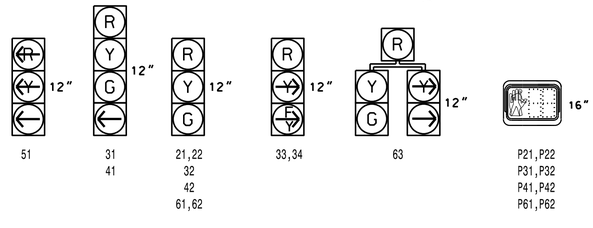

Project #: 170905

DAVENPORT
HOME OFFICE:
119 BROOKSTOWN AVENUE, SUITE PH1
WINSTON-SALEM, NC 27101
336.744.1636 www.davenportworld.com
NCBELS FIRM LICENSE NO. C-2522

Signal Upgrade

DOCUMENT NOT CONSIDERED FINAL UNLESS ALL SIGNATURES COMPLETED

Prepared for: Transportation Mobility and Safety Division, Signal Design Section, Department of Transportation, State of North Carolina
750 N.Greenfield Pkwy,Garner,NC 27529

SCALE 0 40 1"=40'

SR 1321 (Hillandale Road)
at
I-85 SB/US 15-501 SB/US 70 WB Ramps
and SR 1493 (Croasdaile Drive)

Division 5 Durham County Durham

PLAN DATE:	December 2018	REVIEWED BY:	A. D. Hayes
PREPARED BY:	A. Ravipati	REVIEWED BY:	L. Boyer

REVISIONS	INIT.	DATE

SEAL
NORTH CAROLINA PROFESSIONAL SEAL 044157 ENGINEER ANDREW D HAYES

DocuSigned by: Andrew Hayes 12/21/2018
SIGNATURE DATE

SIG. INVENTORY NO. 05-2169

PROJECT REFERENCE NO.	SHEET NO.
U-5968	Sig.336.1

EDI MODEL 2018ECLip-NC CONFLICT MONITOR PROGRAMMING DETAIL

(remove jumpers and set switches as shown)

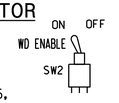

REMOVE DIODE JUMPERS 2-5, 2-6, 2-13, 2-15, 3-10, 3-16, 4-14, 5-13, 6-13, 6-15, 10-16, AND 13-15.

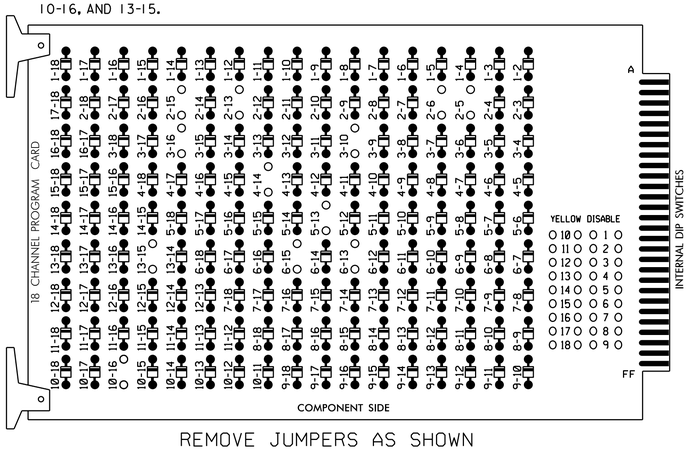

REMOVE JUMPERS AS SHOWN

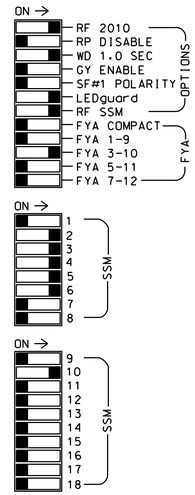

NOTES:

1. Card is provided with all diode jumpers in place. Removal of any jumper allows its channels to run concurrently.
2. Ensure jumpers SEL2-SEL5 and SEL9 are present on the monitor board.
3. Ensure that Red Enable is active at all times during normal operation.
4. Integrate monitor with Ethernet network in cabinet.

NOTES

1. To prevent "flash-conflict" problems, insert red flash program blocks for all unused vehicle load switches in the output file. The installer shall verify that signal heads flash in accordance with the Signal Plans.
2. Program controller to start up in phase 2 Walk and 6 Walk.
3. The cabinet and controller are part of the Durham Signal System.

EQUIPMENT INFORMATION

CONTROLLER.....2070LX
CABINET.....332 W/AUX
SOFTWARE.....ECONOLITE ASC/3-2070
CABINET MOUNT.....BASE
OUTPUT FILE POSITIONS...18 WITH AUX. OUTPUT FILE
LOAD SWITCHES USED.....S2,S3,S4,S5,S6,S7,S8,S9,S12, AUX S2
PHASES USED.....2,2 PED,3,3PED,4,4 PED,5,6, 6 PED
OVERLAP "A".....NOT USED
OVERLAP "B".....*
OVERLAP "C".....NOT USED
OVERLAP "D".....NOT USED

* See overlap programming detail on sheet 2

SIGNAL HEAD HOOK-UP CHART

LOAD SWITCH NO.	S1	S2	S3	S4		S5			S6	S7	S8	S9	S10	S11	S12	AUX S1	AUX S2	AUX S3	AUX S4	AUX S5	AUX S6
CMU CHANNEL NO.	1	2	13	3		4			14	5	6	15	7	8	16	9	10	17	11	12	18
PHASE	1	2	2 PED	3		4			4 PED	5	6	6 PED	7	8	3 PED	OLA	OLB	SPARE	OLC	OLD	SPARE
SIGNAL HEAD NO.	NU	21,22	P21, P22	31	32	41	42	63	P41, P42	51	61,62, 63	P61, P62	NU	NU	P31, P32	NU	★ 33,34	NU	NU	NU	NU
RED		128		116	116	101	101				134						A124				
YELLOW		129		117	117	102	102				135										
GREEN		130		118	118	103	103				136										
RED ARROW										131											
YELLOW ARROW								102		132							A125				
FLASHING YELLOW ARROW																	A126				
GREEN ARROW				118		103		103		133											
✋			113						104			119			110						
🚶			115						106			121			112						

NU = Not Used

★ See pictorial of head wiring in detail this sheet.

INPUT FILE POSITION LAYOUT

(front view)

		1	2	3	4	5	6	7	8	9	10	11	12	13	14
FILE "I"	U	SLOT	SLOT	SLOT	SLOT	Ø3 3A	Ø4 4A	SLOT	SLOT	Ø3 3C	SLOT	SLOT	Ø2 PED DC ISOLATOR	Ø6 PED DC ISOLATOR	FS DC ISOLATOR
	L	EMPTY	EMPTY	EMPTY	EMPTY	Ø3 3B	NOT USED	EMPTY	EMPTY	Ø3 3D	EMPTY	EMPTY	Ø4 PED DC ISOLATOR	Ø3 PED DC ISOLATOR	ST DC ISOLATOR
FILE "J"	U	SLOT	Ø6 6A	Ø6 6C	SLOT	SLOT	SLOT	SLOT	SLOT	SLOT	SLOT	SLOT	SLOT	SLOT	SLOT
	L	EMPTY	Ø6 6B	NOT USED	EMPTY	EMPTY	EMPTY	EMPTY	EMPTY	EMPTY	EMPTY	EMPTY	EMPTY	EMPTY	EMPTY

EX.: 1A, 2A, ETC. = LOOP NO.'S

FS = FLASH SENSE
ST = STOP TIME

INPUT FILE CONNECTION & PROGRAMMING CHART

LOOP/ ZONE NO.	LOOP TERMINAL	INPUT FILE POS.	PIN NO.	DETECTOR NO.	NEMA PHASE	CALL	EXTEND TIME	DELAY TIME	ADDED INITIAL	DETECTOR TYPE
3A	TB4-5,6	I5U	58	3	3	YES	-	-	-	S
3B	TB4-7,8	I5L				YES	-	-	-	S
3C	TB6-9,10	I9U	60	11	3	YES	-	15	-	S
3D	TB6-11,12	I9L	62	13	3	YES	-	15	-	S
4A	TB4-9,10	I6U	41	4	4	YES	-	10	-	S
6A	TB3-5,6	J2U	40	6	6	YES	-	-	-	S
6B	TB3-7,8	J2L	44	16	6	YES	-	-	-	S
6C	TB3-9,10	J3U	64	36	6	YES	-	-	-	S
PED PUSH BUTTONS										
P21,P22	TB8-4,6	I12U	67	PED 2	2 PED					
P31,P32	TB8-8,9	I13L	70	PED 3	3 PED					
P41,P42	TB8-5,6	I12L	69	PED 4	4 PED					
P61,P62	TB8-7,9	I13U	68	PED 6	6 PED					

NOTE:
INSTALL DC ISOLATORS IN INPUT FILE SLOTS I12 AND I13.

INPUT FILE POSITION LEGEND: J2L
FILE J
SLOT 2
LOWER

FYA SIGNAL WIRING DETAIL

(wire signal heads as shown)

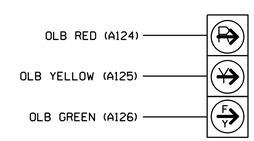

33,34

SPECIAL DETECTOR NOTE

A video detection system is used for detection zones 2A, 2B, 5A. Perform installation according to manufacturer's directions and NCDOT engineer-approved mounting locations to accomplish the detection schemes shown on the Signal Design Plans.

COUNTDOWN PEDESTRIAN SIGNAL OPERATION

Countdown Ped Signals are required to display timing only during Ped Clearance Interval. Consult Ped Signal Module user's manual for instructions on selecting this feature.

Electrical Detail - Sheet 1 of 2

DOCUMENT NOT CONSIDERED FINAL UNLESS ALL SIGNATURES COMPLETED

THIS ELECTRICAL DETAIL IS FOR
THE SIGNAL DESIGN: 05-2169
DESIGNED: December 2018
SEALED: 12/21/2018
REVISED: N/A

Project #: 170905

DAVENPORT
HOME OFFICE:
119 BROOKSTOWN AVENUE, SUITE PH1
WINSTON-SALEM, NC 27101
336.744.1636 www.davenportworld.com
NCBELS FIRM LICENSE NO. C-2522

ELECTRICAL AND PROGRAMMING DETAILS FOR:

Prepared for:
Traffic Engineering, Mobility and Safety Division
Signals Management Section
STATE OF NORTH CAROLINA DEPARTMENT OF TRANSPORTATION
750 N.Greenfield Pkwy,Garner,NC 27529

SR 1321 (Hillandale Road)
at
I-85 SB/US 15-501 SB/US 70 WB Ramps
and SR 1493 (Croasdaile Drive)

Division 5 Durham County Durham

PLAN DATE:	December 2018	REVIEWED BY:	L. Boyer
PREPARED BY:	A. Ravipati	REVIEWED BY:	A. D. Hayes

REVISIONS	INIT.	DATE

SEAL
NORTH CAROLINA PROFESSIONAL SEAL 044157 ENGINEER ANDREW D HAYES

DocuSigned by: Andrew Hayes
SIGNATURE 12/21/2018 DATE
PE-INDEPENDENT REVIEW

SIG. INVENTORY NO. 05-2169

PROJECT REFERENCE NO.	SHEET NO.
U-5968	Sig.336.2

ECONOLITE ASC/3-2070 OVERLAP PROGRAMMING DETAIL

(program controller as shown)

1. From Main Menu select [2. CONTROLLER]
2. From CONTROLLER Submenu select [2. VEHICLE OVERLAPS]

OVERLAP B

Select TMG VEH OVLP [B] and 'OTHER/ECONOLITE'

```
TMG VEH OVLP...[B] TYPE:OTHER/ECONOLITE
  PHASES 1 2 3 4 5 6 7 8 9 0 1 2 3 4 5 6
INCLUDED . . . X . . . . . . . . . . . .
PROTECT  . . . . . . . . . . . . . . . .
PED PRTC . . . . . . . . . . . . . . . .
NOT OVLP . . . . . . . . . . . . . . . .
FLSH GRN . . . 1 . . . . . . . . . . . .
LAG X PH . . . . . . . . . . . . . . . .
LAG 2 PH . . . . . . . . . . . . . . . .

LAG GRN 0.0 YEL 0.0 RED 0.0 ADV GRN 0.0
```

END PROGRAMMING

ECONOLITE ASC/3-2070 PED 3 PROGRAMMING ASSIGNMENT DETAIL

(program controller as shown)

1. From Main Menu select [6. DETECTORS]
2. From DETECTOR Submenu select [3. PED DETECTOR INPUT ASSIGNMENT]

```
PED DET PHASE ASSIGNMENT MODE:  NTCIP

   PHASE  1   2   3   4   5   6   7   8
DETECTOR  0   0   8   0   0   0   0   0

   PHASE  9  10  11  12  13  14  15  16
DETECTOR  0   0   0   0   0   0   0   0
```

← NOTICE PED DETECTOR 8 ASSIGNED TO PHASE 3

1. From Main Menu select [1. CONFIGURATION]
2. From CONFIGURATION Submenu select [3. LOAD SW ASSIGN]

```
LD SWITCH ASSIGN
    PHASE        DIMMING ---FLASH---
    /OVLP TYPE R Y G D PWR AUT TGR
1     1    V    . . . + A   R   X
2     2    V    . . . + A   Y   .
3     3    V    . . . + A   R   X
4     4    V    . . . + A   R   .
5     5    V    . . . - A   R   .
6     6    V    . . . - A   Y   X
7     7    V    . . . - A   R   .
8     8    V    . . . - A   R   X
9     1    O    . . . + A   R   X
10    2    O    . . . + A   R   X
11    3    O    . . . - A   R   .
12    4    O    . . . - A   R   .
13    2    P    . . . + A   .   .
14    4    P    . . . - A   .   .
15    6    P    . . . + A   .   .
16    3    P    . . . - A   .   .
```

NOTICE PHASE 3 PED ASSIGNED TO LD SWITCH 16 →

Electrical Detail - Sheet 2 of 2

DOCUMENT NOT CONSIDERED FINAL UNLESS ALL SIGNATURES COMPLETED

THIS ELECTRICAL DETAIL IS FOR
THE SIGNAL DESIGN: 05-2169
DESIGNED: December 2018
SEALED: 12/21/2018
REVISED: N/A

Project #: 170905

DAVENPORT
HOME OFFICE:
119 BROOKSTOWN AVENUE, SUITE PH1
WINSTON-SALEM, NC 27101
336.744.1636 www.davenportworld.com
NCBELS FIRM LICENSE NO. C-2522

ELECTRICAL AND PROGRAMMING DETAILS FOR:

Prepared for: Traffic Engineering, Mobility and Safety Division, Traffic Signal Management Section, STATE OF NORTH CAROLINA DEPARTMENT OF TRANSPORTATION

750 N.Greenfield Pkwy,Garner,NC 27529

SR 1321 (Hillandale Road)
at
I-85 SB/US 15-501 SB/US 70 WB Ramps
and SR 1493 (Croasdaile Drive)

Division 5 Durham County Durham

PLAN DATE:	December 2018	REVIEWED BY:	L. Boyer
PREPARED BY:	A. Ravipati	REVIEWED BY:	A. D. Hayes

REVISIONS	INIT.	DATE

SEAL

NORTH CAROLINA PROFESSIONAL SEAL 044157 ENGINEER ANDREW D HAYES

DocuSigned by: Andrew Hayes 12/21/2018
SIGNATURE DATE

SIG. INVENTORY NO. 05-2169

PROJECT REFERENCE NO.	SHEET NO.
U-5968	Sig.337.0

PHASING DIAGRAM

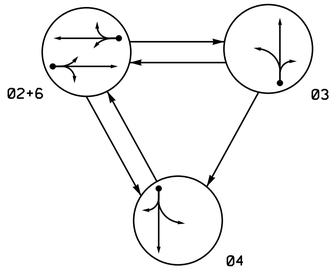

EV PREEMPT PHASES

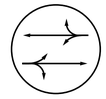

PRE 3
(Ø2+6)

TABLE OF OPERATION

SIGNAL FACE	PHASE 02+6	03	04	PRE 3	FLASH
21,22	G	R	R	G	Y
31	R	G	R	R	R
32	R	G	R	R	R
41	R	R	G	R	R
42	R	R	G	R	R
61,62	G	R	R	G	Y

SIGNAL FACE I.D.

All Heads L.E.D.

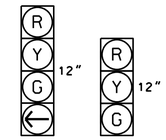

31
41

21,22
32
42
61,62

ASC/3 DETECTOR INSTALLATION CHART

DETECTOR					PROGRAMMING							
LOOP	SIZE (FT)	DISTANCE FROM STOPBAR (FT)	TURNS	NEW LOOP	PHASE	CALLING	EXTEND TIME	DELAY TIME	USE ADDED INITIAL	TYPE	SYSTEM LOOP	NEW CARD
2A	6X6	300	5	Y	2	Yes	-	-	X	N	-	X
3A	6X60	+5	2-4-2	-	3	Yes	-	10	-	S	-	X
4A	6X60	0	2-4-2	-	4	Yes	-	10	-	S	-	X
6A	6X6	300	5	Y	6	Yes	-	-	X	N	-	X

3 Phase
Fully Actuated
w/ Emergency Vehicle Preemption
(Durham Signal System)

NOTES

1. Refer to "Roadway Standard Drawings NCDOT" dated January 2018 and "Standard Specifications for Roads and Structures" dated January 2018.
2. Do not program signal for late night flashing operation unless otherwise directed by the Engineer.
3. The order of phase 3 and phase 4 may be reversed.
4. Set all detector units to presence mode.
5. In the event of a loop replacement, refer to the current ITS and Signals Design Manual and submit a Plan of Record to the Signal Design Section.
6. Locate new cabinet so as not to obstruct sight distance of vehicles turning right on red.
7. Pavement markings are existing.
8. Maximum times shown in timing chart are for free-run operation only. Coordinated signal system timing values shall supersede these values.
9. Loop data based on previous plan and/or field observations.
10. Install GPS emergency preemption system per manufacturer's instructions to achieve the preemption needed, as shown in phasing diagram.

PHASING DIAGRAM DETECTION LEGEND

- DETECTED MOVEMENT
- UNDETECTED MOVEMENT (OVERLAP)
- UNSIGNALIZED MOVEMENT
- PEDESTRIAN MOVEMENT

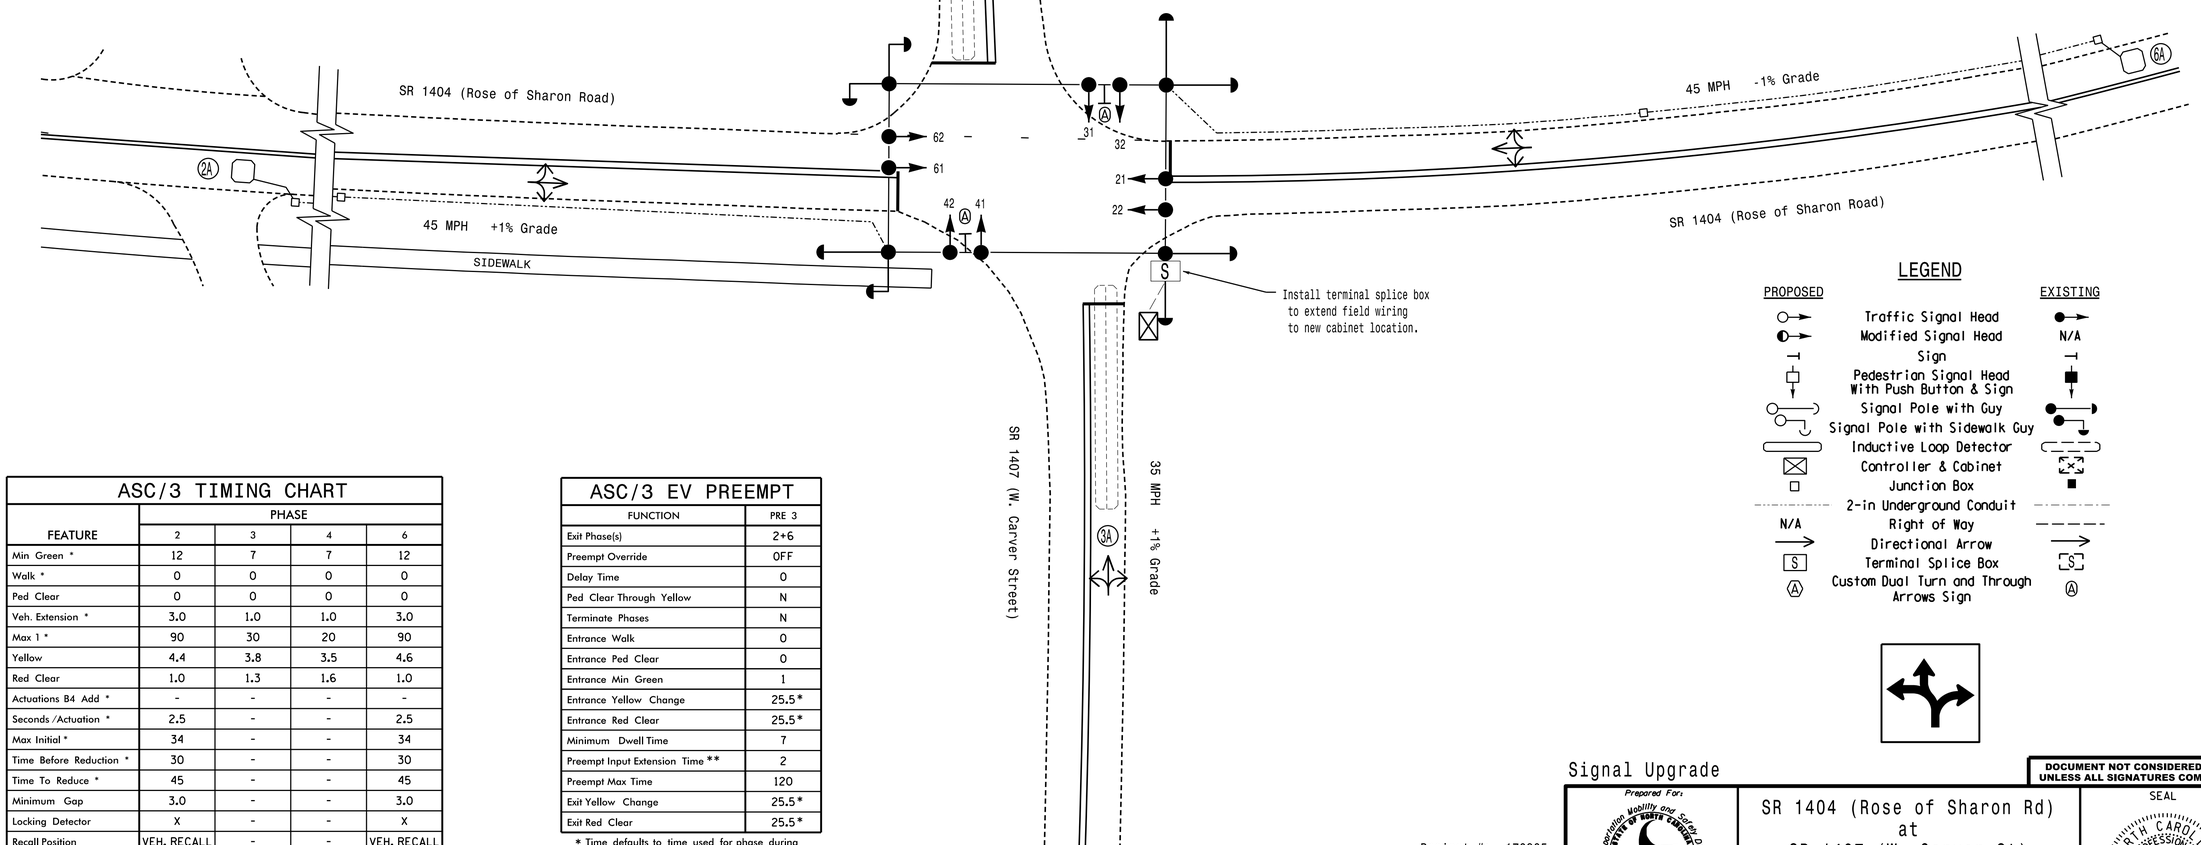

LEGEND

PROPOSED		EXISTING
	Traffic Signal Head	
	Modified Signal Head	N/A
	Sign	
	Pedestrian Signal Head With Push Button & Sign	
	Signal Pole with Guy	
	Signal Pole with Sidewalk Guy	
	Inductive Loop Detector	
	Controller & Cabinet	
	Junction Box	
	2-in Underground Conduit	
N/A	Right of Way	
	Directional Arrow	
S	Terminal Splice Box	S
A	Custom Dual Turn and Through Arrows Sign	A

ASC/3 TIMING CHART

FEATURE	PHASE 2	3	4	6
Min Green *	12	7	7	12
Walk *	0	0	0	0
Ped Clear	0	0	0	0
Veh. Extension *	3.0	1.0	1.0	3.0
Max 1 *	90	30	20	90
Yellow	4.4	3.8	3.5	4.6
Red Clear	1.0	1.3	1.6	1.0
Actuations B4 Add *	-	-	-	-
Seconds /Actuation *	2.5	-	-	2.5
Max Initial *	34	-	-	34
Time Before Reduction *	30	-	-	30
Time To Reduce *	45	-	-	45
Minimum Gap	3.0	-	-	3.0
Locking Detector	X	-	-	X
Recall Position	VEH. RECALL	-	-	VEH. RECALL
Dual Entry	-	-	-	-
Simultaneous Gap	X	X	X	X

* These values may be field adjusted. Do not adjust Min Green and Extension times for phases 2 and 6 lower than what is shown. Min Green for all other phases should not be lower than 4 seconds.

ASC/3 EV PREEMPT

FUNCTION	PRE 3
Exit Phase(s)	2+6
Preempt Override	OFF
Delay Time	0
Ped Clear Through Yellow	N
Terminate Phases	N
Entrance Walk	0
Entrance Ped Clear	0
Entrance Min Green	1
Entrance Yellow Change	25.5*
Entrance Red Clear	25.5*
Minimum Dwell Time	7
Preempt Input Extension Time **	2
Preempt Max Time	120
Exit Yellow Change	25.5*
Exit Red Clear	25.5*

* Time defaults to time used for phase during normal operation.
** Program Timing on GPS Detection Unit.

Project #: 170905

DAVENPORT
HOME OFFICE:
119 BROOKSTOWN AVENUE, SUITE PH1
WINSTON-SALEM, NC 27101
336.744.1636 www.davenportworld.com
NCBELS FIRM LICENSE NO. C-2522

Signal Upgrade

DOCUMENT NOT CONSIDERED FINAL UNLESS ALL SIGNATURES COMPLETED

Prepared For:
Transportation Mobility and Safety Division
Signal Design Section
750 N.Greenfield Pkwy,Garner,NC 27529

SR 1404 (Rose of Sharon Rd)
at
SR 1407 (W. Carver St)

Division 5 Durham County Durham

PLAN DATE:	December 2018	REVIEWED BY:	L. Boyer
PREPARED BY:	T.S. Warren	REVIEWED BY:	A. Ravipati

SCALE 0 20 1"=20'

REVISIONS	INIT.	DATE

SEAL
NORTH CAROLINA PROFESSIONAL SEAL 032117 ENGINEER F. ROYAL HINSHAW

DocuSigned by: F. Royal Hinshaw 12/21/2018
SIGNATURE DATE

STIG. INVENTORY NO. 05-2170

PROJECT REFERENCE NO.	SHEET NO.
U-5968	SIG.337.1

EDI MODEL 2018ECLip-NC CONFLICT MONITOR PROGRAMMING DETAIL

(remove jumpers and set switches as shown)

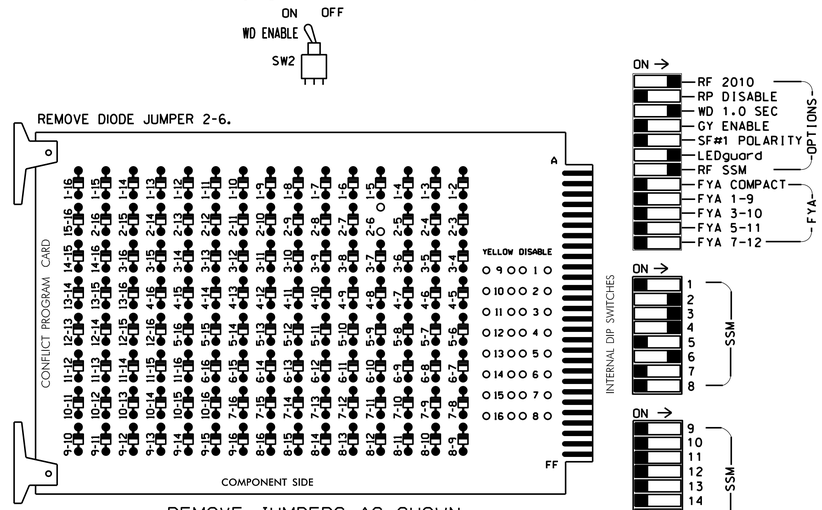

REMOVE JUMPERS AS SHOWN

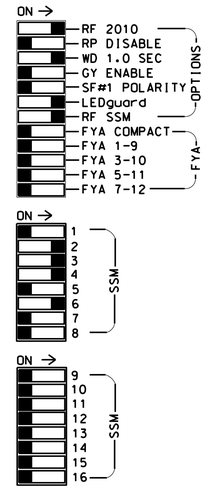

■ = DENOTES POSITION OF SWITCH

NOTES:

1. Card is provided with all diode jumpers in place. Removal of any jumper allows its channels to run concurrently.
2. Make sure jumpers SEL2-SEL5 are present on the monitor board.
3. Ensure that Red Enable is active at all times during normal operation.
4. Integrate monitor with Ethernet network in cabinet.

NOTES

1. To prevent "flash-conflict" problems, insert red flash program blocks for all unused vehicle load switches in the output file. verify that signal heads flash in accordance with the Signal Plans.
2. Program controller to start up in phase 2 Green and 6 Green.
3. This cabinet and controller are part of the Durham Signal System.
4. Install GPS preemption system. Perform installation according to manufacturer's directions and NCDOT engineer-approved mounting location to accomplish the preemption schemes shown on the Signal Design Plans.

EQUIPMENT INFORMATION

CONTROLLER.....2070LX
CABINET.....332
SOFTWARE.....ECONOLITE ASC/3-2070
CABINET MOUNT.....BASE
OUTPUT FILE POSITIONS...12
LOAD SWITCHES USED.....S2,S4,S5,S8
PHASES USED.....2,3,4,6
OVERLAP "A".....NOT USED
OVERLAP "B".....NOT USED
OVERLAP "C".....NOT USED
OVERLAP "D".....NOT USED

SIGNAL HEAD HOOK-UP CHART

LOAD SWITCH NO.	S1	S2	S3	S4		S5		S6	S7	S8	S9	S10	S11	S12
CMU CHANNEL NO.	1	2	13	3		4		14	5	6	15	7	8	16
PHASE	1	2	2 PED	3		4		4 PED	5	6	6 PED	7	8	8 PED
SIGNAL HEAD NO.	NU	21,22	NU	31	32	41	42	NU	NU	61,62	NU	NU	NU	NU
RED		128		116	116	101	101			134				
YELLOW		129		117	117	102	102			135				
GREEN		130		118	118	103	103			136				
RED ARROW														
YELLOW ARROW														
GREEN ARROW				118		103								
✋														
🚶														

NU = Not Used

INPUT FILE POSITION LAYOUT

(front view)

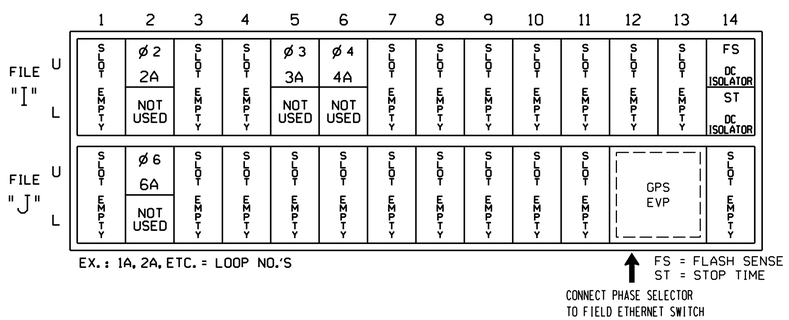

EX.: 1A, 2A, ETC. = LOOP NO.'S

FS = FLASH SENSE
ST = STOP TIME

CONNECT PHASE SELECTOR TO FIELD ETHERNET SWITCH

INPUT FILE CONNECTION & PROGRAMMING CHART

LOOP NO.	LOOP TERMINAL	INPUT FILE POS.	PIN NO.	DETECTOR NO.	NEMA PHASE	CALL	EXTEND TIME	DELAY TIME	ADDED INITIAL	DETECTOR TYPE
2A	TB2-5,6	I2U	39	2	2	YES			X	N
3A	TB4-5,6	I5U	58	3	3	YES		10		S
4A	TB4-9,10	I6U	41	4	4	YES		10		S
6A	TB3-5,6	J2U	40	6	6	YES			X	N

INPUT FILE POSITION LEGEND: J2L
FILE J
SLOT 2
LOWER

THIS ELECTRICAL DETAIL IS FOR
THE SIGNAL DESIGN: 05-2170
DESIGNED: December 2018
SEALED: 12/21/2018
REVISED: N/A

Electrical Detail- Sheet 1 of 2

DOCUMENT NOT CONSIDERED FINAL UNLESS ALL SIGNATURES COMPLETED

Project #: 170905

DAVENPORT
HOME OFFICE:
119 BROOKSTOWN AVENUE, SUITE PH1
WINSTON-SALEM, NC 27101
336.744.1636 www.davenportworld.com
NCBELS FIRM LICENSE NO. C-2522

ELECTRICAL AND PROGRAMMING DETAILS FOR:

Prepared for:

Traffic Engineering and Safety Systems Branch
STATE OF NORTH CAROLINA DEPARTMENT OF TRANSPORTATION
Signals Management Section
750 N.Greenfield Pkwy,Garner,NC 27529

SR 1404 (Rose of Sharon Rd)
at
SR 1407 (Carver St)

Division 5 Durham County Durham

PLAN DATE:	December 2018	REVIEWED BY:	L. Boyer
PREPARED BY:	T.S. Warren	REVIEWED BY:	A. Ravipati

REVISIONS	INIT.	DATE

SEAL

NORTH CAROLINA PROFESSIONAL SEAL 032117 ENGINEER F. ROYAL HINSHAW

DocuSigned by: F. Royal Hinshaw 12/21/2018
SIGNATURE DATE

SIG. INVENTORY NO. 05-2170

PROJECT REFERENCE NO.	SHEET NO.
U-5968	Sig.337.2

ECONOLITE ASC/3-2070 EMERGENCY VEHICLE PREEMPT PROGRAMMING DETAIL

(program controller as shown)

1. From Main Menu select [4. PREEMPTOR/TSP]
2. From PREEMPTOR/TSP/SCP Submenu select [1. PREEMPT PLAN 1-10]

Place cursor in [ ] next to Preempt Plan and press 3. Then press the right cursor arrow and toggle the controller to YES. Next cursor down. This will select Emergency Vehicle Preempt #3.

```
PREEMPT PLAN [  3]    ENABLE....YES
 VEH/PED 1 2 3 4 5 6 7 8 9 0 1 2 3 4 5 6
 OVERLAP A B C D E F G H I J K L M N O P
TRKCLR V . . . . . . . . . . . . . . . .
TRKCLR O . . . . . . . . . . . . . . . .
ENA TRL  . . . . . . . . . . . . . . . .
DWEL VEH . . . . . X . . . . . . . . . .
DWEL PED . . . . . . . . . . . . . . . .
DWEL OLP . .F1 . . . . . . . . . . . . .
CYC VEH  . . . . . . . . . . . . . . . .
CYC PED  . . . . . . . . . . . . . . . .
CYC OLP  . . . . . . . . . . . . . . . .
EXIT PH  . X . . . X . . . . . . . . . .
EXIT CAL . . . . . . . . . . . . . . . .
SP FUNC  . . . . . . . . . . . . . . . .

ENABLE... YES|PMT OVRIDE..|INTERLOCK. NO
DET LOCK... X|DELAY..    0|INHIBIT...  0
OVERIDE FL. .|DURATION   0|CLR-GRN... NO
TERM OLP.  NO|PC>YEL   YES|TERM PH    NO
PED DARK.. NO|TC RESRV  NO|DWELL FL  OFF
LINK PMT....0|X FLCOLR RED|EXIT OPT. OFF
X TMG PLN...0|RE-SERV..  0|FLT TYPE.HARD
FREE DUR PMT|R1  NO|R2  NO|R3  NO|R4  NO
--TIMING-----WALK|PED CL|MN GR| YEL| RED
ENTRANCE TM.    0|     0|    1|25.5|25.5
-----------MIN GR|EXT GR|MX GR| YEL| RED
TRACK CLEAR     0|     0|    0|25.5|25.5
-----------MIN DL|PMTEXT|MX TM| YEL| RED
DWL/CYC-EXIT    7|   0.0|  120|25.5|25.5
PMT ACTIVE OUT..ON   PMT ACT DWELL...NO
OTHER - PRI PMT.OFF  NON-PRI PMT.....OFF
INH EXT TIME... 0.0  PED PR RETURN...OFF
PRIORITY RETURN.OFF  QUEUE DELAY.... OFF
COND DELAY......OFF
PHASES     1   2   3   4   5   6   7   8
PR RTN%    0   0   0   0   0   0   0   0
PHASES     9  10  11  12  13  14  15  16
PR RTN%    0   0   0   0   0   0   0   0
```

PROGRAM EXTEND TIME ON GPS DETECTOR UNIT FOR 2.0 SEC.

ECONOLITE ASC/3-2070 PREEMPT FILTERING PROGRAMMING DETAIL

(program controller as shown)

1. From Main Menu select [4. PREEMPTOR/TSP]
2. From PREEMPT/TSP/SCP Submenu select [2. ENABLE PREEMPT FILTERING & TSP/SCP]

```
ENABLE PREEMPT FILTERING & TSP/SCP
FILTERED     SOLID          PULSING
INPUT  1 ...BYPASSED.. ...BYPASSED..
       2 ...BYPASSED.. ...BYPASSED..
       3 ..PREEMPT  3. ...BYPASSED..
       4 ...BYPASSED.. ...BYPASSED..
       5 ...BYPASSED.. ...BYPASSED..
       6 ...BYPASSED.. ...BYPASSED..
       7 ...BYPASSED.. ...BYPASSED..
       8 ...BYPASSED.. ...BYPASSED..
       9 ...BYPASSED.. ...BYPASSED..
      10 ...BYPASSED.. ...BYPASSED..
```

THIS ELECTRICAL DETAIL IS FOR
THE SIGNAL DESIGN: 05-2170
DESIGNED: December 2018
SEALED: 12/21/2018
REVISED: N/A

Electrical Detail - Sheet 2 of 2

DOCUMENT NOT CONSIDERED FINAL UNLESS ALL SIGNATURES COMPLETED

Project #: 170905

DAVENPORT
HOME OFFICE:
119 BROOKSTOWN AVENUE, SUITE PH1
WINSTON-SALEM, NC 27101
336.744.1636 www.davenportworld.com
NCBELS FIRM LICENSE NO. C-2522

ELECTRICAL AND PROGRAMMING DETAILS FOR:

Prepared for: Safe Roadways and Safe Streets for North Carolina — Department of Transportation — Signal Management Section

750 N.Greenfield Pkwy.Garner,NC 27529

SR 1404 (Rose of Sharon Rd)
at
SR 1407 (Carver St)

Division 5 Durham County Durham

PLAN DATE:	December 2018	REVIEWED BY:	L. Boyer
PREPARED BY:	T.S. Warren	REVIEWED BY:	A. Ravipati

REVISIONS	INIT.	DATE

SEAL

NORTH CAROLINA PROFESSIONAL SEAL 032117 ENGINEER ROYAL HINSHAW

DocuSigned by: R. Royal Hinshaw 12/21/2018
SIGNATURE DATE

SIG. INVENTORY NO. 05-2170

DocuSign Envelope ID: F5E2B001-57AA-423C-B626-A454CC2F2F3B

PROJECT REFERENCE NO.	SHEET NO.
U-5968	SIG.338.0

SHEET NOT USED

DOCUMENT NOT CONSIDERED FINAL UNLESS ALL SIGNATURES COMPLETED

SEAL

NORTH CAROLINA PROFESSIONAL SEAL 030472 ENGINEER KEVIN W. SMITH

DocuSigned by: Kevin Smith 1/3/2019
DOCUSIGNED BY: SIGNATURE DATE

SIG. INVENTORY NO.

Prepared For:

Transportation Mobility and Safety Division
STATE OF NORTH CAROLINA
DEPARTMENT OF TRANSPORTATION
Signal Design Section

750 N.Greenfield Pkwy,Garner,NC 27529

PLAN DATE: | REVIEWED BY:
PREPARED BY: | REVIEWED BY:

SCALE: 0

REVISIONS	INIT.	DATE

PLANS PREPARED IN THE OFFICE OF:
Kimley»Horn
NC License #F-0102
421 Fayetteville Street, Suite 600
Raleigh, NC 27601
(919) 677-2000

1/2/2019
K:\ATL_TPDk_ITS\011036410 - Durham Signal System\Signals\54 - Signal Design\Additional Blank Signal Sheets\263.380_U5968_SIG_338_0.dgn
Chanlin.Wong

DocuSign Envelope ID: F5E2B001-57AA-423C-B626-A454CC2F2F3B

PROJECT REFERENCE NO.	SHEET NO.
U-5968	SIG.339.0

SHEET NOT USED

DOCUMENT NOT CONSIDERED FINAL UNLESS ALL SIGNATURES COMPLETED

PLANS PREPARED IN THE OFFICE OF:
Kimley»Horn
NC License #F-0102
421 Fayetteville Street, Suite 600
Raleigh, NC 27601
(919) 677-2000

Prepared For:
Transportation Mobility and Safety Division
STATE OF NORTH CAROLINA
DEPARTMENT OF TRANSPORTATION
Signal Design Section
750 N.Greenfield Pkwy,Garner,NC 27529

SCALE
0

PLAN DATE:	REVIEWED BY:
PREPARED BY:	REVIEWED BY:

REVISIONS	INIT.	DATE

SEAL
NORTH CAROLINA PROFESSIONAL SEAL 030472 ENGINEER KEVIN W. SMITH

DocuSigned by:
Kevin Smith
0B8EC4B3B0440F...
SIGNATURE 1/3/2019 DATE

SIG. INVENTORY NO.

1/2/2019
K:\ATL\TPTDK_ITS\4011036410 - Durham Signal System\Signals\54 - Signal Design\Additional Blank Signal Sheets\263.390_U5968_SIG.339.0.dgn
Chanlin.Wong

DocuSign Envelope ID: 9324FB2A-6DD8-4852-9C6B-DB800942321C

PROJECT REFERENCE NO.	SHEET NO.
U-5968	SIG.340.0

PHASING DIAGRAM

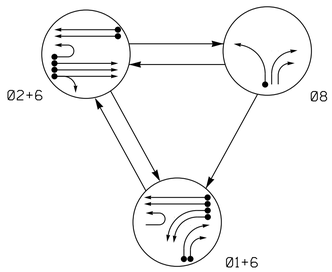

TABLE OF OPERATION

SIGNAL FACE	PHASE Ø1+6	PHASE Ø2+6	PHASE Ø8	FLASH
11,12	↓	~~R~~	~~R~~	~~R~~
13,14	→	R	→	R
21	(R)(Y)	(R)(Y)	(R)	(Y)
22,23,24	R	G	R	Y
61,62	G	G	R	Y
81	~~R~~	~~R~~	←	~~R~~

SIGNAL FACE I.D.

All Heads L.E.D.

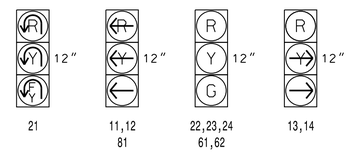

ASC/3 DETECTOR INSTALLATION CHART

DETECTOR					PROGRAMMING							
LOOP	SIZE (FT)	DISTANCE FROM STOPBAR (FT)	TURNS	NEW LOOP	PHASE	CALLING	EXTEND TIME	DELAY TIME	USE ADDED INITIAL	TYPE	SYSTEM LOOP	NEW CARD
1A	6X60	0	2-4-2	-	1	Yes	-	-	-	S	-	X
1B	6X60	0	2-4-2	-	1	Yes	-	-	-	S	-	X
1C	6X60	0	2-4-2	-	1	Yes	-	15	-	S	-	X
1D	6X60	0	2-4-2	-	1	Yes	-	15	-	S	-	X
2A	6X6	300	EXIST	-	2	Yes	-	-	X	N	-	X
2B	6X6	300	EXIST	-	2	Yes	-	-	X	N	-	X
2C	6X6	300	EXIST	-	2	Yes	-	-	X	N	-	X
2D	6X60	0	2-4-2	-	2	Yes	-	3	-	G	-	X
6A	6X6	300	EXIST	-	6	Yes	-	-	X	N	-	X
6B	6X6	300	EXIST	-	6	Yes	-	-	X	N	-	X
8A	6X60	0	2-4-2	-	8	Yes	-	-	-	S	-	X

3 PHASE FULLY ACTUATED (DURHAM SIGNAL SYSTEM)

NOTES

1. Refer to "Roadway Standard Drawings NCDOT" dated January 2018 and "Standard Specifications for Roads and Structures" dated January 2018.
2. Do not program signal for late night flashing operation unless otherwise directed by the Engineer.
3. Phase 1 may be lagged.
4. Set all detector units to presence mode.
5. Locate new cabinet so as not to obstruct sight distance of vehicles turning right on red.
6. Omit "WALK" and flashing "DON'T WALK" with no pedestrian calls.
7. Program pedestrian heads to countdown the flashing "Don't Walk" time only.
8. Pavement markings are existing.
9. Maximum times shown in timing chart are for free-run operation only. Coordinated signal system timing values shall supersede these values.
10. Loop data based on previous plan and/or field observations.
11. Install new cabinet on the existing cabinet foundation.

PHASING DIAGRAM DETECTION LEGEND

- DETECTED MOVEMENT
- UNDETECTED MOVEMENT (OVERLAP)
- UNSIGNALIZED MOVEMENT
- PEDESTRIAN MOVEMENT

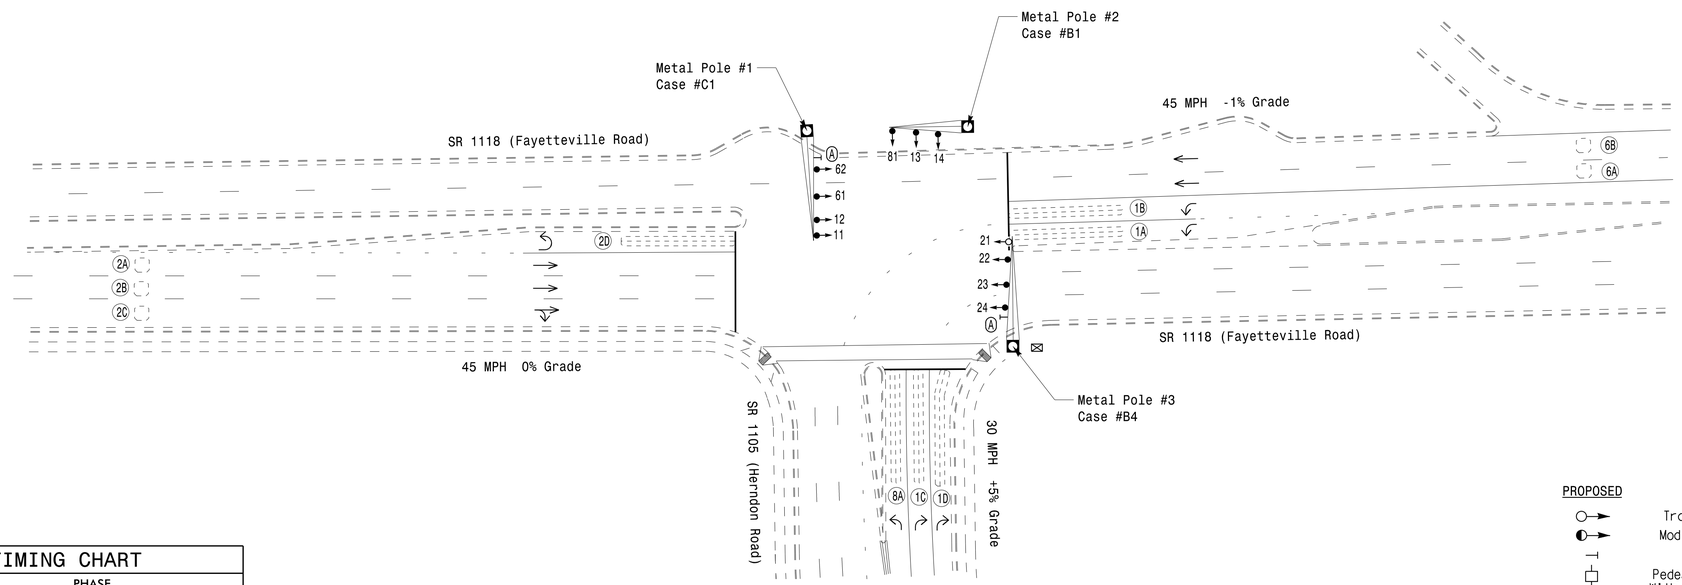

ASC/3 TIMING CHART

FEATURE	PHASE 1	PHASE 2	PHASE 6	PHASE 8
Min Green *	7	12	12	7
Walk *	0	0	0	0
Ped Clear	0	0	0	0
Veh. Extension *	1.0	6.0	6.0	1.0
Max 1 *	20	90	90	20
Yellow	3.0	4.6	4.6	3.0
Red Clear	3.6	2.2	2.2	3.7
Actuations B4 Add *	-	-	-	-
Seconds /Actuation *	-	1.0	1.5	-
Max Initial *	-	34	34	-
Time Before Reduction *	-	15	15	-
Time To Reduce *	-	45	45	-
Minimum Gap	-	3.0	3.0	-
Locking Detector	-	X	X	-
Recall Position	-	VEH. RECALL	VEH. RECALL	-
Dual Entry	-	-	-	-
Simultaneous Gap	X	X	X	X

* These values may be field adjusted. Do not adjust Min Green and Extension times for phases 2 and 6 lower than what is shown. Min Green for all other phases should not be lower than 4 seconds.

LEGEND

PROPOSED		EXISTING
	Traffic Signal Head	
	Modified Signal Head	N/A
	Sign	
	Pedestrian Signal Head With Push Button & Sign	
	Metal Pole with Mastarm	
	Inductive Loop Detector	
	Controller & Cabinet	
	Junction Box	
	2-in Underground Conduit	
N/A	Right of Way	
	Directional Arrow	
N/A	Curb Ramp	
	Street Sign (D3-1)	

Signal Upgrade

DOCUMENT NOT CONSIDERED FINAL UNLESS ALL SIGNATURES COMPLETED

Prepared For: Transportation Mobility and Safety Division, Signal Design Section, 750 N.Greenfield Pkwy,Garner,NC 27529

SR 1118 (Fayetteville Road) at SR 1105 (Herndon Road)

Division 5 Durham County Durham

PLAN DATE: February 2018 REVIEWED BY: SL Phillips

PREPARED BY: DA Waller REVIEWED BY: KP Baumann

SCALE 0 40 1"=40'

REVISIONS	INIT.	DATE

SEAL: NORTH CAROLINA PROFESSIONAL SEAL 032607 ENGINEER STACIE L. PHILLIPS

DocuSigned by: 12/19/2018 DC87A56E0D0437

SIGNATURE DATE

SIG. INVENTORY NO. 05-2188

PLANS PREPARED IN THE OFFICE OF:
Kimley»Horn
NC License #F-0102
421 Fayetteville Street, Suite 600
Raleigh, NC 27601
(919) 677-2000

12/19/2018
14:41:07 EST
derrick.waller
U:\Kimley-Horn_ITS\011036410 - Durham Signal System\Signals\C4 - Signal Design\GROUP 3\U-5968_052188-2018.dgn

DocuSign Envelope ID: 9324FB2A-6DD8-4852-9C6B-DB800942321C

PROJECT REFERENCE NO.	SHEET NO.
U-5968	SIG.340.1

EDI MODEL 2018ECLip-NC CONFLICT MONITOR PROGRAMMING DETAIL

(remove jumpers and set switches as shown)

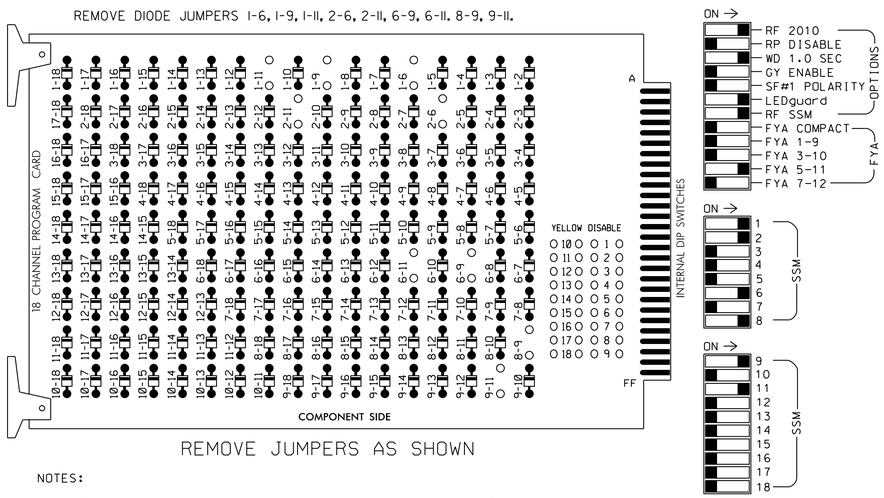

NOTES:

1. Card is provided with all diode jumpers in place. Removal of any jumper allows its channels to run concurrently.
2. Ensure jumpers SEL2-SEL5 and SEL9 are present on the monitor board.
3. Ensure that Red Enable is active at all times during normal operation.
4. Integrate monitor with Ethernet network in cabinet.

NOTES

1. To prevent "flash-conflict" problems, insert red flash program blocks for all unused vehicle load switches in the output file. The installer shall verify that signal heads flash in accordance with the Signal Plans.
2. Program controller to start up in phase 2 Green and 6 Green.
3. The cabinet and controller are part of the Durham Signal System.

EQUIPMENT INFORMATION

CONTROLLER.....2070LX
CABINET.....332 W/AUX
SOFTWARE.....ECONOLITE ASC/3-2070
CABINET MOUNT.....BASE
OUTPUT FILE POSITIONS...18 WITH AUX. OUTPUT FILE
LOAD SWITCHES USED.....S1,S2,S8,S11,AUX S1,AUX S4
PHASES USED.....1,2,6,8
OVERLAP "A".....*
OVERLAP "B".....NOT USED
OVERLAP "C".....*
OVERLAP "D".....NOT USED

* See overlap programming detail on this sheet

SIGNAL HEAD HOOK-UP CHART

LOAD SWITCH NO.	S1	S2	S3	S4	S5	S6	S7	S8	S9	S10	S11	S12	AUX S1	AUX S2	AUX S3	AUX S4	AUX S5	AUX S6
CMU CHANNEL NO.	1	2	13	3	4	14	5	6	15	7	8	16	9	10	17	11	12	18
PHASE	1	2	2 PED	3	4	4 PED	5	6	6 PED	7	8	8 PED	OLA	OLB	SPARE	OLC	OLD	SPARE
SIGNAL HEAD NO.	11,12	22, 23,24	NU	NU	NU	NU	NU	61,62	NU	NU	81	NU	13,14	NU	NU	21★	NU	NU
RED		128						134					A121					
YELLOW		129						135										
GREEN		130						136										
RED ARROW	125										107					A114		
YELLOW ARROW	126										108		A122			A115		
FLASHING YELLOW ARROW																A116		
GREEN ARROW	127										109		A123					

NU = Not Used

★ See pictorial of head wiring in detail this sheet.

ECONOLITE ASC/3-2070 OVERLAP PROGRAMMING DETAIL

(program controller as shown)

1. From Main Menu select [2. CONTROLLER]
2. From CONTROLLER Submenu select [2. VEHICLE OVERLAPS]

OVERLAP A

Select TMG VEH OVLP [A] and 'NORMAL'

```
TMG VEH OVLP...[A] TYPE: .......NORMAL
  PHASES 1 2 3 4 5 6 7 8 9 0 1 2 3 4 5 6
INCLUDED X . . . . . . X . . . . . . . .

LAG GRN 0.0 YEL 0.0 RED 0.0
```

Toggle Twice

OVERLAP C

Select TMG VEH OVLP [C] and 'OTHER/ECONOLITE'

```
TMG VEH OVLP...[C] TYPE:OTHER/ECONOLITE
  PHASES 1 2 3 4 5 6 7 8 9 0 1 2 3 4 5 6
INCLUDED . . . . . X . . . . . . . . . .
PROTECT  . . . . . . . . . . . . . . . .
PED PRTC . . . . . . . . . . . . . . . .
NOT OVLP . . . . . . . . . . . . . . . .
FLSH GRN . . . . . 1 . . . . . . . . . .
LAG X PH . . . . . . . . . . . . . . . .
LAG 2 PH . . . . . . . . . . . . . . . .

LAG GRN 0.0 YEL 0.0 RED 0.0 ADV GRN 0.0
```

END PROGRAMMING

INPUT FILE POSITION LAYOUT

(front view)

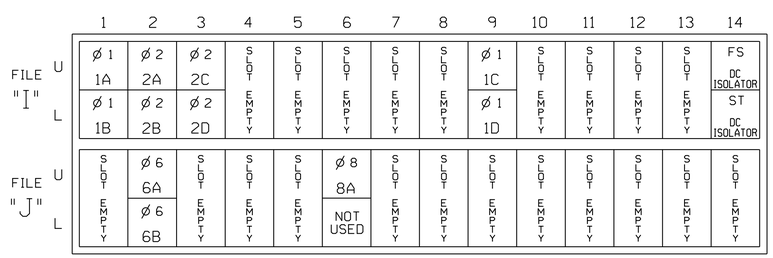

EX.: 1A, 2A, ETC. = LOOP NO.'S

FS = FLASH SENSE
ST = STOP TIME

INPUT FILE CONNECTION & PROGRAMMING CHART

LOOP NO.	LOOP TERMINAL	INPUT FILE POS.	PIN NO.	DETECTOR NO.	NEMA PHASE	CALL	EXTEND TIME	DELAY TIME	ADDED INITIAL	DETECTOR TYPE
1A	TB2-1,2	I1U	56	1	1	YES				S
1B	TB2-3,4	I1L	56	1	1	YES				S
1C	TB6-9,10	I9U	60	11	1	YES		15		S
1D	TB6-11,12	I9L	62	13	1	YES		15		S
2A	TB2-5,6	I2U	39	2	2	YES			X	N
2B	TB2-7,8	I2L	43	12	2	YES			X	N
2C	TB2-9,10	I3U	63	32	2	YES			X	N
2D	TB2-11,12	I3L	76	42	2	YES		3		G
6A	TB3-5,6	J2U	40	6	6	YES			X	N
6B	TB3-7,8	J2L	44	16	6	YES			X	N
8A	TB5-9,10	J6U	42	8	8	YES				S

INPUT FILE POSITION LEGEND: J2L
FILE J
SLOT 2
LOWER

FLASHER CIRCUIT MODIFICATION DETAIL

IN ORDER TO ENSURE THAT SIGNALS FLASH CONCURRENTLY ON THE SAME APPROACH, MAKE THE FOLLOWING FLASHER CIRCUIT CHANGES:

1. ON REAR OF PDA - REMOVE WIRE FROM TERM. T2-4 AND TERMINATE ON T2-2.
2. ON REAR OF PDA - REMOVE WIRE FROM TERM. T2-5 AND TERMINATE ON T2-3.
3. REMOVE FLASHER UNIT 2.

THE CHANGES LISTED ABOVE TIES ALL PHASES AND OVERLAPS TO FLASHER UNIT 1.

FYA SIGNAL WIRING DETAIL

(wire signal head as shown)

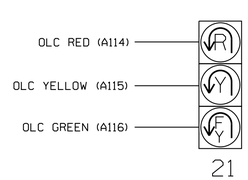

THIS ELECTRICAL DETAIL IS FOR
THE SIGNAL DESIGN: 05-2188
DESIGNED: FEBRUARY 2018
SEALED: 12/19/2018
REVISED: N/A

PLANS PREPARED IN THE OFFICE OF:
Kimley»Horn
NC License #F-0102
421 Fayetteville Street, Suite 600
Raleigh, NC 27601
(919) 677-2000

Electrical Detail

DOCUMENT NOT CONSIDERED FINAL UNLESS ALL SIGNATURES COMPLETED

ELECTRICAL AND PROGRAMMING DETAILS FOR:

Prepared For:
Mobility and Safety Division
NORTH CAROLINA DEPARTMENT OF TRANSPORTATION
Traffic Engineering & Signals Management Section
750 N.Greenfield Pkwy,Garner,NC 27529

SR 1118 (Fayetteville Road) at SR 1105 (Herndon Road)

Division 5 Durham County Durham

PLAN DATE:	February 2018	REVIEWED BY:	SL Phillips
PREPARED BY:	DA Waller	REVIEWED BY:	KP Baumann

REVISIONS	INIT.	DATE

SEAL
NORTH CAROLINA PROFESSIONAL SEAL 032607 ENGINEER STACIE L. PHILLIPS

DocuSigned by: 0C87A56ED6D0B437
12/19/2018
SIGNATURE DATE

SIG. INVENTORY NO. 05-2188

12/19/2018
K:\4AL_DP\Dm_ITS\011036410 - Durham Signal System\Signals\S4 - Signal Design\KGROUP 3\U-5968.052188-2018e1.dgn
dderrick.waller

DocuSign Envelope ID: 01E4B1CE-D0B8-4F47-83A9-9C407BC29614

PROJECT REFERENCE NO.	SHEET NO.
U-5968	SIG.341.0

DEFAULT PHASING DIAGRAM

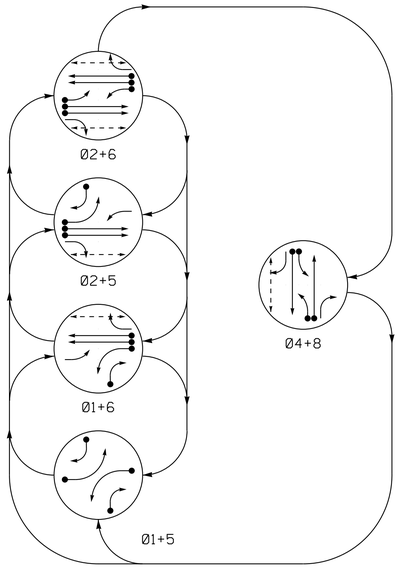

DEFAULT PHASING TABLE OF OPERATION

SIGNAL FACE	PHASE 01+5	01+6	02+5	02+6	04+8	FLASH
11	←●	←	F Y	F Y	~~R~~	~~Y~~
21,22	R	R	G	G	R	Y
41	~~R~~	~~R~~	~~R~~	~~R~~	F Y	~~R~~
42	R	R	R	R	G	R
43	R/←	R	R/←	R	G	R
51	←	F Y	←	F Y	~~R~~	~~Y~~
61,62	R	G	R	G	R	Y
81	~~R~~	~~R~~	~~R~~	~~R~~	F Y	~~R~~
82	R	R	R	R	G	R
83	R/←	R/←	R	R	G	R
P21,P22	DW	DW	W	W	DW	DRK
P41,P42	DW	DW	DW	DW	W	DRK
P61,P62	DW	W	DW	W	DW	DRK

ALTERNATE PHASING DIAGRAM

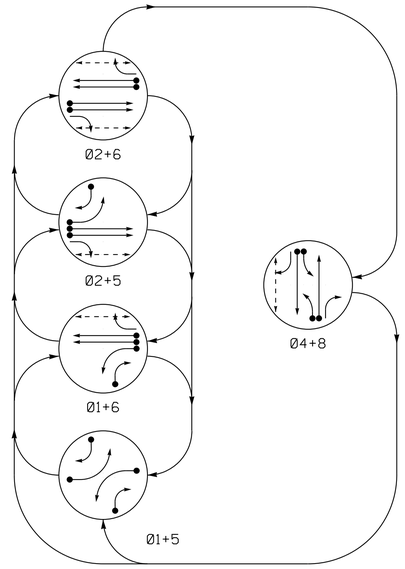

ALTERNATE PHASING TABLE OF OPERATION

SIGNAL FACE	PHASE 01+5	01+6	02+5	02+6	04+8	FLASH
11	←●	←	~~R~~	~~R~~	~~R~~	~~Y~~
21,22	R	R	G	G	R	Y
41	~~R~~	~~R~~	~~R~~	~~R~~	F Y	~~R~~
42	R	R	R	R	G	R
43	R/←	R	R/←	R	G	R
51	←	~~R~~	←	~~R~~	~~R~~	~~Y~~
61,62	R	G	R	G	R	Y
81	~~R~~	~~R~~	~~R~~	~~R~~	F Y	~~R~~
82	R	R	R	R	G	R
83	R/←	R/←	R	R	G	R
P21,P22	DW	DW	W	W	DW	DRK
P41,P42	DW	DW	DW	DW	W	DRK
P61,P62	DW	W	DW	W	DW	DRK

ASC/3 DETECTOR INSTALLATION CHART

DETECTOR					PROGRAMMING							
LOOP	SIZE (FT)	DISTANCE FROM STOPBAR (FT)	TURNS	NEW LOOP	PHASE	CALLING	EXTEND TIME	DELAY TIME	USE ADDED INITIAL	TYPE	SYSTEM LOOP	NEW CARD
1A	6X60	0	2-4-2	-	1	Yes	-	15*	-	S	-	X
					6#	Yes	-	3	-	G	-	X
1B	6X60	0	2-4-2	-	1	Yes	-	15	-	S	-	X
2A	6X6	300	EXIST	-	2	Yes	-	-	X	N	-	X
2B	6X6	300	EXIST	-	2	Yes	-	-	X	N	-	X
4A	6X40	0	2-4-2	-	4	Yes	-	-	-	S	-	X
4B	6X40	0	2-4-2	-	4	Yes	-	-	-	S	-	X
5A	6X60	0	2-4-2	-	5	Yes	-	15**	-	S	-	X
					2#	Yes	-	3	-	G	-	X
5B	6X40	0	2-4-2	-	5	Yes	-	15	-	S	-	X
6A	6X6	300	EXIST	-	6	Yes	-	-	X	N	-	X
6B	6X6	300	EXIST	-	6	Yes	-	-	X	N	-	X
8A	6X60	0	2-4-2	-	8	Yes	-	-	-	S	-	X
8B	6X60	0	2-4-2	-	8	Yes	-	-	-	S	-	X

* Disable Delay during Alternate Phasing operation.
** Reduce Delay to 3 seconds during Alternate Phasing operation.
# Disable Phase call for loop during Alternate Phasing operation.

5 PHASE FULLY ACTUATED (DURHAM SIGNAL SYSTEM)

NOTES

1. Refer to "Roadway Standard Drawings NCDOT" dated January 2018 and "Standard Specifications for Roads and Structures" dated January 2018.
2. Do not program signal for late night flashing operation unless otherwise directed by the Engineer.
3. Phase 1 and/or phase 5 may be lagged.
4. Set all detector units to presence mode.
5. In the event of loop replacement, refer to the current ITS and Signal Design Manual and submit a Plan of Record to the Signal Design Section.
6. Locate new cabinet so as not to obstruct sight distance of vehicles turning right on red.
7. Omit "WALK" and flashing "DON'T WALK" with no pedestrian calls.
8. Program pedestrian heads to countdown the flashing "Don't Walk" time only.
9. Pavement markings are existing.
10. The Division (City) Traffic Engineer will determine the hours of use for each phasing plan.
11. Maximum times shown in timing chart are for free-run operation only. Coordinated signal system timing values shall supersede these values.
12. Loop data based on previous plan and/or field observations.
13. Install new cabinet on the existing cabinet foundation.
14. Existing signal heads 41, 42, 81, and 82 have been relabeled to 42, 43, 82, and 83, respectively.

PHASING DIAGRAM DETECTION LEGEND

- DETECTED MOVEMENT
- UNDETECTED MOVEMENT (OVERLAP)
- UNSIGNALIZED MOVEMENT
- PEDESTRIAN MOVEMENT

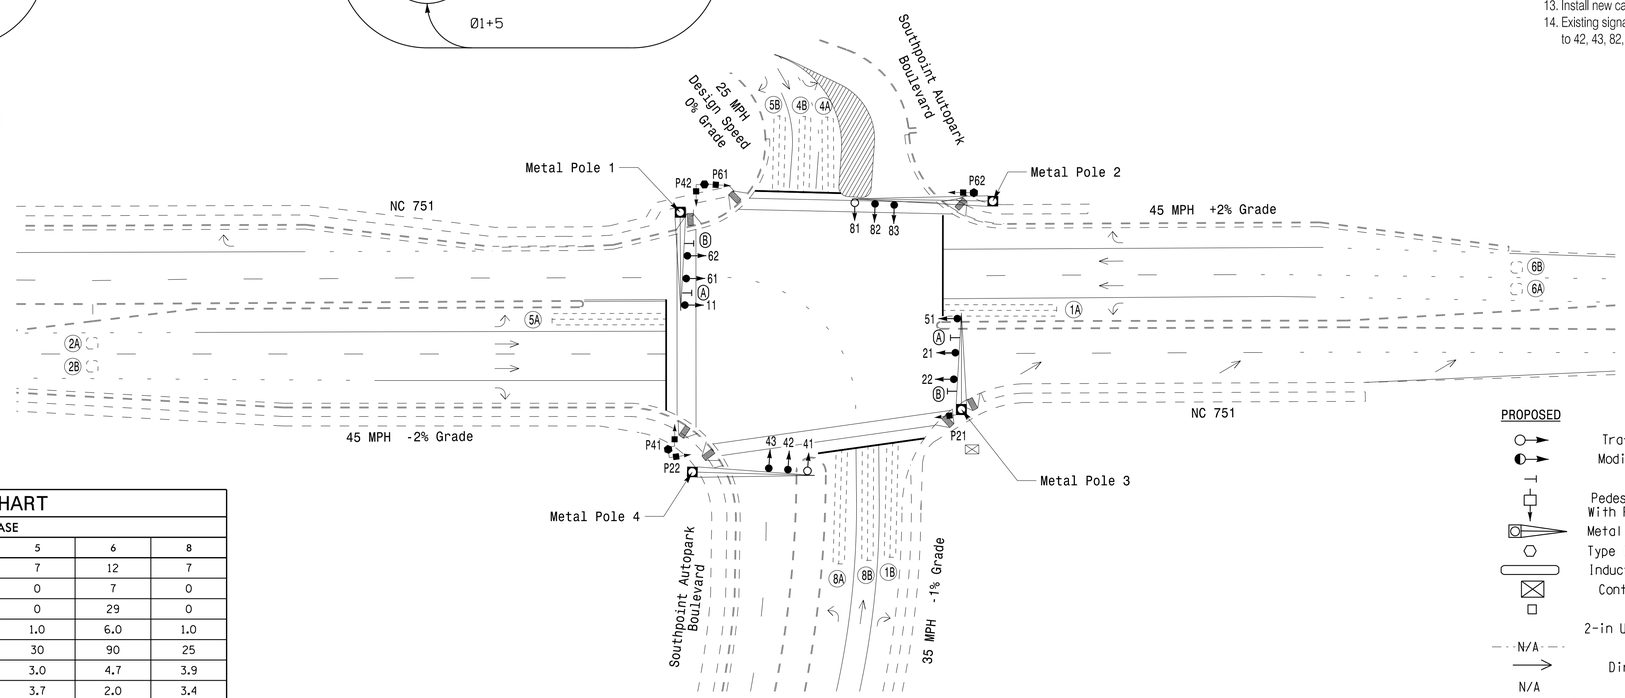

ASC/3 TIMING CHART

FEATURE	PHASE 1	2	4	5	6	8
Min Green *	7	12	7	7	12	7
Walk *	0	7	7	0	7	0
Ped Clear	0	32	27	0	29	0
Veh. Extension *	1.0	6.0	2.0	1.0	6.0	1.0
Max 1 *	20	90	25	30	90	25
Yellow	3.0	4.7	3.9	3.0	4.7	3.9
Red Clear	3.3	2.0	3.4	3.7	2.0	3.4
Actuations B4 Add *	-	-	-	-	-	-
Seconds /Actuation *	-	1.5	-	-	1.5	-
Max Initial *	-	34	-	-	34	-
Time Before Reduction *	-	15	-	-	15	-
Time To Reduce *	-	45	-	-	45	-
Minimum Gap	-	3.0	-	-	3.0	-
Locking Detector	-	X	-	-	X	-
Recall Position	-	VEH. RECALL	-	-	VEH. RECALL	-
Dual Entry	-	-	X	-	-	X
Simultaneous Gap	X	X	X	X	X	X

* These values may be field adjusted. Do not adjust Min Green and Extension times for phases 2 and 6 lower than what is shown. Min Green for all other phases should not be lower than 4 seconds.

SIGNAL FACE I.D.

All Heads L.E.D.

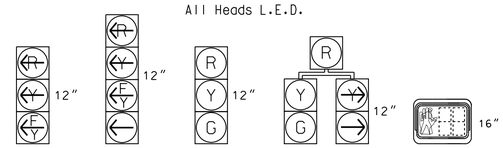

41, 81 | 11, 51 | 21,22, 42, 61,62, 82 | 43, 83 | P21,P22, P41,P42, P61,P62

LEGEND

PROPOSED		EXISTING
	Traffic Signal Head	
	Modified Signal Head	N/A
	Sign	
	Pedestrian Signal Head With Push Button & Sign	
	Metal Pole with Mastarm	
	Type II Signal Pedestal	
	Inductive Loop Detector	
	Controller & Cabinet	
	Junction Box	
	2-in Underground Conduit	
N/A	Right of Way	
	Directional Arrow	
N/A	Curb Ramp	
A	"U-TURN YIELD TO RIGHT TURN" Sign (R10-16)	A
B	Street Sign (D3-1)	B

Signal Upgrade

DOCUMENT NOT CONSIDERED FINAL UNLESS ALL SIGNATURES COMPLETED

Prepared For: Transportation Mobility and Safety Division, Signal Design Section

750 N.Greenfield Pkwy,Garner,NC 27529

NC 751 at Southpoint AutoPark Boulevard

Division 5 Durham County Durham

PLAN DATE:	January 2018	REVIEWED BY:	SL Phillips
PREPARED BY:	DA Waller	REVIEWED BY:	KP Baumann

SCALE 0 40 1"=40'

REVISIONS	INIT.	DATE

SEAL: NORTH CAROLINA PROFESSIONAL SEAL 032607 ENGINEER STACIE L. PHILLIPS

DocuSigned by: 12/19/2018
DCB7A59ED9D8437...
SIGNATURE DATE

SIG. INVENTORY NO. 05-2202

PLANS PREPARED IN THE OFFICE OF:
Kimley»Horn
NC License #F-0102
421 Fayetteville Street, Suite 600
Raleigh, NC 27601
(919) 677-2000

12/19/2018
4:41:11 PM
derrick.waller
K:\DUR_TMC\TMC\ITS\011036410 - Durham Signal System\Signals\54 - Signal Design\GROUP 2\U-5968_052202-2017.dgn

DocuSign Envelope ID: 01E4B1CE-D0B8-4F47-83A9-9C407BC29614

PROJECT REFERENCE NO.	SHEET NO.
U-5968	SIG.341.1

EDI MODEL 2018ECLip-NC CONFLICT MONITOR PROGRAMMING DETAIL

(remove jumpers and set switches as shown)

REMOVE DIODE JUMPERS 1-5, 1-6, 1-9, 1-11, 1-15, 2-5, 2-6, 2-9, 2-11, 2-13, 2-15, 4-8, 4-10, 4-12, 4-14, 5-9, 5-11, 5-13, 6-9, 6-11, 6-13, 6-15, 8-10, 8-12, 8-14, 9-11, 9-13, 9-15, 10-12, 10-14, 11-13, 11-15, 12-14, and 13-15.

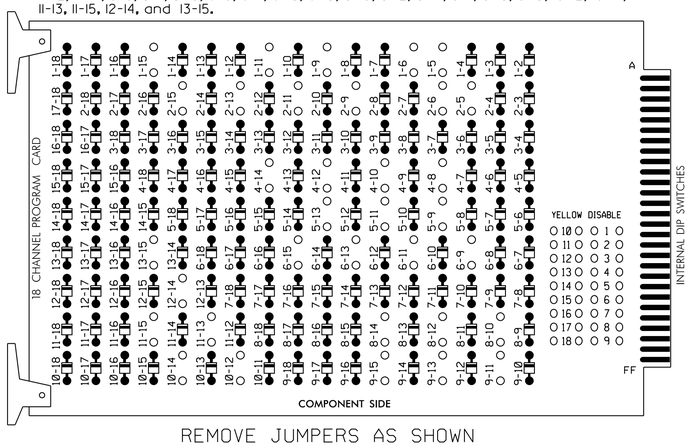

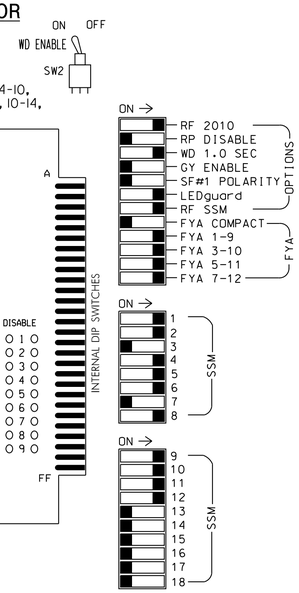

REMOVE JUMPERS AS SHOWN

NOTES:

1. Card is provided with all diode jumpers in place. Removal of any jumper allows its channels to run concurrently.
2. Ensure jumpers SEL2-SEL5 and SEL9 are present on the monitor board.
3. Ensure that Red Enable is active at all times during normal operation.
4. Integrate monitor with Ethernet network in cabinet.

NOTES

1. To prevent "flash-conflict" problems, insert red flash program blocks for all unused vehicle load switches in the output file. The installer shall verify that signal heads flash in accordance with the Signal Plans.
2. Program phases 4 and 8 for Dual Entry.
3. Program controller to start up in phase 2 Walk and 6 Walk.
4. The cabinet and controller are part of the Durham Signal System.

EQUIPMENT INFORMATION

CONTROLLER.....2070LX
CABINET.....332 W/AUX
SOFTWARE.....ECONOLITE ASC/3-2070
CABINET MOUNT.....BASE
OUTPUT FILE POSITIONS...18 WITH AUX. OUTPUT FILE
LOAD SWITCHES USED.....S1,S2,S3,S5,S6,S7,S8,S9,S11, AUX S1,AUX S2,AUX S4,AUX S5
PHASES USED.....1,2,2PED,4,4PED,5,6,6PED,8
OVERLAP "A".....*
OVERLAP "B".....*
OVERLAP "C".....*
OVERLAP "D".....*

* See overlap programming detail on sheet 2

SIGNAL HEAD HOOK-UP CHART

LOAD SWITCH NO.	S1	S2	S3	S4	S5	S6	S7		S8	S9	S10	S11	S12	AUX S1	AUX S2	AUX S3	AUX S4	AUX S5	AUX S6
CMU CHANNEL NO.	1	2	13	3	4	14	5		6	15	7	8	16	9	10	17	11	12	18
PHASE	1	2	2 PED	3	4	4 PED	5		6	6 PED	7	8	8 PED	OLA	OLB	SPARE	OLC	OLD	SPARE
SIGNAL HEAD NO.	11★	83	21,22	P21, P22	NU	42,43	P41, P42	43	51★	61,62	P61, P62	NU	82,83	NU	11★	81★	NU	51★	41★	NU
RED	*		128			101			*	134			107						
YELLOW			129			102				135			108						
GREEN			130			103				136			109						
RED ARROW														A121	A124		A114	A101	
YELLOW ARROW		126					132							A122	A125		A115	A102	
FLASHING YELLOW ARROW														A123	A126		A116	A103	
GREEN ARROW	127	127					133	133											
✋			113			104				119									
🚶			115			106				121									

NU = Not Used

* Denotes install load resistor. See load resistor installation detail this sheet.

★ See pictorial of head wiring in detail this sheet.

FYA SIGNAL WIRING DETAIL

(wire signal heads as shown)

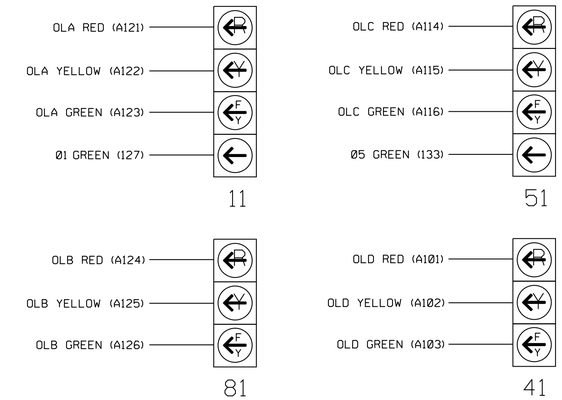

INPUT FILE POSITION LAYOUT

(front view)

		1	2	3	4	5	6	7	8	9	10	11	12	13	14
FILE "I"	U	Ø1 1A	Ø2 2A	SLOT EMPTY	WIRED INPUT ⊗	SLOT EMPTY	Ø4 4A	SLOT EMPTY	SLOT EMPTY	Ø1 1B	SLOT EMPTY	SLOT EMPTY	Ø2 PED DC ISOLATOR	Ø6 PED DC ISOLATOR	FS DC ISOLATOR
	L	NOT USED	Ø2 2B				Ø4 4B			NOT USED			Ø4 PED DC ISOLATOR	NOT USED	ST DC ISOLATOR
FILE "J"	U	Ø5 5A	Ø6 6A	SLOT EMPTY	WIRED INPUT ⊗	SLOT EMPTY	Ø8 8A	SLOT EMPTY	SLOT EMPTY	Ø5 5B	SLOT EMPTY	SLOT EMPTY	SLOT EMPTY	SLOT EMPTY	SLOT EMPTY
	L	NOT USED	Ø6 6B				Ø8 8B			NOT USED					

EX.: 1A, 2A, ETC. = LOOP NO.'S

FS = FLASH SENSE
ST = STOP TIME

⊗ Wired Input - Do not populate slot with detector card

INPUT FILE CONNECTION & PROGRAMMING CHART

LOOP NO.	LOOP TERMINAL	INPUT FILE POS.	PIN NO.	DETECTOR NO.	NEMA PHASE	CALL	EXTEND TIME	DELAY TIME	ADDED INITIAL	DETECTOR TYPE
1A [1]	TB2-1,2	I1U	56	1★	1	YES		15		S
	-	J4U	48	26★	6	YES		3		G
1B	TB6-9,10	I9U	60	11	1	YES		15		S
2A	TB2-5,6	I2U	39	2	2	YES			X	N
2B	TB2-7,8	I2L	43	12	2	YES			X	N
4A	TB4-9,10	I6U	41	4	4	YES				S
4B	TB4-11,12	I6L	45	14	4	YES				S
5A [2]	TB3-1,2	J1U	55	5★	5	YES		15		S
	-	I4U	47	22★	2	YES		3		G
5B	TB7-9,10	J9U	59	15	5	YES		15		S
6A	TB3-5,6	J2U	40	6	6	YES			X	N
6B	TB3-7,8	J2L	44	16	6	YES			X	N
8A	TB5-9,10	J6U	42	8	8	YES				S
8B	TB5-11,12	J6L	46	18	8	YES				S
PED PUSH BUTTONS										
P21,P22	TB8-4,6	I12U	67	PED 2	2 PED					
P41,P42	TB8-5,6	I12L	69	PED 4	4 PED					
P61,P62	TB8-7,9	I13U	68	PED 6	6 PED					

NOTE:
INSTALL DC ISOLATORS IN INPUT FILE SLOTS I12 AND I13.

[1] Add jumper from I1-W to J4-W, on rear of input file.
[2] Add jumper from J1-W to I4-W, on rear of input file.

★ For the detectors to work as shown on the signal design plan, see the Vehicle Detector Setup Programming Detail for Alternate Phasing on sheet 3.

INPUT FILE POSITION LEGEND: J2L
FILE J
SLOT 2
LOWER

LOAD RESISTOR INSTALLATION DETAIL

(install resistors as shown)

ACCEPTABLE VALUES

VALUE (ohms)	WATTAGE
1.5K - 1.9K	25W (min)
2.0K - 3.0K	10W (min)

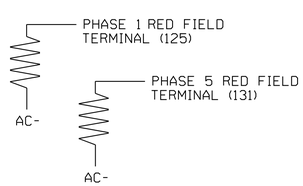

THIS ELECTRICAL DETAIL IS FOR THE SIGNAL DESIGN: 05-2202
DESIGNED: JANUARY 2018
SEALED: 12/19/2018
REVISED: N/A

Electrical Detail - Sheet 1 of 4

DOCUMENT NOT CONSIDERED FINAL UNLESS ALL SIGNATURES COMPLETED

ELECTRICAL AND PROGRAMMING DETAILS FOR:

Prepared For:
S.T. Transportation Mobility and Safety Division
Signals Management Section
750 N.Greenfield Pkwy,Garner,NC 27529

NC 751
at
Southpoint AutoPark Boulevard

Division 5 Durham County Durham

PLAN DATE:	January 2018	REVIEWED BY:	SL Phillips
PREPARED BY:	DA Waller	REVIEWED BY:	KP Baumann

REVISIONS	INIT.	DATE

SEAL
NORTH CAROLINA PROFESSIONAL SEAL 032607 ENGINEER STACIE L. PHILLIPS
DocuSigned by: 12/19/2018
DC87A59ED60B437
SIGNATURE DATE
SIG. INVENTORY NO. 05-2202

PLANS PREPARED IN THE OFFICE OF:
Kimley»Horn
NC License #F-0102
421 Fayetteville Street, Suite 600
Raleigh, NC 27601
(919) 677-2000

12/19/2018
K:\WAL_CLT\DW_ITS\011036410 - Durham Signal System\Signals\54 - Signal Design\GROUP 2\U-5968_052202-2017e1.dgn
derrick.waller

DocuSign Envelope ID: 01E4B1CE-D0B8-4F47-83A9-9C407BC29614

PROJECT REFERENCE NO.	SHEET NO.
U-5968	SIG.341.2

ECONOLITE ASC/3-2070 OVERLAP PROGRAMMING DETAIL

(program controller as shown)

1. From Main Menu select [2. CONTROLLER]
2. From CONTROLLER Submenu select [2. VEHICLE OVERLAPS]

OVERLAP A

Select TMG VEH OVLP [A] and 'PPLT FYA'

```
TMG VEH OVLP...[A] TYPE: .....PPLT FYA

PROTECTED LEFT TURN....   PHASE    1
OPPOSING THROUGH.......   PHASE    2

FLASHING ARROW OUTPUT.....CH9  ISOLATE

DELAY START OF: FYA..0.0 CLEARANCE..0.0
ACTION PLAN SF BIT DISABLE........... 1
```

← NOTICE ACTION PLAN SF BIT "1"

Toggle Once

↓

OVERLAP B

Select TMG VEH OVLP [B] and 'OTHER/ECONOLITE'

```
TMG VEH OVLP...[B] TYPE:OTHER/ECONOLITE
  PHASES 1 2 3 4 5 6 7 8 9 0 1 2 3 4 5 6
INCLUDED . . . X . . . . . . . . . . . .
PROTECT  . . . . . . . . . . . . . . . .
PED PRTC . . . . . . . . . . . . . . . .
NOT OVLP . . . . . . . . . . . . . . . .
FLSH GRN . . . 1 . . . . . . . . . . . .
LAG X PH . . . . . . . . . . . . . . . .
LAG 2 PH . . . . . . . . . . . . . . . .

LAG GRN 0.0 YEL 0.0 RED 0.0 ADV GRN 0.0
```

Toggle Once

↓

OVERLAP C

Select TMG VEH OVLP [C] and 'PPLT FYA'

```
TMG VEH OVLP...[C] TYPE: .....PPLT FYA

PROTECTED LEFT TURN....   PHASE    5
OPPOSING THROUGH.......   PHASE    6

FLASHING ARROW OUTPUT.....CH11 ISOLATE

DELAY START OF: FYA..0.0 CLEARANCE..0.0
ACTION PLAN SF BIT DISABLE........... 5
```

← NOTICE ACTION PLAN SF BIT "5"

Toggle Once

↓

OVERLAP D

Select TMG VEH OVLP [D] and 'OTHER/ECONOLITE'

```
TMG VEH OVLP...[D] TYPE:OTHER/ECONOLITE
  PHASES 1 2 3 4 5 6 7 8 9 0 1 2 3 4 5 6
INCLUDED . . . . . . . X . . . . . . . .
PROTECT  . . . . . . . . . . . . . . . .
PED PRTC . . . . . . . . . . . . . . . .
NOT OVLP . . . . . . . . . . . . . . . .
FLSH GRN . . . . . . . 1 . . . . . . . .
LAG X PH . . . . . . . . . . . . . . . .
LAG 2 PH . . . . . . . . . . . . . . . .

LAG GRN 0.0 YEL 0.0 RED 0.0 ADV GRN 0.0
```

END PROGRAMMING

FLASHER CIRCUIT MODIFICATION DETAIL

IN ORDER TO ENSURE THAT SIGNALS FLASH CONCURRENTLY ON THE SAME APPROACH, MAKE THE FOLLOWING FLASHER CIRCUIT CHANGES:

1. ON REAR OF PDA - REMOVE WIRE FROM TERM. T2-4 AND TERMINATE ON T2-2.
2. ON REAR OF PDA - REMOVE WIRE FROM TERM. T2-5 AND TERMINATE ON T2-3.
3. REMOVE FLASHER UNIT 2.

THE CHANGES LISTED ABOVE TIES ALL PHASES AND OVERLAPS TO FLASHER UNIT 1.

COUNTDOWN PEDESTRIAN SIGNAL OPERATION

Countdown Ped Signals are required to display timing only during Ped Clearance Interval. Consult Ped Signal Module user's manual for instructions on selecting this feature.

THIS ELECTRICAL DETAIL IS FOR
THE SIGNAL DESIGN: 05-2202
DESIGNED: JANUARY 2018
SEALED: 12/19/2018
REVISED: N/A

Electrical Detail - Sheet 2 of 4

DOCUMENT NOT CONSIDERED FINAL UNLESS ALL SIGNATURES COMPLETED

PLANS PREPARED IN THE OFFICE OF:
Kimley»Horn
NC License #F-0102
421 Fayetteville Street, Suite 600
Raleigh, NC 27601
(919) 677-2000

ELECTRICAL AND PROGRAMMING DETAILS FOR:

Prepared For:
NC Department of Transportation Mobility and Safety Division
Signals Management Section
750 N.Greenfield Pkwy,Garner,NC 27529

NC 751
at
Southpoint AutoPark Boulevard

Division 5 Durham County Durham

PLAN DATE:	January 2018	REVIEWED BY:	SL Phillips
PREPARED BY:	DA Waller	REVIEWED BY:	KP Baumann

REVISIONS	INIT.	DATE

SEAL
NORTH CAROLINA PROFESSIONAL SEAL 032607 ENGINEER STACIE L. PHILLIPS

DocuSigned by: 12/19/2018
DC8A8AE9D3A37
SIGNATURE DATE

SIG. INVENTORY NO. 05-2202

12/19/2018
K:\RAL_TPD\ITS\011036410 - Durham Signal System\Signals\S4 - Signal Design\GROUP 2\U-5968_052202-2017a2.dgn
derrick.waller

DocuSign Envelope ID: 01E4B1CE-D0B8-4F47-83A9-9C407BC29614

PROJECT REFERENCE NO.	SHEET NO.
U-5968	SIG.341.3

ECONOLITE ASC/3-2070 VEHICLE DETECTOR SETUP PROGRAMMING DETAIL FOR ALTERNATE PHASING LOOPS 1A, 5A

(program controller as shown)

IMPORTANT!

Program detectors per the input file connection and programming chart shown on sheet 1 before proceeding.

1. From Main Menu select [8. UTILITIES]
2. From UTILITIES Submenu select [1. COPY/CLEAR]
3. Copy from DETECTOR PLAN "1" to DETECTOR PLAN "2".

```
COPY / CLEAR UTILITY
      FROM                TO
PHASE TIMING.... . > PHASE TIMING.... .
TIMING PLAN..... . > TIMING PLAN..... .
PH DET OPT PLAN. . > PH DET OPT PLAN. .
DETECTOR PLAN... 1 > DETECTOR PLAN... 2
  TOGGLE TO SELECT A "FROM" AND A "TO"
          THEN PRESS ENTER
```

4. From Main Menu select [6. DETECTORS]
5. From DETECTOR Submenu select [2. VEHICLE DETECTOR SETUP]
6. Place cursor in VEH DET PLAN [ ] position and enter "2".

- Place cursor in VEH DETECTOR [ ] position and enter "1".
- Set delay time to "0".

```
VEH DETECTOR [ 1]   VEH DET PLAN [ 2]
TYPE: S-STANDARD
TS2 DETECTOR..... . ECPI LOG.......   NO
DET PH - 1 2 3 4 5 6 7 8 9 0 1 2 3 4 5 6
 1  1    . . . . . . . . . . . . . . . .
EXTEND TIME...  0.0 DELAY TIME...    0.0
USE ADDED INITIAL . CROSS SWITCH PH..  0
LOCK IN....... NONE NTCIP VOL . OR OCC .
PMT QUEUE DELAY. NO
```

NOTICE VEH DET PLAN 2

ENSURE DELAY IS SET TO '0'

- Place cursor in VEH DETECTOR [ ] position and enter "26".
- Set assigned phase to "0".

```
VEH DETECTOR [26]   VEH DET PLAN [ 2]
TYPE: G-GREEN EXTENSION/DELAY
TS2 DETECTOR..... . ECPI LOG.......   NO
DET PH - 1 2 3 4 5 6 7 8 9 0 1 2 3 4 5 6
 26 0    . . . . . . . . . . . . . . . .
EXTEND TIME...  0.0 DELAY TIME...    3.0
USE ADDED INITIAL . CROSS SWITCH PH..  0
LOCK IN....... NONE NTCIP VOL . OR OCC .
PMT QUEUE DELAY. NO
```

NOTICE VEH DET PLAN 2

ENSURE PHASE IS SET TO "0"

- Place cursor in VEH DETECTOR [ ] position and enter "5".
- Set delay time to "3".

```
VEH DETECTOR [ 5]   VEH DET PLAN [ 2]
TYPE: S-STANDARD
TS2 DETECTOR..... . ECPI LOG.......   NO
DET PH - 1 2 3 4 5 6 7 8 9 0 1 2 3 4 5 6
 5  5    . . . . . . . . . . . . . . . .
EXTEND TIME...  0.0 DELAY TIME...    3.0
USE ADDED INITIAL . CROSS SWITCH PH..  0
LOCK IN....... NONE NTCIP VOL . OR OCC .
PMT QUEUE DELAY. NO
```

NOTICE VEH DET PLAN 2

ENSURE DELAY IS SET TO '3'

- Place cursor in VEH DETECTOR [ ] position and enter "22".
- Set assigned phase to "0".

```
VEH DETECTOR [22]   VEH DET PLAN [ 2]
TYPE: G-GREEN EXTENSION/DELAY
TS2 DETECTOR..... . ECPI LOG.......   NO
DET PH - 1 2 3 4 5 6 7 8 9 0 1 2 3 4 5 6
 22 0    . . . . . . . . . . . . . . . .
EXTEND TIME...  0.0 DELAY TIME...    3.0
USE ADDED INITIAL . CROSS SWITCH PH..  0
LOCK IN....... NONE NTCIP VOL . OR OCC .
PMT QUEUE DELAY. NO
```

NOTICE VEH DET PLAN 2

ENSURE PHASE IS SET TO "0"

END PROGRAMMING

THIS ELECTRICAL DETAIL IS FOR
THE SIGNAL DESIGN: 05-2202
DESIGNED: JANUARY 2018
SEALED: 12/19/2018
REVISED: N/A

Electrical Detail - Sheet 3 of 4

DOCUMENT NOT CONSIDERED FINAL UNLESS ALL SIGNATURES COMPLETED

ELECTRICAL AND PROGRAMMING DETAILS FOR:

Prepared For: Transportation Mobility and Safety Division, State of North Carolina, Department of Transportation, ITS & Signals Management Section

750 N.Greenfield Pkwy,Garner,NC 27529

NC 751
at
Southpoint AutoPark Boulevard

Division 5 Durham County Durham

PLAN DATE:	January 2018	REVIEWED BY:	SL Phillips
PREPARED BY:	DA Waller	REVIEWED BY:	KP Baumann

REVISIONS	INIT.	DATE

SEAL

NORTH CAROLINA PROFESSIONAL SEAL 032607 ENGINEER STACIE L. PHILLIPS

DocuSigned by: DC87A59ED60D8437 12/19/2018

SIGNATURE DATE

SIG. INVENTORY NO. 05-2202

PLANS PREPARED IN THE OFFICE OF:
Kimley»Horn
NC License #F-0102
421 Fayetteville Street, Suite 600
Raleigh, NC 27601
(919) 677-2000

12/19/2018
K:\AQL_CPTM_ITS\011036410 - Durham Signal System\Signals\54 - Signal Design\GROUP 2\U-5968.052202-2017e3.dgn
derrick.waller

DocuSign Envelope ID: 01E4B1CE-D0B8-4F47-83A9-9C407BC29614

ALTERNATE PHASING ACTIVATION DETAIL

TO RUN ALT. PHASING DURING FREE RUN - PROGRAM CHANGES (SHOWN BELOW) IN A TIME BASED ACTION PLAN. SCHEDULE A DAY PLAN THAT INCLUDES THE ACTION PLAN PROGRAMMED TO SELECT VEH DET PLAN 2 AND ENABLE SF BITS 1 and 5.

TO RUN ALT. PHASING DURING COORDINATION - SELECT THE TIME BASED ACTION PLAN THAT IS PROGRAMMED TO SELECT VEH DET PLAN 2 AND ENABLE SF BITS 1 and 5.

PHASING	VEH DET PLAN	SF BITS ENABLED
ACTIONS REQUIRED TO RUN DEFAULT PHASING	1	NONE
ACTIONS REQUIRED TO RUN ALTERNATE PHASING	2	1, 5

IMPORTANT: IF ALT. PHASING IS USED DURING FREE RUN AND COORDINATION, DO NOT OPERATE TIME OF DAY EVENTS CONCURRENTLY WITH COORDINATION PLAN EVENTS IN THE EVENT SCHEDULER. (EX. FREE RUN EVENT SHOULD END BEFORE COORDINATION PLAN EVENT STARTS AND VICE-VERSA).

ALTERNATE PHASING CHANGE SUMMARY

THE FOLLOWING IS A SUMMARY OF WHAT TAKES PLACE WHEN SF BITS 1 AND 5 AND VEH DET PLAN 2 ACTIVATE TO CALL THE "ALTERNATE PHASING":

SF BITS 1,5: Modifies overlap parent phases for heads 11 and 51 to run protected turns only.

VEH DET PLAN 2: Disables phase 6 call on loop 1A and reduces delay time for phase 1 call on loop 1A to 0 seconds.

Disables phase 2 call on loop 5A and reduces delay time for phase 5 call on loop 5A to 3 seconds.

ECONOLITE ASC/3-2070 ACTION PLAN PROGRAMMING DETAIL

1. From Main Menu select 5. TIME BASE
2. From TIME BASE Submenu select 2. ACTION PLAN

```
ACTION PLAN...[  1]
PATTERN..........AUTO   SYS OVERRIDE.... NO
TIMING PLAN........ 0   SEQUENCE........  0
VEH DETECTOR PLAN.. 2   DET LOG........NONE
FLASH...........   --   RED REST........ NO
VEH DET DIAG PLN... 0   PED DET DIAG PLN..0
DIMMING ENABLE..   NO   PRIORITY RETURN. NO
PED PR RETURN..    NO   QUEUE DELAY..... NO
PMT COND DELAY     NO
  PHASE   1  2  3  4  5  6  7  8  9  0  1  2  3  4  5  6
PED RCL   .  .  .  .  .  .  .  .  .  .  .  .  .  .  .  .
WALK 2    .  .  .  .  .  .  .  .  .  .  .  .  .  .  .  .
VEX 2     .  .  .  .  .  .  .  .  .  .  .  .  .  .  .  .
VEH RCL   .  .  .  .  .  .  .  .  .  .  .  .  .  .  .  .
MAX RCL   .  .  .  .  .  .  .  .  .  .  .  .  .  .  .  .
MAX 2     .  .  .  .  .  .  .  .  .  .  .  .  .  .  .  .
  PHASE   1  2  3  4  5  6  7  8  9  0  1  2  3  4  5  6
MAX 3     .  .  .  .  .  .  .  .  .  .  .  .  .  .  .  .
CS INH    .  .  .  .  .  .  .  .  .  .  .  .  .  .  .  .
OMIT      .  .  .  .  .  .  .  .  .  .  .  .  .  .  .  .
SPC FCT   X  .  .  .  X  .  .  .  (1-8)
AUX FCT   .  .  .  (1-3)
          1  2  3  4  5  6  7  8  9  0  1  2  3  4  5
LP 1-15   .  .  .  .  .  .  .  .  .  .  .  .  .  .  .
LP 16-30  .  .  .  .  .  .  .  .  .  .  .  .  .  .  .
LP 31-45  .  .  .  .  .  .  .  .  .  .  .  .  .  .  .
LP 46-60  .  .  .  .  .  .  .  .  .  .  .  .  .  .  .
LP 61-75  .  .  .  .  .  .  .  .  .  .  .  .  .  .  .
LP 76-90  .  .  .  .  .  .  .  .  .  .  .  .  .  .  .
LP 91-100 .  .  .  .  .  .  .  .  .  .  .  .  .  .  .
```

THIS ELECTRICAL DETAIL IS FOR
THE SIGNAL DESIGN: 05-2202
DESIGNED: JANUARY 2018
SEALED: 12/19/2018
REVISED: N/A

Electrical Detail - Sheet 4 of 4

DOCUMENT NOT CONSIDERED FINAL UNLESS ALL SIGNATURES COMPLETED

PLANS PREPARED IN THE OFFICE OF:
Kimley»Horn
NC License #F-0102
421 Fayetteville Street, Suite 600
Raleigh, NC 27601
(919) 677-2000

ELECTRICAL AND PROGRAMMING DETAILS FOR:

Prepared For:
Transportation Mobility and Safety Division
Traffic Engineering Branch
Signals Management Section
750 N.Greenfield Pkwy,Garner,NC 27529

NC 751
at
Southpoint AutoPark Boulevard

Division 5 Durham County Durham

PLAN DATE:	January 2018	REVIEWED BY:	SL Phillips
PREPARED BY:	DA Waller	REVIEWED BY:	KP Baumann

REVISIONS	INIT.	DATE

SEAL
NORTH CAROLINA PROFESSIONAL SEAL 032607 ENGINEER STACE L. PHILLIPS
DocuSigned by: 0C87A56ED6D8437...
12/19/2018
SIGNATURE DATE
SIG. INVENTORY NO. 05-2202

12/19/2018
k:\RAL_ITS\ITS\011036410 - Durham Signal System\Signals\S4 - Signal Design\GROUP 2\U-5968_052202-2017e4.dgn
derrick.waller

DocuSign Envelope ID: 326A2739-55EC-403C-8273-2E36555ACAF3

PROJECT REFERENCE NO.	SHEET NO.
U-5968	Sig-342.0

PHASING DIAGRAM

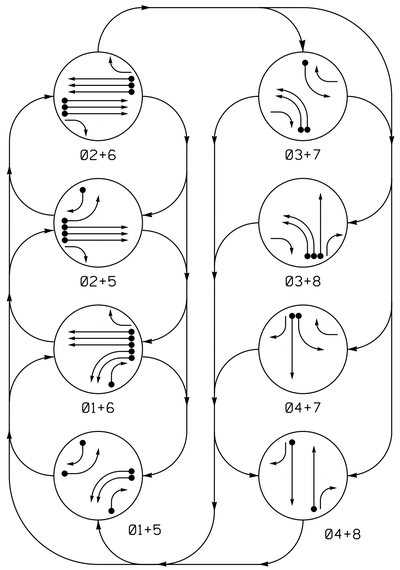

PHASING DIAGRAM DETECTION LEGEND

- DETECTED MOVEMENT
- UNDETECTED MOVEMENT (OVERLAP)
- UNSIGNALIZED MOVEMENT
- PEDESTRIAN MOVEMENT

TABLE OF OPERATION

SIGNAL FACE	PHASE 01+5	01+6	02+5	02+6	03+7	03+8	04+7	04+8	FLASH
11, 12	←	←	R	R	R	R	R	R	R
21, 22	R	R	G	G	R	R	R	R	Y
23	R	R	G	G	R→	R→	R	R	Y
31, 32	R	R	R	R	←	←	R	R	R
41	R	R	R	R	R	R	G	G	R
42	R→	R	R→	R	R	R	G	G	R
51	←	R	←	R	R	R	R	R	R
61, 62	R	G	R	G	R	R	R	R	Y
63	R	G	R	G	R→	R	R→	R	Y
71	R	R	R	R	←	R	←	R	R
81	R	R	R	R	R	G	R	G	R
82	R→	R→	R	R	R	G	R	G	R

SIGNAL FACE I.D.

All Heads L.E.D.

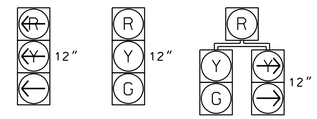

11, 12
31, 32
51
71

21, 22
41
61, 62
81

23
42
63
82

ASC/3 DETECTOR INSTALLATION CHART

DETECTOR					PROGRAMMING							
LOOP	SIZE (FT)	DISTANCE FROM STOPBAR (FT)	TURNS	NEW LOOP	PHASE	CALLING	EXTEND TIME	DELAY TIME	USE ADDED INITIAL	TYPE	SYSTEM LOOP	NEW CARD
1A	6X40	0	2-4-2	-	1	Yes	-	-	-	S	-	X
1B	6X40	0	2-4-2	-	1	Yes	-	-	-	S	-	X
1C	6X40	0	2-4-2	-	1	Yes	-	15	-	S	-	X
2A	6X6	300	Exist	-	2	Yes	-	-	X	N	-	X
2B	6X6	300	Exist	-	2	Yes	-	-	X	N	-	X
2C	6X6	300	Exist	-	2	Yes	-	-	X	N	-	X
3A	6X40	0	2-4-2	-	3	Yes	-	-	-	S	-	X
3B	6X40	0	2-4-2	-	3	Yes	-	-	-	S	-	X
4A	6X15	0	Exist	-	4	Yes	-	-	-	S	-	X
5A	6X40	0	2-4-2	-	5	Yes	-	-	-	S	-	X
5B	6X15	0	Exist	-	5	Yes	-	15	-	S	-	X
6A	6X6	300	Exist	-	6	Yes	-	-	X	N	-	X
6B	6X6	300	Exist	-	6	Yes	-	-	X	N	-	X
6C	6X6	300	Exist	-	6	Yes	-	-	X	N	-	X
7A	6X15	0	Exist	-	7	Yes	-	3	-	S	-	X
8A	6X40	0	2-4-2	-	8	Yes	-	-	-	S	-	X

8 Phase Fully Actuated (Durham Signal System)

NOTES

1. Refer to "Roadway Standard Drawings NCDOT" dated January 2018 and "Standard Specifications for Roads and Structures" dated January 2018.
2. Do not program signal for late night flashing operation unless otherwise directed by the Engineer.
3. Phase 1 and/or phase 5 may be lagged.
4. Phase 3 and/or phase 7 may be lagged.
5. Set all detector units to presence mode.
6. Locate new cabinet so as not to obstruct sight distance of vehicles turning right on red.
7. Pavement markings are existing.
8. Maximum times shown in timing chart are for free-run operation only. Coordinated signal system timing values shall supersede these values.
9. Loop data based on previous plan and/or field observations.
10. Install new cabinet on the existing cabinet foundation.

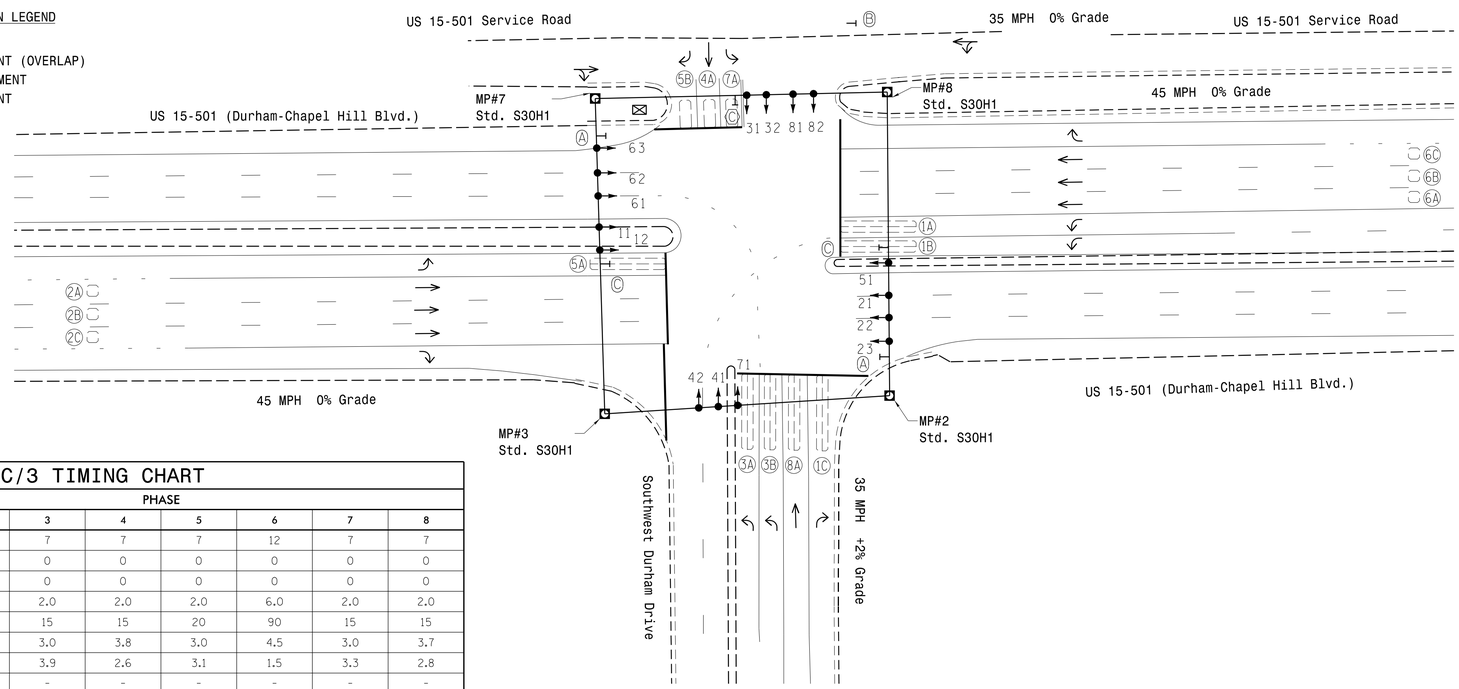

LEGEND

PROPOSED		EXISTING
	Traffic Signal Head	
	Modified Signal Head	N/A
	Sign	
	Pedestrian Signal Head With Push Button & Sign	
	Signal Pole with Guy	
	Signal Pole with Sidewalk Guy	
	Inductive Loop Detector	
	Controller & Cabinet	
	Junction Box	
	2-in Underground Conduit	
N/A	Right of Way	
	Directional Arrow	
	Metal Strain Pole	
A	Street Name Sign (D3-1)	A
B	"STOP" Sign (R1-1)	B
C	"U-TURN YIELD TO RIGHT TURN" Sign (R10-16)	C

ASC/3 TIMING CHART

FEATURE	PHASE 1	2	3	4	5	6	7	8
Min Green *	7	12	7	7	7	12	7	7
Walk *	0	0	0	0	0	0	0	0
Ped Clear	0	0	0	0	0	0	0	0
Veh. Extension *	2.0	6.0	2.0	2.0	2.0	6.0	2.0	2.0
Max 1 *	20	90	15	15	20	90	15	15
Yellow	3.0	4.5	3.0	3.8	3.0	4.5	3.0	3.7
Red Clear	3.8	1.5	3.9	2.6	3.1	1.5	3.3	2.8
Actuations B4 Add *	-	-	-	-	-	-	-	-
Seconds /Actuation *	-	1.5	-	-	-	1.5	-	-
Max Initial *	-	34	-	-	-	34	-	-
Time Before Reduction *	-	40	-	-	-	40	-	-
Time To Reduce *	-	25	-	-	-	25	-	-
Minimum Gap	-	3.0	-	-	-	3.0	-	-
Locking Detector	-	X	-	-	-	X	-	-
Recall Position	-	VEH RECALL	-	-	-	VEH RECALL	-	-
Dual Entry	-	-	-	-	-	-	-	-
Simultaneous Gap	X	X	X	X	X	X	X	X

* These values may be field adjusted. Do not adjust Min Green and Extension times for phases 2 and 6 lower than what is shown. Min Green for all other phases should not be lower than 4 seconds.

12/19/2018
11:45:22 AM
U-5968_sig-2212_sig.dgn
User:tpopelka

Signal Upgrade

Prepared for: Transportation Mobility and Safety Division, Signal Design Section, 750 N.Greenfield Pkwy, Garner, NC 27529

Prepared in the offices of:
RAMEY KEMP & ASSOCIATES, INC.
Transportation Engineers
5808 Faringdon Place, Suite 100
Raleigh, North Carolina 27609
Phone: 919-872-5115
www.rameykemp.com

SCALE: 1"=40' (0 – 40)

US 15-501 (Durham-Chapel Hill Blvd.)
at
Southwest Durham Dr./
US 15-501 Service Rd.

Division 5 | Durham County | Durham

PLAN DATE:	December 2018	REVIEWED BY:	WJ Hamilton
PREPARED BY:	TS Popelka	RKA PROJ. NO.:	17287 (040)

REVISIONS	INIT.	DATE

DOCUMENT NOT CONSIDERED FINAL UNLESS ALL SIGNATURES COMPLETED

SEAL
NORTH CAROLINA PROFESSIONAL SEAL 32396 ENGINEER WILLIAM J. HAMILTON

DocuSigned by: William J. Hamilton 12/19/2018
ASSISTANT ENGINEER — DATE

SIG. INVENTORY NO. 05-2212

DocuSign Envelope ID: 326A2739-55EC-403C-8273-2E36555ACAF3

PROJECT REFERENCE NO.	SHEET NO.
U-5968	Sig-342.1

EDI MODEL 2018ECLip-NC CONFLICT MONITOR PROGRAMMING DETAIL

(remove jumpers and set switches as shown)

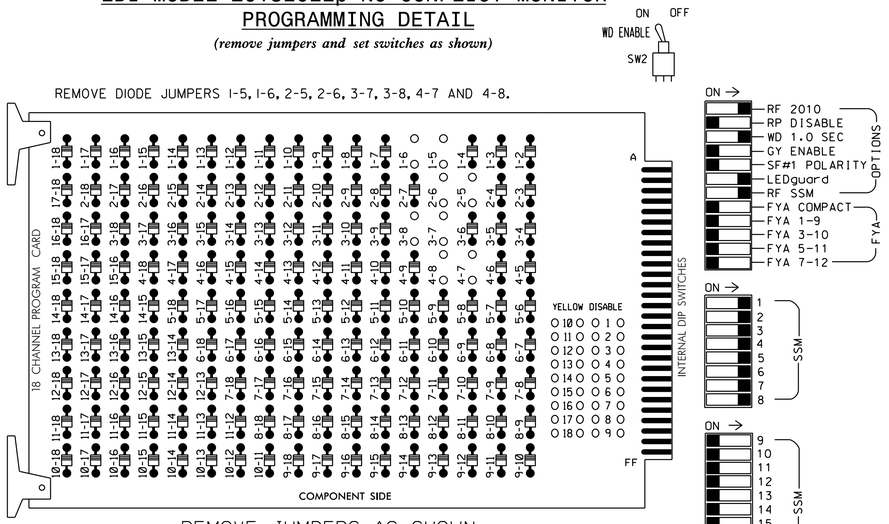

REMOVE JUMPERS AS SHOWN

■ = DENOTES POSITION OF SWITCH

NOTES:

1. Card is provided with all diode jumpers in place. Removal of any jumper allows its channels to run concurrently.
2. Ensure jumpers SEL2-SEL5 and SEL9 are present on the monitor board.
3. Ensure that Red Enable is active at all times during normal operation.
4. Integrate monitor with Ethernet network in cabinet.

NOTES

1. To prevent "flash-conflict" problems, insert red flash program blocks for all unused vehicle load switches in the output file. The installer shall verify that signal heads flash in accordance with the Signal Plans.
2. Program controller to start up in phase 2 Green and 6 Green.
3. The cabinet and controller are part of the Durham Signal System.

EQUIPMENT INFORMATION

CONTROLLER.....2070LX
CABINET.....332 /W/ AUX
SOFTWARE.....ECONOLITE ASC/3-2070
CABINET MOUNT.....BASE
OUTPUT FILE POSITIONS...18 WITH AUX. OUTPUT FILE
LOAD SWITCHES USED.....S1,S2,S4,S5,S7,S8,S10,S11
PHASES USED.....1,2,3,4,5,6,7,8
OVERLAP "A".....NOT USED
OVERLAP "B".....NOT USED
OVERLAP "C".....NOT USED
OVERLAP "D".....NOT USED

SIGNAL HEAD HOOK-UP CHART

LOAD SWITCH NO.	S1		S2	S3	S4		S5	S6	S7		S8	S9	S10		S11	S12	AUX S1	AUX S2	AUX S3	AUX S4	AUX S5	AUX S6
CMU CHANNEL NO.	1		2	13	3		4	14	5		6	15	7		8	16	9	10	17	11	12	18
PHASE	1		2	2 PED	3		4	4 PED	5		6	6 PED	7		8	8 PED	OLA	OLB	SPARE	OLC	OLD	SPARE
SIGNAL HEAD NO.	11,12	82	21,22, 23	NU	23	31,32	41,42	NU	42	51	61,62, 63	NU	63	71	81,82	NU	NU	NU	NU	NU	NU	NU
RED			128				101				134				107							
YELLOW			129				102				135				108							
GREEN			130				103				136				109							
RED ARROW	125					116				131				122								
YELLOW ARROW	126	126			117	117			132	132			123	123								
GREEN ARROW	127	127			118	118			133	133			124	124								

NU = Not Used

INPUT FILE POSITION LAYOUT

(front view)

		1	2	3	4	5	6	7	8	9	10	11	12	13	14
FILE "I"	U	Ø 1 1A	Ø 2 2A	Ø 2 2C	SLOT EMPTY	Ø 3 3A	Ø 4 4A	SLOT EMPTY	SLOT EMPTY	Ø 1 1C	SLOT EMPTY	SLOT EMPTY	SLOT EMPTY	SLOT EMPTY	FS DC ISOLATOR
	L	Ø 1 1B	Ø 2 2B	NOT USED		NOT USED	NOT USED			Ø 3 3B					ST DC ISOLATOR
FILE "J"	U	Ø 5 5A	Ø 6 6A	Ø 6 6C	SLOT EMPTY	Ø 7 7A	Ø 8 8A	SLOT EMPTY	SLOT EMPTY	Ø 5 5B	SLOT EMPTY	SLOT EMPTY	SLOT EMPTY	SLOT EMPTY	SLOT EMPTY
	L	NOT USED	Ø 6 6B	NOT USED		NOT USED	NOT USED			NOT USED					

EX.: 1A, 2A, ETC. = LOOP NO.'S

FS = FLASH SENSE
ST = STOP TIME

INPUT FILE CONNECTION & PROGRAMMING CHART

LOOP NO.	LOOP TERMINAL	INPUT FILE POS.	PIN NO.	DETECTOR NO.	NEMA PHASE	CALL	EXTEND TIME	DELAY TIME	ADDED INITIAL	DETECTOR TYPE
1A	TB2-1,2	I1U	56	1	1	YES				S
1B	TB2-3,4	I1L	56	1	1	YES				S
1C	TB6-9,10	I9U	60	11	1	YES		15		S
2A	TB2-5,6	I2U	39	2	2	YES			X	N
2B	TB2-7,8	I2L	43	12	2	YES			X	N
2C	TB2-9,10	I3U	63	32	2	YES			X	N
3A	TB4-5,6	I5U	58	3	3	YES				S
3B	TB6-11,12	I9L	62	13	3	YES				S
4A	TB4-9,10	I6U	41	4	4	YES				S
5A	TB3-1,2	J1U	55	5	5	YES				S
5B	TB7-9,10	J9U	59	15	5	YES		15		S
6A	TB3-5,6	J2U	40	6	6	YES			X	N
6B	TB3-7,8	J2L	44	16	6	YES			X	N
6C	TB3-9,10	J3U	64	36	6	YES			X	N
7A	TB5-5,6	J5U	57	7	7	YES		3		S
8A	TB5-9,10	J6U	42	8	8	YES				S

INPUT FILE POSITION LEGEND: J2L
FILE J
SLOT 2
LOWER

THIS ELECTRICAL DETAIL IS FOR
THE SIGNAL DESIGN: 05-2212
DESIGNED: Dec 2018
SEALED: 12/19/2018
REVISED: N/A

Electrical Detail

DOCUMENT NOT CONSIDERED FINAL UNLESS ALL SIGNATURES COMPLETED

ELECTRICAL AND PROGRAMMING DETAILS FOR:

US 15-501 (Durham-Chapel Hill Blvd.)
at
Southwest Durham Dr./
US 15-501 Service Rd.

Division 5 Durham County Durham

PLAN DATE: December 2018 REVIEWED BY: WJ Hamilton
PREPARED BY: TS Popelka RKA PROJ. NO.: 17287 (040)

REVISIONS	INIT.	DATE

SEAL
NORTH CAROLINA PROFESSIONAL SEAL 32396 ENGINEER WILLIAM J. HAMILTON

DocuSigned by: William J. Hamilton 12/19/2018
SIGNATURE DATE
SIG. INVENTORY NO. 05-2212

Prepared in the offices of:
RAMEY KEMP & ASSOCIATES, INC.
Transportation Engineers
5808 Faringdon Place, Suite 100
Raleigh, North Carolina 27609
919-872-5115 Tel, 919-878-5416 Fax,
www.rameykemp.com

750 N.Greenfield Pkwy,Garner,NC 27529

12/17/2018
R:\05-2212_TMDD\05-2212_ele.dgn
User:tpopelka