PROJECT REFERENCE NO.	SHEET NO.
R-2530B	Sig. 2.0

PHASING DIAGRAM

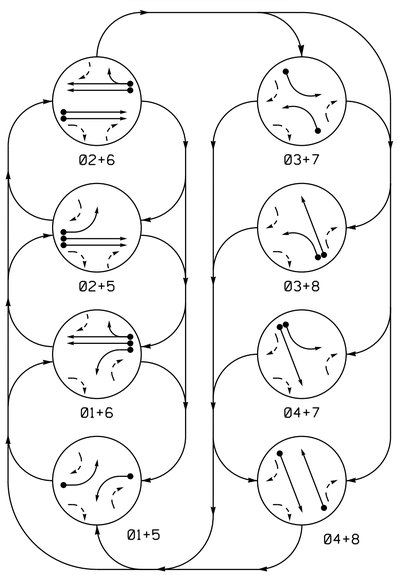

PHASING DIAGRAM DETECTION LEGEND

- DETECTED MOVEMENT
- UNDETECTED MOVEMENT (OVERLAP)
- UNSIGNALIZED MOVEMENT
- PEDESTRIAN MOVEMENT

TABLE OF OPERATION

SIGNAL FACE	PHASE 01+5	01+6	02+5	02+6	03+7	03+8	04+7	04+8	FLASH
11	←	←	~~R~~	~~R~~	~~R~~	~~R~~	~~R~~	~~R~~	~~R~~
21, 22	R	R	G	G	R	R	R	R	Y
31	~~R~~	~~R~~	~~R~~	~~R~~	←	←	~~R~~	~~R~~	~~R~~
41, 42	R	R	R	R	R	R	G	G	R
51	←	~~R~~	←	~~R~~	~~R~~	~~R~~	~~R~~	~~R~~	~~R~~
61, 62	R	G	R	G	R	R	R	R	Y
71	~~R~~	~~R~~	~~R~~	~~R~~	←	~~R~~	←	~~R~~	~~R~~
81, 82	R	R	R	R	R	G	R	G	R

SIGNAL FACE I.D.

All Heads L.E.D.

11
31
51
71

21, 22
41, 42
61, 62
81, 82

OASIS 2070 LOOP & DETECTOR INSTALLATION CHART

INDUCTIVE LOOPS					DETECTOR PROGRAMMING							
LOOP	SIZE (FT)	DISTANCE FROM STOPBAR (FT)	TURNS	NEW LOOP	PHASE	CALLING	EXTENSION	FULL TIME DELAY	STRETCH TIME	DELAY TIME	SYSTEM LOOP	NEW CARD
1A	6X40	0	*	Y	1	Y	Y	-	-	-	-	*
2A	6X6	300	*	Y	2	Y	Y	-	-	-	-	*
2B	6X6	300	*	Y	2	Y	Y	-	-	-	-	*
2C	6X40	0	*	Y	2	-	Y	Y	2.0	5	-	*
2D	6X40	0	*	Y	2	-	Y	Y	2.0	5	-	*
3A	6X40	0	2-4-2	-	3	Y	Y	-	-	3	-	Y
4A	6X40	0	2-4-2	-	4	Y	Y	-	-	-	-	Y
5A	6X40	0	*	Y	5	Y	Y	-	-	-	-	*
6A	6X6	300	*	Y	6	Y	Y	-	-	-	-	*
6B	6X6	300	*	Y	6	Y	Y	-	-	-	-	*
6C	6X40	0	*	Y	6	-	Y	Y	2.0	5	-	*
6D	6X40	0	*	Y	6	-	Y	Y	2.0	5	-	*
7A	6X40	0	2-4-2	-	7	Y	Y	-	-	3	-	Y
8A	6X6	300	4	-	8	-	Y	-	3.0	-	-	Y
8B	6X40	0	2-4-2	-	8	Y	Y	-	-	-	-	Y
S01	6X6	+150	4	-	-	-	-	-	-	-	Y	Y
S02	6X6	+150	4	-	-	-	-	-	-	-	Y	Y

* Video Detection Zone

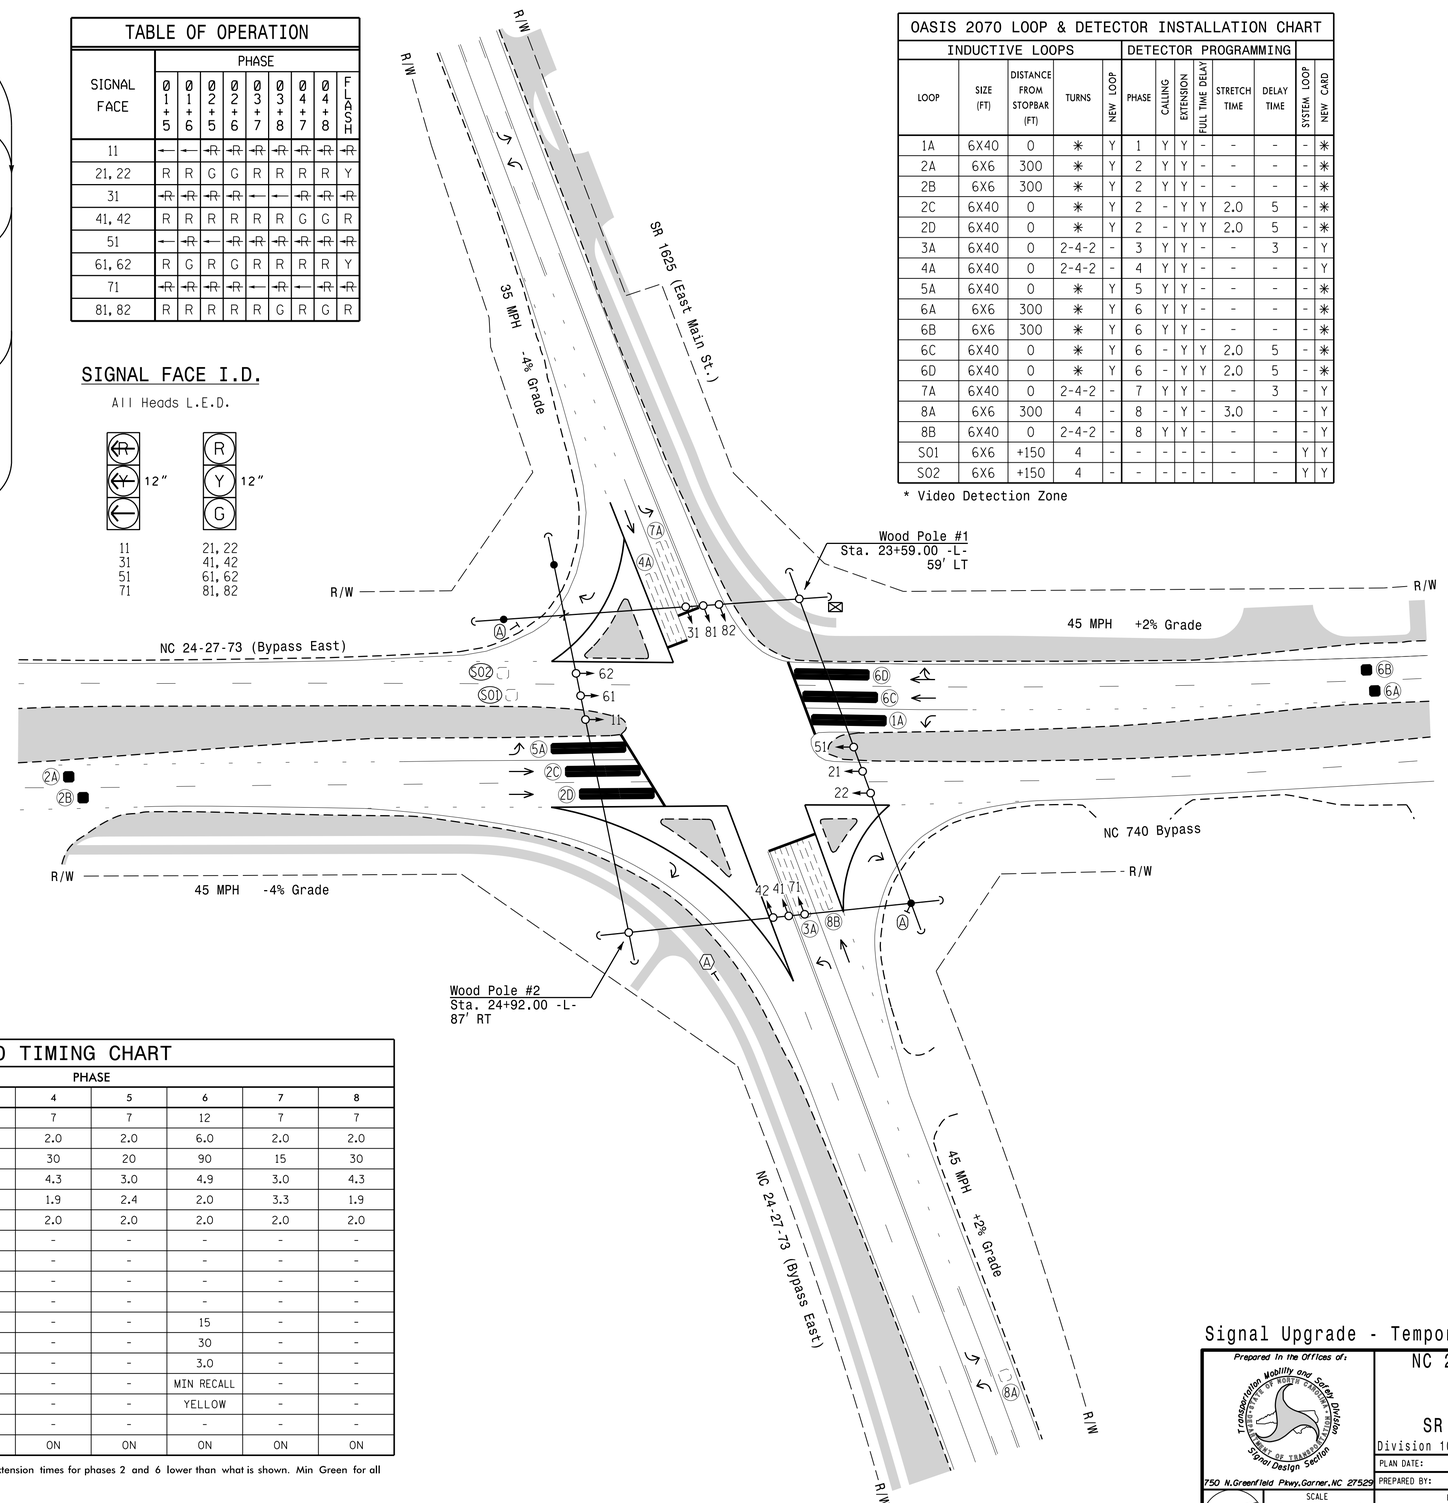

OASIS 2070 TIMING CHART

FEATURE	PHASE 1	2	3	4	5	6	7	8
Min Green 1 *	7	12	7	7	7	12	7	7
Extension 1 *	2.0	6.0	2.0	2.0	2.0	6.0	2.0	2.0
Max Green 1 *	20	90	15	30	20	90	15	30
Yellow Clearance	3.0	4.9	3.0	4.3	3.0	4.9	3.0	4.3
Red Clearance	2.1	2.0	3.1	1.9	2.4	2.0	3.3	1.9
Red Revert	2.0	2.0	2.0	2.0	2.0	2.0	2.0	2.0
Walk 1 *	-	-	-	-	-	-	-	-
Don't Walk 1	-	-	-	-	-	-	-	-
Seconds Per Actuation *	-	-	-	-	-	-	-	-
Max Variable Initial *	-	-	-	-	-	-	-	-
Time Before Reduction *	-	15	-	-	-	15	-	-
Time To Reduce *	-	30	-	-	-	30	-	-
Minimum Gap	-	3.0	-	-	-	3.0	-	-
Recall Mode	-	MIN RECALL	-	-	-	MIN RECALL	-	-
Vehicle Call Memory	-	YELLOW	-	-	-	YELLOW	-	-
Dual Entry	-	-	-	-	-	-	-	-
Simultaneous Gap	ON	ON	ON	ON	ON	ON	ON	ON

* These values may be field adjusted. Do not adjust Min Green and Extension times for phases 2 and 6 lower than what is shown. Min Green for all other phases should not be lower than 4 seconds.

8 Phase
Fully Actuated
NC 24-27-73 (Bypass East) CLS

NOTES

1. Refer to "Roadway Standard Drawings NCDOT" dated January 2018 and "Standard Specifications for Roads and Structures" dated January 2018.
2. Do not program signal for late night flashing operation unless otherwise directed by the Engineer.
3. Phase 1 and/or phase 5 may be lagged.
4. Phase 3 and/or phase 7 may be lagged.
5. Set all detector units to presence mode.
6. Locate new cabinet so as not to obstruct sight distance of vehicles turning right on red.
7. The cabinet should be designed to include an Auxiliary Output file for future use.
8. Pavement markings are existing.
9. Maximum times shown in timing chart are for free-run operation only. Coordinated signal system timing values supersede these values.
10. Closed loop system data: Controller Asset #: 0591.

LEGEND

PROPOSED		EXISTING
	Traffic Signal Head	
	Modified Signal Head	N/A
	Sign	
	Pedestrian Signal Head With Push Button & Sign	
	Signal Pole with Guy	
	Signal Pole with Sidewalk Guy	
	Inductive Loop Detector	
	Controller & Cabinet	
	Junction Box	
	2-in Underground Conduit	
N/A	Right of Way	
	Directional Arrow	
	Construction Zone	
	Video Detection Zone	
	"YIELD" Sign (R1-2)	

Signal Upgrade - Temporary Design 1 - Phase 1

DOCUMENT NOT CONSIDERED FINAL UNLESS ALL SIGNATURES COMPLETED

Prepared in the Offices of:
Transportation Mobility and Safety Division
Signal Design Section
750 N.Greenfield Pkwy,Garner,NC 27529

NC 24-27-73 (Bypass East)
at
NC 740 Bypass/
SR 1625 (East Main St.)

Division 10 Stanly County Albemarle

PLAN DATE: October 2018 REVIEWED BY: T.J. Williams
PREPARED BY: R.N. Zinser REVIEWED BY:

SCALE 0 40 1"=40'

REVISIONS	INIT.	DATE

SEAL
NORTH CAROLINA PROFESSIONAL SEAL 043914 ENGINEER RICHARD N. ZINSER

DocuSigned by: R. N. Zinser F138697347224BF 11/2/2018 DATE

SIG. INVENTORY NO. 10-0591 T1

06-DEC-2018 09:54
S:\TMS\Traffic Signals\Signal Design Section\Western Region\Div-10\R-2530B\10-0591\10059111_sig_dsn_2018mmdd.dgn
rnzinser