DocuSign Envelope ID: FC5A44C3-8B84-4BAE-AB34-3217EC4A8B69

REVISIONS

CONST REVISION - 1-7-2021 - UPDATED FINAL SURVEY FILE TO SHOW EXISTING CA ALONG -RPA- & -L- ADDED CA FENCING ALONG -RPA- & -L- BAM

CONST REVISION - 9-2-2021 - UPDATED DRAINAGE SYSTEMS FROM STR 0601 TO STA 0602, STR 0673 TO STR 0729 AND FROM STR 0630 TO STR 0729. BAM

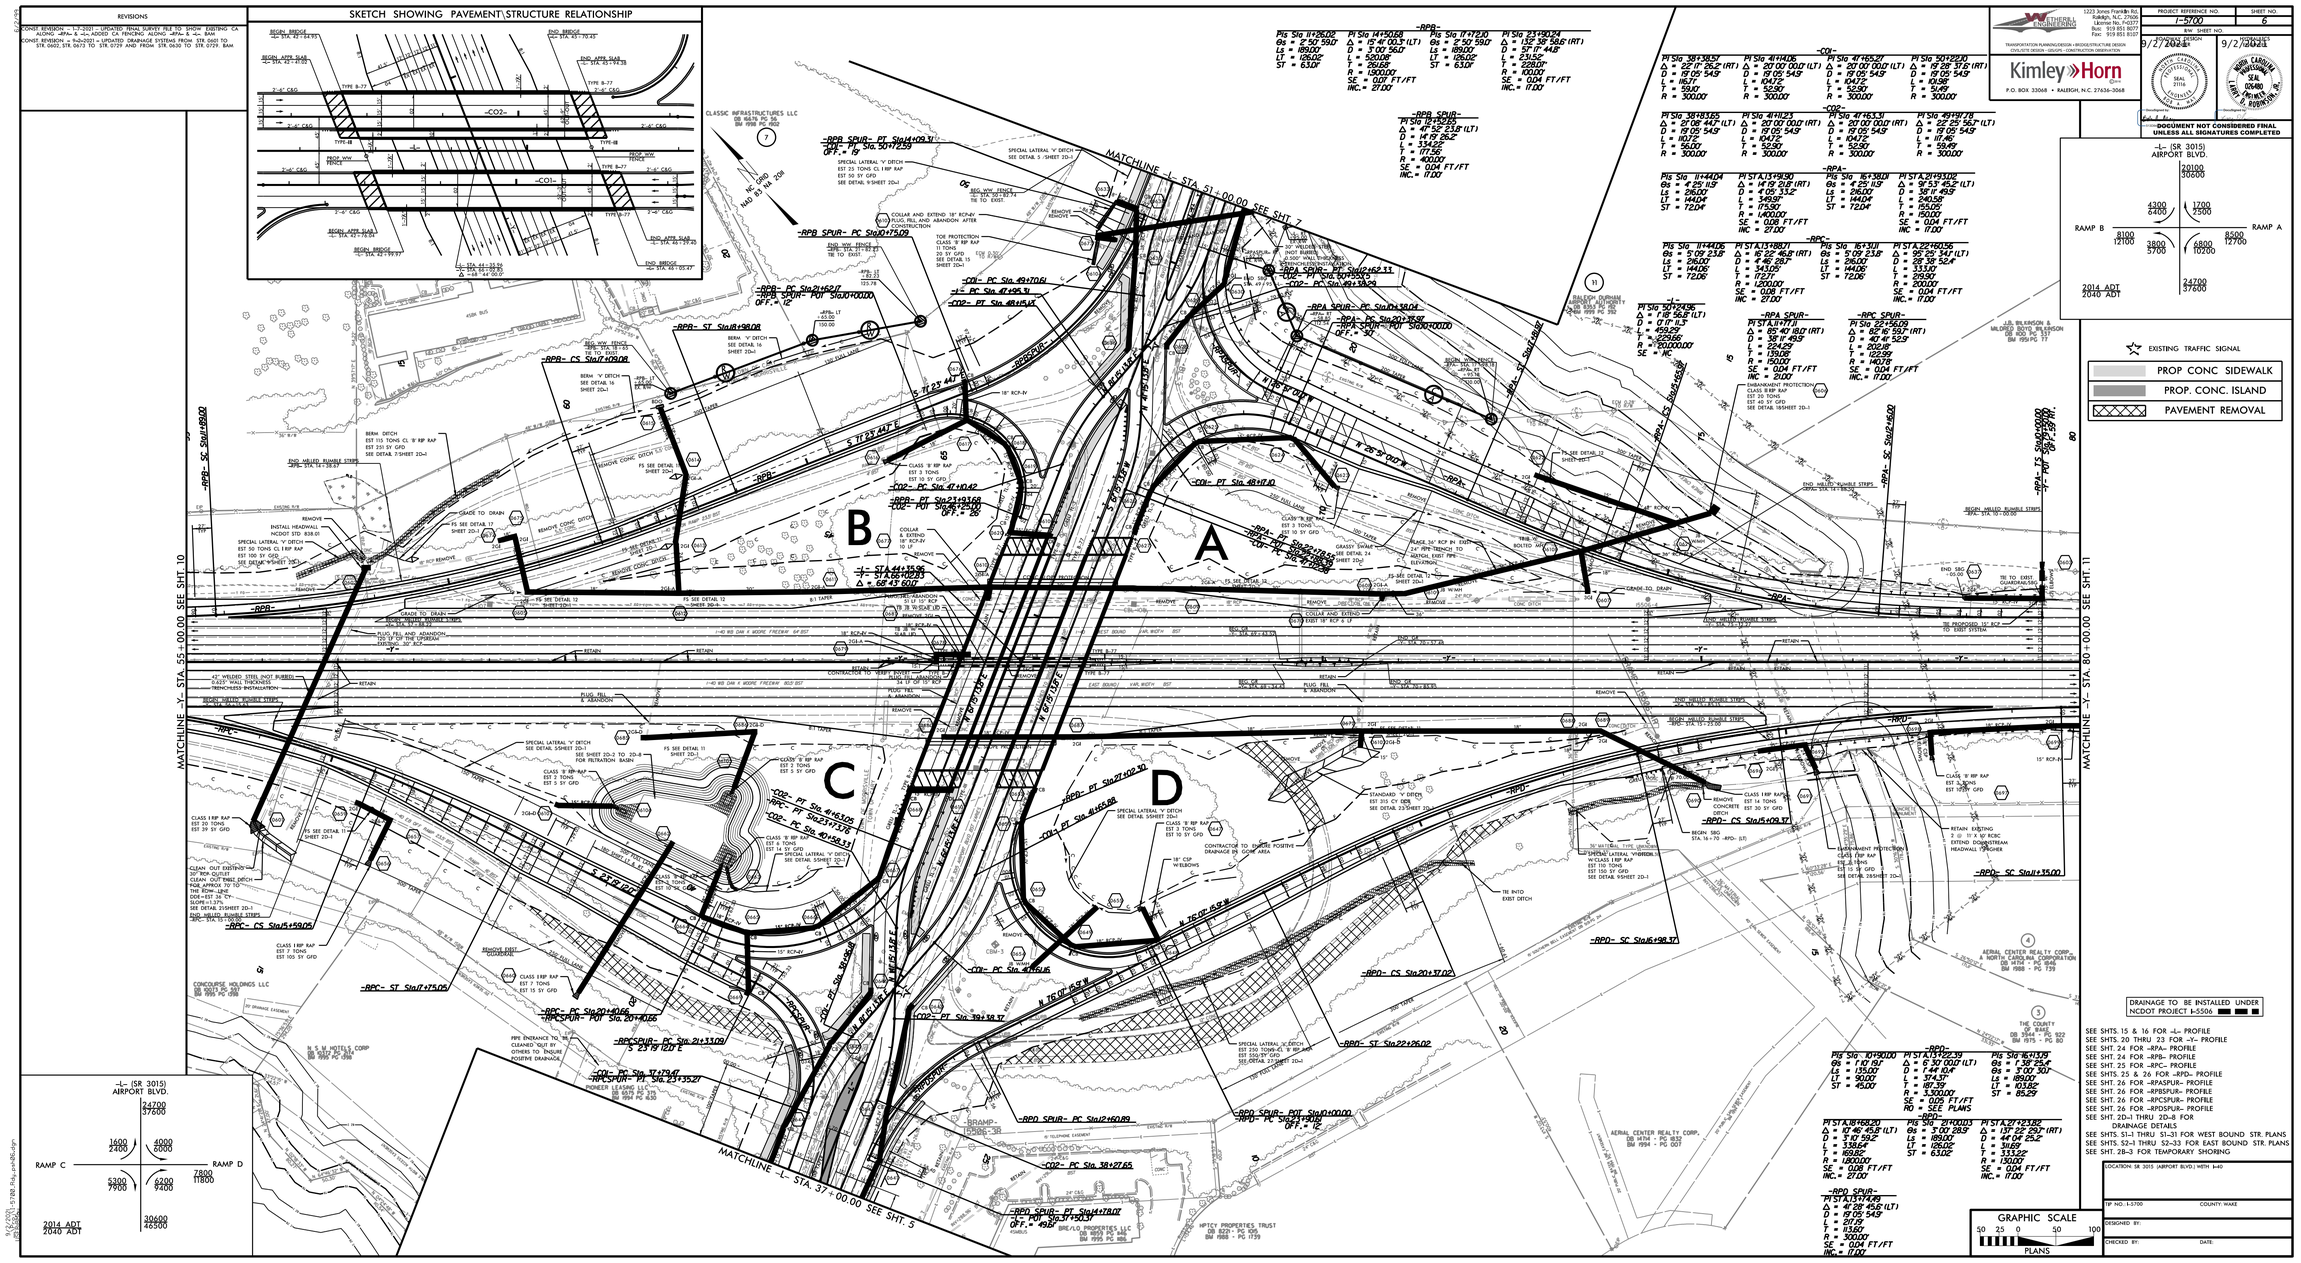

Wetherill Engineering
1223 Jones Franklin Rd.
Raleigh, N.C. 27606
License No. F-0277
Phone: 919 851 1912
Fax: 919 851 1918

TRANSPORTATION PLANNING/DESIGN • BRIDGE/STRUCTURE DESIGN
CIVIL/SITE DESIGN • GEOLOGY • CONSTRUCTION OBSERVATION

Kimley»Horn
P.O. BOX 33068 • RALEIGH, N.C. 27636-3068

PROJECT REFERENCE NO.	SHEET NO.
I-5700	6
R/W SHEET NO.	

PRELIMINARY DESIGN 9/2/2021 — PRELIMINARY PLANS 9/2/2021

DOCUMENT NOT CONSIDERED FINAL UNLESS ALL SIGNATURES COMPLETED

SEE SHTS. 15 & 16 FOR -L- PROFILE
SEE SHTS. 20 THRU 23 FOR -Y- PROFILE
SEE SHT. 24 FOR -RPA- PROFILE
SEE SHT. 24 FOR -RPB- PROFILE
SEE SHT. 25 FOR -RPC- PROFILE
SEE SHTS. 25 & 26 FOR -RPD- PROFILE
SEE SHT. 26 FOR -RPASPUR- PROFILE
SEE SHT. 26 FOR -RPBSPUR- PROFILE
SEE SHT. 26 FOR -RPCSPUR- PROFILE
SEE SHT. 26 FOR -RPDSPUR- PROFILE
SEE SHT. 2D-1 THRU 2D-8 FOR DRAINAGE DETAILS
SEE SHTS. S1-1 THRU S1-31 FOR WEST BOUND STR. PLANS
SEE SHTS. S2-1 THRU S2-33 FOR EAST BOUND STR. PLANS
SEE SHT. 2B-3 FOR TEMPORARY SHORING

LOCATION: SR 3015 (AIRPORT BLVD.) WITH 3rd

TIP NO.: I-5700 — COUNTY: WAKE

DESIGNED BY:

CHECKED BY: — DATE: