DocuSign Envelope ID: 7B53F41E-E606-4A1D-A58E-896030B9BD4C

PROJECT REFERENCE NO.	SHEET NO.
I-5711	SCP 9

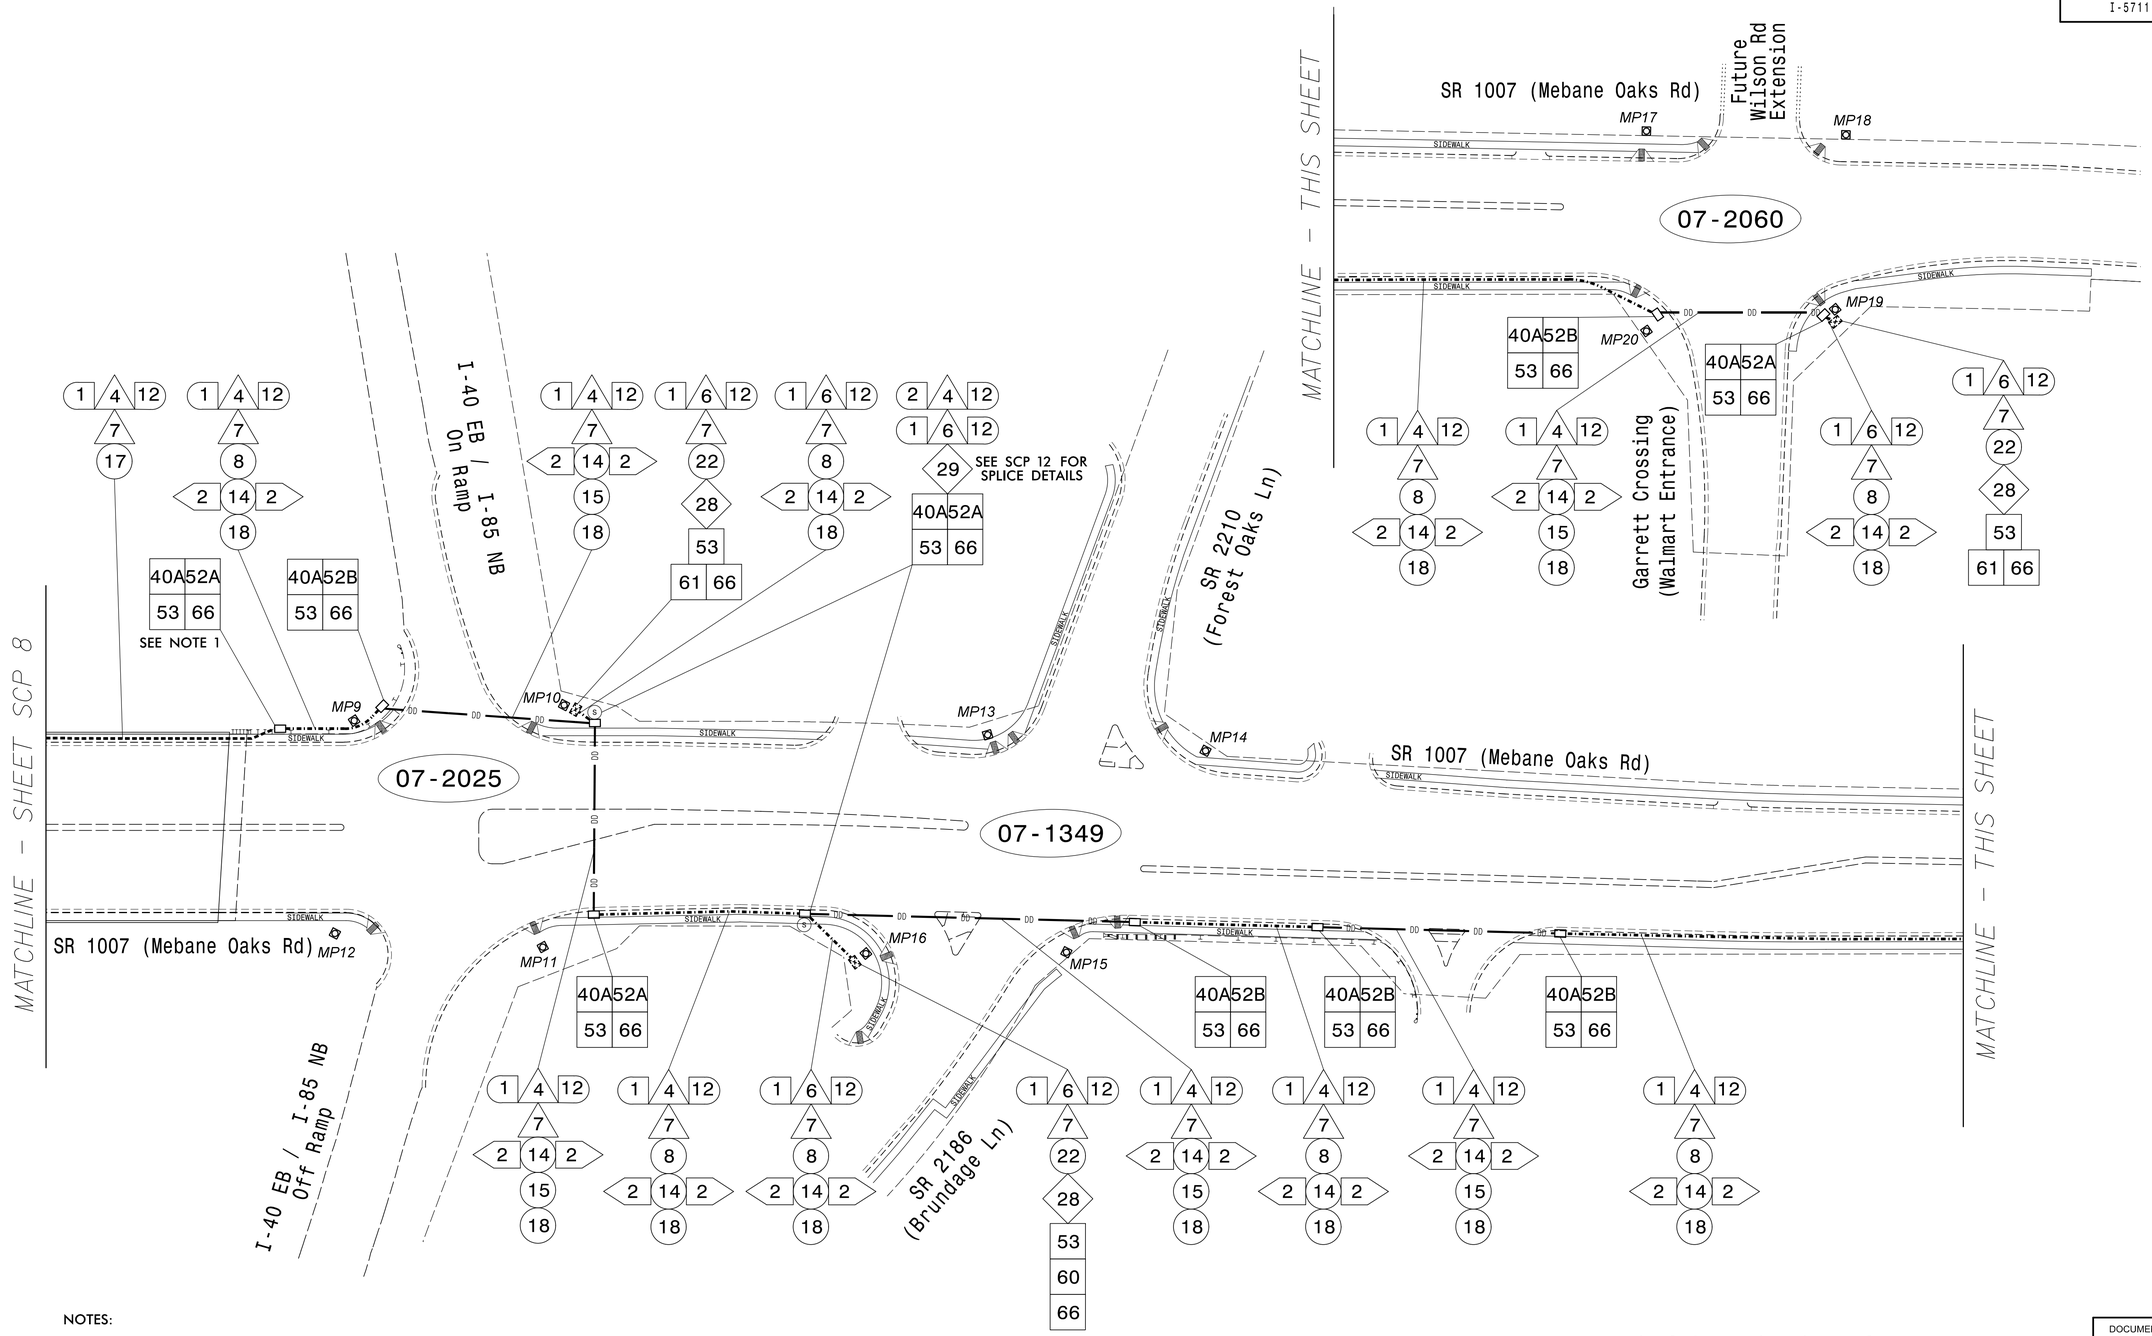

NOTES:

1. FIELD LOCATE EXISTING MULTI–CELL CONDUIT STUB–OUTS ON BOTH SIDES OF THE BRIDGE, AND INSTALL NEW JUNCTION BOXES.
2. AFTER THE PROPOSED SIGNAL COMMUNICATIONS SYSTEM IS INSTALLED, REMOVED THE EXISTING ANTENNAS AND CABLES FOR TEMPORARY SIGNALS NUMBERED 07–2024, 07–2025, 07–1349, AND 07–2060.
3. NOTIFY THE DEPUTY TRAFFIC ENGINEER MARK ALDRIDGE AT 336–487–0175 TWO (2) WEEKS PRIOR TO BEGINNING WORK ON SIGNAL SYSTEM COMMUNICATIONS CABLE. NOTIFY THE DEPUTY TRAFFIC ENGINEER AFTER ALL WORK IS PERFORMED TO ENSURE THAT ALL FIBER CIRCUITS ARE FUNCTIONING PROPERLY. WORK IS NOT COMPLETE UNTIL THE SIGNAL SYSTEM IS BACK UP AND OPERATIONAL.

PREPARED IN THE OFFICE OF:
Accelerate Engineering, PLLC
875 Walnut Street, Suite 316
Cary, NC 27511
Tel: 919.263.5678 Fax: 919.263.5687
NC License No. P-1442

TMP Final Communications Plan

DOCUMENT NOT CONSIDERED FINAL UNLESS ALL SIGNATURES COMPLETED

SR 1007 (Mebane Oaks Rd) CLS Cable Routing Plan

Division 7 Alamance County Mebane

PLAN DATE: November 2019 REVIEWED BY: Z. "Gavin" Teng
PREPARED BY: Z. "Gavin" Teng REVIEWED BY:

750 N.Greenfield Pkwy,Garner,NC 27529

SCALE 0 50 1" = 50'

REVISIONS	INIT.	DATE

SEAL
NORTH CAROLINA PROFESSIONAL SEAL 032179 ENGINEER ZHAOLONG TENG

DocuSigned by: Zhaolong Teng 12/17/2019
68B0B4D9243F4BE
SIGNATURE DATE

CADD Filename:

$$$$$SYSTIME$$$$$
$$$$$PWD$$$$$
$$$$$USERNAME$$$$$