T.I.P.: U-2581BA

CONTRACT:

PROJECT REFERENCE NO.	SHEET NO.
U-2581BA	SIGN-1

APPROVED:

DATE:

SEAL

NORTH CAROLINA PROFESSIONAL SEAL 046057 ENGINEER MATTHEW L. STYGLES

DocuSigned by: 9949B161A4A014FC... 9/5/2019

DOCUMENT NOT CONSIDERED FINAL UNLESS ALL SIGNATURES COMPLETED

STATE OF NORTH CAROLINA
DEPARTMENT OF TRANSPORTATION

SIGNING PLAN

GUILFORD COUNTY

LOCATION: US 70 (BURLINGTON ROAD) FROM WEST OF SR 3045 (MT. HOPE CHURCH ROAD)/ SR 2819 (MCLEANSVILLE ROAD) TO JUST EAST OF SR 2826 (BIRCH CREEK ROAD)

ROADWAY STANDARD DRAWING

THE FOLLOWING ROADWAY STANDARDS AS APPEAR IN "ROADWAY STANDARD DRAWINGS" - N.C. DEPARTMENT OF TRANSPORTATION - RALEIGH, N.C., DATED JANUARY 2018 ARE APPLICABLE TO THIS PROJECT AND BY REFERENCE HEREBY ARE CONSIDERED A PART OF THESE PLANS:

STD. NO.	TITLE
904.10	ORIENTATION OF GROUND MOUNTED SIGNS
904.50	MOUNTING OF TYPE 'D', 'E', AND 'F' SIGNS ON 'U' CHANNEL POSTS

PROJECT NOTES

1. DISPOSAL OF SIGN SYSTEM, U CHANNEL
2. SIGN ERECTION, RELOCATED, TYPE "D" SIGN
3. SIGN ERECTION, RELOCATED, TYPE "E" SIGN
4. DISPOSAL OF SUPPORT, U CHANNEL

GENERAL NOTES

- SIGNS FURNISHED BY STATE
- ALL TYPE 'D' SIGNS SHALL BE MOUNTED ON TWO U-CHANNEL POSTS UNLESS OTHERWISE INDICATED ON THE PLANS.
- IF REMOVAL OR RELOCATION OF SIGNS ON PRIVATE STREET (NON-STATE MAINTAINED) IS REQUIRED DUE TO CONSTRUCTION, THE CONTRACTOR SHALL INFORM THE ENGINEER. THE WORK WILL BE COMPLETED BY OTHERS.
- SIGNING PLANS DO NOT INCLUDE TEMPORARY CONSTRUCTION SIGNING OR PAVEMENT MARKINGS. SEE TRAFFIC CONTROL PLANS.
- WHEN NOT STATIONED OR DIMENSIONED ON PLANS, ALL 'E' AND 'F' SIGNS SHALL BE FIELD LOCATED BY THE ENGINEER
- ALL EXISTING SIGNS ON "U" CHANNEL POST WITHIN THE PROJECT LIMITS SHALL BE REMOVED AND DISPOSED OF UNLESS OTHERWISE NOTED ON PLANS.
- WHEN EXISTING SIGNS ARE REMOVED AND INSTALLED ON NEW SUPPORTS, THE RE-ERECTION SHALL IMMEDIATELY FOLLOW THE REMOVAL.
- THE BACKGROUND FOR TYPE E & F SIGNS SHALL BE TYPE C REFLECTIVE SHEETING.
- SEE ROADWAY PLANS FOR GUARD/GUIDE RAIL DETAILS.

SUMMARY OF QUANTITIES

ITEM NO. DESC. NO.	ITEM NO. SECT. NO.	ITEM DESCRIPTION	QUANTITY	UNIT
4072000000	903	SUPPORTS, 3 LB STEEL U-CHANNEL	984	L.F.
4096000000	904	SIGN ERECTION, TYPE D	4	EA.
4102000000	904	SIGN ERECTION, TYPE E	33	EA.
4108000000	904	SIGN ERECTION, TYPE F	2	EA.
4116100000	904	SIGN ERECTION, RELOCATE SIGN TYPE D (GROUND MOUNTED)	3	EA.
4116100000	904	SIGN ERECTION, RELOCATE SIGN TYPE E (GROUND MOUNTED)	5	EA.
4155000000	907	DISPOSAL OF SIGN SYSTEM, U-CHANNEL	42	EA.
4192000000	907	DISPOSAL OF SUPPORT, U-CHANNEL	9	EA.

INDEX

SHEET NO.	DESCRIPTION
SIGN-1	TITLE SHEET
SIGN-2	SIGN DESIGNS
SIGN-3-3A	E AND F SHEETS
SIGN-4-10	SIGNING PLAN SHEETS

PLAN PREPARED BY: VHB Engineering NC, P.C.

John G. Townsend, PE — PROJECT ENGINEER

Matthew L. Stygles, PE — PROJECT DESIGN ENGINEER

vhb

Venture I
940 Main Campus Drive, Suite 500
Raleigh, NC 27606
NC License No. C-3705
919.829.0328

7/24/2019
U2581BA_sign_ts.dgn
mstygles

PROJECT REFERENCE NO.	SHEET NO.
U-2581BA	SIGN-2

APPROVED:

DATE:

SEAL

NORTH CAROLINA PROFESSIONAL SEAL 046057 ENGINEER MATTHEW L. STYOLES

DocuSigned by: 394B61E94457460...
9/5/2019

DOCUMENT NOT CONSIDERED FINAL UNLESS ALL SIGNATURES COMPLETED

vhb
940 Main Campus Drive, Suite 500 Raleigh, NC 27606
NC License No. C-3705

SIGN NUMBER: 301
TYPE: D
QUANTITY: 1
SIGN WIDTH: 6'-0"
HEIGHT: 1'-6"
TOTAL AREA: 9.0 Sq.Ft.
BORDER TYPE: FLUSH
RECESS: 0"
WIDTH: 0.75"
RADII: 3"
NO. Z BARS:
LENGTH:

BACKG COLOR: Green
COPY COLOR: White

SYMBOL	X	Y	WID	HT
AR_Type D	7.1	6	6	9

MAT'L: 0.063" (1.6 mm) ALUMINUM
0.080" (2.0 mm) ALUMINUM
0.125" (3.2 mm) ALUMINUM

DESIGN BY: none
PROJECT ID: ID
CHECKED BY:
LOCATION:
Jul 10, 2019
DIV: DIV

USE NOTES:

1. Legend and border(except those that are colored black) shall be direct applied Grade C sheeting.
2. Background shall be Grade A, B, or C reflective sheeting.
3. Shields; A, B, and C type arrows shall be on 0.032" (0.8mm) aluminum with Grade C reflective sheeting and demountable.
4. Bottom panel shall be yellow Grade C sheeting. Legend shall be direct applied black non-reflective sheeting. Arrow shall be on 0.032" aluminum, black non-reflective sheeting an demountable. Yellow panel is:

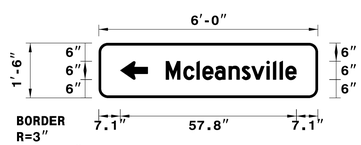

Panel Style: guide_con_destination_ncdot.ssi
M.U.T.C.D.: 2009 Edition

Spacing Factor is 1 unless specified otherwise

LETTER POSITIONS

Letter locations are panel edge to lower left corner

	M	c	l	e	a	n	s	v	i	l	l	e	Series/Size Text Length
	22.1	27.8	32.2	34.1	38.2	42.7	47	50.2	55.1	57.3	59.5	61.4	D 2000
													42.8

FILENAME: U2581BA_sgn_301
NORTH CAROLINA D.O.T. SIGN DETAIL

SIGN NUMBER: 303
TYPE: D
QUANTITY: 1
SIGN WIDTH: 8'-6"
HEIGHT: 2'-0"
TOTAL AREA: 17.0 Sq.Ft.
BORDER TYPE: FLUSH
RECESS: 0"
WIDTH: 0.75"
RADII: 3"
NO. Z BARS:
LENGTH:

BACKG COLOR: Green
COPY COLOR: White

SYMBOL	X	Y	WID	HT

MAT'L: 0.063" (1.6 mm) ALUMINUM
0.080" (2.0 mm) ALUMINUM
0.125" (3.2 mm) ALUMINUM

DESIGN BY: none
PROJECT ID: ID
CHECKED BY:
LOCATION:
Jul 10, 2019
DIV: DIV

USE NOTES:

1. Legend and border(except those that are colored black) shall be direct applied Grade C sheeting.
2. Background shall be Grade A, B, or C reflective sheeting.
3. Shields; A, B, and C type arrows shall be on 0.032" (0.8mm) aluminum with Grade C reflective sheeting and demountable.
4. Bottom panel shall be yellow Grade C sheeting. Legend shall be direct applied black non-reflective sheeting. Arrow shall be on 0.032" aluminum, black non-reflective sheeting an demountable. Yellow panel is:

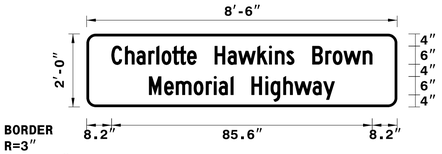

Panel Style: guide_con_destination_ncdot.ssi
M.U.T.C.D.: 2009 Edition

Spacing Factor is 1 unless specified otherwise

LETTER POSITIONS

Letter locations are panel edge to lower left corner

	C	h	a	r	l	o	t	t	e		H	a	w	k	i	n	s		B	r	o	w	n	Series/Size Text Length
	8.2	12.6	16.4	20.3	22.9	24.7	28.2	30.4	33	36.1	42.1	46.4	49.8	56.1	60	61.9	65.7	68.2	74.2	78.4	80.9	84.5	90.8	C 2000
																								85.6
	M	e	m	o	r	i	a	l		H	i	g	h	w	a	y								C 2000
	20.5	25.5	29.3	35.2	39.2	41.8	43.4	47.3	48.2	54.2	58.7	60.5	64.6	68.3	74.3	77.8								61

FILENAME: U2581BA_sgn_303
NORTH CAROLINA D.O.T. SIGN DETAIL

SIGN NUMBER: 302
TYPE: D
QUANTITY: 1
SIGN WIDTH: 6'-0"
HEIGHT: 1'-6"
TOTAL AREA: 9.0 Sq.Ft.
BORDER TYPE: FLUSH
RECESS: 0"
WIDTH: 0.75"
RADII: 3"
NO. Z BARS:
LENGTH:

BACKG COLOR: Green
COPY COLOR: White

SYMBOL	X	Y	WID	HT
AR_Type D	55.9	6	6	9

MAT'L: 0.063" (1.6 mm) ALUMINUM
0.080" (2.0 mm) ALUMINUM
0.125" (3.2 mm) ALUMINUM

DESIGN BY: none
PROJECT ID: ID
CHECKED BY:
LOCATION:
Jul 10, 2019
DIV: DIV

USE NOTES:

1. Legend and border(except those that are colored black) shall be direct applied Grade C sheeting.
2. Background shall be Grade A, B, or C reflective sheeting.
3. Shields; A, B, and C type arrows shall be on 0.032" (0.8mm) aluminum with Grade C reflective sheeting and demountable.
4. Bottom panel shall be yellow Grade C sheeting. Legend shall be direct applied black non-reflective sheeting. Arrow shall be on 0.032" aluminum, black non-reflective sheeting an demountable. Yellow panel is:

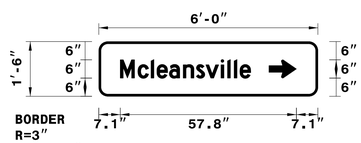

Panel Style: guide_con_destination_ncdot.ssi
M.U.T.C.D.: 2009 Edition

Spacing Factor is 1 unless specified otherwise

LETTER POSITIONS

Letter locations are panel edge to lower left corner

	M	c	l	e	a	n	s	v	i	l	l	e	Series/Size Text Length
	7.1	12.8	17.2	19.1	23.2	27.7	32	35.2	40.1	42.3	44.5	46.4	D 2000
													42.8

FILENAME: U2581BA_sgn_302
NORTH CAROLINA D.O.T. SIGN DETAIL

SIGN NUMBER: 22-2_2012
TYPE: D
QUANTITY: 1
SIGN WIDTH: 6'-0"
HEIGHT: 2'-6"
TOTAL AREA: 15.0 Sq.Ft.
BORDER TYPE: FLUSH
RECESS: 0"
WIDTH: 0.75"
RADII: 3"
NO. Z BARS:
LENGTH:

BACKG COLOR: Green
COPY COLOR: White

SYMBOL	X	Y	WID	HT

MAT'L: 0.063" (1.6 mm) ALUMINUM
0.080" (2.0 mm) ALUMINUM
0.125" (3.2 mm) ALUMINUM

DESIGN BY: none
PROJECT ID: ID
CHECKED BY:
LOCATION:
Jul 10, 2019
DIV: DIV

USE NOTES:

1. Legend and border(except those that are colored black) shall be direct applied Grade C sheeting.
2. Background shall be Grade A, B, or C reflective sheeting.
3. Shields; A, B, and C type arrows shall be on 0.032" (0.8mm) aluminum with Grade C reflective sheeting and demountable.
4. Bottom panel shall be yellow Grade C sheeting. Legend shall be direct applied black non-reflective sheeting. Arrow shall be on 0.032" aluminum, black non-reflective sheeting an demountable. Yellow panel is:

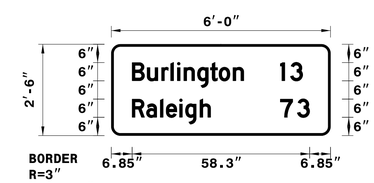

Panel Style: guide_con_destination_ncdot.ssi
M.U.T.C.D.: 2009 Edition

Spacing Factor is 1 unless specified otherwise

LETTER POSITIONS

Letter locations are panel edge to lower left corner

	B	u	r	l	i	n	g	t	o	n	1	3	Series/Size Text Length
	6.8	11.8	16.5	19.5	21.7	23.8	28.3	32.5	35.3	40	55.5	58.8	D 2000
													56
	R	a	l	e	i	g	h	7	3				D 2000
	6.8	11.5	16.1	18	22.4	24.3	29.1	55.5	61.1				58.3

FILENAME: U2581BA_sgn_304
NORTH CAROLINA D.O.T. SIGN DETAIL

SIGN DESIGNS

PROJECT REFERENCE NO.	SHEET NO.
U-2581BA	SIGN-3

APPROVED: _____

DATE: _____

SEAL

NORTH CAROLINA PROFESSIONAL SEAL 046057 ENGINEER MATTHEW L. STYGLES

DocuSigned by: 394B61E344557 46C...
9/5/2019

DOCUMENT NOT CONSIDERED FINAL UNLESS ALL SIGNATURES COMPLETED

vhb

940 Main Campus Drive, Suite 500 Raleigh, NC 27606
NC License No. C-3705

(401) QUANTITY REQ'D _7_

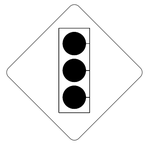

30 X 30
W3-3

ONE "U" POST PER SIGN

(402) QUANTITY REQ'D _7_

30 X 36
R2-1

ONE "U" POST PER SIGN

(403) QUANTITY REQ'D _5_

24 X 36
R3-9b

ONE "U" POST PER SIGN

(404) QUANTITY REQ'D _1_

24 X 30
R2-1

ONE "U" POST PER SIGN

(405) QUANTITY REQ'D _5_

30 X 30
R1-1

ONE "U" POST PER SIGN

(406) QUANTITY REQ'D _1_

36 X 36
W9-1R

ONE "U" POST PER SIGN

(407) QUANTITY REQ'D _1_

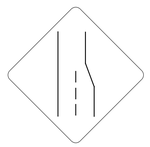

36 X 36
W4-2R

ONE "U" POST PER SIGN

(408) QUANTITY REQ'D _1_

36 X 36
W1-2R

ONE "U" POST PER SIGN

(409) QUANTITY REQ'D _1_

30 X 36
R2-1

ONE "U" POST PER SIGN

(410) QUANTITY REQ'D _1_

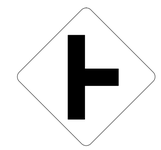

30 X 30
W2-2R

ONE "U" POST PER SIGN

(411) QUANTITY REQ'D _3_

24 X 30
R2-1

ONE "U" POST PER SIGN

TYPE "E" SIGNS

7/11/2019
\\vhb\gbl\proj\Raleigh\38656.04 NCDOT U-2581BA US 70\NCDOT\Traffic\Signing\CADD\Signing Layout Plans\U2581BA_sgn_ts.dgn
jsarmiento

501

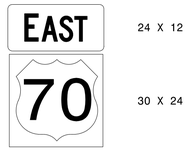

ONE "U" POST PER SIGN

502

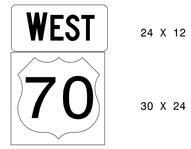

ONE "U" POST PER SIGN

PROJECT REFERENCE NO.	SHEET NO.
U-2581BA	SIGN-3A

APPROVED: _____

DATE: _____

SEAL

NORTH CAROLINA PROFESSIONAL SEAL 046057 ENGINEER MATTHEW L. STYGLES

DocuSigned by:
394B61E94497465C...
9/5/2019

DOCUMENT NOT CONSIDERED FINAL UNLESS ALL SIGNATURES COMPLETED

vhb

940 Main Campus Drive, Suite 500 Raleigh, NC 27606
NC License No. C-3705

TYPE "F" SIGNS

7/11/2019
\\vhb\gbl\proj\Raleigh\38656.04 NCDOT U-2581BA US 70\NCDOT\Traffic\Signing\CADD\Signing Layout Plans\U2581BA_sgn_ts.dgn
jsarmiento

PROJECT NOTES

1. DISPOSAL OF SIGN SYSTEM, U CHANNEL
2. SIGN ERECTION, RELOCATED, TYPE "D" SIGN
3. SIGN ERECTION, RELOCATED, TYPE "E" SIGN
4. DISPOSAL OF SUPPORT, U CHANNEL

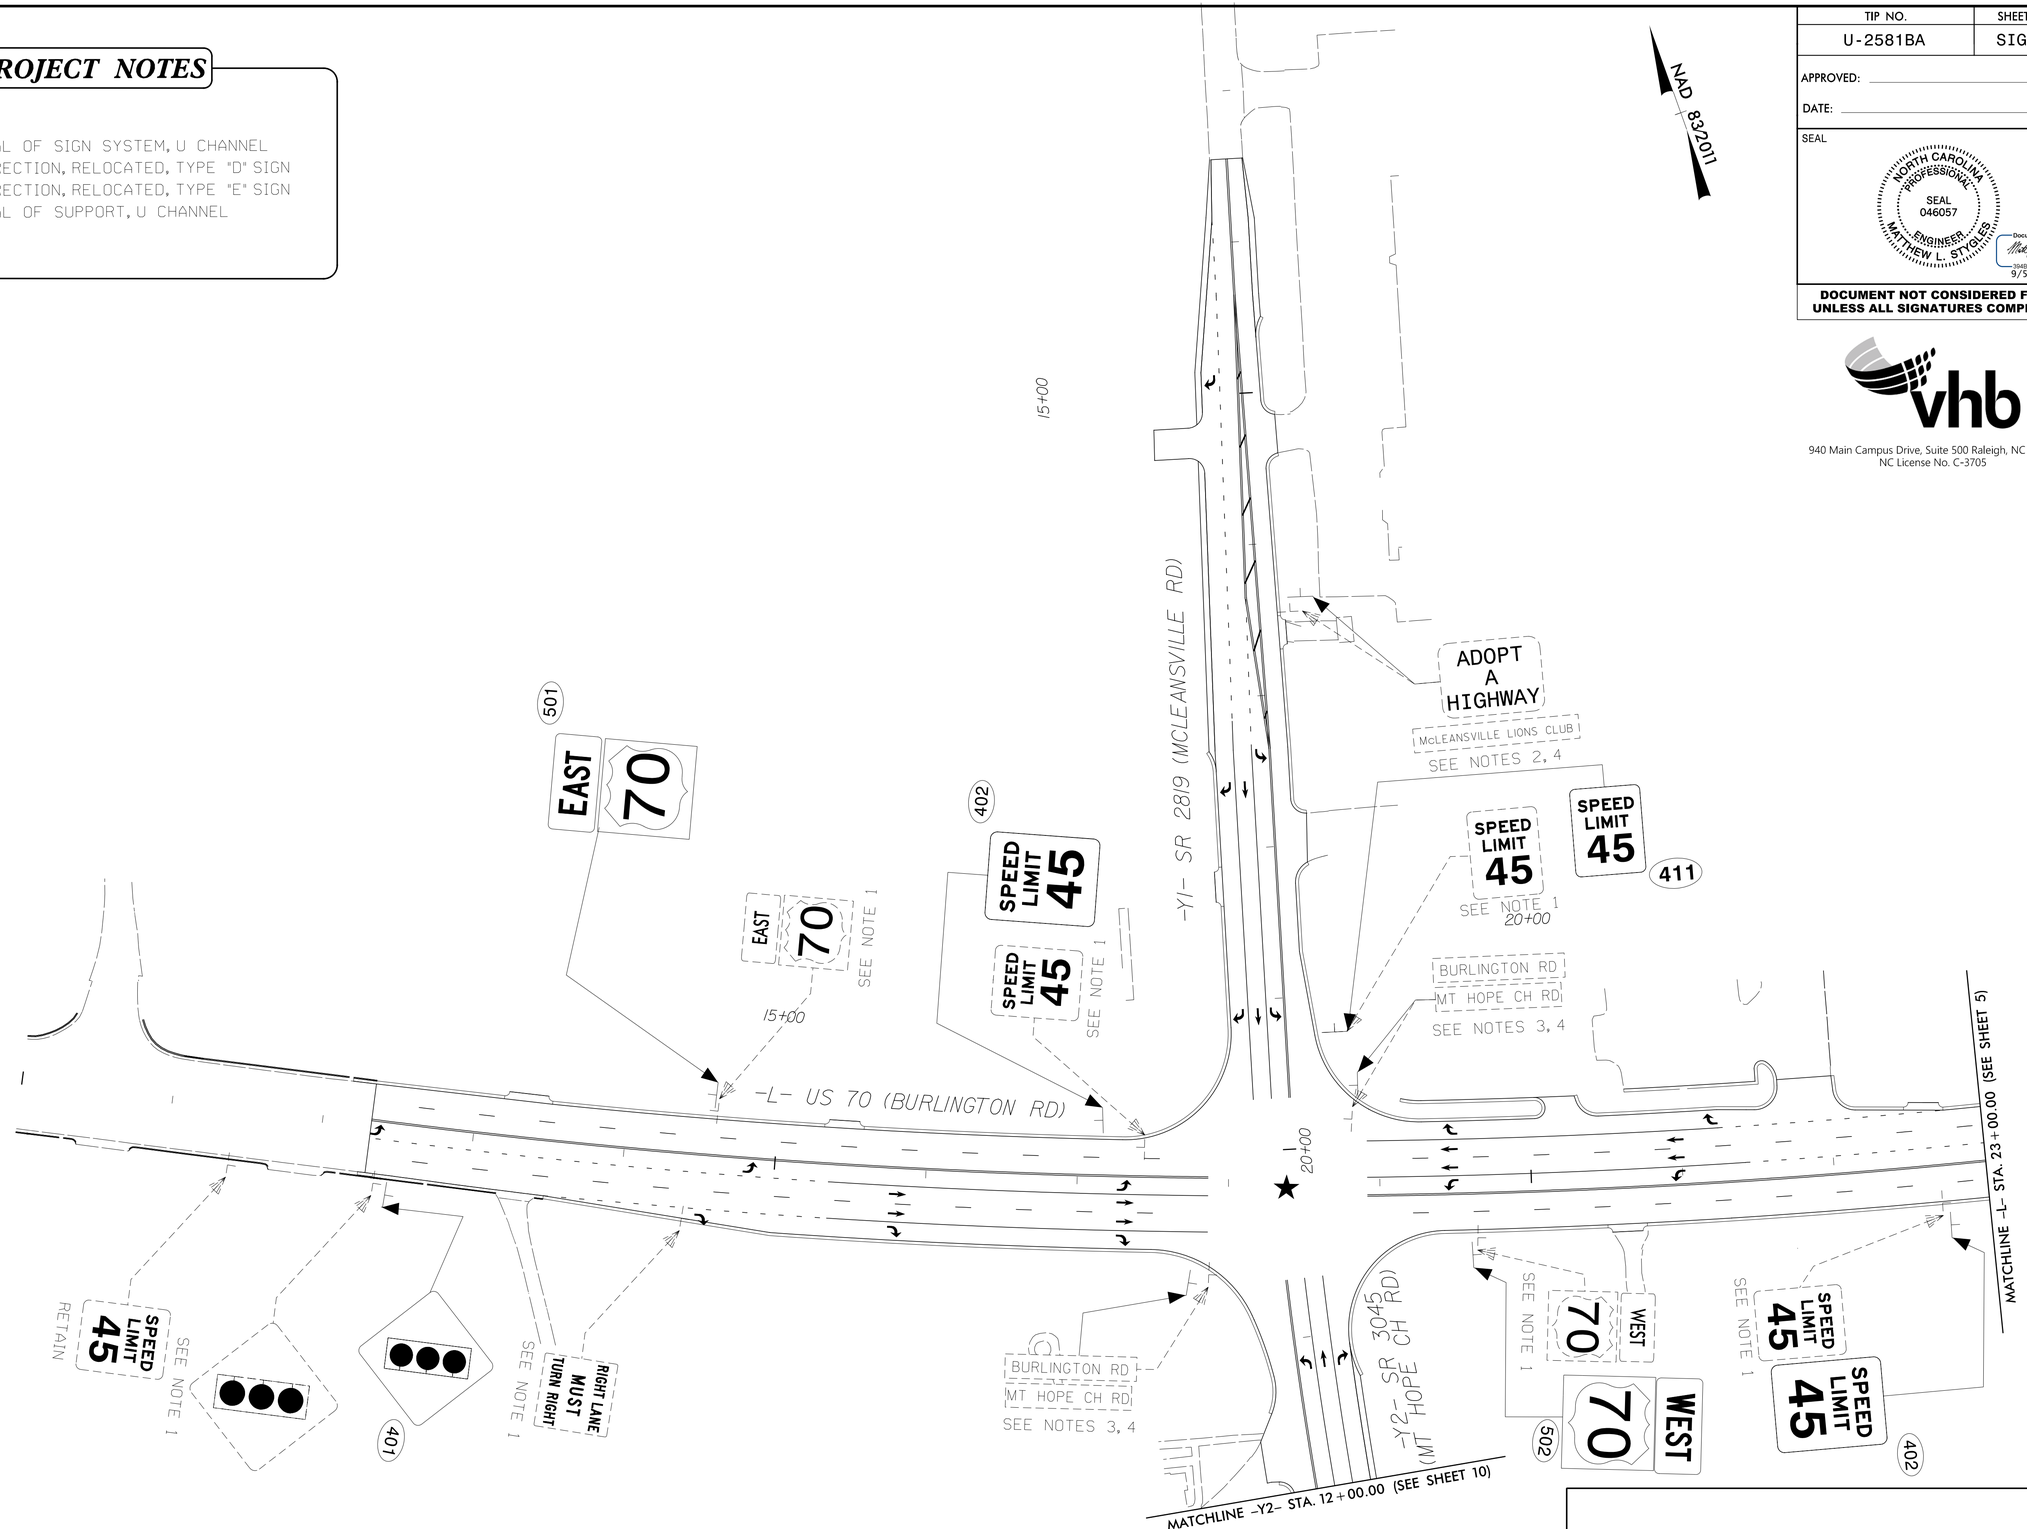

TIP NO.	SHEET NO.
U-2581BA	SIGN-4

APPROVED: _____

DATE: _____

SEAL

NORTH CAROLINA PROFESSIONAL SEAL 046057 ENGINEER MATTHEW L. STIGLES

DocuSigned by: 39ABF1E9A4974FC...
9/5/2019

DOCUMENT NOT CONSIDERED FINAL UNLESS ALL SIGNATURES COMPLETED

vhb

940 Main Campus Drive, Suite 500 Raleigh, NC 27606
NC License No. C-3705

SIGNING PLAN SHEET

7/11/2019
\\vhb\gbl\proj\Raleigh\38656.04 NCDOT U-2581BA US 70\NCDOT\Traffic\Signing\CADD\Signing Layout Plans\u2581BA_sgn_psh04.dgn
User:mstygles

TIP NO.	SHEET NO.
U-2581BA	SIGN-5

APPROVED: _____

DATE: _____

SEAL

NORTH CAROLINA PROFESSIONAL SEAL 046057 ENGINEER MATTHEW L. STYGLES

DocuSigned by: 394B61E9449746C...
9/5/2019

DOCUMENT NOT CONSIDERED FINAL UNLESS ALL SIGNATURES COMPLETED

vhb

940 Main Campus Drive, Suite 500 Raleigh, NC 27606
NC License No. C-3705

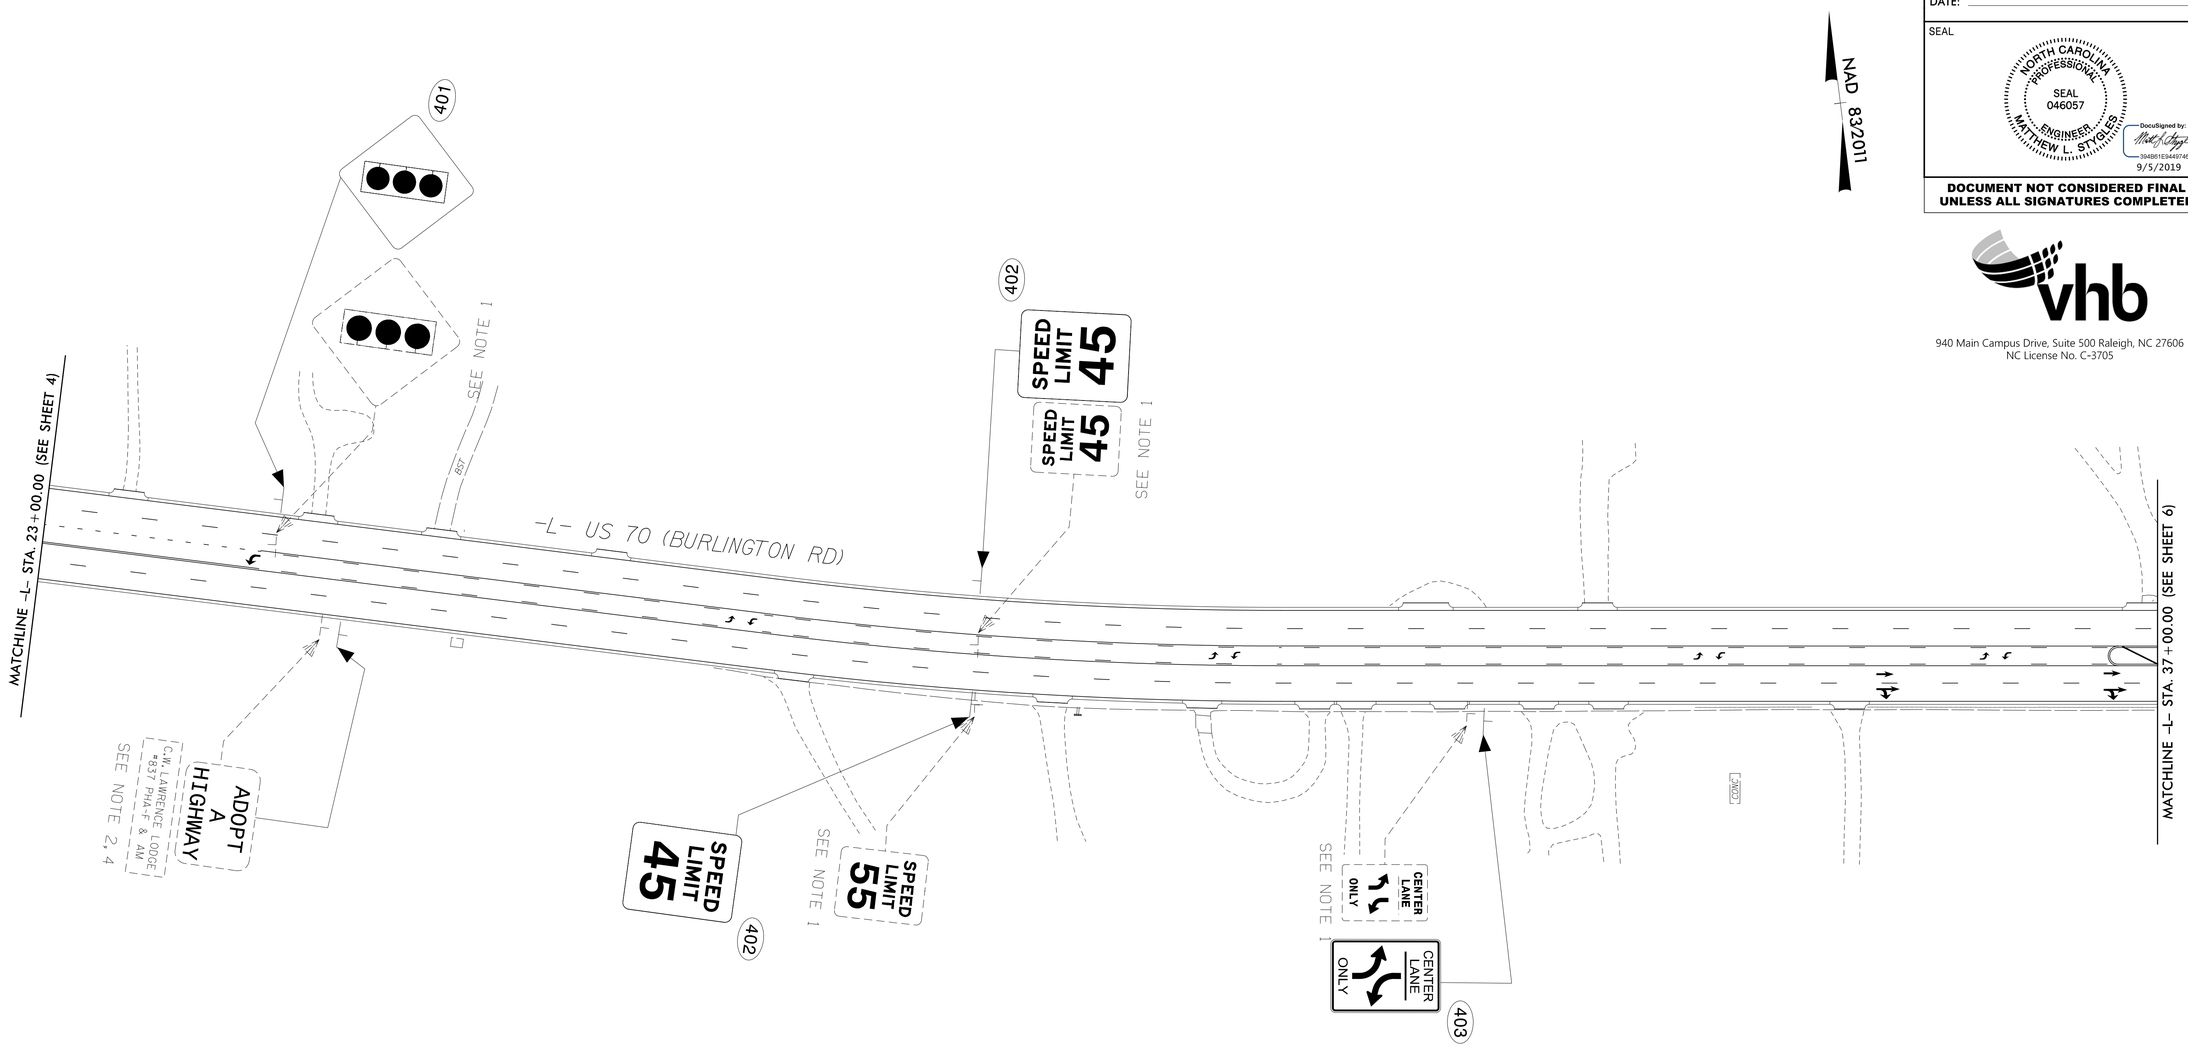

PROJECT NOTES

1. DISPOSAL OF SIGN SYSTEM, U CHANNEL
2. SIGN ERECTION, RELOCATED, TYPE "D" SIGN
3. SIGN ERECTION, RELOCATED, TYPE "E" SIGN
4. DISPOSAL OF SUPPORT, U CHANNEL

SIGNING PLAN SHEET

7/11/2019
\\vhb\gpl\proj\Raleigh\38656.04 NCDOT U-2581BA US 70\NCDOT\Traffic\Signing\CADD\Signing Layout Plans\u2581BA_sgn_psh05.dgn
User:mstygles

TIP NO.	SHEET NO.
U-2581BA	SIGN-6

APPROVED: _____

DATE: _____

SEAL

NORTH CAROLINA PROFESSIONAL SEAL 046057 ENGINEER MATTHEW L. STIGLER

DocuSigned by: 394B81E9A4974FC

9/5/2019

DOCUMENT NOT CONSIDERED FINAL UNLESS ALL SIGNATURES COMPLETED

vhb

940 Main Campus Drive, Suite 500 Raleigh, NC 27606
NC License No. C-3705

PROJECT NOTES

1. DISPOSAL OF SIGN SYSTEM, U CHANNEL
2. SIGN ERECTION, RELOCATED, TYPE "D" SIGN
3. SIGN ERECTION, RELOCATED, TYPE "E" SIGN
4. DISPOSAL OF SUPPORT, U CHANNEL

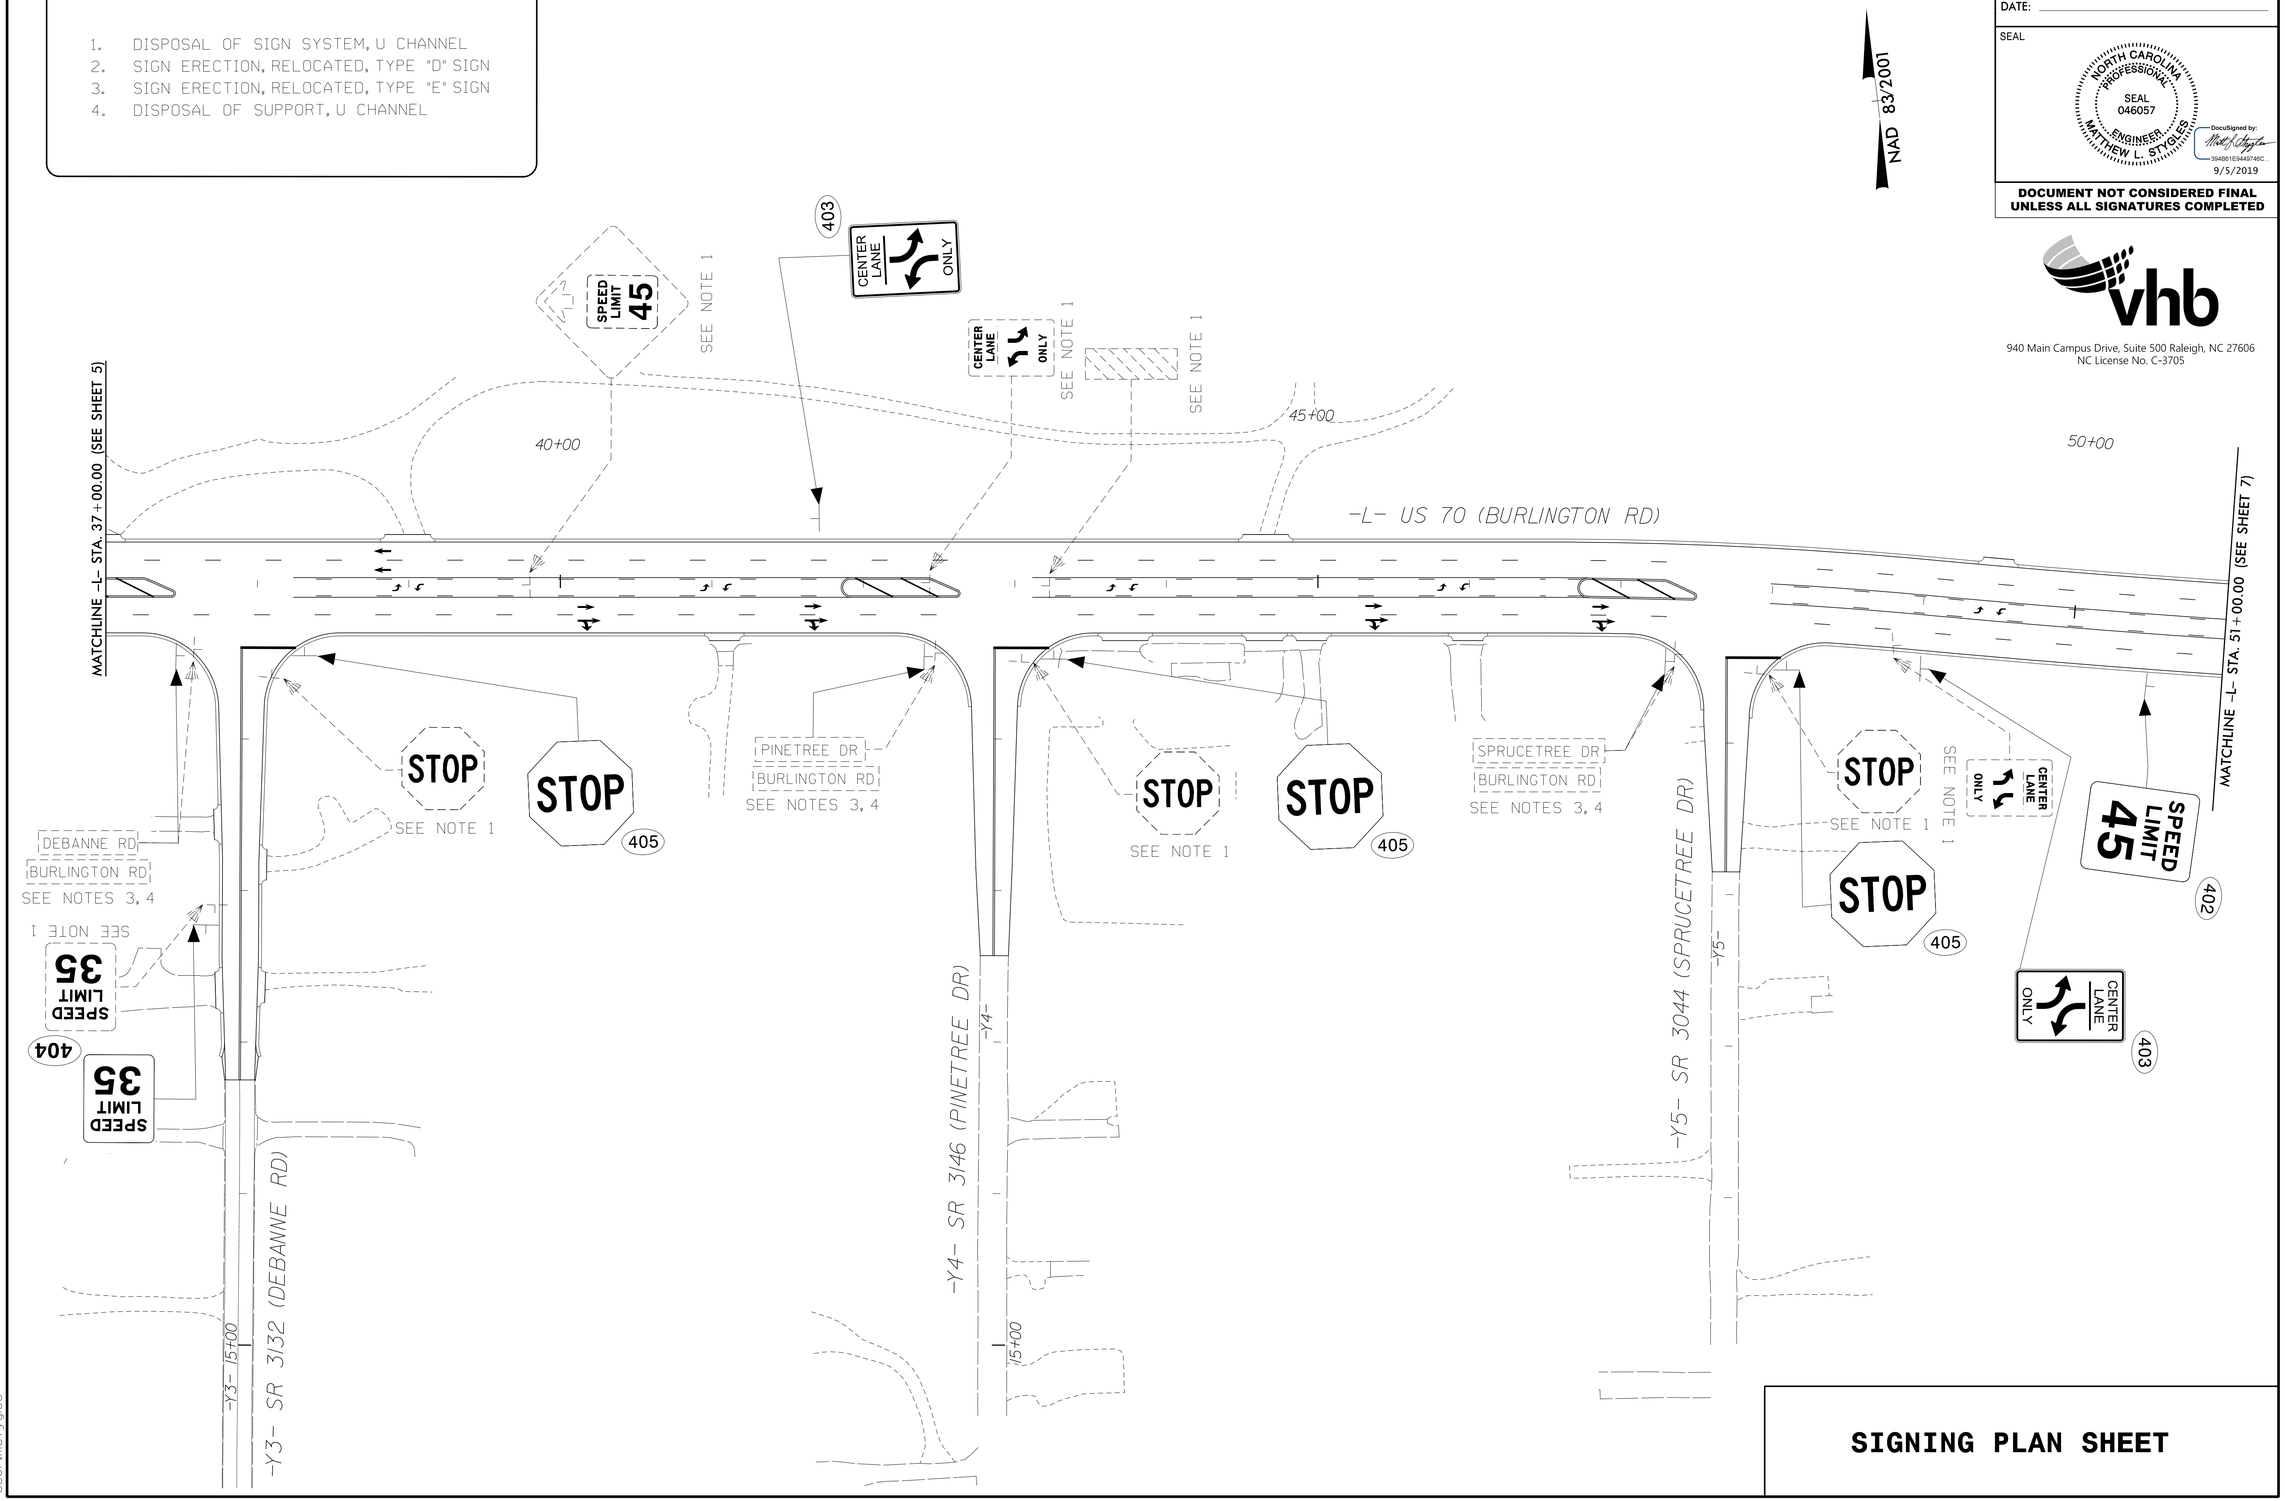

SIGNING PLAN SHEET

7/11/2019
\\vhb\gpi\proj\Raleigh\38656.04 NCDOT U-2581BA US 70\NCDOT\Traffic\Signing\CADD\Signing Layout Plans\U2581BA_sgn_psh06.dgn
User:mstygles

TIP NO.	SHEET NO.
U-2581BA	SIGN-7

APPROVED: _____

DATE: _____

SEAL

NORTH CAROLINA PROFESSIONAL SEAL 046057 ENGINEER MATTHEW L. STIGLER

DocuSigned by: 394B61D344074BC...
9/5/2019

DOCUMENT NOT CONSIDERED FINAL UNLESS ALL SIGNATURES COMPLETED

vhb

940 Main Campus Drive, Suite 500 Raleigh, NC 27606
NC License No. C-3705

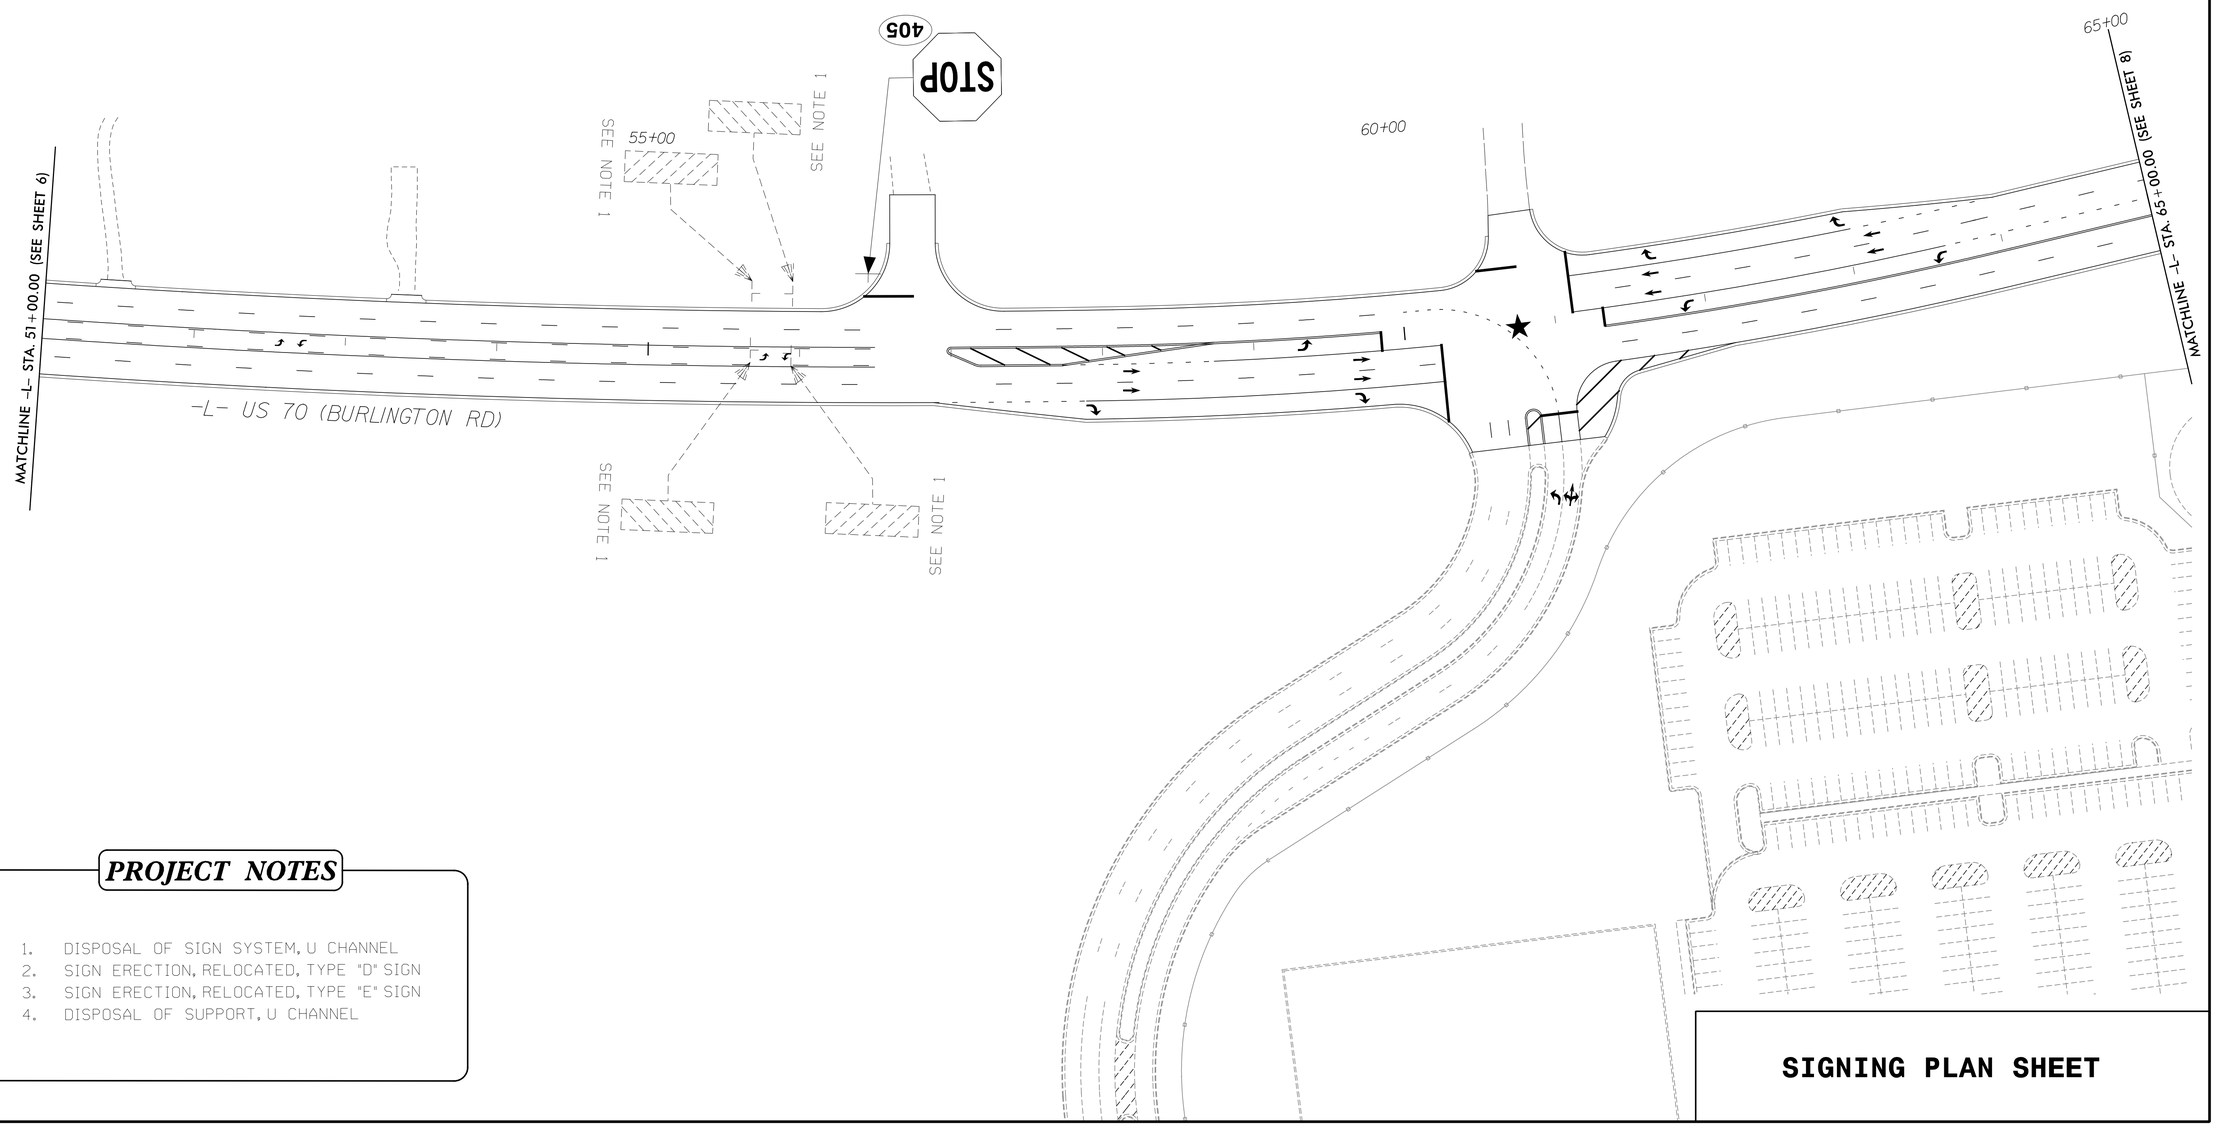

PROJECT NOTES

1. DISPOSAL OF SIGN SYSTEM, U CHANNEL
2. SIGN ERECTION, RELOCATED, TYPE "D" SIGN
3. SIGN ERECTION, RELOCATED, TYPE "E" SIGN
4. DISPOSAL OF SUPPORT, U CHANNEL

SIGNING PLAN SHEET

7/11/2019
\\vhb\gbl\proj\Raleigh\38656.04 NCDOT U-2581BA US 70\NCDOT\Traffic\Signing\CADD\Signing Layout Plans\u2581BA_sgn_psh07.dgn
User:mstygles

TIP NO.	SHEET NO.
U-2581BA	SIGN-8

APPROVED: _____

DATE: _____

SEAL

NORTH CAROLINA PROFESSIONAL SEAL 046057 ENGINEER MATTHEW L. STIGLER

DocuSigned by: 394B61E3446574BC...
9/5/2019

DOCUMENT NOT CONSIDERED FINAL UNLESS ALL SIGNATURES COMPLETED

vhb
940 Main Campus Drive, Suite 500 Raleigh, NC 27606
NC License No. C-3705

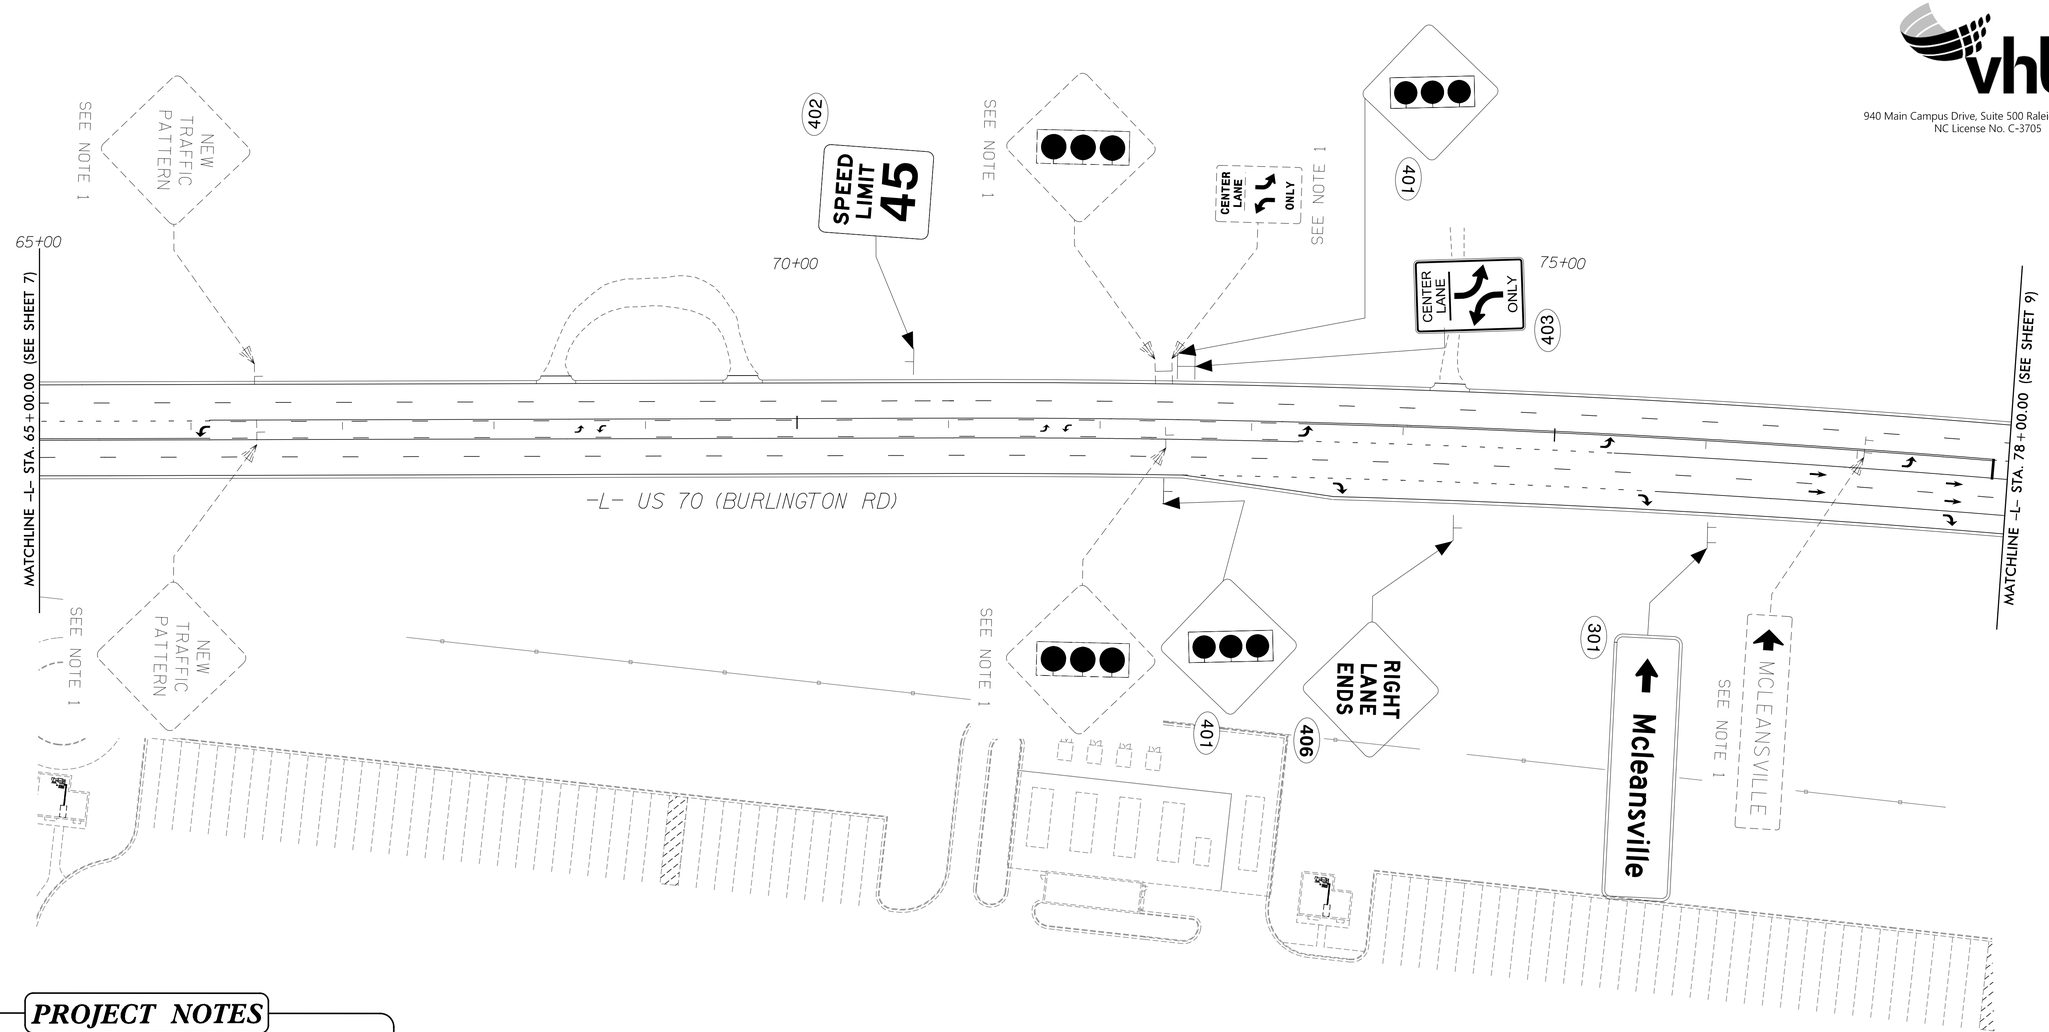

PROJECT NOTES

1. DISPOSAL OF SIGN SYSTEM, U CHANNEL
2. SIGN ERECTION, RELOCATED, TYPE "D" SIGN
3. SIGN ERECTION, RELOCATED, TYPE "E" SIGN
4. DISPOSAL OF SUPPORT, U CHANNEL

SIGNING PLAN SHEET

7/11/2019
\\vhb\gbl\proj\Raleigh\38656.04 NCDOT U-2581BA US 70\NCDOT\Traffic\Signing\CADD\Signing Layout Plans\u2581BA_sgn_psh08.dgn
User:mstygles

TIP NO.	SHEET NO.
U-2581BA	SIGN-9

APPROVED: _____

DATE: _____

SEAL

NORTH CAROLINA PROFESSIONAL SEAL 046057 ENGINEER MATTHEW L. STIGLER

DocuSigned by: 394BB1E9A4F24FC 9/5/2019

DOCUMENT NOT CONSIDERED FINAL UNLESS ALL SIGNATURES COMPLETED

vhb

940 Main Campus Drive, Suite 500 Raleigh, NC 27606
NC License No. C-3705

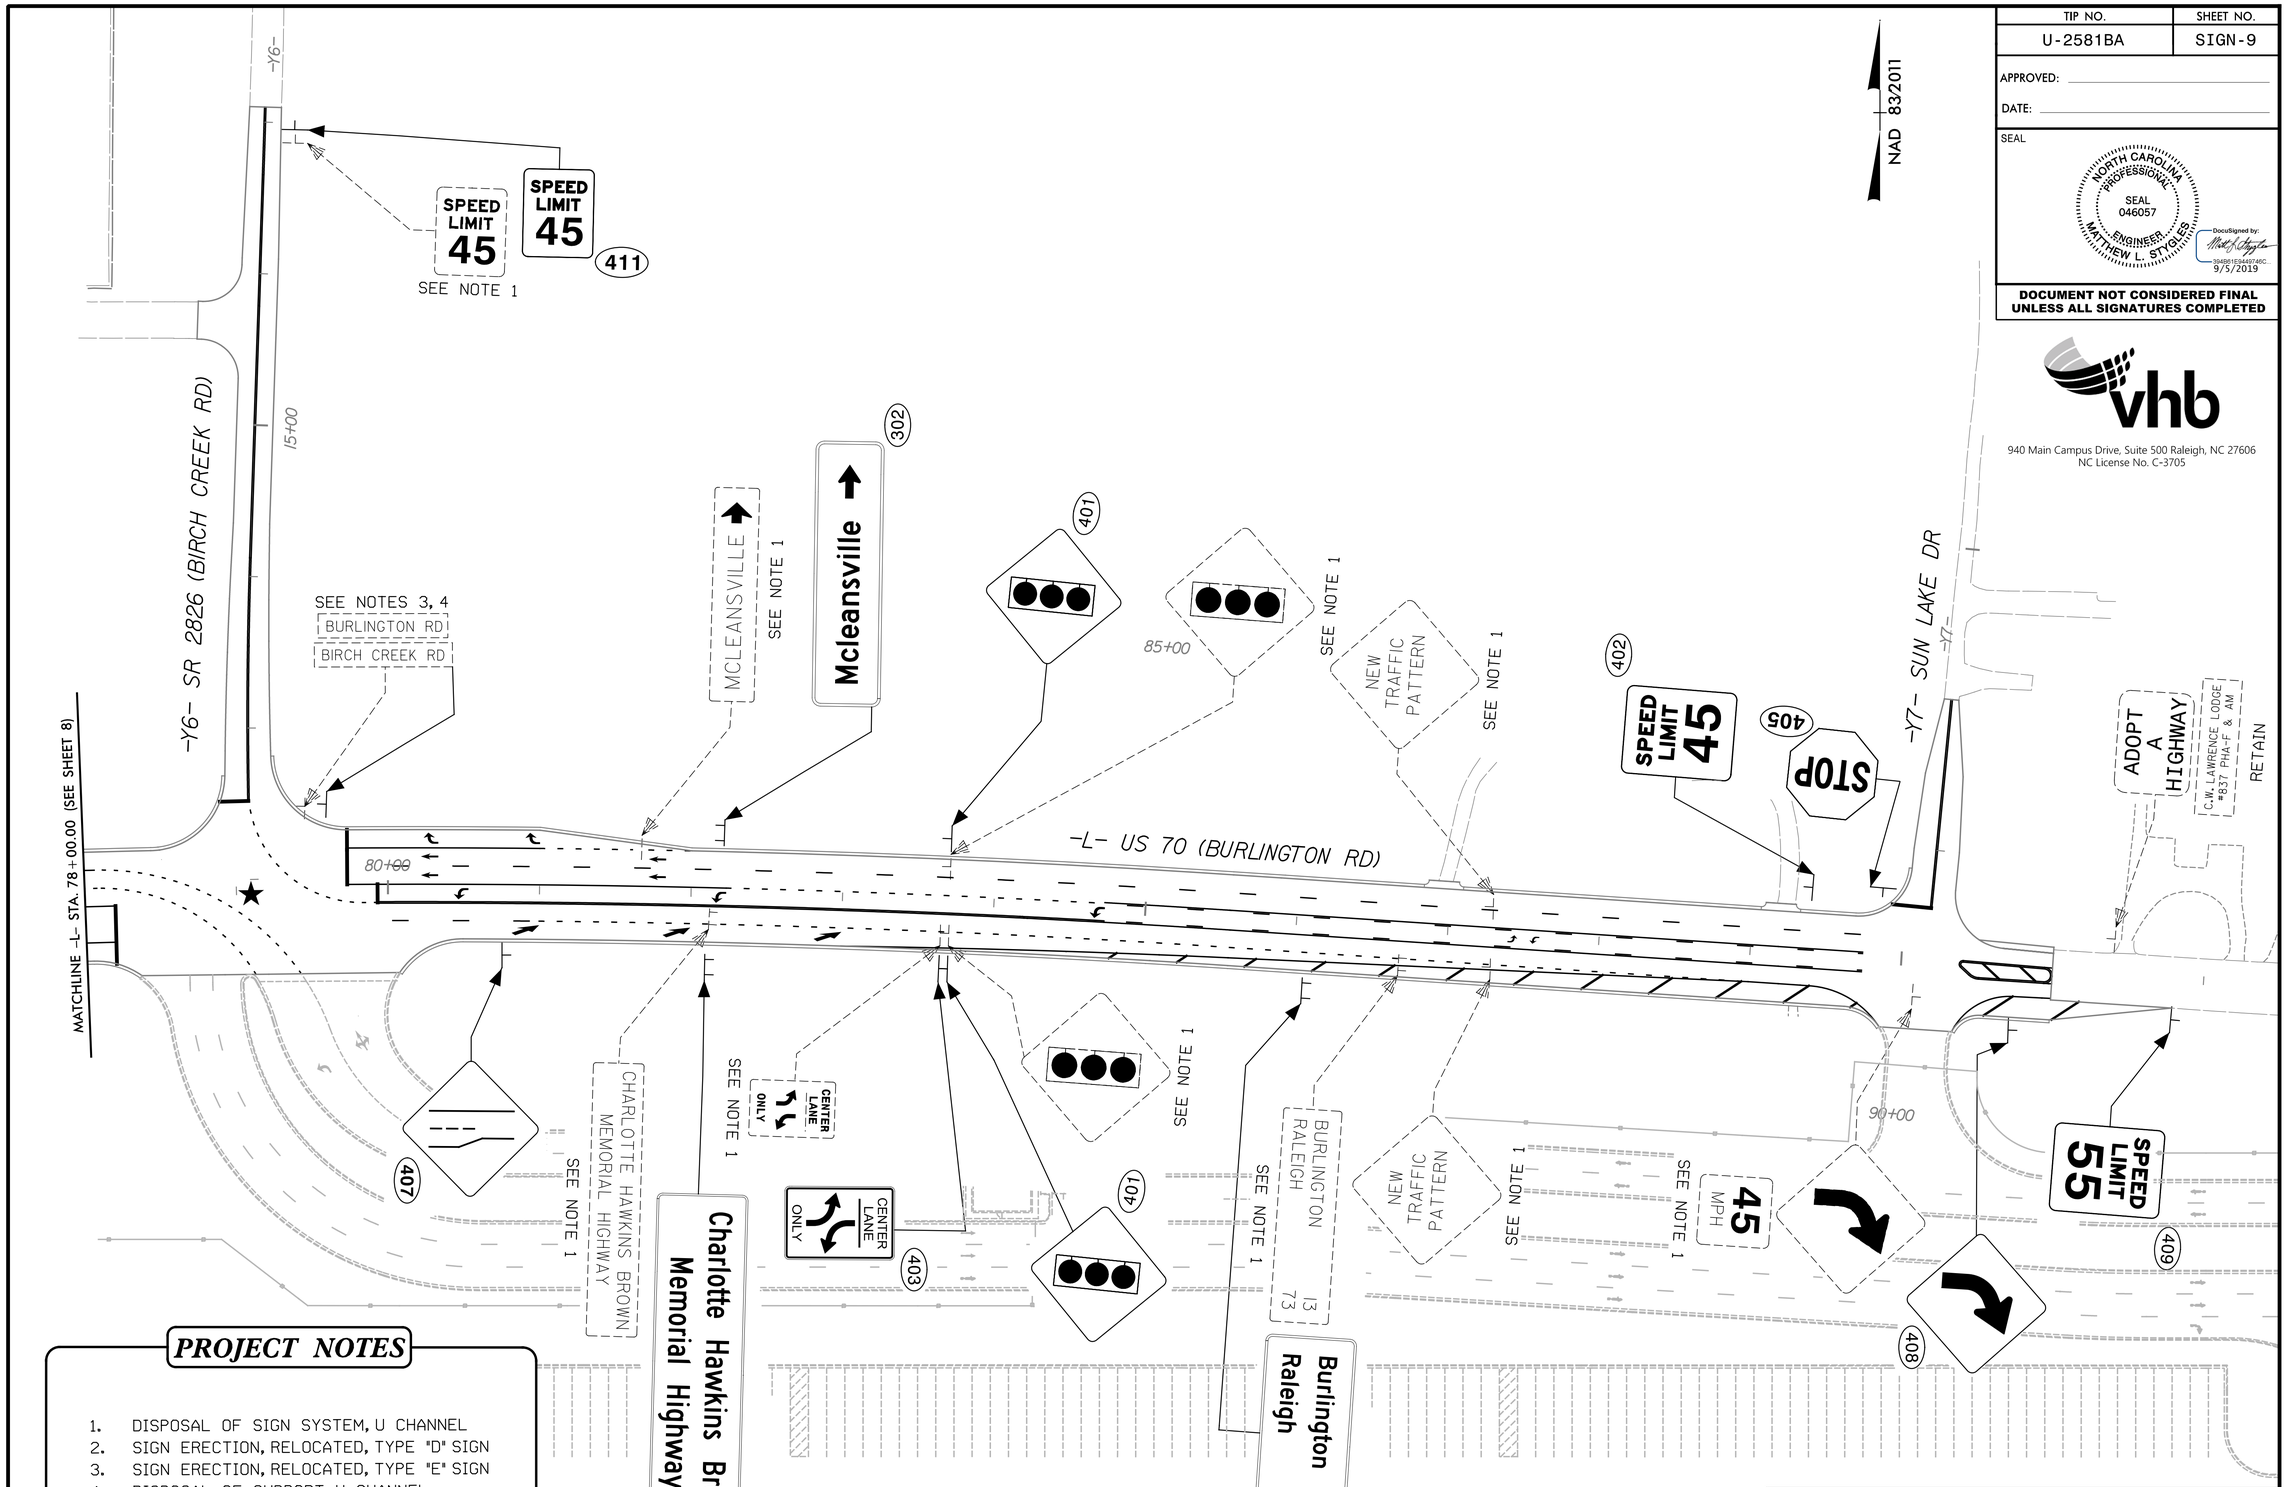

PROJECT NOTES

1. DISPOSAL OF SIGN SYSTEM, U CHANNEL
2. SIGN ERECTION, RELOCATED, TYPE "D" SIGN
3. SIGN ERECTION, RELOCATED, TYPE "E" SIGN
4. DISPOSAL OF SUPPORT, U CHANNEL

SIGNING PLAN SHEET

7/24/2019
u2581BA_sgn_psh09.dgn
mstyges

TIP NO.	SHEET NO.
U-2581BA	SIGN-10

APPROVED: _____

DATE: _____

SEAL

NORTH CAROLINA PROFESSIONAL SEAL 046057 ENGINEER MATTHEW L. STYGLES

DocuSigned by: 3B4B9E1F044974BC... 9/5/2019

DOCUMENT NOT CONSIDERED FINAL UNLESS ALL SIGNATURES COMPLETED

vhb

940 Main Campus Drive, Suite 500 Raleigh, NC 27606
NC License No. C-3705

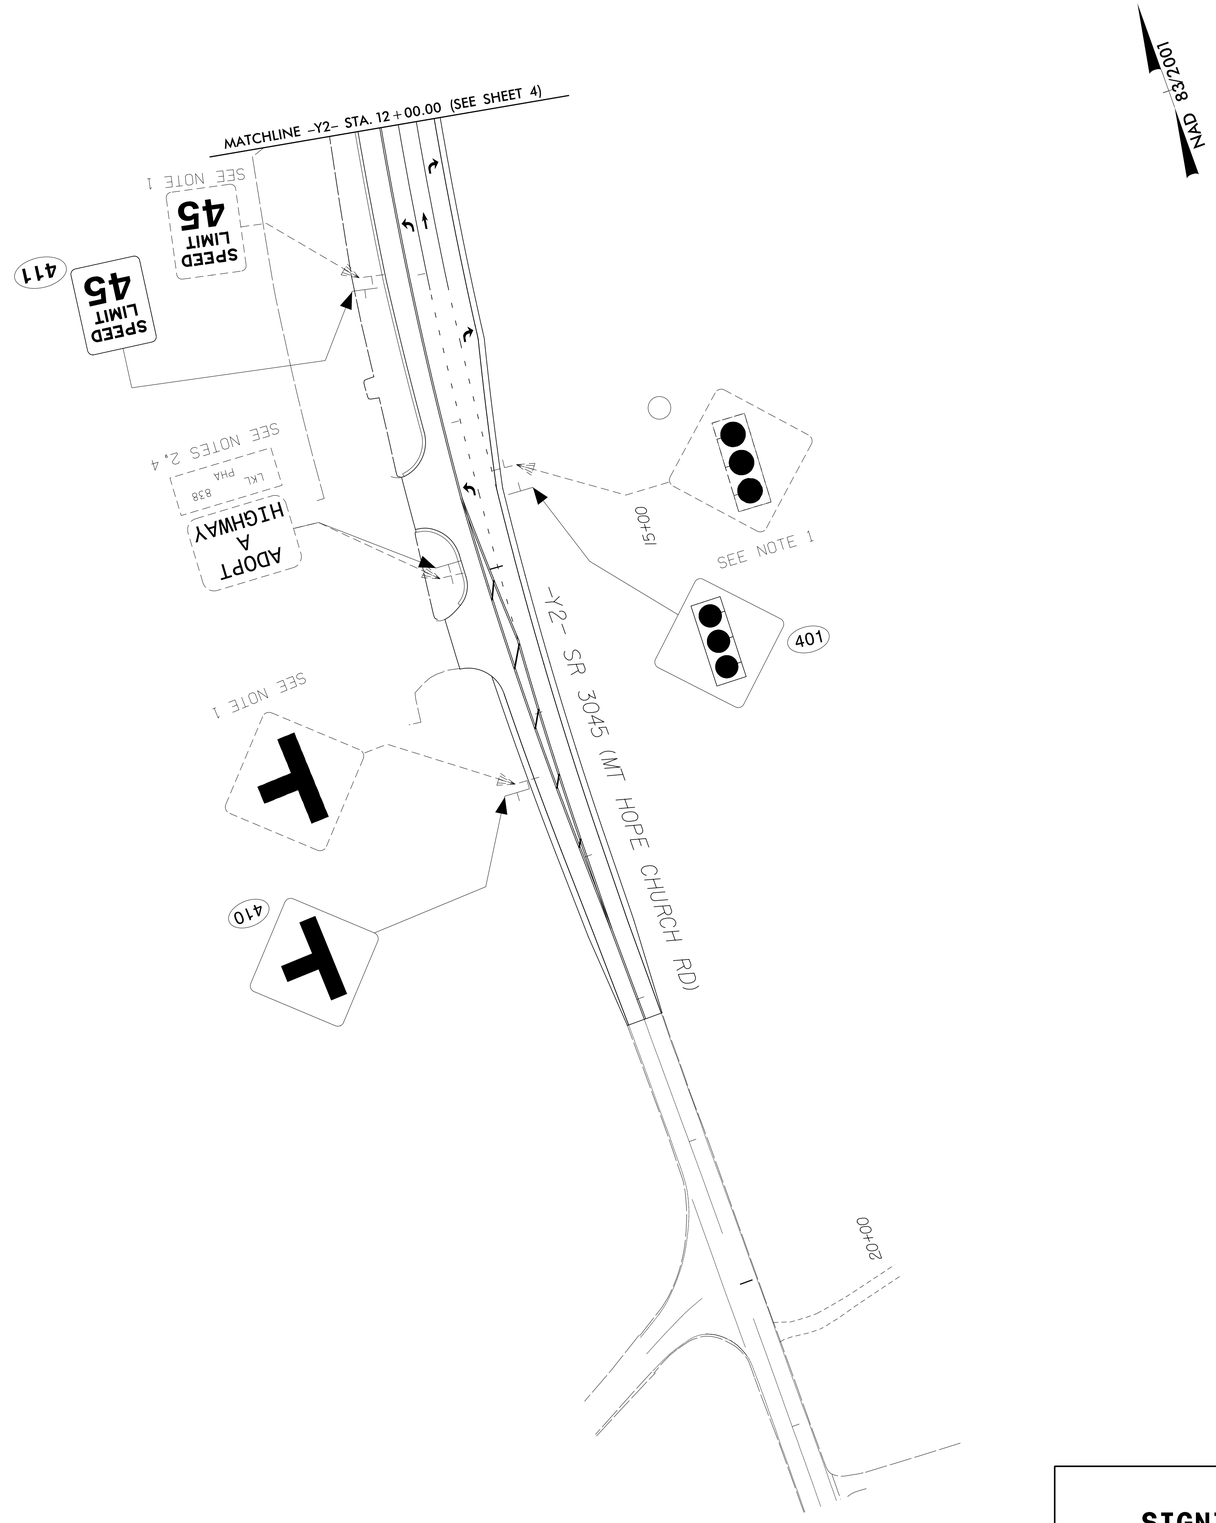

PROJECT NOTES

1. DISPOSAL OF SIGN SYSTEM, U CHANNEL
2. SIGN ERECTION, RELOCATED, TYPE "D" SIGN
3. SIGN ERECTION, RELOCATED, TYPE "E" SIGN
4. DISPOSAL OF SUPPORT, U CHANNEL

SIGNING PLAN SHEET

7/11/2019
\\vhb\gbl\proj\Raleigh\38656.04 NCDOT U-2581BA US 70\NCDOT\Traffic\Signing\CADD\Signing Layout Plans\u2581BA_sgn_pshl0.dgn
User:mstygles