DocuSign Envelope ID: D5924871-D990-47E3-B084-5CE0E13F272D

6/2/99

PROJECT REFERENCE NO.	SHEET NO.
48793.3.1	2A-4

ROADWAY DESIGN ENGINEER

NORTH CAROLINA PROFESSIONAL SEAL 039183 ENGINEER

8/11/2020

PAVEMENT DESIGN ENGINEER

NORTH CAROLINA PROFESSIONAL SEAL 022896 ENGINEER

8/17/2020

DOCUMENT NOT CONSIDERED FINAL UNLESS ALL SIGNATURES COMPLETED

ICE of CAROLINAS, PLLC
ICE of Carolinas, PLLC
4505 Falls of Neuse Road, Suite 110
Raleigh, North Carolina 27609
Phone: 803-822-0333
License #: P-0999

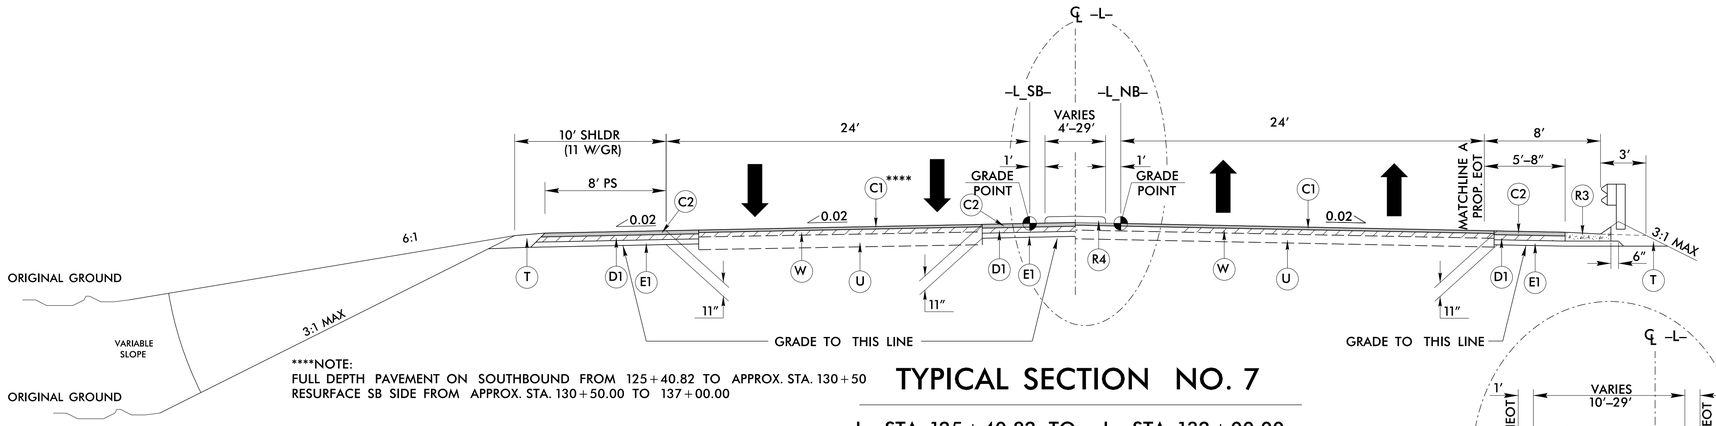

****NOTE:
FULL DEPTH PAVEMENT ON SOUTHBOUND FROM 125+40.82 TO APPROX. STA. 130+50
RESURFACE SB SIDE FROM APPROX. STA. 130+50.00 TO 137+00.00

TYPICAL SECTION NO. 7

–L– STA. 125+40.82 TO –L– STA. 132+00.00

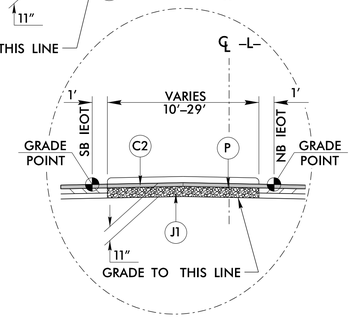

TYPICAL SECTION NO. 7A

USE IN CONJUNCTION W/TYPICAL SECTION NO. 7
WHEN MONOLITHIC ISLAND WIDTH GREATER THAN 10′
APPROX. –L– STA. 128+33.77 TO –L– STA. 132+00.00

PAVEMENT SCHEDULE	
C1	1.5″ S9.5C
C2	3.0″ S9.5C
C3	VAR. S9.5C
D1	4″ I19.0C
D2	VAR. I19.0C
E1	4″ B25.0C
J1	8″ ABC
P	PRIME COAT
R1	2′-6″ C&G
R2	1′-6″ C&G
R3	SBG
R4	5″ CONC. ISLAND
T	EARTH MATERIAL
U	EXIST PAVEMENT
V1	1½″ MILL
V2	INCIDENTAL MILLING
W	WEDGING

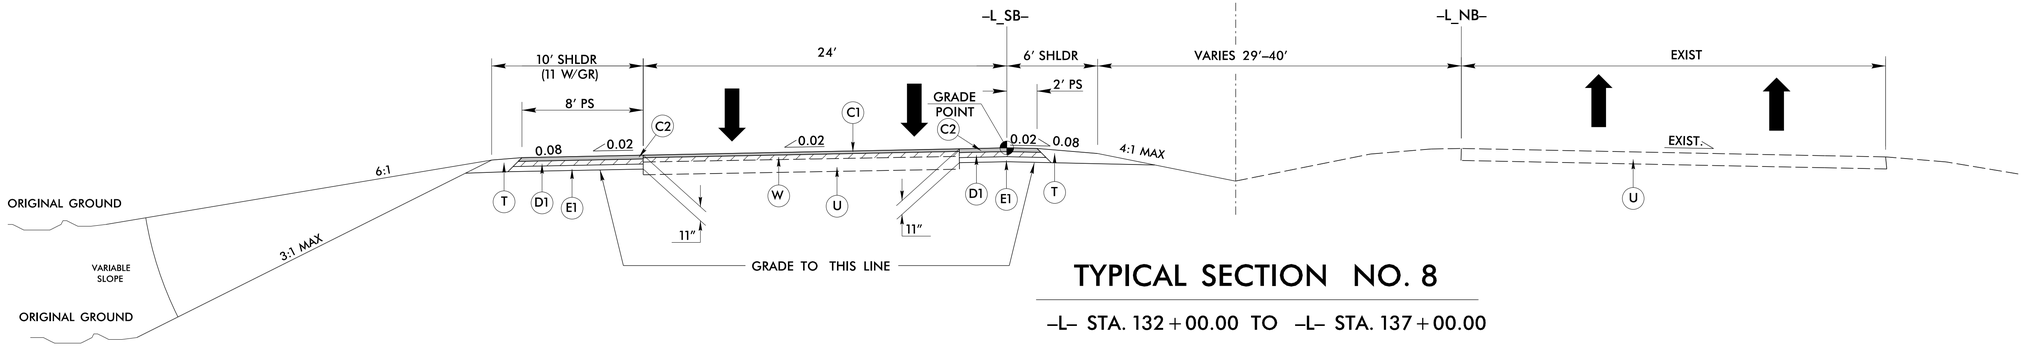

TYPICAL SECTION NO. 8

–L– STA. 132+00.00 TO –L– STA. 137+00.00

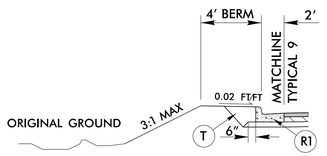

TYPICAL SECTION NO. 9A

USE IN CONJUNCTION WITH TYPICAL SECTION NO. 9
SEE PLANS FOR LOCATION

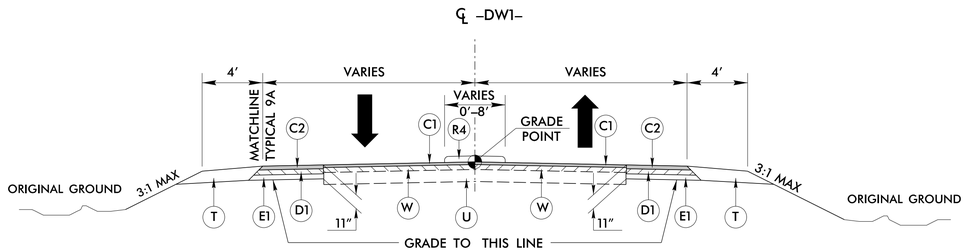

TYPICAL SECTION NO. 9

–DW1– STA. 10+24.36 TO –DW1– STA. 11+30.00

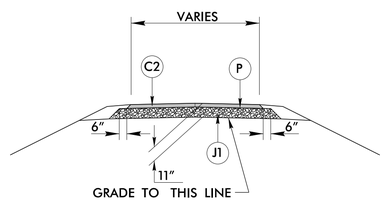

TYPICAL SECTION NO. 10

TEMPORARY PAVEMENT (LESS THAN 1.5 YEARS)
SEE TRAFFIC CONTROL PLANS OR AS DIRECTED
BY THE ENGINEER

4:07:39 PM
R:\Projects\19-77 Division 6 On Call\02 US 701 over Cape Fear River\NCDOT\Roadway\Proj\US701_rdy_typ.dgn
brianwisk