PROJECT REFERENCE NO.	SHEET NO.
2021CPT.05.01.10321.1, etc.	3

6. SR 1413 HILLANDALE ROAD
8. SR 1639 INFINITY ROAD

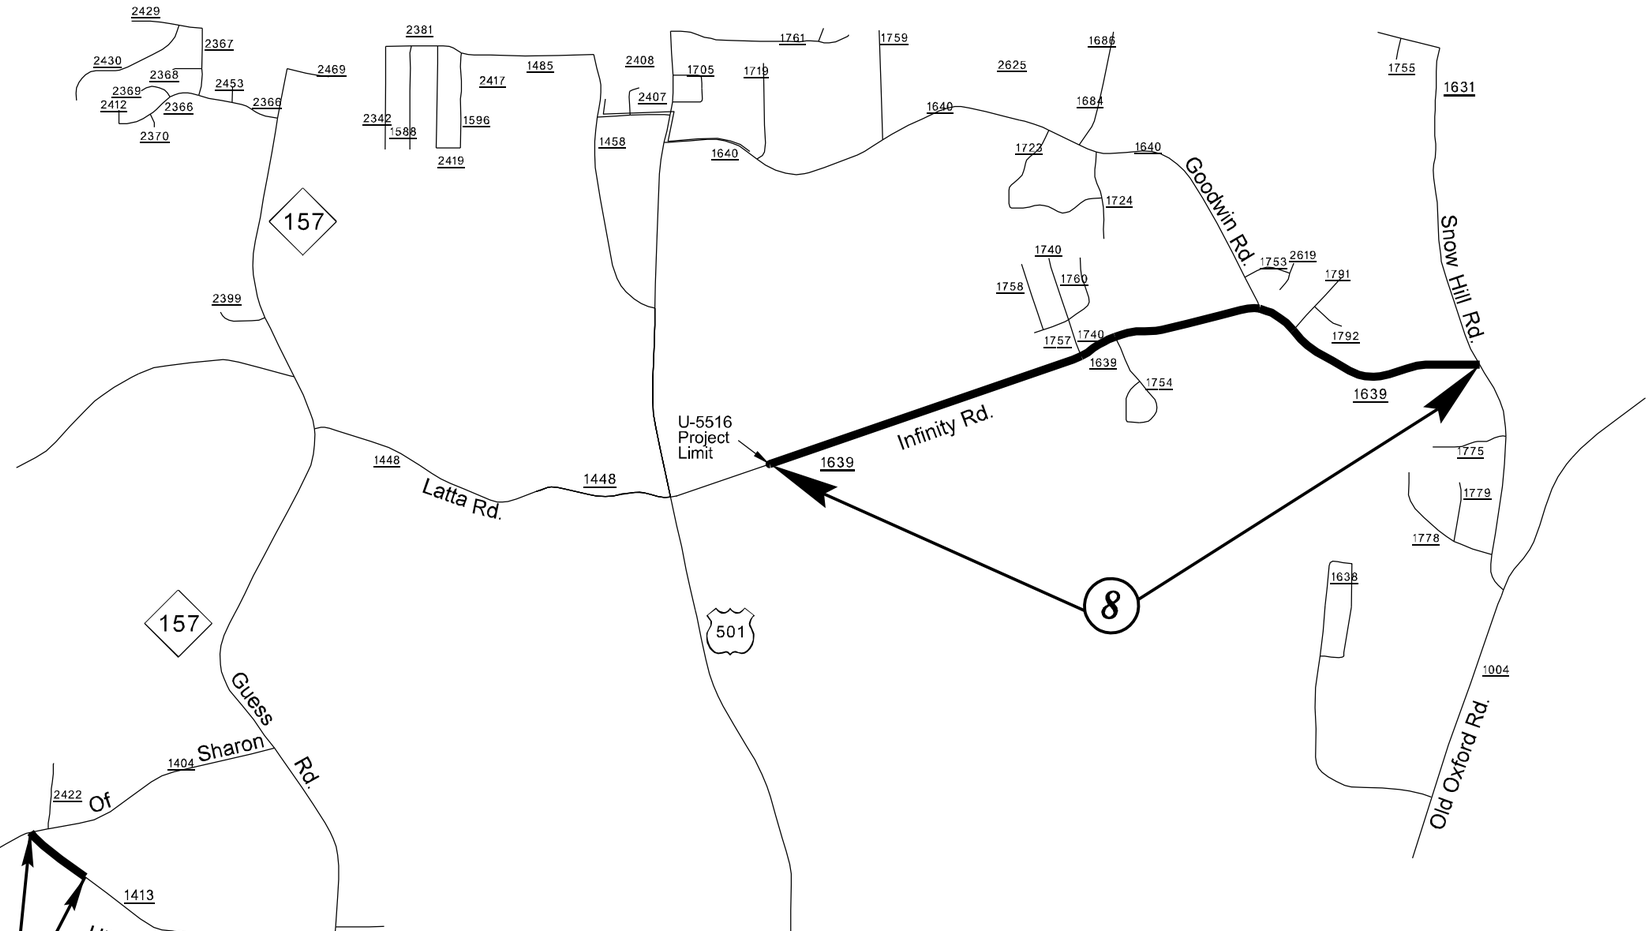

2021 DURHAM COUNTY RESURFACING