PROJECT REFERENCE NO.	SHEET NO.
2021CPT.05.02.20921.1	2
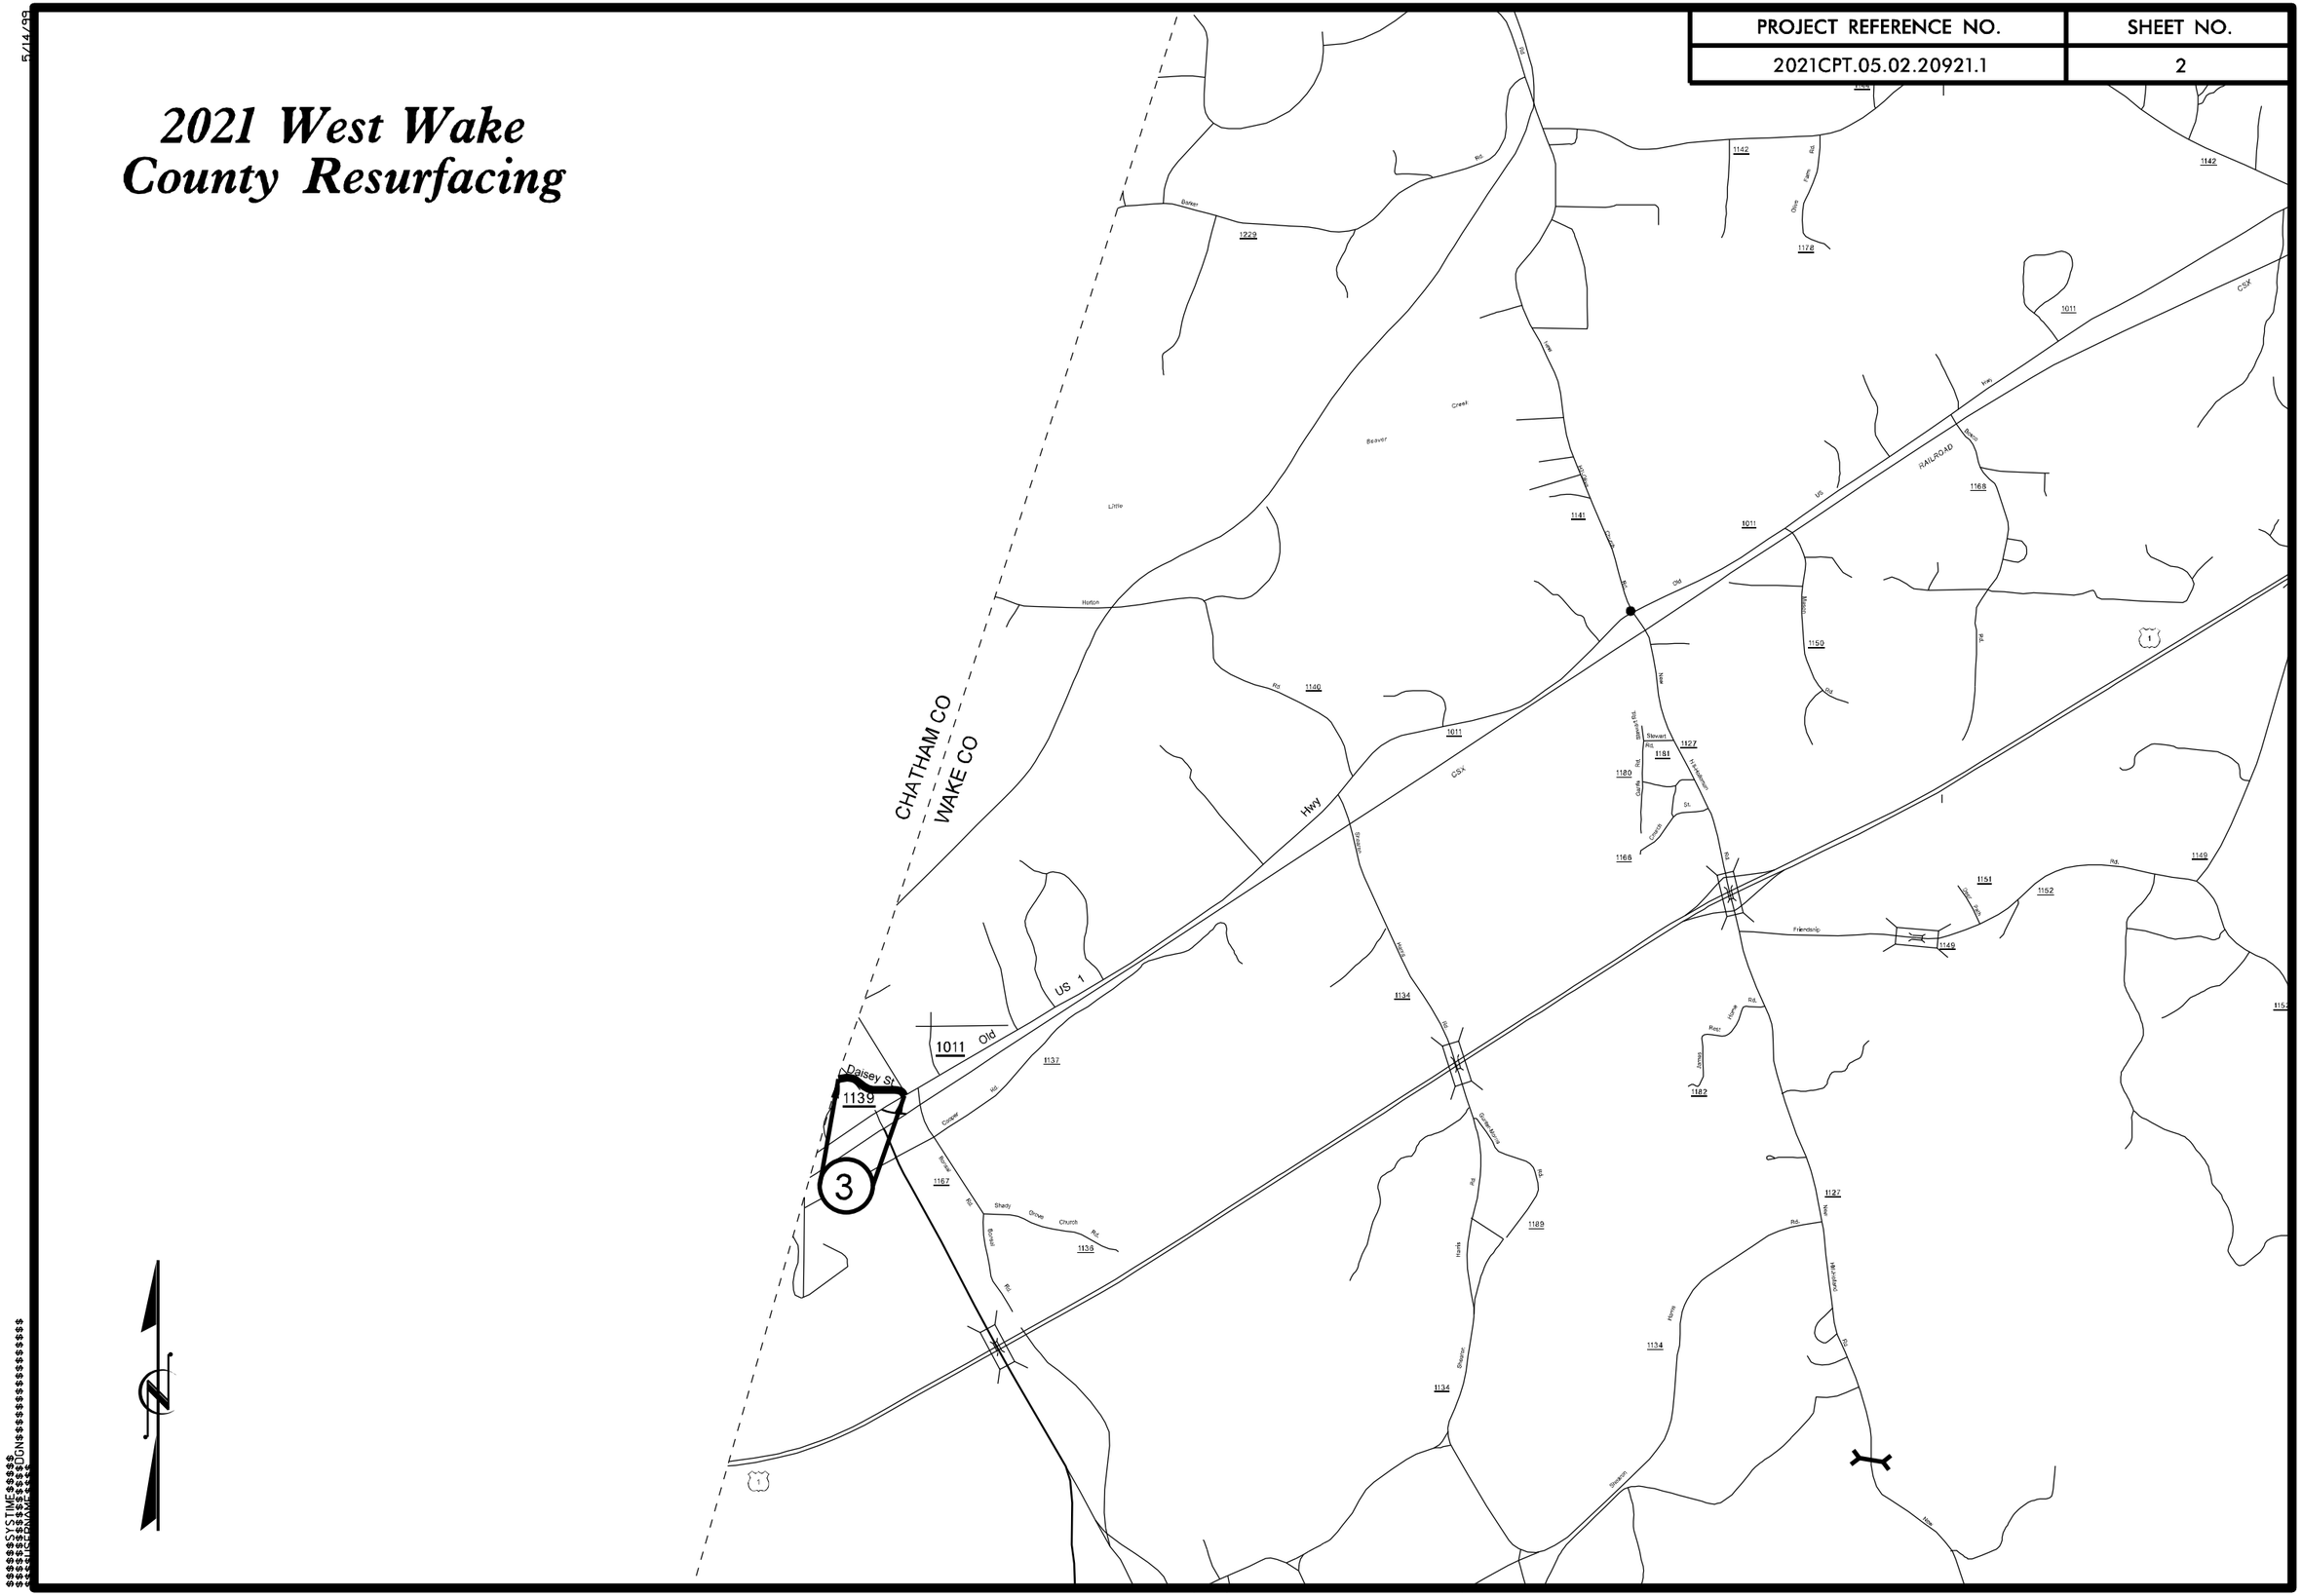
2021 West Wake County Resurfacing