PROJECT REFERENCE NO.	SHEET NO.
BR-0009	U0-4
THIS SHEET CORRESPONDS TO RDY-4	

UTILITIES BY OTHERS

ALL PROPOSED UTILITY WORK SHOWN ON THIS SHEET WILL BE DONE BY OTHERS. NO PAYMENT WILL BE MADE TO THE CONTRACTOR FOR PROPOSED UTILITY WORK SHOWN ON THIS SHEET.

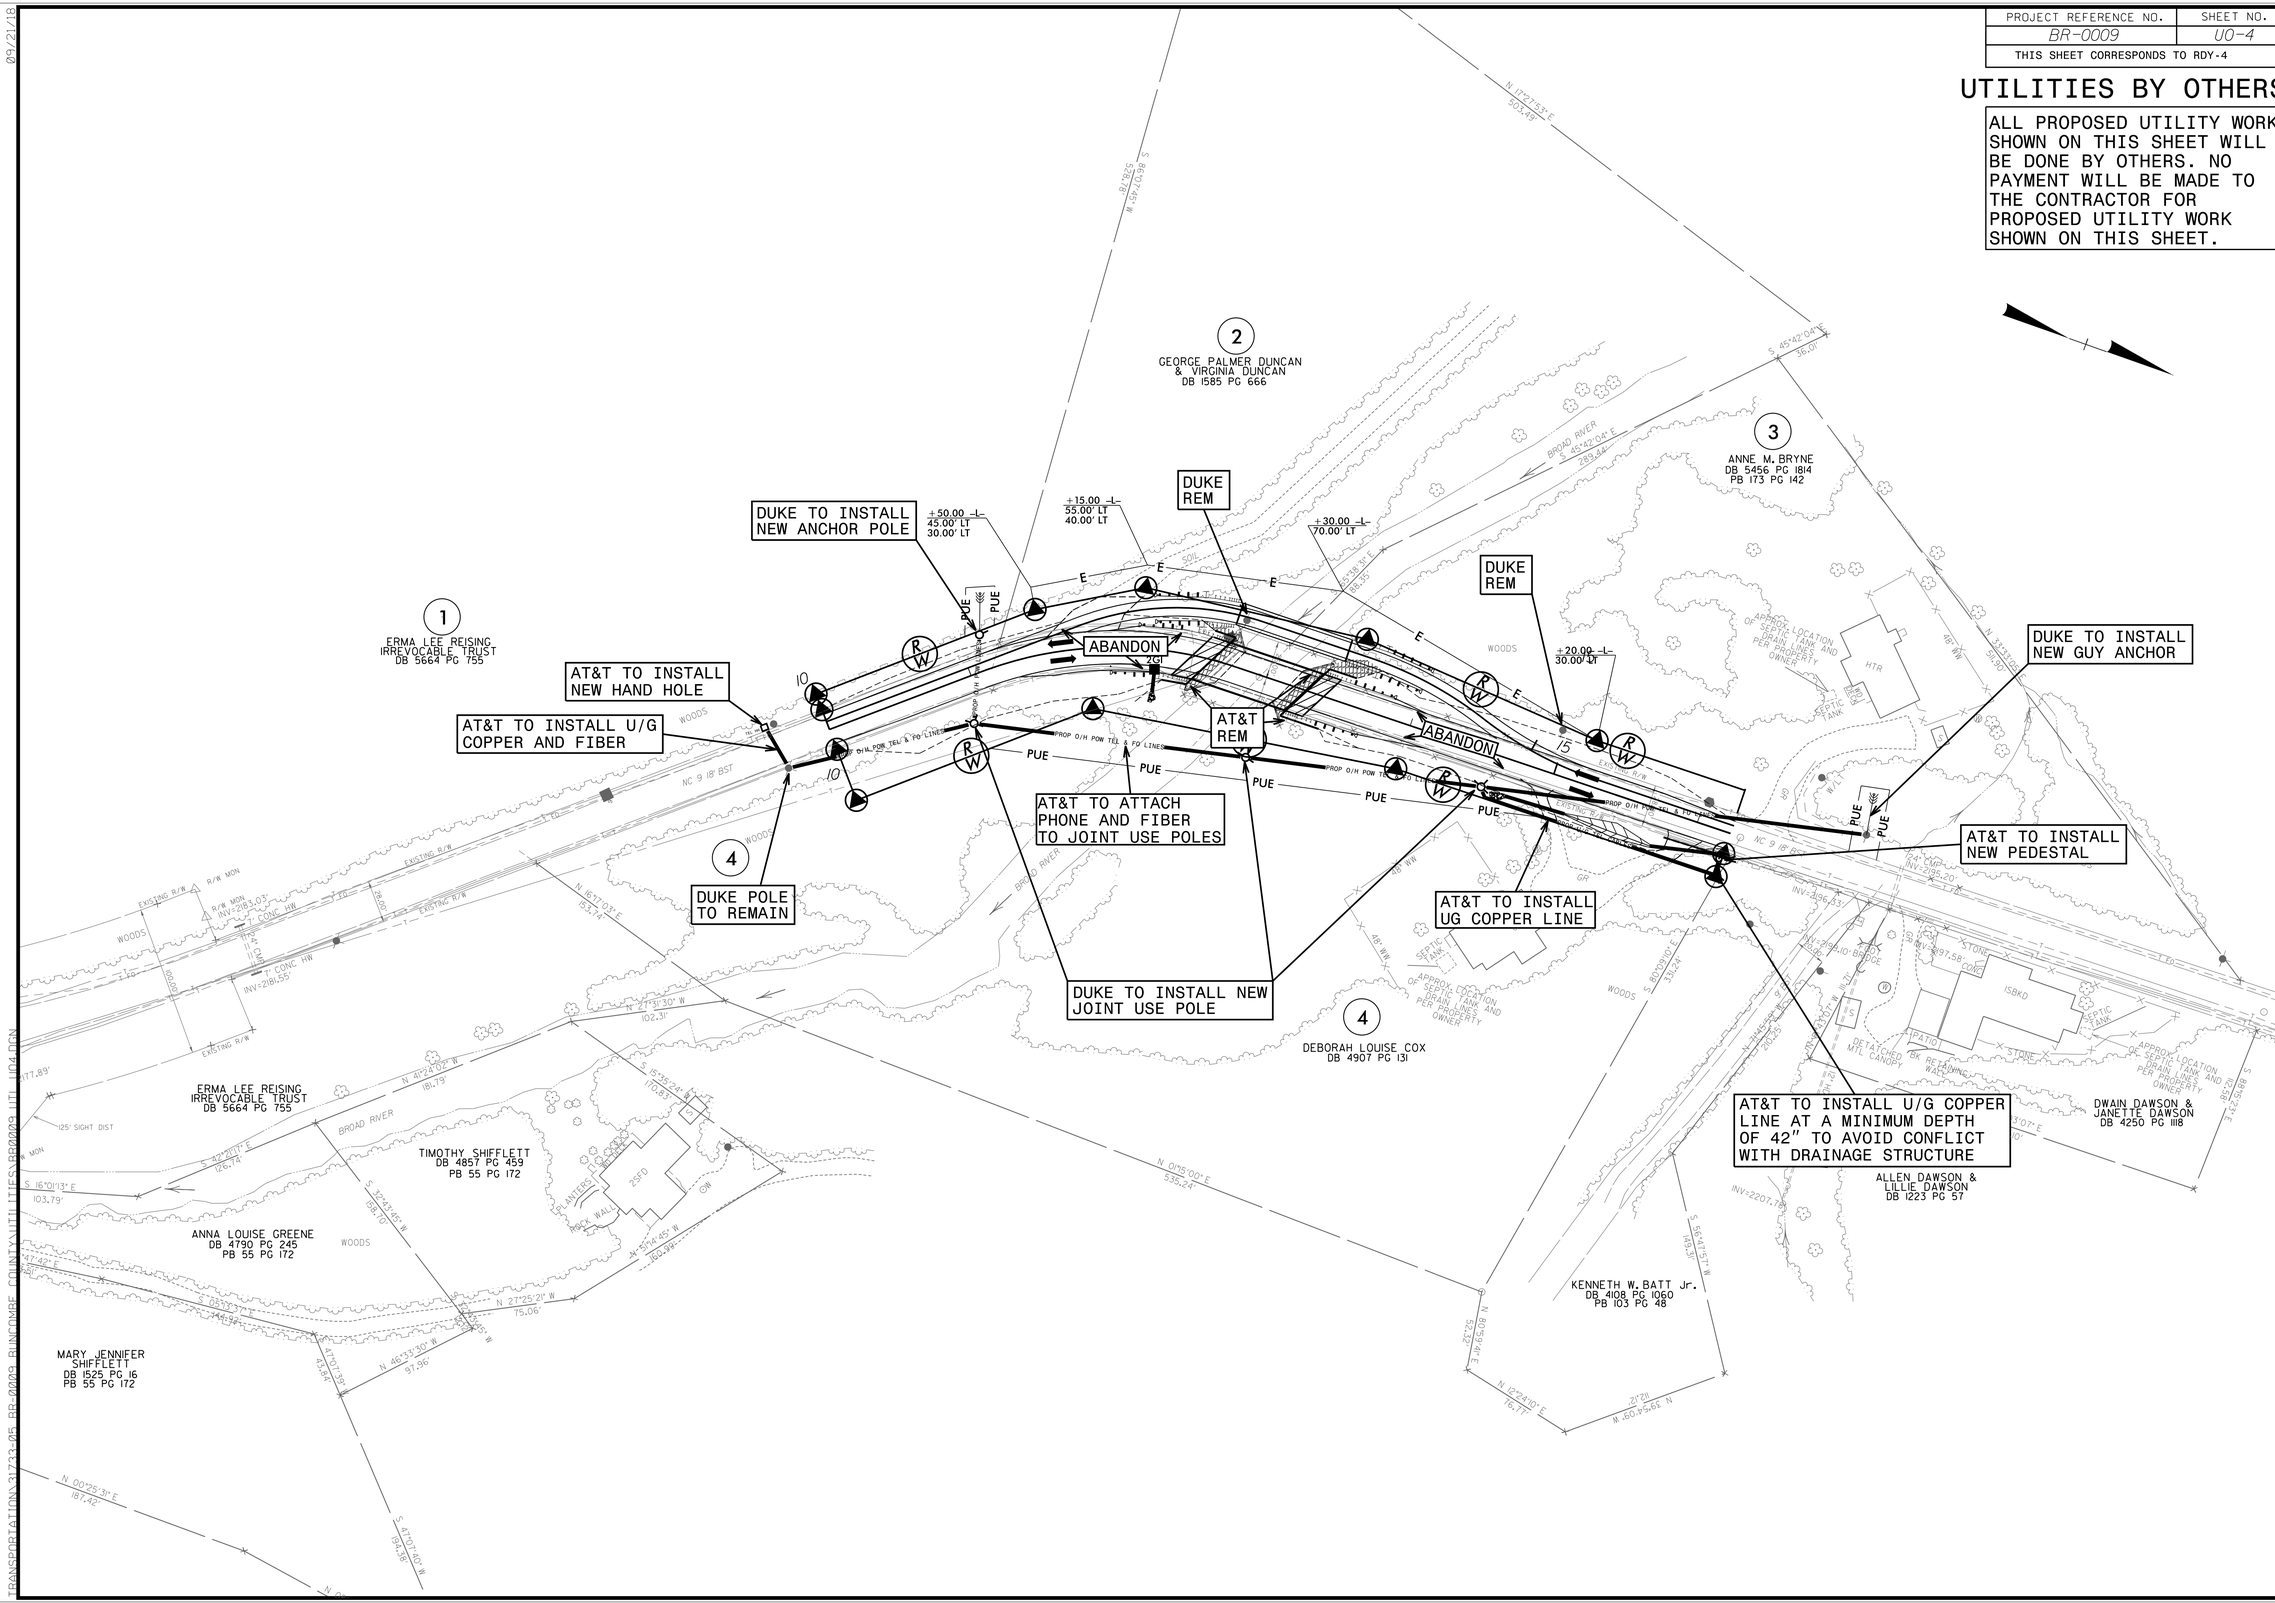
DUKE TO INSTALL NEW ANCHOR POLE
DUKE REM
DUKE REM
DUKE TO INSTALL NEW GUY ANCHOR
AT&T TO INSTALL NEW HAND HOLE
AT&T TO INSTALL U/G COPPER AND FIBER
ABANDON
ABANDON
AT&T REM
AT&T TO ATTACH PHONE AND FIBER TO JOINT USE POLES
AT&T TO INSTALL NEW PEDESTAL
AT&T TO INSTALL UG COPPER LINE
DUKE POLE TO REMAIN
DUKE TO INSTALL NEW JOINT USE POLE
AT&T TO INSTALL U/G COPPER LINE AT A MINIMUM DEPTH OF 42" TO AVOID CONFLICT WITH DRAINAGE STRUCTURE
1
ERMA LEE REISING IRREVOCABLE TRUST DB 5664 PG 755
2
GEORGE PALMER DUNCAN & VIRGINIA DUNCAN DB 1585 PG 666
3
ANNE M. BRYNE DB 5456 PG 1814 PB 173 PG 142
4
DEBORAH LOUISE COX DB 4907 PG 131
ERMA LEE REISING IRREVOCABLE TRUST DB 5664 PG 755
TIMOTHY SHIFFLETT DB 4857 PG 459 PB 55 PG 172
ANNA LOUISE GREENE DB 4790 PG 245 PB 55 PG 172
MARY JENNIFER SHIFFLETT DB 1525 PG 16 PB 55 PG 172
KENNETH W. BATT Jr. DB 4108 PG 1060 PB 103 PG 48
ALLEN DAWSON & LILLIE DAWSON DB 1223 PG 57
DWAIN DAWSON & JANETTE DAWSON DB 4250 PG 1118
BROAD RIVER
WOODS
NC 9 18' BST
PROP O/H POW TEL & FO LINES
PUE
E
R/W
25FD
ISBKD
HTR
SEPTIC TANK
APPROX. LOCATION OF SEPTIC TANK AND DRAIN LINES PER PROPERTY OWNER
DETACHED MTL CANOPY
PATIO
BRIDGE
ROCK WALL
PLANTERS
EXISTING R/W
R/W MON
125' SIGHT DIST
N 17°27'53" E 503.48'
S 45°42'04" E 36.01'
N 45°42'04" E 289.44'
N 27°31'30" W 102.31'
N 41°24'02" W 186.79'
N 27°25'21" W 75.06'
N 49°22'30" W 97.96'
N 01°15'00" E 535.24'
N 00°25'31" E 187.42'
S 47°07'40" W 194.38'
S 16°01'13" E 103.79'
S 37°43'45" W 188.70'
S 81°09'10" E 535.24'
S 56°47'57" W 149.31'
N 12°24'10" E 76.77'
N 60°54'55" W 21.72'
S 16°25'24" W 170.43'
S 53°33'37" E 146.92'
S 37°07'30" E 43.84'
S 51°14'45" W 160.49'
S 33°41'05" E 50.00'
S 37°31'18" E 50.00'
S 37°31'18" E 50.00'
S 37°31'18