DocuSign Envelope ID: 57E86B8B-2675-4471-B4C0-F1B1EFAB5382

5/14/99

NOTES: ANY DEVIATION FROM OPTIONS GIVEN WILL REQUIRE PRIOR APPROVAL BY ENGINEER.

ADDITIONAL EROSION CONTROL DEVICES MAY NEED TO BE INSTALLED AS DIRECTED BY THE ENGINEER.

FINAL
EROSION CONTROL FOR
CONSTRUCTION SHEET 5

NOTE:
USE 1.0 FT WEIR HEIGHT FOR TEMPORARY ROCK SILT CHECKS TYPE – A THAT ARE NOT LABELED.

NOTE:
UTILIZE COIR FIBER MATTING ADJACENT TO WETLANDS/JURISDICTIONAL AREAS, AND AS DIRECTED.

Kimley »Horn ©2019
421 FAYETTEVILLE STREET, SUITE 600
RALEIGH, N.C. 27601

PROJECT REFERENCE NO.	SHEET NO.
B-5534	EC-7/CONST.5

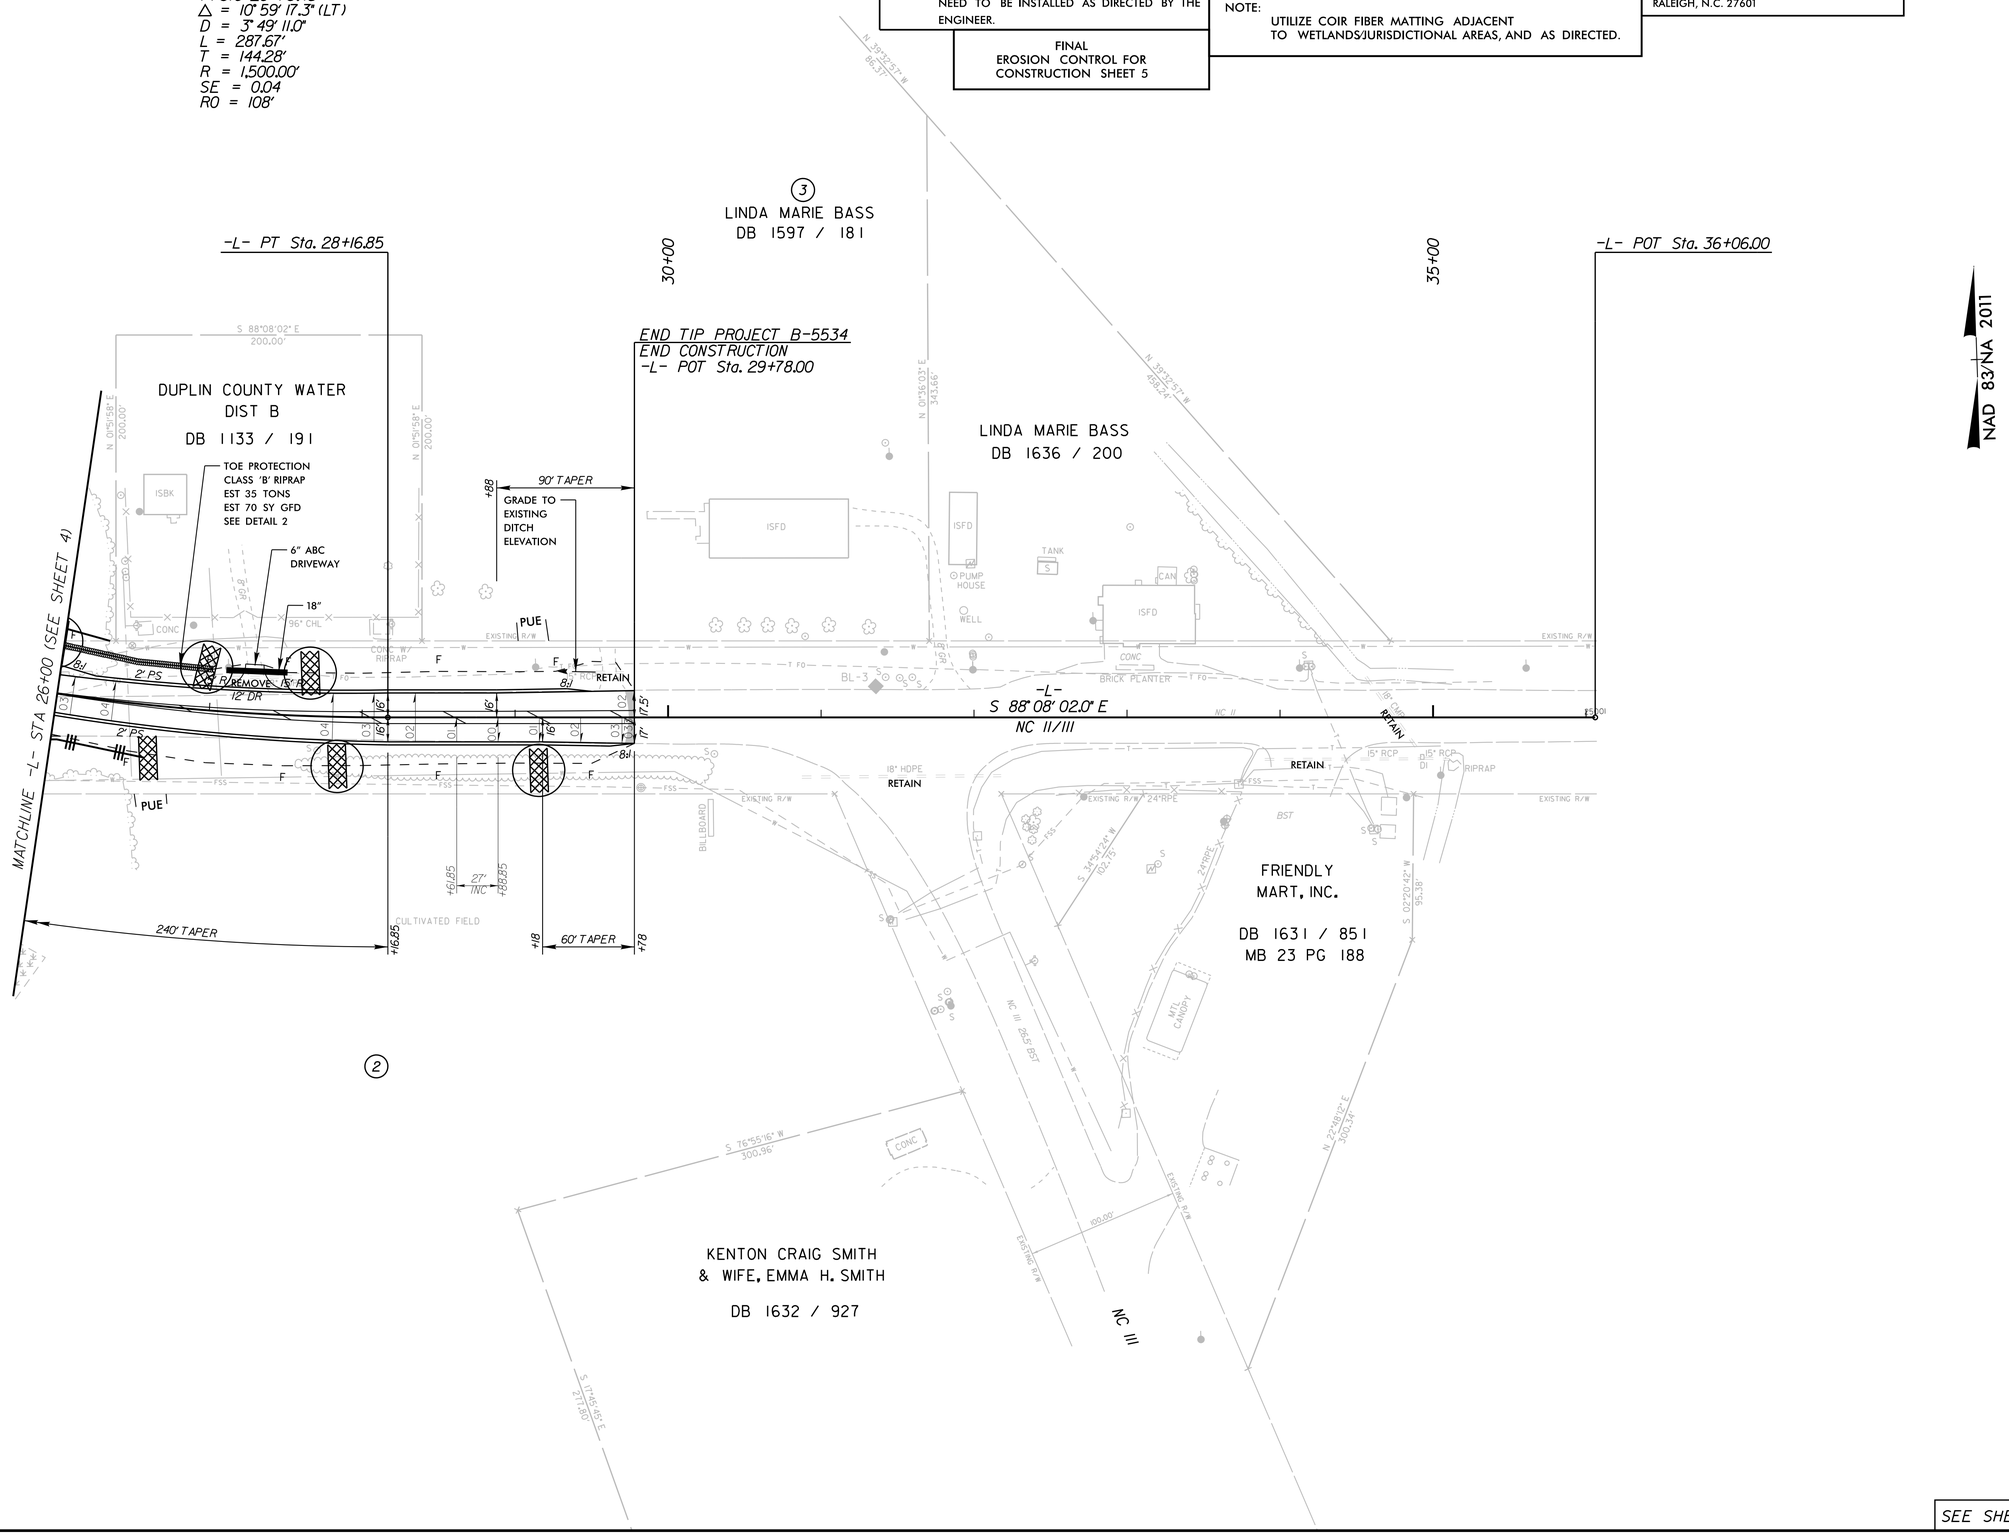

SEE SHEET 6 FOR -L- PROFILE

3/13/2020