DocuSign Envelope ID: 7653AC18-60FE-4A19-AFF4-C7C9DD683B63

PROJECT REFERENCE NO.	SHEET NO.
B-5639	5
R/W SHEET NO.	

ROADWAY DESIGN ENGINEER
NORTH CAROLINA PROFESSIONAL SEAL 27391 ENGINEER MICHAEL PEKAREK
Docu Signed by: 3/25/2020
MOTT MACDONALD I & E, LLC
LICENSE NO. F-0669

HYDRAULICS ENGINEER
NORTH CAROLINA PROFESSIONAL SEAL 26971 ENGINEER JOSHUA G. DALTON
Docu Signed by: 3/25/2020

DOCUMENT NOT CONSIDERED FINAL UNLESS ALL SIGNATURES COMPLETED

Prepared in the Office of:
MOTT MACDONALD
PO Box 700
Fuquay-Varina, NC 27526
www.mottmac.com/americas

SUNGATE DESIGN GROUP, P.A.
905 JONES FRANKLIN ROAD
RALEIGH, NORTH CAROLINA 27606
TEL (919) 859-2243
ENG FIRM LICENSE NO. C-890

8/17/99

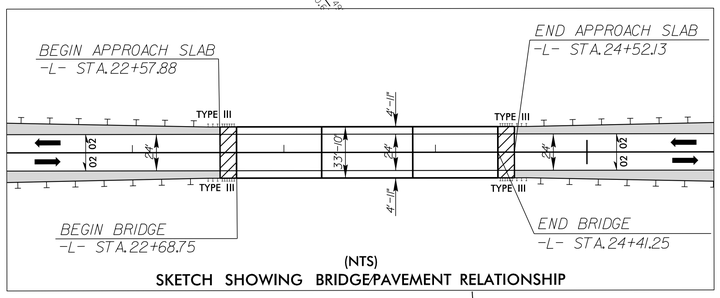

(NTS)
SKETCH SHOWING BRIDGE/PAVEMENT RELATIONSHIP

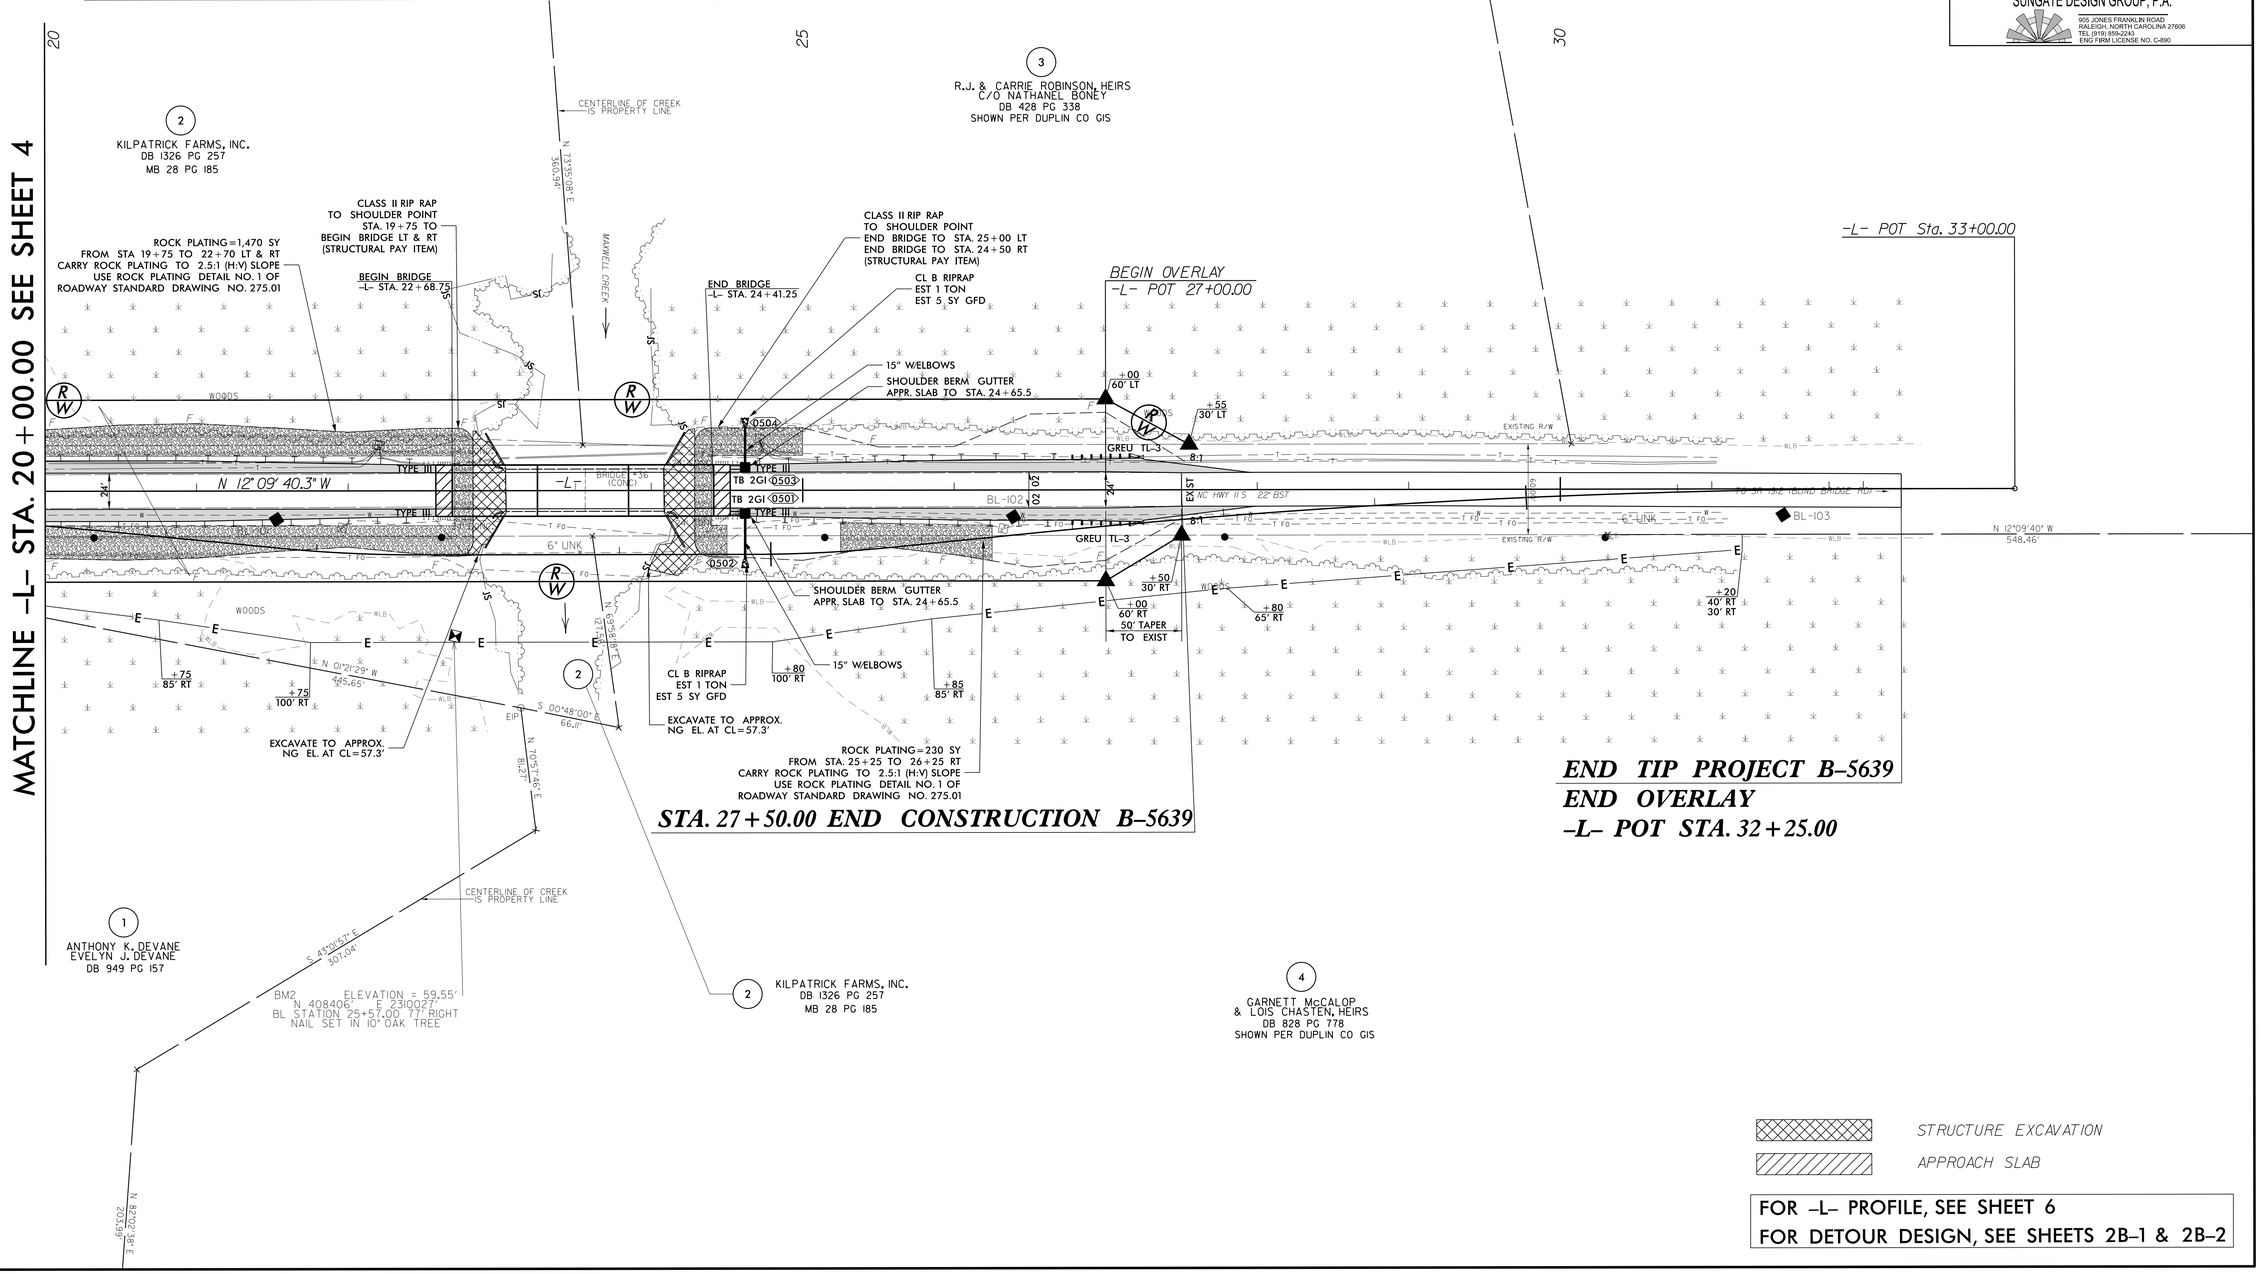

STRUCTURE EXCAVATION
APPROACH SLAB

FOR -L- PROFILE, SEE SHEET 6
FOR DETOUR DESIGN, SEE SHEETS 2B-1 & 2B-2

13:06:34
R:\Roadway\Proj\B5639_rdy_psh5.dgn
R1E81413