DocuSign Envelope ID: 340E81C8-380D-4CFE-ACD3-B1489FE2E3DE

PROJ. REFERENCE NO.	SHEET NO.
B-5662	TMP-5

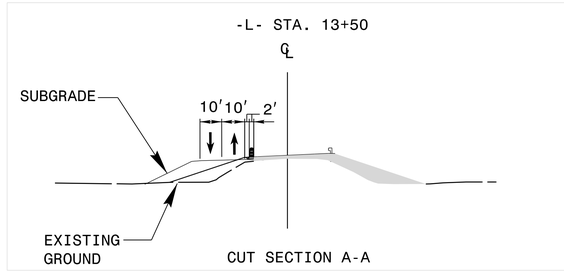

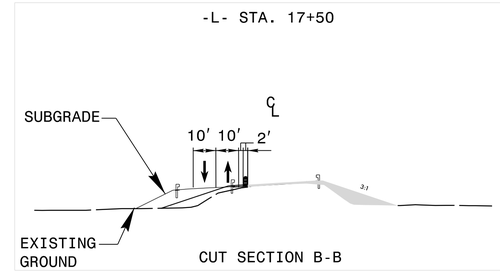

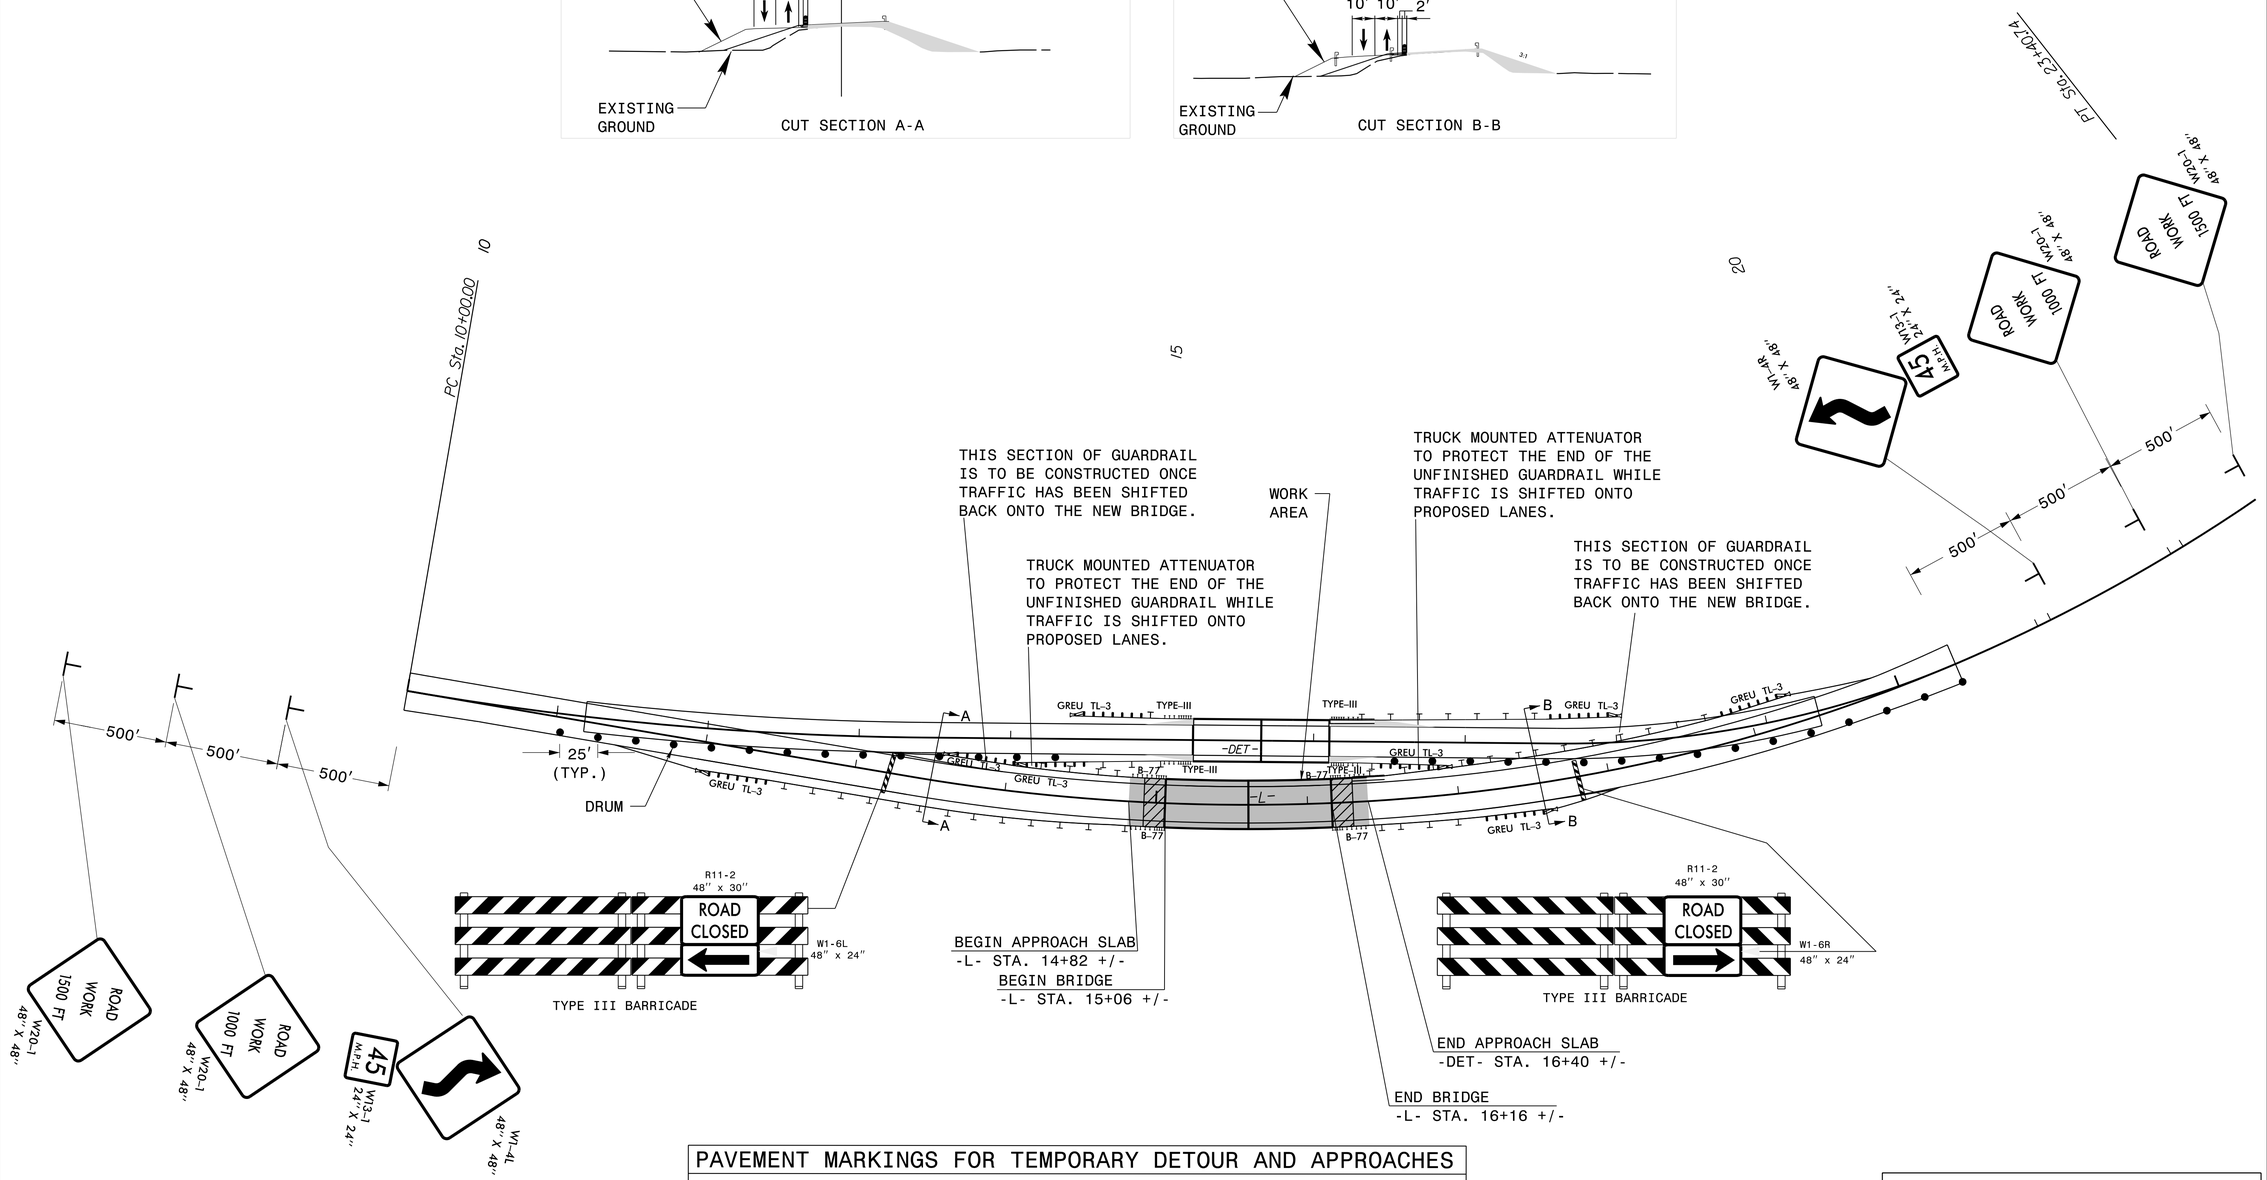

PAVEMENT MARKINGS FOR TEMPORARY DETOUR AND APPROACHES

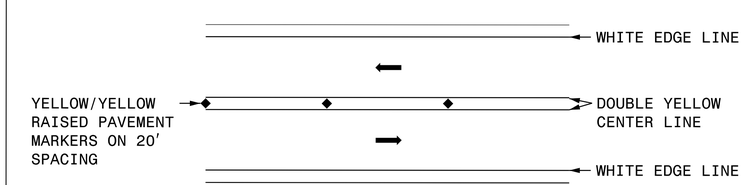

KCI
http://www.kci.com
Engineers • Planners • Scientists • Construction Managers
4601 Six Forks Road, Landmark Center II, Suite 220
Raleigh, NC 27609-5210
Phone (919) 783-9214 • Fax (919) 783-9266

APPROVED:_____ DATE:_____

SEAL

NORTH CAROLINA PROFESSIONAL SEAL 036853 ENGINEER BRYAN E. HOLCH 4/22/2020

DIVISION OF HIGHWAYS • STATE OF NORTH CAROLINA • DEPARTMENT OF TRANSPORTATION • WORK ZONE TRAFFIC CONTROL

TEMPORARY TRAFFIC CONTROL PHASE 2 DETAIL