PROJECT REFERENCE NO.	SHEET NO.
B-5662	UC-5

DESIGNED BY: MM
DRAWN BY: AP
CHECKED BY: DD
APPROVED BY:
REVISED:

NORTH CAROLINA DEPARTMENT OF TRANSPORTATION

UTILITIES ENGINEERING SEC.
PHONE:(919)707-6690
FAX:(919)250-4151

NORTH CAROLINA PROFESSIONAL ENGINEER SEAL 032322 MARIO R. MENENDEZ
DocuSigned by: Mario Menendez
3/20/2020

UTILITY CONSTRUCTION PLANS ONLY

KCI
http://www.kci.com
Engineers • Planners • Scientists • Construction Managers
4505 Falls of Neuse Road, Suite 400
Raleigh, NC 27609
Phone (919) 783-9214 • Fax (919) 783-9266
License No. C-764

UTILITY CONSTRUCTION

DOCUMENT NOT CONSIDERED FINAL UNLESS ALL SIGNATURES COMPLETED

NOTE:
PRIOR TO COMMENCING ANY WORK ON ANY TRENCHLESS INSTALLATION ON THIS PROJECT, PROVIDE A DESIGN FOR THE TRENCHLESS INSTALLATION CERTIFIED BY AN ENGINEER LICENSED BY THE STATE OF NORTH CAROLINA, AS REQUIRED BY SUB-ARTICLE 1550-3(B) OF THE STANDARD SPECIFICATIONS.

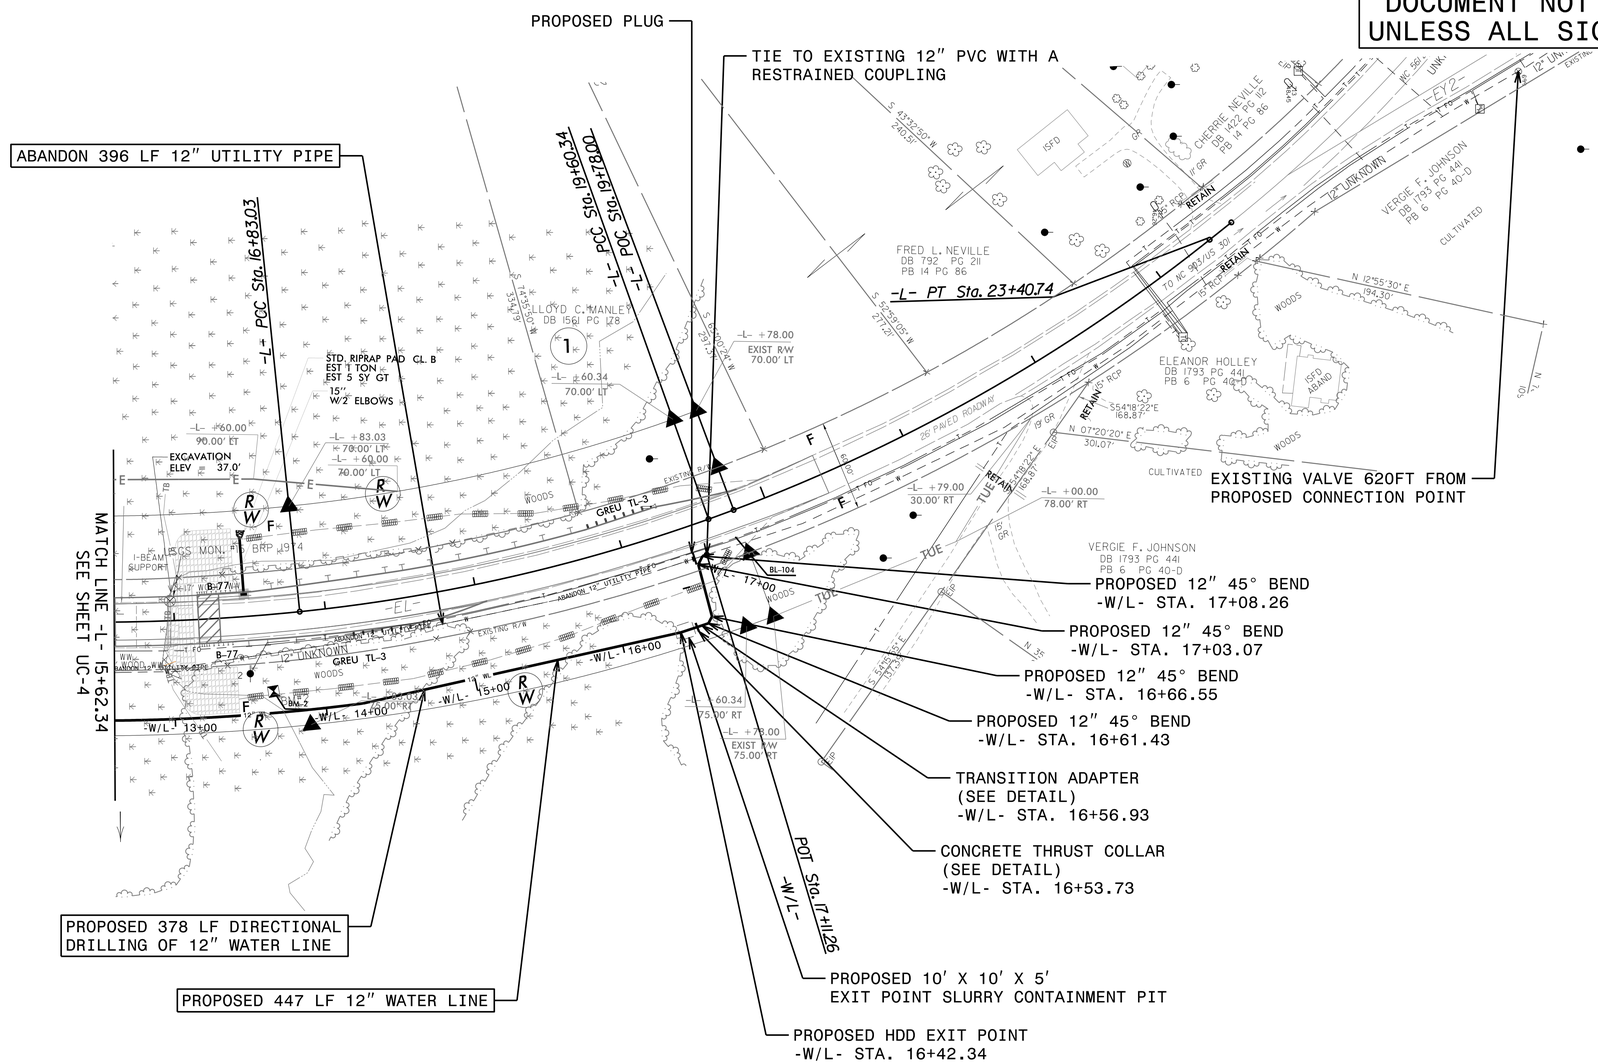

NOTES:
1. APPROXIMATE COORDINATES OF HDD PIPE ENTRY ARE N919138.7624, E2446857.5789.
2. APPROXIMATE COORDINATES OF HDD PIPE EXIT ARE N920679.1170, E2446990.0906.

PROPOSED 1,170 OF DUCTILE IRON WATER PIPE FITTINGS

8/17/99

17-MAR-2020 15:38
M:\2016\16\16\16\16.21 B-5662\Water-Wastewater\B-5662_ut_sew_rdy_UC05_psh.dgn
$$$$USERNAME$$$$