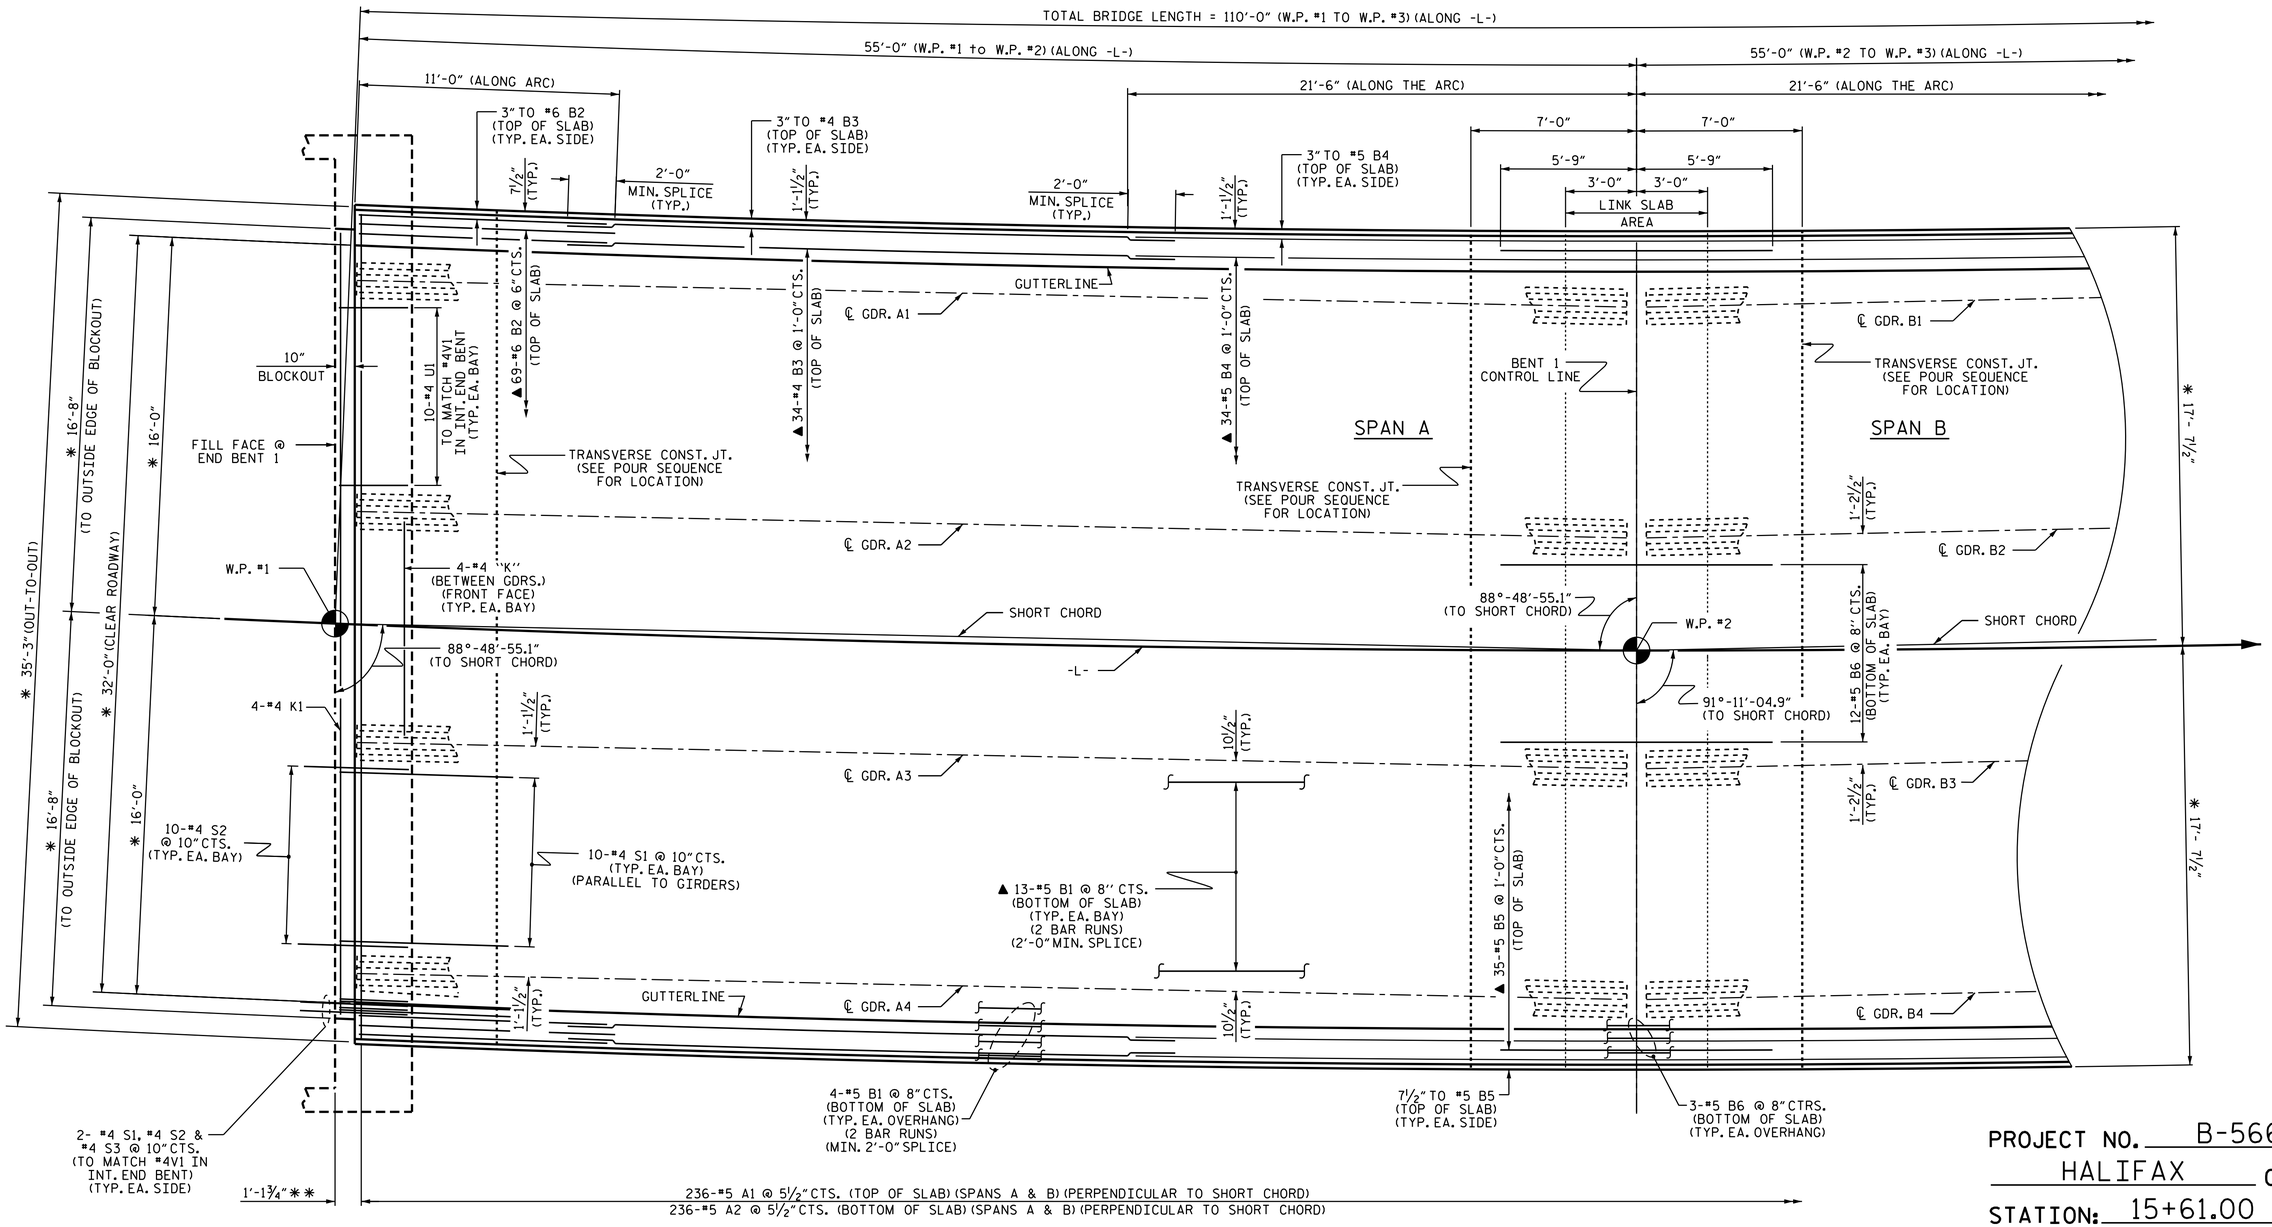

PLAN OF SPAN ''A''

FOR INTERMEDIATE STEEL DIAPHRAGM DETAILS, SEE "INTERMEDIATE STEEL DIAPHRAGM" SHEET.

FOR LOCATION OF INTERMEDIATE DIAPHRAGMS, SEE FRAMING PLAN.

* RADIAL DIMENSIONS

* * MEASURED ALONG SURVEY LINE

▲ BARS TO BE LAID OUT ALONG ARC

PROJECT NO. B-5662

HALIFAX COUNTY

STATION: 15+61.00 -L-

SHEET 1 OF 3

NORTH CAROLINA PROFESSIONAL SEAL 030024 ENGINEER ASTER G. ABRAHA

DocuSigned by: Aster Abraha DDA094AED5104FD...

5/22/2020

STATE OF NORTH CAROLINA
DEPARTMENT OF TRANSPORTATION
RALEIGH

SUPERSTRUCTURE

PLAN OF SPANS

REVISIONS						SHEET NO.
NO.	BY:	DATE:	NO.	BY:	DATE:	S-8
1			3			TOTAL SHEETS
2			4			30

DOCUMENT NOT CONSIDERED FINAL UNLESS ALL SIGNATURES COMPLETED

DRAWN BY : A. Y. GODFREY DATE : 03/2020
CHECKED BY : S. WANCE DATE : 04/2020
DESIGN ENGINEER OF RECORD: M. M. AHMED DATE : 10/2019

22-MAY-2020 18:43
R:\Structures\Plans\B-5662_SMU_ S*_410093.dgn
gabraha