5/14/99

PROJECT REFERENCE NO.	SHEET NO.
R-5740	EC-27/CONST.9

DETAIL G
SPECIAL CUT DITCH
(Not to Scale)

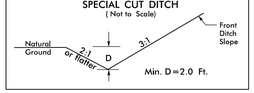

FROM –L– STA. 82+70 TO –L– STA. 97+45 LT

DETAIL A
SPECIAL CUT DITCH
(Not to Scale)

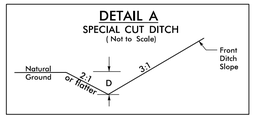

FROM –L– STA. 79+20 TO –L– STA. 79+50 RT Min. D=1.0 Ft.

DETAIL J
SPECIAL CUT BASE DITCH
(Not to Scale)

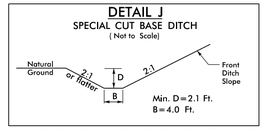

FROM –L– STA. 86+80 TO –L– STA. 104+30 RT

DETAIL E
SPECIAL CUT BASE DITCH
(Not to Scale)

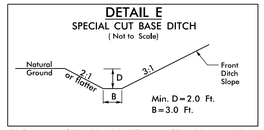

FROM –L– STA. 80+00 TO –L– STA. 80+45 RT

DETAIL H
SPECIAL CUT DITCH
(Not to Scale)

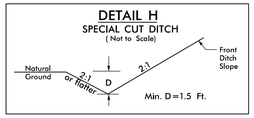

FROM –L– STA. 74+20 TO –L– STA. 79+00 LT
FROM –L– STA. 74+20 TO –L– STA. 79+20 RT

DETAIL Q
SPECIAL CUT BASE DITCH
(Not to Scale)

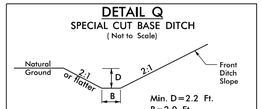

FROM –L– STA. 80+75 TO –L– STA. 81+45 LT

DETAIL R
SPECIAL CUT BASE DITCH
(Not to Scale)

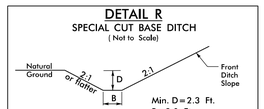

FROM –L– STA. 80+45 TO –L– STA. 86+20 RT

DETAIL O
LATERAL 'V' DITCH
(Not to Scale)

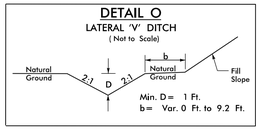

ROM –L– STA. 79+00 TO –L– STA. 79+66 LT

DETAIL F
RIP RAP ALONG SLOPE
(Not to Scale)

FROM –DR5– STA. 10+30 TO STA. 10+50 RT

NOTE:
1) GODFREY CEMETERY SIGN AND GRAVES NOT TO BE DISTURBED
2) NO HEAVY EQUIPMENT BEYOND PROPOSED R/W ON PARCEL 37

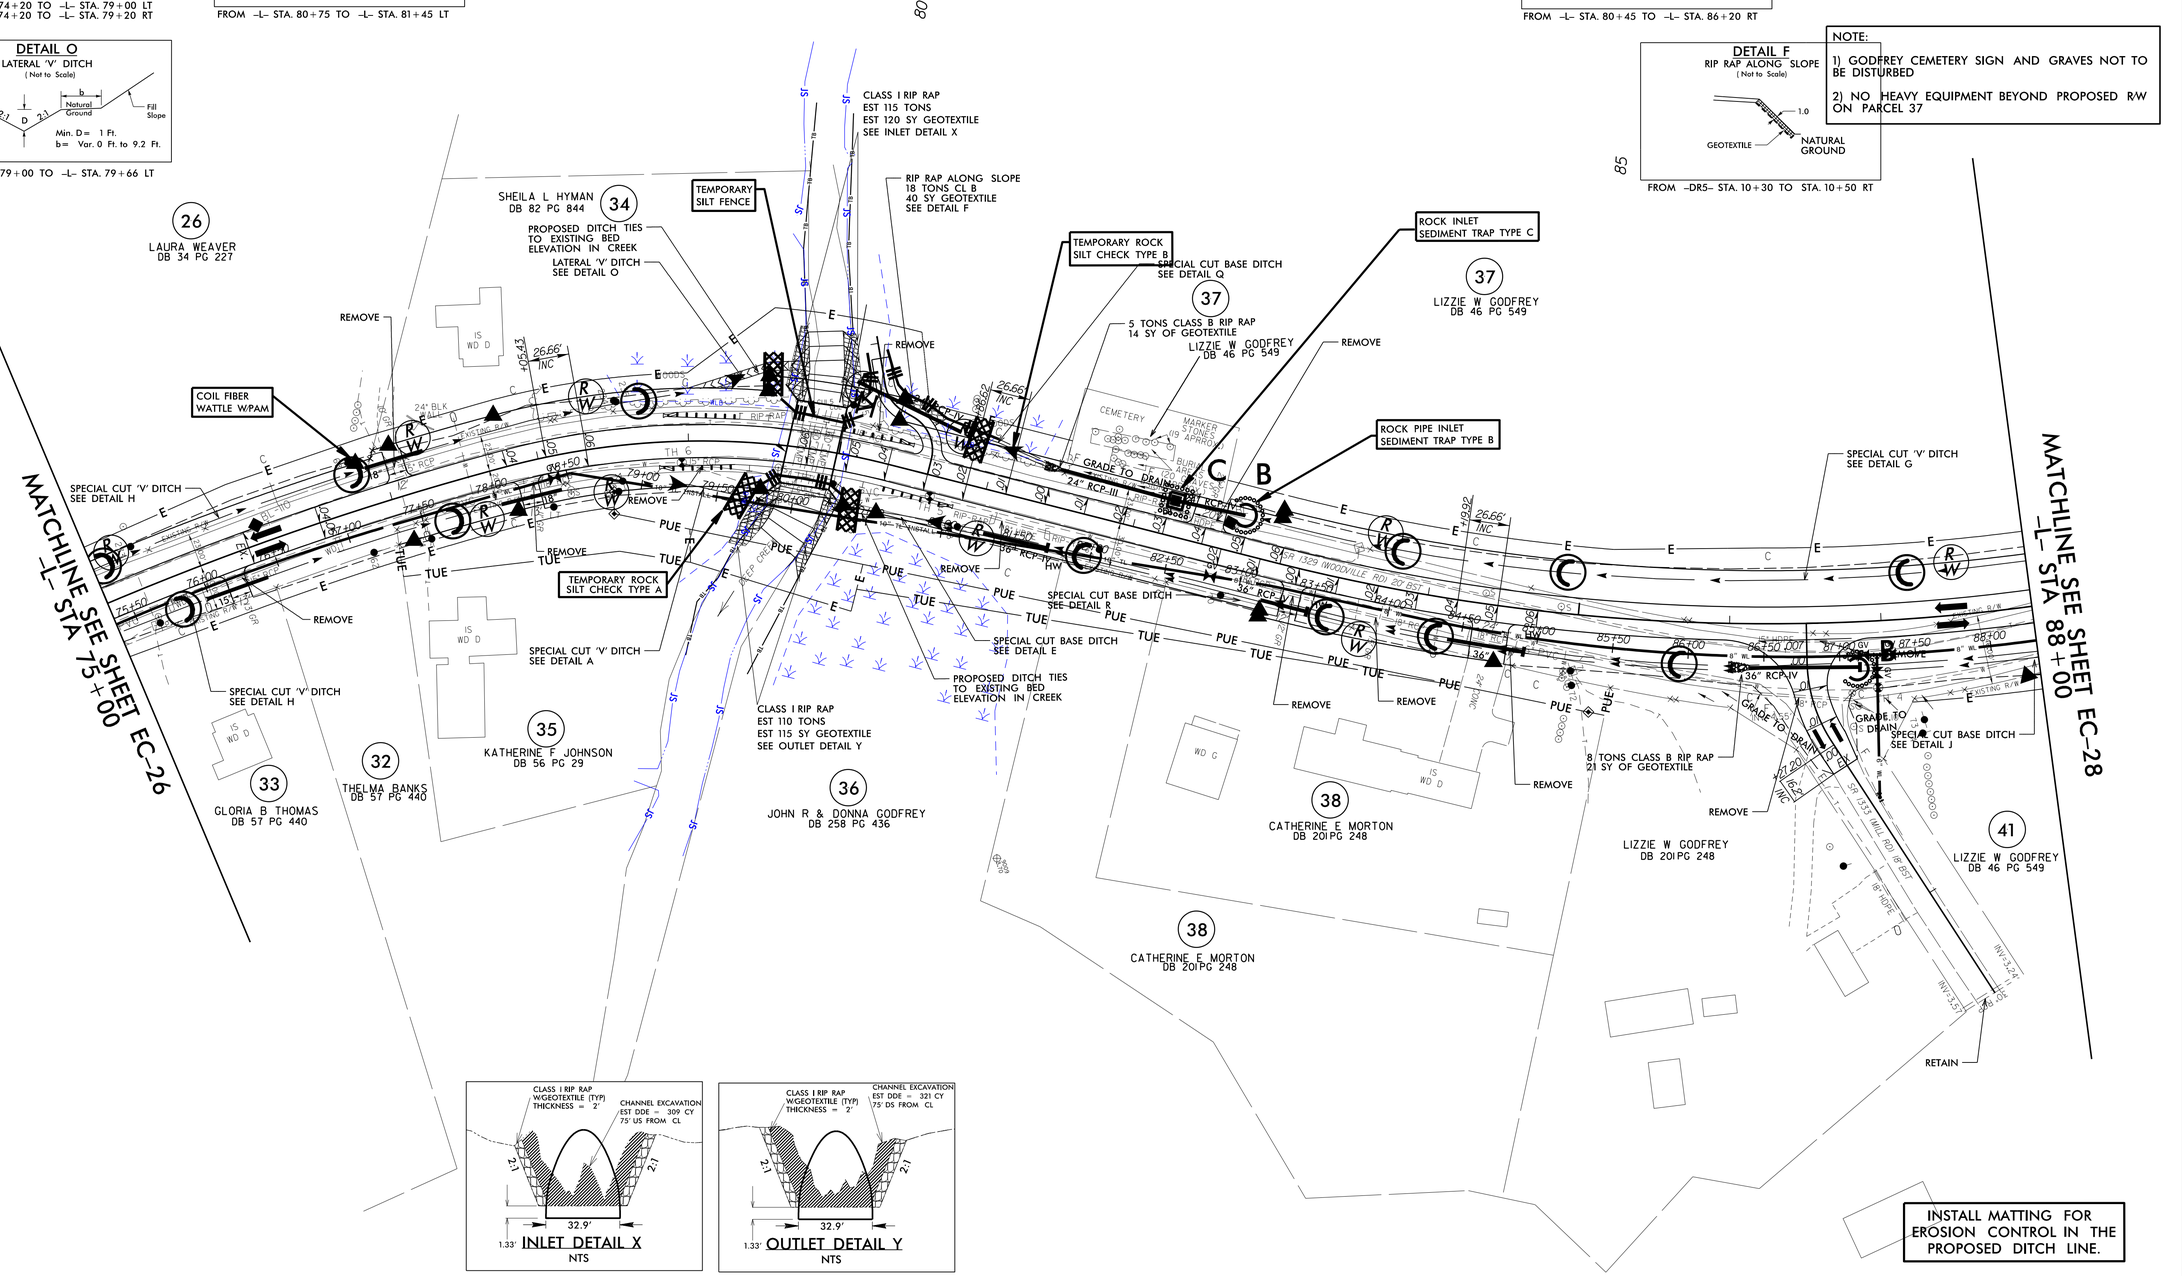

INLET DETAIL X
NTS

OUTLET DETAIL Y
NTS

06-APR-2020 17:28
...\NCDOT\Projects\R-5740\Hydraulics\CADD\PSH\E&SC\R5740_rdy_PSH_27.dgn
$$$$USERNAME$$$$