PROJECT REFERENCE NO.	SHEET NO.
R-5740	UO-2
THIS SHEET CORRESPONDS TO RDY-4	

UTILITIES BY OTHERS

ALL PROPOSED UTILITY WORK SHOWN ON THIS SHEET WILL BE DONE BY OTHERS. NO PAYMENT WILL BE MADE TO THE CONTRACTOR FOR PROPOSED UTILITY WORK SHOWN ON THIS SHEET.

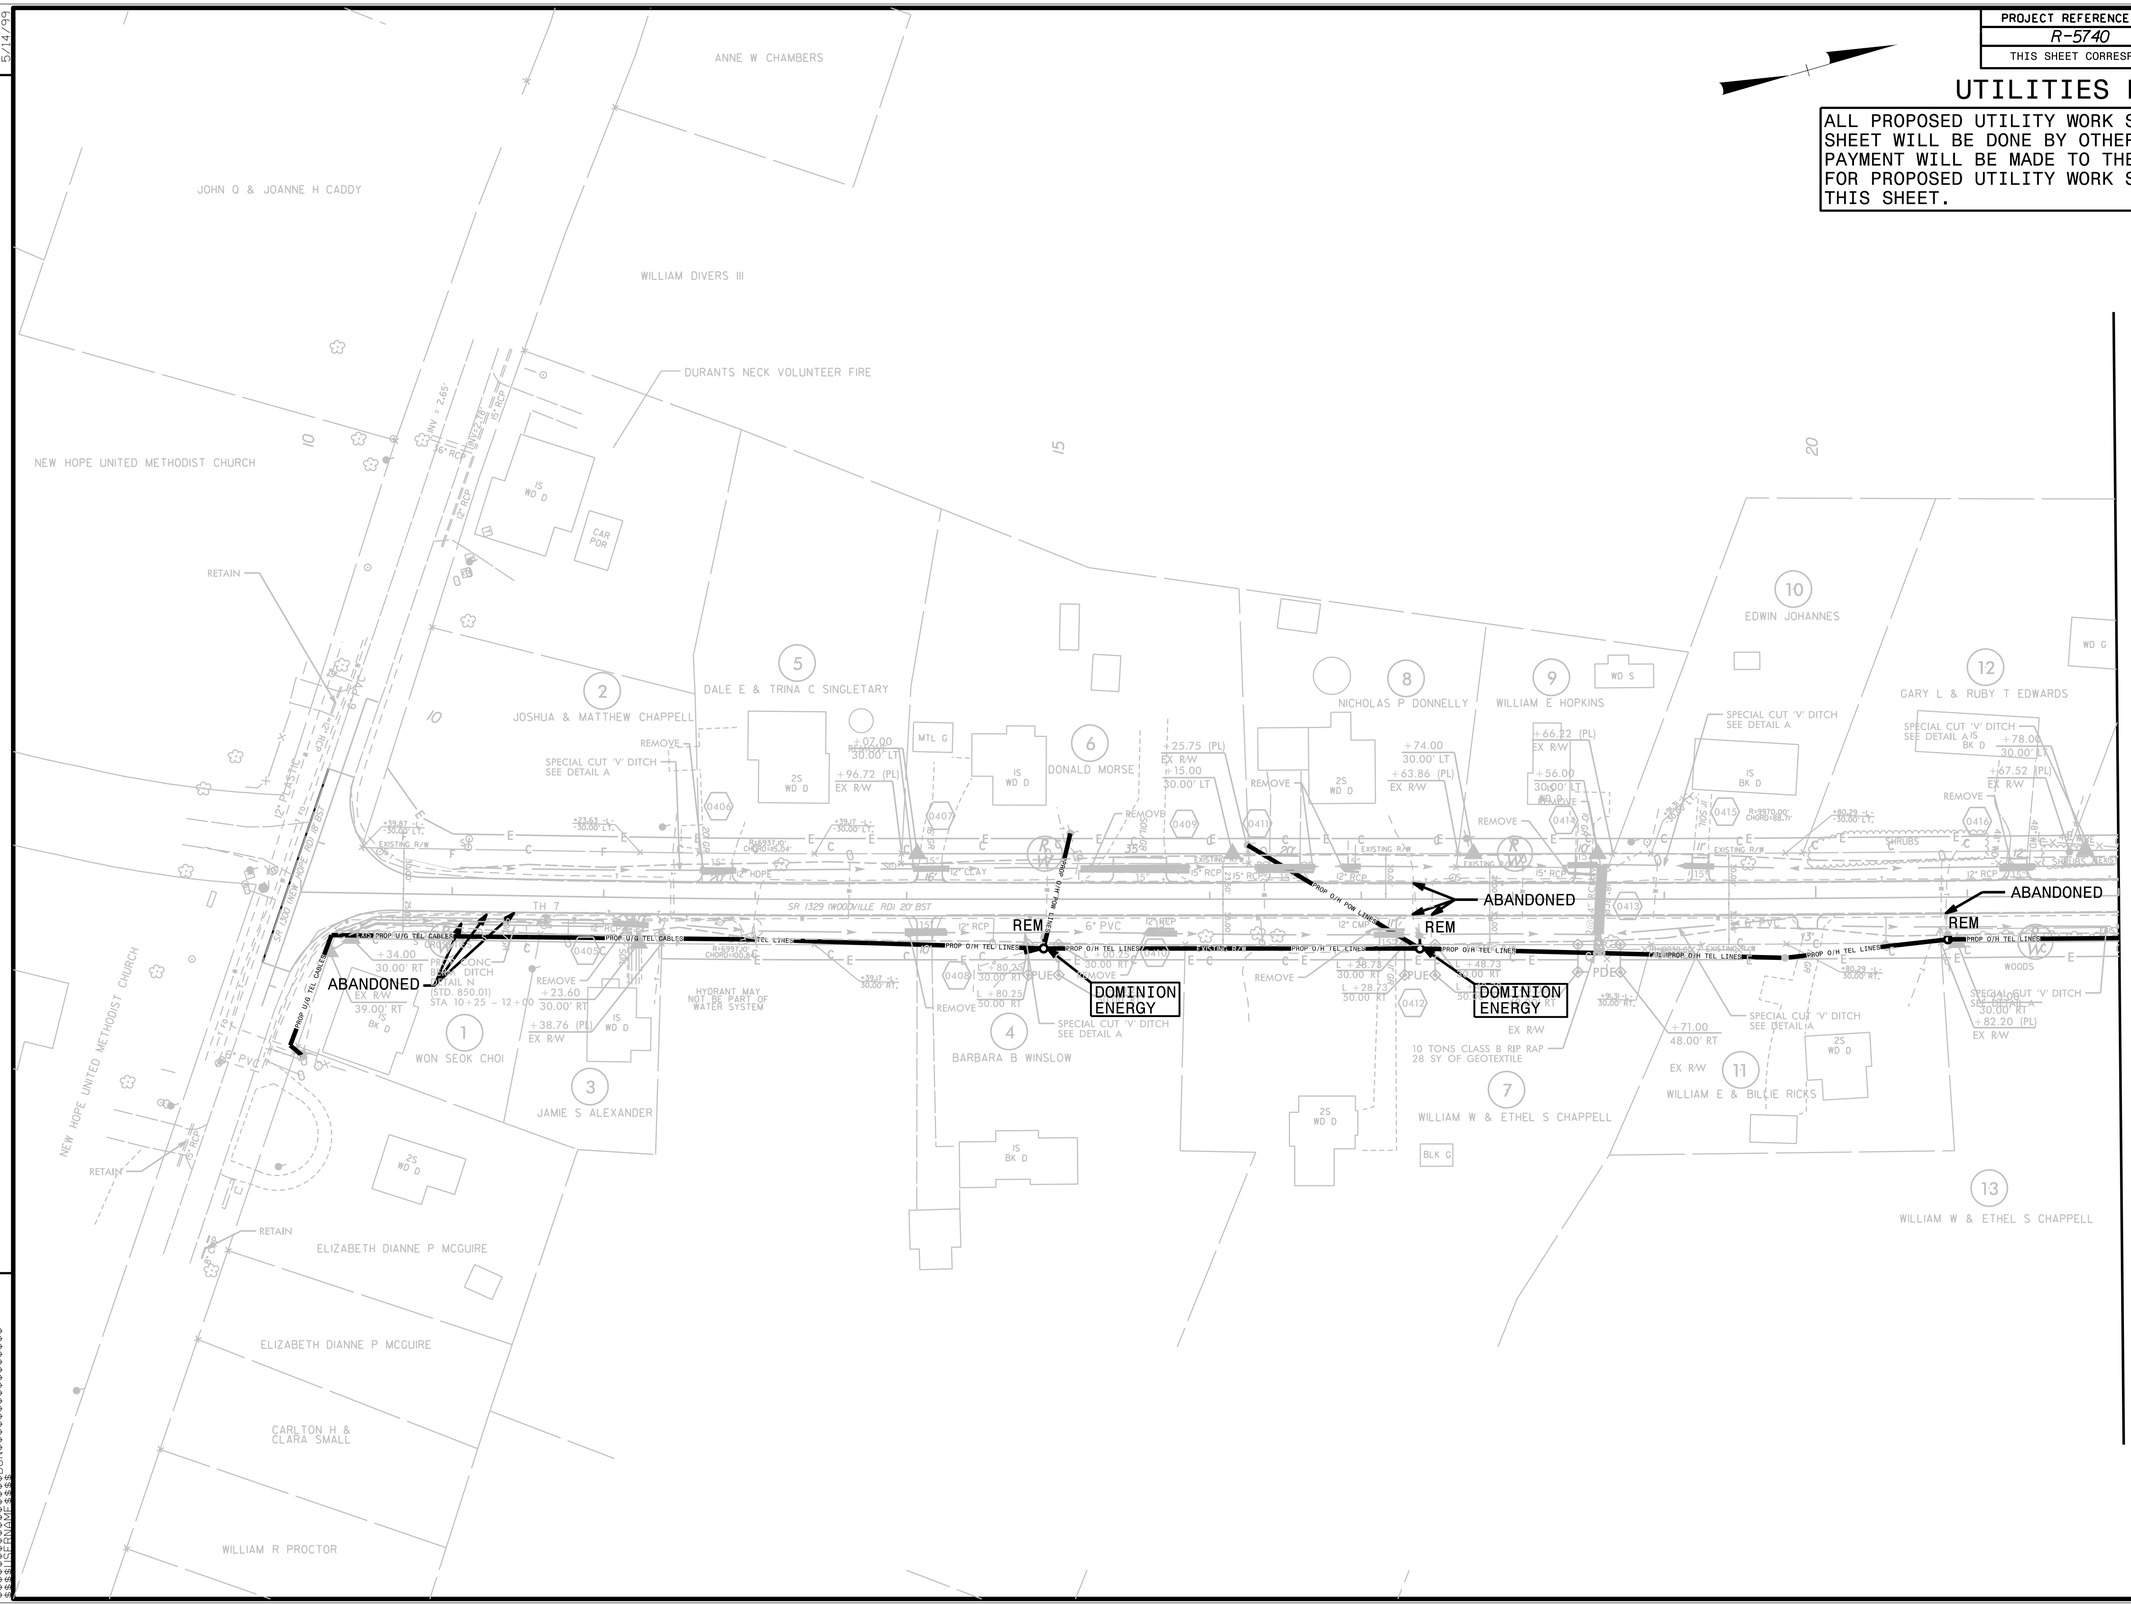

REVISIONS

ROW REV. - November 29,2017 - Added Prop.ROW to Parcels 1 and 3; Added Parcel Numbers 1 and 3 (NB)

5/14/99