DocuSign Envelope ID: E3395F91-52D9-4A98-B23F-7A2A92275FE0

TIP NO.	SHEET NO.
BR-0047	PMP-3

APPROVED: _____

DATE: _____

SEAL

DocuSigned by: Chad Rogers 5D3D814C5275943C...

3/17/2020

NORTH CAROLINA PROFESSIONAL SEAL 029442 ENGINEER CHAD ROGERS

DOCUMENT NOT CONSIDERED FINAL UNLESS ALL SIGNATURES COMPLETED

PARRISH & PARTNERS
11325 N COMMUNITY HOUSE RD
SUITE 260
CHARLOTTE, NC 28277

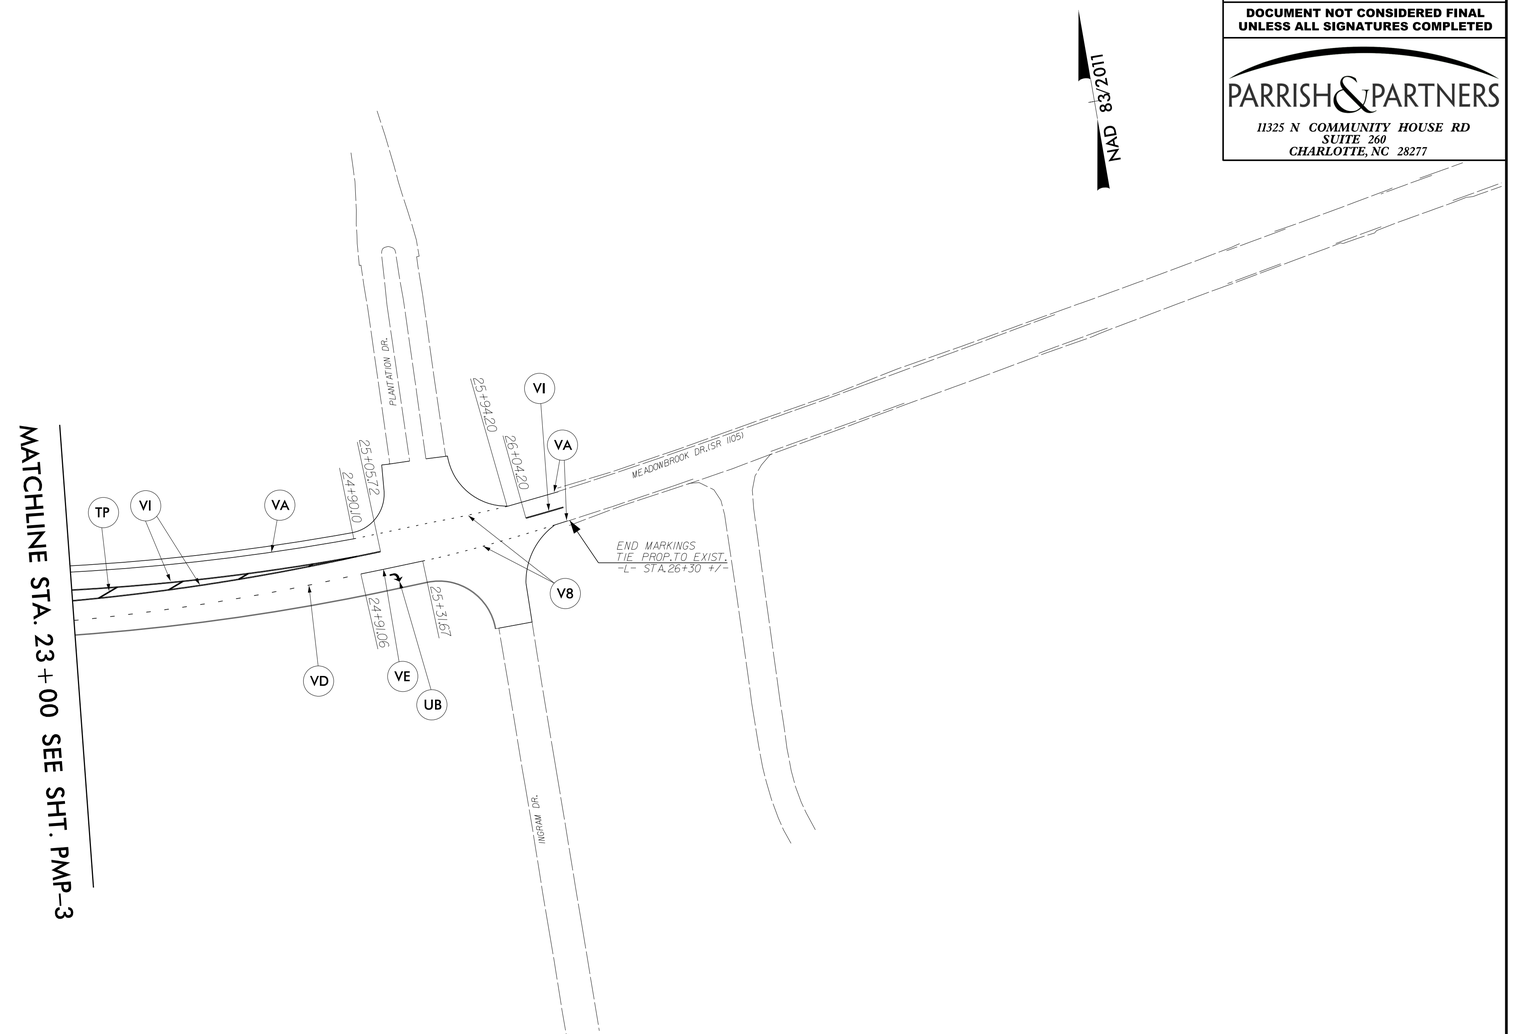

PAVEMENT MARKING SCHEDULE

SYMBOL	DESCRIPTION
V8	2 FT.-6 FT./SP WHITE MINISKIP (POLY, 4")
VA	WHITE EDGELINE (POLY, 4")
VD	3 FT.-9 FT./SP WHITE MINISKIP (POLY, 4")
VE	WHITE SOLID LANE LINE (POLY,4")
VI	YELLOW DOUBLE CENTER (POLY, 4")
TP	YELLOW DIAGONAL (THERMO, 12", 90 MIL)
UB	RIGHT TURN ARROW (THERMO, 90 MIL)

PAVEMENT MARKING DETAIL

2/26/2020
pw:\\parrish-pw.bentley.com:parrish-pw\Documents\Surface Transportation\NCDOT BR_840010 (BR-0047)\Project Design\Pavement Markings\BR-0047_RDY_PM_SHT3.dgn
User:chgil