DocuSign Envelope ID: 38AF5E77-405F-43C4-8875-09DAE1507C9A

5/14/99

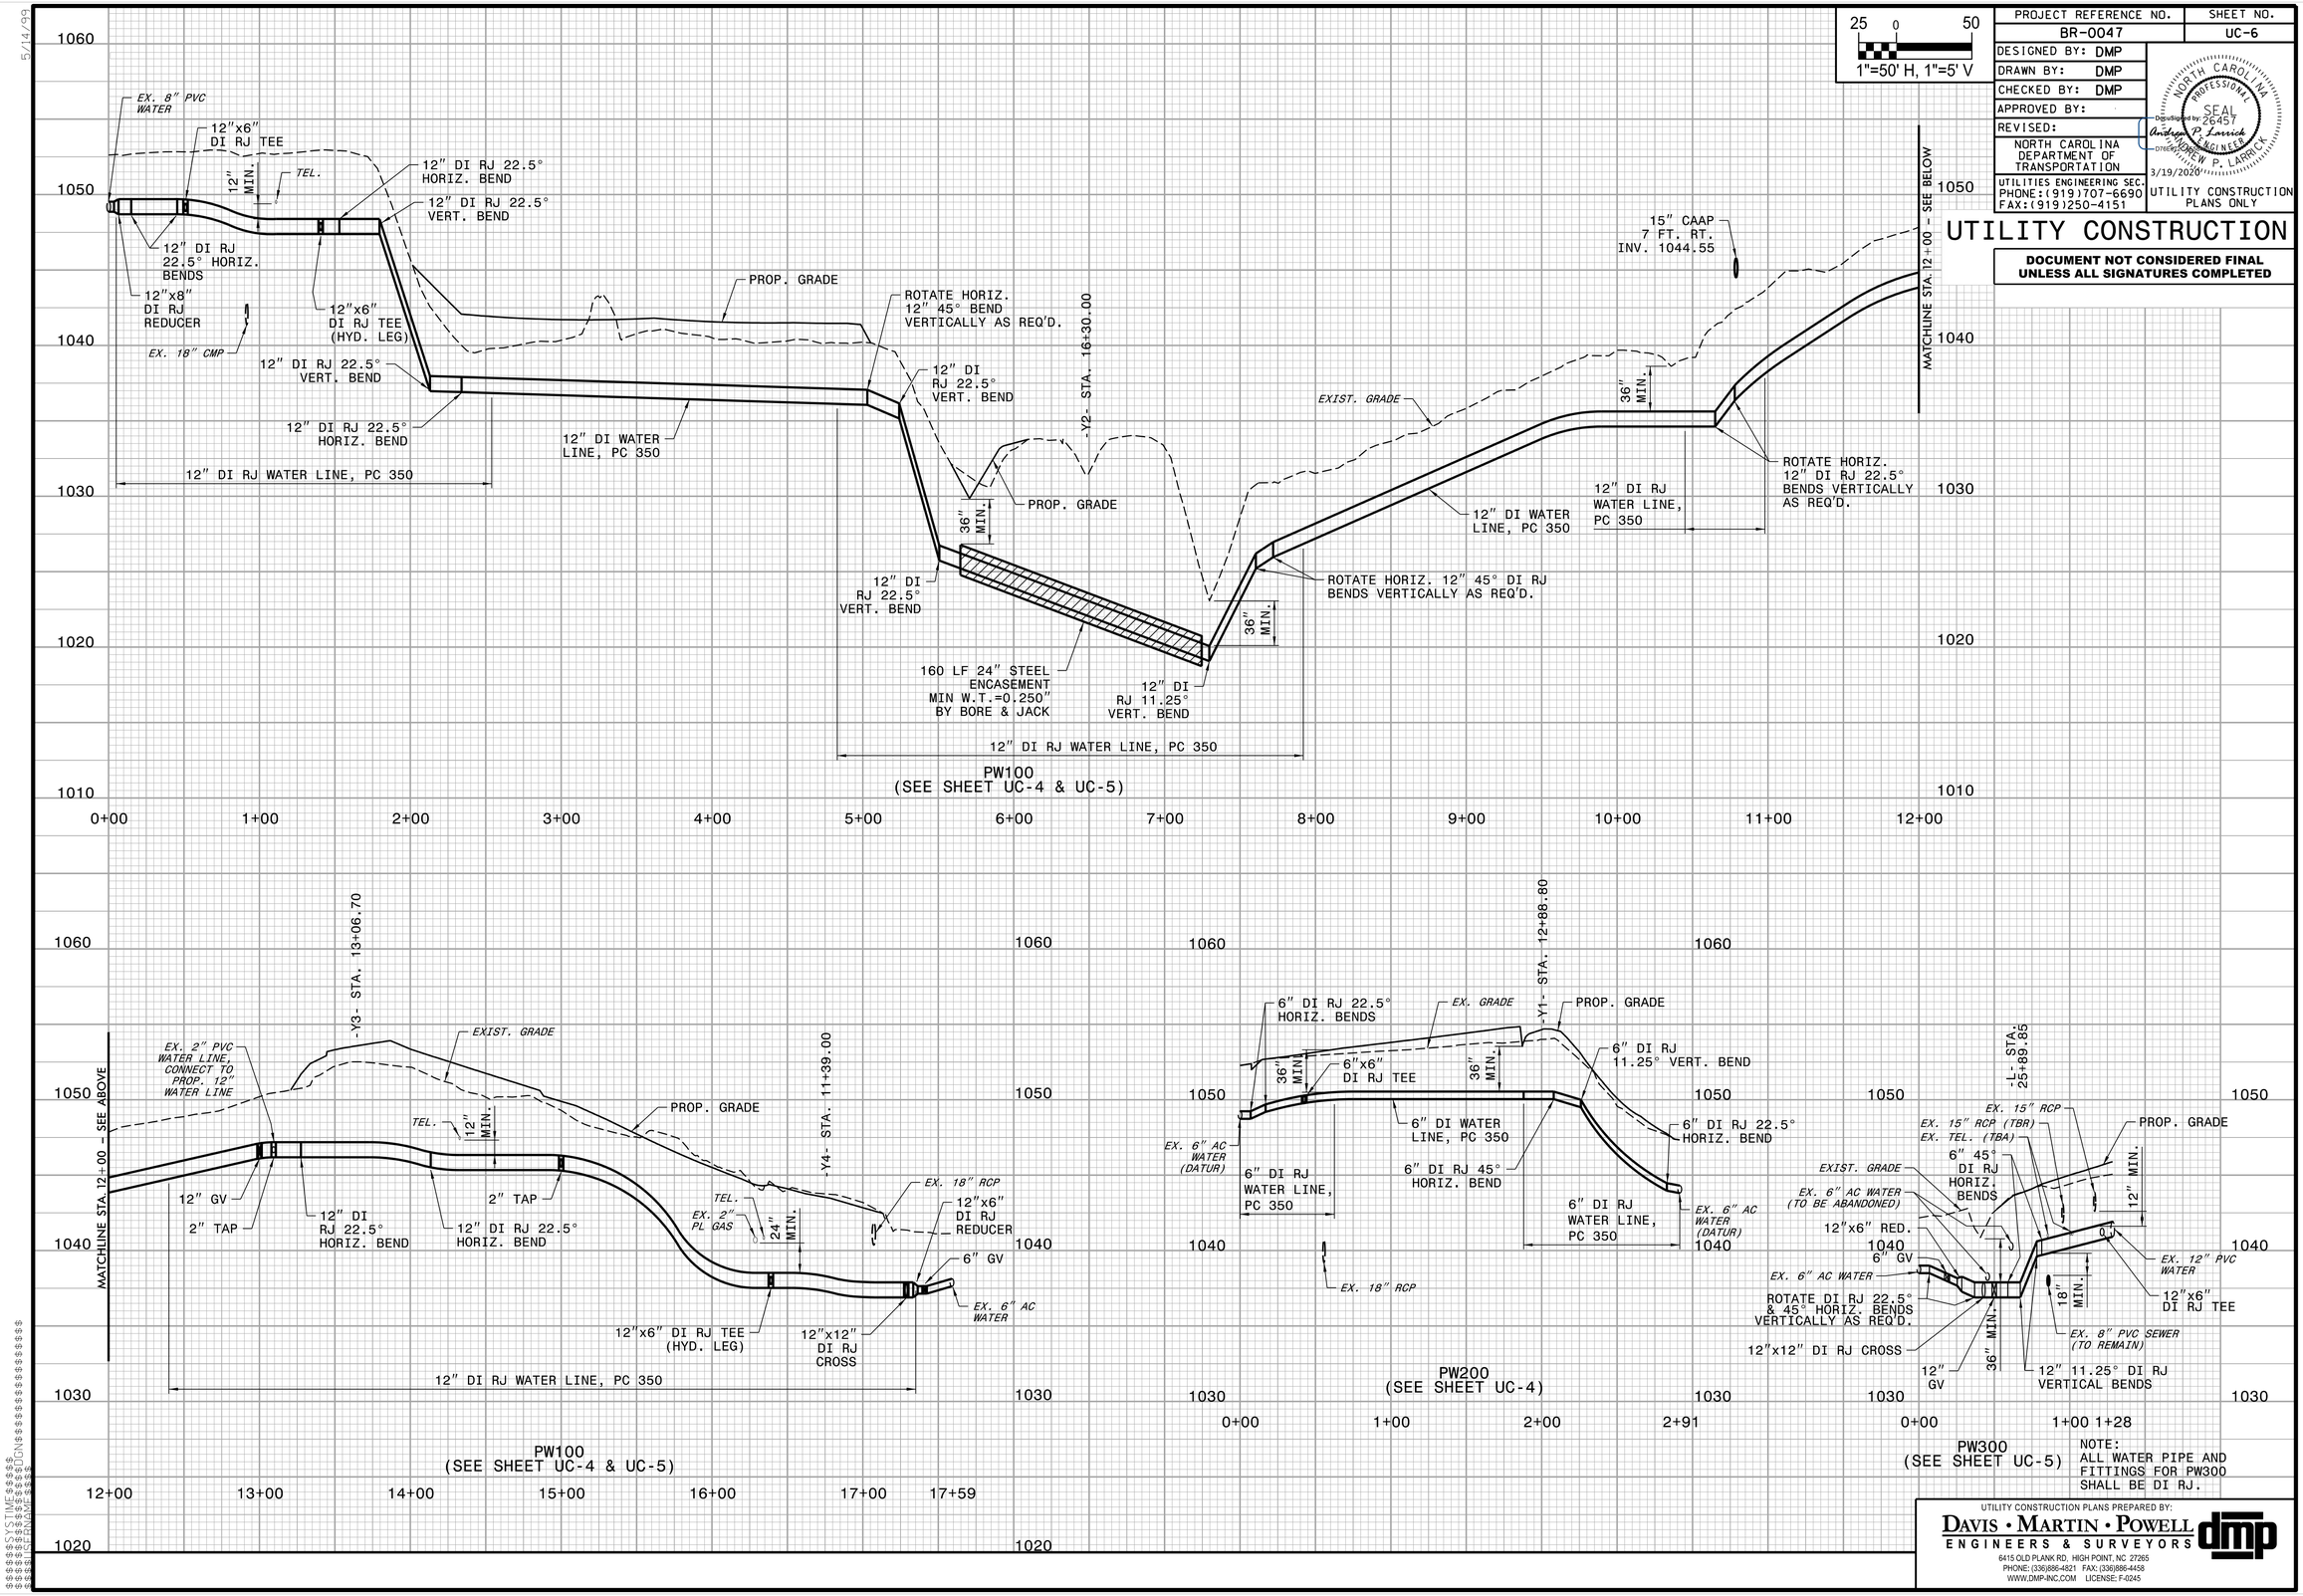

PROJECT REFERENCE NO.	SHEET NO.
BR-0047	UC-6
DESIGNED BY: DMP	
DRAWN BY: DMP	
CHECKED BY: DMP	
APPROVED BY:	
REVISED:	
NORTH CAROLINA DEPARTMENT OF TRANSPORTATION	
UTILITIES ENGINEERING SEC. PHONE:(919)707-6690 FAX:(919)250-4151	UTILITY CONSTRUCTION PLANS ONLY

NORTH CAROLINA PROFESSIONAL SEAL 26457 ENGINEER ANDREW P. LARRICK
DocuSigned by: Andrew P. Larrick D76A7C2E4E4E4E4...
3/19/2020

UTILITY CONSTRUCTION

DOCUMENT NOT CONSIDERED FINAL UNLESS ALL SIGNATURES COMPLETED

NOTE:
ALL WATER PIPE AND FITTINGS FOR PW300 SHALL BE DI RJ.

UTILITY CONSTRUCTION PLANS PREPARED BY:
DAVIS • MARTIN • POWELL
ENGINEERS & SURVEYORS
6415 OLD PLANK RD. HIGH POINT, NC 27265
PHONE: (336)886-4821 FAX: (336)886-4458
WWW.DMP-INC.COM LICENSE: F-0245

SYSTIMEST
SYSDATE
SYSNAME
SYSDRIVE
SYSDIR
SYSFILE
SYSUSER
SYSPLOTSCALE