DocuSign Envelope ID: 602844A5-490D-4B28-B64D-7DF233858EEE

TIP NO.	SHEET NO.
B-5825	TMP-9

APPROVED:

DATE: 3/19/2020 | 2:01 PM PDT

SEAL

NORTH CAROLINA PROFESSIONAL SEAL 028392 ENGINEER CLIFTON T. REGISTER

DOCUMENT NOT CONSIDERED FINAL UNLESS ALL SIGNATURES COMPLETED

TGS ENGINEERS
706 HILLSBOROUGH ST. SUITE 200
RALEIGH, NC 27603
PH (919) 773-8887
CORP. LICENSE NO.: C-0275

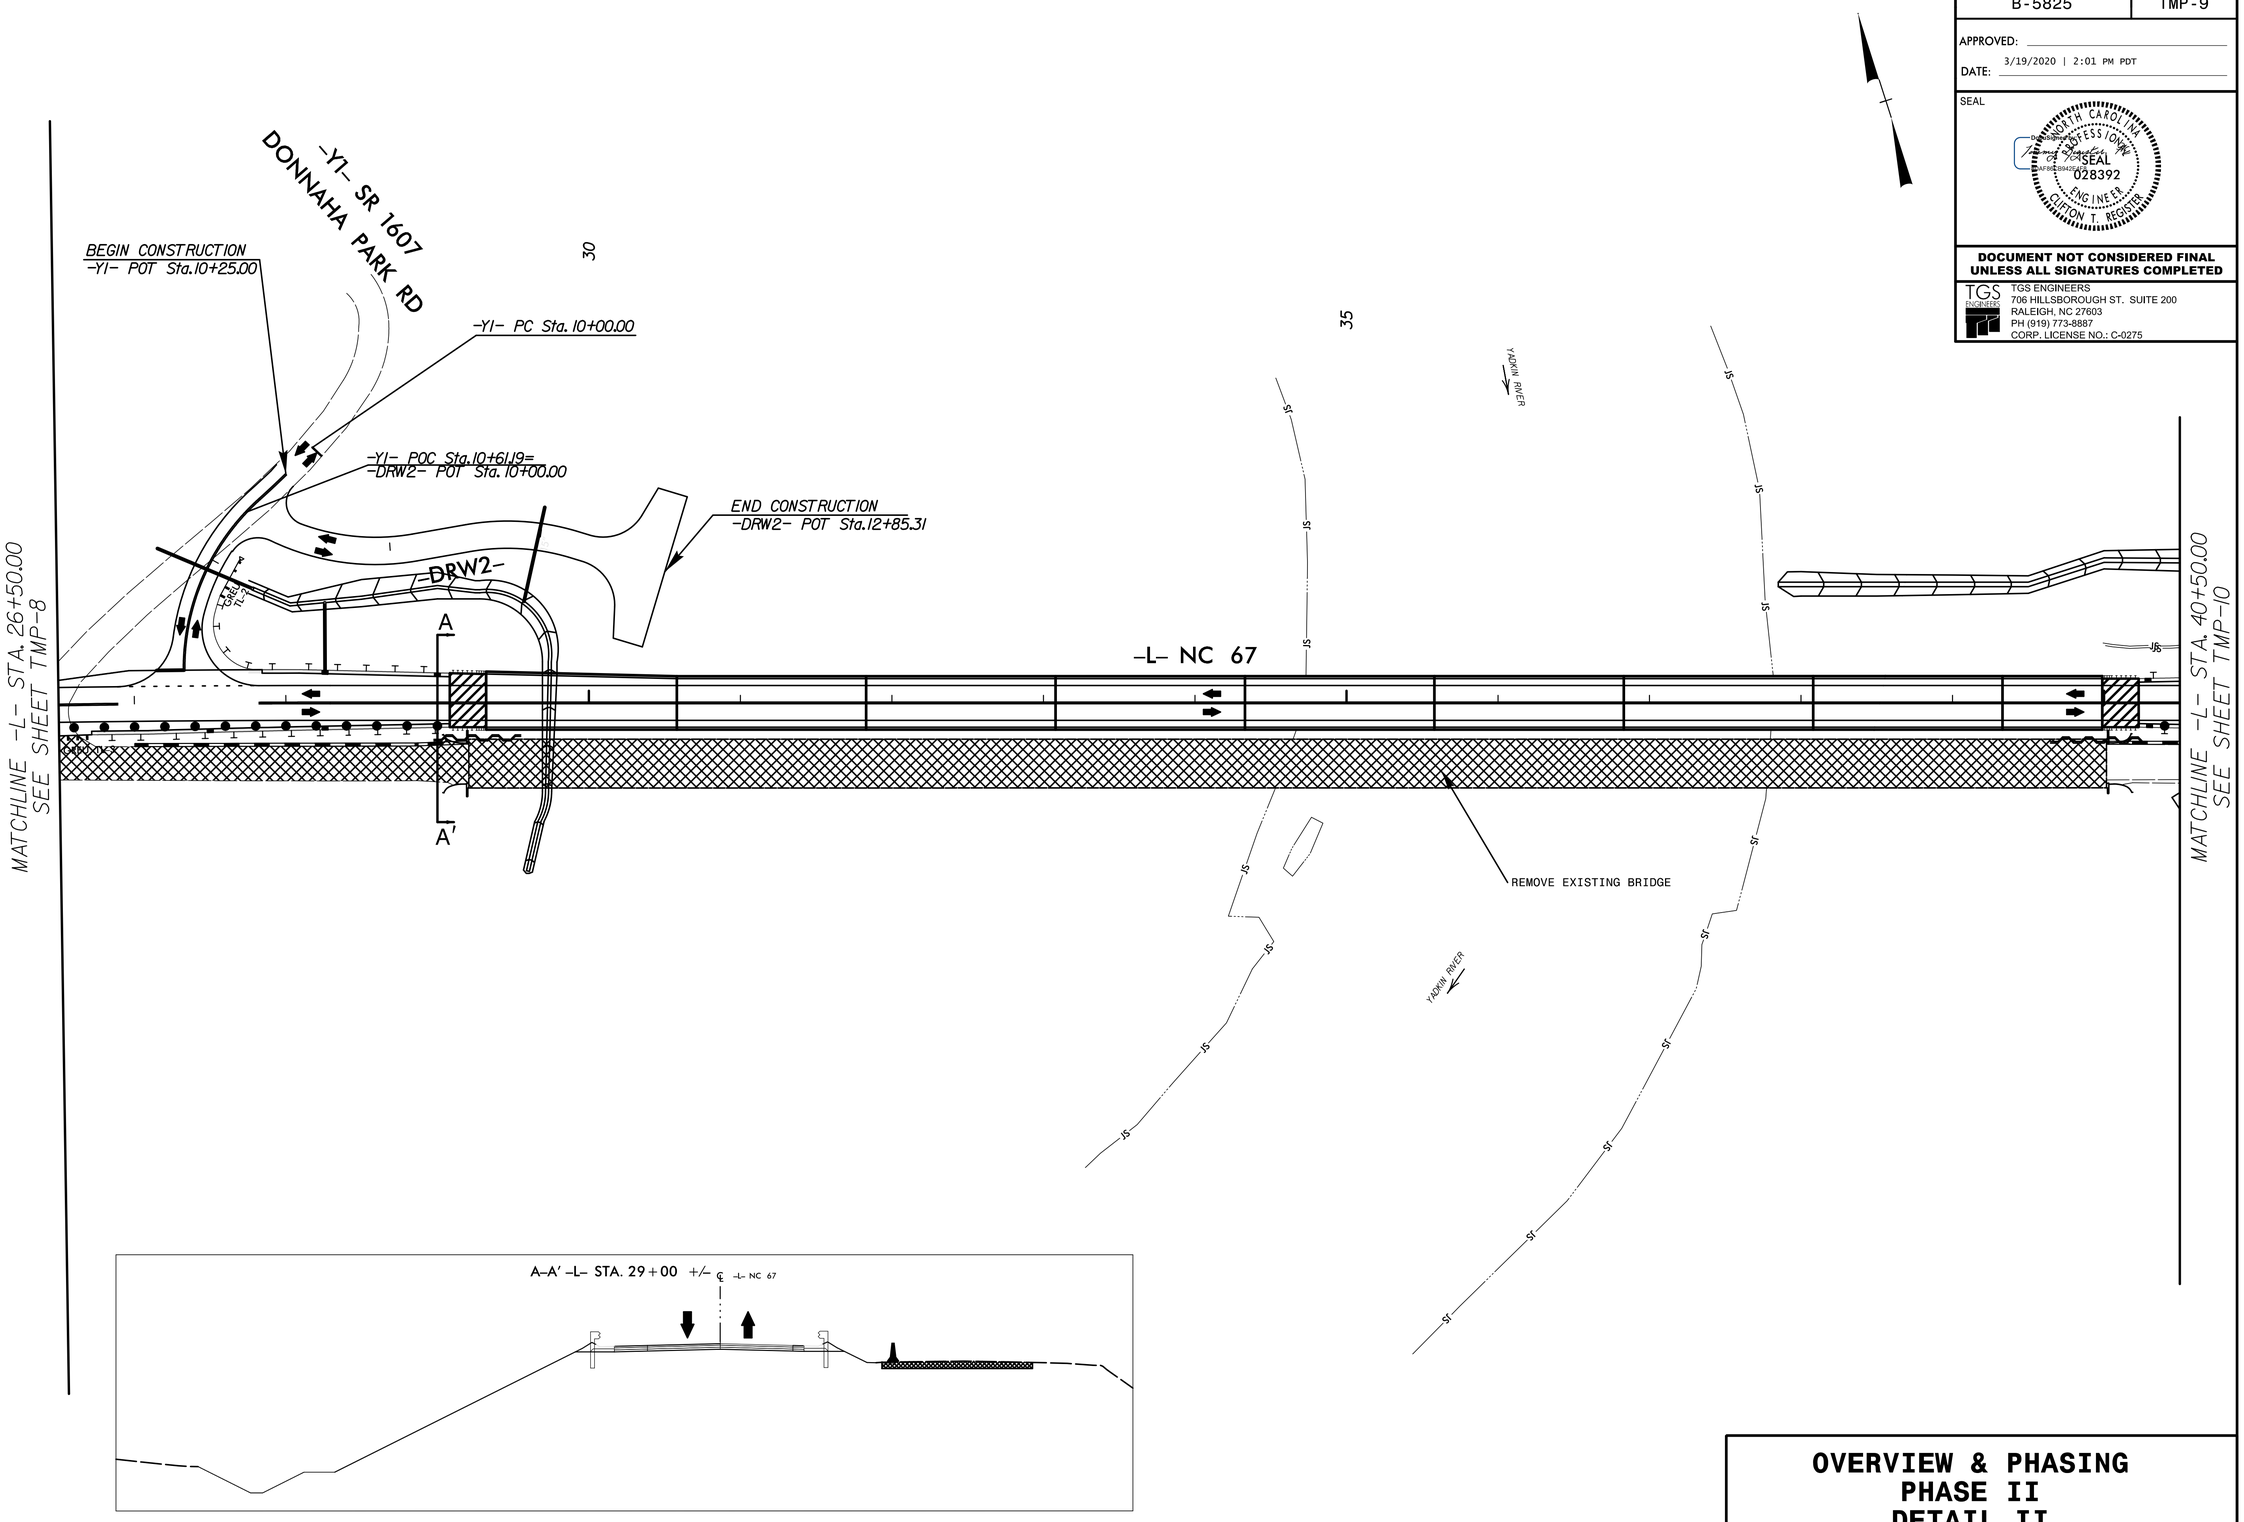

OVERVIEW & PHASING
PHASE II
DETAIL II

8/17/99

3/18/2020
x:\ncdot\b-5825\traffic\trafficcontrol\tcp\B-5825_TC_TMP_09(PHASING).dgn
Userdwhittington