DocuSign Envelope ID: 67F500AF-B074-4013-861B-A5644C581718

8/17/99

TIP NO.	SHEET NO.
B-5825	SIGN-3

APPROVED:

DATE: 3/23/2020 | 10:59 AM PDT

SEAL

NORTH CAROLINA PROFESSIONAL SEAL 028392 ENGINEER CLIFTON T. REGISTER

DocuSigned by: Clifton Register, PE, CFM

DOCUMENT NOT CONSIDERED FINAL UNLESS ALL SIGNATURES COMPLETED

TGS ENGINEERS
706 HILLSBOROUGH ST. SUITE 200
RALEIGH, NC 27603
PH (919) 773-8887
CORP. LICENSE NO.: C-0275

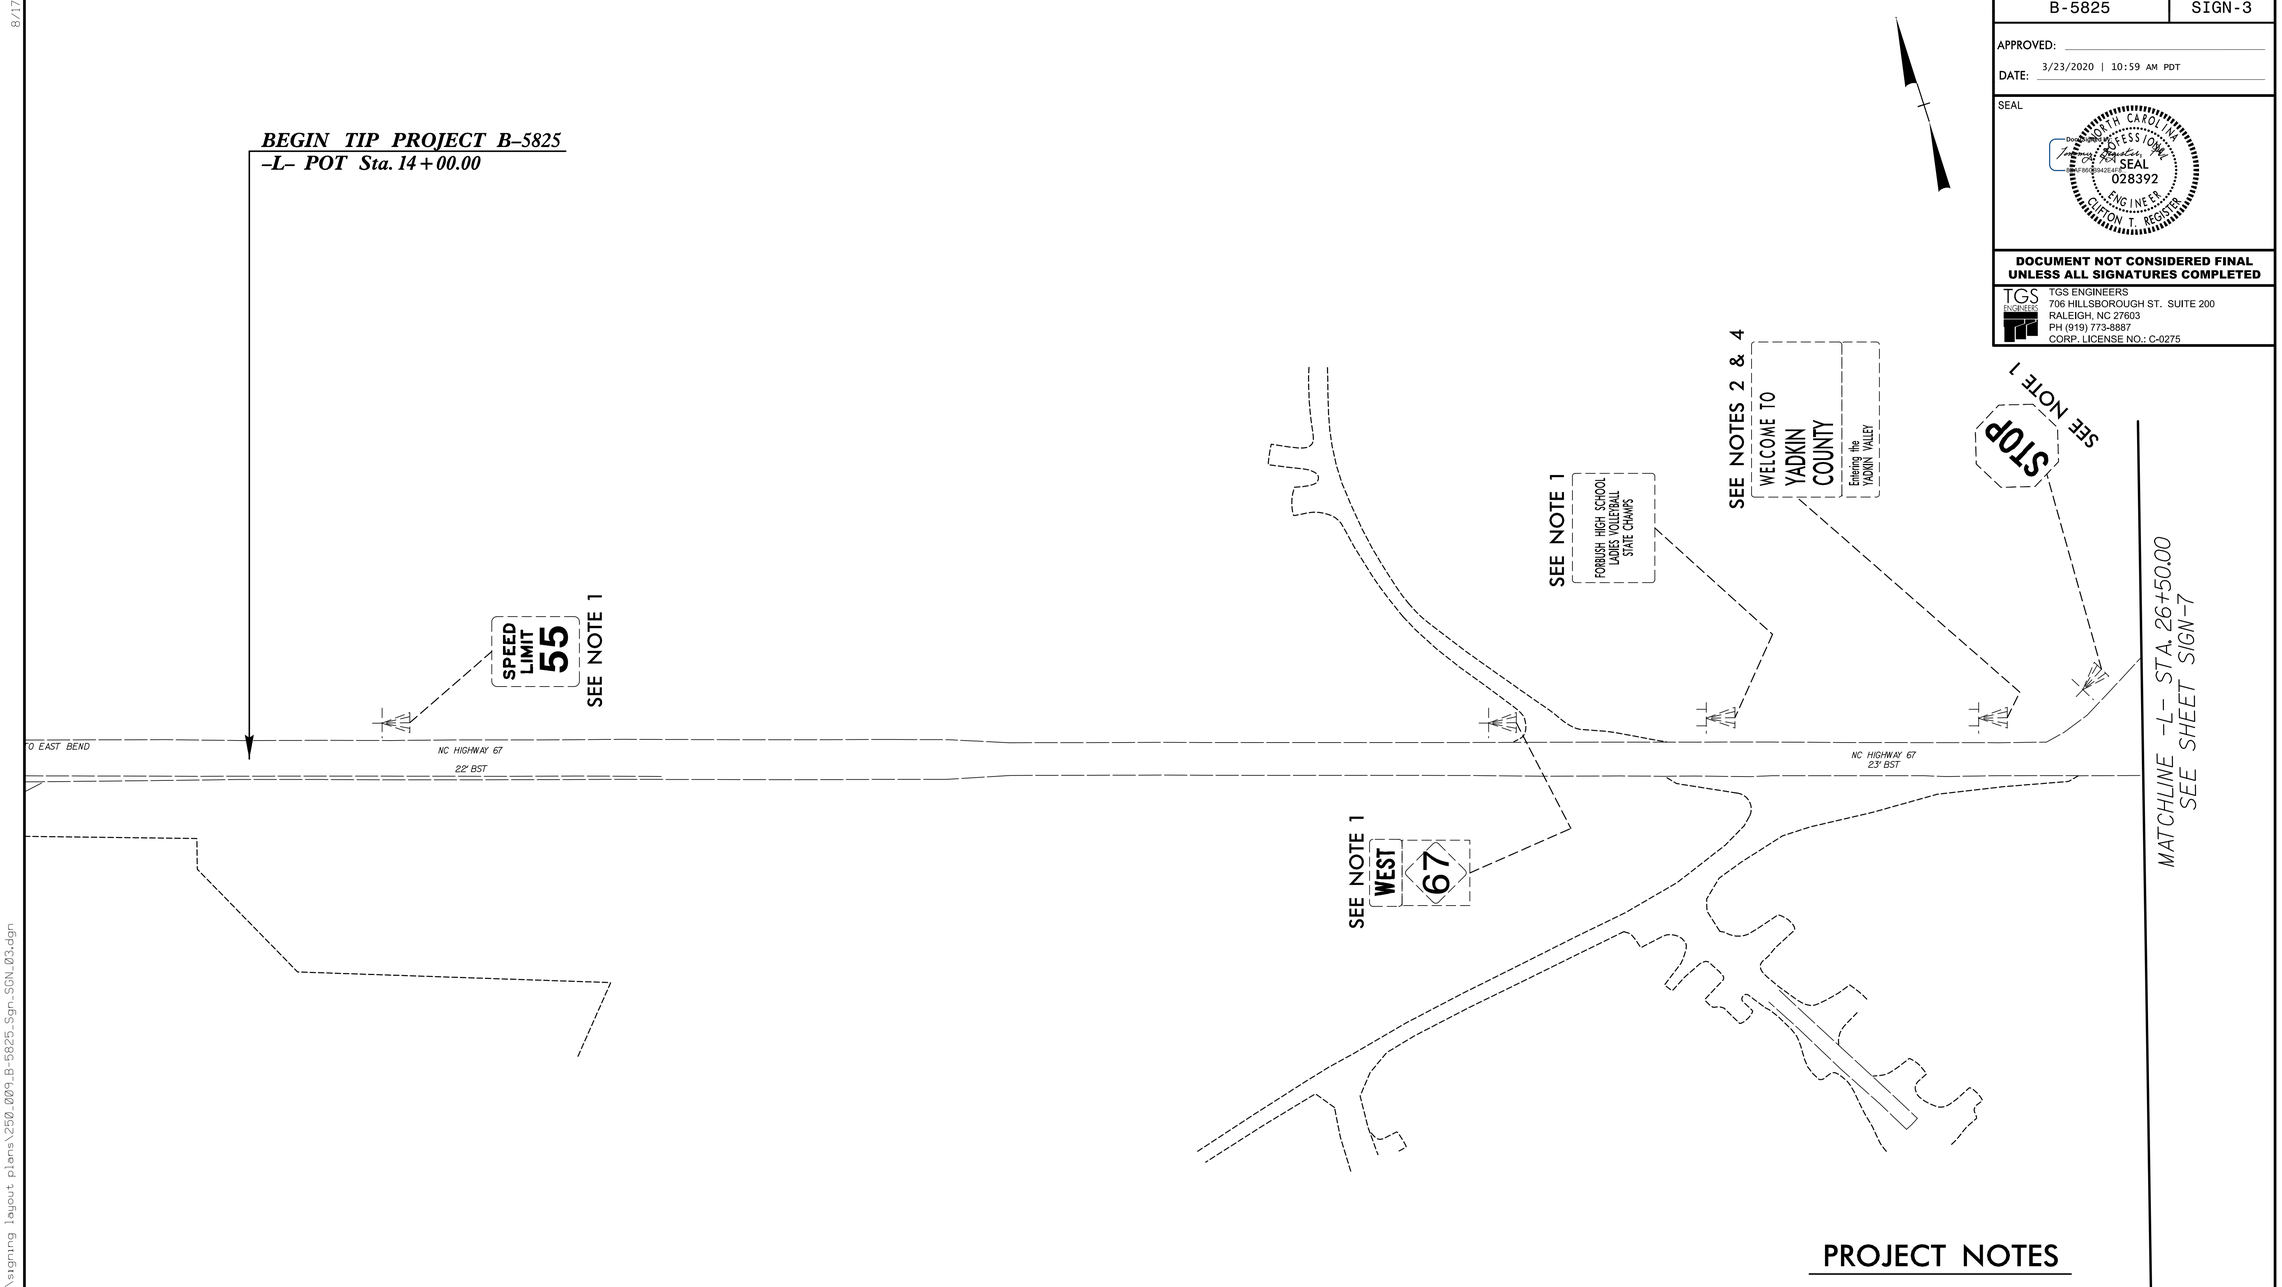

PROJECT NOTES

1 DISPOSAL OF SIGN SYSTEM, U-CHANNEL
2 DISPOSAL OF SUPPORT, WOOD
3 DISPOSAL OF SUPPORT, U-CHANNEL
4 RELOCATE SIGN ON NEW SUPPORTS
(MATCH EXISTING)

EXISTING SIGNS

3/23/2020
X:\ncdot\b-5825\traffic\signing\cadd\signing layout plans\250_009_B-5825_Sgn_SGN_03.dgn
Lesandrutuzon