DocuSign Envelope ID: 1D51A847-E30B-42E6-ACC9-EF0A4AB3862F

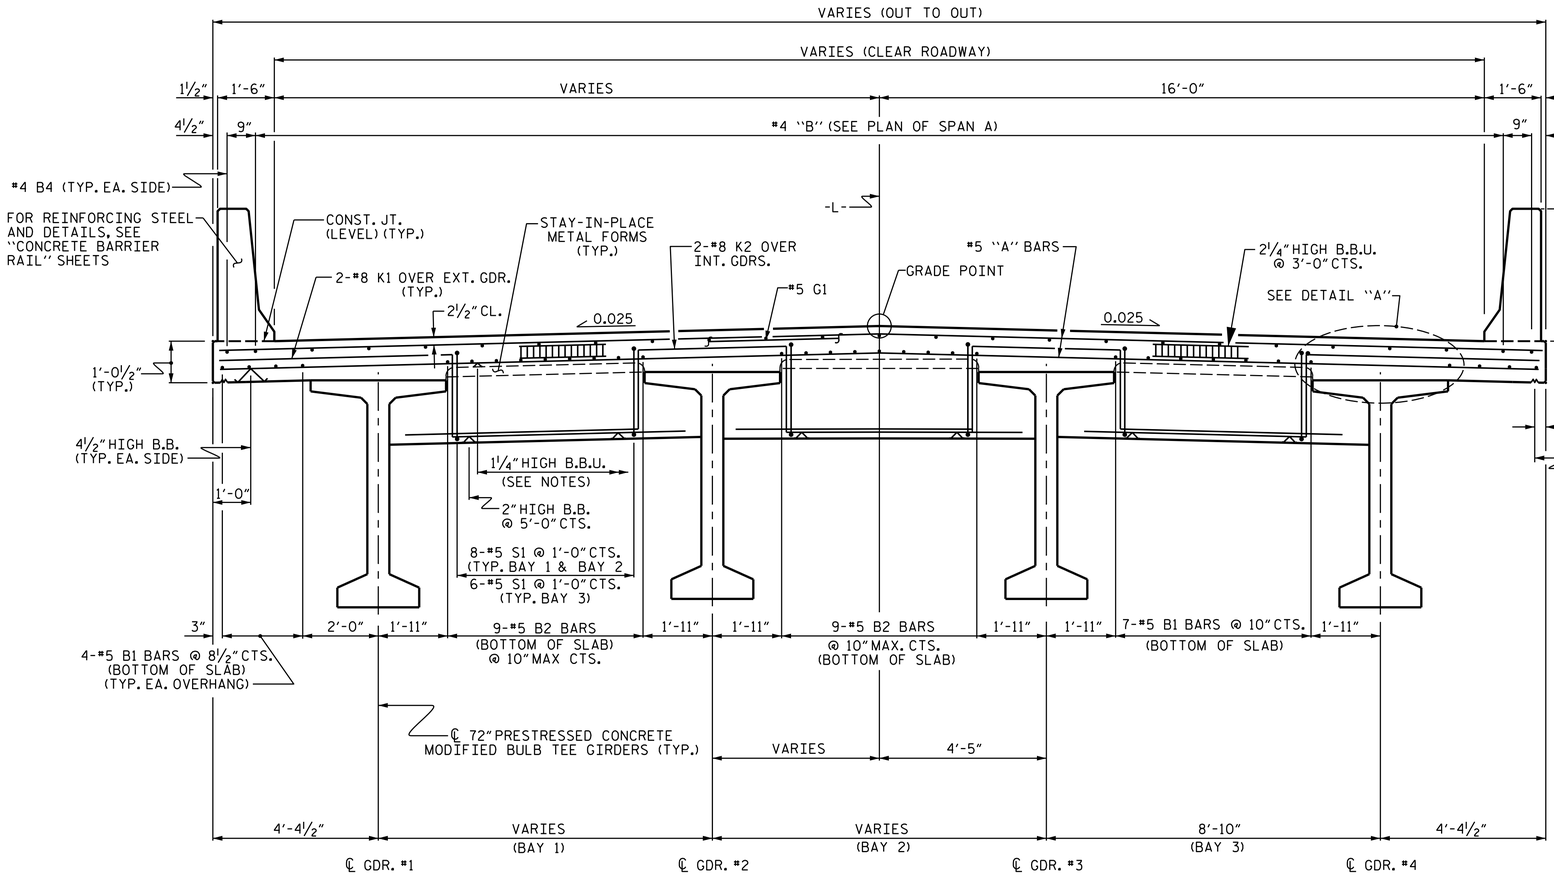

TYPICAL SECTION

(SHOWING END BENT #1 DIAPHRAGMS)

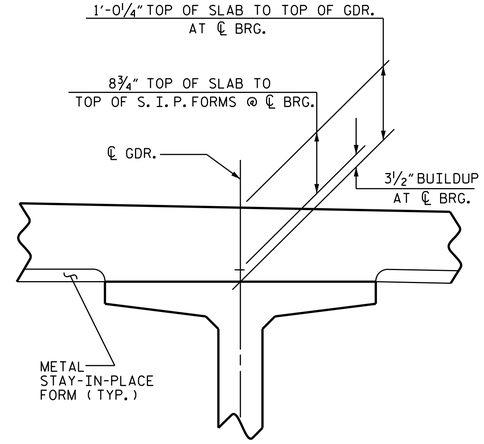

DETAIL "A"

PROJECT NO. B-5825

YADKIN/FORSYTH COUNTY

STATION: 34+65.50 -L-

SHEET 1 OF 4

NORTH CAROLINA PROFESSIONAL SEAL 20125 ENGINEER MARSHALL G. CHEEK, JR.

Marshall G. Cheek Jr.

5FBCC2F3AXDC413...

4/14/2020

DOCUMENT NOT CONSIDERED FINAL UNLESS ALL SIGNATURES COMPLETED

TGS ENGINEERS
706 HILLSBOROUGH STREET
SUITE 200
RALEIGH, NC 27603
PH (919) 773-8887
CORP. LICENSE NO.: C-0275

STATE OF NORTH CAROLINA
DEPARTMENT OF TRANSPORTATION
RALEIGH

SUPERSTRUCTURE

TYPICAL SECTION

REVISIONS						SHEET NO.
NO.	BY:	DATE:	NO.	BY:	DATE:	S-9
1			3			TOTAL SHEETS
2			4			60

DRAWN BY : S. B. WILLIAMS DATE : 10-19
CHECKED BY : MGC DATE : 1-20
DESIGN ENGINEER OF RECORD: TBE DATE : 2-20

2/19/2020
X:\NCDOT\B-5825\Structures\Str. #1 - 34+65.50 -L-\Final Plans\DGNs\401_021_B-5825_SMU_TS01_980038.dgn
User:sbwilliams