DocuSign Envelope ID: 67F57126-1D03-4753-9A0A-3C47715B9EB8

PROJECT REFERENCE NO.	SHEET NO.
I-5711	2B-1
R/W SHEET NO.	

ROADWAY DESIGN ENGINEER
2/9/2021
NORTH CAROLINA PROFESSIONAL SEAL 25523 ENGINEER BRIAN K. EASON
9AF015AD7ACC48F

DOCUMENT NOT CONSIDERED FINAL UNLESS ALL SIGNATURES COMPLETED

INTERSECTION DETAIL
-L- SR 1007 (MEBANE OAKS) AND -Y- (ARROWHEAD BLVD.)

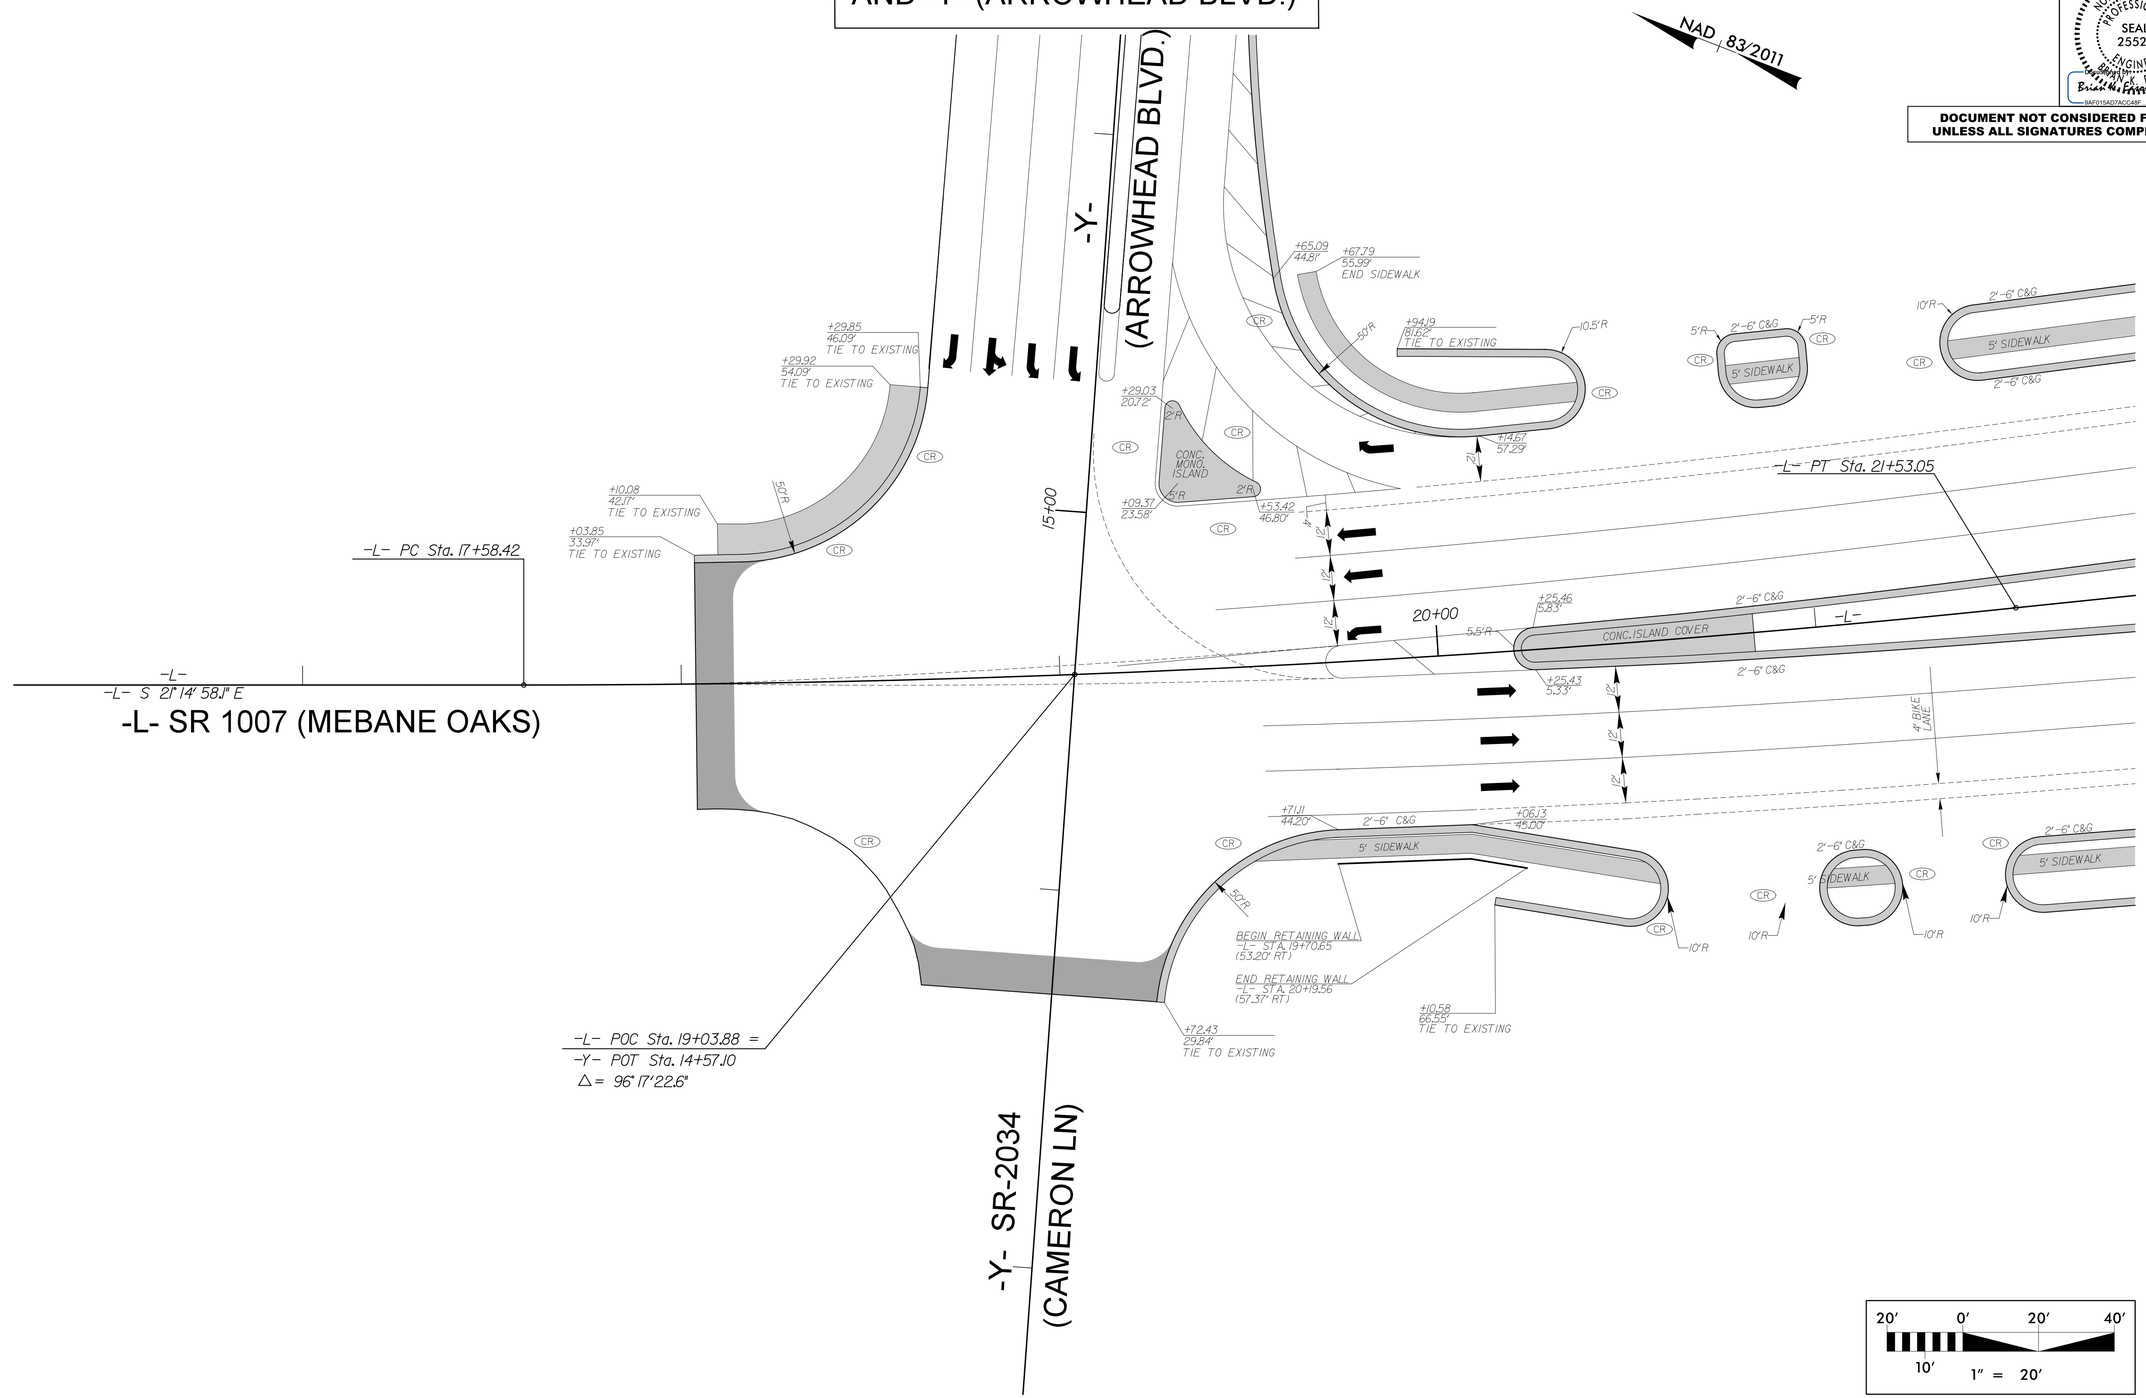

SEE SHEET 4 FOR ROADWAY PLAN VIEW

5/14/99

12/1/2020
I-5711_RDY_DET_02B-1.dgn
BEASON