DocuSign Envelope ID: 38AAD2EA-F021-46C6-9EAC-4B70D3D075C0

THERMOPLASTIC PAVEMENT MARKING LEGEND	
UP MERGE ARROW (90 MIL)	T6 WHITE EDGELINE (6", 90 MIL)
	T7 YELLOW EDGELINE (6", 90 MIL)
	TJ 10 FT SKIP (6", 90 MIL)
	TK 3 FT – 9 FT/SP WHITE MINISKIP (6", 90 MIL)
	TS WHITE GORELINE (12", 90 MIL)

PERMANENT RAISED PAVEMENT MARKERS (SNOWPLOWABLE)
MF PERMANENT RAISED MARKER – CRYSTAL & RED

TIP NO.	SHEET NO.
I-5711	PMP-6

APPROVED: DocuSigned by: Brian K. Eason 8AF015AD7ACC48F...

DATE: 2/9/2021

SEAL

NORTH CAROLINA PROFESSIONAL SEAL 25523 ENGINEER BRIAN K. EASON

DOCUMENT NOT CONSIDERED FINAL UNLESS ALL SIGNATURES COMPLETED

LOCHNER

H. W. LOCHNER, INC.
2840 PLAZA PLACE, SUITE 202
RALEIGH, NC 27612
(919)571-7111
NC License Number F-0159

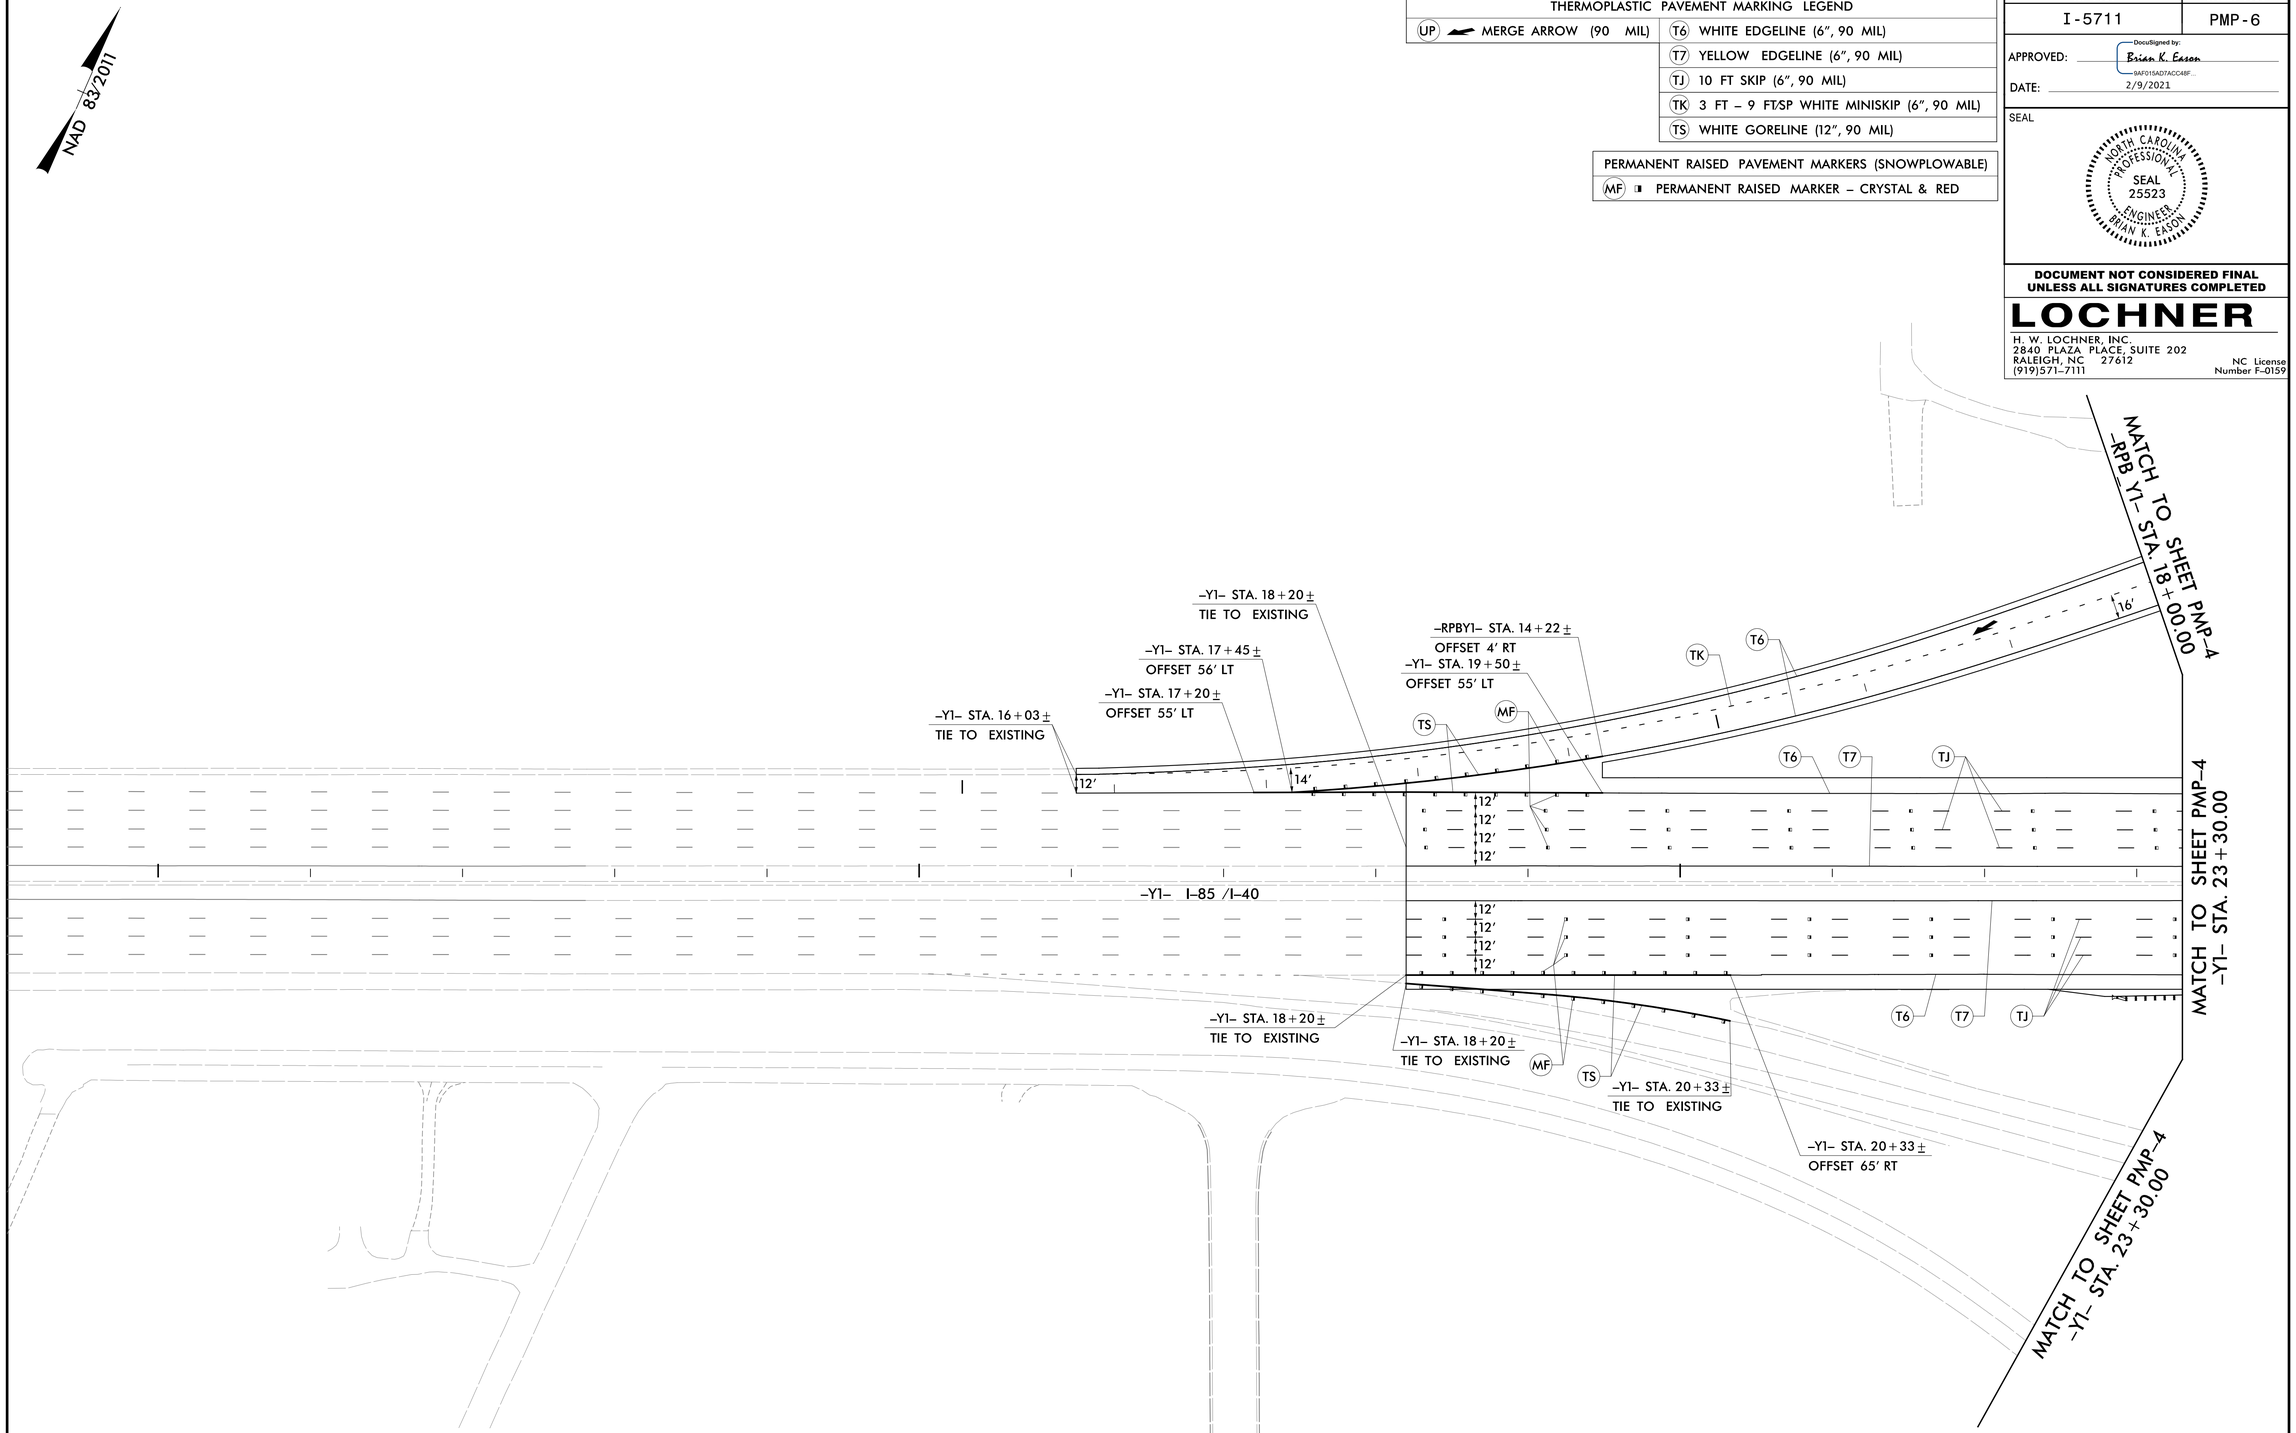

PAVEMENT MARKING DETAIL

12/15/2020
I-5711_TC_PMP_06.dgn
RKNIGHT