DocuSign Envelope ID: A96C2C3A-9F88-484F-A108-DB79DEABE651

PROJECT REFERENCE NO.	SHEET NO.
I-5711	SIGN-6

APPROVED: DocuSigned by: Zhaolong Teng 5B6BA0DE3E74A9... 2/9/2021

DATE:

SEAL

NORTH CAROLINA PROFESSIONAL SEAL 032179 ENGINEER ZHAOLONG TENG

DOCUMENT NOT CONSIDERED FINAL UNLESS ALL SIGNATURES COMPLETED

PREPARED IN THE OFFICE OF:

Accelerate Engineering, PLLC
875 Walnut Street, Suite 316
Cary, NC 27511
Tel: 919.263.5678 Fax: 919.263.5687
NC License No. P-1442

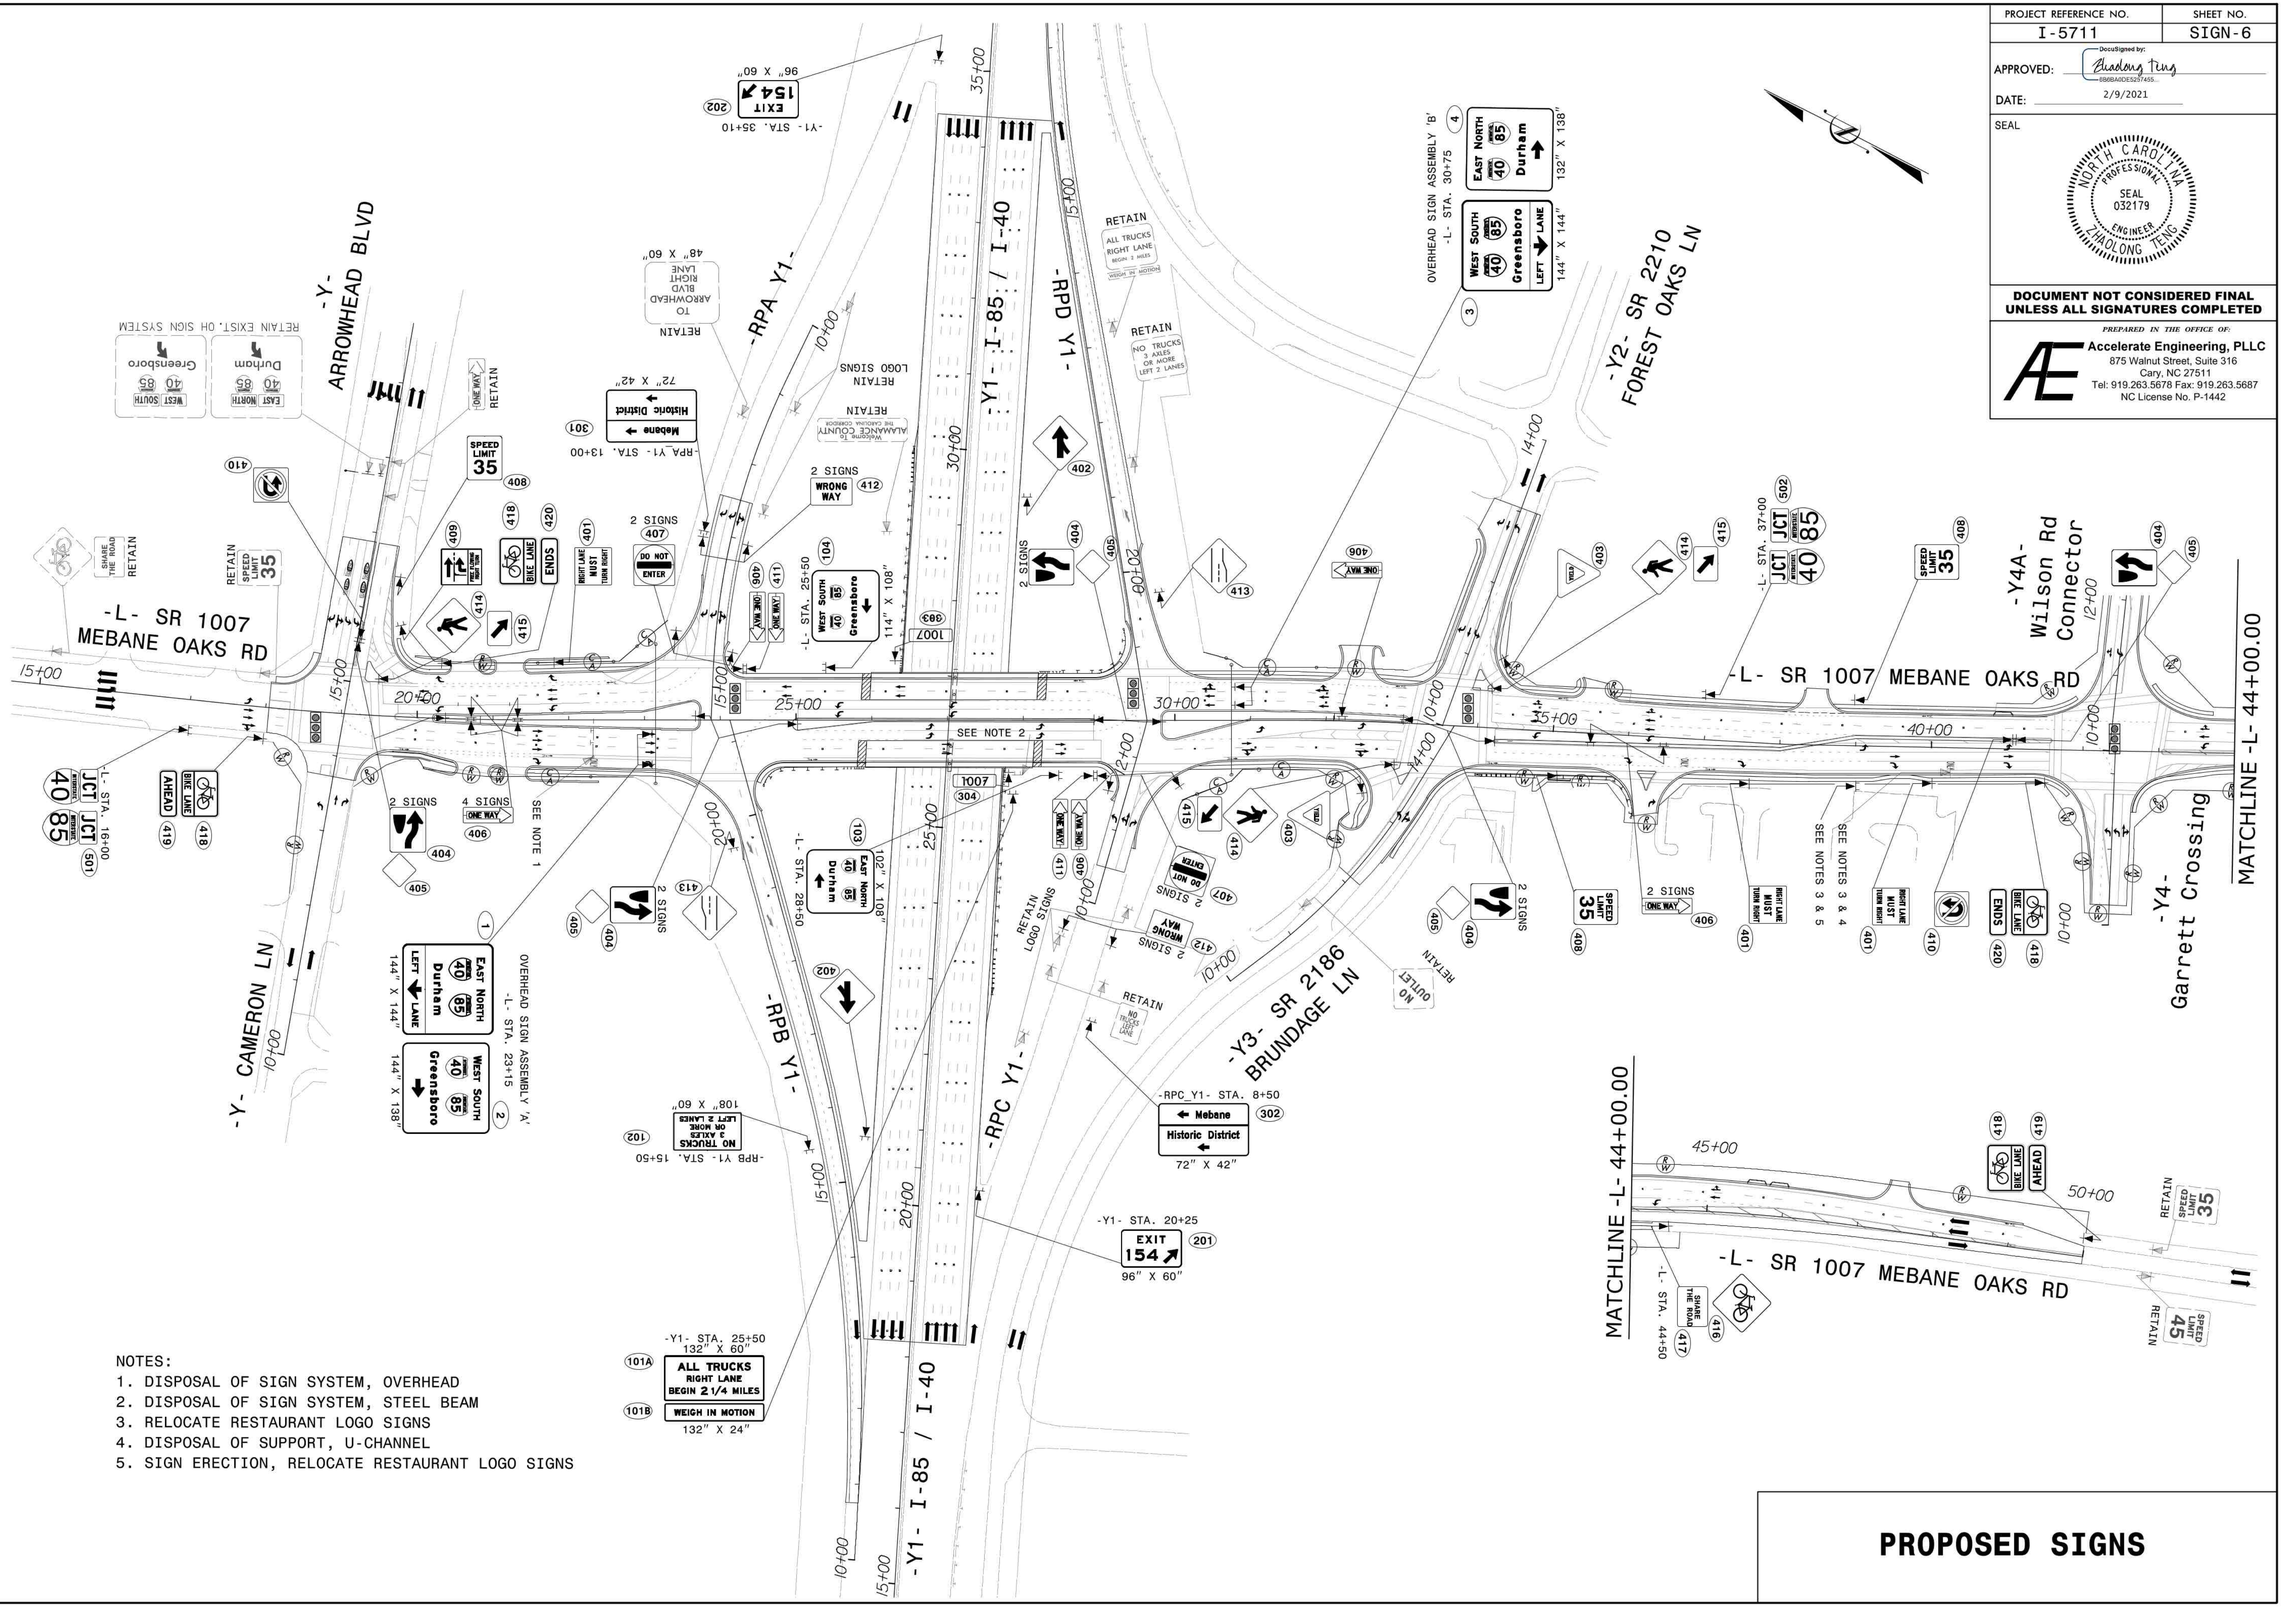

NOTES:
1. DISPOSAL OF SIGN SYSTEM, OVERHEAD
2. DISPOSAL OF SIGN SYSTEM, STEEL BEAM
3. RELOCATE RESTAURANT LOGO SIGNS
4. DISPOSAL OF SUPPORT, U-CHANNEL
5. SIGN ERECTION, RELOCATE RESTAURANT LOGO SIGNS

PROPOSED SIGNS