DocuSign Envelope ID: 10993722-D9B9-422C-892E-C9F45EFEFA23

PROJECT REFERENCE NO.	SHEET NO.
I-5711	SCP 9

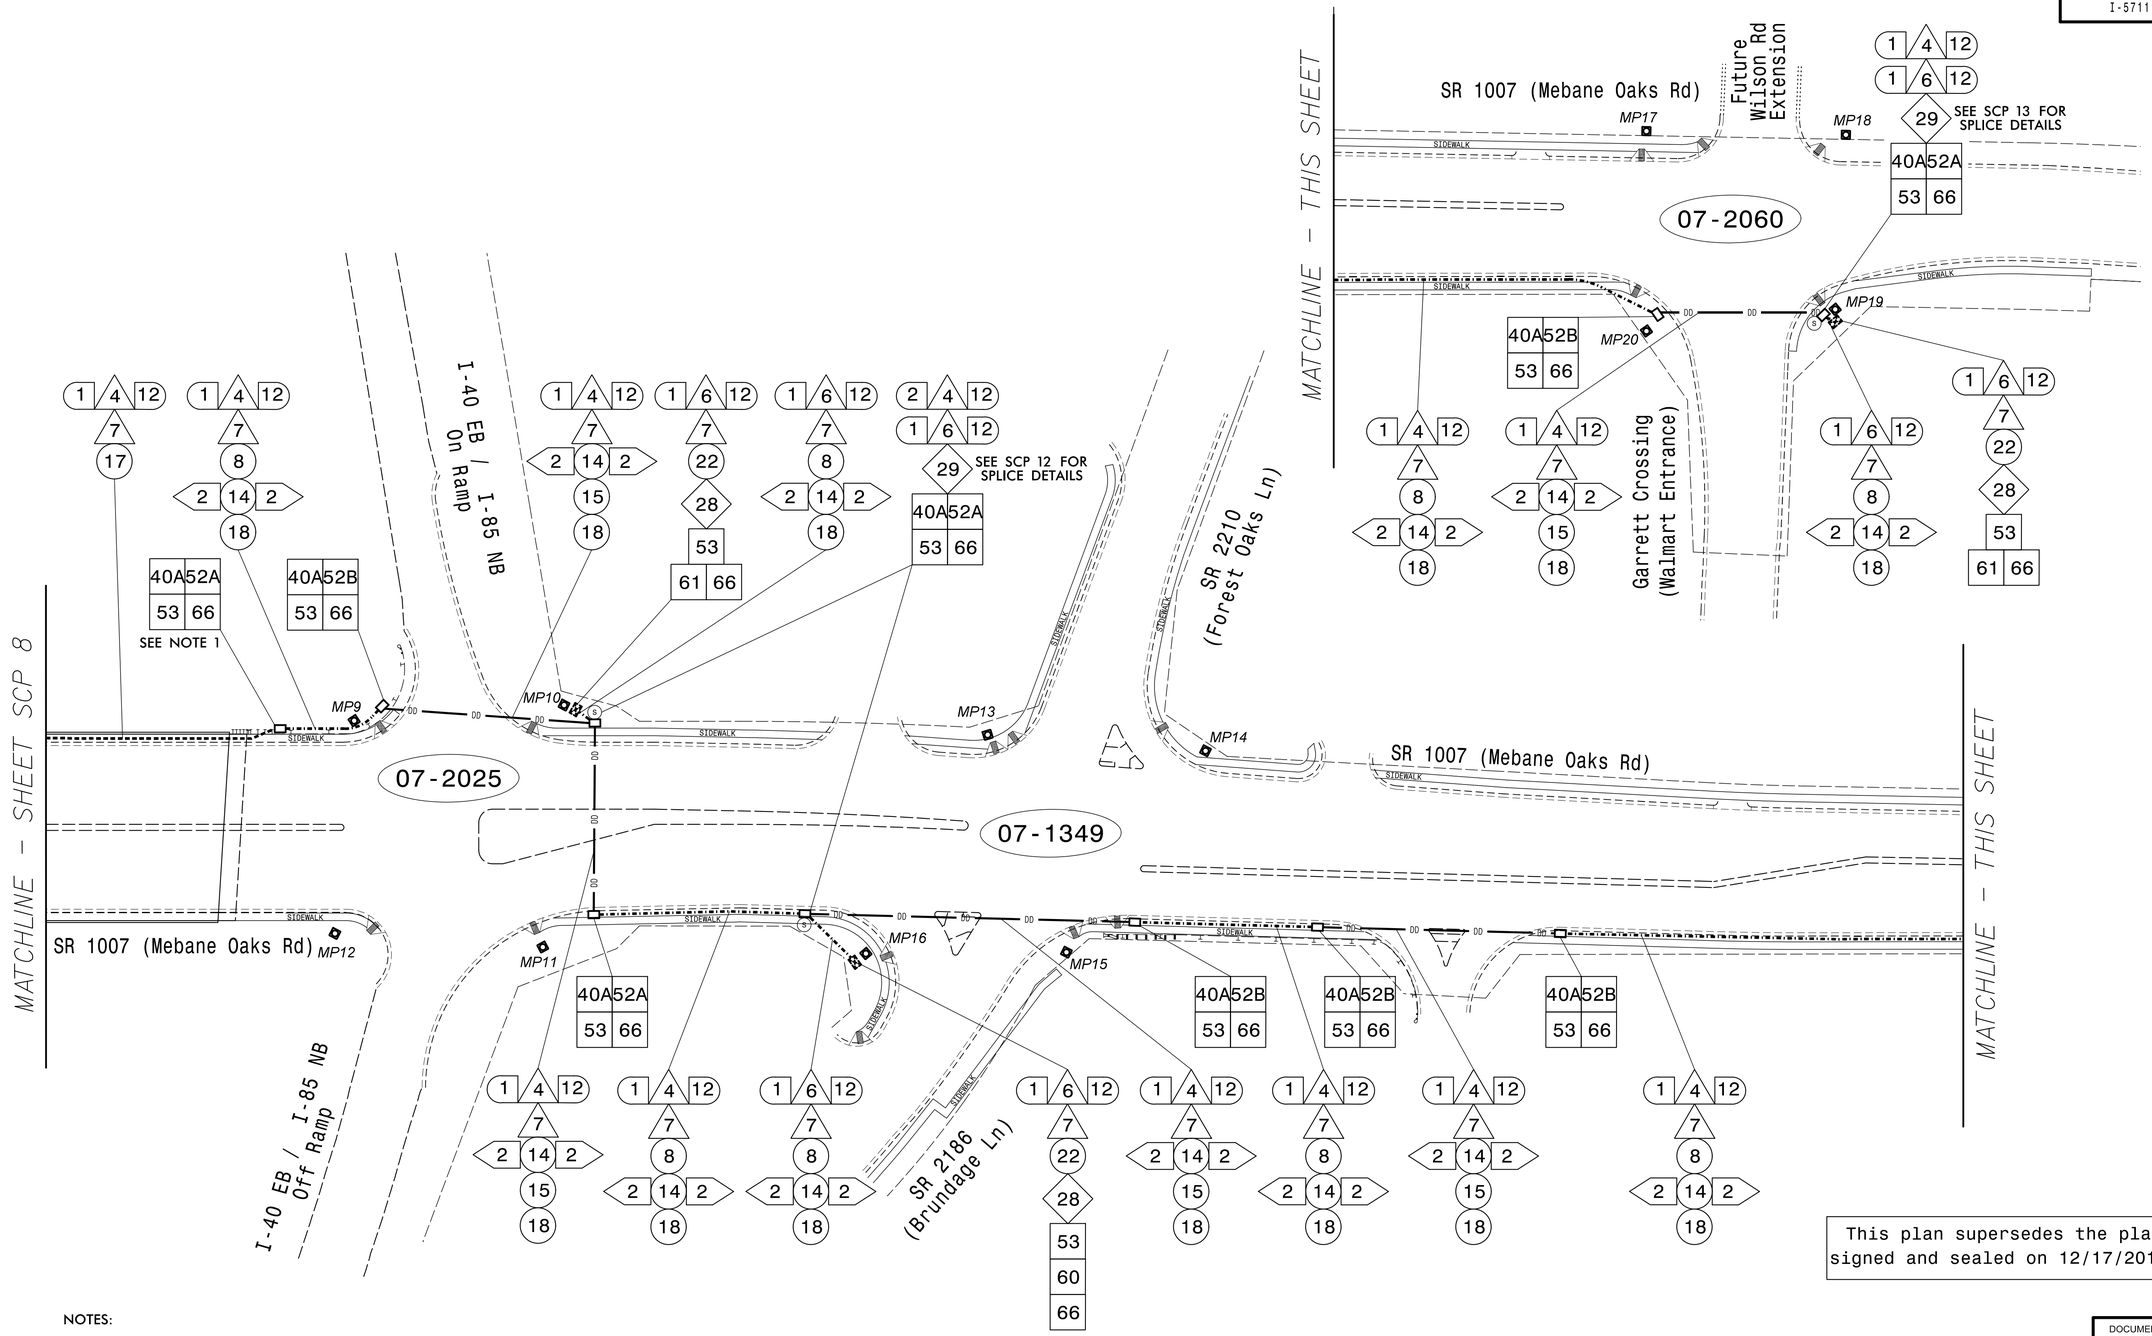

This plan supersedes the plan signed and sealed on 12/17/2019.

NOTES:

1. FIELD LOCATE EXISTING MULTI–CELL CONDUIT STUB–OUTS ON BOTH SIDES OF THE BRIDGE, AND INSTALL NEW JUNCTION BOXES.
2. AFTER THE PROPOSED SIGNAL COMMUNICATIONS SYSTEM IS INSTALLED, REMOVED THE EXISTING ANTENNAS AND CABLES FOR TEMPORARY SIGNALS NUMBERED 07–2024, 07–2025, 07–1349, AND 07–2060.
3. NOTIFY THE DEPUTY TRAFFIC ENGINEER MARK ALDRIDGE AT 336–487–0175 TWO (2) WEEKS PRIOR TO BEGINNING WORK ON SIGNAL SYSTEM COMMUNICATIONS CABLE. NOTIFY THE DEPUTY TRAFFIC ENGINEER AFTER ALL WORK IS PERFORMED TO ENSURE THAT ALL FIBER CIRCUITS ARE FUNCTIONING PROPERLY. WORK IS NOT COMPLETE UNTIL THE SIGNAL SYSTEM IS BACK UP AND OPERATIONAL.

PREPARED IN THE OFFICE OF:
Accelerate Engineering, PLLC
875 Walnut Street, Suite 316
Cary, NC 27511
Tel: 919.263.5678 Fax: 919.263.5687
NC License No. P-1442

TMP Final Communications Plan

DOCUMENT NOT CONSIDERED FINAL UNLESS ALL SIGNATURES COMPLETED

SR 1007 (Mebane Oaks Rd) CLS Cable Routing Plan

Division 7 Alamance County Mebane

PLAN DATE: October 2020 REVIEWED BY: Z. "Gavin" Teng

PREPARED BY: Z. "Gavin" Teng REVIEWED BY:

750 M.Greenfield Pkwy,Garner,NC 27529

SCALE 0 50 1" = 50'

REVISIONS	INIT.	DATE

SEAL

NORTH CAROLINA PROFESSIONAL SEAL 032179 ENGINEER ZHAOLONG TENG

DocuSigned by: Zhaolong Teng 10/2/2020

DOCUMENT NOT CONSIDERED FINAL UNLESS SIGNED

DATE

CADD Filename:

$$$$$SYSTIME$$$$$
$$$$$USERNAME$$$$$