DocuSign Envelope ID: FA540F38-3B13-4CFC-A289-E0772D25367B

5/14/99

TEMPORARY PAVEMENT DETAILS FOR TRAFFIC CONTROL
STAGE I CONSTRUCTION DETAIL PRIOR TO STAGE II TRAFFIC SHIFT

PROJECT REFERENCE NO.	SHEET NO.
15BPR.20	2B-3

ROADWAY DESIGN ENGINEER

PROFESSIONAL ENGINEER SEAL 18470 6/10/2019 ENGINEER EDWARD GLENN EDDINS JR.

HYDRAULICS ENGINEER

PROFESSIONAL ENGINEER SEAL 037863 6/10/2019 ENGINEER MEME D. BUSCEMI

Prepared in the Office of: AECOM
NC FIRM LICENSE No: F-0342
701 Corporate Center Drive, Suite 475
Raleigh, NC 27607
(919) 854-6200 * (919) 854-6259(FAX)

DOCUMENT NOT CONSIDERED FINAL UNLESS ALL SIGNATURES COMPLETED

NAD 83/2011

MATCHLINE - SEE SHEET 2B-2
EBL STA 119+50
WBL STA 219+50
-L- STA 29+58.11

MATCHLINE - SEE SHEET 2B-4
EBL STA 131+50
WBL STA 231+50
-L- STA 41+58.11

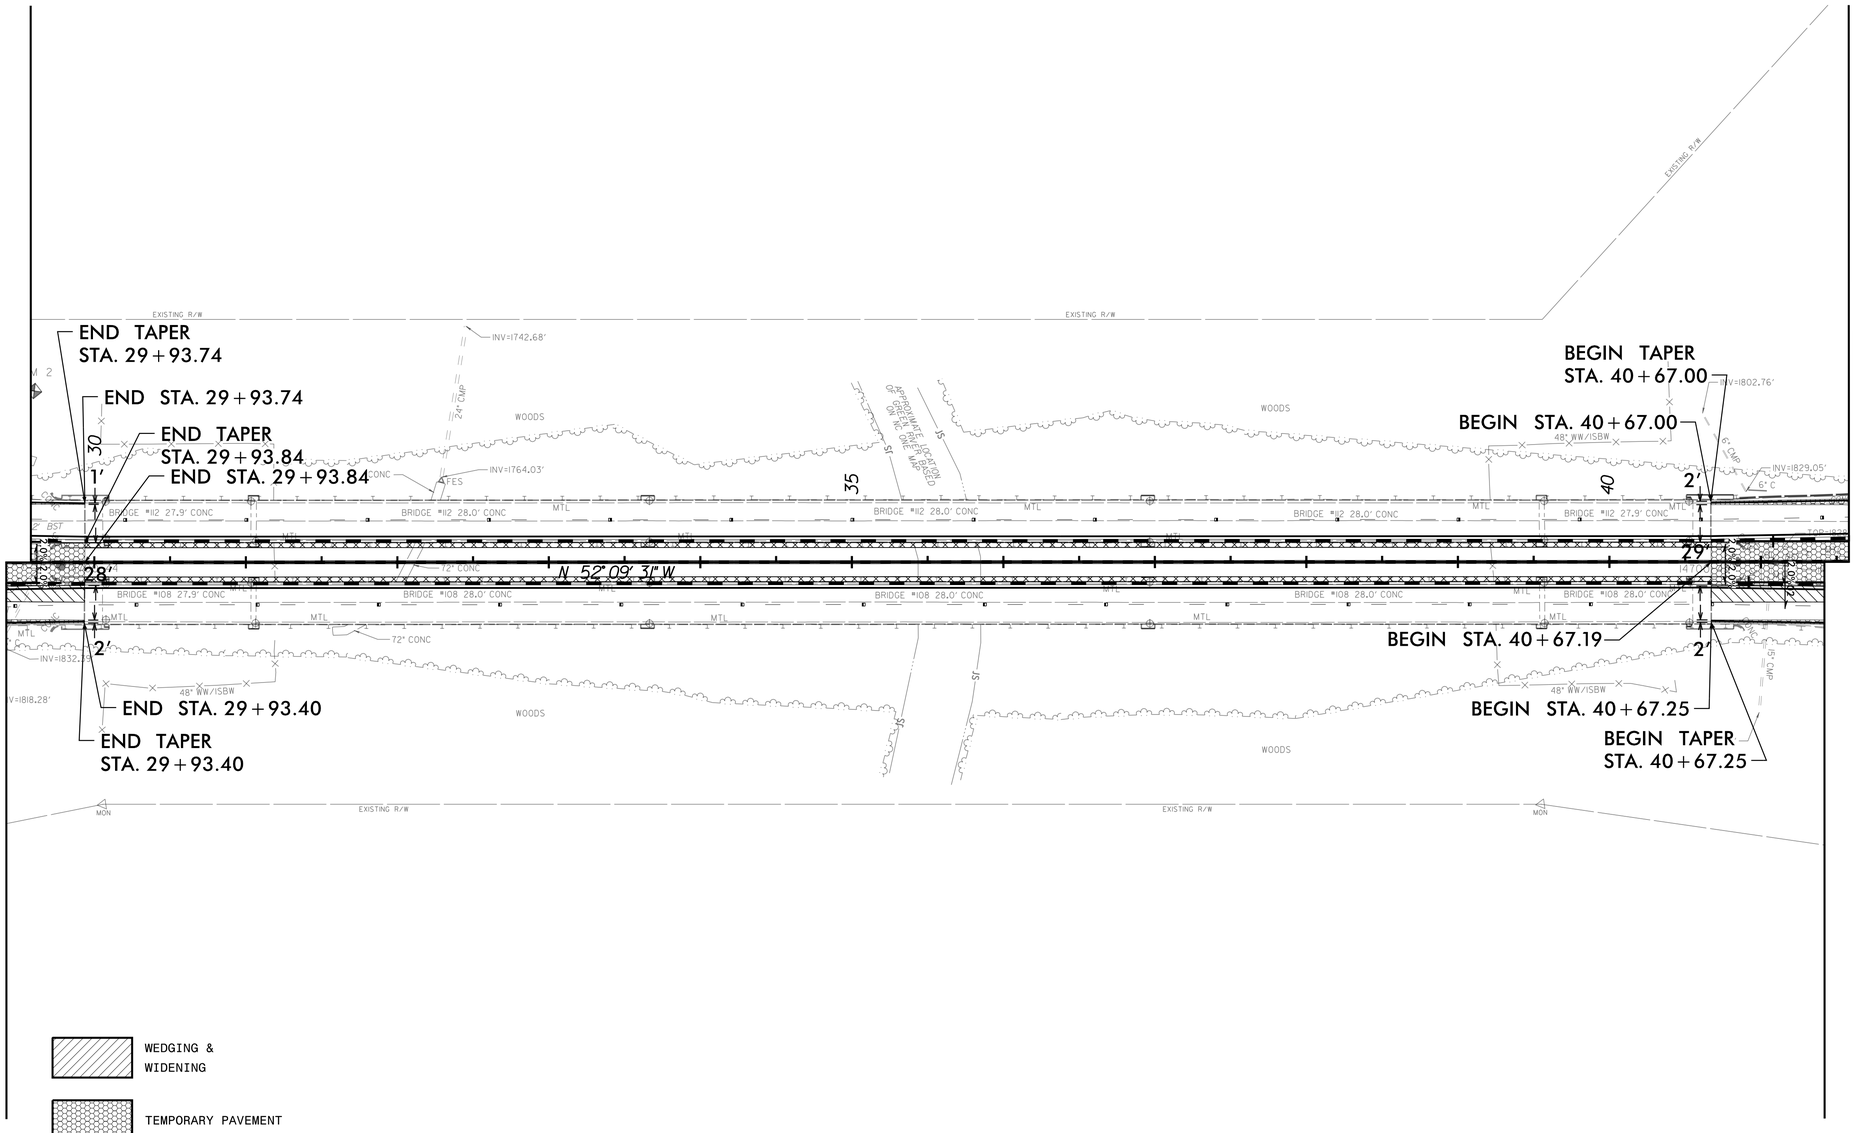

WEDGING & WIDENING

TEMPORARY PAVEMENT

PAVEMENT / BRIDGE REMOVAL

FOR EBL PROFILE SEE SHEET 9
FOR -L- PROFILE SEE SHEET 9
FOR WBL PROFILE SEE SHEET 9
FOR BRIDGE PLANS SEE STRUCTURAL DRAWINGS S-1 THRU S-123

6/4/2019 02:12 PM
M:\DOT\Projects\TRN\60587170\900_CAD_GIS\910_CAD\NCDOT_TIP\Roadway\Proj\15bpr.20_Rdy_psh02B-3.dgn
tlorom