DocuSign Envelope ID: A0DED1A9-452E-4E50-94FE-C33E83B0BF5C

PROJECT REFERENCE NO.	SHEET NO.
15BPR.20	8

ROADWAY DESIGN ENGINEER

NORTH CAROLINA PROFESSIONAL ENGINEER SEAL 18470 EDWARD GLENN EDENS, JR.

DocuSigned by: Edward Edens 12/7/2020

HYDRAULICS ENGINEER

NORTH CAROLINA PROFESSIONAL ENGINEER SEAL 037863 ENGINEER EUGENE D. BUSCEMI

DocuSigned by: Eugene Buscemi 12/7/2020

Prepared in the Office of: AECOM

NC FIRM LICENSE No: F-0342
701 Corporate Center Drive, Suite 475
Raleigh, NC 27607
(919) 854-6200 - (919) 854-6259(FAX)

DOCUMENT NOT CONSIDERED FINAL UNLESS ALL SIGNATURES COMPLETED

–EBL–

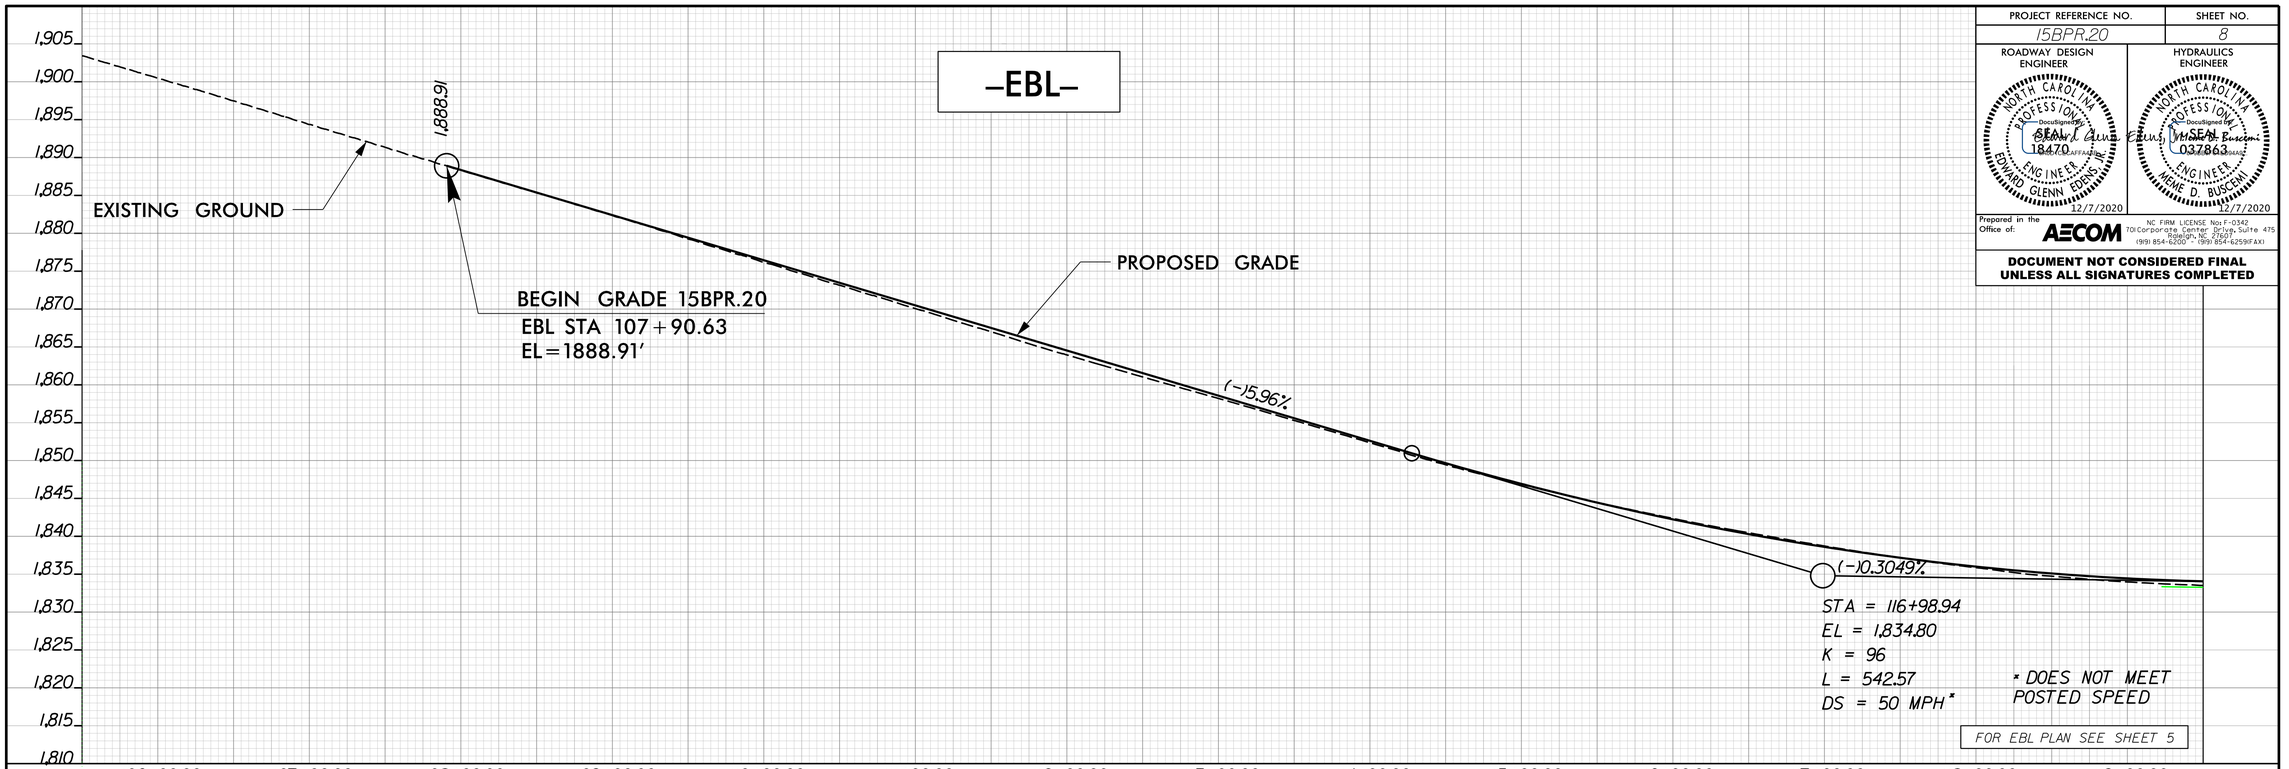

FOR EBL PLAN SEE SHEET 5

–WBL–

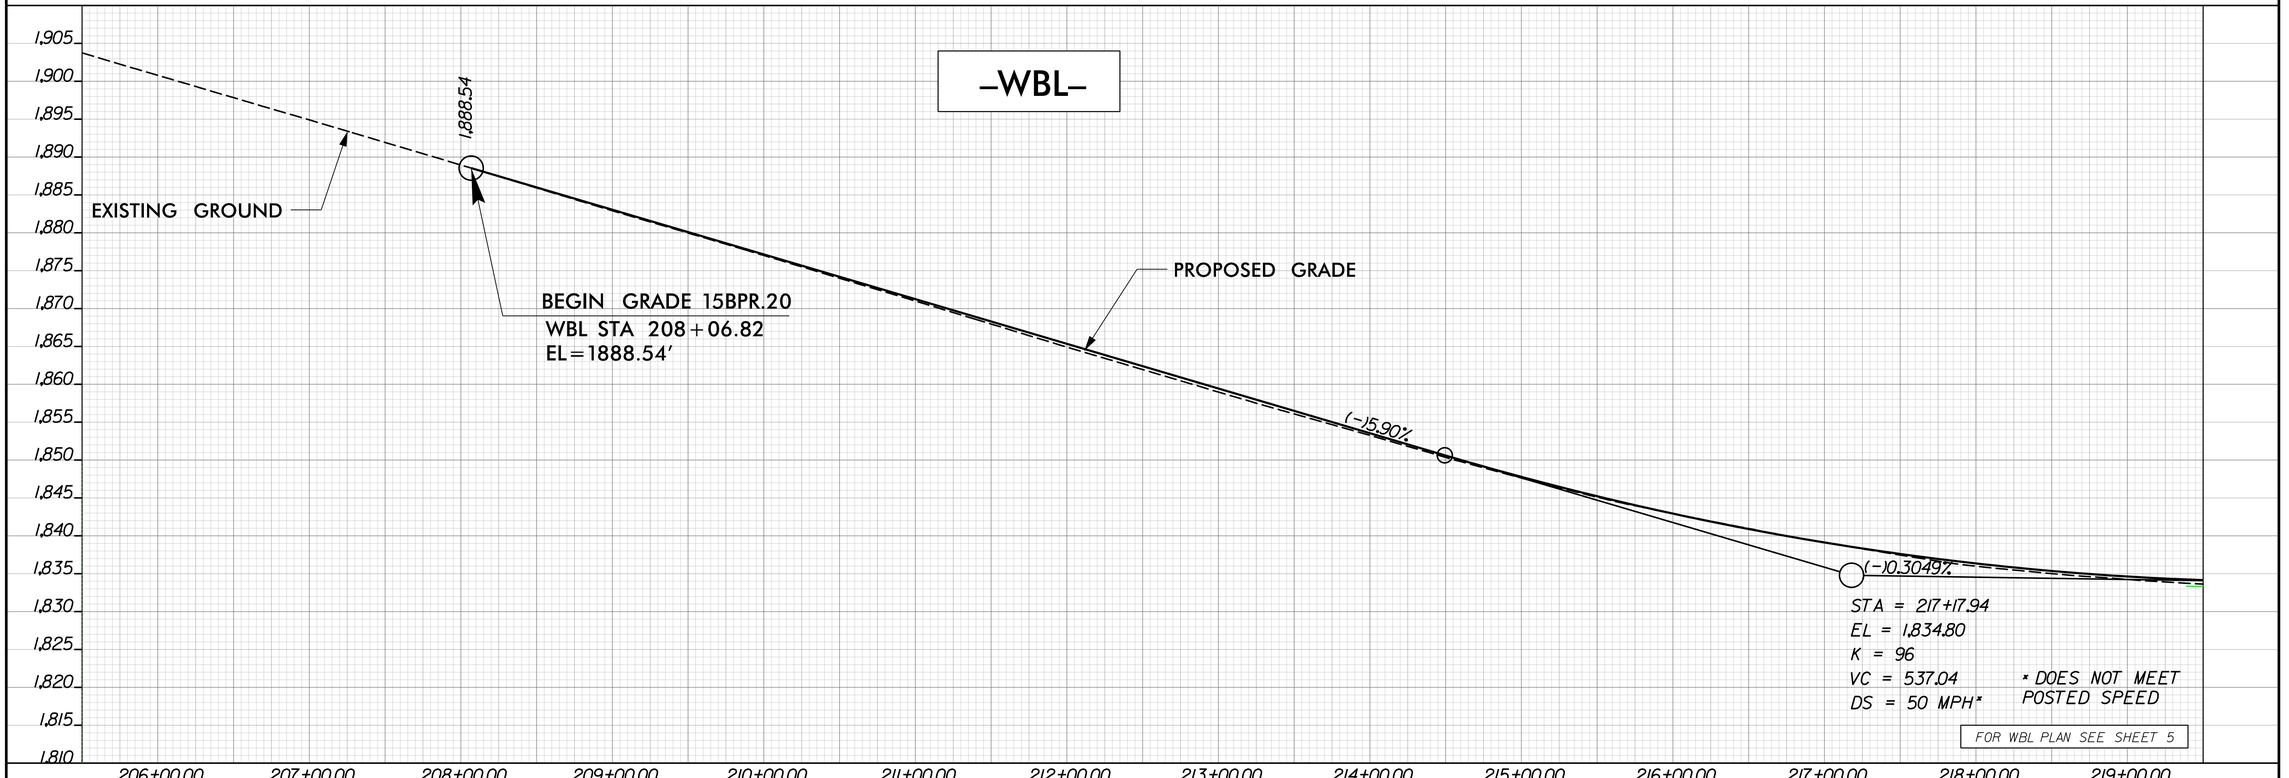

FOR WBL PLAN SEE SHEET 5

5/28/99

12/7/2020
P:\Projects\60587170-I-26_GreenRiver_TO2\900_CAD_GIS\910_CAD\70_NCDOT_TIP\Roadway\Proj\15bpr.20_Rdy_psh08_profile.dgn
elizabeth.hunter